


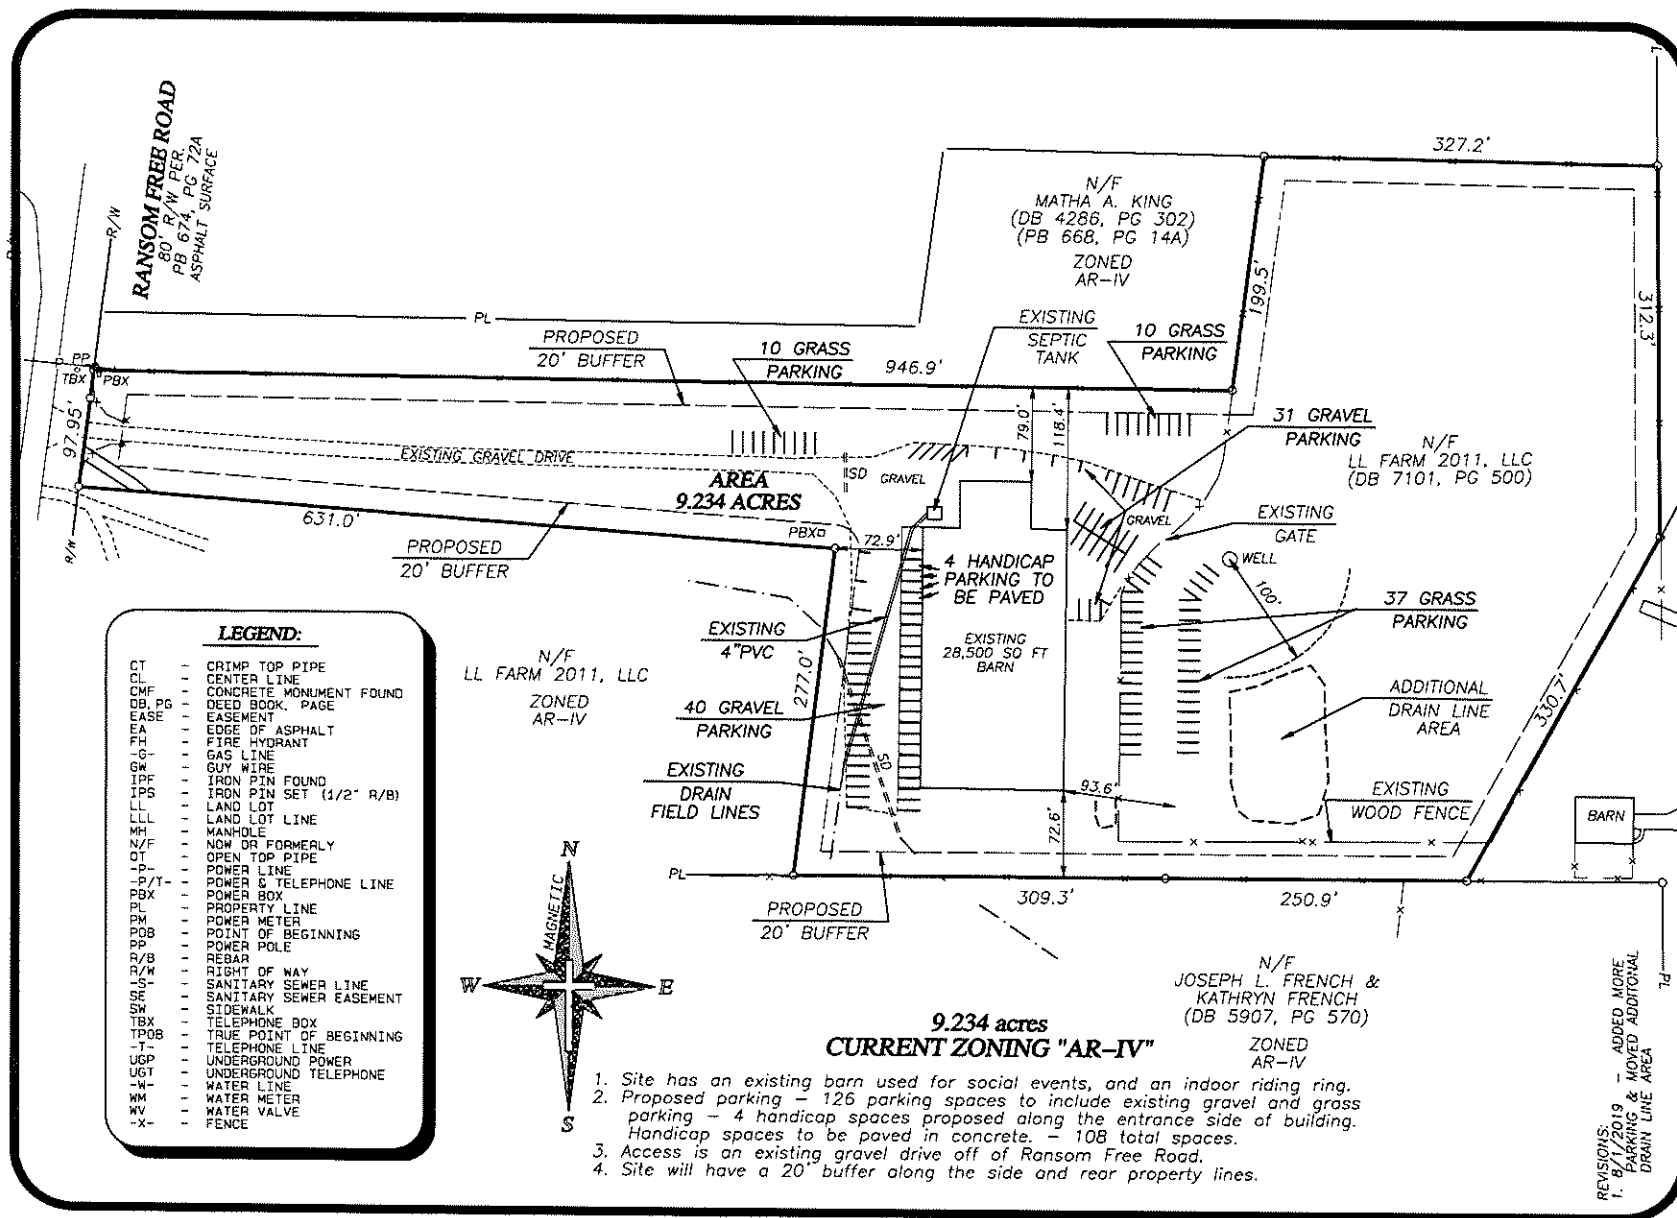

Cleveland Land Surveying

3637 Rocky Ford Terrace, Gainesville, Georgia 30506
Office (678) 936-6163

DRAWN BY: SHANE	SCALE: 1"=100'	GRAPHIC SCALE 	SHEET
			1 OF 1
DATE: 4/12/2013	JOB# G213025		
PRO:G213025			

SITE PLAN

LL FARM 2011, LLC

LOCATED IN
LAND LOT 32, 12th DISTRICT,
HALL COUNTY, GEORGIA