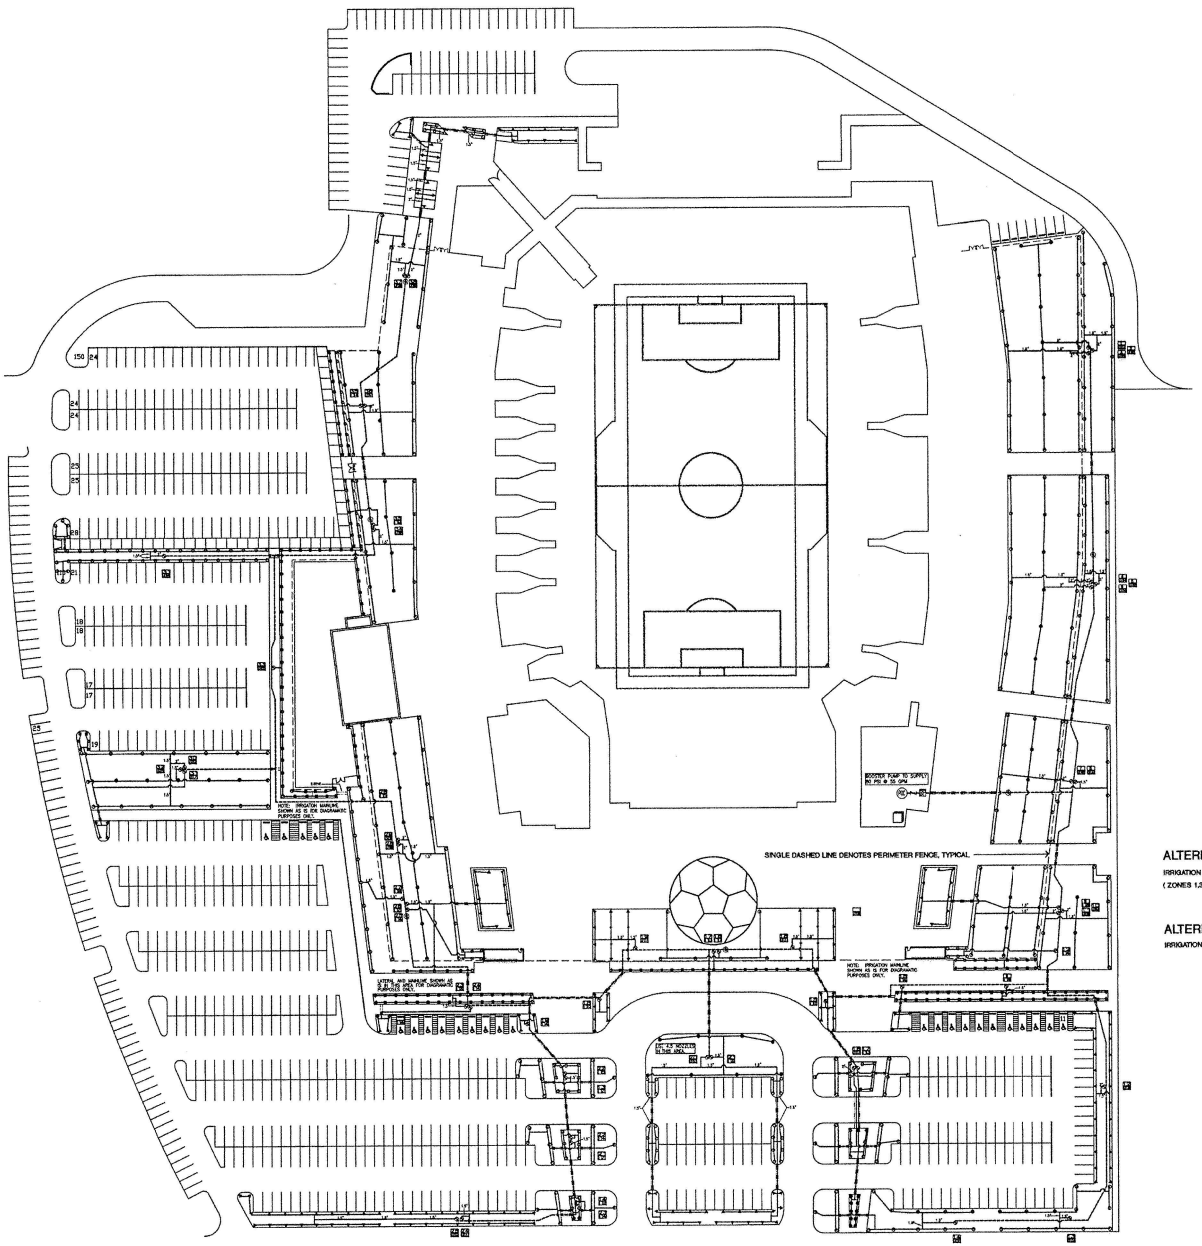


ALTERNATE I-1

IRRIGATION SYSTEM INSIDE PERIMETER FENCE INCLUDING BOOSTER PUMP.
(ZONES 1,3,4,6,7,9,11,12,16,18,19,25,26,28,29,34,36,37)

ALTERNATE I-2

IRRIGATION SYSTEM OUTSIDE OF FENCED PERIMETER.

CREW STADIUM

NBBJ
1555 Lake Shore Drive
Columbus, OH 43204
Phone: 614.224.7145
Fax: 614.224-9907

Korda/Nemeth Engineering
1650 Watermark drive
Columbus, OH 43204
Phone: 614.487.1650
Fax: 614.487.2001

Code Consultants, Inc.
790 Office Parkway
St. Louis, MO 63141
Phone: 314.991.2633
Fax: 314.991.4614

CENTURY Engineering Inc.
4199 LEAP ROAD
HILLIARD, OHIO 43026
PHONE (614) 771-9995

ISSUE #11
23 October 1998 Job Number 9902.00

NORTH


Scale 1" = 40'-0"

Sheet Title OVERALL IRRIGATION PLAN

Sheet Number L3

A2.24

A2.25

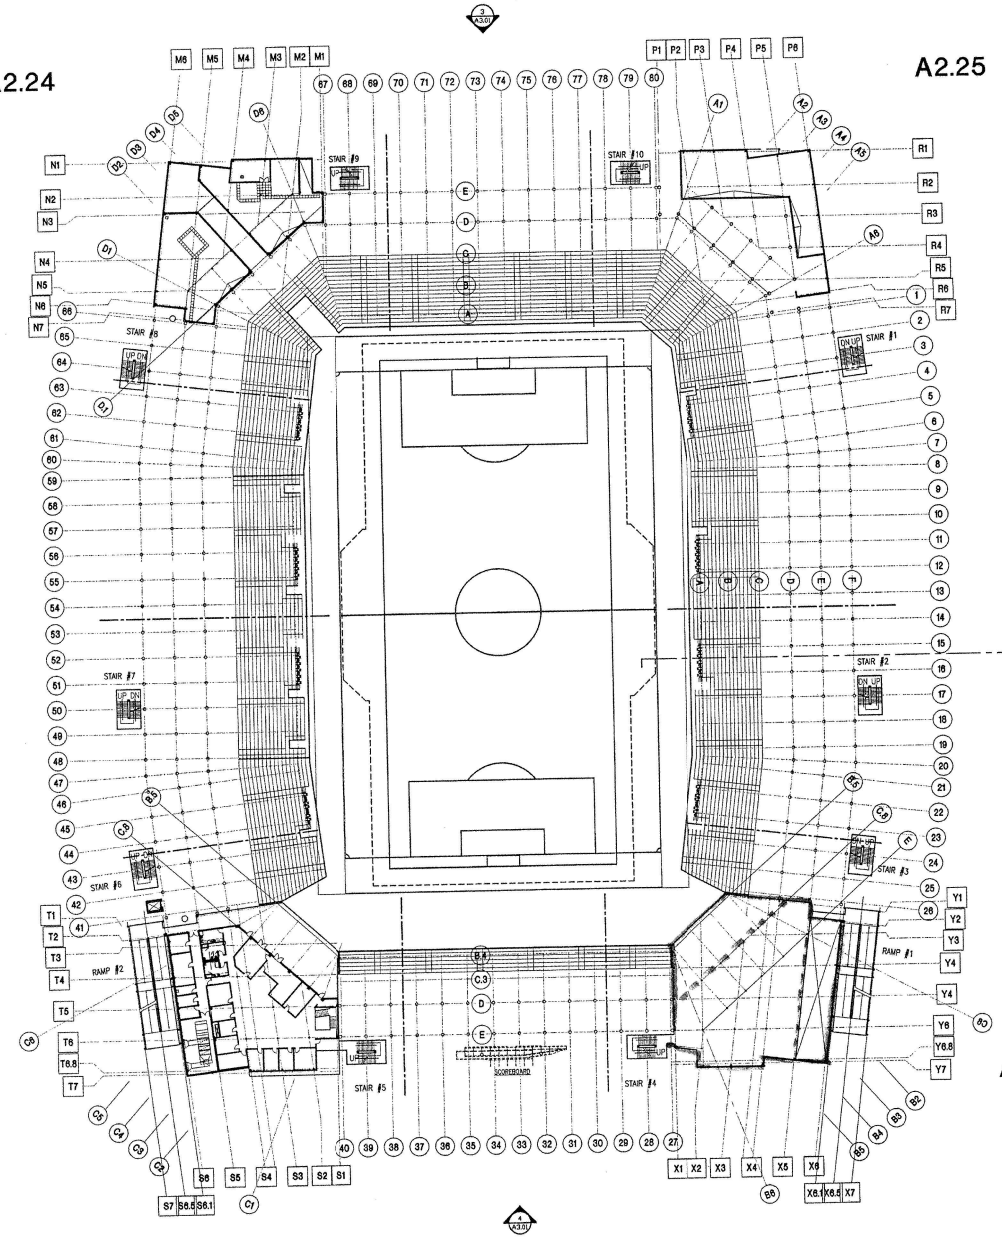

A2.21

A2.28

GENERAL NOTES:

1. REFER TO SOUTHERN BLEACHER CO. DRAWINGS FOR SEATING BOWL GEOMETRY AND LOCATION ON SITE.
2. REFER TO SOUTHERN BLEACHER CO. DRAWINGS FOR SEATING BOWL DETAILS AND FINISHES.
3. ARCHITECTURAL PLAN DIMENSIONS ARE MEASURED TO FACE OF CMU WALLS, FINISH FACE OF INTERIOR STUD PARTITIONS OR FACE OF STUD AT METAL PANEL WALLS.
4. ARCHITECTURAL PLAN, SECTION AND ELEVATION MEASUREMENTS TO CMU FACE, COURSE OR TOP OF WALL ARE BASED ON NOMINAL 8"x8"x16" CMU DIMENSIONS.

CREW STADIUM

NBBJ
1555 Lake Shore Drive
Columbus, OH 43204
Phone: 614.224.7145
Fax: 614.224-9507

Korda/Nemeth Engineering
1650 Watermark drive
Columbus, OH 43204
Phone: 614.487.1650
Fax: 614.487.9981

Code Consultants, Inc.
760 Office Parkway
St. Louis, MO 63141
Phone: 314.991.2633
Fax: 314.991.4614

Number	Date	Description of Revisions


ISSUE # 7
Date: 25 Sept 1998 Job Number: 9900.00

NORTH

Scale: 1/32"=1'-0"

Sheet Title: OFFICE DECK LEVEL

Sheet Number: A2.02

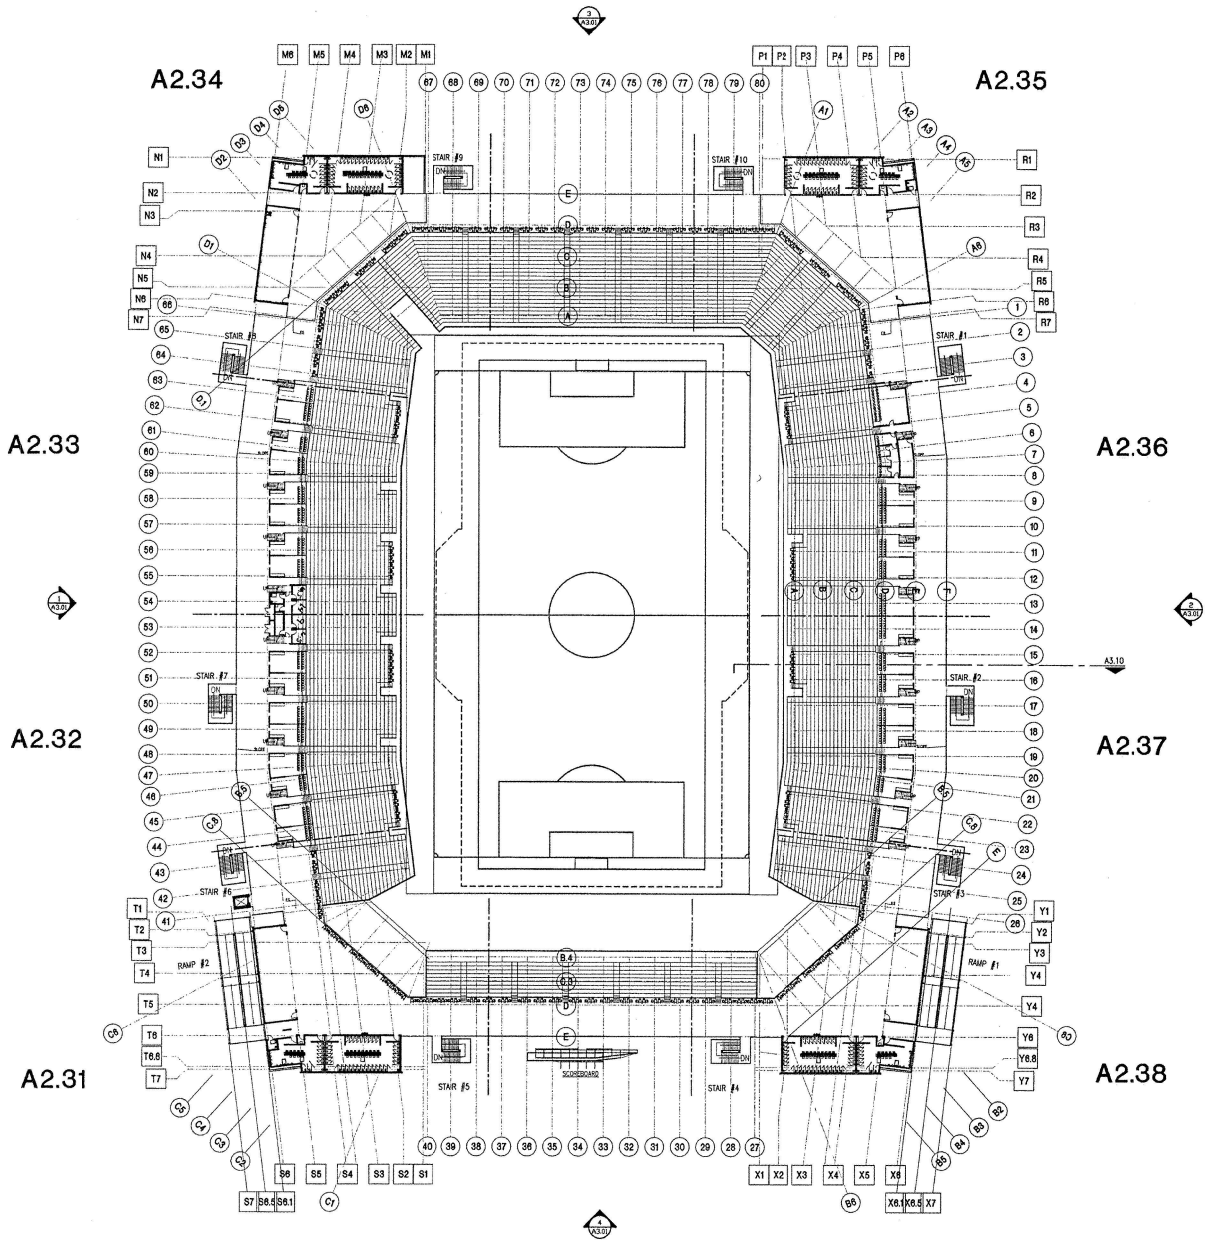

CREW STADIUM

NBBJ
1555 Lake Shore Drive
Columbus, OH 43204
Phone: 614.224.7745
Fax: 614.224-9907

Korda/Nemeth Engineering
1650 Watermark drive
Columbus, OH 43204
Phone: 614.487.1650
Fax: 614.487.8061

Code Consultants, Inc.
760 Office Parkway
St. Louis, MO 63141
Phone: 314.991.2633
Fax: 314.991.4614

Number Date Description of Revisions

ISSUE # 7
Date: 25 Sept 1998 Job Number 99242.00

Scale: 1/32"=1'-0"

Sheet Title: MAIN CONCOURSE LEVEL

Sheet Number: A2.03



GENERAL NOTES:

1. REFER TO SOUTHERN BLEACHER CO. DRAWINGS FOR SEATING BOWL GEOMETRY AND LOCATION ON SITE.
2. REFER TO SOUTHERN BLEACHER CO. DRAWINGS FOR SEATING BOWL DETAILS AND FINISHES.
3. ARCHITECTURAL PLAN DIMENSIONS ARE MEASURED TO FACE OF CMU WALLS. FINISH FACE OF INTERIOR STUD PARTITIONS OR FACE OF STUD AT METAL PANEL WALLS.
4. ARCHITECTURAL PLAN, SECTION AND ELEVATION MEASUREMENTS TO CMU FACE, COURSE OR TOP OF WALL ARE BASED ON NOMINAL 8"x8"x16" CMU DIMENSIONS.
5. REFER TO CIVIL & LANDSCAPE DRAWINGS FOR GRADE ELEVATIONS, CHAIN LINK FENCE AND PAVING TYPES, LOCATION AND EXTENT.

CREW STADIUM

NBBJ
1555 Lake Shore Drive
Columbus, OH 43204
Phone: 614.224.7145
Fax: 614.224-9907

Korda/Nemeth Engineering
1650 Watermark drive
Columbus, OH 43204
Phone: 614.487.1650
Fax: 614.487.9581

Code Consultants, Inc.
760 Office Parkway
St. Louis, MO 63141
Phone: 314.991.2533
Fax: 314.991.4614

Number	Date	Description of Revisions
13	11-6-98	Gen. & Notes Updated


ISSUE #10
Date: 16 Oct. 1998 Job Number 9803.00

NORTH

Scale: 1/8"=1'-0"

Sheet Title: SECTOR 1 FIELD CONCOURSE LEVEL

Sheet Number: A2.11

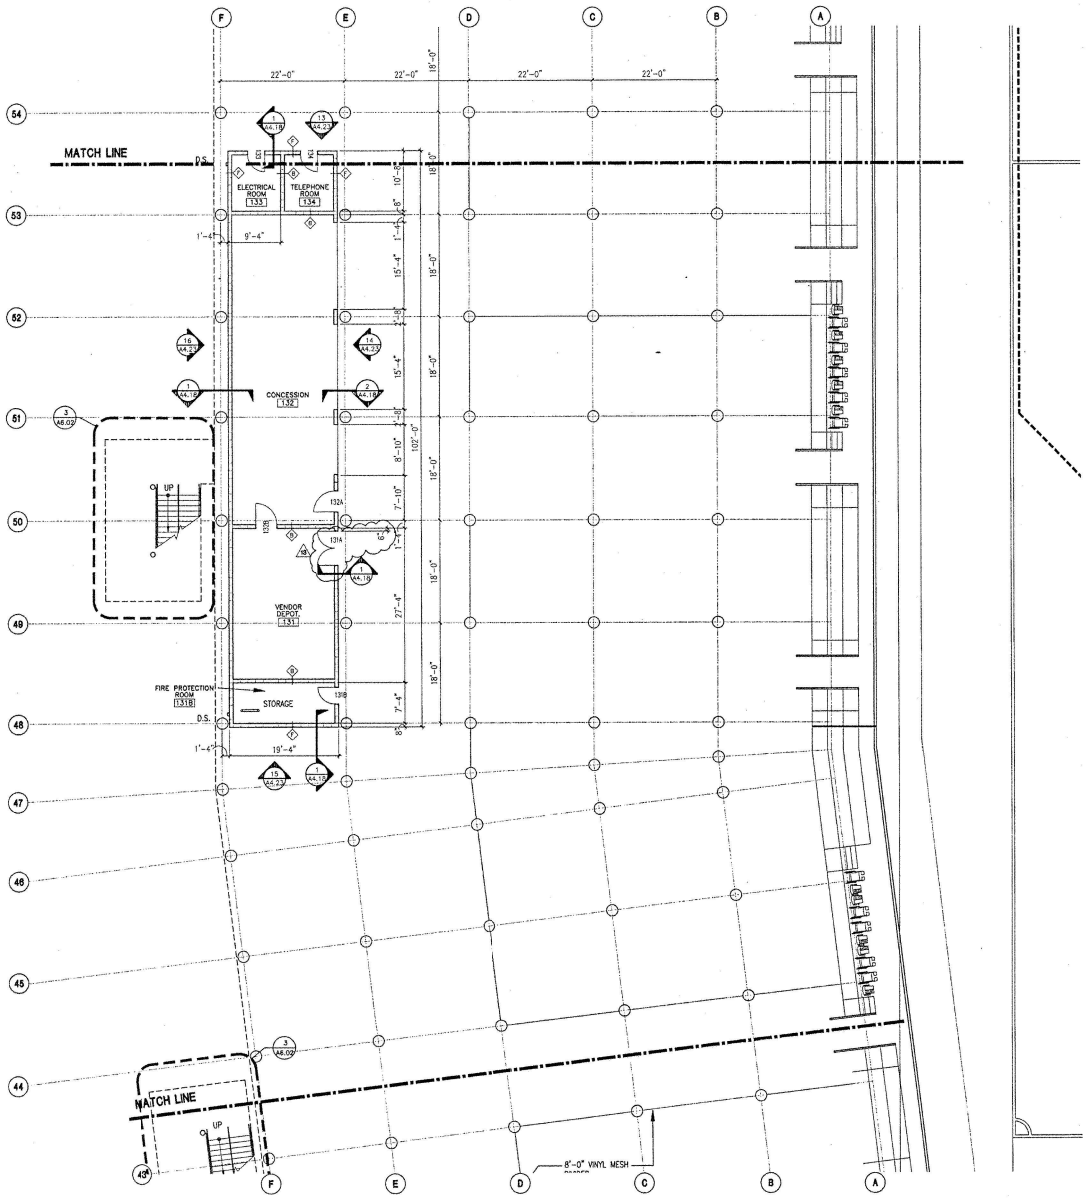

GENERAL NOTES:

1. REFER TO SOUTHERN BLEACHER CO. DRAWINGS FOR SEATING BOWL GEOMETRY AND LOCATION ON SITE.
2. REFER TO SOUTHERN BLEACHER CO. DRAWINGS FOR SEATING BOWL DETAILS AND FINISHES.
3. ARCHITECTURAL PLAN DIMENSIONS ARE MEASURED TO FACE OF CMU WALLS, FINISH FACE OF INTERIOR STUD PARTITIONS OR FACE OF STUD AT METAL PANEL WALLS.
4. ARCHITECTURAL PLAN, SECTION AND ELEVATION MEASUREMENTS TO CMU FACE, COURSE OR TOP OF WALL ARE BASED ON NOMINAL 8"x8"x16" CMU DIMENSIONS.
5. REFER TO CIVIL & LANDSCAPE DRAWINGS FOR GRADE ELEVATIONS, CHAIN LINK FENCE AND PAVING TYPES, LOCATION AND EXTENT.

CREW STADIUM

NBBJ
1555 Lake Shore Drive
Columbus, OH 43204
Phone: 614.224.7145
Fax: 614.224-9907

Korda/Nemeth Engineering
1650 Watermark drive
Columbus, OH 43204
Phone: 614.487.1650
Fax: 614.487.8981

Code Consultants, Inc.
760 Office Parkway
St. Louis, MO 63141
Phone: 314.991.2633
Fax: 314.991.4614


Number	Date	Description of Revisions
13	11-6-98	Notes Updated

ISSUE #12
Date: 20 Oct. 1998 Job Number 9802.00

Scale: 1/16"-1'-0"

Sheet Title: SECTOR 2 FIELD CONCOURSE LEVEL

Sheet Number: A2.12

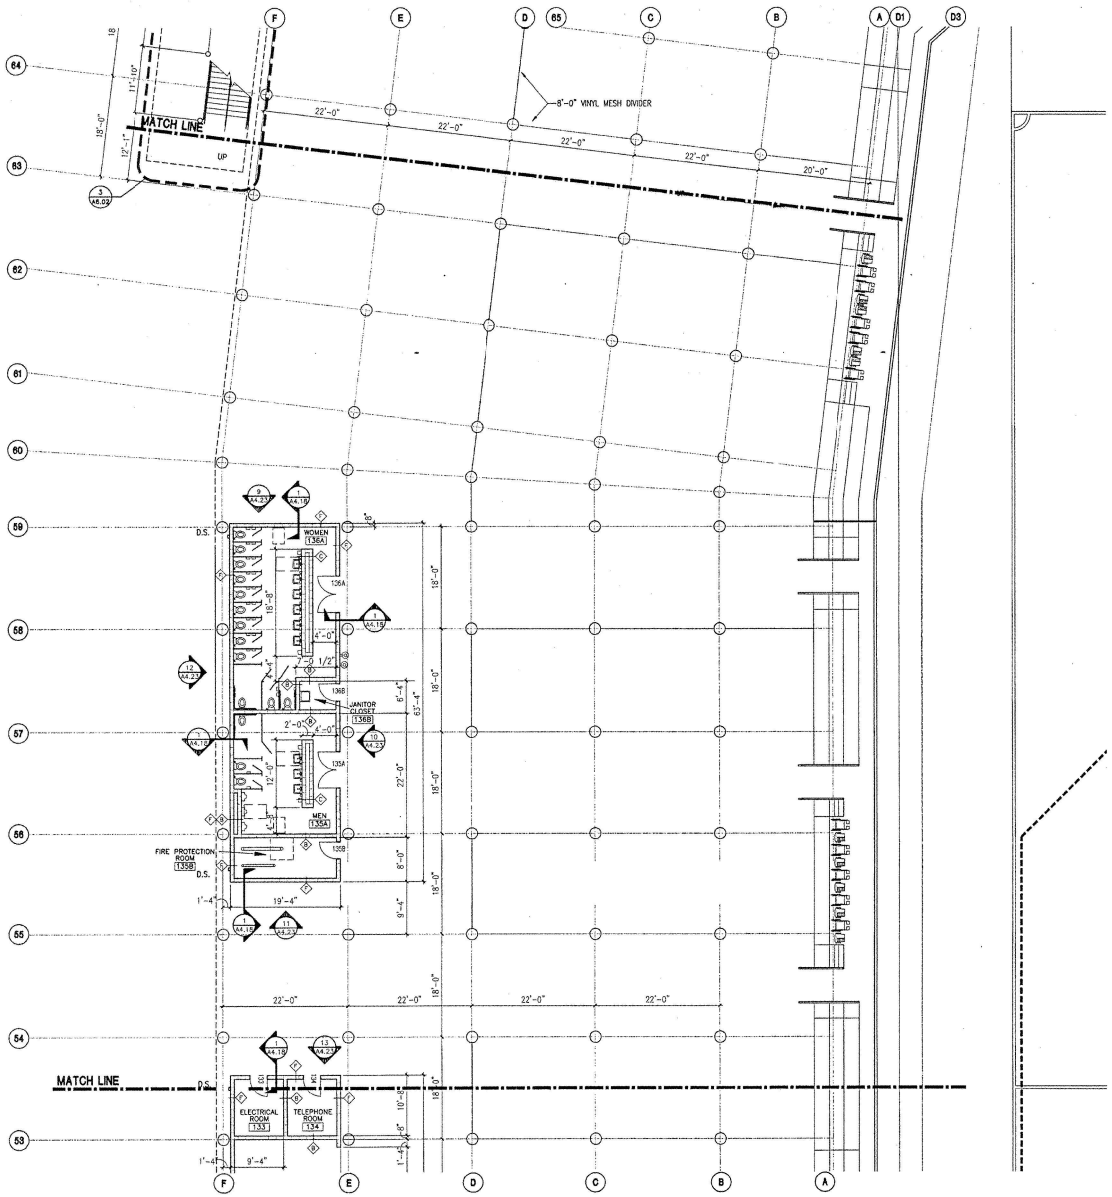

GENERAL NOTES:

1. REFER TO SOUTHERN BLEACHER CO. DRAWINGS FOR SEATING BOWL GEOMETRY AND LOCATION ON SITE.
2. REFER TO SOUTHERN BLEACHER CO. DRAWINGS FOR SEATING BOWL DETAILS AND FINISHES.
3. ARCHITECTURAL PLAN DIMENSIONS ARE MEASURED TO FACE OF CMU WALLS, FINISH FACE OF INTERIOR STUD PARTITIONS OR FACE OF STUD AT METAL PANEL WALLS.
4. ARCHITECTURAL PLAN, SECTION AND ELEVATION MEASUREMENTS TO CMU FACE, COURSE OR TOP OF WALL ARE BASED ON NOMINAL 8"x8"X16" CMU DIMENSIONS.
5. REFER TO CIVIL & LANDSCAPE DRAWINGS FOR GRADE ELEVATIONS, CHAIN LINK FENCE AND PAVING TYPES, LOCATION AND EXTENT.

CREW STADIUM

NBBJ
1555 Lake Shore Drive
Columbus, OH 43204
Phone: 614.224.7145
Fax: 614.224-9907

Korda/Nemeth Engineering
1650 Watermark drive
Columbus, OH 43204
Phone: 614.487.1650
Fax: 614.487.9981

Code Consultants, Inc.
760 Office Parkway
St. Louis, MO 63141
Phone: 314.991.2833
Fax: 314.991.4614

Number	Date	Description of Revisions
13	11-6-98	Dimen. & Notes Updated

ISSUE #12
Date: 30 Oct. 1998 Job Number: 9910.00

Scale: 1/8"=1'-0"

Sheet Title: SECTOR 3 FIELD CONCOURSE LEVEL

Sheet Number: A2.13



GENERAL NOTES:

1. REFER TO SOUTHERN BLEACHER CO. DRAWINGS FOR SEATING BOWL GEOMETRY AND LOCATION ON SITE.
2. REFER TO SOUTHERN BLEACHER CO. DRAWINGS FOR SEATING BOWL DETAILS AND FINISHES.
3. ARCHITECTURAL PLAN DIMENSIONS ARE MEASURED TO FACE OF CMU WALLS, FINISH FACE OF INTERIOR STUD PARTITIONS OR FACE OF STUD AT METAL PANEL WALLS.
4. ARCHITECTURAL PLAN, SECTION AND ELEVATION MEASUREMENTS TO CMU FACE, COURSE OR TOP OF WALL ARE BASED ON NOMINAL 8"x8"x16" CMU DIMENSIONS.
5. REFER TO CIVIL & LANDSCAPE DRAWINGS FOR GRADE ELEVATIONS, CHAIN LINK FENCE AND PAVING TYPES, LOCATION AND EXTENT.

CREW STADIUM

NBBJ

1555 Lake Shore Drive
Columbus, OH 43204
Phone: 614.224.7143
Fax: 614.224-9907

Korda/Nemeth Engineering
1650 Watermark Drive
Columbus, OH 43215
Phone: 614.487.1650
Fax: 614.487.5981

Code Consultants, Inc.
780 Office Parkway
St. Louis, MO 63141
Phone: 314.991.2533
Fax: 314.991.4614

Number	Date:	Description of Revisions
13	11-6-98	Dimen. & Note Clarifications
11	23 Oct 1998	Reference Clarifications


ISSUE #7

Date: 25 Sept. 1998 Job Number: 9901200

Scale: 1/8"-1'-0"

Sheet Title: SECTOR 4 FIELD CONCOURSE LEVEL

Sheet Number: A2.14

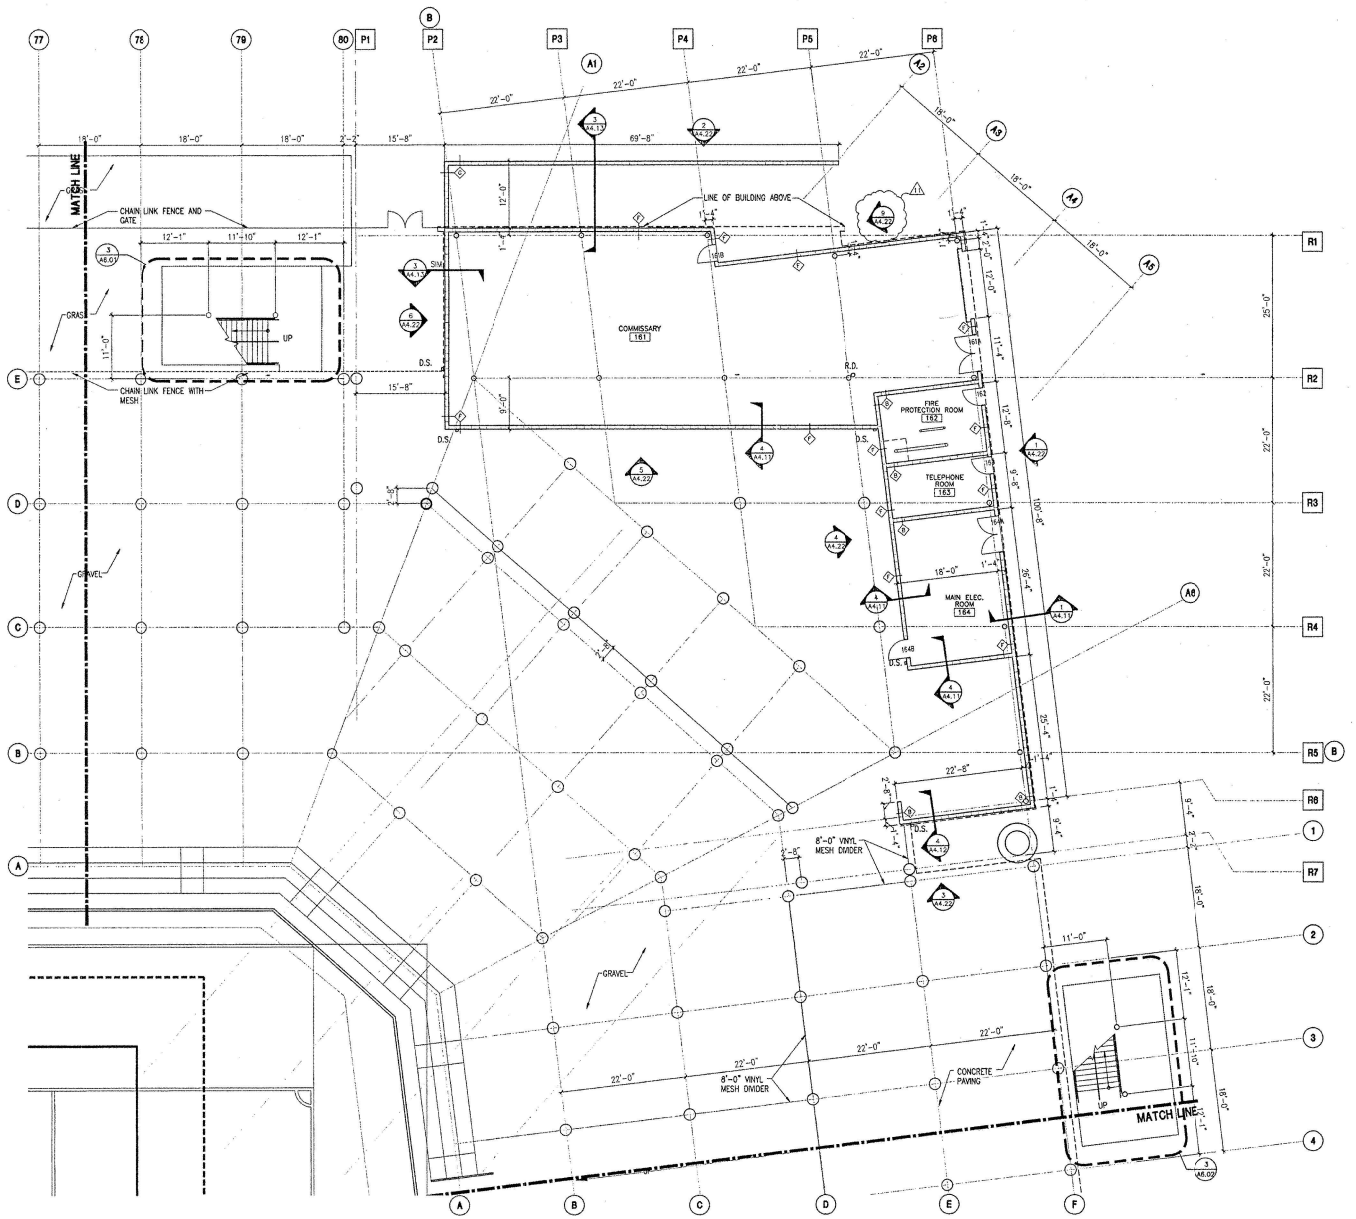

CREW STADIUM

NBBJ

1555 Lake Shore Drive
Columbus, OH 43204
Phone: 614.224.7145
Fax: 614.224-9907

Korda/Nemeth Engineering
1550 Watermark drive
Columbus, OH 43204
Phone: 614.487.1650
Fax: 614.487.8681

Code Consultants, Inc.
740 Office Parkway
St. Louis, MO 63141
Phone: 314.993.2633
Fax: 314.991.4614

Number	Date	Description of Revisions
11	23 Oct 1998	Reference Clarification

ISSUE #7

Date: 25 Sept. 1998 Job Number 9901200

Scale: 1/8"-1'-0"

Sheet Title: SECTOR 5 FIELD CONCOURSE LEVEL

Sheet Number: A2.15



GENERAL NOTES:

1. REFER TO SOUTHERN BLEACHER CO. DRAWINGS FOR SEATING BOWL GEOMETRY AND LOCATION ON SITE.
2. REFER TO SOUTHERN BLEACHER CO. DRAWINGS FOR SEATING BOWL DETAILS AND FINISHES.
3. ARCHITECTURAL PLAN DIMENSIONS ARE MEASURED TO FACE OF CMU WALLS, FINISH FACE OF INTERIOR STUD PARTITIONS OR FACE OF STUD AT METAL PANEL WALLS.
4. ARCHITECTURAL PLAN, SECTION AND ELEVATION MEASUREMENTS TO CMU FACE, COURSE OR TOP OF WALL ARE BASED ON NOMINAL 8"x8"x16" CMU DIMENSIONS.
5. REFER TO CIVIL & LANDSCAPE DRAWINGS FOR GRADE ELEVATIONS, CHAIN LINK FENCE AND PAVING TYPES, LOCATION AND EXTENT.

CREW STADIUM

NBBJ
1555 Lake Shore Drive
Columbus, OH 43204
Phone: 614.224.7145
Fax: 614.224-9907

Korda/Nemeth Engineering
1650 Watermark drive
Columbus, OH 43204
Phone: 614.487.1650
Fax: 614.487.9981

Code Consultants, Inc.
260 Office Parkway
St. Louis, MO 63141
Phone: 314.991.2933
Fax: 314.991.4614

Number	Date	Description of Revisions
13	11-6-98	Dimen. & Notes Updated


ISSUE #12
Date: 30 Oct. 1998 Job Number 9700.00

NORTH

Scale: 1/8"=1'-0"

Sheet Title: SECTOR 6 FIELD CONCOURSE LEVEL

Sheet Number: A2.16

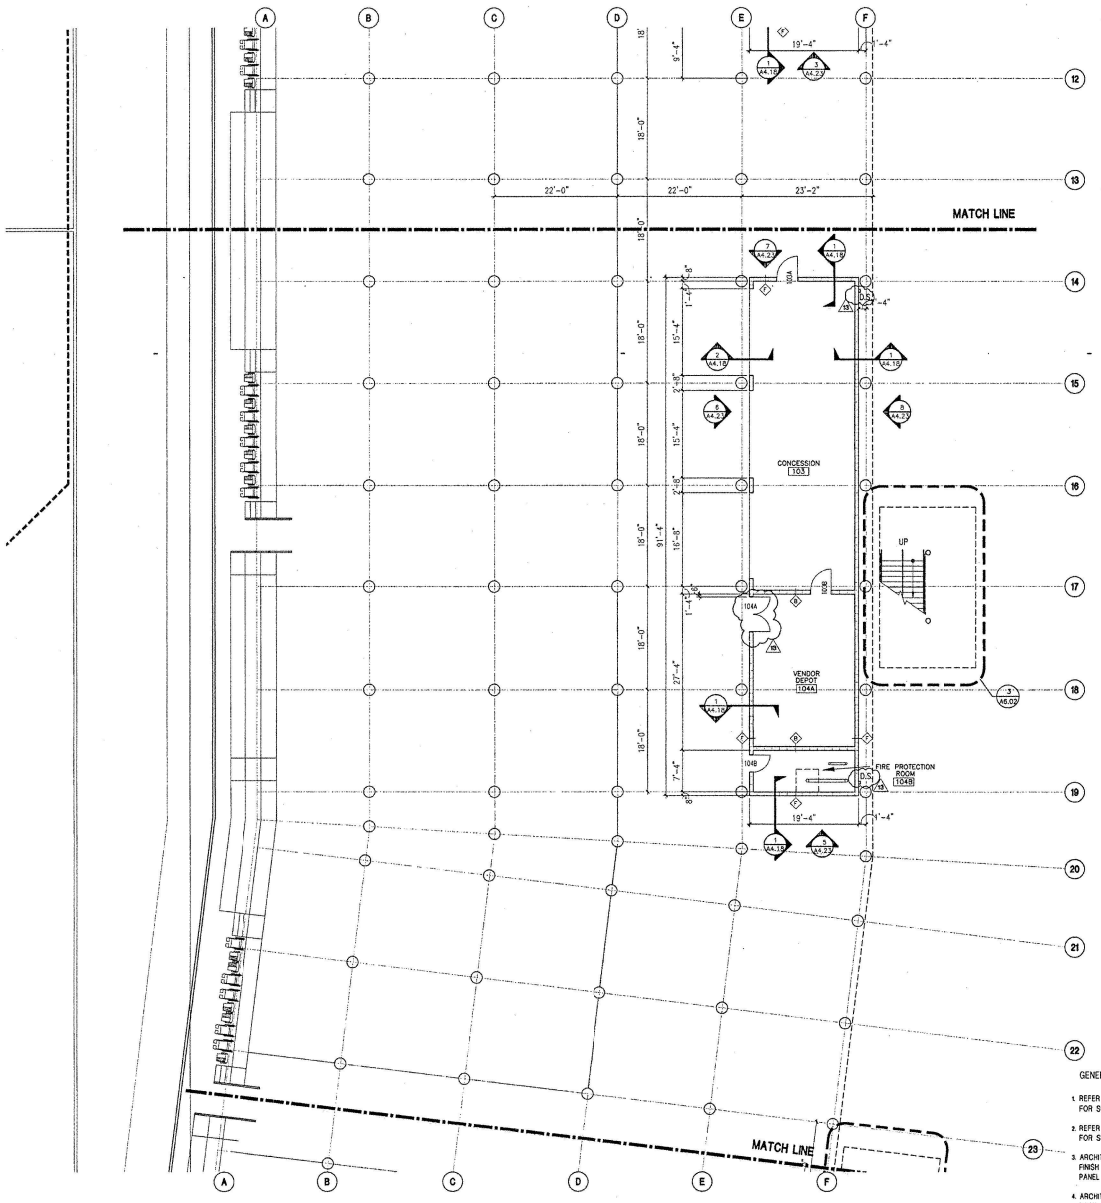

GENERAL NOTES:

1. REFER TO SOUTHERN BLEACHER CO. DRAWINGS FOR SEATING BOWL GEOMETRY AND LOCATION ON SITE.
2. REFER TO SOUTHERN BLEACHER CO. DRAWINGS FOR SEATING BOWL DETAILS AND FINISHES.
3. ARCHITECTURAL PLAN DIMENSIONS ARE MEASURED TO FACE OF CMU WALLS, FINISH FACE OF INTERIOR STUD PARTITIONS OR FACE OF STUD AT METAL PANEL WALLS.
4. ARCHITECTURAL PLAN, SECTION AND ELEVATION MEASUREMENTS TO CMU FACE, COURSE OR TOP OF WALL ARE BASED ON NOMINAL 8"x8"x16" CMU DIMENSIONS.
5. REFER TO CIVIL & LANDSCAPE DRAWINGS FOR GRADE ELEVATIONS, CHAIN LINK FENCE AND PAVING TYPES, LOCATION AND EXTENT.

CREW STADIUM

NBBJ
1555 Lake Shore Drive
Columbus, OH 43204
Phone: 614.224.7145
Fax: 614.224-6907

Korda/Nemeth Engineering
1650 Watermark drive
Columbus, OH 43204
Phone: 614.487.1650
Fax: 614.457.5981

Code Consultants, Inc.
760 Office Parkway
St. Louis, MO 63141
Phone: 314.991.2333
Fax: 314.991.4614


Number	Date	Description of Revisions
13	11-6-98	Notes Updated

ISSUE #12
Date: 30 Oct. 1998 Job Number: 9901.00

Scale: 1/8"=1'-0"

Sheet Title: SECTOR 7 FIELD CONCOURSE LEVEL

Sheet Number: A2.17

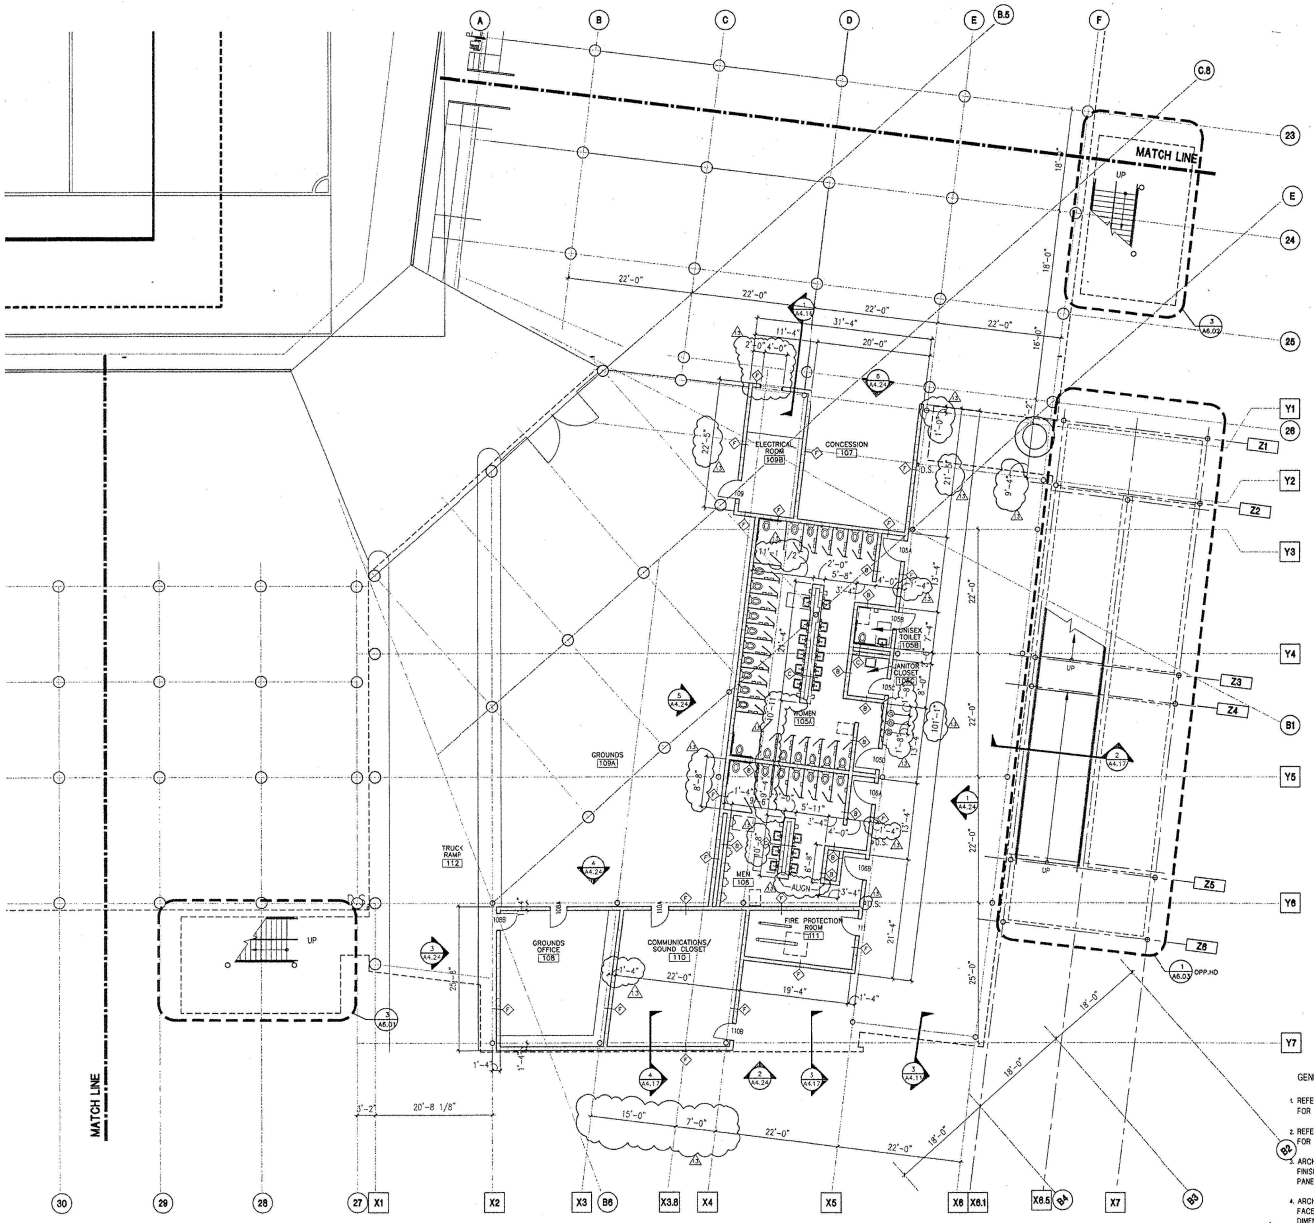

GENERAL NOTES:

1. REFER TO SOUTHERN BLEACHER CO. DRAWINGS FOR SEATING BOWL GEOMETRY AND LOCATION ON SITE.
2. REFER TO SOUTHERN BLEACHER CO. DRAWINGS FOR SEATING BOWL DETAILS AND FINISHES.
3. ARCHITECTURAL PLAN DIMENSIONS ARE MEASURED TO FACE OF CMU WALLS, FINISH FACE OF INTERIOR STUD PARTITIONS OR FACE OF STUD AT METAL PANEL WALLS.
4. ARCHITECTURAL PLAN, SECTION AND ELEVATION MEASUREMENTS TO CMU FACE, COURSE OR TOP OF WALL ARE BASED ON NOMINAL 8"x8"x16" CMU DIMENSIONS.
5. REFER TO CIVIL DRAWINGS FOR CHAIN LINK FENCE, CRUSHED STONE AND CONCRETE PAVING LOCATIONS, EXTENT AND GRADE ELEVATIONS.

CREW STADIUM

NBBJ
1555 Lake Shore Drive
Columbus, OH 43204
Phone: 614.224.7145
Fax: 614.224-9907

Korda/Nemeth Engineering
1650 Watermark drive
Columbus, OH 43204
Phone: 614.487.1650
Fax: 614.487.9981

Code Consultants, Inc.
760 Office Parkway
St. Louis, MO 63141
Phone: 314.991.2633
Fax: 314.991.4814

Number	Date:	Description of Revisions
13	11-06-98	Dimension Clarifications/ Add Louver


ISSUE #10

Date: 16 Oct. 1998 Job Number 99012.00

Scale: 1/8"=1'-0"

Sheet Title: SECTOR 7 FIELD CONCOURSE LEVEL

Sheet Number: A2.18

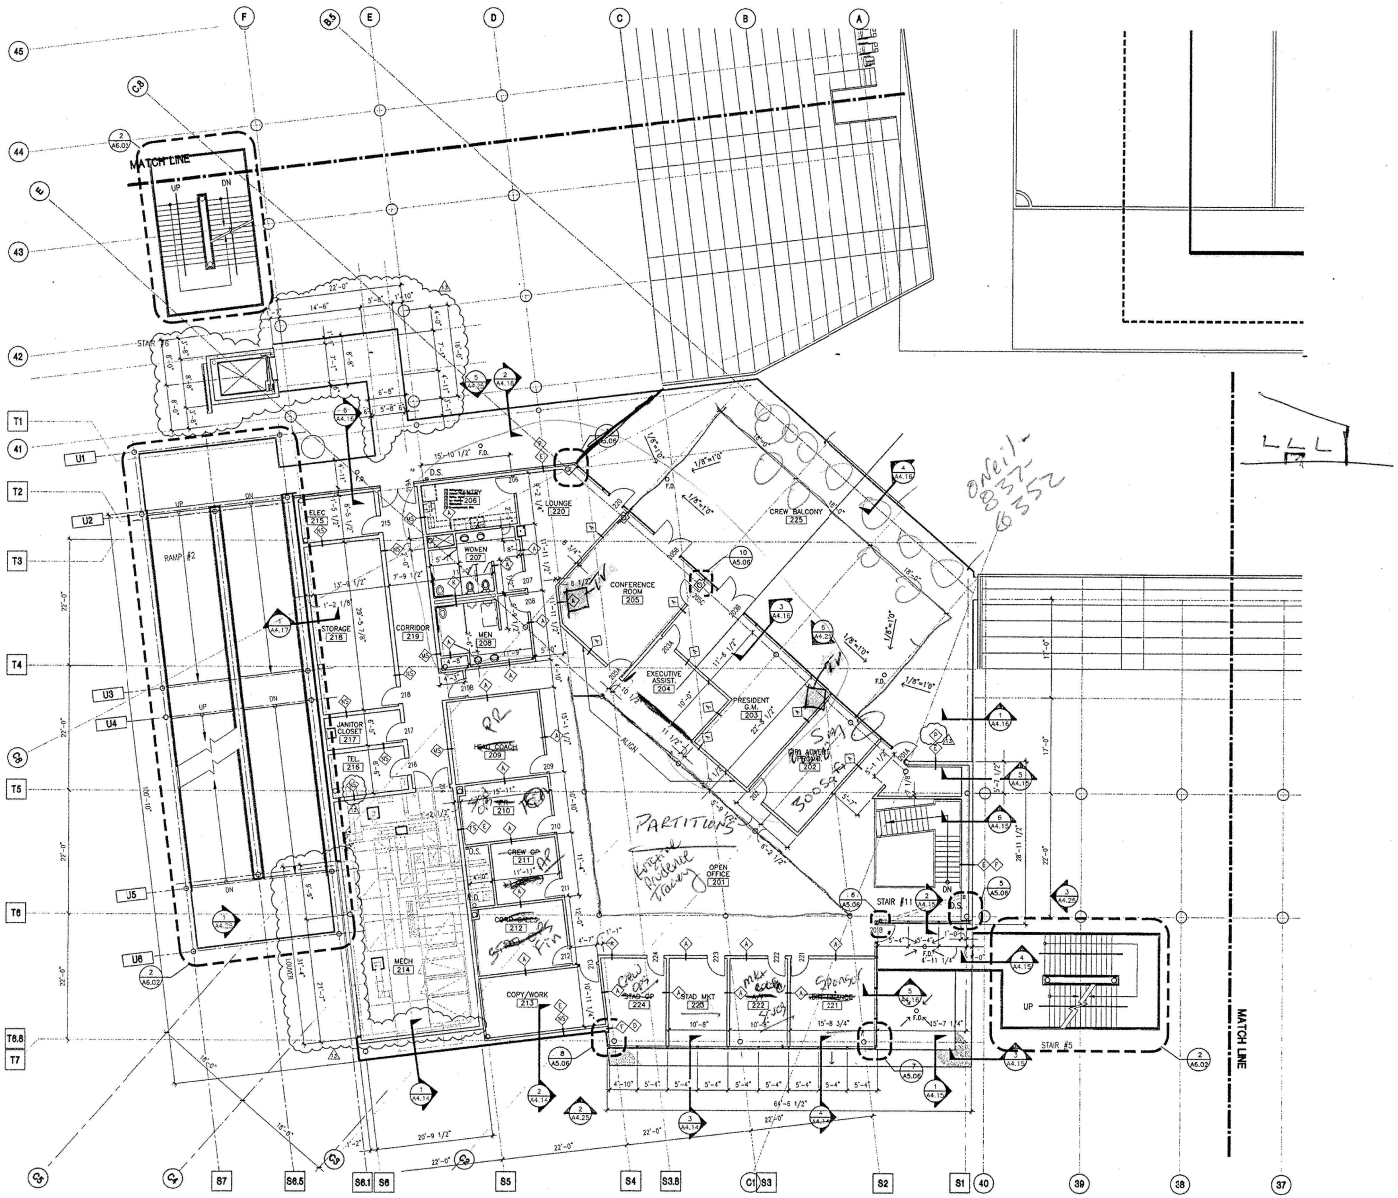

CREW STADIUM

NBBJ

1555 Lake Shore Drive
Columbus, OH 43204
Phone: 614.224.7145
Fax: 614.224-9907

Korda/Nemeth Engineering
1650 Watermark drive
Columbus, OH 43204
Phone: 614.487.1650
Fax: 614.487.9981

Code Consultants, Inc.
760 Office Parkway
St. Louis, MO 63141
Phone: 314.991.2633
Fax: 314.991.4614

Number	Date	Description of Revisions
13	11-06-98	Update

ISSUE #10


Date: 16 Oct. 1998 Job Number 9901.00

NORTH

Scale: 1/8"=1'-0"

Sheet Title: SECTOR 1 OFFICE DECK LEVEL

Sheet Number: A2.21

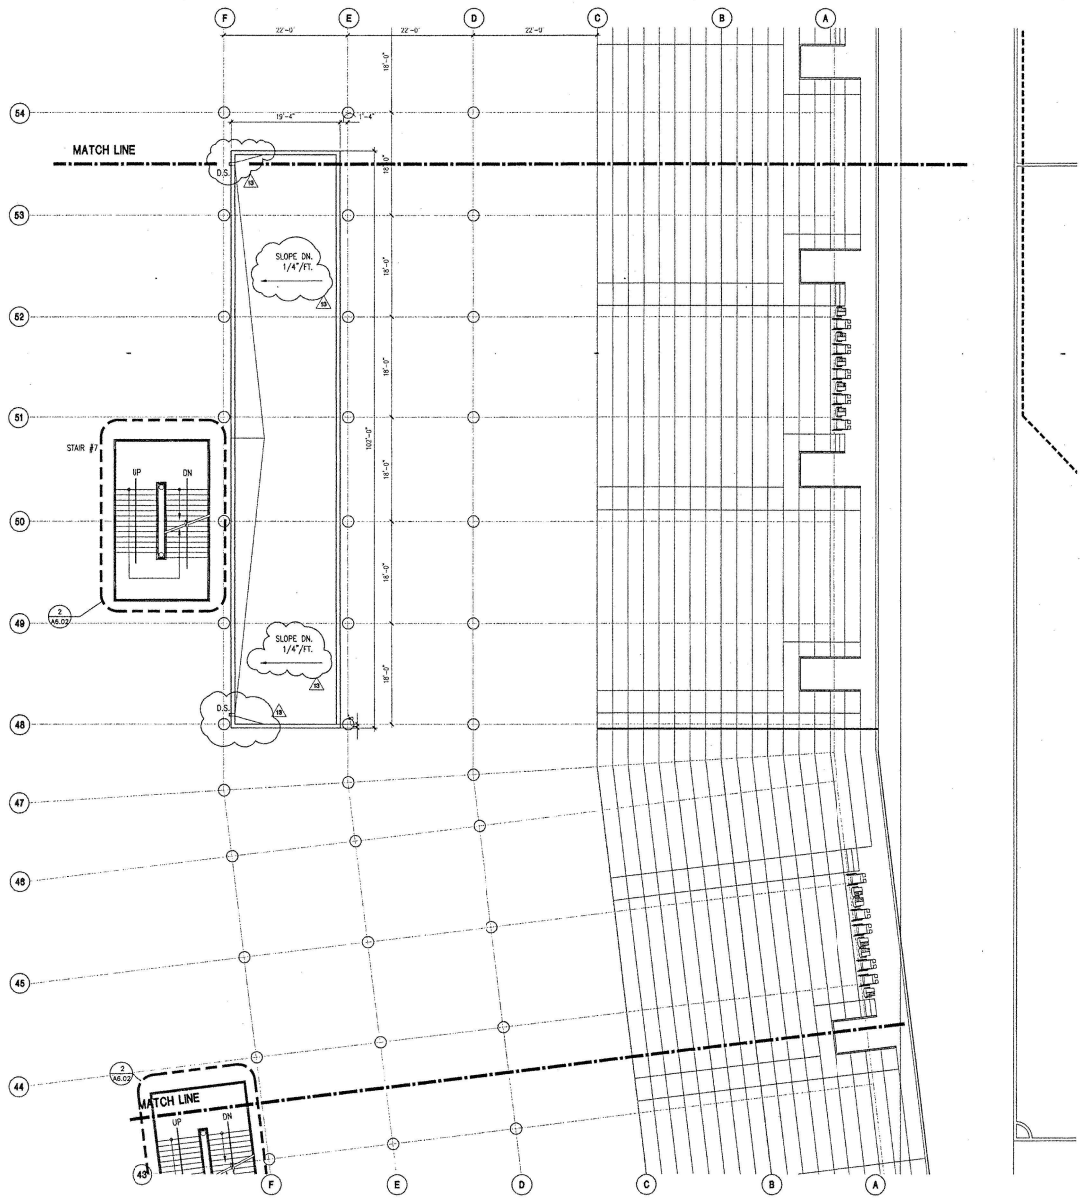

GENERAL NOTES:

1. REFER TO SOUTHERN BLEACHER CO. DRAWINGS FOR SEATING BOWL GEOMETRY AND LOCATION ON SITE.
2. REFER TO SOUTHERN BLEACHER CO. DRAWINGS FOR SEATING BOWL DETAILS AND FINISHES.
3. ARCHITECTURAL PLAN DIMENSIONS ARE MEASURED TO FACE OF CMU WALLS, FINISH FACE OF INTERIOR STUD PARTITIONS OR FACE OF STUD AT METAL PANEL WALLS.
4. ARCHITECTURAL PLAN, SECTION AND ELEVATION MEASUREMENTS TO CMU FACE, COURSE OR TOP OF WALL ARE BASED ON NOMINAL 8"x8"X16" CMU DIMENSIONS.

CREW STADIUM

NBBJ
1555 Lake Shore Drive
Columbus, OH 43204
Phone: 614.224.7145
Fax: 614.224-9907

Korda/Nemeth Engineering
1650 Watermark drive
Columbus, OH 43204
Phone: 614.487.1650
Fax: 614.487.9981

Code Consultants, Inc.
260 Office Parkway
St. Louis, MO 63141
Phone: 314.991.2833
Fax: 314.991.4614


Number	Date	Description of Revisions
13	11-6-98	Notes Updated


ISSUE #12
Date: 30 Oct. 1998 Job Number 9901.00

Scale: 1/8"=1'-0"

Sheet Title: SECTOR 2 OFFICE DECK LEVEL

Sheet Number: A2.22

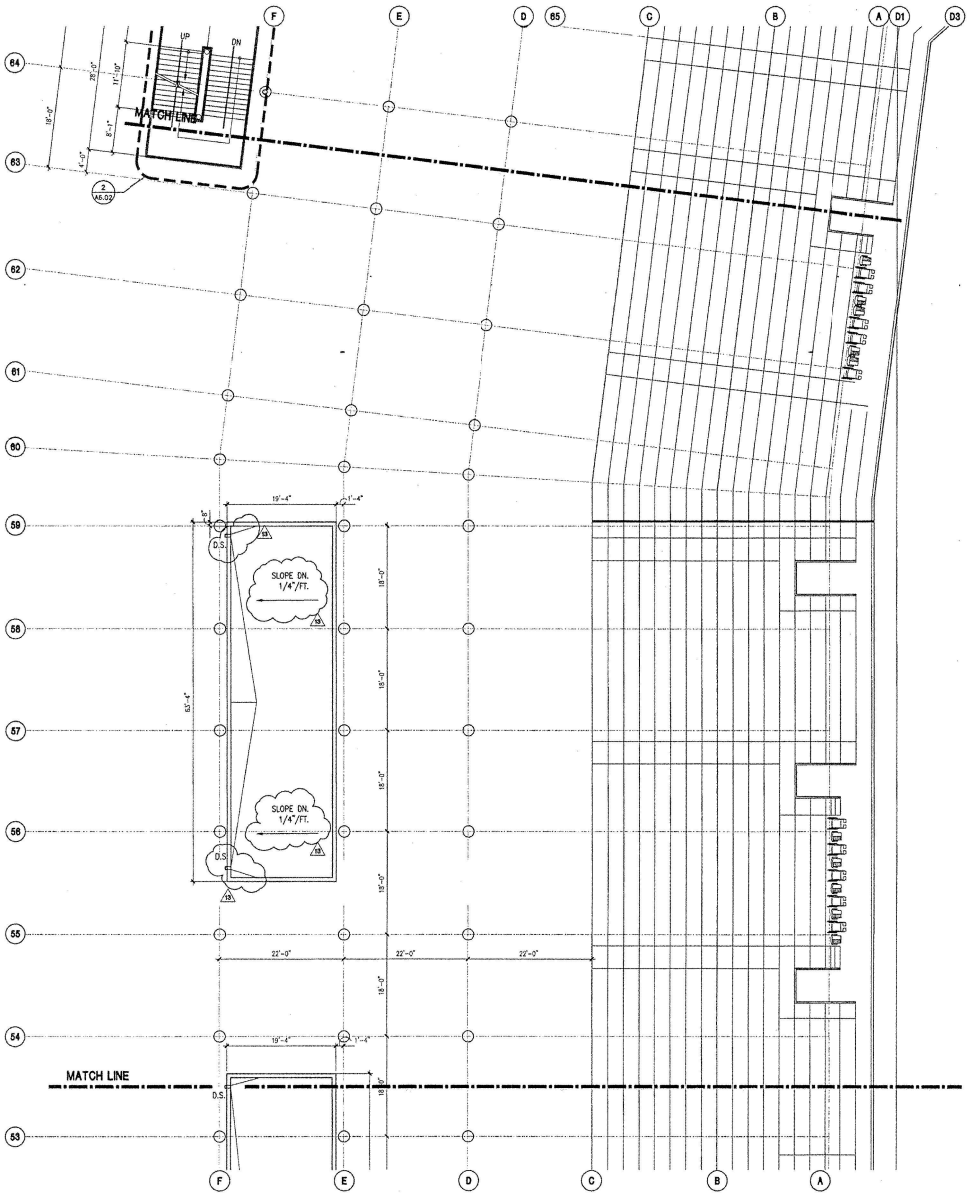

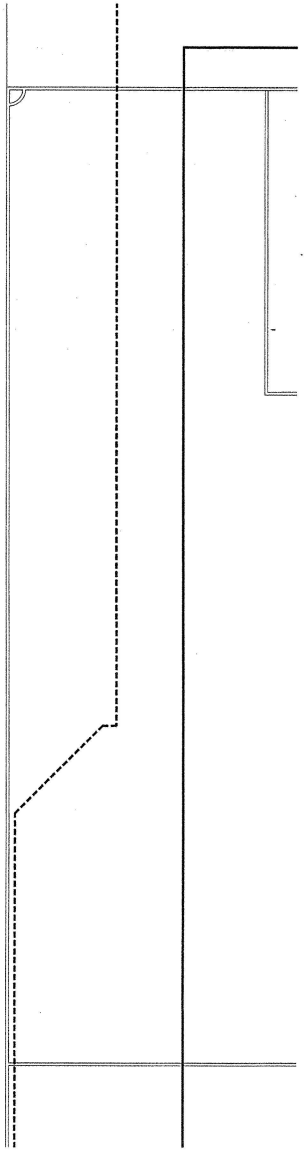

GENERAL NOTES:

1. REFER TO SOUTHERN BLEACHER CO. DRAWINGS FOR SEATING BOWL GEOMETRY AND LOCATION ON SITE.
2. REFER TO SOUTHERN BLEACHER CO. DRAWINGS FOR SEATING BOWL DETAILS AND FINISHES.
3. ARCHITECTURAL PLAN DIMENSIONS ARE MEASURED TO FACE OF CMU WALLS, FINISH FACE OF INTERIOR STUD PARTITIONS OR FACE OF STUD AT METAL PANEL WALLS.
4. ARCHITECTURAL PLAN, SECTION AND ELEVATION MEASUREMENTS TO CMU FACE, COURSE OR TOP OF WALL ARE BASED ON NOMINAL 8"x8"X16" CMU DIMENSIONS.

CREW STADIUM

NBBJ

1555 Lake Shore Drive
Columbus, OH 43204
Phone: 614.224.7145
Fax: 614.224-9907


Korda/Nemeth Engineering
1650 Watermark drive
Columbus, OH 43204
Phone: 614.487.1650
Fax: 614.487.9981

Code Consultants, Inc.
260 Office Parkway
St. Louis, MO 63141
Phone: 314.991.2633
Fax: 314.991.4614

Number	Date	Description of Revisions
13	11-6-98	Notes Updated

ISSUE #12

Date: 30 Oct. 1998 Job Number 99012.00

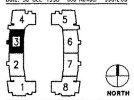


Scale: 1/8"=1'-0"

0 4' 8' 16'

Sheet Title: SECTOR 3 OFFICE DECK LEVEL

Sheet Number: A2.23

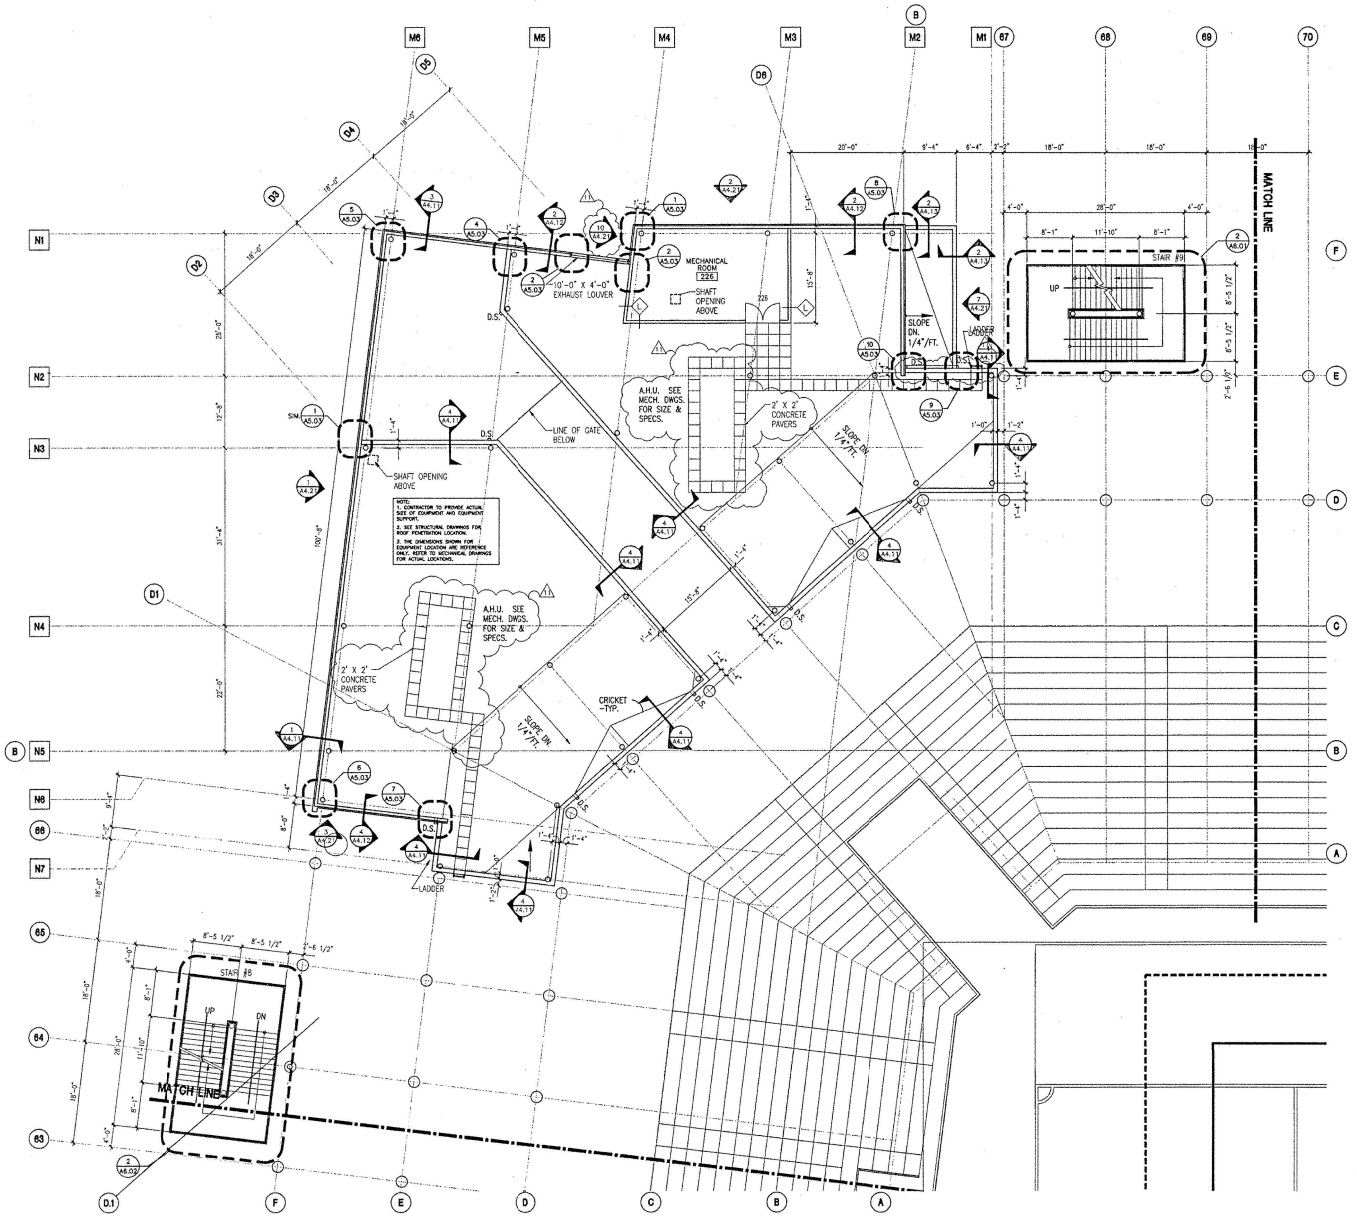

GENERAL NOTES:

1. REFER TO SOUTHERN BLEACHER CO. DRAWINGS FOR SEATING BOWL GEOMETRY AND LOCATION ON SITE.
2. REFER TO SOUTHERN BLEACHER CO. DRAWINGS FOR SEATING BOWL DETAILS AND FINISHES.
3. ARCHITECTURAL PLAN DIMENSIONS ARE MEASURED TO FACE OF CMU WALLS, FINISH FACE OF INTERIOR STUD PARTITIONS OR FACE OF STUD AT METAL PANEL WALLS.
4. ARCHITECTURAL PLAN, SECTION AND ELEVATION MEASUREMENTS TO CMU FACE, COURSE OR TOP OF WALL ARE BASED ON NOMINAL 8"x8"X16" CMU DIMENSIONS.

CREW STADIUM

NBBJ
1555 Lake Shore Drive
Columbus, OH 43204
Phone: 614.224.7145
Fax: 614.224-9907

Korda/Nemeth Engineering
1650 Watermark drive
Columbus, OH 43204
Phone: 614.487.1650
Fax: 614.487.9981

Code Consultants, Inc.
760 Office Parkway
St. Louis, MO 63141
Phone: 314.991.2933
Fax: 314.991.4614

Number	Date	Description of Revisions
11	23 Oct 1999	Reference Clarifications


ISSUE #7

Date: 23 Sept 1999 Job Number 99010.00

Scale: 1/8"-1'-0"

Sheet Title: SECTOR 4 OFFICE DECK LEVEL

Sheet Number: A2.24

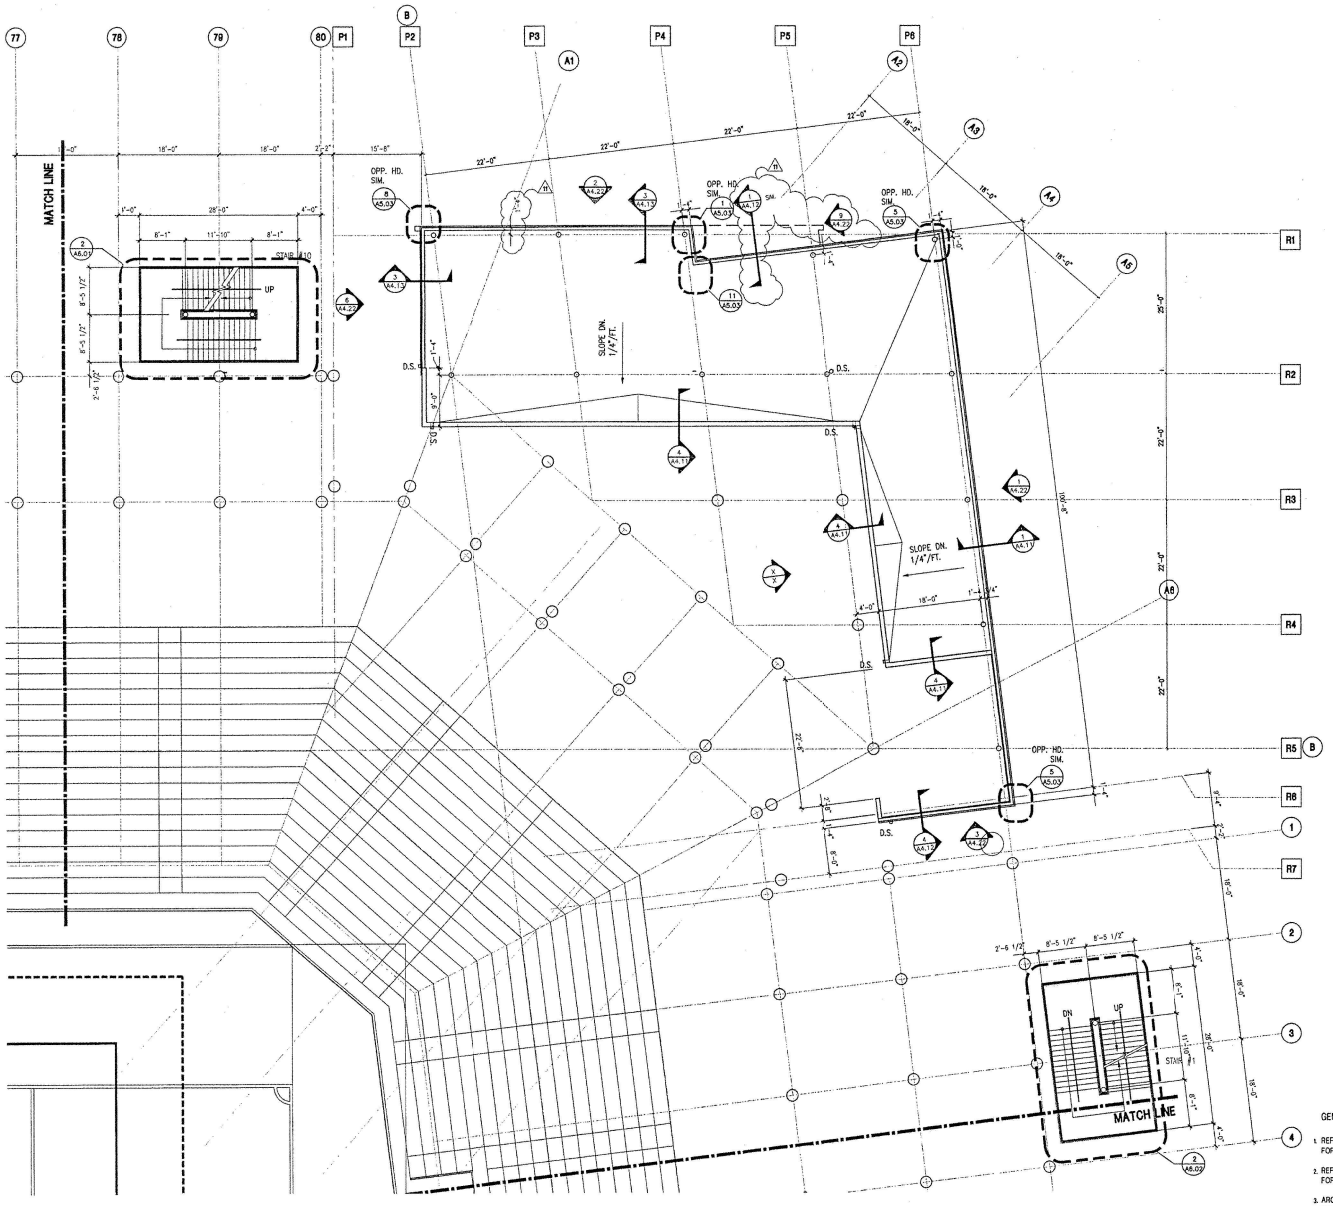

GENERAL NOTES:

1. REFER TO SOUTHERN BLEACHER CO. DRAWINGS FOR SEATING BOWL GEOMETRY AND LOCATION ON SITE.
2. REFER TO SOUTHERN BLEACHER CO. DRAWINGS FOR SEATING BOWL DETAILS AND FINISHES.
3. ARCHITECTURAL PLAN DIMENSIONS ARE MEASURED TO FACE OF CMU WALLS, FINISH FACE OF INTERIOR STUD PARTITIONS OR FACE OF STUD AT METAL PANEL WALLS.
4. ARCHITECTURAL PLAN, SECTION AND ELEVATION MEASUREMENTS TO CMU FACE, COURSE OR TOP OF WALL ARE BASED ON NOMINAL 8"x8"X16" CMU DIMENSIONS.

THE CREW

CREW STADIUM

NBBJ
1555 Lake Shore Drive
Columbus, OH 43204
Phone: 614.224.7145
Fax: 614.224-9907

Korda/Nemeth Engineering
1650 Watermark drive
Columbus, OH 43204
Phone: 614.487.1650
Fax: 614.487.8981

Code Consultants, Inc.
760 Office Parkway
St. Louis, MO 63141
Phone: 314.991.2933
Fax: 314.991.4614

Number	Date	Description of Revisions
11	23 Oct 1998	Reference Clarifications


ISSUE #7

Date: 25 Sept. 1998 Job Number 9901000

Scale: 1/8"=1'-0"

Sheet Title: SECTOR 5 OFFICE DECK LEVEL

Sheet Number: A2.25

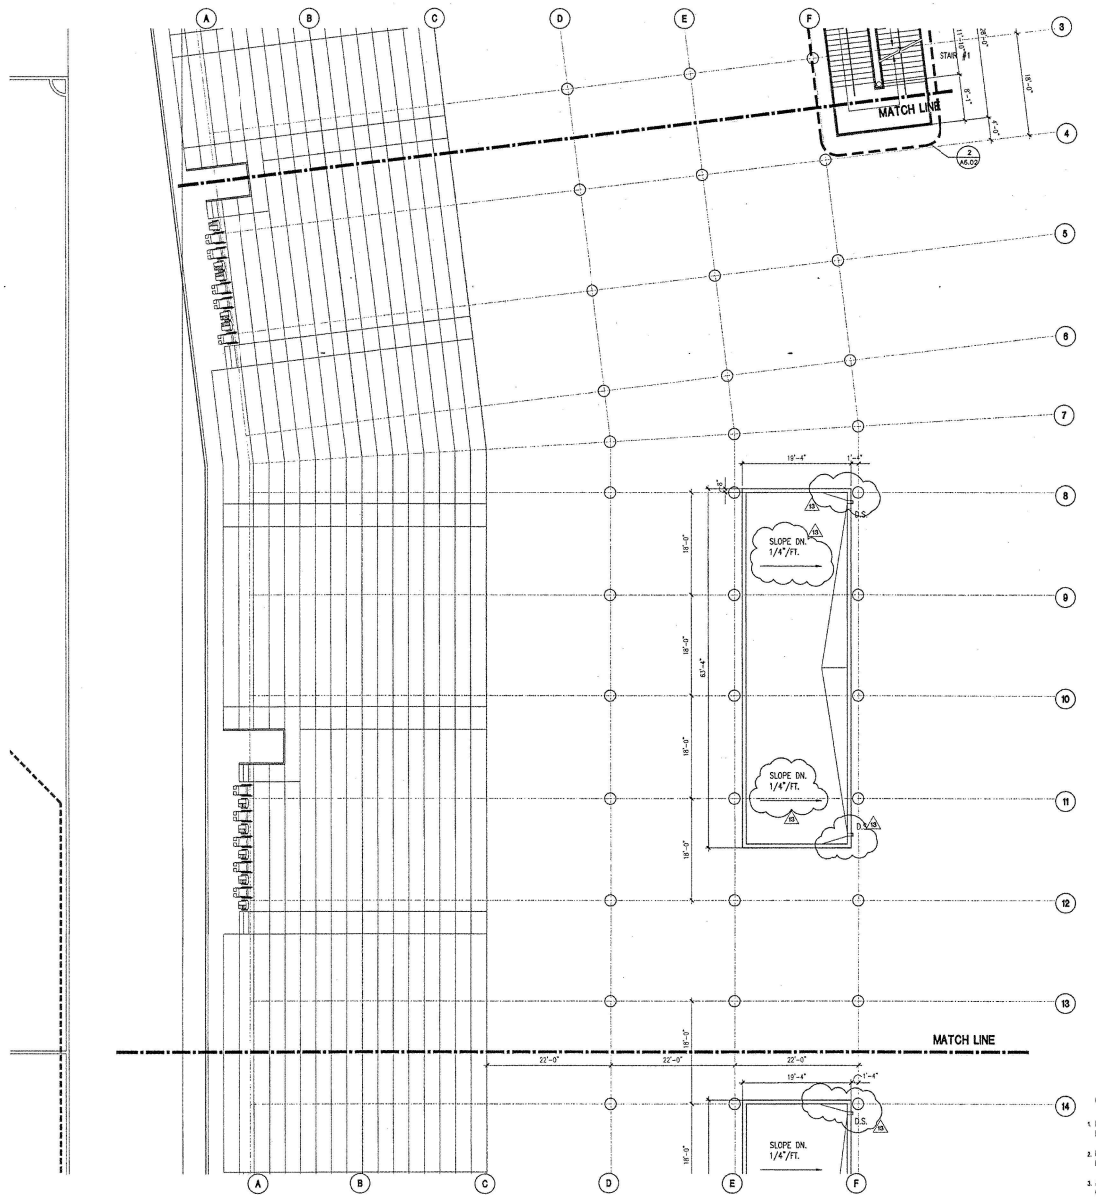

GENERAL NOTES:

1. REFER TO SOUTHERN BLEACHER CO. DRAWINGS FOR SEATING BOWL GEOMETRY AND LOCATION ON SITE.
2. REFER TO SOUTHERN BLEACHER CO. DRAWINGS FOR SEATING BOWL DETAILS AND FINISHES.
3. ARCHITECTURAL PLAN DIMENSIONS ARE MEASURED TO FACE OF CMU WALLS, FINISH FACE OF INTERIOR STUD PARTITIONS OR FACE OF STUD AT METAL PANEL WALLS.
4. ARCHITECTURAL PLAN, SECTION AND ELEVATION MEASUREMENTS TO CMU FACE, COURSE OR TOP OF WALL ARE BASED ON NOMINAL 8"x8"X16" CMU DIMENSIONS.

CREW STADIUM

NBBJ
1555 Lake Shore Drive
Columbus, OH 43204
Phone: 614.224.7745
Fax: 614.224-9907

Korda/Nemeth Engineering
1650 Watermark drive
Columbus, OH 43204
Phone: 614.487.1650
Fax: 614.487.5981

Code Consultants, Inc.
760 Office Parkway
St. Louis, MO 63141
Phone: 314.991.2633
Fax: 314.991.4614

Number	Date	Description of Revision
13	11-6-98	Notes Updated


ISSUE #12
Date: 30 Oct. 1998 Job Number 9902.00

NORTH

Scale: 1/8"=1'-0"

Sheet Title: SECTOR 6 OFFICE DECK LEVEL

Sheet Number: A2.26

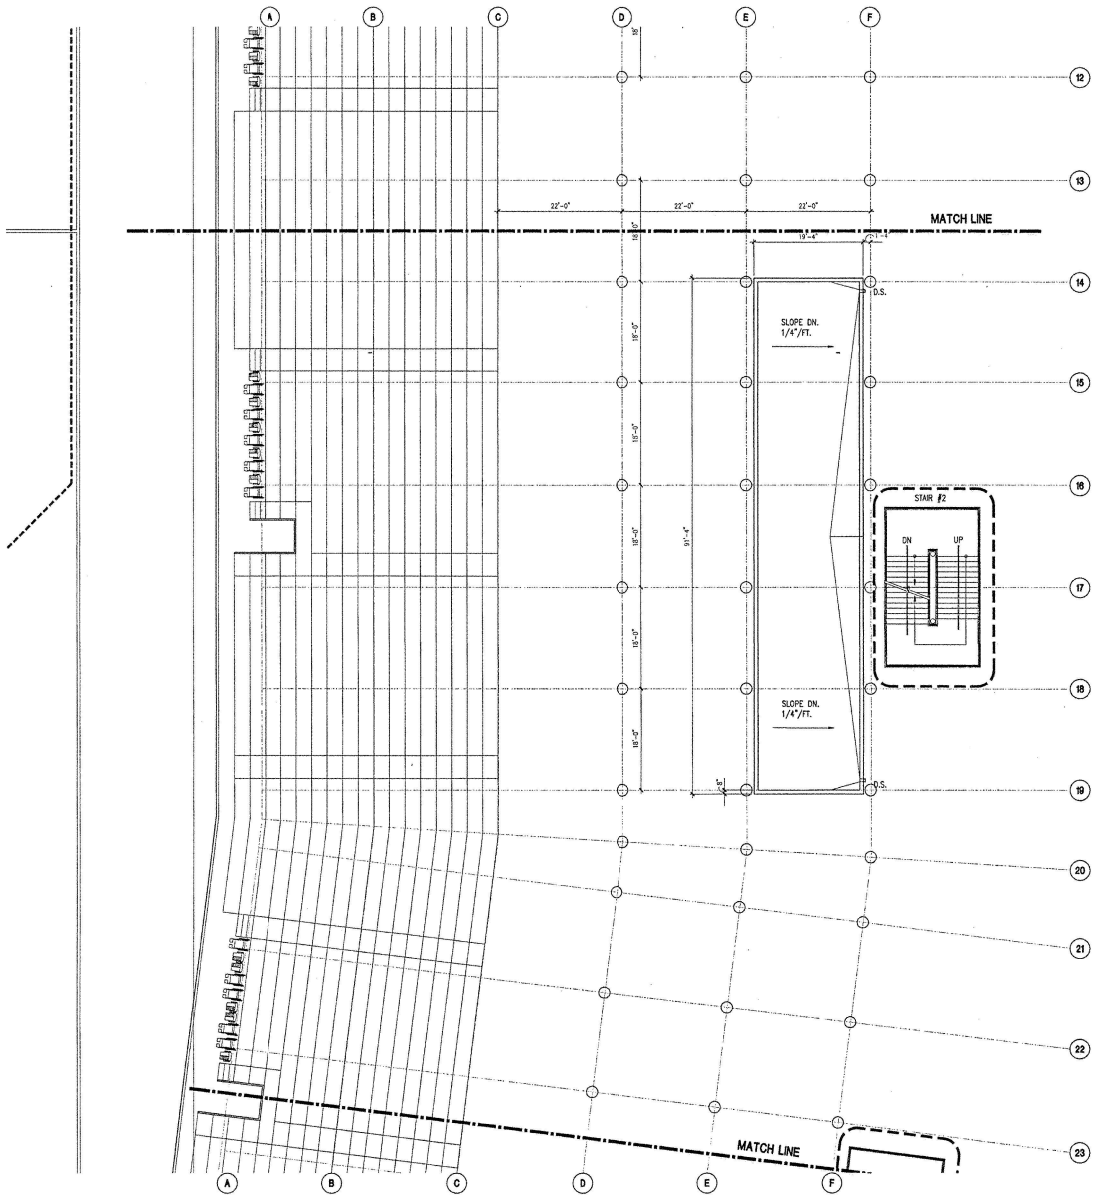

GENERAL NOTES:

1. REFER TO SOUTHERN BLEACHER CO. DRAWINGS FOR SEATING BOWL GEOMETRY AND LOCATION ON SITE.
2. REFER TO SOUTHERN BLEACHER CO. DRAWINGS FOR SEATING BOWL DETAILS AND FINISHES.
3. ARCHITECTURAL PLAN DIMENSIONS ARE MEASURED TO FACE OF CMU WALLS, FINISH FACE OF INTERIOR STUD PARTITIONS OR FACE OF STUD AT METAL PANEL WALLS.
4. ARCHITECTURAL PLAN, SECTION AND ELEVATION MEASUREMENTS TO CMU FACE, COURSE OR TOP OF WALL ARE BASED ON NOMINAL 8"x8"X16" CMU DIMENSIONS.

CREW STADIUM

NBBJ

1555 Lake Shore Drive
Columbus, OH 43204
Phone: 614.224.7145
Fax: 614.224-5907

Korda/Nemeth Engineering
1650 Watermark drive
Columbus, OH 43215
Phone: 614.487.1650
Fax: 614.487.1651

Code Consultants, Inc.
760 Office Parkway
St. Louis, MO 63141
Phone: 314.991.2633
Fax: 314.991.4514

Number	Date:	Description of Revisions

ISSUE #12

Date: 30 Oct. 1998 Job Number 9902.00




NORTH

Scale: 1/8"=1'-0"

0 4' 8' 16'

Sheet Title: SECTOR 7 OFFICE DECK LEVEL LEVEL

Sheet Number: A2.27

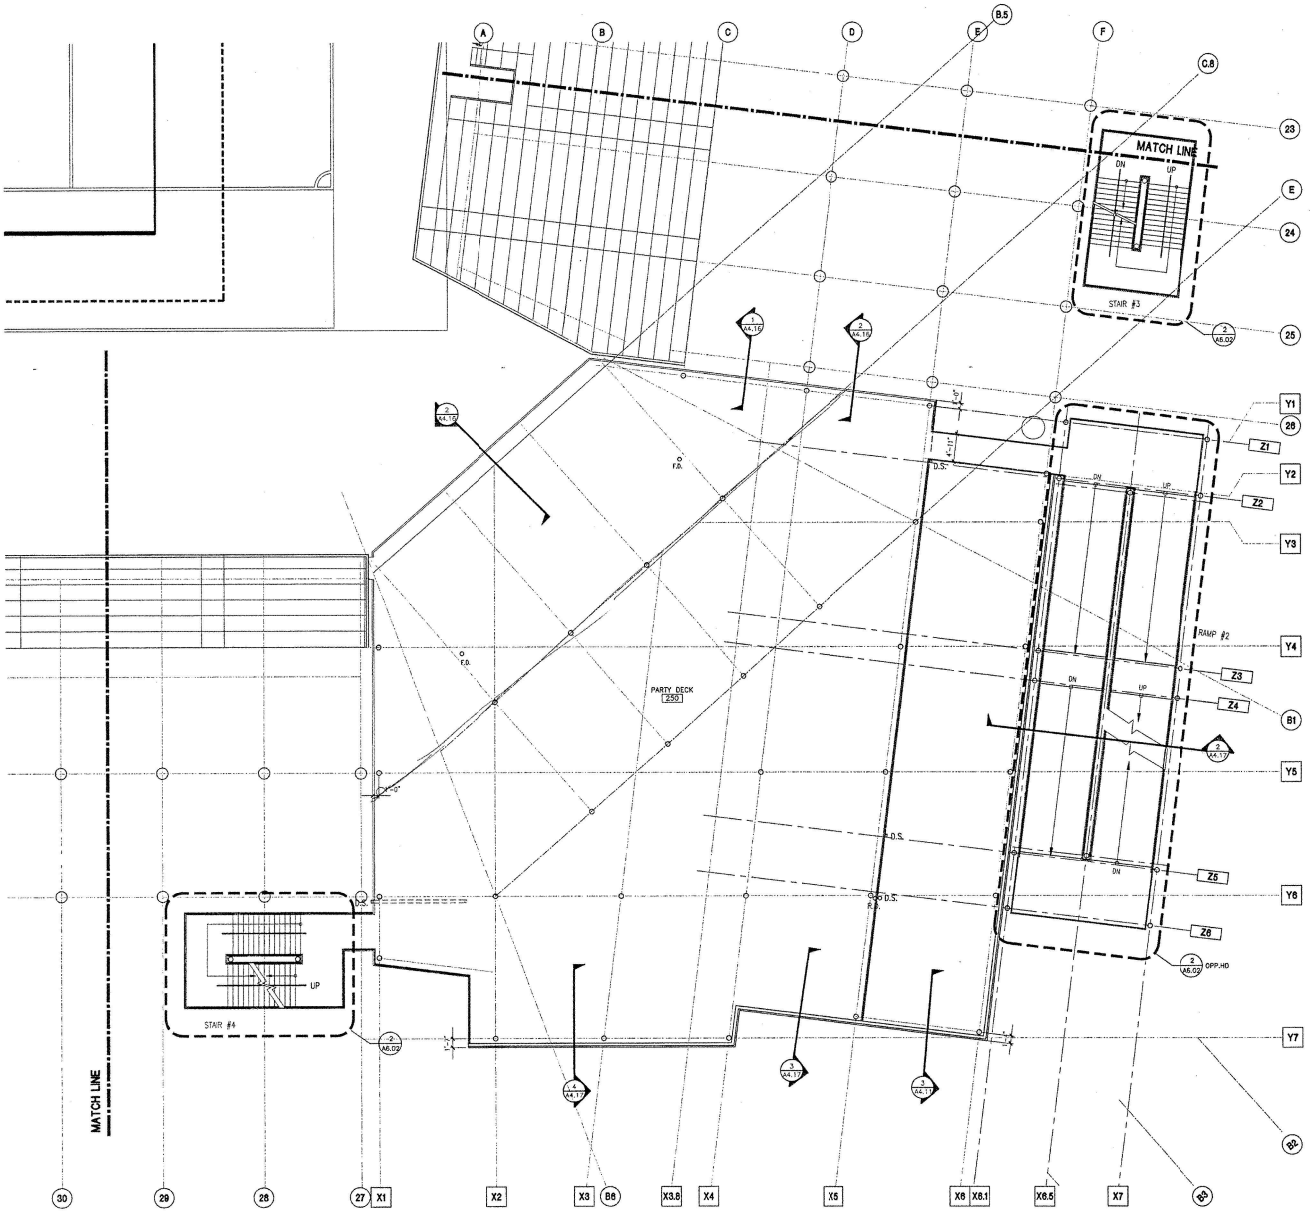

CREW STADIUM

NBBJ
1555 Lake Shore Drive
Columbus, OH 43204
Phone: 614.224.7145
Fax: 614.224-9907

Korda/Nemeth Engineering
1650 Watermark drive
Columbus, OH 43204
Phone: 614.487.1650
Fax: 614.487.9981

Code Consultants, Inc.
760 Office Parkway
St. Louis, MO 63141
Phone: 314.991.3633
Fax: 314.991.4614

Number Date Description of Revisions

ISSUE #10


Date: 16 Oct. 1998 Job Number 9902.00

NORTH

Scale: 1/8"=1'-0"

Sheet Title: SECTOR 8 OFFICE DECK LEVEL

Sheet Number: A2.28

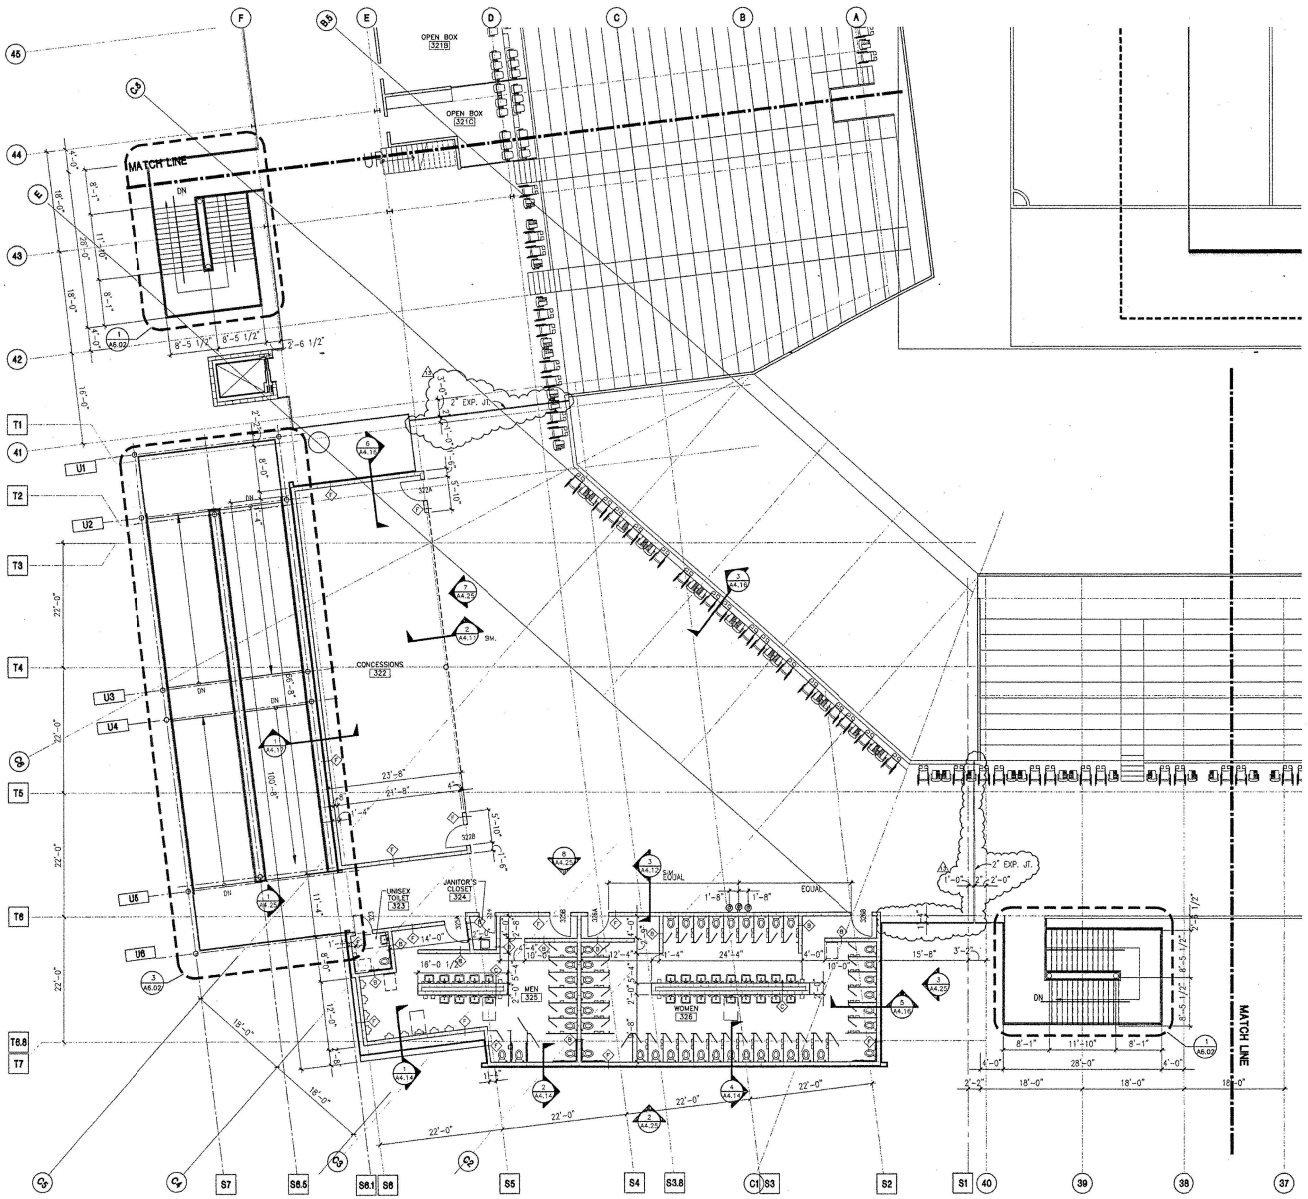

CREW STADIUM

NBBJ

1555 Lake Shore Drive
Columbus, OH 43204
Phone: 614.224.7745
Fax: 614.224-9907

Korda/Nemeth Engineering
1650 Watermark drive
Columbus, OH 43204
Phone: 614.487.1650
Fax: 614.487.9981

Code Consultants, Inc.
760 Office Parkway
St. Louis, MO 63141
Phone: 314.991.2433
Fax: 314.991.4614

Number	Date	Description of Revisions
13	11-06-98	Update

ISSUE #10


Date: 16 Oct. 1998 Job Number 9901200

NORTH

Scale: 1/8"=1'-0"

Sheet Title: SECTOR 1 MAIN CONCOURSE LEVEL

Sheet Number: A2.31

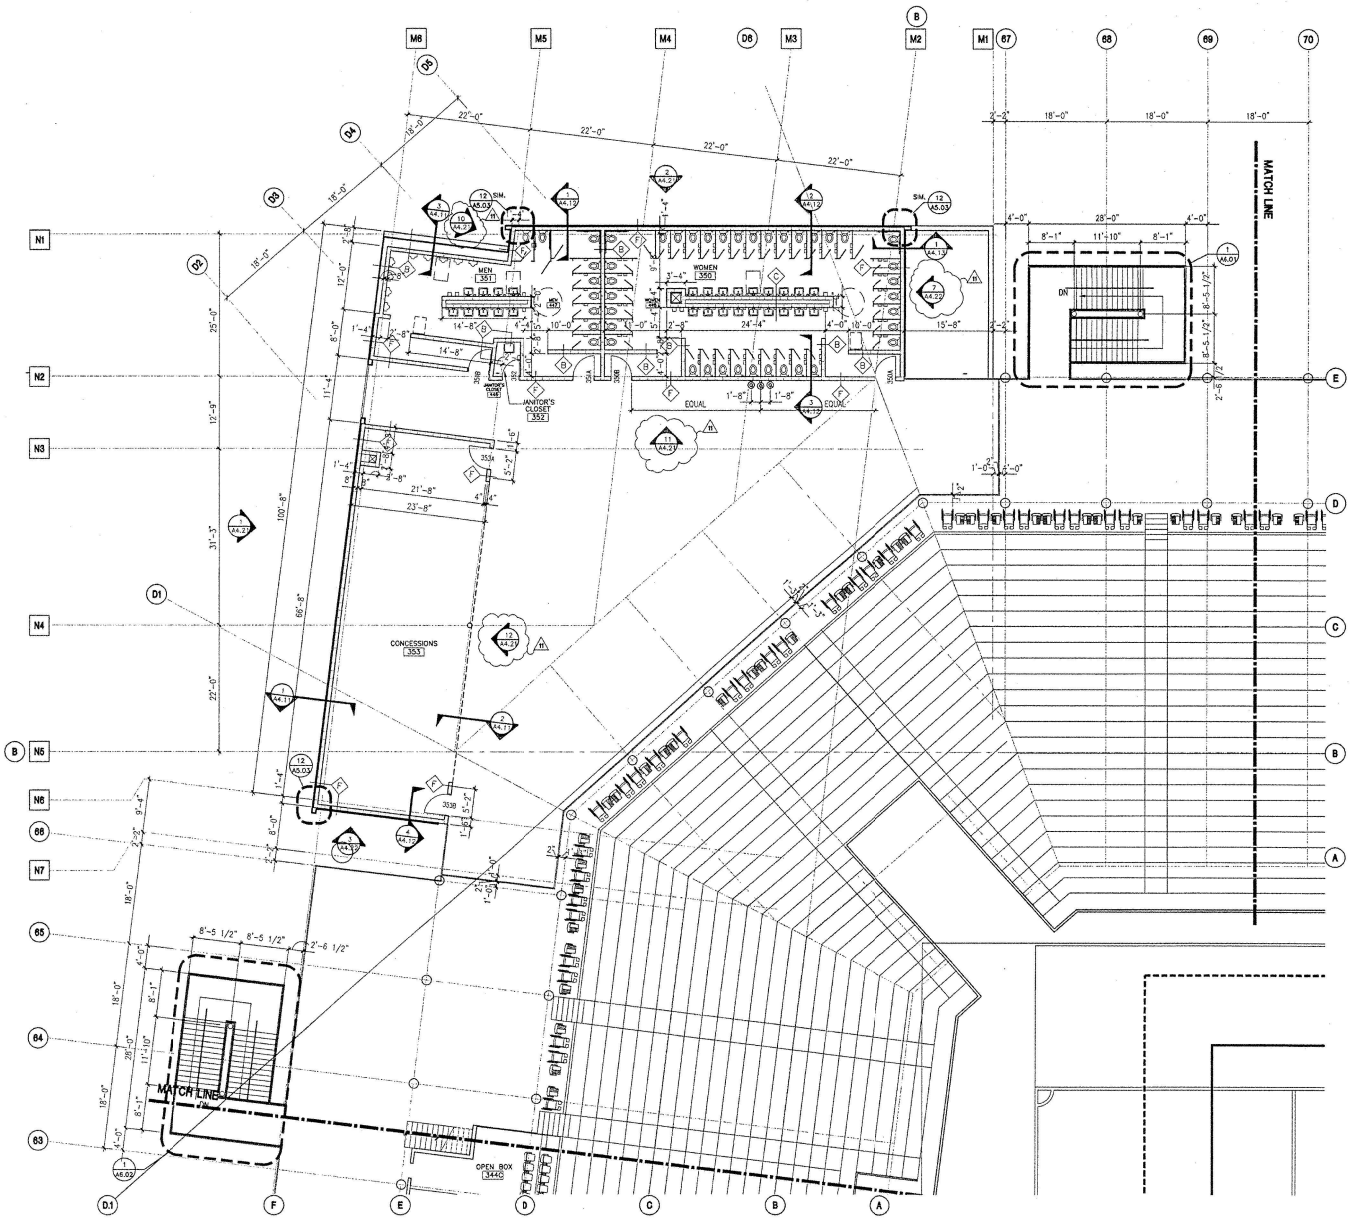

CREW STADIUM

NBBJ
1555 Lake Shore Drive
Columbus, OH 43204
Phone: 614.224.7145
Fax: 614.224-9907

Korda/Nemeth Engineering
1650 Watermark drive
Columbus, OH 43204
Phone: 614.487.1650
Fax: 614.487.9981

Code Consultants, Inc.
260 Office Parkway
St. Louis, MO 63141
Phone: 314.991.2833
Fax: 314.991.4514


11 23 Oct. 1998 Reference Clarifications
Number Date. Description of Revisions

ISSUE #7
Date: 25 Sept. 1998 Job Number 9903.00

Scale 1/8"=1'-0"

Sheet Title
SECTOR 4
MAIN CONCOURSE
LEVEL

Sheet Number
A2.34

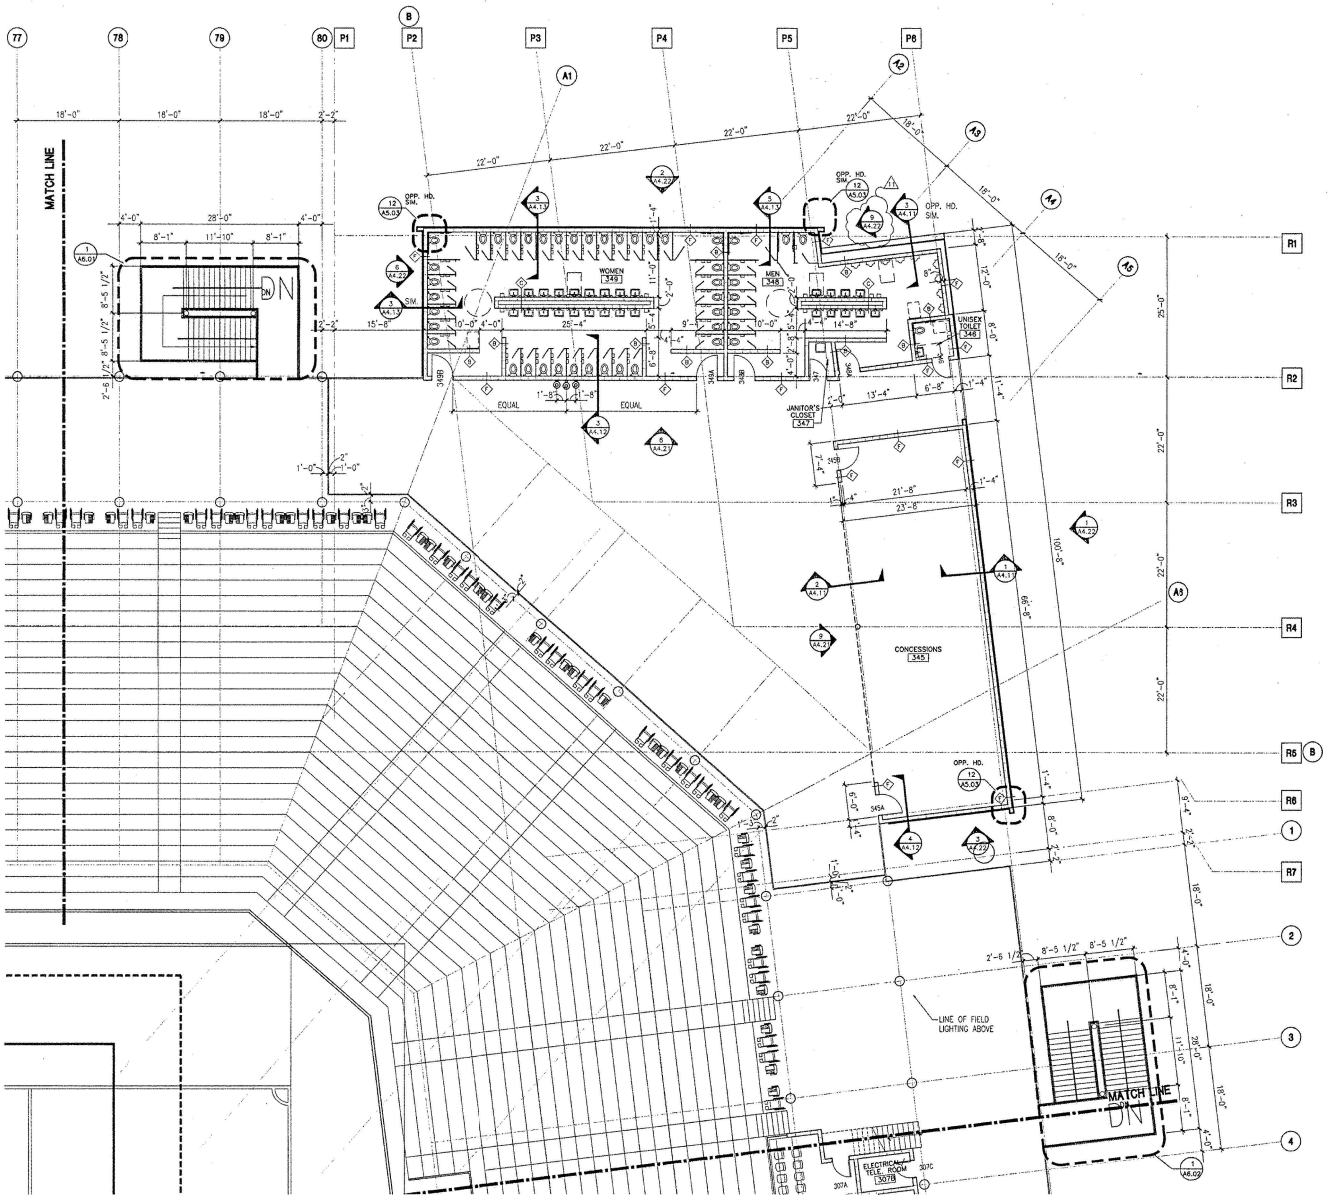

CREW STADIUM

NBBJ

1555 Lake Shore Drive
Columbus, OH 43204
Phone: 614.224.7145
Fax: 614.224-9907

Korda/Nemeth Engineering
1650 Watermark drive
Columbus, OH 43204
Phone: 614.487.1650
Fax: 614.487.8981

Code Consultants, Inc.
260 Office Parkway
St. Louis, MO 63141
Phone: 314.991.2933
Fax: 314.991.4614

11 23 Oct 1998 Reference Clarifications.
Number Date Description of Revisions


ISSUE #7

Date: 25 Sept. 1998 Job Number 9901.00

Scale: 1/8"=1'-0"

Sheet Title: SECTOR 5 MAIN CONCOURSE LEVEL

Sheet Number: A2.35

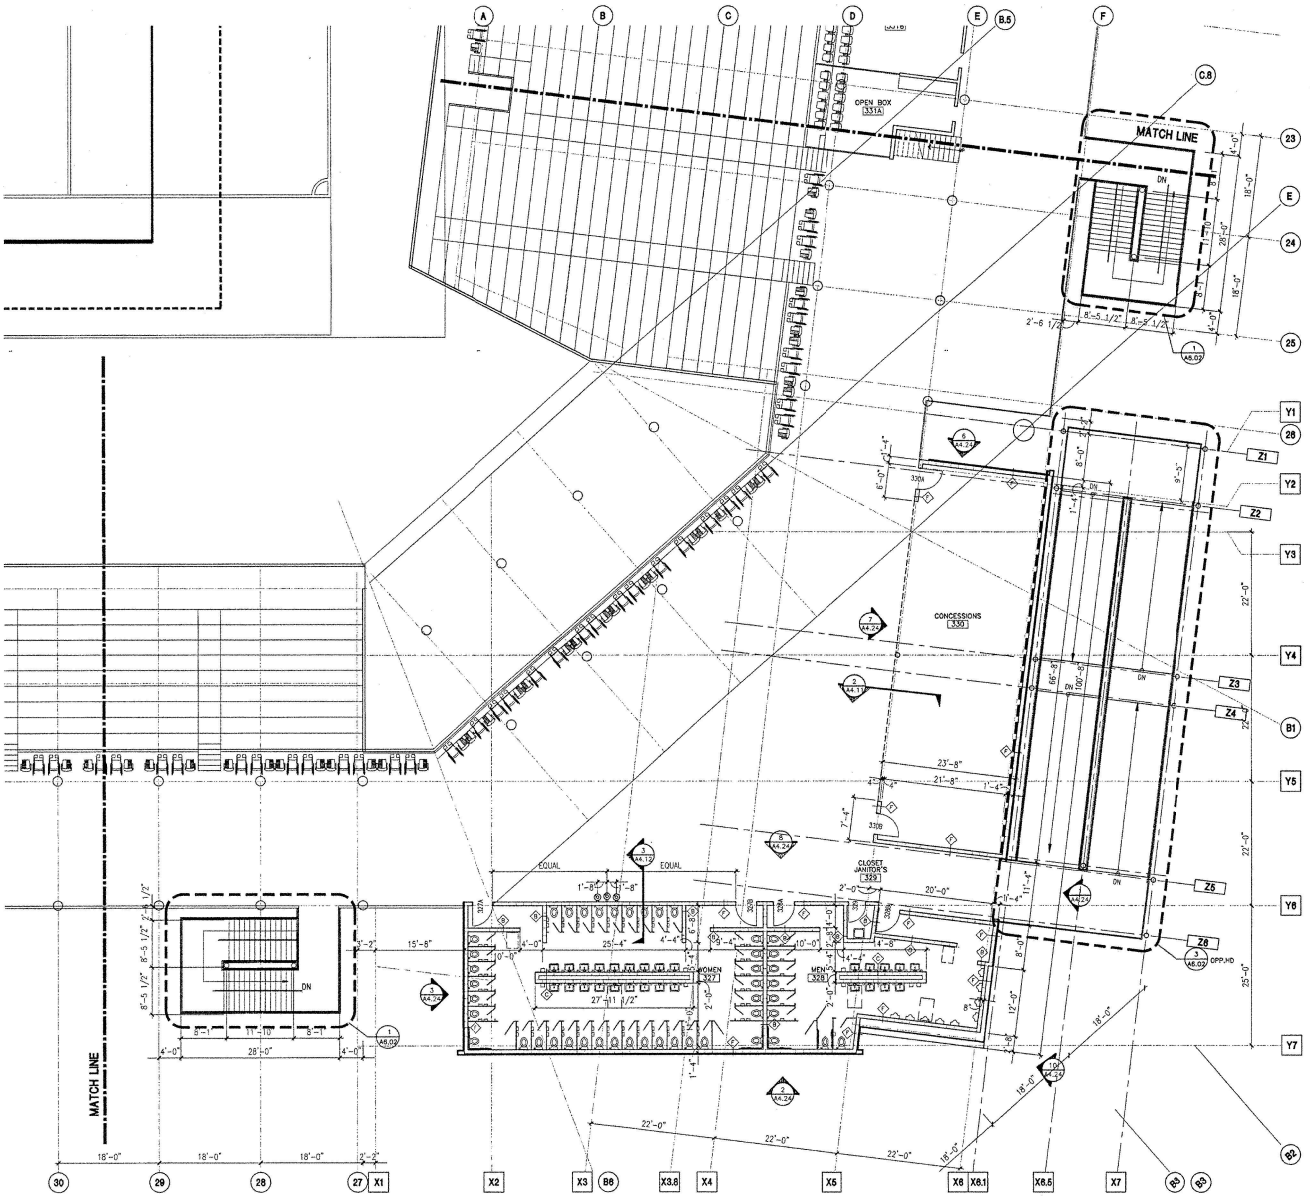

CREW STADIUM

NBBJ
1555 Lake Shore Drive
Columbus, OH 43204
Phone: 614.224.7145
Fax: 614.224-9907

Korda/Nemeth Engineering
1650 Watermark drive
Columbus, OH 43204
Phone: 614.487.1650
Fax: 614.487.9981

Code Consultants, Inc.
760 Office Parkway
St. Louis, MO 63141
Phone: 314.991.2933
Fax: 314.991.4614


Number	Date	Description of Revisions

ISSUE #10
Date: 16 Oct. 1998 Job Number 9920.00


Scale: 1/8"-1'-0"

Sheet Title: SECTOR 8 MAIN CONCOURSE LEVEL


Sheet Number: A2.38

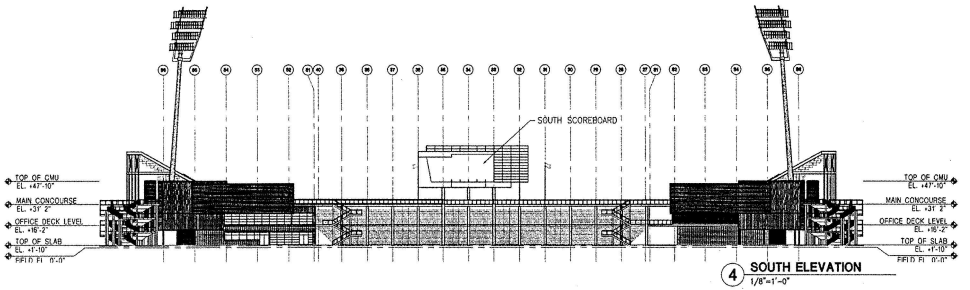


4 SOUTH ELEVATION
1/8"=1'-0"

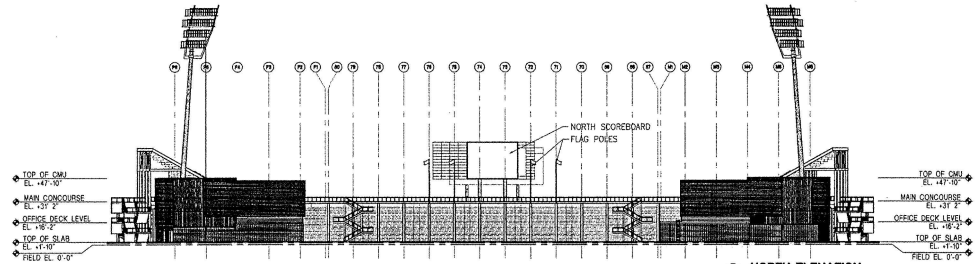

3 NORTH ELEVATION
1/8"=1'-0"

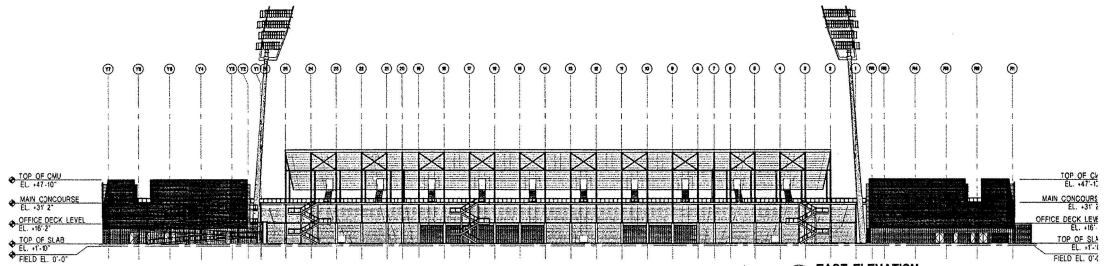

2 EAST ELEVATION
1/8"=1'-0"

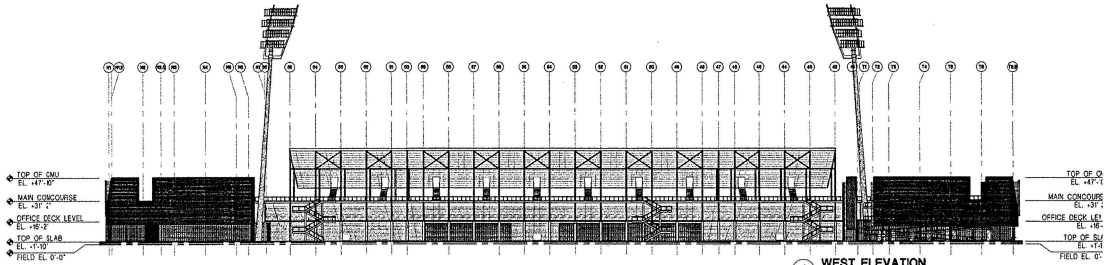

1 WEST ELEVATION
1/8"=1'-0"

NOTE:
SEE ENLARGED ELEVATIONS, DRAWING SERIES A4.20, FOR DIMENSIONS, MATERIALS & WALL SECTION REFERENCES

NBBJ
1555 Lake Shore Drive
Columbus, OH 43204
Phone: 614.224.7140
Fax: 614.224-9607

Korda/Nemeth Engineering
1650 Watermark drive
Columbus, OH 43215
Phone: 614.487.1650
Fax: 614.487.8981

Code Consultants, Inc.
760 Office Parkway
St. Louis, MO 63141
Phone: 314.991.2533
Fax: 314.991.4614


Number	Date	Description of Revisions

ISSUE # 7
DATE: 23 Sept 1998 Job Number 9901.00

Scale: 1/16"-1'-0"
0 8 16 32

Sheet Title: EASTERN / WESTERN ELEVATION PHASE I

Sheet Number: A3.01

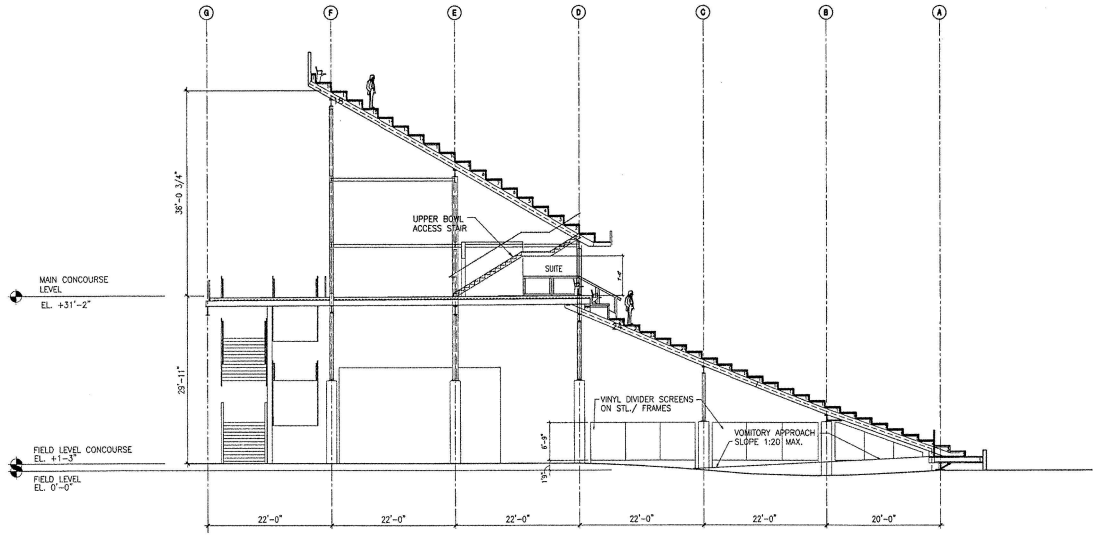

NOTE

REFER TO SOUTHRN BLEACHER CO. DWGS FOR BOWL SECTIONS, DIMENSIONS AND DETAILS.

1 SECTION
1/8"=1'-0"

CREW STADIUM

NBBJ

1555 Lake Shore Drive
Columbus, OH 43204
Phone: 614.224.7145
Fax: 614.224-9907

Korda/Nemeth Engineering
1650 Watermark drive
Columbus, OH 43204
Phone: 614.487.1650
Fax: 614.487.9981

Code Consultants, Inc.
260 Office Parkway
St. Louis, MO 63141
Phone: 314.991.2833
Fax: 314.991.4614


Number	Date	Description of Revisions

ISSUE # 7
Date: 25 Sept 1998 Job Number 9801.03


Scale: 1/8"=1'-0"

Sheet Title: PARTIAL BUILDING SECTION


Sheet Number: A3.10

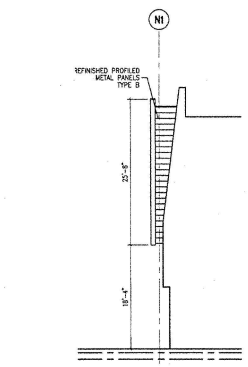


10 CONCESSION WEST ELEVATION 1/8"=1'-0"

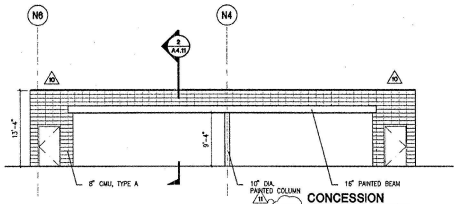


9 CONCESSION EAST ELEVATION 1/8"=1'-0"

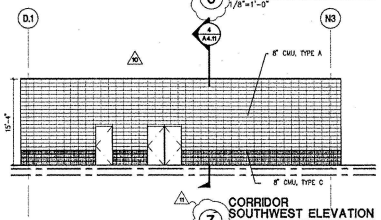


7 CORRIDOR SOUTHWEST ELEVATION 1/8"=1'-0"

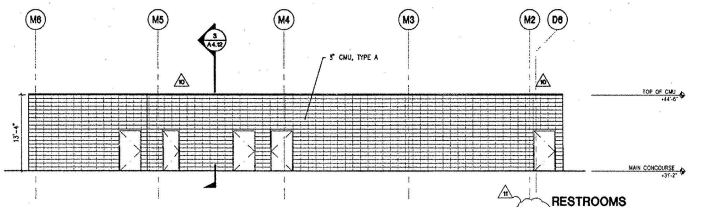


8 RESTROOMS SOUTH ELEVATION 1/8"=1'-0"

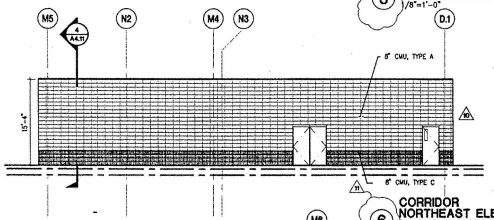


6 CORRIDOR NORTHEAST ELEVATION 1/8"=1'-0"

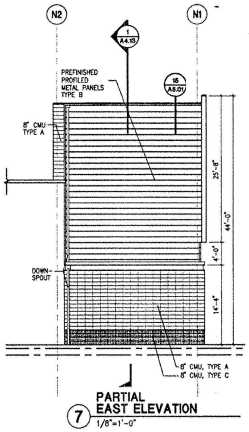


7 PARTIAL EAST ELEVATION 1/8"=1'-0"

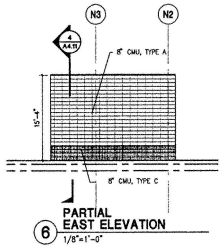


6 PARTIAL EAST ELEVATION 1/8"=1'-0"

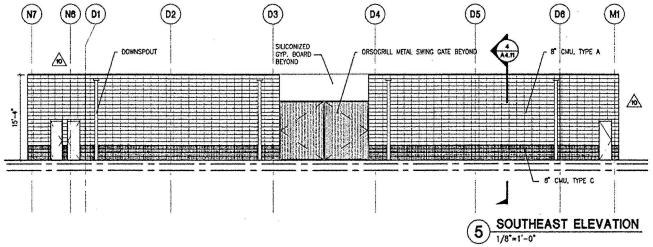


5 SOUTHEAST ELEVATION 1/8"=1'-0"

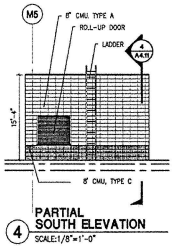


4 PARTIAL SOUTH ELEVATION SCALE:1/8"=1'-0"

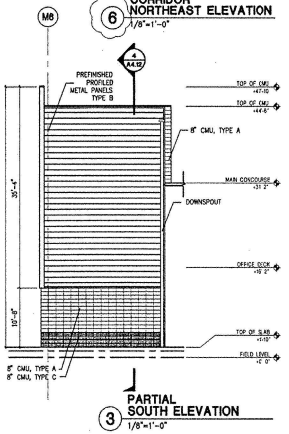

3 PARTIAL SOUTH ELEVATION 1/8"=1'-0"

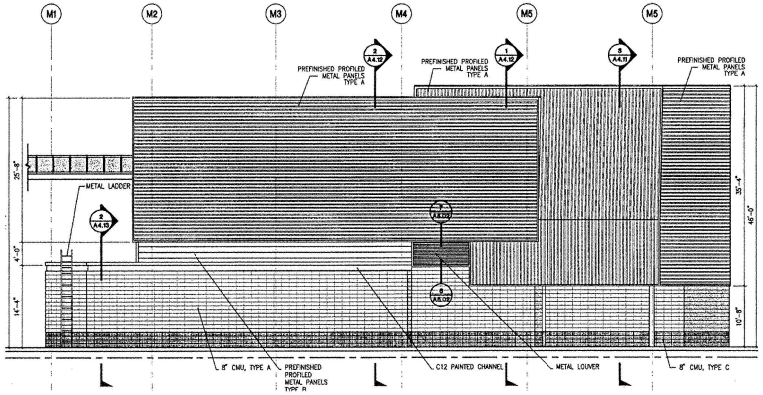

2 NORTH ELEVATION 1/8"=1'-0"

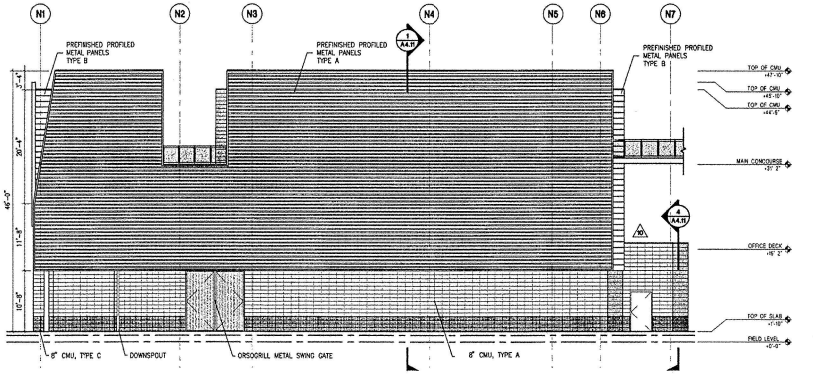

1 WEST ELEVATION 1/8"=1'-0"

CREW STADIUM

NBBJ
1555 Lake Shore Drive
Columbus, OH 43204
Phone: 614.224.7145
Fax: 614.224-9907

Korda/Nemeth Engineering
1650 Watermark drive
Columbus, OH 43204
Phone: 614.487.1650
Fax: 614.487.9981

Code Consultants, Inc.
740 Office Parkway
St. Louis, MO 63141
Phone: 314.991.2633
Fax: 314.991.4614

Number	Date	Description of Revisions
11	23 Oct. 1998	Reference Clarifications

ISSUE #7
Date: 25 Sept. 1998 Job Number: 95012.00

Scale: 1/8"=1'-0"

Sheet Title: ELEVATIONS NORTHWEST CORNER

Sheet Number: A4.21