HALL COUNTY
PLANNING COMMISSION MEETING AGENDA

Hall County Government Center 2nd Floor
2875 Browns Bridge Road
Gainesville, GA, 30504
Streamed Live on Hall County Government's Website - www.hallcounty.org
Monday, November 16, 2026 - 05:15 PM

Call to Order

Agenda Review

Approval of Minutes

1 Approve the November 2, 2026 Planning Commission Meeting Minutes

Other Business

2 Vote to Adopt the 2027 Planning Commission Meeting Schedule

New Business

3 **3411 Springdale Forrest Circle | Special Use |** for a minor subdivision | on a 2.09± acre tract located on the north side of Springdale Forrest Circle approximately 330 feet northwest of its intersection with Springdale Forrest Boulevard | Zoned R-1; Tax Parcel 10062 000038 **| Proposed Use: 2-lot subdivision |** ** Commission District 2 **| KD South, LLC, applicant**

4 **1646 March Drive | Rezone |** from Highway Business (H-B) to Residential (R-1) | on a 0.11± acre tract located on the northwest side of March Drive approximately 758 feet from its intersection with South Drive | Zoned H-B; Tax Parcel 15032E006034 **| Proposed Use: Single-family dwelling |** ** Commission District 4 **| Udis Calderon, applicant**

5 **(A) 1555C Calvary Church Road | Rezone |** from Agricultural Residential (AR-1) to Light Industrial (I-1) | on a 41.98± acre tract located on the east side of Calvary Church Road approximately 640 feet north of its intersection with Calvary Industrial Drive | Zoned AR-1; Tax Parcel 15031 000027 **| Proposed Use: Storage lot |** ** Commission District 4 **| Chris Patton, applicant**

6 **(B) 1555C Calvary Church Road | Variance to Section 8.2 |** to reduce the required buffer | on a 41.98± acre tract located on the east side of Calvary Church Road approximately 640 feet north of its intersection with Calvary Industrial Drive | Zoned AR-1; Tax Parcel 15031 000027 **| Proposed Use: Storage lot |** ** Commission District 4 **| Chris Patton, applicant**

7 **(A) 6337 Lanier Islands Parkway, 6330 & 6450 Old Lanier Islands Drive, and portion of Old Lanier Island Drive right-of-way | Rezone |** from Suburban Shopping (S-S) & Planned Commercial Development (PCD) to Highway Business (H-B) | on a 5.48± acre tract located on the southeast corner of Lanier Islands Parkway and Merritts Drive | Zoned PCD & S-S; Tax parcels 07331 003004 (pt), 002034(pt), 001008 & a portion of Old Lanier Island Drive right-of-way **| Proposed Use: To allow the expansion of a boat sales & repair business |** ** Commission District 2 **| DCCM Infrastructure, Inc., applicant**

8 **(B) 6337 Lanier Islands Parkway, 6330 & 6450 Old Lanier Islands Drive, and portion of Old Lanier Island Drive right-of-way | Special Use |** to recognize the existing and allow the expansion of a boat sales & repair business with outdoor storage in the GCOD | on a 5.48± acre tract located on the southeast corner of Lanier Islands Parkway and Merritts Drive | Zoned PCD & S-S; Tax Parcels 07331 003004 (pt), 002034(pt), 001008 & a portion of Old Lanier Island Drive right-of-way **| Proposed Use: To allow the expansion of a boat sales & repair business |** ** Commission District 2 **| DCCM Infrastructure, Inc., applicant**

9 **0 Cagle Road | Rezone |** from Agricultural Residential (AR-1) to Planned Development (PD) | on a 26.21± acre tract located on the southeast side of Cagle Road at its intersection with Clubhouse Drive, Skyline Drive, and South Browning Bridge Road | Zoned AR-1; Tax Parcel 15019 000159 (pt) **| Proposed Use: 48-unit residential development |** ** Commission District 3 **| Habitat for Humanity of Hall County, Inc, applicant**

10 **(A) 0 Ridge Road | Rezone |** from Agricultural Residential 1 (AR-1) to Residential Mixed (R-X) | on a 20.854± acre tract located on the west side of Ridge Road approximately 500 feet south of its intersection with Friendship Road | Zoned AR-1; Tax Parcel 08154 000016 **| Proposed Use: 160-unit mixed residential development |** ** Commission District 1 **| bSide Oakwood, LLC, applicant**

11 **(B) 0 Ridge Road | Variance to section 4.7 |** overall development standards | Zoned AR-1; Tax Parcel 08154 000016 **| Proposed Use: 160-unit mixed residential development |** ** Commission District 1 **| bSide Oakwood, LLC, applicant**

12 **(C) 0 Ridge Road | Variance to Article 8 |** Site Development | Zoned AR-1; Tax Parcel 08154 000016 **| Proposed Use: 160-unit mixed residential development |** ** Commission District 1 **| bSide Oakwood, LLC, applicant**

13 **(A) 5300, 5334, 5348, 5372 & 0 Ponderosa Farm Road | Rezone |** from Planned Commercial Farm District (PCFD) and Agricultural Residential (AR-1) to Residential Single-Family Detached (R-SF) | on a 59.16± acre tract located on the west side of Ponderosa Farm Road approximately 350 feet north of its intersection with Tanners Mill Road | Zoned PCFD & AR-1; Tax Parcels 15028 000120, 000108, 000132, 000107 & 000107A **| Proposed Use: 146-unit residential development |** ** Commission District 1 **| CKK Development Services LLC, applicant**

14 **(B) 5300, 5334, 5348, 5372 & 0 Ponderosa Farm Road | Special Use |** for a subdivision, residential | on a 59.16± acre tract located on the west side of Ponderosa Farm Road approximately 350 feet north of its intersection with Tanners Mill Road | Zoned PCFD & AR-1; Tax Parcels 15028 000120, 000108, 000132, 000107 & 000107A **| Proposed Use: 146-unit residential development |** ** Commission District 1 **| CKK Development Services LLC, applicant**

15 **(A) 6651 Spout Springs Road | Rezone |** from Agricultural Residential 1 (AR-1) to Residential Mixed (R-X) | on a 33.27± acre tract located at the northeast corner of the intersection of Spout Springs Road and Union Circle | Zoned AR-1; Tax Parcel 15042 000093 **| Proposed Use: 119-unit mixed residential development |** ** Commission District 1 **| DCCM Infrastructure, Inc., applicant**

16 **(B) 6651 Spout Springs Road | Special Use |** for a subdivision, residential | on a 33.27± acre tract located at the northeast corner of the intersection of Spout Springs Road and Union Circle | Zoned AR-1; Tax Parcel 15042 000093 **| Proposed Use: 119-unit mixed residential development |** ** Commission District 1 **| DCCM Infrastructure, Inc., applicant**

17 **(A) 3054, 3056, & 3060 Poplar Springs Church Road, 0 Poplar Springs Road and 3531, 3535, 3545, 3547 & 3549 Gilleland Extension | Rezone |** from Planned Development (PRD), Agricultural Residential 1 (AR-1), and Residential (R-1) to Residential Mixed (R-X) | on a combined 105.69± acre tract located at the northeast corner of Poplar Springs Church Road and Meadowood Court | Zoned PRD, AR-1 & R-1; Tax Parcels 15036 000010; 000010B; 000009; 000013A; 15036D000002I; 000002H; 000002B; 000002C; 000002A; **| Proposed Use: 234-unit mixed residential development |** ** Commission Districts 3 and 4 **| Cook Communities, applicant**

18 **(B) 3054, 3056, & 3060 Poplar Springs Church Road, 0 Poplar Springs Road and 3531, 3535, 3545, 3547 & 3549 Gilleland Extension | Special Use |** for a subdivision, residential | on a combined 105.69± acre tract located at the northeast corner of Poplar Springs Church Road and Meadowood Court | Zoned PRD, AR-1 & R-1; Tax Parcels 15036 000010; 000010B; 000009; 000013A; 15036D000002I; 000002H; 000002B; 000002C; 000002A; **| Proposed Use: 234-unit mixed residential development |** ** Commission District 3 and 4 **| Cook Communities, applicant**

Adjourn

**The Planning Commission's decision will be the final action taken unless appealed to the Board of Commissioners. To do so, file an application with the Planning Department within 30 days of the Planning Commission's decision.The Hall County Board of Commissioners will hear appeals at a public hearing at the Hall County Government Center, 2nd Floor Meeting Room, 2875 Browns Bridge Road, Gainesville, Georgia.*

***The Planning Commission's recommendation will be forwarded to the Board of Commissioners for final action at a public hearing.*

Hall County Government welcomes people with disabilities and their trained service animals. For questions about accessibility or to request reasonable accommodation please contact Maria Tuck, Compliance Specialist at 770-531-6712 48 hours prior to the event or as soon as possible.

AGENDA ITEM

Approval of Minutes

REPORT TO: **Planning Commission Meeting (11/16/26)**

ITEM NO: 786/2026

SUBJECT: Approve the November 2, 2026 Planning Commission Meeting Minutes

Meetings:

Voting Meeting Date: 11/16/26

Executive Summary:

Presenter: KA

Recommendation:
Approve

Purpose of Request:
Approve the November 2, 2026 Planning Commission Minutes

History:

Facts and Issues:

Options:

Approvals:

Submit	Review
KE	LT

Attachments:

November 2, 2026 Planning Commission Minutes

HALL COUNTY
PLANNING COMMISSION MEETING SUMMARY MINUTES

Hall County Government Center 2nd Floor
2875 Browns Bridge Road
Gainesville, GA, 30504
Streamed Live on Hall County Government's Website - www.hallcounty.org
Monday, November 02, 2026 - 05:15 PM

Call to Order

Commissioner Castleberry at 5:15 pm

Present:

Commissioners Susan King, Bradley Dunckel, Brandon Dean, and Andre Castleberry

Also Present:

Katie Ahmed, Director of Planning and Zoning; Lynn Taylor, Deputy Director; Michael Patroski, Planning Division Administrator; Vamsee Polamarasetty, Senior Planner; Brittany Passmore, Planner II; and Kaitlyn Elliott, Planning Commission Clerk;

Agenda Review

Commissioner Dunckel / Commissioner Dean — approve — Vote: 4-0

Commissioner King — aye

Commissioner Dunckel — aye

Commissioner Dean — aye

Commissioner Castleberry — aye

Motion Passed

Other Business

1 Training: Meeting Procedure and Motions. Staff to conduct additional training review of adopted procedures and practice making motions prior to hearing further business.

Director Ahmed presented the item.

2 Election of Planning Commission Chairperson

Director Ahmed introduced the item.

Commissioner King / Commissioner Dean— Motion to elect Bradley Dunckel as Chairman — Vote: 4-0

Commissioner King — aye

Commissioner Dunckel — aye

Commissioner Dean — aye

Commissioner Castleberry — aye

Motion Passed

3 Election of Planning Commission Vice Chairperson

Director Ahmed introduced the item.

Chairman Dunckel / Commissioner Castleberry— Motion to elect Susan King as Vice - Chairwomen — Vote: 3-0

Chairman Dunckel — aye

Commissioner King — abstain

Commissioner Dean — aye

Commissioner Castleberry — aye

Motion Passed

4 Appointment of Planning Commission Member to Serve as Secretary for Preliminary and Final Subdivision Plat Review

Director Ahmed introduced the item.

Commissioner King / Commissioner Dean— Motion to appoint Commissioner Castleberry as Secretary for Preliminary and Final Subdivision Plat Review — Vote: 4-0

Chairman Dunckel — aye

Commissioner King — aye

Commissioner Dean — aye

Commissioner Castleberry — aye

Motion Passed

Commissioner Castleberry delegated this role to the Planning and Zoning Director or their designee.

5 Appointment of Planning Commission Secretary

Director Ahmed introduced the item.

Commissioner King / Commissioner Castleberry— Motion to appoint Kaitlyn Elliott, Planning Commission Clerk to serve as Secretary — Vote: 4-0

Chairman Dunckel — aye

Commissioner King — aye

Commissioner Dean — aye

Commissioner Castleberry — aye

Motion Passed

6 Adoption of Hall County Planning Commission Rules of Procedure

Director Ahmed introduced the item.

Commissioner Castleberry / Commissioner King— approve with amendments — Vote: 4-0

Chairman Dunckel — aye

Commissioner King — aye

Commissioner Dean — aye

Commissioner Castleberry — aye

Motion Passed

Amendments:

1. *Section XIII. E. c. i*
    - *Speakers wishing to address the Commission during a public hearing shall complete and submit a speaker comment card to Planning Department staff prior to the commencement of the meeting, identifying their name, address, Commission District in which they reside, if known, and the application on which they wish to speak. Only individuals who have submitted a speaker comment card prior to the commencement of the meeting shall be permitted to speak during the public hearing, unless otherwise authorized by the chairperson. Upon recognition by the chairperson, speakers shall clearly state their name and address before addressing the Commission.*
2. *Section XIII. E. d*
    - *The applicant shall be afforded an opportunity for rebuttal following public comments. The applicant may reserve a portion of the allotted presentation time for rebuttal, and the Chairperson may allow additional rebuttal time when appropriate.*
3. *Section XIII. E. f*
    - *The chairperson will close the public hearing to further public comment.*

7 Adoption of the 2026 Planning Commission Meeting Schedule

Director Ahmed introduced the item.

Commissioner King / Commissioner Castleberry— Approve — Vote: 4-0

Chairman Dunckel — aye

Commissioner King — aye

Commissioner Dean — aye

Commissioner Castleberry — aye

Motion Passed

New Business

8 **Public Hearing to consider amendments to the Code of Ordinances of Hall County with regard to Title 12, specifically, Chapter 12.40. and Appendix A: Unified Development Code (UDC), specifically Articles 1, 6, 7, 8, 11 | ** | Hall County Planning Staff, applicant**

Mr. Patroski presented a summary of the request.

The following people addressed the Planning Commission:

Mark Redman, 4403 T Mor Cove, Oakwood

Jodi White, 5166 Whitehall Road, Lula

Susan Smith, 4345 Chamblee Road, Oakwood

Commissioner Dean / Commissioner Castleberry — Approve with amendments

Commissioner Dean / Commissioner Castleberry- Amend motion to add further amendments Vote: 4-0

Chairman Dunckel — aye

Commissioner King — aye

Commissioner Dean — aye

Commissioner Castleberry — aye

Motion Passed

Amendments:

1. *Large Lot Subdivisions to have a minimum lot size of 2 acres*
2. *Planned Industrial Park overall development acreage as follows:*
    - *PIP-A 20 acre minimum*
    - *PIP-B 120 acre minimum*
    - *PIP-C 200 acre minimum*
3. *Permitted Uses:*
    - *PIP-B Uses*
        - *All Craft manufacturing; All Research and Development; All Warehouse and Distribution; All Wholesale; Light Manufacturing; All uses permitted in PIP-A in addition to Medium Data Centers; Minor Data Center; and other uses substantially similar in character and intensity to the uses permitted in PIP-B, as determined by the Director of Planning and Zoning; Storage Lots may be permitted as accessory use, as determined by the Director of Planning and Zoning, when Complimentary to the principal use.*
    - *PIP-C Uses*
        - *All Craft manufacturing; All Research and Development; All Warehouse and Distribution; All Wholesale; All uses permitted in PIP-B in addition to Assembly; Brewery, winery, distillery; Cryptocurrency Data Center/Mining Facility; Data Center Campus; Food Processing (no protein); Laboratory; Light Manufacturing; Major Data Center; Micro-brewery; Micro-distillery; Minor Data Center; Storage Lots may be permitted as accessory use, as determined by the Director of Planning and Zoning, when Complimentary to the principal use.*

Adjourn

Commissioner Castleberry / Chairman Dunckel — adjourn at 6:17 p.m. — Vote: 4-0

Chairman Dunckel — aye

Commissioner King — aye

Commissioner Dean — aye

Commissioner Castleberry — aye

Motion Passed

**The Planning Commission's decision will be the final action taken unless appealed to the Board of Commissioners. To do so, file an application with the Planning Department within 30 days of the Planning Commission's decision. The Hall County Board of Commissioners will hear appeals at a public hearing at the Hall County Government Center, 2nd Floor Meeting Room, 2875 Browns Bridge Road, Gainesville, Georgia.*

***The Planning Commission's recommendation will be forwarded to the Board of Commissioners for final action at a public hearing.*

Hall County Government welcomes people with disabilities and their trained service animals. For questions about accessibility or to request reasonable accommodation please contact Maria Tuck, Compliance Specialist at 770-531-6712 48 hours prior to the event or as soon as possible.

AGENDA ITEM

Other Business

REPORT TO: **Planning Commission Meeting (11/16/26)**

ITEM NO: 755/2026

SUBJECT: Vote to Adopt the 2027 Planning Commission Meeting Schedule

Meetings:

Voting Meeting Date: 11/16/26

Executive Summary:

Presenter: KA

Recommendation:
Approve.

Purpose of Request:
Vote to Adopt the 2026 Planning Commission Meeting Schedule

History:

Facts and Issues:

Options:

Approvals:

Submit	Review
KE	LT

Attachments:

Proposed 2027 Deadline Schedule

HALL COUNTY PLANNING COMMISSION
Proposed 2027 Commission Meeting Schedule
Hall County Government Center 2nd Floor
2875 Browns Bridge Road, Gainesville, GA 30504

DEADLINE FOR APPLICATIONS at 5 p.m.	PLANNING COMMISSION MEETING	COUNTY COMMISSION MEETING
Friday, November 6, 2026	Monday, January 4, 2027	Thursday, February 11, 2027
Friday, November 20, 2026	*Tuesday, January 19, 2027*	Thursday, February 25, 2027
Friday, December 4, 2026	Monday, February 1, 2027	Thursday, March 11, 2027
Friday, December 18, 2026	Monday, February 15, 2027	Thursday, March 25, 2027
Thursday, December 31, 2026	Monday, March 1, 2027	Thursday, April 8, 2027
Friday, January 15, 2027	Monday, March 15, 2027	*Tuesday, April 20, 2027*
Friday, February 5, 2027	Monday, April 5, 2027	*Wednesday, May 12, 2027*
Friday, February 19, 2027	Monday, April 19, 2027	Thursday, May 27, 2027
Friday, March 5, 2027	Monday, May 3, 2027	Thursday, June 10, 2027
Friday, March 19, 2027	Monday, May 17, 2027	Thursday, June 24, 2027
Friday, April 9, 2027	Monday, June 7, 2027	Thursday, July 8, 2027
Friday, April 23, 2027	Monday, June 21, 2027	Thursday, July 22, 2027
Friday, May 7, 2027	*Tuesday, July 6, 2027*	Thursday, August 12, 2027
Friday, May 21, 2027	Monday, July 19, 2027	Thursday, August 26, 2027
Friday, June 4, 2027	Monday, August 2, 2027	Thursday, September 9, 2027
Friday, June 18, 2027	Monday, August 16, 2027	Thursday, September 23, 2027
Friday, July 9, 2027	*Tuesday, September 7, 2027*	Thursday, October 14, 2027
Friday, July 23, 2027	Monday, September 20, 2027	Thursday, October 28, 2027
Friday, August 6, 2027	Monday, October 4, 2027	*Wednesday, November 10, 2027*
Friday, August 20, 2027	Monday, October 18, 2027	*Wednesday, November 10, 2027*
Friday, September 3, 2027	Monday, November 1, 2027	Thursday, December 9, 2027
Friday, September 17, 2027	Monday, November 15, 2027	Thursday, December 9, 2027
Friday, October 8, 2027	Monday, December 6, 2027	**TBD**
Friday, October 22, 2027	Monday, December 20, 2027	**TBD**
Friday, November 5, 2027	Monday, January 3, 2028	**TBD**
Friday, November 19, 2027	*Tuesday, January 18, 2028*	**TBD**
Friday, December 10, 2027	Monday, February 7, 2028	**TBD**
Thursday, December 23, 2027	Monday, February 21, 2028	**TBD**

Planning Commission – Meetings are held on the 1st and 3rd Monday of the month at 5:15pm
County Commission – Meetings are held on the 2nd and 4th Thursday of the month at 6:00pm
Dates listed in *italic font* have been moved due to holiday/scheduling conflict

All meetings are scheduled to be held at the Hall County Government Center (2875 Browns Bridge Road, Gainesville, Georgia) on the 2nd floor.

The Planning staff will set the dates for each application. The Planning Department has 15 days after the deadline date to review all applications submitted for sufficiency. If the application is found insufficient, an agenda date will not be set until the required information is submitted.

AGENDA ITEM

New Business

REPORT TO: **Planning Commission Meeting (11/16/26)**

ITEM NO: 737/2026

SUBJECT: **3411 Springdale Forrest Circle | Special Use |** for a minor subdivision | on a 2.09± acre tract located on the north side of Springdale Forrest Circle approximately 330 feet northwest of its intersection with Springdale Forrest Boulevard | Zoned R-1; Tax Parcel 10062 000038 **| Proposed Use: 2-lot subdivision |** ** Commission District 2 **| KD South, LLC, applicant**

Meetings:

Voting Meeting Date: 11/16/26

Executive Summary:

Presenter: LT

Recommendation:

Approval, with conditions, as the proposed use meets all minimum standards of the Residential 1 (R-1) zoning district.

1. The property shall be developed in accordance with the site plan and narrative received September 22, 2026, modified as necessary for compliance with conditions herein and development standards enforced at the time of site plan approval.
2. No variances or development exceptions are granted as part of this request that are not explicitly granted by board approval.
3. All conditions of zoning shall be made a part of any plats or construction plans created for the property.

Purpose of Request:

3411 Springdale Forrest Circle | Special Use | for a minor subdivision | on a 2.09± acre tract located on the north side of Springdale Forrest Circle approximately 330 feet northwest of its intersection with Springdale Forrest Boulevard | Zoned R-1; Tax Parcel 10062 000038 **| Proposed Use: 2-lot subdivision |** ** Commission District 2 **| KD South, LLC, applicant**

History:

Facts and Issues:

Options:

Approvals:

Submit	Review
KE	LT

Attachments:

Staff Report

Application
Narrative
Site Plan
Plat
Maps
Deed
Water Availability
Department Comments
Notice Sign

HALL COUNTY PLANNING COMMISSION
STAFF REPORT

Applicant	KD South, LLC
Request	**Special Use** |for a minor subdivision
Proposed Use	2-lot subdivision
Size	2.09± acres
Zoning	Residential 1 (R-1)
Location	**3411 Springdale Forrest Circle |** Tax Parcel 10062 000038
Commission District	Two
Planning Commission Date	November 16, 2026
Staff Recommendation	**Approval, with conditions,** as the proposed use meets all minimum standards of the Residential 1 (R-1) zoning district.
Record Number	HZCU26-0037


Staff recommends APPROVAL of the applicant's request with the following conditions:

1. The property shall be developed in accordance with the site plan and narrative received September 22, 2026, modified as necessary for compliance with conditions herein and development standards enforced at the time of site plan approval.
2. No variances or development exceptions are granted as part of this request that are not explicitly granted by board approval.
3. All conditions of zoning shall be made a part of any plats or construction plans created for the property.

Summary Analysis

The applicant is requesting a Special Use for a minor subdivision that would create two lots from a 2.09± acre parcel zoned Residential 1 (R-1). The subject property is currently developed with a single-family residence constructed in 1972 according to Tax Assessor records.


The surrounding properties are zoned and developed as outlined below:

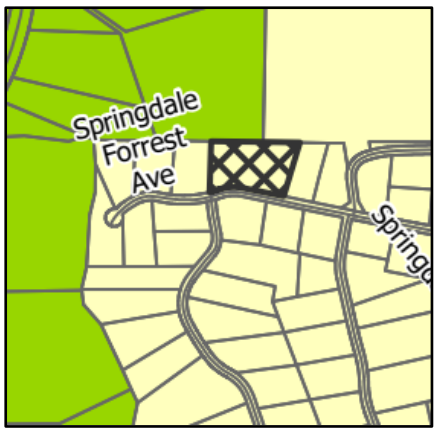


North: Agricultural Residential (AR-1): single-family residence; Residential 1 (R-1): undeveloped
East: Residential 1 (R-1): single-family residence
South: Residential 1 (R-1): single-family residences
West: Residential 1 (R-1): single-family residences

The subject property is located within the Springdale Forest Estates subdivision, an 86-lot single-family detached development approved in May 1969. In April 1978, a plat was recorded that combined Lots 34 and 35 into a single parcel. The existing single-family dwelling is located on the former Lot 35. Per the submitted narrative, the applicant proposes to re-subdivide the property into two lots, effectively restoring the parcel to its original two-lot configuration. While the submitted site plan does not provide the exact square footage of each proposed lot, the parent parcel has sufficient area to meet the minimum lot size requirement of 35,000 square feet for lots served by septic systems. Additionally, both proposed lots are capable of meeting the minimum road frontage requirement of 50 feet along a local road. The existing residence is able to meet the minimum setback requirement from the restored common property line, however, an existing accessory structure may need to be moved or removed prior to Plat approval.


Water service will be provided by the City of Gainesville as confirmed in an email from Nick Swafford, Permitting Services & GIS Manager, dated October 13, 2026. Sanitary sewer services will be provided by an on-site septic system.

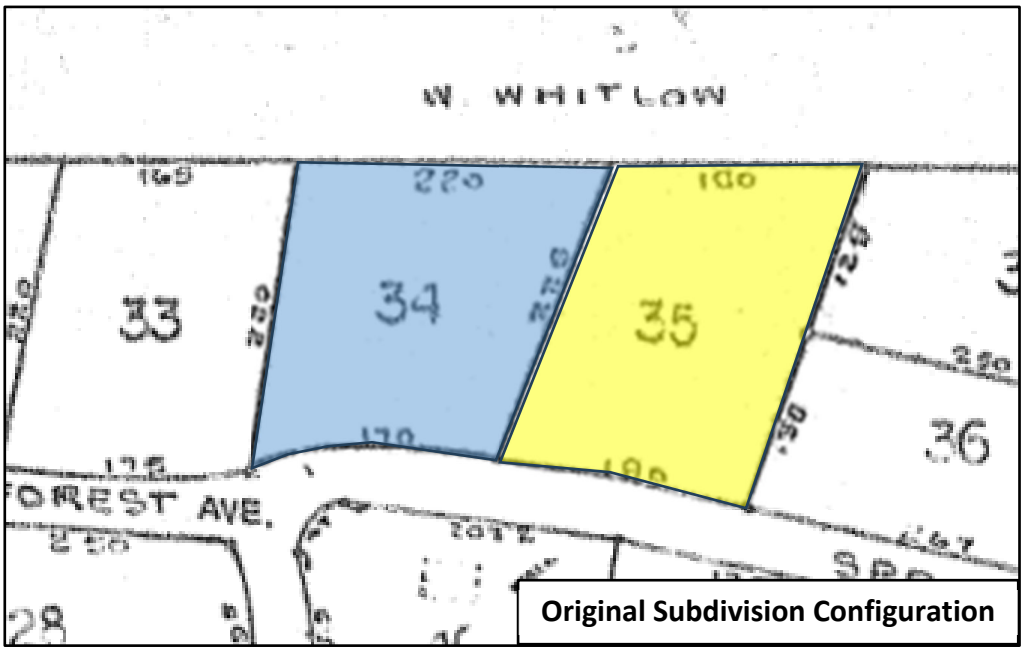


Original Subdivision Configuration

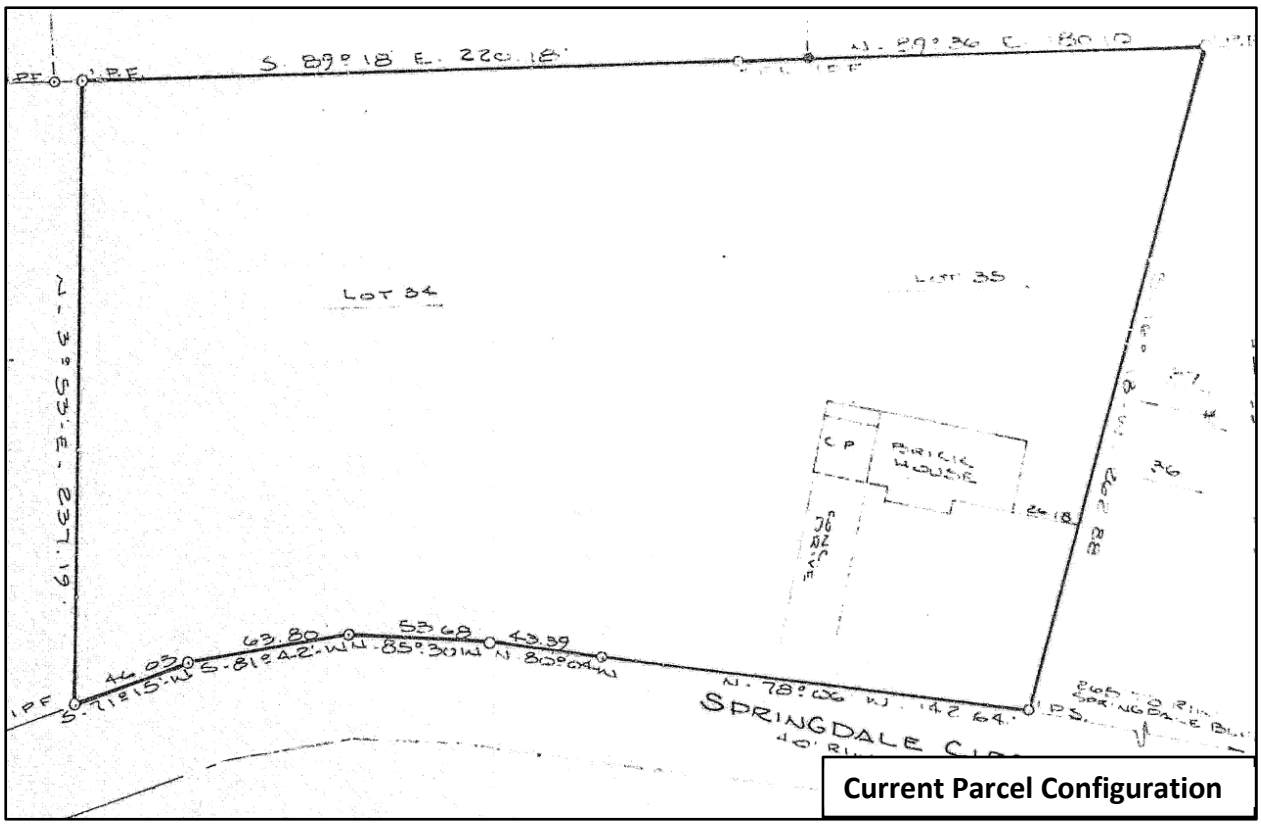

Current Parcel Configuration

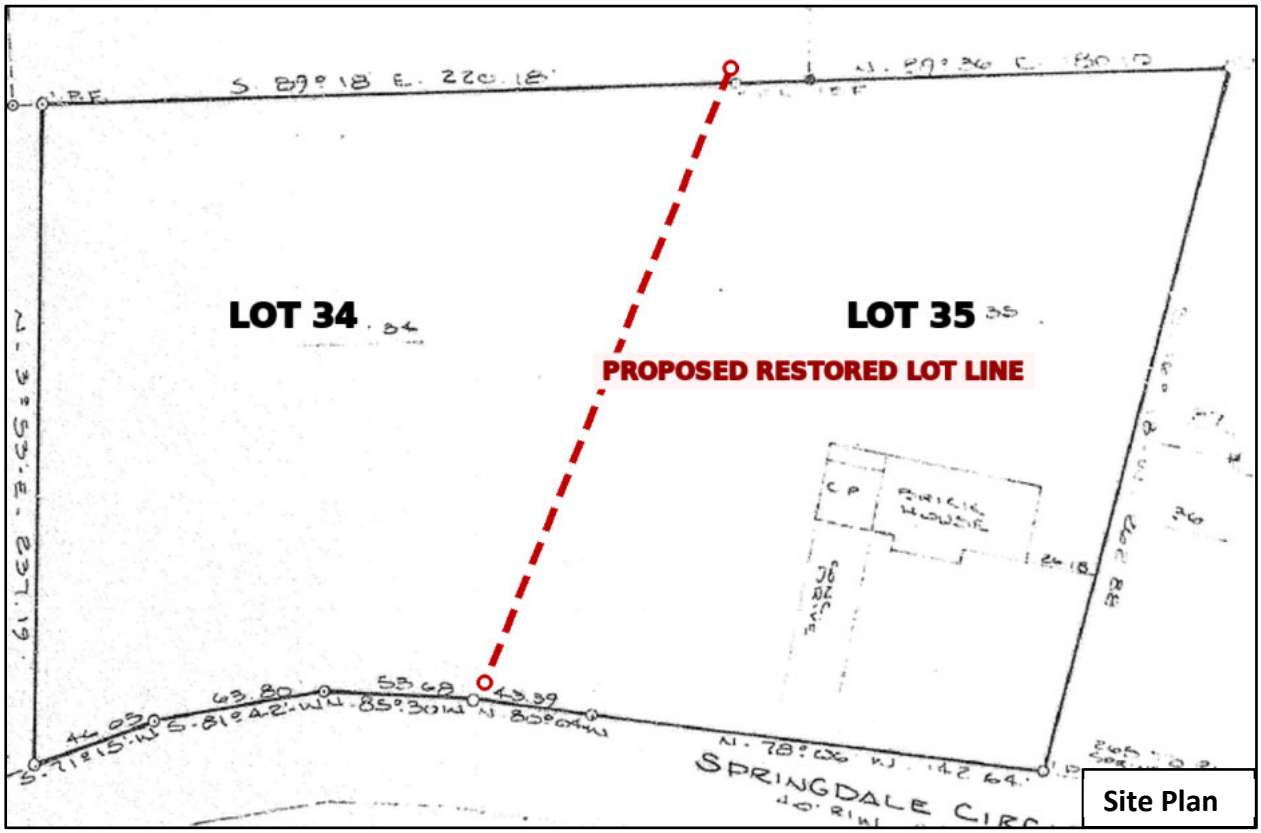

Site Plan

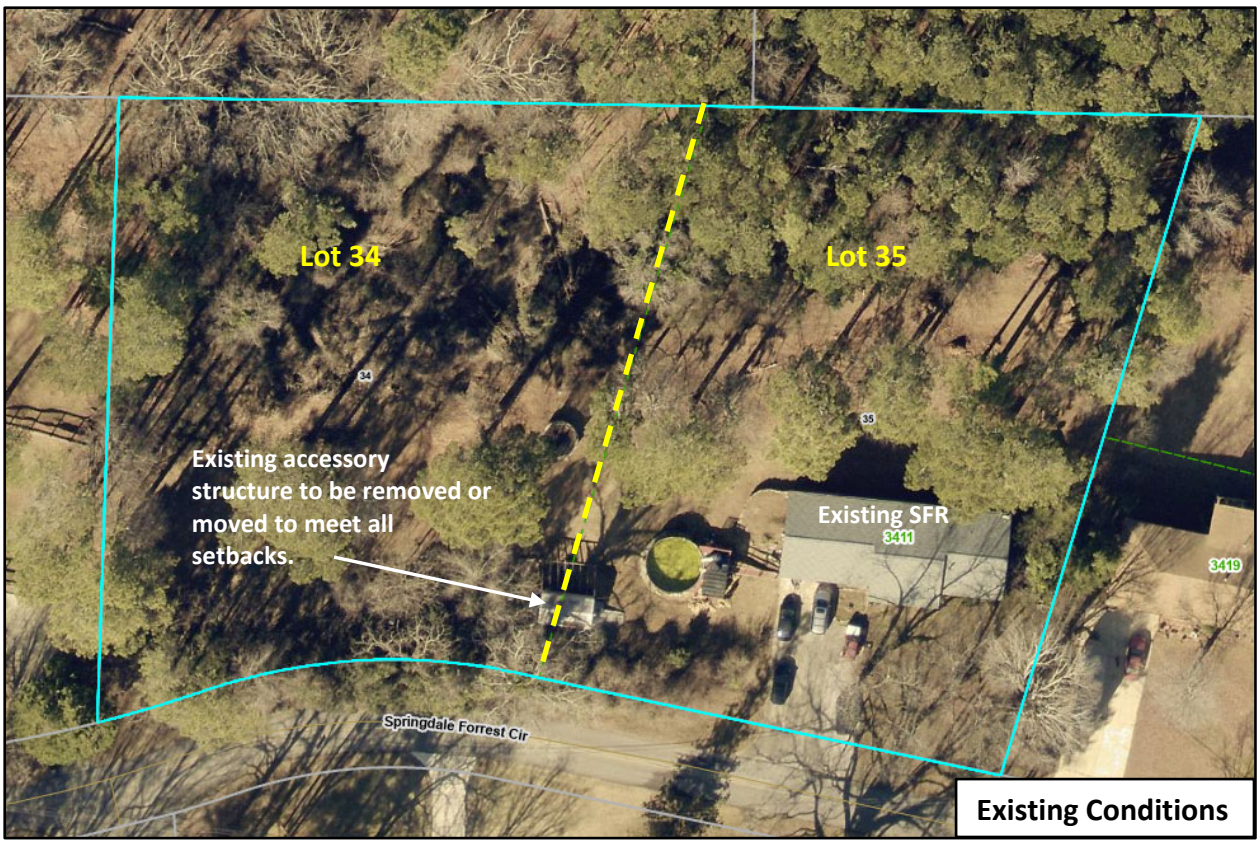

Zoning Analysis

When considering a use subject to approval by the County Commission, the Commission must study the need and justification for the change based on a determination of the facts applicable to the particular case, and the following general lines of inquiry must be considered:

a) Whether the zoning proposal will permit a use that is suitable in view of the use, development and zoning of adjacent and nearby property; **The proposed use is suitable in view of the use and development of adjacent and nearby properties along Springdale Forrest Circle as there are lots of similar size for single family residential uses in the surrounding area.**

b) Whether the zoning proposal will adversely affect the existing use or usability of adjacent or nearby property; **The proposed use does not appear to adversely affect the existing use or usability of adjacent properties.**

c) Whether the property to be affected by the zoning proposal has a reasonable economic use as currently zoned; **The property has reasonable economic use as currently zoned.**

d) Whether the zoning proposal will result in a use which will or could cause an excessive or burdensome use of existing streets, transportation facilities, utilities, schools, police protection, fire protection, public health facilities or emergency medical service; **The proposed use is not anticipated to cause an excessive or burdensome use of the existing streets, transportation facilities, utilities, schools, police protection, fire protection, public facilities, or emergency medical service.**

e) Whether the zoning proposal is in conformity with the policy and intent of the future land use plan for the physical development of the area; **The proposed use is consistent with the future land use designation of Rural Neighborhood, as well as zoning, lot size, and residential nature of the surrounding properties.**

f) The extent to which property values are diminished by the existing zoning restrictions; **Staff is unable to determine the extent to which property values are diminished by the existing zoning restrictions.**

g) The extent to which the destruction of the subject property's value under the existing zoning promotes the health, safety, morals or general welfare of the public; **Staff is unable to comment on the impact of property values without a full market analysis. Multiple factors impact property value including construction types, proposed uses, and maintenance. Often it is difficult to determine the effect of a development on adjacent properties until the development is completed.**

h) The relative gain to the public as compared to the hardship imposed upon the individual property owner; **Staff has not identified a hardship imposed on the property owner as the property is currently zoned.**

i) The length of time the property has been vacant as zoned considered in the context of land development in the area in the vicinity of the property; **The property at 3411 Springdale Forrest Circle is developed with a 1,647 square foot single-family residence constructed in 1972.**

j) Whether there are other existing or changing conditions affecting the use or development of the property which give supporting grounds for either approval or disapproval of the zoning proposal; **Staff is not aware of any changing conditions affecting the use or development of the property.**

k) Whether the change would create an isolated district unrelated to the surrounding districts; **This special use would not create an isolated district unrelated to the surrounding zoning districts.**

l) Whether the present zoning district boundaries are illogically drawn in relation to existing conditions in the area; **There is no evidence that the present zoning district boundaries are illogically drawn.**

m) Whether the change requested is out of scale with the needs of the county as a whole or the immediate neighborhood; **No, the request is not out of scale with the needs of the county as a whole or the immediate neighborhood.**

n) Whether it is impossible to find adequate sites for the proposed use in districts permitting such use and already appropriately zoned; **The existing zoning of the subject site supports the proposed residential use; however, subdivision of the property requires Special Use approval by the Board of Commissioners in accordance with the Unified Development Code (UDC).**

o) Whether the need for rezoning could be handled instead by a variance request to the Planning Commission; **A minor subdivision in the Residential 1 (R-1) zoning district requires approval by the Board of Commissioners in accordance with the Unified Development Code (UDC).**

p) Whether there would be an ecological or pollution impact resulting from major modifications to the land if the request is granted; **Any land disturbance activities on the property shall be required to go through the land development permitting process, and as a result are subject to local, state, and federal regulations. As a result, there are no anticipated ecological or pollution impacts resulting from any modification to the land if the request is granted.**

q) Whether there is reasonable evidence based upon existing and anticipated land use that would indicate a mistake was made in the original zoning of the property; **There is no indication that a mistake was made in the original zoning.**

Development Support and Constraints

Hall County Environmental Health
In a memorandum dated October 19, 2026, the Hall County Environmental Health Department stated, "All proposed lots must meet Hall County Board of Health Lot Size Resolution requirements. Please note that BOC approval does not imply approval from other county departments. Further determination will be made during the plat review process. All proposed plats must be submitted to the Hall County Plat Review Team for review and approval prior to submittal to Clerk of Courts for recordation."

Georgia Department of Transportation
In an email dated October 7, 2026, Christopher Hash, P.E., D1 Traffic Operations Supervisor, stated "Off-System. No impacts expected to the State Highway System."

Hall County Public Works and Utilities
In a memorandum dated October 19, 2026, Jorge Gomez, Director of Public Works and Utilities, provided the following comments:

Engineering:
No comment.

Traffic:
There are no traffic concerns with the proposed SFR use. Any proposed driveways must be located to maximize intersection sight distance.

Utilities
Property is in the Gainesville-Hall County service district, but sewer infrastructure is not near this location.

Hall County Fire Marshal
In a memorandum dated October 6, 2026, the Hall County Fire Marshal's Office stated, "The Hall County Fire Marshal's Office has no comments as proposed."

Hall County Building Inspection
In a memorandum dated October 19, 2026, Barry Shaw, Interim Director of Development Services, stated: "Applicants will be required to get demo permits for all structures from Building Inspections before building new structures. All structures were built prior to 1980 and will require asbestos inspections and reports by a state licensed asbestos Inspector."

PLANNING AND ZONING DEPARTMENT
2875 BROWNS BRIDGE ROAD, GAINESVILLE, GA, 30504
MAILING ADDRESS: PO BOX 1435, GAINESVILLE, GA 30503
T: 770-531-6809 | Email: planning@hallcounty.org

HALL COUNTY
GEORGIA
We have it all in Hall

SPECIAL/CONDITIONAL USE APPLICATION

Applicant (Name & Mailing Address)

KD South, LLC, Attn: Kevin R. Dunahoo, Manager

P.O. Box 88 Pendergrass, GA 30567

Phone [redacted]

Email kevin@dunahoo.com

Property Owner (Name & Mailing Address)

3411 Springdale Forrest Circle Fiduciary Estoppel Land Trust c/o Heritage Title Services, LLC, Trustee

P.O. Box 88 Pendergrass, GA 30567

Phone [redacted]

Email scrane@craneelderlaw.com

Contact Person (Name & Mailing Address)

Kevin R Dunahoo, KD South LLC

P.O. Box 88 Pendergrass GA 30567

Phone [redacted]

Email kevin@dunahoo.com

Status of Applicant

- ☐ Owner
- ☐ Option to Purchase
- ☐ Area Resident
- ☑ Other: Manager / Beneficiary Representative

Requested Action

- ☑ Special Use
- ☐ Conditional Use

Property Information

Location Address(es): 3411 Springdale Forrest Cir, Gainesville, GA, 30506

Tax Parcel Number(s): 10062 000038

Acreage: 2.09

Existing Use(s): Single-Family Residential

Zoning: R-1

Proposed Use(s): Single-Family Residential - Re-establish Lots 34 & 35

I hereby certify that the above information and all attached information are true and correct.

Applicant Name Printed: Kevin Dunahoo

Applicant Signature: Kevin Dunahoo

Date: 09/10/2026

Applicant must complete all required information above. Incomplete applications will not be accepted. The Planning Department has 15 days after application deadline to review each submittal and will assign scheduling dates during that review period. If an application is determined to be insufficient, no agenda date will be set until all required information has been provided.

Application Withdrawal: I hereby **withdraw** the application.

Applicant Signature: _____ Date: _____

PLANNING AND ZONING DEPARTMENT
2875 BROWNS BRIDGE ROAD, GAINESVILLE, GA, 30504
MAILING ADDRESS: PO BOX 1435, GAINESVILLE, GA 30503
T: 770-531-6809 I Email: planning@hallcounty.org

HALL COUNTY
GEORGIA
We have it all to Hall

PROPERTY OWNER AUTHORIZATION

*** Note: If the applicant is the property owner, disregard this form.**

Name of Property Owner as shown on deed: Heritage Title Services, LLC as Trustee of the 3411 Springdale Forrest Circle Fiduciary Estoppel Land Trust

Name of Authorized Agent (if owner is a company): Stephen T Crane, Manager

Address: P.O. Box 88 Pendergrass Ga 30567

Phone: [redacted]

Email: scrane@craneelderlaw.com

Name of Applicant: KD South LLC

Name of Authorized Agent (if applicant is a company): Kevin R. Dunahoo, Manager

Address: P.O. Box 88 Pendergrass GA 30567

Phone: [redacted]

Email: kevin@dunahoo.com

Application Address & Description: 3411 Springdale Forrest Cir, Gainesville, GA 30506 - Re-establishment of lots 34 & 35 as separate lots.

☑ I have attached proof of Authorized Agent (if applicable)

I hereby swear that I am the owner of the property which is the subject matter of the attached applications as shown in the records of Hall County, Georgia. I authorize the person named above to act as applicant in the pursuit of a rezoning, special/conditional use or variance of this property.

Owner Signature

Stephen T. Crane Manager Heritage Title Services LLC
Owner Printed Name

Personally appeared before me on September 10, 2026 **who swears that the information**
DATE

contained in this authorization is true and correct to the best of his/her knowledge and belief.

Ashley I. Crane
Notary Printed Name

Ashley I. Crane
Notary Public Signature

9/10/2026
Date

ASHLEY I. CRANE NOTARY PUBLIC COMMISSION EXPIRES AUG. 16, 2028 COBB COUNTY, GEORGIA

STATE OF GEORGIA

Secretary of State

Corporations Division
313 West Tower
2 Martin Luther King, Jr. Dr.
Atlanta, Georgia 30334-1530

ANNUAL REGISTRATION

Electronically Filed
Secretary of State
Filing Date: 3/14/2025 10:43:13 AM

BUSINESS INFORMATION	
CONTROL NUMBER	21138164
BUSINESS NAME	KD SOUTH, LLC
BUSINESS TYPE	Domestic Limited Liability Company
EFFECTIVE DATE	03/14/2025
ANNUAL REGISTRATION PERIOD	2025, 2026, 2027

PRINCIPAL OFFICE ADDRESS	
ADDRESS	740 Stockton Farm Rd., Pendergrass, GA, 30567, USA

REGISTERED AGENT		
NAME	**ADDRESS**	**COUNTY**
RICK YOST	3883 ROGERS BRIDGE RD, 602, DULUTH, GA, 30097, USA	Gwinnett

AUTHORIZER INFORMATION	
AUTHORIZER SIGNATURE	Kevin Dunahoo
AUTHORIZER TITLE	Manager

TRUST AGREEMENT

STATE OF GEORGIA
COUNTY OF COBB

This Agreement is made and entered into this 24th day of June, 2026, by and between **Sonjia Henderson,** as Grantor, and **Heritage Title Services LLC,** as Trustee, and not personally, of this Trust which is hereby designated as **The 3411 Springdale Forrest Circle Fiduciary Estoppel Land Trust.**

1. TRANSFER OF PROPERTY. For the purpose of making a gift to the beneficiary under this Agreement, the Grantor has transferred, assigned and delivered and does hereby transfer, assign, convey and deliver to the Trustee the property shown on the schedule attached hereto and made a part hereof in trust for the uses and trusts hereinafter set out.

2. TRUST AS REVOCABLE. This Trust shall be revocable, and the Grantor herein expressly reserves all right and power, whether along, jointly or in conjunction with others, to alter, amend, revoke or terminate this trust, or any of its terms, in whole or in part, including the right to substitute a Trustee upon notice to any existing Trustee. Upon such notice, the then existing Trustee shall immediately turn over all books, records and property of this trust to the substituted Trustee named by the Grantor herein.

3. DISTRIBUTION OF INCOME. The Trustee shall pay or authorize the payment of all income, earnings, avails and proceeds from said Trust to the Beneficiary of this Trust, to wit: Sonjia Henderson.

4. BENEFICIARY RIGHTS. The interest of the named beneficiary shall consist solely of the following rights respecting any property held by the Trustee pursuant to the terms of this Trust:

a. The right to receive the earnings, dividends, proceeds, rentals, transfers, sales, or other dispositions of any Trust property;
b. The right to select a financial institution which maintains Trust property, if Trust property is the type which would normally be maintained by a financial institution, subject to any limitations imposed by Georgia law or any other state in which the Trust maintains property and, if such property should consist of any tangible property, including but not limited to real estate, the right to select any manager or management controlling company to manage said tangible property regarding the rental and maintenance of such property;
c. The right to determine when any such Trust property should be sold or otherwise conveyed.

The foregoing rights shall be deemed to be personal property and may be assigned and otherwise transferred as such. The beneficiary shall have no legal or equitable right, title or interest, as realty, in or to any real estate held in trust under this Agreement, or the right to require partition of such real estate, but shall have only the rights, as personally, set out above, and the death of the beneficiary shall not terminate this Trust or in any manner affect the powers of the Trustee.

5. DISTRIBUTION OF CORPUS. At the death of the beneficiary, the Trustee shall distribute the property then in the hands of such Trustee to the Beneficiary and devisees designated by the last will and testament of the beneficiary or; if the beneficiary failed to execute a last will and testament; then such distribution shall be made to the heirs of such beneficiary as determined and in such parts as are designated by the intestate laws of the State of Georgia. However, in the event that any such beneficiary, devisee, or heir (as the case may be) shall not have attained the age of 18 years, then the share of such person shall continue to be held in trust until such person reaches the age of 18 years. In the interim, all of the net income from such share of such person who has not reached the age of 18 years shall be paid to, or used for the

benefit, of such person.

6. LIABILITY OF TRUSTEE. The Trustee and his successor as Trustee shall not be required to give a bond, and each Trustee shall be liable only for such Trustee's own acts and then only as a result of such Trustee's own negligence or bad faith.

7. CLAIMS OF CREDITORS. Neither the principal nor the income of the Trust, nor the interest of any beneficiary therein, shall be liable for the debts of any beneficiary, nor shall the same be subject to anticipation or alienation or to seizure by any creditor of any beneficiary under any return or proceeding at law or in equity.

8. DUTIES AND POWERS OF TRUSTEE. In the management, care, and disposition of this Trust, the Trustee shall have (with the consent of the Beneficiary) the power to do all things and execute such instruments as may be deemed necessary or proper, including the following papers, all of which may be exercised without the order of any court or without having to report to any court:

a. BONDS, INVENTORIES AND REPORTS. In the administration, management, care and disposition of this Trust, the Trustee shall not be required to make nor file any inventories or appraisals or other returns or reports to any court, or to give any bond, or to secure any order and consent of any court to perform any of the powers conferred on it in this Trust, but the Trustee shall keep full accounts and shall make annual reports to the beneficiary hereunder (which shall be sent by mail to such beneficiary not later than February 1 of each year) and shall at any time upon the reasonable request of any beneficiary hereunder give full information to such beneficiary as to the condition of the Trust estate, the amounts received and disbursements made.

b. RETENTION FOR INVESTMENT. The Trustee shall have the power to retain any property or investment in this Trust in the form in which it may be received, and to invest and reinvest any and all forms of property of this Trust, including common Trust funds and choses in action as the Trustee in its discretion may deem advisable, without being limited by any laws restricting the character or size of investments which Trustees may retain or acquire having regard always, however, for the needs of the beneficiaries, and the size of the Trust estate.

c. POWER TO SELL AND EXCHANGE. The Trustee shall have the power for any purpose to sell, exchange, or otherwise dispose of any property at any time held or acquired hereunder, at public or private sale, for cash or on terms, with or without advertisement, and without any order of court.

d. POWER TO LEASE AND GRANT OPTIONS. The Trustee shall have the power to make leases either as landlord or as tenant for any term, even though such lease or leases may extend beyond the period of this trust; and, in like manner shall have the power to grant options, including options extending beyond the duration of this Trust.

e. VOTING STOCK. The Trustee shall have the power to vote in person or by proxy, whether general or limited, any corporate stock or other security held by it as a part of this Trust and to agree to or to take any other action in regard to any reorganization, merger, consolidation, liquidation, bankruptcy, or other procedure or proceedings with respect to any stock, bond, note or other security.

f. EMPLOYMENT OF AGENTS, ATTORNEYS AND BROKERS. The Trustee shall have the power to employ such agents, brokers, accountants, and attorneys as it may deem necessary or advisable and to pay reasonable compensation for their services.

g. COMPROMISE AND SETTLEMENT. The Trustee shall have the power to compromise, settle, and adjust any claims or demand by or against said Trust, on any terms it may deem advisable, and to secure the same by the transfer as security therefor any property of the Trust or any form of security instrument that it required.

h. POWER TO BORROW. The Trustee shall have the power to extend or review any existing obligation or obligations as well as to borrow money for any purpose deemed advisable, and to secure the same by the transfer as security therefor any property of the trust or any form of security instrument that it required.

i. AMORTIZATION. The Trustee shall have the power to purchase securities at a premium without being required to amortize the premium out of subsequent income from the Trust.

j. REGISTRATION OF TRUST SECURITY. The Trustee shall have the power to invest any stock, bonds, or other securities in the name of a nominee, without the addition of words indicating that such security is held in a fiduciary capacity; but accurate records shall be maintained showing that such security is a Trust asset and the Trustee shall be responsible for the acts of such nominee.

k. ALLOCATION OF INCOME AND EXPENSES. The Trustee shall have the power to determine what is the corpus and what is the gross and net income of the estate and to allocate between principal and income any loss or expenditure in connection with the Trust, and if deemed advisable to amortize any loss out of the income.

l. DISTRIBUTION IN KIND. The Trustee shall have the power to make any and all distribution hereunder in cash or in kind, or partly in cash and partly in kind, and the values it assigns to such distribution shall not be subject to question.

m. CONTINUANCE OF BUSINESS. The Trustee shall have the power to continue any business, including any partnership in which I may be engaged at my death. If the Trustee sees fit, it may incorporate any such business or have the charter of any business already incorporated renewed, the corporation to have such power, such period of existence and its stock to have such attributes as the Trustee in its discretion shall determine, and to form a partnership.

9. GUARDIAN NOT REQUIRED. When any minor is entitled to a distribution under this Trust the Trustee shall not be required to qualify as a guardian or require any other person to qualify as guardian of

such minor child, with respect to the distribution to be made to such minor, but may distribute the same to, or for the account of, such minor or to any person having his or her custody without requiring any bond therefor, and without the intervention of any guardian.

10. MERGER OF TRUSTEE. In the event the Trustee named herein is not a natural person and shall hereafter merge or consolidate with any other bank or trust company or any other corporation that may by law act as Trustee, the corporation created by such merger or consolidation shall thereafter act as Trustee hereunder and shall be subject to all the terms and conditions set forth herein.

11. COMPENSATION OF TRUSTEE. For the management of this Trust, the Trustee shall receive compensation in the sum of $1.00 per month for services as Trustee. However, it is agreed that this fee, may be adjusted from time to time in accordance with the amount of work and the responsibility of the Trustee in administering this Trust, by a written agreement signed by the Grantor of this Trust and the Trustee, if the Grantor is still in life and suffering under no disability. In the event the Grantor is dead or suffering under legal disability, then such written agreement must be signed by the Trustee and a majority of the remaining beneficiaries of this Trust who are entitled to receive income therefrom and who are then of age and suffering from no legal disability. Such agreement may apply to fees both on income and on principal and the source, principal or income from which such fees shall be paid and shall be binding on all persons taking thereunder.

12. INDEMNIFICATION OF TRUSTEE. Beneficiary agrees to indemnify and hold Trustee harmless against any and all losses, claims, damages, liabilities, and expenses, including, without limitation, reasonable costs of investigation and legal counsel fees, which may be imposed upon Trustee in connection with the performance of its duties hereunder, including, without limitation, any litigation arising from this Agreement or involving the subject matter thereof.

[signatures on following pages]

IN WITNESS WHEREOF, the Parties hereto have hereunder set their hands and affixed their seal the day and year first above written.

GRANTORS:

Sonjia Henderson

Sonjia Henderson

TRUSTEE:

Heritage Title Services LLC

Stephen Crane, Manager

BENEFICIARIES:

Sonjia Henderson

Sonjia Henderson

ASSIGNMENT OF BENEFICIAL INTEREST IN 3411 SPRINGDALE FORREST CIRCLE FIDUCIARY ESTOPPEL LAND TRUST

THIS ASSIGNMENT is made this 24th day of June, 2026, by Sonjia Henderson (hereinafter referred to as "Assignor"), to KD South, LLC, a Georgia limited liability company, (hereinafter collectively referred to as "Assignee").

WITNESSETH:

WHEREAS, the Assignor is a beneficiary of a Trust created by Sonjia Henderson, by instrument dated June 24, 2026, naming Heritage Title Services LLC, as Trustee; and

WHEREAS, the Assignor desires to assign to the Assignee all of Assignor's beneficial interest in the Trust; and

WHEREAS, the Trust instrument does not prohibit such assignment;

WHEREAS, the Trust has not been revoked; and

NOW THEREFORE, for valuable consideration, the receipt of which is hereby acknowledged, the Assignor hereby assigns to the Assignee all Assignor's interest as a beneficiary of the Trust, including all monies due or become due to the Assignor thereunder; and

The Assignor authorizes the Trustee of the trust to pay directly to the Assignee all monies or other benefits representing, or arising from, the interest assigned hereby. The Assignor herein shall have no further rights in the Trust or the property governed by the Trust and shall have no further rights to revoke this instrument or substitute the Trustee.

IN WITNESS WHEREOF, the Assignor has executed this agreement the day and year first above written.

ASSIGNOR

Sonjia Henderson

Sonjia Henderson

PLANNING AND ZONING DEPARTMENT
2875 BROWNS BRIDGE ROAD, GAINESVILLE, GA, 30504
MAILING ADDRESS: PO BOX 1435, GAINESVILLE. GA 30503
T: 770-531-6809 I Email: planning@hallcounty.org

HALL COUNTY
GEORGIA
We have it all in Hall

CAMPAIGN CONTRIBUTIONS DISCLOSURE FORM

This form must be completed by the applicant and property owner, or person representing the property owner, for all zoning actions.

OCGA § 36-67A-3: Disclosure of Campaign Contributions:

(a) When any applicant for rezoning action has made, within two years immediately preceding the filing of that applicant's application for the rezoning action, campaign contributions aggregating $250.00 or more to a local government official who will consider the application, it shall be the duty of the applicant to file a disclosure report with the governing authority of the respective local government showing:

(1) The name and official position of the local government official to whom the campaign contribution was made; and

(2) The dollar amount and description of each campaign contribution made by the applicant to the local government official during the two years immediately preceding the filing of the application for the rezoning action and the date of each such contribution.

(b) The disclosures required by subsection (a) of this Code section shall be filed within ten days after the application for the zoning action is first filed.

Code OCGA 1981, § 36-67A-3, enacted by Ga L. 1986, page 1269, § 1; Ga L. 1991, page 1365, § 1; Ga L. 1993, page 91, § 36).

I hereby certify that I have read the above and that:

I have**____ I have not ✓

within the two years immediately preceding this date, made any contribution(s) aggregating $250.00 or more to any local government official involved in the review or consideration of this application.

**If you have made such contribution(s), you must provide the data required below within ten (10) days of filing this application.

Name of Official(s): _____ Office: _____

Dollar Amount: _____ Date of Contribution: _____

Applicant's/Owner's Name Printed: KD South LLC, By Kevin Dunahoo, Manager

Applicant's/Owner's Signature: Kevin Dunahoo Date: 09/10/2026

PLANNING AND ZONING DEPARTMENT
2875 BROWNS BRIDGE ROAD, GAINESVILLE, GA, 30504
MAILING ADDRESS: PO BOX 1435, GAINESVILLE. GA 30503
T: 770-531-6809 I Email: planning@hallcounty.org

HALL COUNTY
GEORGIA
We have it all in Hall

CAMPAIGN CONTRIBUTIONS DISCLOSURE FORM

This form must be completed by the applicant and property owner, or person representing the property owner, for all zoning actions.

OCGA § 36-67A-3: Disclosure of Campaign Contributions:

(a) When any applicant for rezoning action has made, within two years immediately preceding the filing of that applicant's application for the rezoning action, campaign contributions aggregating $250.00 or more to a local government official who will consider the application, it shall be the duty of the applicant to file a disclosure report with the governing authority of the respective local government showing:

(1) The name and official position of the local government official to whom the campaign contribution was made; and

(2) The dollar amount and description of each campaign contribution made by the applicant to the local government official during the two years immediately preceding the filing of the application for the rezoning action and the date of each such contribution.

(b) The disclosures required by subsection (a) of this Code section shall be filed within ten days after the application for the zoning action is first filed.

Code OCGA 1981, § 36-67A-3, enacted by Ga L. 1986, page 1269, § 1; Ga L. 1991, page 1365, § 1; Ga L. 1993, page 91, § 36).

I hereby certify that I have read the above and that:

I have**____ I have not ✓

within the two years immediately preceding this date, made any contribution(s) aggregating $250.00 or more to any local government official involved in the review or consideration of this application.

**If you have made such contribution(s), you must provide the data required below within ten (10) days of filing this application.

Name of Official(s): _____ Office: _____

Dollar Amount: _____ Date of Contribution: _____

~~Applicant's~~/Owner's Name Printed: Stephen T. Crane Manager Heritage Title Services as Trustee

Applicant's/Owner's Signature: _____ Date: 9-10-26

RECEIVED
9-22-2026

PROJECT NARRATIVE

Re-establishment of Lots 34 and 35 - Springdale Forrest

The subject property is located at 3411 Springdale Forrest Circle, Gainesville, Georgia 30506, and consists of approximately 2.09 acres. The property is currently configured as a single parcel and is zoned R-1.

The property was originally platted as two separate residential lots, Lots 34 and 35 of Springdale Forrest, Section 4. At some point after the original subdivision was recorded, Lots 34 and 35 were combined into the single parcel that exists today.

The purpose of this request is to re-establish Lots 34 and 35 in substantially the same configuration shown on the original recorded subdivision plat. The proposed dividing line follows the original boundary between the two lots, as illustrated in the attached sketch and original plat.

The existing residence is located on Lot 35, while Lot 34 is currently undeveloped. No change in zoning is proposed.

My immediate intention for Lot 34 is to clean up and improve the property, which is currently overgrown with kudzu, briars, and other vegetation. Re-establishing the original lot will allow me to clean up and maintain this portion of the property as a separate residential lot and improve its overall appearance.

I have not made any decision regarding the long-term use or ownership of Lot 34. After the lot is re-established and cleaned up, I intend to evaluate my options in the future consistent with the property's zoning and applicable Hall County requirements.

The intent of this request is to restore the property's original two-lot configuration while improving and maintaining the property in a manner consistent with the surrounding Springdale Forrest neighborhood.




Existing vegetation (kudzu) - View 1



Existing vegetation (kudzu) - View 2

RECEIVED
9-22-2026


Restored line follows the original Lot 34 / Lot 35 division shown on the recorded subdivision plat.

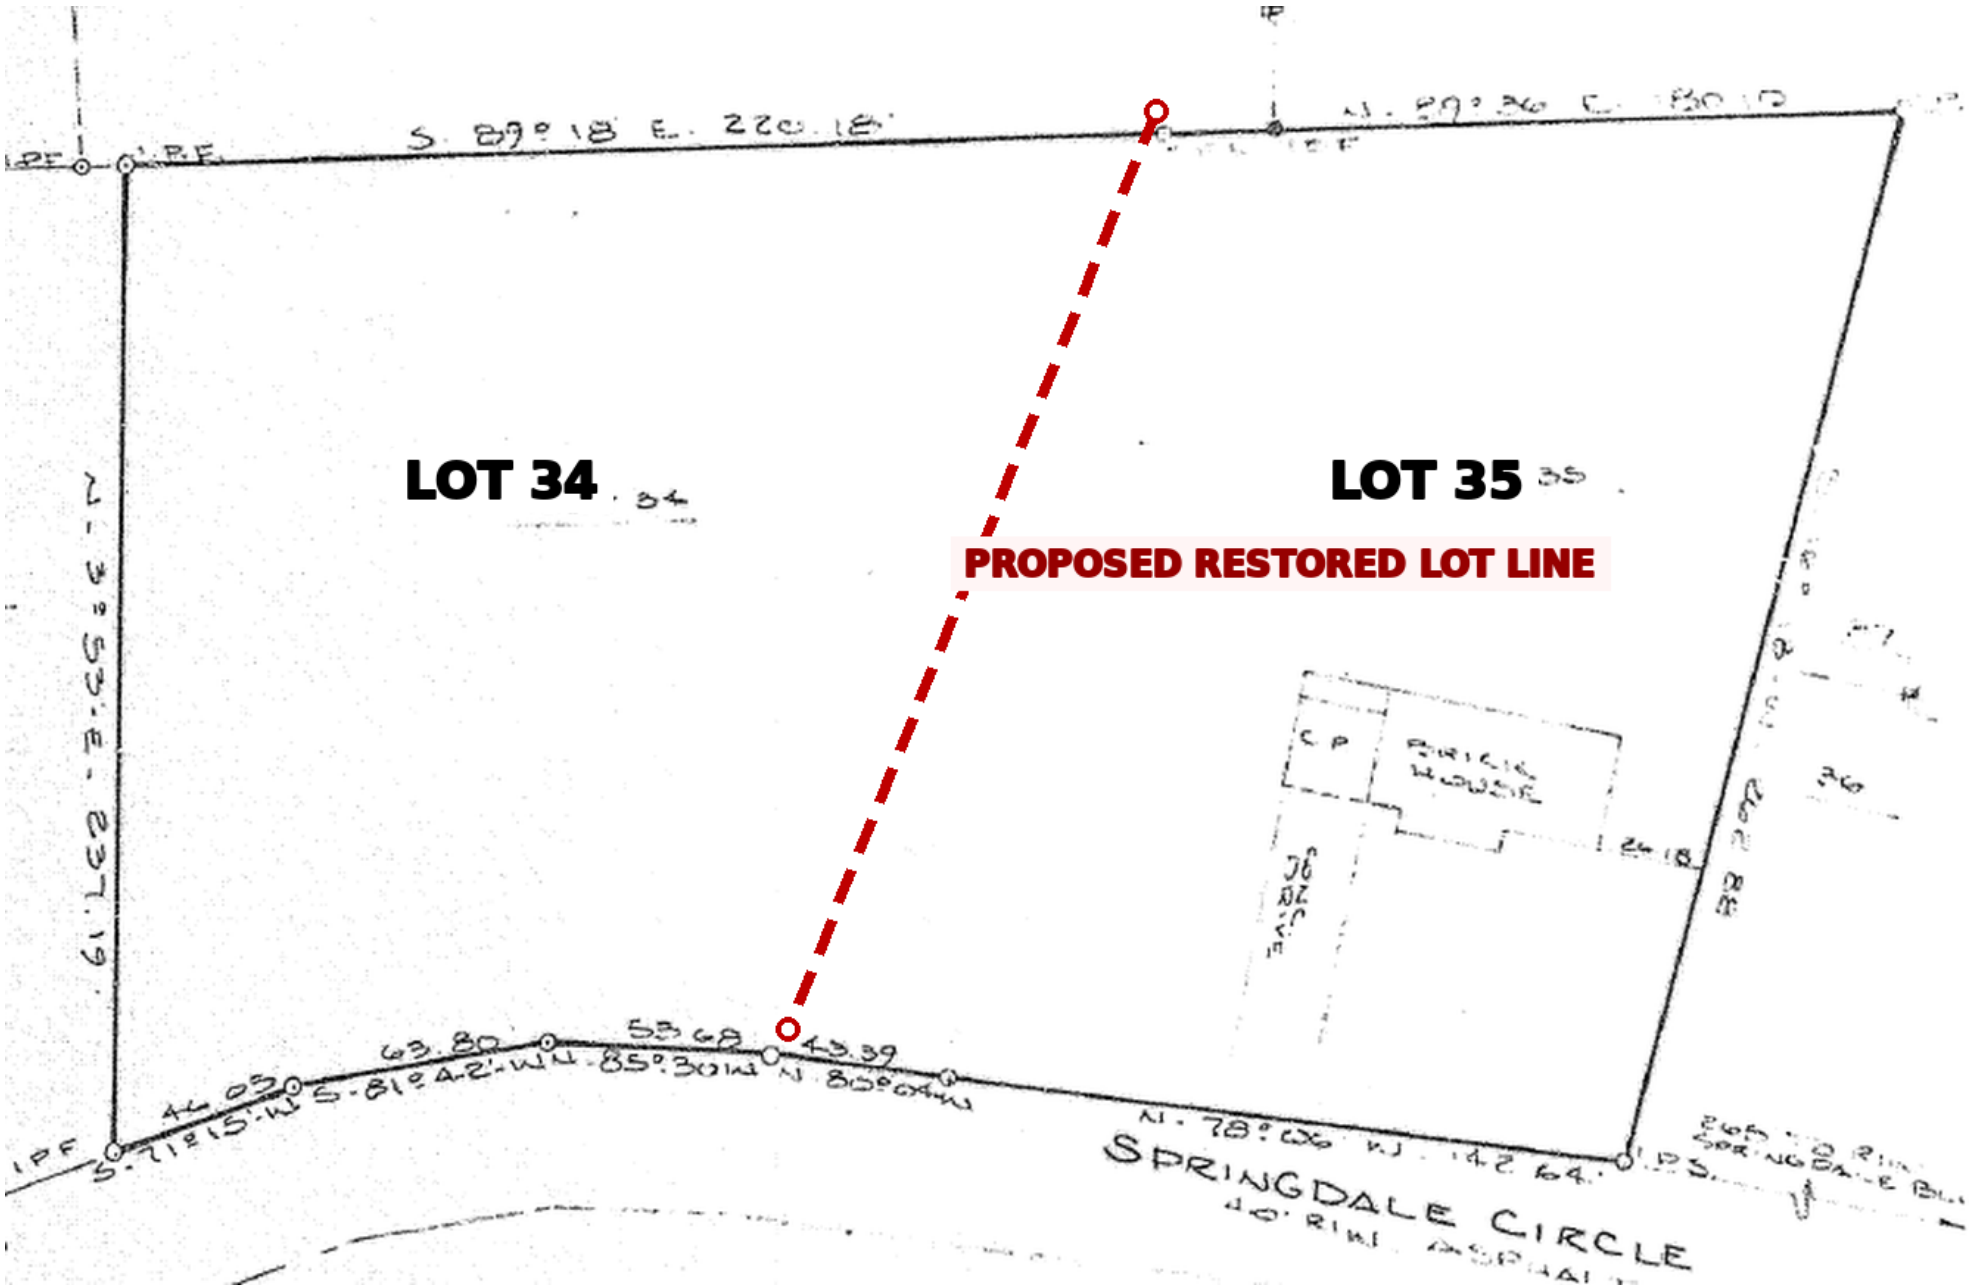

Red dashed line connects the corresponding rear and road-frontage division points visible in the supplied plats.

EXISTING SEPTIC MAP - HALL COUNTY BOARD OF HEALTH

Property address shown on permit: 3411 Springdale Forest Circle | Lot 35

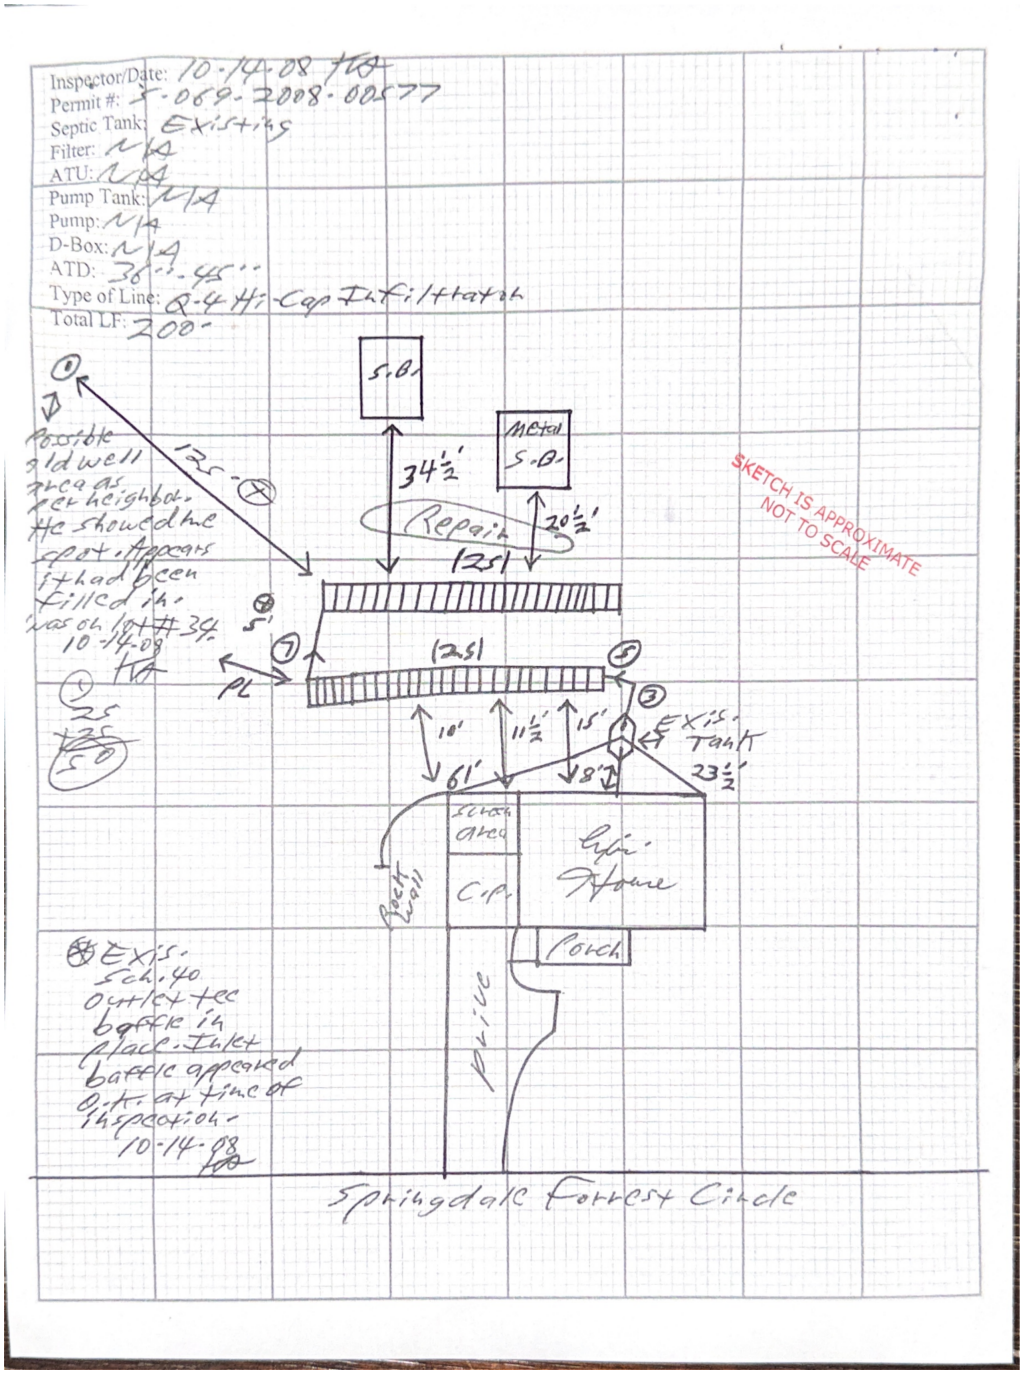


CONCEPTUAL PROPOSED SUBDIVISION / LOT RE-ESTABLISHMENT


3411 Springdale Forrest Circle, Gainesville, GA 30506 | Parcel 10062 000038 | 2.09 Acres | R-1

Prepared for Hall County pre-application review | September 11, 2026


A. Original Recorded Subdivision Plat - Lots 34 & 35 shown separately

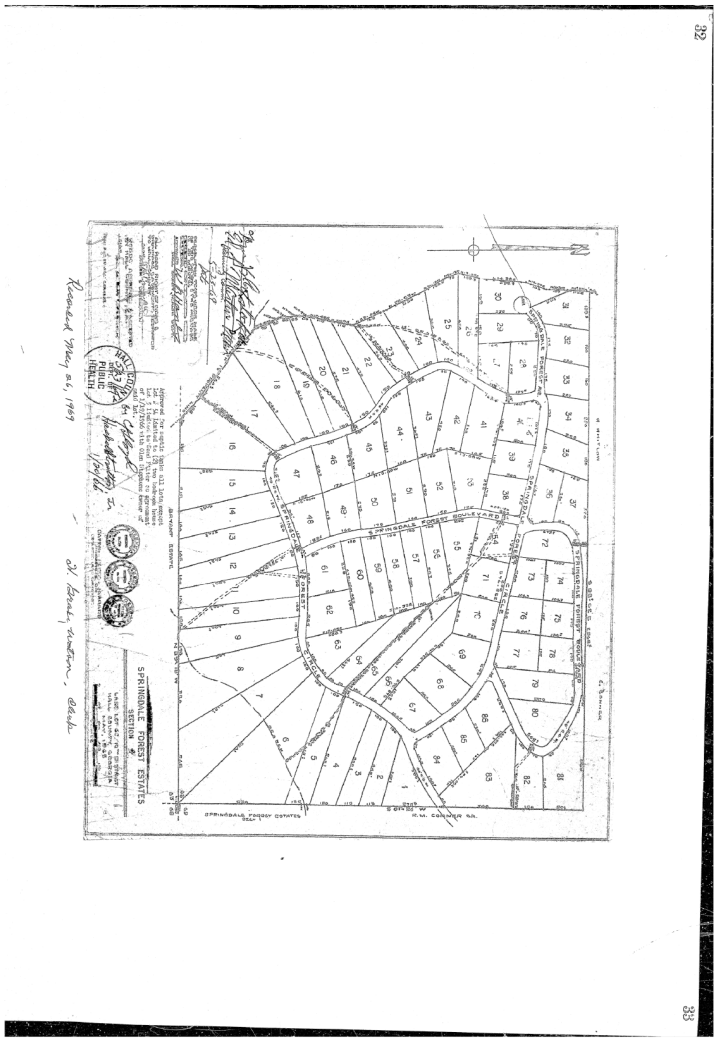

B. Later Survey - Combined 2.09-acre tract / existing residence

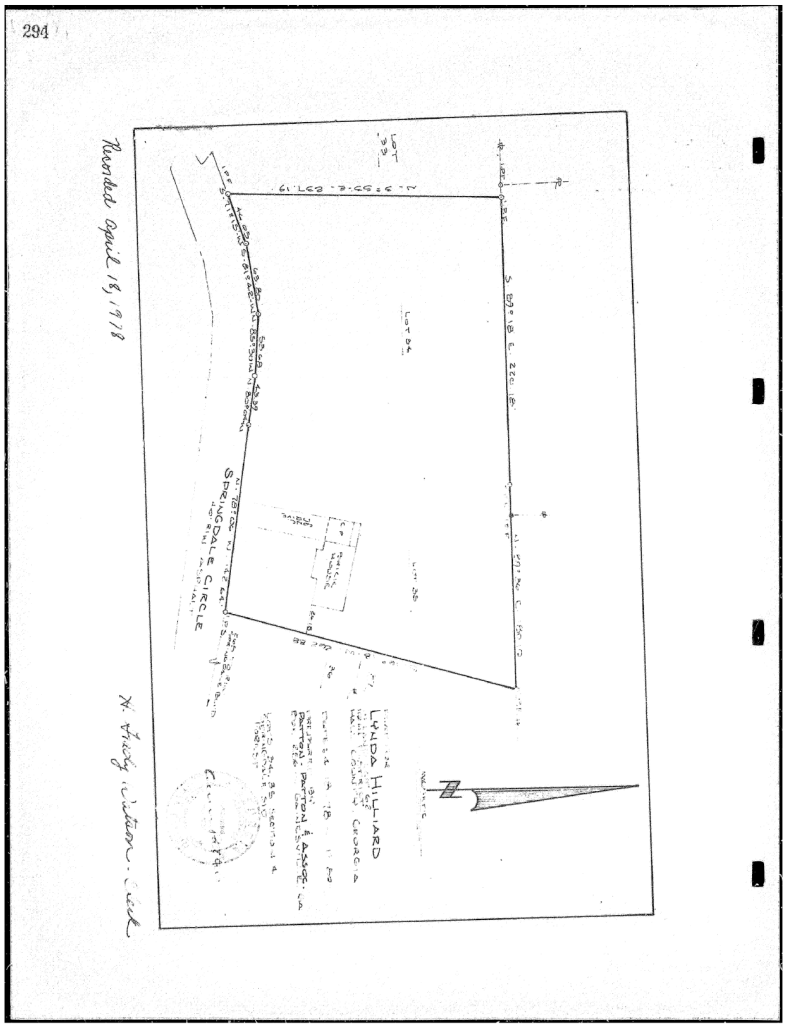


PROPOSED ACTION: Re-establish the original boundary between Lots 34 and 35, returning the property to the two-lot residential configuration shown on the original Springdale Forest plat. Existing R-1 zoning and single-family residential use are to remain.

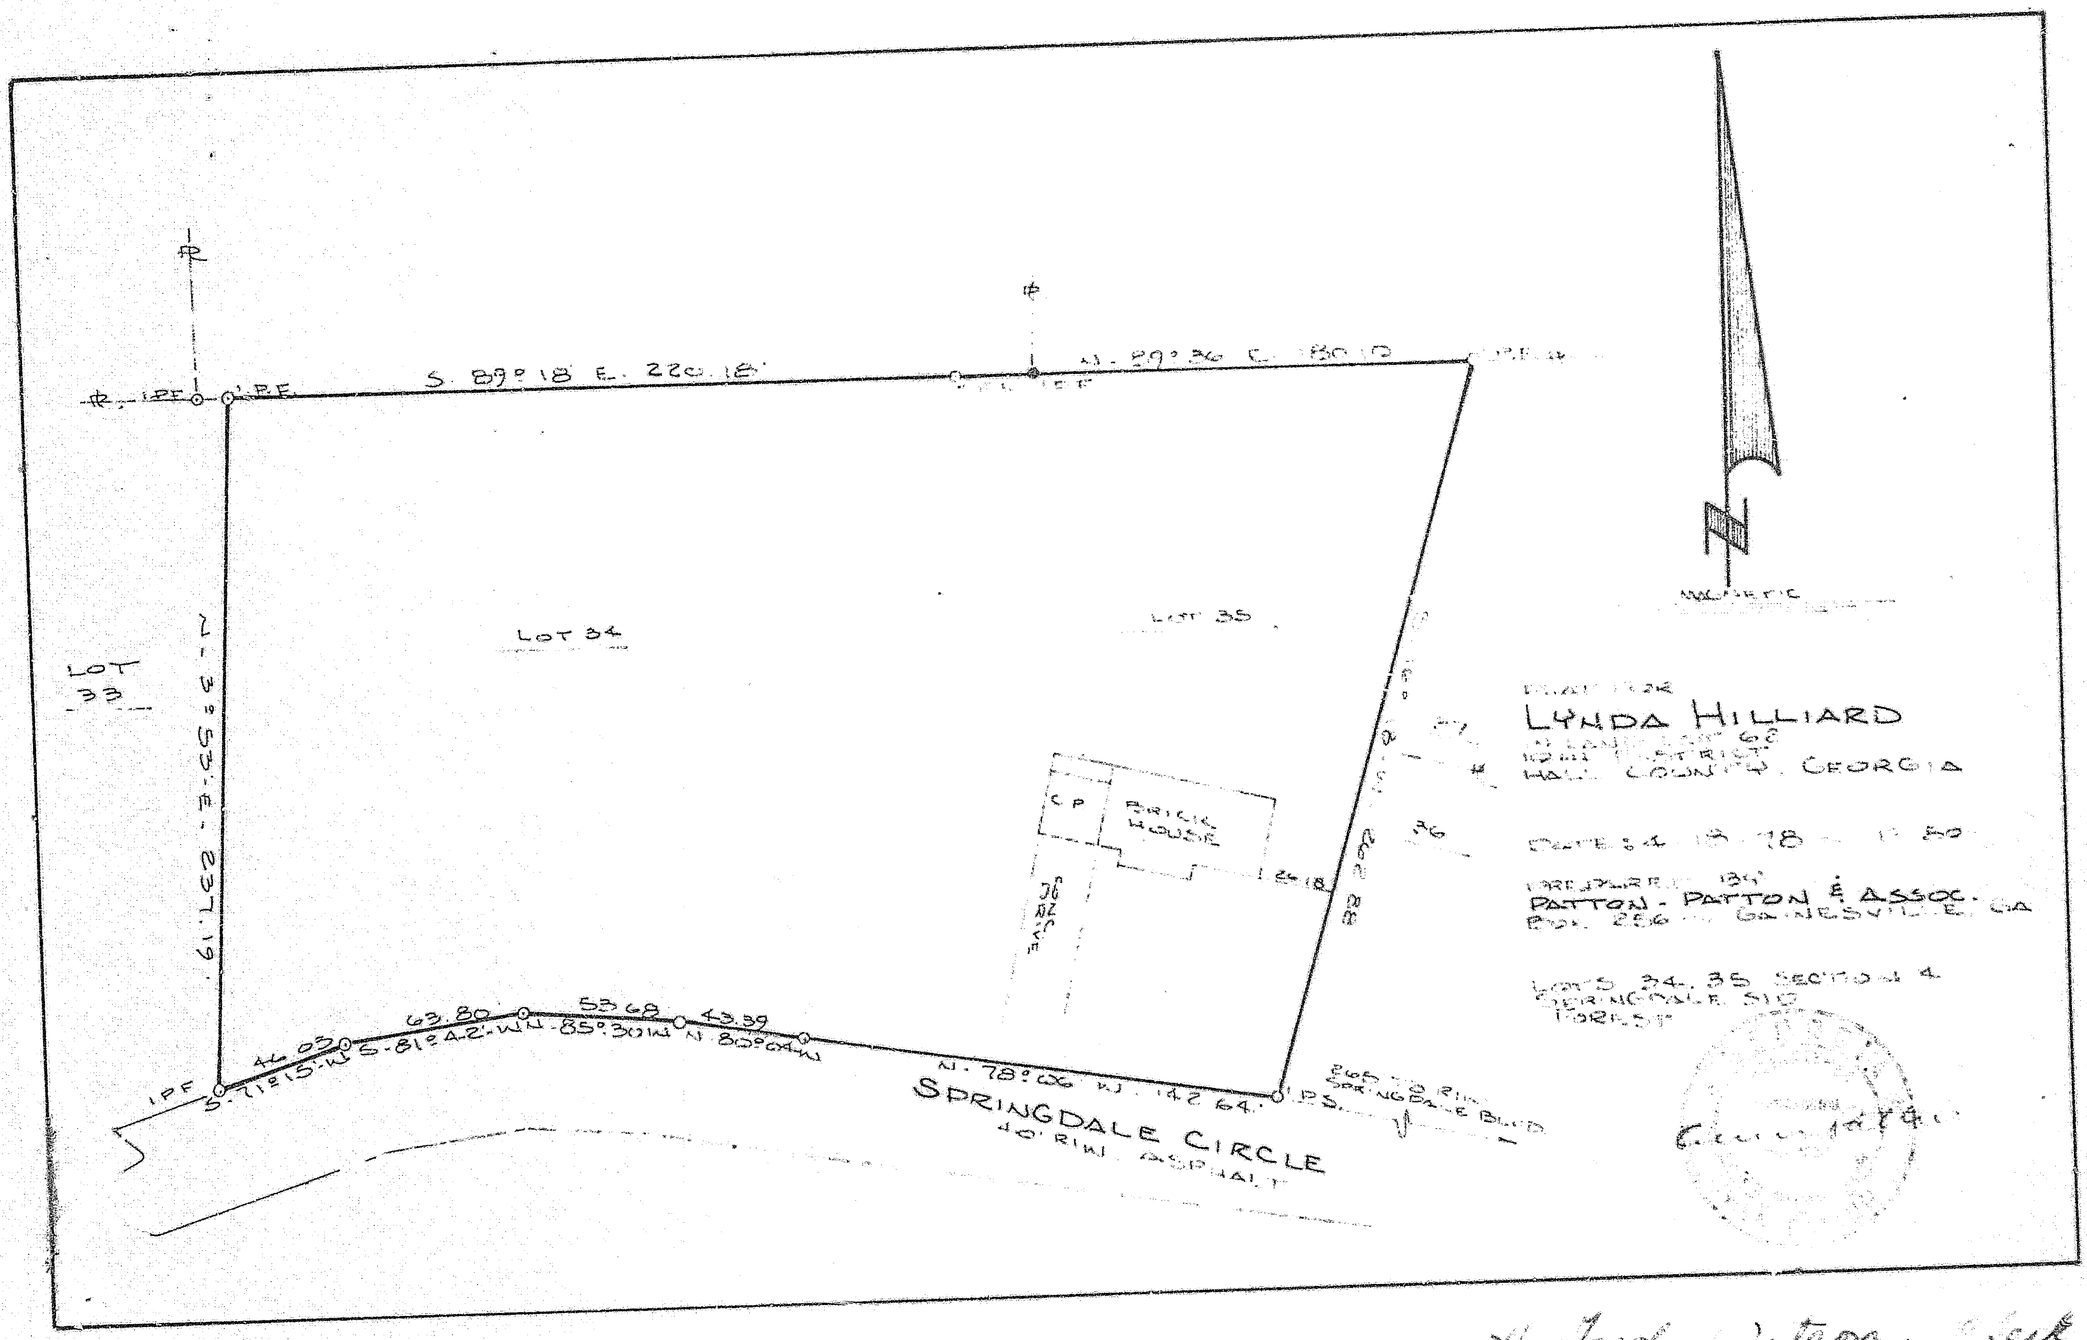

Recorded April 18, 1978

N. Judy Watson - Clerk

294

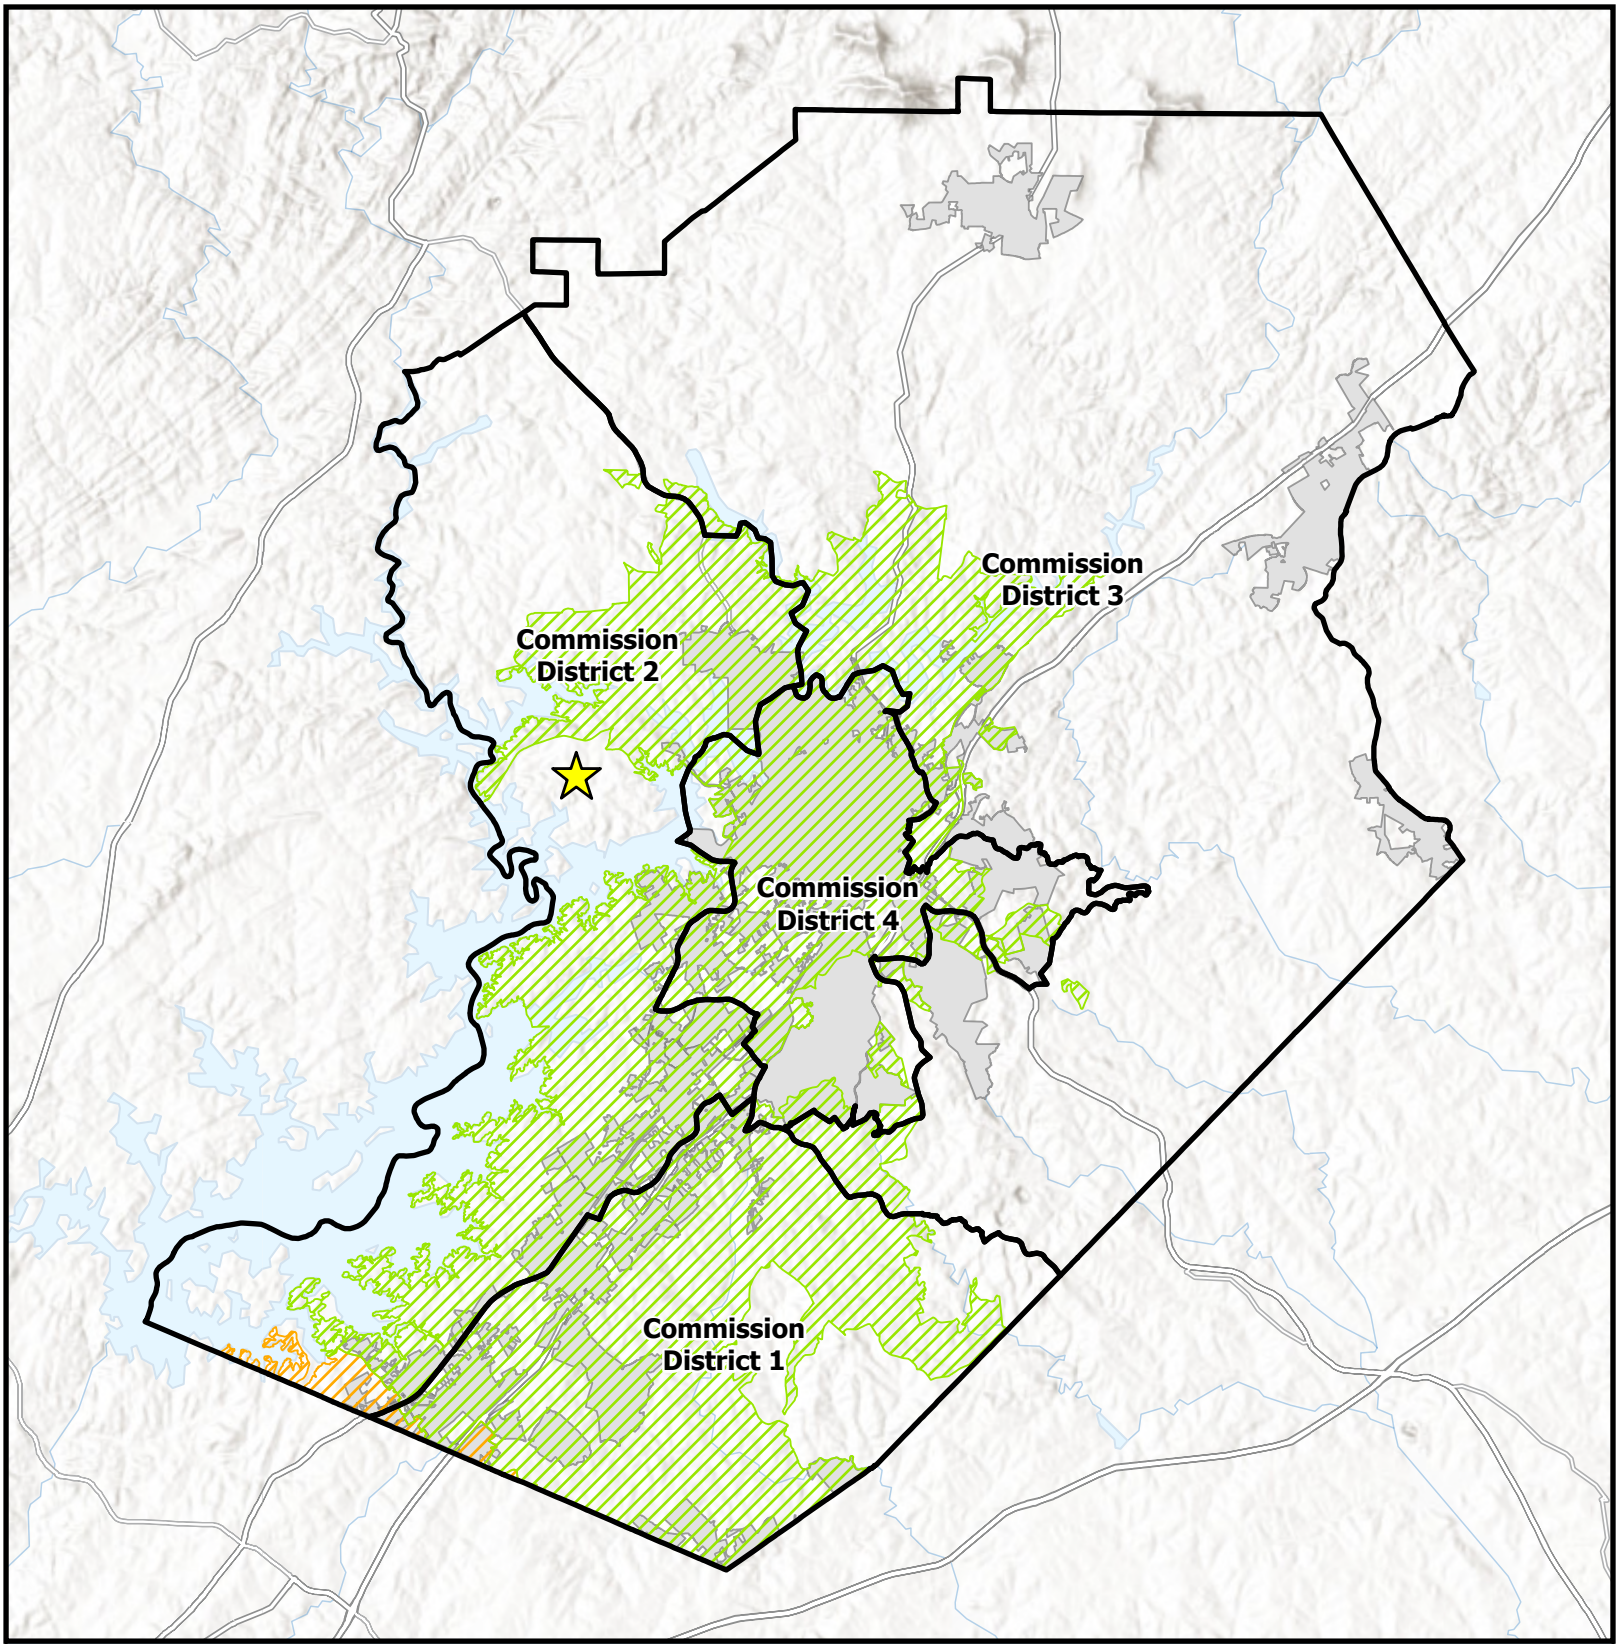

Overview Map

Subject Area
Commision Districts
City Limits

Urbanized Zone Areas


Atlanta, GA
Gainesville, GA

Subject Area Location

Applicant: KD South, LLC
Tax Parcel #: 10062 000038
Location: 3411 Springdale Forrest Circle
Commission District: 2

HALL COUNTY
GEORGIA
We have it all in Hall

Date Prepared: 10/12/2026

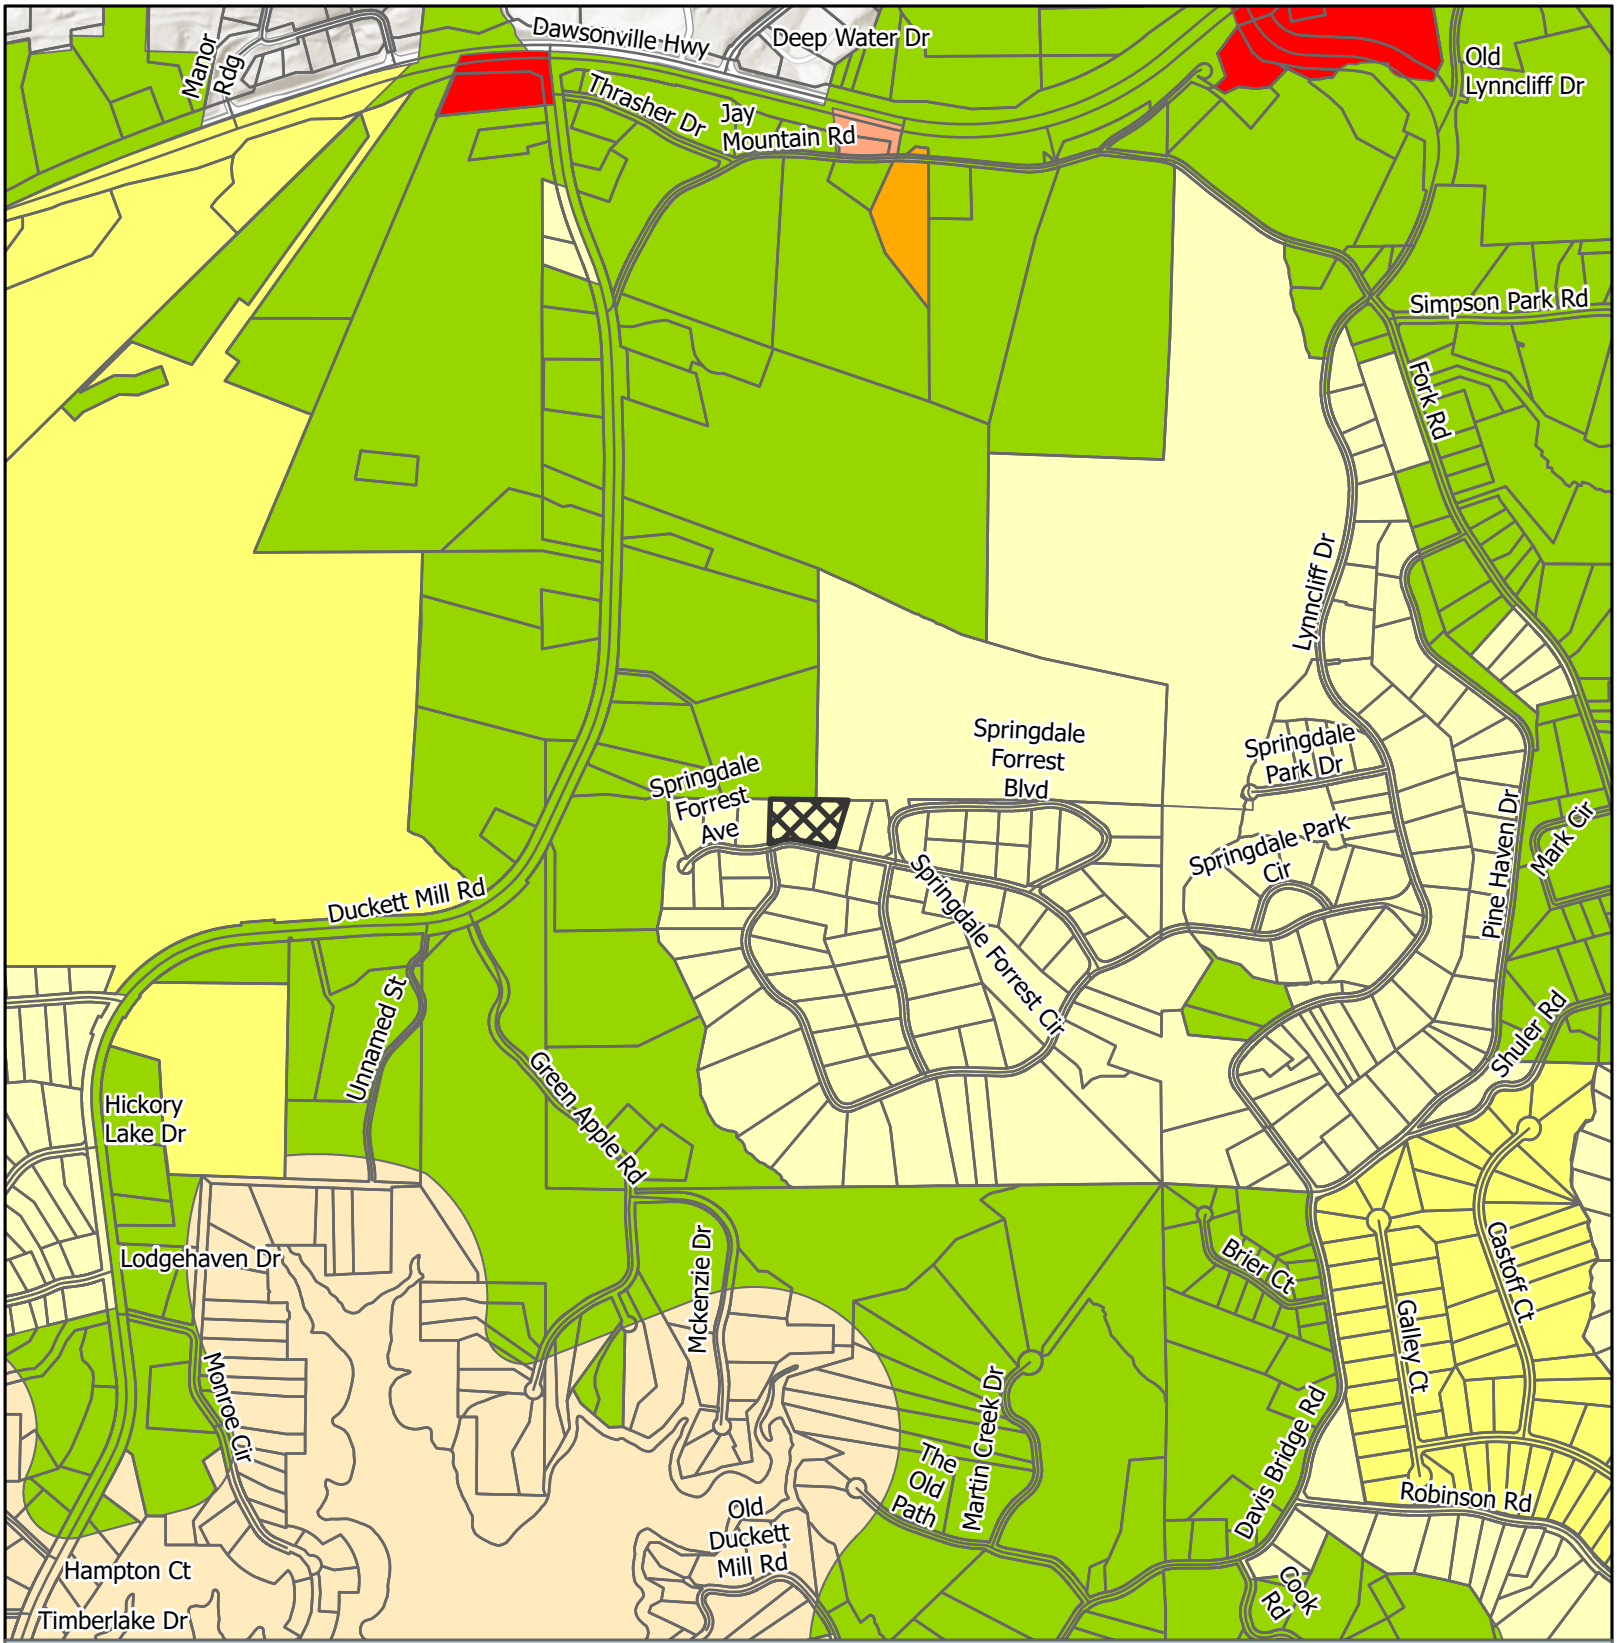

Zoning Map


Subject Area
City Limits

Zoning
AR-1
H-B
PCD
PRD
R-1
S-S
V-C

Applicant: KD South, LLC
Tax Parcel #: 10062 000038
Location: 3411 Springdale Forrest Circle
Commission District 2

HALL COUNTY
GEORGIA
We have it all in Hall

Date Prepared: 10/13/2026

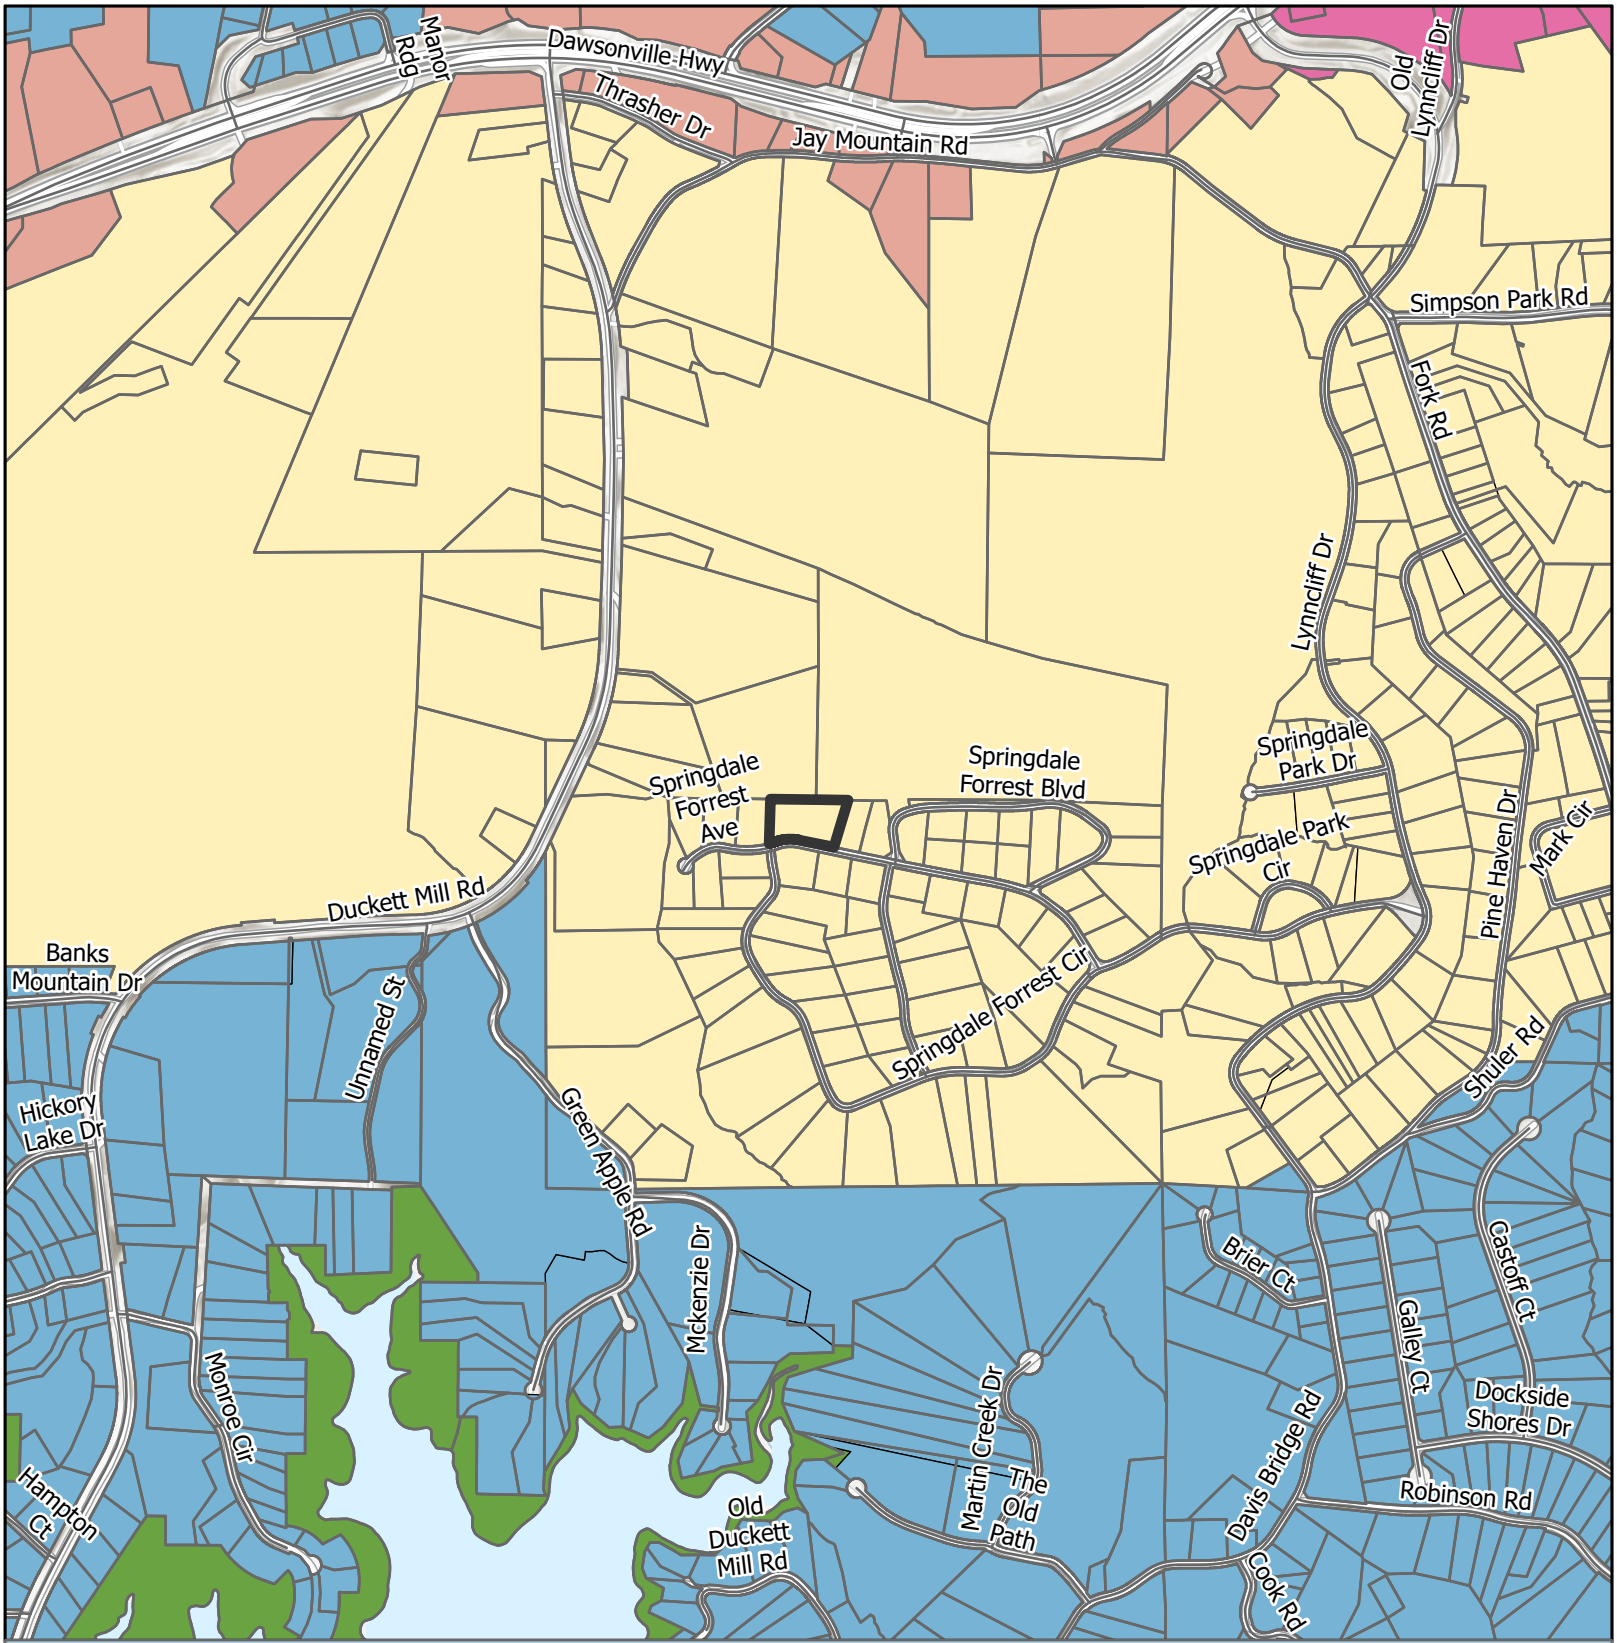

Future Land Use Map

Subject Area
City Limits


FLU

- Greenspace - Conservation
- Lakeside Residential
- Regional Activity Center
- Rural Neighborhood
- Rural Scenic Corridors

Applicant: KD South, LLC
Tax Parcel #: 10062 000038
Location: 3411 Springdale Forrest Circle
Commission District: 2

HALL COUNTY
GEORGIA
We have it all in Hall

Date Prepared: 10/13/2026

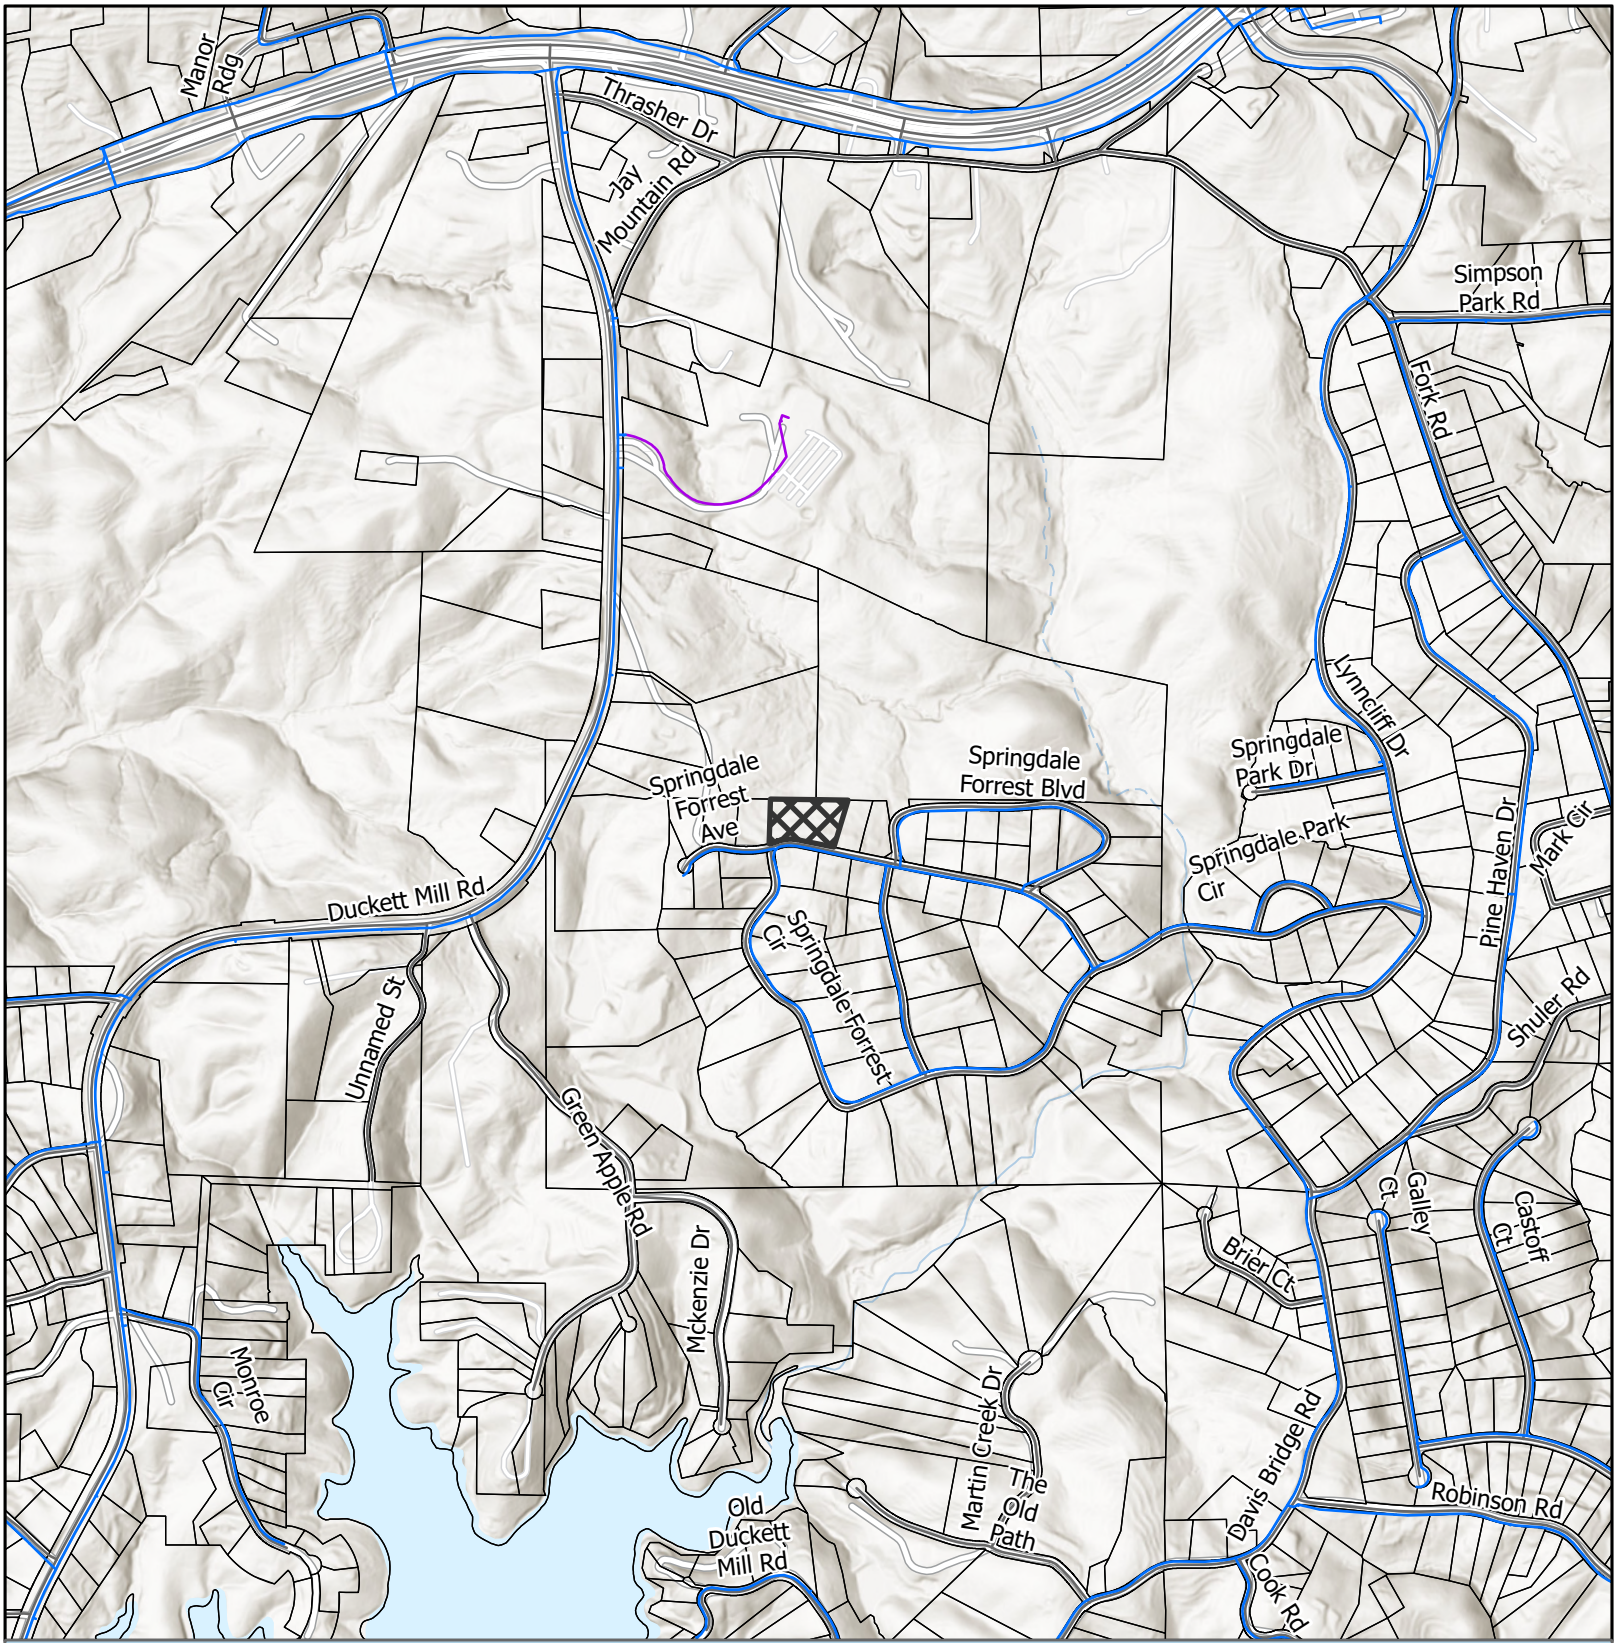

Utilities Map

Private of Other System
Waterline
Subject Area
City Limits

Applicant: KD South, LLC
Tax Parcel #: 10062 000038
Location: 3411 Springdale Forrest Circle
Commission District 2

HALL COUNTY
GEORGIA
We have it all in Hall

Date Prepared: 10/13/2026



Site Plan & Aerial Map

Subject Area
parcel

Applicant: KD South, LLC
Tax Parcel #: 10062 000038
Location: 3411 Springdale Forrest Circle
Commission District 2

HALL COUNTY
GEORGIA
We have it all in Hall

Date Prepared: 10/13/2026

eFiled and eRecorded
DATE: 07/01/2026
TIME: 12:43 PM
DEED BOOK: 9885
PAGE: 644 - 644
FILING FEES: $25.00
TRANSFER TAX: $36.70
PT61: 069-2026-004731
RECORDED BY: MM
CLERK: Mark Pettitt
Hall County, GA

Return Recorded Document to:
Crane Elder Law Firm, LLC
1300 Ridenour Blvd. NW, Ste. 100
Kennesaw, GA 30152

LIMITED WARRANTY DEED

STATE OF GEORGIA
COUNTY OF COBB

FILE #: **3265-25**

THIS INDENTURE made this **24th** day of **June, 2026**, between **Sonjia Henderson** of the County of **Hall** and State of **Georgia**, as party or parties of the first part, hereinunder called Grantor, and **Heritage Title Services, LLC as Trustee of the 3411 Springdale Forrest Circle Fiduciary Estoppel Land Trust** as party or parties of the second part, hereinafter called Grantee (the words "Grantor" and "Grantee" to include their respective heirs, successors and assigns where the context requires or permits).

WITNESSETH that: Grantor, for and in consideration of the sum of TEN AND NO/100 DOLLARS ($10.00) and other good and valuable considerations in hand paid, at and before the sealing and delivery of these presents, the receipt whereof is hereby acknowledged, has granted, bargained, sold, aliened, conveyed and confirmed, and by these presents does grant, bargain, sell, alien, convey and confirm unto the said Grantee.

ALL THAT TRACT OR PARCEL OF LAND LYING AND BEING IN LAND LOT 62 OF THE 10TH DISTRICT, HALL COUNTY, GEORGIA, BEING LOTS 34 & 35 OF SPRINGDALE FOREST, SECTION 4, AS PER PLAT RECORDED IN PLAT BOOK 69, PAGE 294, HALL COUNTY, GEORGIA RECORDS, WHICH RECORDED PLAT IS INCORPORATED HEREIN AND MADE A PART HEREOF BY REFERENCE.

This Deed is given subject to all easements and restrictions of record.

TO HAVE AND TO HOLD the said tract or parcel of land, together with all and singular the rights, members and appurtenances thereof, to the same being, belonging or in anywise appertaining, to the only proper use, benefit and behoof of the said Grantee, forever in **FEE SIMPLE.**

AND THE SAID Grantor will warrant and forever defend the right and title to the above described property unto the said Grantee against the claims of all persons by, through and under the above named grantor.

IN WITNESS WHEREOF, Grantor has hereunto set grantor's hand and seal this day and year first above written.

Signed, sealed and delivered in presence of:

Witness

Sonjia Henderson (SEAL)
Sonjia Henderson

Notary Public

MANJULA KOLLAPANENI
My Commission Expires
NOTARY PUBLIC
08/23/2029
FORSYTH COUNTY, GEORGIA

Outlook

RE: 3411 Springdale Forrest Circle

From Nick Swafford <NSwafford@gainesvillega.gov>
Date Tue 10/13/2026 9:22 AM
To Brittany Passmore (Planning) <bawalker@hallcounty.org>
Cc kevin@dunahoo.com <kevin@dunahoo.com>

CAUTION: This email originated from outside of the organization. Do not click links or open attachments unless you recognize the sender and know the content is safe.

Good morning Brittany,
I can confirm capacity for a new meter at this location.
Thanks,

Nick Swafford
Permitting Services & GIS Manager
Department of Water Resources

GAINESVILLE

O | 770.538.2452
www.gainesville.org

300 Henry Ward Way, Ste. 305
Gainesville, GA 30501

From: Brittany Passmore (Planning) <bawalker@hallcounty.org>
Sent: Tuesday, October 13, 2026 9:13 AM
To: Nick Swafford <NSwafford@gainesvillega.gov>
Cc: kevin@dunahoo.com
Subject: 3411 Springdale Forrest Circle

Good morning, Nick,
We have an application for a new 2-lot subdivision at 3411 Springdale Forrest Circle. Can you confirm capacity for a new meter at this location?
Regards,

Brittany Passmore
Planner 2
Hall County Government
O: 770-297-5543
bpassmore@hallcounty.org

HALL COUNTY
GEORGIA
We have it all in Hall

Please note: Effective July 1, 2026, all open records requests should be submitted through Hall County's Next Request Portal (https://hallcountyga.nextrequest.com/).

GEORGIA DEPARTMENT OF PUBLIC HEALTH
District 2 Public Health

Hall County Environmental Health

Location: 2875 Browns Bridge Road, Gainesville, GA 30504
Mailing Address: P. O. Box 5901, Gainesville, GA 30504
PH: 770-531-3973 • www.phdistrict2.org

Banks, Dawson, Forsyth, Franklin, Habersham, Hall, Hart, Lumpkin, Rabun, Stephens, Towns, Union and White Counties

To: Katie Ahmed, Director of Planning and Zoning

From: Hall County Environmental Health Department

Date: October 19, 2026

Subject: November 16, 2026 Hall County Planning Commission Meeting – Planning Items

Environmental Health has reviewed the Planning items listed below for the above referenced meeting. Please be advised that Environmental Health comments are based upon information provided by the applicant and current regulations and policies. If the information, site conditions, regulations, and/or policies, etc. change after comments are provided, these recommendations/comments will be invalidated. The comments provided are not considered approval. Furthermore, Board of Commissioners approval does not constitute Environmental Health approval.

* 3411 Springdale Forrest Circle, KD South, LLC: All proposed lots must meet Hall County Board of Health Lot Size Resolution requirements. Please note that BOC approval does not imply approval from other county departments. Further determination will be made during the plat review process. All proposed plats must be submitted to the Hall County Plat Review Team for review and approval prior to submittal to Clerk of Courts for recordation.

* Item 2A/B, 1646 Candler Road, Patton: No comment.

* 3054/3056/3060/0 Poplar Springs Church Rd, Cook Communities: Public Sewer. Any abandoned well shall be properly closed as per Water Well Standards Act. Any abandoned septic tank shall be pumped by a State certified pumper/hauler and crushed/filled.

* 1646 March Drive, Calderon: Must meet all residential permitting requirements. Original copy of Level 3 soil evaluation and copy of recorded plat will be required at time of septic permit application.

* 0 Ridge Road, bSide Oakwood: No comment. Public Sewer.

* 6651 Spout Springs Rd, DCCM: Public Sewer. Any abandoned well shall be properly closed as per Water Well Standards Act. Any abandoned septic tank shall be pumped by a State certified pumper/hauler and crushed/filled.

* 5300/5334/5348/5372/0 Ponderosa Farm Rd, CKK: Public Sewer. Any abandoned well shall be properly closed as per Water Well Standards Act. Any abandoned septic tank shall be pumped by a State certified pumper/hauler and crushed/filled.

* 6337 Lanier Islands Pkwy/6330/6450 Old Lanier Island Drvie, DCCM: All proposed lots must meet Hall County Board of Health Lot Size Resolution requirements. Please note that BOC approval does not imply approval from other county departments. Further determination will be made during the plat review process. All proposed plats must be submitted to the Hall County Plat Review Team for review and approval prior to submittal to Clerk of Courts for recordation.

  Must meet all Environmental Health commercial septic system permitting requirements. Further determination will be made during the civil plan review process. A detailed business plan must be submitted to Hall County Environmental Health for review. Additional items, including, but not limited to: recorded plat, soil evaluation, and septic system installation/modification may be required after review of business plan.

* 0 Cagle Road, DCCM, Habitat for Humanity: Public sewer. Community septic systems and/or community wells to be permitted by EPD.

Outlook

RE: Tentative Planning Commission Agenda November 16, 2026

From Hash, Christopher M <CHash@dot.ga.gov>
Date Wed 10/7/2026 7:54 AM
To Kaitlyn Elliott (Planning) <kelliott@hallcounty.org>
Cc Dorminey, Madison N <mdorminey@dot.ga.gov>; Lynn Taylor (Planning) <ltaylor@hallcounty.org>

CAUTION: This email originated from outside of the organization. Do not click links or open attachments unless you recognize the sender and know the content is safe.

Good Morning Kaitlyn,

Please see the below responses in red from our office.

If you have any questions, please let me know.

Thanks,

Christopher Hash, P.E.
D1 Traffic Operations Supervisor

GDOT Georgia Department of Transportation

A1, A4 Access and Operations
1475 Jesse Jewell Pkwy
Suite 100
Gainesville, GA, 30501
470.201.8029 cell

From: Kaitlyn Elliott (Planning) <kelliott@hallcounty.org>
Sent: Tuesday, October 6, 2026 4:05 PM
Subject: Tentative Planning Commission Agenda November 16, 2026

CAUTION: This email originated from outside of the organization. Do not click links or open attachments unless you recognize the sender and know the content is safe.

Good afternoon,

Please see the Tentative Agenda and Maps for the Monday, November 16, 2026 Hall County Planning Commission Meeting below. Use the links to review the documents and submit any comments in the form of a memorandum to Hall County Planning and Zoning. When providing comments, include the applicant's name and the property address associated with each comment. Failure to submit comments in a timely manner may result in the information being omitted from the staff report.

PLEASE NOTE: These items will be discussed in next week's Development Review meeting.

Comments are due by **Monday, October 19, 2026.** (The due dates have changed as we are now operating on a Planning Commission schedule.) Email comments to Lynn (ltaylor@hallcounty.org) and Kaitlyn (kelliott@hallcounty.org).

Link 1 & Link 2

1. **3411 Springdale Forrest Circle | Special Use |** for a minor subdivision | on a 2.09± acre tract located on the north side of Springdale Forrest Circle at the northeast corner of its intersection with Springdale Forrest Avenue | Zoned R-1; Tax Parcel 10062 000038 **| Proposed Use:** 2-lot subdivision **|** ** Commission District 2 **| KD South, LLC, applicant**

   Off-system. No impacts expected to the State Highway System.

2. **(A) 1646 Candler Road | Rezone** | from Agricultural Residential (AR-1) to Light Industrial (I-1) | on a 41.98± acre tract located on the east side of Calvary Church Road approximately 640 feet north of its intersection with Calvary Industrial Drive | Zoned AR-1; Tax Parcel 15031 000027 **| Proposed Use: Storage lot** | ** Commission District 4 **| Chris Patton, applicant**

   (B) 1646 Candler Road | **Variance to Section 8.2** | fencing and buffer standards | on a 41.98± acre tract located on the east side of Calvary Church Road approximately 640 feet north of its intersection with Calvary Industrial Drive | Zoned AR-1; Tax Parcel 15031 000027 **| Proposed Use: Storage lot** | ** Commission District 4 **| Chris Patton, applicant**

   Since access will be from Calvary Church Rd. The access's on SR 60 should be removed.

3. **(A) 3054, 3056, 3060, & 0 Poplar Springs Church Road and 3531, 3535, 3545, 3547 & 3549 Gilleland Extension | Rezone** | from Planned Development (PRD), Agricultural Residential 1 (AR-1), and Residential (R-1) to Residential Mixed (R-X) | on a combined 105.69± acre tract located on the north side of Poplar Springs Church Road approximately 280 feet west of its intersection with Meadowood Court | Zoned PRD, AR-1 & R-1; Tax Parcels 15036 000010; 000010B; 000009; 000013A; 15036D000002I; 000002H; 000002B; 000002C; 000002A; **| Proposed Use: 234-unit mixed residential development** | ** Commission District 3 **| Cook Communities, applicant**

   (B) 3054, 3056, 3060, & 0 Poplar Springs Church Road and 3531, 3535, 3545, 3547 & 3549 Gilleland Extension | Special Use | for a subdivision, residential | on a combined 105.69± acre tract located on the north side of Poplar Springs Church Road approximately 280 feet west of its intersection with Meadowood Court | Zoned PRD, AR-1 & R-1; Tax Parcels 15036 000010; 000010B; 000009; 000013A; 15036D000002I; 000002H; 000002B; 000002C; 000002A; **| Proposed Use: 234-unit mixed residential development** | ** Commission District 3 **| Cook Communities, applicant**

   Off-system. Impacts expected to the State Highway System. Applicant to submit TIS to GDOT District 1 for review. Potential improvements for SR 332 and Poplar Springs Church Rd and SR 332 and Gilleland Cir may be needed.

4. **1646 March Drive | Rezone** | from Highway Business (H-B) to Residential (R-1) | on a 0.11± acre tract located on the northwest side of March Drive approximately 730 feet from its intersection with South Drive | Zoned H-B; Tax Parcel 15032E006034 **| Proposed Use: Single-family dwelling** | ** Commission District 4 **| Udis Calderon, applicant**

   Off-system. No impacts expected to the State Highway System.

5. **0 Ridge Road | Rezone** | from Agricultural Residential 1 (AR-1) to Residential Mixed (R-X) | on a 20.854± acre tract located on the west side of Ridge Road approximately 500 feet south of its intersection with Friendship Road | Zoned AR-1; Tax Parcel 08154 000016 **| Proposed Use: 160-unit mixed residential development** | ** Commission District 1 **| bSide Oakwood, LLC, applicant**

   Off-system. Impacts expected to the State Highway System. Applicant to submit TIS to GDOT District 1 for review. Potential improvements for SR 347 and Ridge Rd may be needed.

6. **(A) 6651 Spout Springs Road | Rezone |** from Agricultural Residential 1 (AR-1) to Residential Mixed (R-X) | on a 33.27± acre tract located at the northeast corner of the intersection of Spout Springs Road and Union Circle **|** Zoned AR-1; Tax Parcel 15042 000093 **| Proposed Use: 119-unit mixed residential development | ** Commission District 1 **| DCCM Infrastructure, Inc., applicant**

   (B) 6651 Spout Springs Road | Special Use | for a subdivision, residential | on a 33.27± acre tract located at the northeast corner of the intersection of Spout Springs Road and Union Circle | Zoned AR-1; Tax Parcel 15042 000093 **| Proposed Use: 119-unit mixed residential development |** ** Commission District 1 **| DCCM Infrastructure, Inc., applicant**

   Off-system. No impacts expected to the State Highway System.

7. **(A) 5300, 5334, 5348, 5372 & 0 Ponderosa Farm Road | Rezone** | from Planned Commercial Farming District (PCFD) and Agricultural Residential (AR-1) to Residential Single-Family Detached (R-SF) | on a 59.16± acre tract located on the west side of Ponderosa Farm Road approximately 350 feet north of its intersection with Tanners Mill Road | Zoned PCFD & AR-1; Tax Parcels 15028 000120, 000108, 000132, 000107 & 000107A **| Proposed Use: 146-unit residential development** | ** Commission District 1 **| CKK Development Services, LLC, applicant**

   (B) 5300, 5334, 5348, 5372 & 0 Ponderosa Farm Road | Special Use | for a subdivision, residential | on a 59.16± acre tract located on the west side of Ponderosa Farm Road approximately 350 feet north of its intersection with Tanners Mill Road | Zoned PCFD & AR-1; Tax Parcels 15028 000120, 000108, 000132, 000107 & 000107A **| Proposed Use: 146-unit residential development |** ** Commission District 1 **| CKK Development Services, LLC, applicant**

   Off-system. Impacts expected to the State Highway System. Applicant to submit TIS to GDOT District 1 for review. Potential improvements for SR 211 and Ponderosa Farm Rd may be needed.

8. **(A) 6337 Lanier Islands Parkway, 6330 & 6450 Old Lanier Islands Drive, and portion of Old Lanier Island Drive right-of-way | Rezone** | from Suburban Shopping (S-S) & Planned Commercial District (PCD) to Highway Business (H-B) | on a 7.44± acre tract located on the south side of Lanier Islands Parkway east of its intersection with Merritts Drive and on the south side of Old Lanier Islands Drive approximately 380 feet east of its intersection with Merritts Drive | Zoned PCD & S-S; Tax parcels 07331 003004 (pt), 002034(pt), 001008 **| Proposed Use: To recognize & allow expansion of boat sales & repair** | ** Commission District 2 **| DCCM Infrastructure, Inc., applicant**

   (B) 6337 Lanier Islands Parkway and 6330, 6450 Old Lanier Islands Drive, and portion of Old Lanier Island Drive right-of-way | Special Use | to allow boat sales & repair within the GCOD | on a 7.44± acre tract located on the south side of Lanier Islands Parkway east of its intersection with Merritts Drive and on the south side of Old Lanier Islands Drive approximately 380 feet east of its intersection with Merritts Drive | Zoned PCD & S-S; Tax Parcels 07331 003004 (pt), 002034(pt), 001008 | **Proposed Use: To recognize & allow expansion of boat sales & repair |** ** Commission District 2 **| DCCM Infrastructure, Inc., applicant**

   On System, coordination required for potential improvements of existing commercial driveway access's.

*The Planning Commission's decision will be the final action taken unless appealed to the Board of Commissioners. To do so, file an application with the Planning Department within 30 days of the Planning Commission's decision. The Hall County Board of Commissioners will hear appeals at a public hearing **Thursday, December 10, 2026,** at 6:00 p.m. at the Hall County Government Center, 2nd Floor Meeting Room, 2875 Browns Bridge Road, Gainesville, Georgia.
The Planning Commission's recommendation will be forwarded to the Board of Commissioners for final action at a public hearing on **Thursday, December 10, 2026. The Board will meet at 6:00 p.m. at the Hall County Government Center, 2nd Floor Meeting Room, 2875 Browns Bridge Road, Gainesville, Georgia.

Thank you,

Kaitlyn Elliott
Planning Commission Clerk
Planning and Zoning
(770) 531-6810
kelliott@hallcounty.org
www.hallcounty.org

HALL COUNTY
GEORGIA
*We have it **all** in Hall*

Effective July 1, 2026, all open records requests should be submitted through Hall County's Next Request Portal (https://hallcountyga.nextrequest.com).

Hall County Planning and Zoning does NOT accept wire transfers.

All payments must be made through the Accela Portal or in person. If you receive any request for a wire transfer, please contact our office immediately—it may be fraudulent.

Human trafficking impacts every corner of the globe, including our state and local communities. Georgia DOT is committed to end human trafficking in Georgia through education enabling its employees and the public to recognize the signs of human trafficking and how to react in order to help make a change. To learn more about the warning signs of human trafficking, visit https://doas.ga.gov/human-resources-administration/human-trafficking-awareness/trafficking-in-georgia. To report any suspicious activity, call the Georgia Human Trafficking Hotline at 866-363-4842. Let's band together to end human trafficking in Georgia.

Outlook

Tentative Planning Commission Agenda November 16, 2026

From Kaitlyn Elliott (Planning) <kelliott@hallcounty.org>
Date Mon 10/19/2026 8:43 AM
To Kaitlyn Elliott (Planning) <kelliott@hallcounty.org>

From: Hash, Christopher M <CHash@dot.ga.gov>
Sent: Monday, October 19, 2026 8:41 AM
To: Kaitlyn Elliott (Planning) <kelliott@hallcounty.org>
Subject: RE: Tentative Planning Commission Agenda November 16, 2026

CAUTION: This email originated from outside of the organization. Do not click links or open attachments unless you recognize the sender and know the content is safe.

Good Morning Kaitlyn,

Please see the below response in red.

Christopher Hash, P.E.
D1 Traffic Operations Supervisor

GDOT Georgia Department of Transportation

A1, A4 Access and Operations
1475 Jesse Jewell Pkwy
Suite 100
Gainesville, GA, 30501
470.201.8029 cell

From: Kaitlyn Elliott (Planning) <kelliott@hallcounty.org>
Sent: Thursday, October 15, 2026 12:26 PM
Subject: Re: Tentative Planning Commission Agenda November 16, 2026
Importance: High

CAUTION: This email originated from outside of the organization. Do not click links or open attachments unless you recognize the sender and know the content is safe.

Good afternoon,

Please see the attached tentative packet and provide your comments by **Monday, October 19, 2026**. If you have already submitted comments, please send us a new or updated memorandum with your comments on this application. There may be a minor change to the narrative and site plan, which we will send later to determine whether it affects your comments.

Thank you for working with us on this tight turnaround.

0 Cagle Road | Rezone | from Agricultural Residential (AR-1) to Planned Development (PD) | on a 26.21± acre tract located on the southeast side of Cagle Road at its intersection with Clubhouse Drive, Skyline Drive, and South Browning Bridge Road | Zoned AR-1; Tax Parcel 15019 000159 (pt) **| Proposed Use: 48-unit residential development |** ** Commission District 3 **| Habitat for Humanity of Hall County, Inc, applicant**

Off-system, no impacts expected to the State Highway system.

Thank you,

Kaitlyn Elliott
Planning Commission Clerk
Planning and Zoning
(770) 531-6810
kelliott@hallcounty.org
www.hallcounty.org

HALL COUNTY
GEORGIA
*We have it **all** in Hall*

Effective July 1, 2026, all open records requests should be submitted through Hall County's Next Request Portal (https://hallcountyga.nextrequest.com).

Hall County Planning and Zoning does NOT accept wire transfers.

All payments must be made through the Accela Portal or in person. If you receive any request for a wire transfer, please contact our office immediately—it may be fraudulent.

HALL COUNTY
GEORGIA

POST OFFICE DRAWER 1435
GAINESVILLE, GA 30503

t: 770.531.6800 | f: 770.531.3945

DIRECTOR
Jorge Gomez, P.E.

Hall County Government
COMMUNITY DEVELOPMENT AND INFRASTRUCTURE
PUBLIC WORKS AND UTILITIES

M E M O R A N D U M

To: Katie Ahmed, Planning and Zoning Director

From: Jorge Gomez, Director of Public Works and Utilities

Date: October 19, 2026

Subject: November 16, 2026
Planning Commission Meeting

Please be advised that our office has reviewed the Hall County Planning Commission agenda for the November 16, 2026, meeting. Upon review, we provide the following comments.

- **3411 Springdale Forrest Circle | Special Use |** for a minor subdivision | on a 2.09± acre tract located on the north side of Springdale Forrest Circle at the northeast corner of its intersection with Springdale Forrest Avenue | Zoned R-1; Tax Parcel 10062 000038 **| Proposed Use:** 2-lot subdivision **|** ** Commission District 2 **| KD South, LLC, applicant**

  - **Engineering**: No comment
  - **Traffic:** Ther are no traffic concerns with the proposed SFR use. Any proposed driveways must be located to maximize intersection sight distance.
  - **Utilities:** Property is in the Gainesville-Hall County service district, but sewer infrastructure is not near this location.

- **(A) 1646 Candler Road** | Rezone | from Agricultural Residential (AR-1) to Light Industrial (I-1) | on a 41.98± acre tract located on the east side of Calvary Church Road approximately 640 feet north of its intersection with Calvary Industrial Drive | Zoned AR-1; Tax Parcel 15031 000027 | Proposed Use: Storage lot | ** Commission District 4 | Chris Patton, applicant

(B) 1646 Candler Road | Variance to Section 8.2 | fencing and buffer standards | on a 41.98± acre tract located on the east side of Calvary Church Road approximately 640 feet north of its intersection with Calvary Industrial Drive | Zoned AR-1; Tax Parcel 15031 000027 | Proposed Use: Storage lot | ** Commission District 4 | Chris Patton, applicant

  - **Engineering**: This site may require a stormwater management report should the site plan indicate the proposed development meets stormwater thresholds for impervious surfaces and/or disturbed acreage.

Show FEMA and Hall County studied Flood plains that are present on site.
Show stream buffer and impervious setback from wrested vegetation not centerline of stream

- **Traffic:** Public Works agrees with the findings of the traffic assessment/Trip generation memo. The driveway will be included in the LDP and must meet all applicable design criteria.
- **Utilities:** Property is in the Gainesville service district.

- **(A) 3054, 3056, 3060, & 0 Poplar Springs Church Road and 3531, 3535, 3545, 3547 & 3549 Gilleland Extension** | Rezone | from Planned Development (PRD), Agricultural Residential 1 (AR-1), and Residential (R-1) to Residential Mixed (R-X) | on a combined 105.69± acre tract located on the north side of Poplar Springs Church Road approximately 280 feet west of its intersection with Meadowood Court | Zoned PRD, AR-1 & R-1; Tax Parcels 15036 000010; 000010B; 000009; 000013A; 15036D000002I; 000002H; 000002B; 000002C; 000002A; | Proposed Use: 234-unit mixed residential development | ** Commission District 3 | Cook Communities, applicant

  (B) 3054, 3056, 3060, & 0 Poplar Springs Church Road and 3531, 3535, 3545, 3547 & 3549 Gilleland Extension | Special Use | for a subdivision, residential | on a combined 105.69± acre tract located on the north side of Poplar Springs Church Road approximately 280 feet west of its intersection with Meadowood Court | Zoned PRD, AR-1 & R-1; Tax Parcels 15036 000010; 000010B; 000009; 000013A; 15036D000002I; 000002H; 000002B; 000002C; 000002A; | Proposed Use: 234-unit mixed residential development | ** Commission District 3 | Cook Communities, applicant

  - **Engineering**: This site may require a stormwater management report should the site plan indicate the proposed development meets stormwater thresholds for impervious surfaces and/or disturbed acreage.
    Show FEMA and Hall County studied Flood plains that are present on site.
    Show stream buffer and impervious setback from wrested vegetation not centerline of stream
  - **Traffic:** Traffic impact study TIS under review. All recommended improvements from the approved TIS will be required in the LDP.
  - **Utilities:** Property is in the Gainesville service district.

- **1646 March Drive** | Rezone | from Highway Business (H-B) to Residential (R-1) | on a 0.11± acre tract located on the northwest side of March Drive approximately 730 feet from its intersection with South Drive | Zoned H-B; Tax Parcel 15032E006034 | Proposed Use: Single-family dwelling | ** Commission District 4 | Udis Calderon, applicant

  - **Engineering**: No comment
  - **Traffic:** there are no traffic issues with the proposed SRF use. Any proposed driveways must be located to maximize intersection sight distance.
  - **Utilities:** Property is in the Gainesville service district.

- **0 Ridge Road** | Rezone | from Agricultural Residential 1 (AR-1) to Residential Mixed (R-X) | on a 20.854± acre tract located on the west side of Ridge Road approximately 500 feet south of its intersection with Friendship Road | Zoned AR-1; Tax Parcel 08154 000016 | Proposed Use: 160-unit mixed residential development | ** Commission District 1 | bSide Oakwood, LLC, applicant

    - **Engineering**: This site may require a stormwater management report should the site plan indicate the proposed development meets stormwater thresholds for impervious surfaces and/or disturbed acreage.
      Show stream buffer and impervious setback from wrested vegetation not centerline of stream.
    - **Traffic:** The provided Traffic Impact Study (TIS) has not been approved at this time. Any recommended improvements identified in the approved TIS must be incorporated in the LDP.
    - **Utilities:** Property is in the Buford service district, but an IGA between Buford and Hall County has been obtained.

- **(A) 6651 Spout Springs Road** | Rezone | from Agricultural Residential 1 (AR-1) to Residential Mixed (R-X) | on a 33.27± acre tract located at the northeast corner of the intersection of Spout Springs Road and Union Circle | Zoned AR-1; Tax Parcel 15042 000093 | Proposed Use: 119-unit mixed residential development | ** Commission District 1 | DCCM Infrastructure, Inc., applicant

  (B) 6651 Spout Springs Road | Special Use | for a subdivision, residential | on a 33.27± acre tract located at the northeast corner of the intersection of Spout Springs Road and Union Circle | Zoned AR-1; Tax Parcel 15042 000093 | Proposed Use: 119-unit mixed residential development | ** Commission District 1 | DCCM Infrastructure, Inc., applicant

    - **Engineering**: This site may require a stormwater management report should the site plan indicate the proposed development meets stormwater thresholds for impervious surfaces and/or disturbed acreage.
      Show FEMA and Hall County studied Flood plains that are present on site.
      Show stream buffer and impervious setback from wrested vegetation not centerline of stream
    - **Traffic:** The driveway labeled Road A is too close to Spout Springs Road. It must be relocated further away. The traffic impact (TIS) is under review. All improvements in the TIS will be included in the LDP. A traffic engineering (TE) report /warrant analysis and signal design will be part of the LDP review process. The traffic signal shall be installed within 120 days of the issuance of the LDP.
    - **Utilities**: Property is in the Hall County service district and will to connect to Hall County sewer. Any easements or improvements required for connection / system upgrades shall be obtained and funded by the developer / development owner.

- **(A) 5300, 5334, 5348, 5372 & 0 Ponderosa Farm Road** | Rezone | from Planned Commercial Farming District (PCFD) and Agricultural Residential (AR-1) to Residential Single-Family Detached (R-SF) | on a 59.16± acre tract located on the west side of Ponderosa Farm Road approximately 350 feet north of its intersection with Tanners Mill Road | Zoned PCFD & AR-1; Tax Parcels 15028 000120, 000108, 000132, 000107 & 000107A | Proposed Use: 146-unit residential development | ** Commission District 1 | CKK Development Services, LLC, applicant

  (B) 5300, 5334, 5348, 5372 & 0 Ponderosa Farm Road | Special Use | for a subdivision, residential | on a 59.16± acre tract located on the west side of Ponderosa Farm Road approximately 350 feet north of its intersection with Tanners Mill Road | Zoned PCFD & AR-1; Tax Parcels 15028 000120, 000108, 000132, 000107 & 000107A | Proposed Use: 146-unit residential development | ** Commission District 1 | CKK Development Services, LLC, applicant

  - **Engineering**: This site may require a stormwater management report should the site plan indicate the proposed development meets stormwater thresholds for impervious surfaces and/or disturbed acreage.
    Show FEMA and Hall County studied Flood plains that are present on site.
    Show stream buffer and impervious setback from wrested vegetation not centerline of stream
  - **Traffic:** The Traffic Impact Study (TIS) is under review and is not approved. All improvements in the approved TIS will be included in the LDP.
  - **Utilities:** Property is in the Hall County service district and will to connect to Hall County sewer. Any easements or improvements required for connection / system upgrades shall be obtained and funded by the developer / development owner.

- **(A) 6337 Lanier Islands Parkway, 6330 & 6450 Old Lanier Islands Drive, and portion of Old Lanier Island Drive right-of-way** | Rezone | from Suburban Shopping (S-S) & Planned Commercial District (PCD) to Highway Business (H-B) | on a 7.44± acre tract located on the south side of Lanier Islands Parkway east of its intersection with Merritts Drive and on the south side of Old Lanier Islands Drive approximately 380 feet east of its intersection with Merritts Drive | Zoned PCD & S-S; Tax parcels 07331 003004 (pt), 002034(pt), 001008 | Proposed Use: To recognize & allow expansion of boat sales & repair | ** Commission District 2 | DCCM Infrastructure, Inc., applicant

  (B) 6337 Lanier Islands Parkway and 6330, 6450 Old Lanier Islands Drive, and portion of Old Lanier Island Drive right-of-way | Special Use | to allow boat sales & repair within the GCOD | on a 7.44± acre tract located on the south side of Lanier Islands Parkway east of its intersection with Merritts Drive and on the south side of Old Lanier Islands Drive approximately 380 feet east of its intersection with Merritts Drive | Zoned PCD & S-S; Tax Parcels 07331 003004 (pt), 002034(pt), 001008 | Proposed Use: To recognize & allow expansion of boat sales & repair | ** Commission District 2 | DCCM Infrastructure, Inc., applicant

  - **Engineering**: This site may require a stormwater management report should the site plan indicate the proposed development meets stormwater thresholds for impervious surfaces and/or disturbed acreage.
  - **Traffic:** There are no traffic concerns with the required use. Public Works does support the request to abandon Old Lanier Island Drive.
  - **Utilities:** Property is in the Buford service district.

0 Cagle Road | Rezone | from Agricultural Residential (AR-1) to Planned Development (PD) | on a 26.21± acre tract located on the southeast side of Cagle Road at its intersection with Clubhouse Drive, Skyline Drive, and South Browning Bridge Road | Zoned AR-1; Tax Parcel 15019 000159 (pt) **| Proposed Use: 48-unit residential development |** ** Commission District 3 **| Habitat for Humanity of Hall County, Inc, applicant**

- **Engineering**: This site may require a stormwater management report should the site plan indicate the proposed development meets stormwater thresholds for impervious surfaces and/or disturbed acreage.
  Show stream buffer and impervious setback from wrested vegetation not centerline of stream.
- **Traffic:** A Traffic Impact Study (TIS) will be required. The improvements recommended in the approval TIS will be included in the LDP.
- **Utilities:** Property is in the Hall County service district and will to connect to Hall County sewer. Any easements or improvements required for connection / system upgrades shall be obtained and funded by the developer / development owner.

HALL COUNTY
GEORGIA
*We have it **all** in Hall*

POST OFFICE BOX 907730
GAINESVILLE, GA 30501

t: 770.531-6838 | f: 770.531.6845

FIRE CHIEF
Jerry Smith

Hall County Government
FIRE RESCUE

To: Katie Ahmed, Director of Planning and Zoning
From: Hall County Fire Marshal's Office
Date: 10/6/26
Subject: Date Hall County Board of Commissioners meeting – Planning Items – 11/16/2026
Please be advised that Hall County Fire Marshal's Office has reviewed the Planning items forwarded to the Hall County Board of Commissioners for consideration at the 11/16/26 meeting. Upon review, we provide the following comments.

1. **3411 Springdale Forrest Circle | Special Use |** for a minor subdivision | on a 2.09± acre tract located on the north side of Springdale Forrest Circle at the northeast corner of its intersection with Springdale Forrest Avenue | Zoned R-1; Tax Parcel 10062 000038 **| Proposed Use:** 2-lot subdivision **|** ** Commission District 2 **| KD South, LLC, applicant**

The Hall County Fire Marshal's Office has no comments as proposed.

2. **(A) 1646 Candler Road | Rezone** | from Agricultural Residential (AR-1) to Light Industrial (I-1) | on a 41.98± acre tract located on the east side of Calvary Church Road approximately 640 feet north of its intersection with Calvary Industrial Drive | Zoned AR-1; Tax Parcel 15031 000027 **| Proposed Use: Storage lot** | ** Commission District 4 **| Chris Patton, applicant**

The Hall County Fire Marshal's Office has no comments as proposed.

(B) 1646 Candler Road | Variance to Section 8.2 | fencing and buffer standards | on a 41.98± acre tract located on the east side of Calvary Church Road approximately 640 feet north of its intersection with Calvary Industrial Drive | Zoned AR-1; Tax Parcel 15031 000027 **| Proposed Use: Storage lot** | ** Commission District 4 **| Chris Patton, applicant**

The Hall County Fire Marshal's Office has no comments as proposed.

3. **(A) 3054, 3056, 3060, & 0 Poplar Springs Church Road and 3531, 3535, 3545, 3547 & 3549 Gilleland Extension | Rezone** | from Planned Development

(PRD), Agricultural Residential 1 (AR-1), and Residential (R-1) to Residential Mixed (R-X) | on a combined 105.69± acre tract located on the north side of Poplar Springs Church Road approximately 280 feet west of its intersection with Meadowood Court | Zoned PRD, AR-1 & R-1; Tax Parcels 15036 000010; 000010B; 000009; 000013A; 15036D000002I; 000002H; 000002B; 000002C; 000002A; **| Proposed Use: 234-unit mixed residential development** | ** Commission District 3 **| Cook Communities, applicant**

The Hall County Fire Marshal's Office has no comments as proposed.

(B) 3054, 3056, 3060, & 0 Poplar Springs Church Road and 3531, 3535, 3545, 3547 & 3549 Gilleland Extension | Special Use | for a subdivision, residential | on a combined 105.69± acre tract located on the north side of Poplar Springs Church Road approximately 280 feet west of its intersection with Meadowood Court | Zoned PRD, AR-1 & R-1; Tax Parcels 15036 000010; 000010B; 000009; 000013A; 15036D000002I; 000002H; 000002B; 000002C; 000002A; **| Proposed Use: 234-unit mixed residential development** | ** Commission District 3 **| Cook Communities, applicant**

The Hall County Fire Marshal's Office has no comments as proposed.

4. **1646 March Drive | Rezone** | from Highway Business (H-B) to Residential (R-1) | on a 0.11± acre tract located on the northwest side of March Drive approximately 730 feet from its intersection with South Drive | Zoned H-B; Tax Parcel 15032E006034 **| Proposed Use: Single-family dwelling** | ** Commission District 4 **| Udis Calderon, applicant**

   The Hall County Fire Marshal's Office has no comments as proposed.

5. **0 Ridge Road | Rezone** | from Agricultural Residential 1 (AR-1) to Residential Mixed (R-X) | on a 20.854± acre tract located on the west side of Ridge Road approximately 500 feet south of its intersection with Friendship Road | Zoned AR-1; Tax Parcel 08154 000016 **| Proposed Use: 160-unit mixed residential development** | ** Commission District 1 **| bSide Oakwood, LLC, applicant**

   The Hall County Fire Marshal's Office has no comments as proposed.

6. **(A) 6651 Spout Springs Road | Rezone |** from Agricultural Residential 1 (AR-1) to Residential Mixed (R-X) | on a 33.27± acre tract located at the northeast corner of the intersection of Spout Springs Road and Union Circle **|** Zoned AR-1; Tax Parcel 15042 000093 **| Proposed Use: 119-unit mixed residential development | ** Commission District 1 | DCCM Infrastructure, Inc., applicant**

The Hall County Fire Marshal's Office has no comments as proposed.

(B) 6651 Spout Springs Road | Special Use | for a subdivision, residential | on a 33.27± acre tract located at the northeast corner of the intersection of Spout Springs Road and Union Circle | Zoned AR-1; Tax Parcel 15042 000093 **| Proposed Use: 119-unit mixed residential development |** ** Commission District 1 **| DCCM Infrastructure, Inc., applicant**

The Hall County Fire Marshal's Office has no comments as proposed.

7. **(A) 5300, 5334, 5348, 5372 & 0 Ponderosa Farm Road | Rezone** | from Planned Commercial Farming District (PCFD) and Agricultural Residential (AR-1) to Residential Single-Family Detached (R-SF) | on a 59.16± acre tract located on the west side of Ponderosa Farm Road approximately 350 feet north of its intersection with Tanners Mill Road | Zoned PCFD & AR-1; Tax Parcels 15028 000120, 000108, 000132, 000107 & 000107A **| Proposed Use: 146-unit residential development** | ** Commission District 1 **| CKK Development Services, LLC, applicant**

The proposed concept plan shows both ingress / egress locations on Ponderosa Farm Road too close together. Below is the fire code standard used to determine the distance between two access road ingress/egress locations.

International Fire Code 2024 Edition

D107.2 Remoteness.

Where two fire apparatus access roads are required, they shall be placed a distance apart equal to not less than one-half of the length of the maximum overall diagonal dimension of the property or area to be served, measured in a straight line between accesses.

The secondary fire access road cannot be installed because of location on the property, topography, waterways, nonnegotiable grades or other similar conditions. Per Fire Marshal Vieira the applicant can use the state adopted alternative to increase the road width to 26' the increased road width will eliminate the requirement for a secondary emergency access.

(B) 5300, 5334, 5348, 5372 & 0 Ponderosa Farm Road | Special Use | for a subdivision, residential | on a 59.16± acre tract located on the west side of Ponderosa Farm Road approximately 350 feet north of its intersection with Tanners Mill Road | Zoned PCFD & AR-1; Tax Parcels 15028 000120, 000108, 000132,

000107 & 000107A | **Proposed Use: 146-unit residential development** | ** Commission District 1 | **CKK Development Services, LLC, applicant**

The proposed concept plan shows both ingress / egress locations on Ponderosa Farm Road too close together. Below is the fire code standard used to determine the distance between two access road ingress/egress locations.

International Fire Code 2024 Edition

D107.2 Remoteness.

Where two fire apparatus access roads are required, they shall be placed a distance apart equal to not less than one-half of the length of the maximum overall diagonal dimension of the property or area to be served, measured in a straight line between accesses.

The secondary fire access road cannot be installed because of location on the property, topography, waterways, nonnegotiable grades or other similar conditions. Per Fire Marshal Vieira the applicant can use the state adopted alternative to increase the road width to 26' the increased road width will eliminate the requirement for a secondary emergency access.

8. **(A) 6337 Lanier Islands Parkway, 6330 & 6450 Old Lanier Islands Drive, and portion of Old Lanier Island Drive right-of-way | Rezone** | from Suburban Shopping (S-S) & Planned Commercial District (PCD) to Highway Business (H-B) | on a 7.44± acre tract located on the south side of Lanier Islands Parkway east of its intersection with Merritts Drive and on the south side of Old Lanier Islands Drive approximately 380 feet east of its intersection with Merritts Drive | Zoned PCD & S-S; Tax parcels 07331 003004 (pt), 002034(pt), 001008 **| Proposed Use: To recognize & allow expansion of boat sales & repair** | ** Commission District 2 **| DCCM Infrastructure, Inc., applicant**

The Hall County Fire Marshal's Office considers the plan conceptual and if approved the site plan may require modifications during the development review to meet Life Safety and International Fire Code requirements including any applicable state modifications.

(B) 6337 Lanier Islands Parkway and 6330, 6450 Old Lanier Islands Drive, and portion of Old Lanier Island Drive right-of-way | Special Use | to allow boat sales & repair within the GCOD | on a 7.44± acre tract located on the south side of Lanier Islands Parkway east of its intersection with Merritts Drive and on the south side of Old Lanier Islands Drive approximately 380 feet east

of its intersection with Merritts Drive | Zoned PCD & S-S; Tax Parcels 07331 003004 (pt), 002034(pt), 001008 | **Proposed Use: To recognize & allow expansion of boat sales & repair |** ** Commission District 2 **| DCCM Infrastructure, Inc., applicant**

The Hall County Fire Marshal's Office considers the plan conceptual and if approved the site plan may require modifications during the development review to meet Life Safety and International Fire Code requirements including any applicable state modifications.

0 Cagle Road | Rezone | from Agricultural Residential (AR-1) to Planned Development (PD) | on a 26.21± acre tract located on the southeast side of Cagle Road at its intersection with Clubhouse Drive, Skyline Drive, and South Browning Bridge Road | Zoned AR-1; Tax Parcel 15019 000159 (pt) **| Proposed Use: 48-unit residential development |** ** Commission District 3 **| Habitat for Humanity of Hall County, Inc, applicant**

A 48-unit residential development will require fire hydrants to be installed for potential fire suppression needs. Currently the nearest fire hydrant is located over 1 mile south at Cagel and Buffington Farm Road. See Code requirement below.

International Fire Code 2024 Edition 507.5.1 Where required.

Where a portion of the facility or building hereafter constructed or moved into or within the jurisdiction is more than 500 feet from a hydrant on a fire apparatus access road, as measured by an *approved* route around the exterior of the facility or building, on-site fire hydrants and mains shall be provided where required by the *fire code official*.

Regards,

John Hornick, NPQ Fire Service Plans Examiner 1

Lieutenant, Hall County Fire Rescue

Hall County Government

Main: 770-531-6838 | Cell: 404-597-0083

Website: www.Hallcounty.org

HALL COUNTY

We have it all on Hall!



Hall County Government

COMMUNITY DEVELOPMENT & INFRASTRUCTURE
BUILDING INSPECTIONS DIVISION

HALL COUNTY
GEORGIA
*We have it **all** in Hall*

POST OFFICE DRAWER 1435
GAINESVILLE, GA 30503

t: 770.531.6809 | Option 1
e: permits@hallcounty.org

INTERIM DEVELOPMENT SERVICES DIRECTOR
Barry Shaw

INTERIM CHIEF BUILDING OFFICIAL
Cody Edwards

To: Katie Ahmed, Director of Planning and Zoning

From: Barry Shaw, Interim Director of Development Services

Date: October 19, 2026

Subject: November 16, 2026

3411 Springdale Forrest Circle | Special Use | for a minor subdivision | on a 2.09± acre tract located on the north side of Springdale Forrest Circle at the northeast corner of its intersection with Springdale Forrest Avenue | Zoned R-1; Tax Parcel 10062 000038 | Proposed Use: 2-lot subdivision | ** Commission District 2 | KD South, LLC, applicant

- Applicants will be required to get demo permits for all structures from Building Inspections before building new structures. All structures were built prior to 1980 and will require asbestos inspections and reports by a state licensed asbestos Inspector.

(A) 1646 Candler Road | Rezone | from Agricultural Residential (AR-1) to Light Industrial (I-1) | on a 41.98± acre tract located on the east side of Calvary Church Road approximately 640 feet north of its intersection with Calvary Industrial Drive | Zoned AR-1; Tax Parcel 15031 000027 **| Proposed Use: Storage lot** | ** Commission District 4 **| Chris Patton, applicant**
(B) 1646 Candler Road | **Variance to Section 8.2** | fencing and buffer standards | on a 41.98± acre tract located on the east side of Calvary Church Road approximately 640 feet north of its intersection with Calvary Industrial Drive | Zoned AR-1; Tax Parcel 15031 000027 **| Proposed Use: Storage lot** | ** Commission District 4 **| Chris Patton, applicant**

- Applicants will be required to get demo permits for all structures from Building Inspections before building new structures. All structures were built prior to 1980 and will require asbestos inspections and reports by a state licensed asbestos Inspector.

(A) 3054, 3056, 3060, & 0 Poplar Springs Church Road and 3531, 3535, 3545, 3547 & 3549 Gilleland Extension | Rezone | from Planned Development (PRD), Agricultural Residential 1 (AR-1), and Residential (R-1) to Residential Mixed (R-X) | on a combined 105.69± acre tract located on the north side of

Poplar Springs Church Road approximately 280 feet west of its intersection with Meadowood Court | Zoned PRD, AR-1 & R-1; Tax Parcels 15036 000010; 000010B; 000009; 000013A; 15036D000002I; 000002H; 000002B; 000002C; 000002A; **| Proposed Use: 234-unit mixed residential development** | ** Commission District 3 **| Cook Communities, applicant**

(B) 3054, 3056, 3060, & 0 Poplar Springs Church Road and 3531, 3535, 3545, 3547 & 3549 Gilleland Extension | Special Use | for a subdivision, residential | on a combined 105.69± acre tract located on the north side of Poplar Springs Church Road approximately 280 feet west of its intersection with Meadowood Court | Zoned PRD, AR-1 & R-1; Tax Parcels 15036 000010; 000010B; 000009; 000013A; 15036D000002I; 000002H; 000002B; 000002C; 000002A; **| Proposed Use: 234-unit mixed residential development** | ** Commission District 3 **| Cook Communities, applicant**

- Applicants will be required to get demo permits for all structures from Building Inspections before building new structures apart from 2 structures all were built prior to 1980 and will require asbestos inspections and reports by a state licensed asbestos Inspector. 3060 Poplar Springs Church Road and 3549 Gilleland Extension were both built in 1980 and will not require asbestos inspections and reports before demolition.

1646 March Drive | Rezone | from Highway Business (H-B) to Residential (R-1) | on a 0.11± acre tract located on the northwest side of March Drive approximately 730 feet from its intersection with South Drive | Zoned H-B; Tax Parcel 15032E006034 **| Proposed Use: Single-family dwelling** | ** Commission District 4 **| Udis Calderon, applicant**

- NO COMMENT

0 Ridge Road | Rezone | from Agricultural Residential 1 (AR-1) to Residential Mixed (R-X) | on a 20.854± acre tract located on the west side of Ridge Road approximately 500 feet south of its intersection with Friendship Road | Zoned AR-1; Tax Parcel 08154 000016 **| Proposed Use: 160-unit mixed residential development** | ** Commission District 1 **| bSide Oakwood, LLC, applicant**

- NO COMMENT

(A) 6651 Spout Springs Road | Rezone | from Agricultural Residential 1 (AR-1) to Residential Mixed (R-X) | on a 33.27± acre tract located at the northeast corner of the intersection of Spout Springs Road and Union Circle **|** Zoned AR-1; Tax Parcel 15042 000093 **| Proposed Use: 119-unit mixed residential development | ****** Commission District 1 **| DCCM Infrastructure, Inc., applicant**

(B) 6651 Spout Springs Road | Special Use | for a subdivision, residential | on a 33.27± acre tract located at the northeast corner of the intersection of Spout Springs Road and Union Circle | Zoned AR-1; Tax Parcel 15042 000093 **| Proposed Use: 119-unit mixed residential development |** ** Commission District 1 **| DCCM Infrastructure, Inc., applicant**

- Applicants will be required to get demo permits for all structures from Building Inspections before building new structures. All structures that were built prior to 1980 will require asbestos inspections and reports by a state licensed asbestos inspector. The single-family residence at this location was built in 1998 and will not require asbestos inspections and reports before demolition.

(A) 5300, 5334, 5348, 5372 & 0 Ponderosa Farm Road | Rezone | from Planned Commercial Farming District (PCFD) and Agricultural Residential (AR-1) to Residential Single-Family Detached (R-SF) | on a 59.16± acre tract located on the west side of Ponderosa Farm Road approximately 350 feet north of its intersection with Tanners Mill Road | Zoned PCFD & AR-1; Tax Parcels 15028 000120, 000108, 000132, 000107 & 000107A **| Proposed Use: 146-unit residential development** | ** Commission District 1 **| CKK Development Services, LLC, applicant**
(B) 5300, 5334, 5348, 5372 & 0 Ponderosa Farm Road | Special Use | for a subdivision, residential | on a 59.16± acre tract located on the west side of Ponderosa Farm Road approximately 350 feet north of its intersection with Tanners Mill Road | Zoned PCFD & AR-1; Tax Parcels 15028 000120, 000108, 000132, 000107 & 000107A **| Proposed Use: 146-unit residential development |** ** Commission District 1 **| CKK Development Services, LLC, applicant**

- Applicants would be required to get demo permits for all structures from Building Inspections before building new structures. All structures that were built prior to 1980 will require asbestos inspections and reports by a state licensed asbestos inspector. 5372 Ponderosa Farm Road currently has a parcel tag dated 03.23.2022 and placed by Planning and Zoning referencing a demo of a pole barn and is no longer relevant should proposed development be granted.

(A) 6337 Lanier Islands Parkway, 6330 & 6450 Old Lanier Islands Drive, and portion of Old Lanier Island Drive right-of-way | Rezone | from Suburban Shopping (S-S) & Planned Commercial District (PCD) to Highway Business (H-B) | on a 7.44± acre tract located on the south side of Lanier Islands Parkway east of its intersection with Merritts Drive and on the south side of Old Lanier Islands Drive approximately 380 feet east of its intersection with Merritts Drive | Zoned PCD & S-S; Tax parcels 07331 003004 (pt), 002034(pt), 001008 **| Proposed Use: To recognize & allow expansion of boat sales & repair** | ** Commission District 2 **| DCCM Infrastructure, Inc., applicant**
(B) 6337 Lanier Islands Parkway and 6330, 6450 Old Lanier Islands Drive, and portion of Old Lanier Island Drive right-of-way | Special Use | to allow boat sales & repair within the GCOD | on a 7.44± acre tract located on the south side of Lanier Islands Parkway east of its intersection with Merritts Drive and on the south side of Old Lanier Islands Drive approximately 380 feet east of its intersection with Merritts Drive | Zoned PCD & S-S; Tax Parcels 07331 003004 (pt), 002034(pt), 001008 | **Proposed Use: To recognize & allow expansion of boat sales & repair |** ** Commission District 2 **| DCCM Infrastructure, Inc., applicant**

- NO COMMENT

0 Cagle Road | Rezone | from Agricultural Residential (AR-1) to Planned Development (PD) | on a 26.21± acre tract located on the southeast side of Cagle Road at its intersection with Clubhouse Drive, Skyline Drive, and South Browning Bridge Road | Zoned AR-1; Tax Parcel 15019 000159 (pt) **| Proposed Use: 48-unit residential development |** ** Commission District 3 **| Habitat for Humanity of Hall County, Inc, applicant**

- NO COMMENT

PLANNING AND DEVELOPMENT DEPARTMENT
2875 BROWNS BRIDGE ROAD, GAINESVILLE, GA, 30504
MAILING ADDRESS: PO BOX 1435, GAINESVILLE. GA 30503
t: 770-531-6809 I f: 770-531-3902

HALL COUNTY
GEORGIA
We have it all in Hall

PUBLIC NOTICE REQUIREMENTS

Zoning regulations require that public notice must be given prior to all zoning hearings as follows:

1. The Planning Department shall publish a legal advertisement no less than fifteen (15) days and no more than forty-five (45) days prior to the public hearing.

2. The Planning Department shall send notification by letter of all other property owners within a 500-foot radius of the applicant's property, which is standard administrative policy of the Planning Department.

3. The applicant/property owner shall place the public notice sign in a conspicuous location on the property not less than fifteen (15) days and not more than forty-five (45) days prior to the public hearing.

The Planning Department shall post the legal advertisement and notify property owners within a 500ft radius to the subject property.

The applicant is required to post the public notice sign not less than fifteen (15) days and no more than forty-five (45) days prior to the public hearing. A photo of the sign placed at the location is required and must be sent to the Planning Department.

Multiple sign postings on a site may be required as determined by the Planning Department. The sign must be in a location where it is clearly visible from the roadway. The sign cannot be obstructed in any manner, placed too far from the road, or placed in such manner as would cause it to blend into the landscape.

Should you find the sign missing or vandalized in any manner, contact the Planning Department for a replacement sign. When the proceeding is complete and final Board action has occurred, the sign shall then be removed from the property by the applicant.

THE ZONING SIGN MUST BE POSTED NO EARLIER THAN October 21, 2026 **AND NO LATER THAN** October 25, 2026.

THE ORGINAL SIGNED AFFIDAVIT MUST BE RETURNED TO THE PLANNING DEPARTMENT NO LATER THAN October 25, 2026 **ALONG WITH A MINIMUM OF ONE PHOTO SHOWING THE SIGN POSTED AT THE SUBJECT PROPERTY.**

Failure to comply will result in a delay of the application.

AFFIDAVIT

By my signature, I, Kevin R. Dunahoo (Please Print Name) **, hereby acknowledge that I have read and understand the sign posting requirements. I further certify that the required public notice sign was posted on** 10/22/2026 (Date) **for** KD South, LLC (Name application filed as).

Signature Kevin Dunahoo

(The original document is required)

Revised September 2021


ZONING NOTICE
AN APPLICATION HAS BEEN FILED WITH HALL COUNTY IN REGARD TO THE ZONING REGULATIONS AS THEY APPLY TO THIS PROPERTY
APPLICANT: KD SOUTH, LLC
REQUEST: SPECIAL USE FOR A 2-LOT SUBDIVISION
PUBLIC HEARINGS WILL BE HELD ON:
PLANNING COMMISSION
Date: NOV 16, 2026
Time: 5:15 P.M.
&
COUNTY COMMISSION
Date: DEC 10, 2026
Time: 6:00 P.M.
HALL COUNTY GOVERNMENT CENTER, 2875 BROWNS BRIDGE ROAD, GAINESVILLE, GA
FOR MORE INFORMATION CALL: (770) 531-6809


ZONING NOTICE
AN APPLICATION HAS BEEN FILED WITH RAILROAD TOWNSHIP TO
THE ZONING REGULATIONS HEREBY APPLY TO THIS PROPERTY.
APPLICANT: KD SOUTH, LLC
REQUEST: SPECIAL USE FOR A
2-LOT SUBDIVISION
PUBLIC HEARING IS SCHEDULED IN THIS CASE
Date: NOV 18, 2026
Time: 5:15 P.M.
Date: DEC 16, 2026
Time: 6:00 P.M.
FOR MORE INFORMATION CONTACT (704) 279-5106


ZONING NOTICE


ZONING NOTICE

HALL COUNTY
GEORGIA We have it all in Hall

AGENDA ITEM

New Business

REPORT TO: **Planning Commission Meeting (11/16/26)**

ITEM NO: 738/2026

SUBJECT: **1646 March Drive | Rezone |** from Highway Business (H-B) to Residential (R-1) | on a 0.11± acre tract located on the northwest side of March Drive approximately 758 feet from its intersection with South Drive | Zoned H-B; Tax Parcel 15032E006034 **| Proposed Use: Single-family dwelling |** ** Commission District 4 **| Udis Calderon, applicant**

Meetings:

Voting Meeting Date: 11/16/26

Executive Summary:

Presenter: LT

Recommendation:

Approval, with conditions, as the proposed zoning is consistent with the residential nature of the surrounding properties.

1. The property shall be developed in accordance with the site plan dated April 20, 2026, and as described in the project narrative dated September 14, 2026, modified as necessary for compliance with conditions herein and development standards enforced at the time of site plan approval.
2. No variances or development exceptions are granted as part of this request that are not explicitly granted by board approval.
3. All conditions of zoning shall be made a part of any plats or construction plans created for the property.

Purpose of Request:

1646 March Drive | Rezone | from Highway Business (H-B) to Residential (R-1) | on a 0.11± acre tract located on the northwest side of March Drive approximately 758 feet from its intersection with South Drive | Zoned H-B; Tax Parcel 15032E006034 **| Proposed Use: Single-family dwelling |** ** Commission District 4 **| Udis Calderon, applicant**

History:

Facts and Issues:

Options:

Approvals:

Submit	Review
KE	LT

Attachments:

Staff Report
Application
Narrative
Site Plan
Plat
Maps
Deed
Water Availability
Level 3 Soil Study
Department Comments
Notice Sign

HALL COUNTY PLANNING COMMISSION
STAFF REPORT

Applicant ..... Udis Calderon

Request ..... **Rezone** | from Highway Business (H-B) to Residential 1 (R-1)

Proposed Use ..... Single-family dwelling

Size ..... 0.11± acres

Zoning ..... **Current:** Highway Business (H-B)
Proposed: Residential 1 (R-1)

Location ..... **1646 March Drive** | Tax Parcel 15032E006034

Commission District ..... Four

Planning Commission Date ..... November 16, 2026

Staff Recommendation ..... **Approval, with conditions,** as the proposed zoning is consistent with the residential nature of the surrounding properties.

Record Number..... HZON26-0034

Staff recommends <u>APPROVAL</u> of the applicant's request with the following conditions:

1. The property shall be developed in accordance with the site plan dated April 20, 2026, and as described in the project narrative dated September 14, 2026, modified as necessary for compliance with conditions herein and development standards enforced at the time of site plan approval.


2. No variances or development exceptions are granted as part of this request that are not explicitly granted by board approval.

3. All conditions of zoning shall be made a part of any plats or construction plans created for the property.

<u>Summary Analysis</u>

The applicant is requesting to rezone a 0.11± acre tract from Highway Business (H-B) to Residential 1(R-1) to allow for a single-family dwelling. The property is currently undeveloped.
The subject parcel is identified as Lot 47 of the S.C. Moon Subdivision, which was platted in 1954. Since that time, roadway configurations in the area have changed with the development of Athens Highway.


The property's Highway Business (H-B) zoning designation was established as part of the County's historical zoning pattern in 1978.

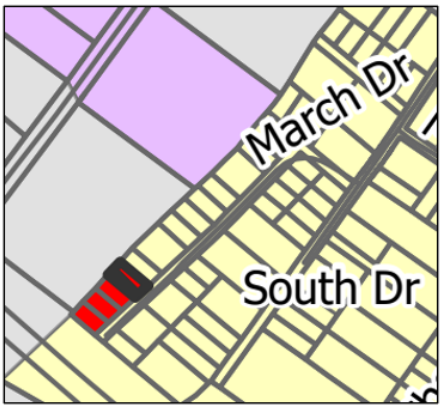

The surrounding properties are zoned and developed as outlined below:

North: City of Gainesville General Business (G-B): hotel
Residential 1 (R-1): undeveloped
East: Residential 1 (R-1): single-family dwellings
South: Residential 1 (R-1): single-family dwellings
Highway Business (H-B): hotel parking
West: Highway Business (H-B): hotel & related parking

Per the submitted Narrative and Site Plan, the applicant proposes to combine the subject property, shown in red and zoned Highway Business (H-B), with an adjacent parcel, shown in yellow and zoned Residential 1 (R-1), resulting in a combined site of approximately 0.22± acres. The combined parcel would be developed with a single-family dwelling.

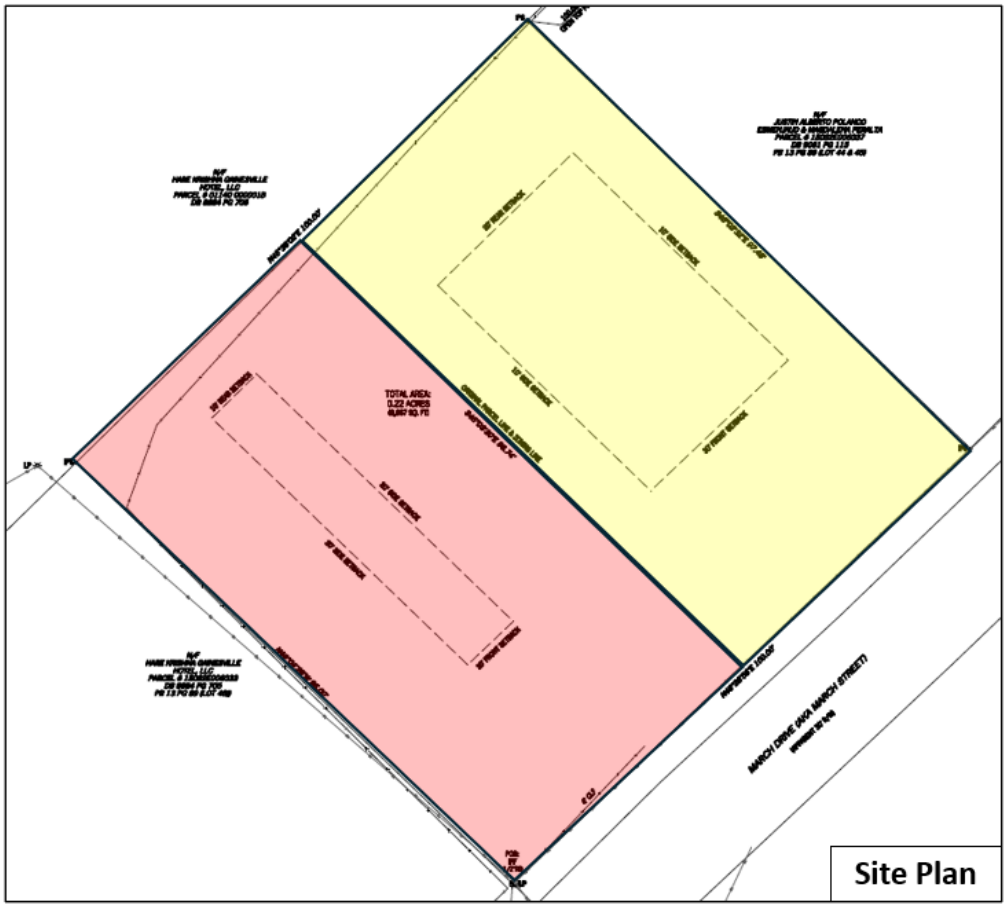

Water service will be provided by the City of Gainesville as confirmed in an email from Nick Swafford, Permitting Services & GIS Manager, dated July 14, 2026. Sanitary sewer services will be provided by an on-site septic system.

Comprehensive Plan Analysis

Based on the future land use plan, staff finds the requested rezoning *is not consistent* with the Hall County Comprehensive Plan and the future land use designation of Employment Nodes and Corridors within the Gainesville Character Area; however, the use is consistent with the character and development of residential neighborhood from which the property's only access is available. New employment nodes and corridors should consist of industrial and/or office uses housed in either formalized campuses or along major road corridors that have existing or future access to water and sewer.

Zoning Analysis - Rezoning

When considering a zoning amendment to the zoning maps, the Commission must study the need and justification for the change based on a determination of the facts applicable to the particular case, and the following general lines of inquiry must be considered:

a) Whether the zoning proposal will permit a use that is suitable in view of the use, development and zoning of adjacent and nearby property; **The proposed rezoning is suitable in view of the use, development, and zoning of adjacent and nearby properties as access to the property is through a single-family residential neighborhood.**

b) Whether the zoning proposal will adversely affect the existing use or usability of adjacent or nearby property; **It is not anticipated that the proposed rezoning will adversely affect the existing use or usability of adjacent or nearby properties**.

c) Whether the property to be affected by the zoning proposal has a reasonable economic use as currently zoned; **The property does not have reasonable economic use as currently zoned as the only access to the property is through a residential neighborhood.**

d) Whether the zoning proposal will result in a use which will or could cause an excessive or burdensome use of existing streets, transportation facilities, utilities, schools, police protection, fire protection, public health facilities or emergency medical service; **The proposed rezoning will not cause an excessive or burdensome use of existing streets, transportation facilities, utilities, schools, police protection, fire protection, public facilities, or emergency medical service.**

e) Whether the zoning proposal is in conformity with the policy and intent of the future land use plan for the physical development of the area; **The proposed zoning is not consistent with the Comprehensive Plan's future land use designation of Employment Nodes and Corridors; however, and proposed use is consistent with the residential nature of the surrounding properties to the north, east, and south, and the property's only access is through a residential neighborhood.**

f) The extent to which property values are diminished by the existing zoning restrictions; **Staff is unable to determine the extent to which property values are diminished by the existing zoning restrictions**.

g) The extent to which the destruction of the subject property's value under the existing zoning promotes the health, safety, morals or general welfare of the public; **Staff is unable to comment on the impact of property values without a full market analysis. Multiple factors impact property value including construction types, proposed uses, and maintenance.**

h) The relative gain to the public as compared to the hardship imposed upon the individual property owner; **The proposed rezoning would allow development that is compatible with the surrounding residential neighborhood and existing access patterns, resulting in a greater public benefit than retaining a commercial zoning designation on the property.**

i) The length of time the property has been vacant as zoned considered in the context of land development in the area in the vicinity of the property; **The property is undeveloped.**

j) Whether there are other existing or changing conditions affecting the use or development of the property which give supporting grounds for either approval or disapproval of the zoning proposal; **Staff is not aware of any changing conditions affecting the use or development of the property.**

k) Whether the change would create an isolated district unrelated to the surrounding districts; **The rezoning of this property to Residential 1 (R-1) would not create an isolated district.**

l) Whether the present zoning district boundaries are illogically drawn in relation to existing conditions in the area; **There is no evidence that the present zoning district boundaries are illogically drawn.**

m) Whether the change requested is out of scale with the needs of the county as a whole or the immediate neighborhood; **No, the request is not out of scale with the needs of the county as a whole or the immediate neighborhood.**

n) Whether it is impossible to find adequate sites for the proposed use in districts permitting such use and already appropriately zoned; **There are other properties within the county where a single-family dwelling is a permitted use. However, the subject property's current Highway Business (H-B) zoning district does not permit single-family dwellings, necessitating approval of the requested rezoning to allow the proposed residential use.**

o) Whether the need for rezoning could be handled instead by a variance request to the Planning Commission; **The request for rezoning could not be handled alternatively as a variance.**

p) Whether there would be an ecological or pollution impact resulting from major modifications to the land if the request is granted; **Any land disturbance activities on the property shall be required to go through the land development permitting process, and as a result are subject to local, state, and federal regulations. As a result, there are no anticipated ecological or pollution impacts resulting from any modification to the land if the request is granted.**

q) Whether there is reasonable evidence based upon existing and anticipated land use that would indicate a mistake was made in the original zoning of the property; **There is no indication that a mistake was made in the original zoning.**

Development Support and Constraints

Hall County Environmental Health
In a memorandum dated October 19, 2026, the Hall County Environmental Health Department stated, "Must meet all residential permitting requirements. Original copy of Level 3 soil evaluation and copy of recorded plat will be required at time of septic permit application."

Georgia Department of Transportation
In an email dated October 7, 2026, Christopher Hash, P.E. D1 Traffic Operations Supervisor, stated "Off-system. No impacts expected to the State Highway System."

Hall County Public Works and Utilities
In a memorandum dated October 19, 2026, Jorge Gomez, Director of Public Works and Utilities, provided the following comments:

Engineering:
No comment.

Traffic:
There are no traffic issues with the proposed SRF use. Any proposed driveways must be located to maximize intersection sight distance.

Utilities:
Property is in the Gainesville service district.

Hall County Fire Marshal
In a memorandum dated October 6, 2026, the Hall County Fire Marshal's Office stated, "The Hall County Fire Marshal's Office has no comments as proposed."

Hall County Building Inspections
In a memorandum dated October 19, 2026, Barry Shaw, Interim Director of Development Services, stated, "No comment."

PLANNING AND ZONING DEPARTMENT
2875 BROWNS BRIDGE ROAD, GAINESVILLE, GA, 30504
MAILING ADDRESS: PO BOX 1435, GAINESVILLE. GA 30503
T: 770-531-6809 I Email: planning@hallcounty.org

HALL COUNTY
GEORGIA
We have it all in Hall

ZONING APPLICATION

Applicant (Name & Mailing Address)

Udis Calderon
2950 Salinger Way, Gainesville GA 30507

Phone 678-373-5819
Email [redacted]

Property Owner (Name & Mailing Address)

Santos Calderon & Ana Rosa Zavala Turcios
232 School Street, Gillsville GA 30543

Phone [redacted]
Email [redacted]

Contact Person (Name & Mailing Address)

Udis Calderon
2950 Salinger Way, Gainesville GA 30507

Phone 678-373-5819
Email [redacted]

Status of Applicant

- ☐ Owner
- ☐ Option to Purchase
- ☐ Area Resident
- ☑ Other: _____

Requested Action

Current Zoning: H-B
Rezone to: R-1

Property Information

Location Address(es): 1646 March Drive, Gainesville GA 30507
Tax Parcel Number(s): 15032E006034 Acreage: 0.11
Existing Use(s): Vacant lot
Proposed Use(s): SFR

I hereby certify that the above information and all attached information are true and correct.

Applicant Name Printed: Udis Calderon
Applicant Signature: _____ Date: 09/14/2026

Applicant must complete all required information above. Incomplete applications will not be accepted. The Planning Department has 15 days after application deadline to review each submittal and will assign scheduling dates during that review period. If an application is determined to be insufficient, no agenda date will be set until all required information has been provided.

Application Withdrawal: I hereby **withdraw** the application.

Applicant Signature: _____ Date: _____

PLANNING AND ZONING DEPARTMENT 2875
BROWNS BRIDGE ROAD, GAINESVILLE, GA, 30504 MAILING
ADDRESS: PO BOX 1435, GAINESVILLE. GA 30503 t: 770-531-6809 I
f: 770-531-3902

HALL COUNTY
GEORGIA
We have it all in Hall

AUTHORIZATION OF PROPERTY OWNERS

Note: If the applicant is the property owner, please disregard this form.

Name of owner(s) Santos G Calderon & Ana Rosa Zavala Turcios

Address 232 School St
Gillsville, GA 30543

Phone Number [redacted]

Name of applicant(s) Udis Calderon

Address 2950 Salinger Way
Gainesville, GA 30507

Phone Number (678) 373 5899

I swear that I am the owner of the property which is the subject matter of the attached applications as shown in the records of Hall County, Georgia.

I authorize the person named above to act as applicant in the pursuit of a rezoning, permissive use, or variance of this property.

Signature of Owner(s)

Personally appeared before me

Santos G Calderon & Ana Rosa Zalva Turcios

who swears that the information contained in this authorization is true and correct to the best of his/her knowledge and belief.

Notary Public

CRISTINA MOSQUEDA G
NOTARY
EXPIRES
GEORGIA
JULY 7, 2030
PUBLIC
HALL COUNTY

09/14/2026
Date

PLANNING AND ZONING DEPARTMENT 2875
BROWNS BRIDGE ROAD, GAINESVILLE, GA, 30504 MAILING
ADDRESS: PO BOX 1435, GAINESVILLE. GA 30503 t: 770-531-6809 I
f: 770-531-3902

HALL COUNTY
GEORGIA
We have it all in Hall

CAMPAIGN CONTRIBUTIONS DISCLOSURE FORM

This form must be completed by the applicant and property owner, or person representing the property owner, for all zoning actions.

OCGA § 36-67A-3[C] Disclosure of campaign contributions:

(b) When any applicant for zoning action has made, within two years immediately preceding the filing of the applicant's application for the zoning action, campaign contributions aggregating $250.00 or more to a local government official who will consider the application, it shall be the duty of the applicant to file a disclosure report with the governing authority of the respective local government showing:

(3) The name and official position of the local government official to whom the campaign contribution was made; and

(4) The dollar amount and description of each campaign contribution made by the applicant to the local government official during the two years immediately preceding the filing of the application for the rezoning action and the date of each such contribution.

(b) The disclosures required by subsection (a) of this Code section shall be filed within ten days after the application for the zoning action is first filed. (Code 1981, Section OCGA § 36-67A-3[C], enacted by GA L. 1986, page 1269, Section 1, GA L. 1991, page 1365, Section 1).

I hereby certify that I have read the above and that:

I have**_____ I have not ✓

within the two years immediately preceding this date, made any contribution(s) aggregating $250.00 or more to any local government official involved in the review or consideration of this application.

**If you have made such contributions, you must provide the data required below within ten (10) days of filing this application.

Name of Official(s): _____ Office: _____

Dollar Amount: _____ Date of Contribution: _____

Applicant's/Owner's Signature: _____ **Date:** 09/14/2026

Applicant's/Owner's Name (Printed): Udis Calderon

PLANNING AND ZONING DEPARTMENT 2875
BROWNS BRIDGE ROAD, GAINESVILLE, GA, 30504 MAILING
ADDRESS: PO BOX 1435, GAINESVILLE. GA 30503 t: 770-531-6809 I
f: 770-531-3902

HALL COUNTY
GEORGIA
We have it all in Hall

CAMPAIGN CONTRIBUTIONS DISCLOSURE FORM

This form must be completed by the applicant and property owner, or person representing the property owner, for all zoning actions.

OCGA § 36-67A-3[C] Disclosure of campaign contributions:

(b) When any applicant for zoning action has made, within two years immediately preceding the filing of the applicant's application for the zoning action, campaign contributions aggregating $250.00 or more to a local government official who will consider the application, it shall be the duty of the applicant to file a disclosure report with the governing authority of the respective local government showing:

(3) The name and official position of the local government official to whom the campaign contribution was made; and

(4) The dollar amount and description of each campaign contribution made by the applicant to the local government official during the two years immediately preceding the filing of the application for the rezoning action and the date of each such contribution.

(b) The disclosures required by subsection (a) of this Code section shall be filed within ten days after the application for the zoning action is first filed. (Code 1981, Section OCGA § 36-67A-3[C], enacted by GA L. 1986, page 1269, Section 1, GA L. 1991, page 1365, Section 1).

I hereby certify that I have read the above and that:

I have**_____ I have not ✓

within the two years immediately preceding this date, made any contribution(s) aggregating $250.00 or more to any local government official involved in the review or consideration of this application.

**If you have made such contributions, you must provide the data required below within ten (10) days of filing this application.

Name of Official(s): _____ Office: _____

Dollar Amount: _____ Date of Contribution: _____

Applicant's/Owner's Signature: _____ **Date:** 09/14/2026

Applicant's/Owner's Name (Printed): Santos G. Calderon & Ana Rosa Zavala Turcios

September 14th, 2026

Narrative - 1646 & 1644 March Drive, Gainesville, GA 30507

We currently own **1646 March Drive and 1644 March Drive, Gainesville, GA 30507**. I am requesting to combine these two parcels into one tract for the purpose of developing a **residential property**.

Currently, **1646 March Drive is zoned Highway Business (H-B)**; however, the property is accessed through the established residential **Sc Moon Subdivision** that dates back to the 1960s. The surrounding area is predominantly residential in character, and the existing access and relationship of the property to the neighborhood are important considerations in determining the most appropriate future use of the combined parcels.

I intend to combine 1646 and 1644 March Drive and develop the resulting property as a residential use compatible with the surrounding neighborhood. The proposed residential development would be consistent with the area's established residential character while making productive use of the existing parcels.

I respectfully request that the County consider rezoning 1646 March Drive to R-1. I am willing to comply with all applicable County requirements, zoning regulations, setbacks, access requirements, and other development standards associated with the proposed use.

Thank you for considering this request.

Santos Calderon, Ana Rosa Zavala Turcios, and Udis Calderon

RESERVED FOR CLERK OF SUPERIOR COURT

SUBJECT PROPERTY

OWNER: SANTOS G CALDERON ZAVALA TURCIOS &
ANA ROSA (PER TAX ASSESSOR)

ADDRESS: 1644 & 1646 MARCH DR, GAINESVILLE, GA 30507

TOTAL AREA: 0.22 ACRES

PARCEL # 15032E006034 & 15032E006035

REFERENCE: DEED BOOK 7736 - PAGE 348
PLAT BOOK 13 - PAGE 89 (LOT 46 & 47)

GENERAL NOTES

THIS SURVEY IS THE RESULTS OF RECOVERED FIELD EVIDENCE, DOCUMENTS PROVIDED BY THE CLIENT OR OTHER SOURCES, AND LIMITED COURTHOUSE RESEARCH OF PUBLIC RECORDS FOR EASEMENTS AND PROPERTY LINES OF THE SUBJECT AND ADJOINING PROPERTIES AS REFERENCED HEREON. NO ABSTRACT TITLE OR TITLE COMMITMENT WAS PROVIDED WHICH MAY CONTAIN ADDITIONAL RIGHTS-OF-WAY OR EASEMENTS NOT CURRENTLY SHOWN.

THE FIELD DATA UPON WHICH THIS SURVEY IS BASED ON HAS A RELATIVE POSITIONAL ACCURACY OF 0.02 FEET HORIZONTAL AT THE 95% CONFIDENCE LEVEL.

EQUIPMENT USED FOR ANGULAR AND LINEAR MEASUREMENTS: CARLSON BRX7 GNSS DUAL FREQUENCY RECIEVER, IN COMBINATION WITH A GEOMAX ZOOM 90 ROBOTIC TOTAL STATION. [DATE OF LAST FIELD VISIT: APRIL 2, 2026]

THE PLAT HAS BEEN CALCULATED FOR CLOSURE AND IS FOUND TO BE ACCURATE TO WITHIN ONE FOOT IN 606,749 FEET.

THE BASIS FOR THE DIRECTIONS SHOWN HEREON IS: GRID NORTH AS DEFINED BY NAD 83 AND NAVD 88 (GEOID 18) DATUM, GEORGIA WEST ZONE AND DETERMINED THROUGH RTK-GPS METHODS UTILIZING A GNSS REAL TIME NETWORK SOLUTION BY HILTON LAND SURVEYING.

NO PORTION OF THIS SITE APPEARS TO BE IN A SPECIAL FLOOD AREA, AS DEFINED BY THE HALL COUNTY F.E.M.A. F.I.R.M. COMMUNITY PANEL NUMBER 13139C0195H, DATED DECEMBER 1, 2022.

ZONING INFORMATION


1644: R-1 ZONING DISTRICT (RESIDENTIAL 1)


- MINIMUM LOT SIZE: 21,780 SQ. FT. WHEN SERVICED BY PUBLIC SEWER OR PRIVATE SYSTEM 35,000 SQ. FT. MIN. OTHERWISE
- MINUMUM ROAD FRONTAGE: 50 FEET
- MINIMUM FRONT YARD SETBACK: 30 FEET
- MINIMUM SIDE YARD SETBACK: 10 FEET
- MINIMUM REAR YARD SETBACK: 20 FEET

1646: H-B ZONING DISTRICT (HIGHWAY BUSINESS)

- MINIMUM LOT SIZE: 15,000 SQ. FT.
- MINUMUM ROAD FRONTAGE: 100 FEET
- MINIMUM FRONT YARD SETBACK: 30 FEET
- MINIMUM SIDE YARD SETBACK: 20 FEET
- MINIMUM REAR YARD SETBACK: 10 FEET

ZONING INFORMATION SHOW HEREON HAS BEEN TAKEN FROM THE HALL COUNTY ONLINE TAX ASSESSOR MAP AND THE HALL COUNTY ONLINE CODE OF ORDINANCES. ALL ZONING INFORMATION WILL NEED TO BE VERIFIED BEFORE THE APPROVAL OF PLAT.

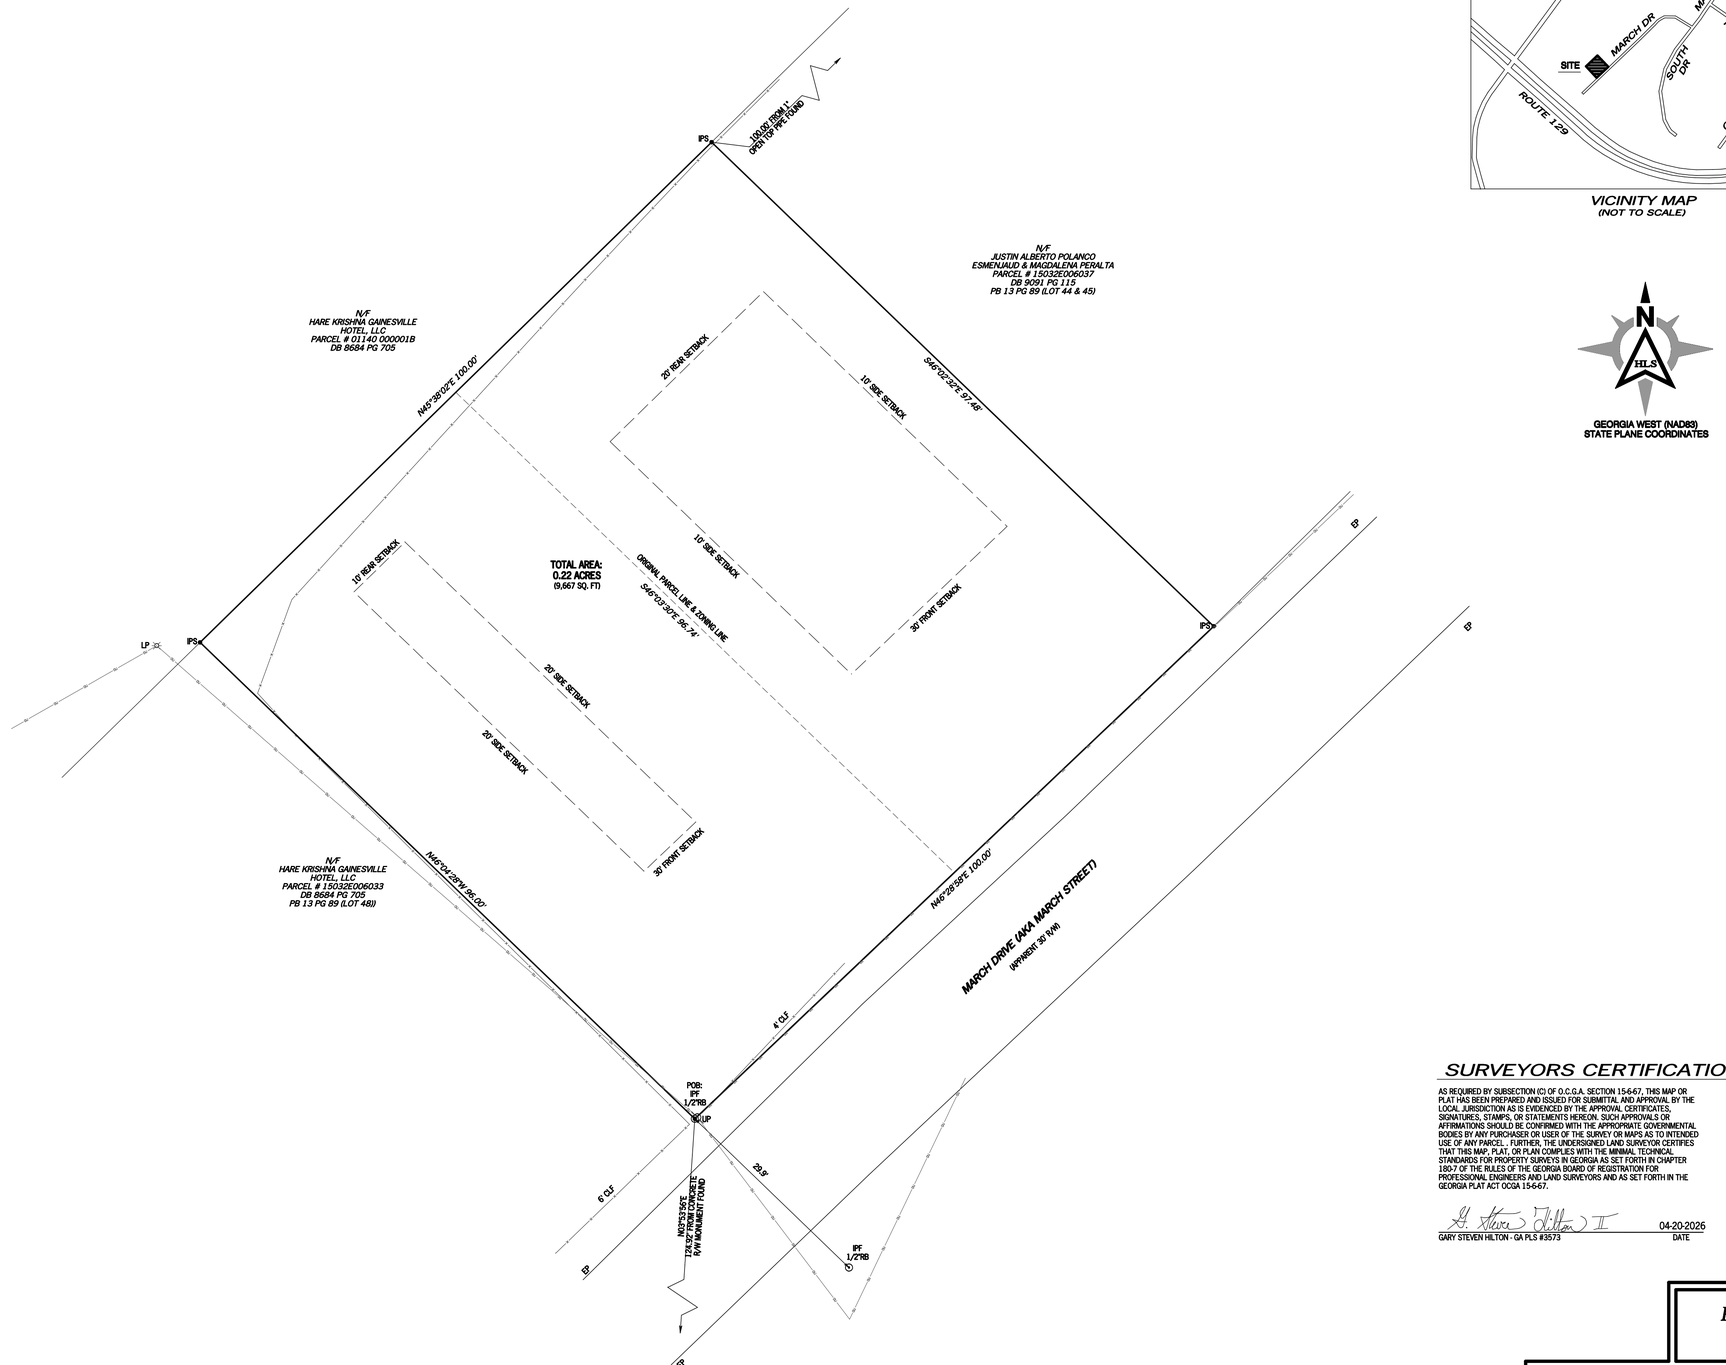

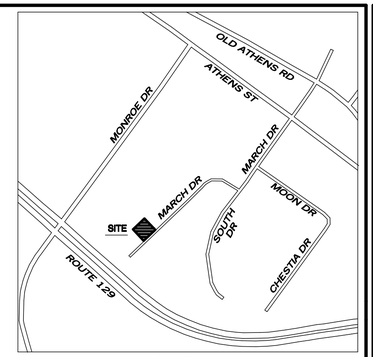

VICINITY MAP
(NOT TO SCALE)

GEORGIA WEST (NAD83)
STATE PLANE COORDINATES

SYMBOLS
IPF = ⊙ - AS SHOWN HEREON
CMF = □ - CONCRETE R/W MONUMENT FOUND

LEGEND

POB POINT OF BEGINNING	LL LAND LOT
N/F NOW OR FORMERLY	PB PLAT BOOK
EP EDGE OF PAVEMENT	DB DEED BOOK
UP UTILITY POLE	PG PAGE
LP LIGHT POLE	R/W RIGHT-OF-WAY
OU OVERHEAD UTILITY	FES FLAIRED END SECTION
IPF IRON PIN FOUND	RCP REINFORCED CONCRETE PIP
OTP OPEN TOP PIPE	CMP CORRIGATED METAL PIPE
CMF CONCRETE MONUMENT FOUND	

10 5 0 10 20 30
GRAPHIC SCALE IN FEET
1" = 10'

SURVEYORS CERTIFICATION

AS REQUIRED BY SUBSECTION (C) OF O.C.G.A. SECTION 15-6-67, THIS MAP OR PLAT HAS BEEN PREPARED AND ISSUED FOR SUBMITTAL AND APPROVAL BY THE LOCAL JURISDICTION AS IS EVIDENCED BY THE APPROVAL CERTIFICATES, SIGNATURES, STAMPS, OR STATEMENTS HEREON. SUCH APPROVALS OR AFFIRMATIONS SHOULD BE CONFIRMED WITH THE APPROPRIATE GOVERNMENTAL BODIES BY ANY PURCHASER OR USER OF THE SURVEY OR MAPS AS TO INTENDED USE OF ANY PARCEL. FURTHER, THE UNDERSIGNED LAND SURVEYOR CERTIFIES THAT THIS MAP, PLAT, OR PLAN COMPLIES WITH THE MINIMAL TECHNICAL STANDARDS FOR PROPERTY SURVEYS IN GEORGIA AS SET FORTH IN CHAPTER 180-7 OF THE RULES OF THE GEORGIA BOARD OF REGISTRATION FOR PROFESSIONAL ENGINEERS AND LAND SURVEYORS AND AS SET FORTH IN THE GEORGIA PLAT ACT OCGA 15-6-67.

GARY STEVEN HILTON - GA PLS #3573 — DATE 04-20-2026

PURPOSE NOTE

THE PURPOSE OF THIS SURVEY IS TO COMBINE PARCEL # 15032E006034 AND 15032E006035 INTO ONE CONTIGUOUS PARCEL.

NO.	REVISIONS	DATE

HILTON LAND SURVEYING
165 PINEWOOD DRIVE
SENOIA, GA 30276
HILTONLS.COM
(e) STEVEN.HILTON@HILTONLS.COM
DEUT. 27:17 PROV. 22:28

A LOT COMBINATION SURVEY FOR:

SANTOS G CALDERON

LOT 46 & 47 S.C. MOON SUBDIVISION HALL COUNTY GEORGIA

GEORGIA REGISTERED No. 3573 PROFESSIONAL LAND SURVEYOR GARY STEVEN HILTON II

HLS JOB #26054


DRAWN BY	REVIEWED BY
RAC	NDW & GSH


ISSUE DATE 04/20/2026

PARCEL COMBINATION SURVEY

COA: LSF001476

1 OF 1

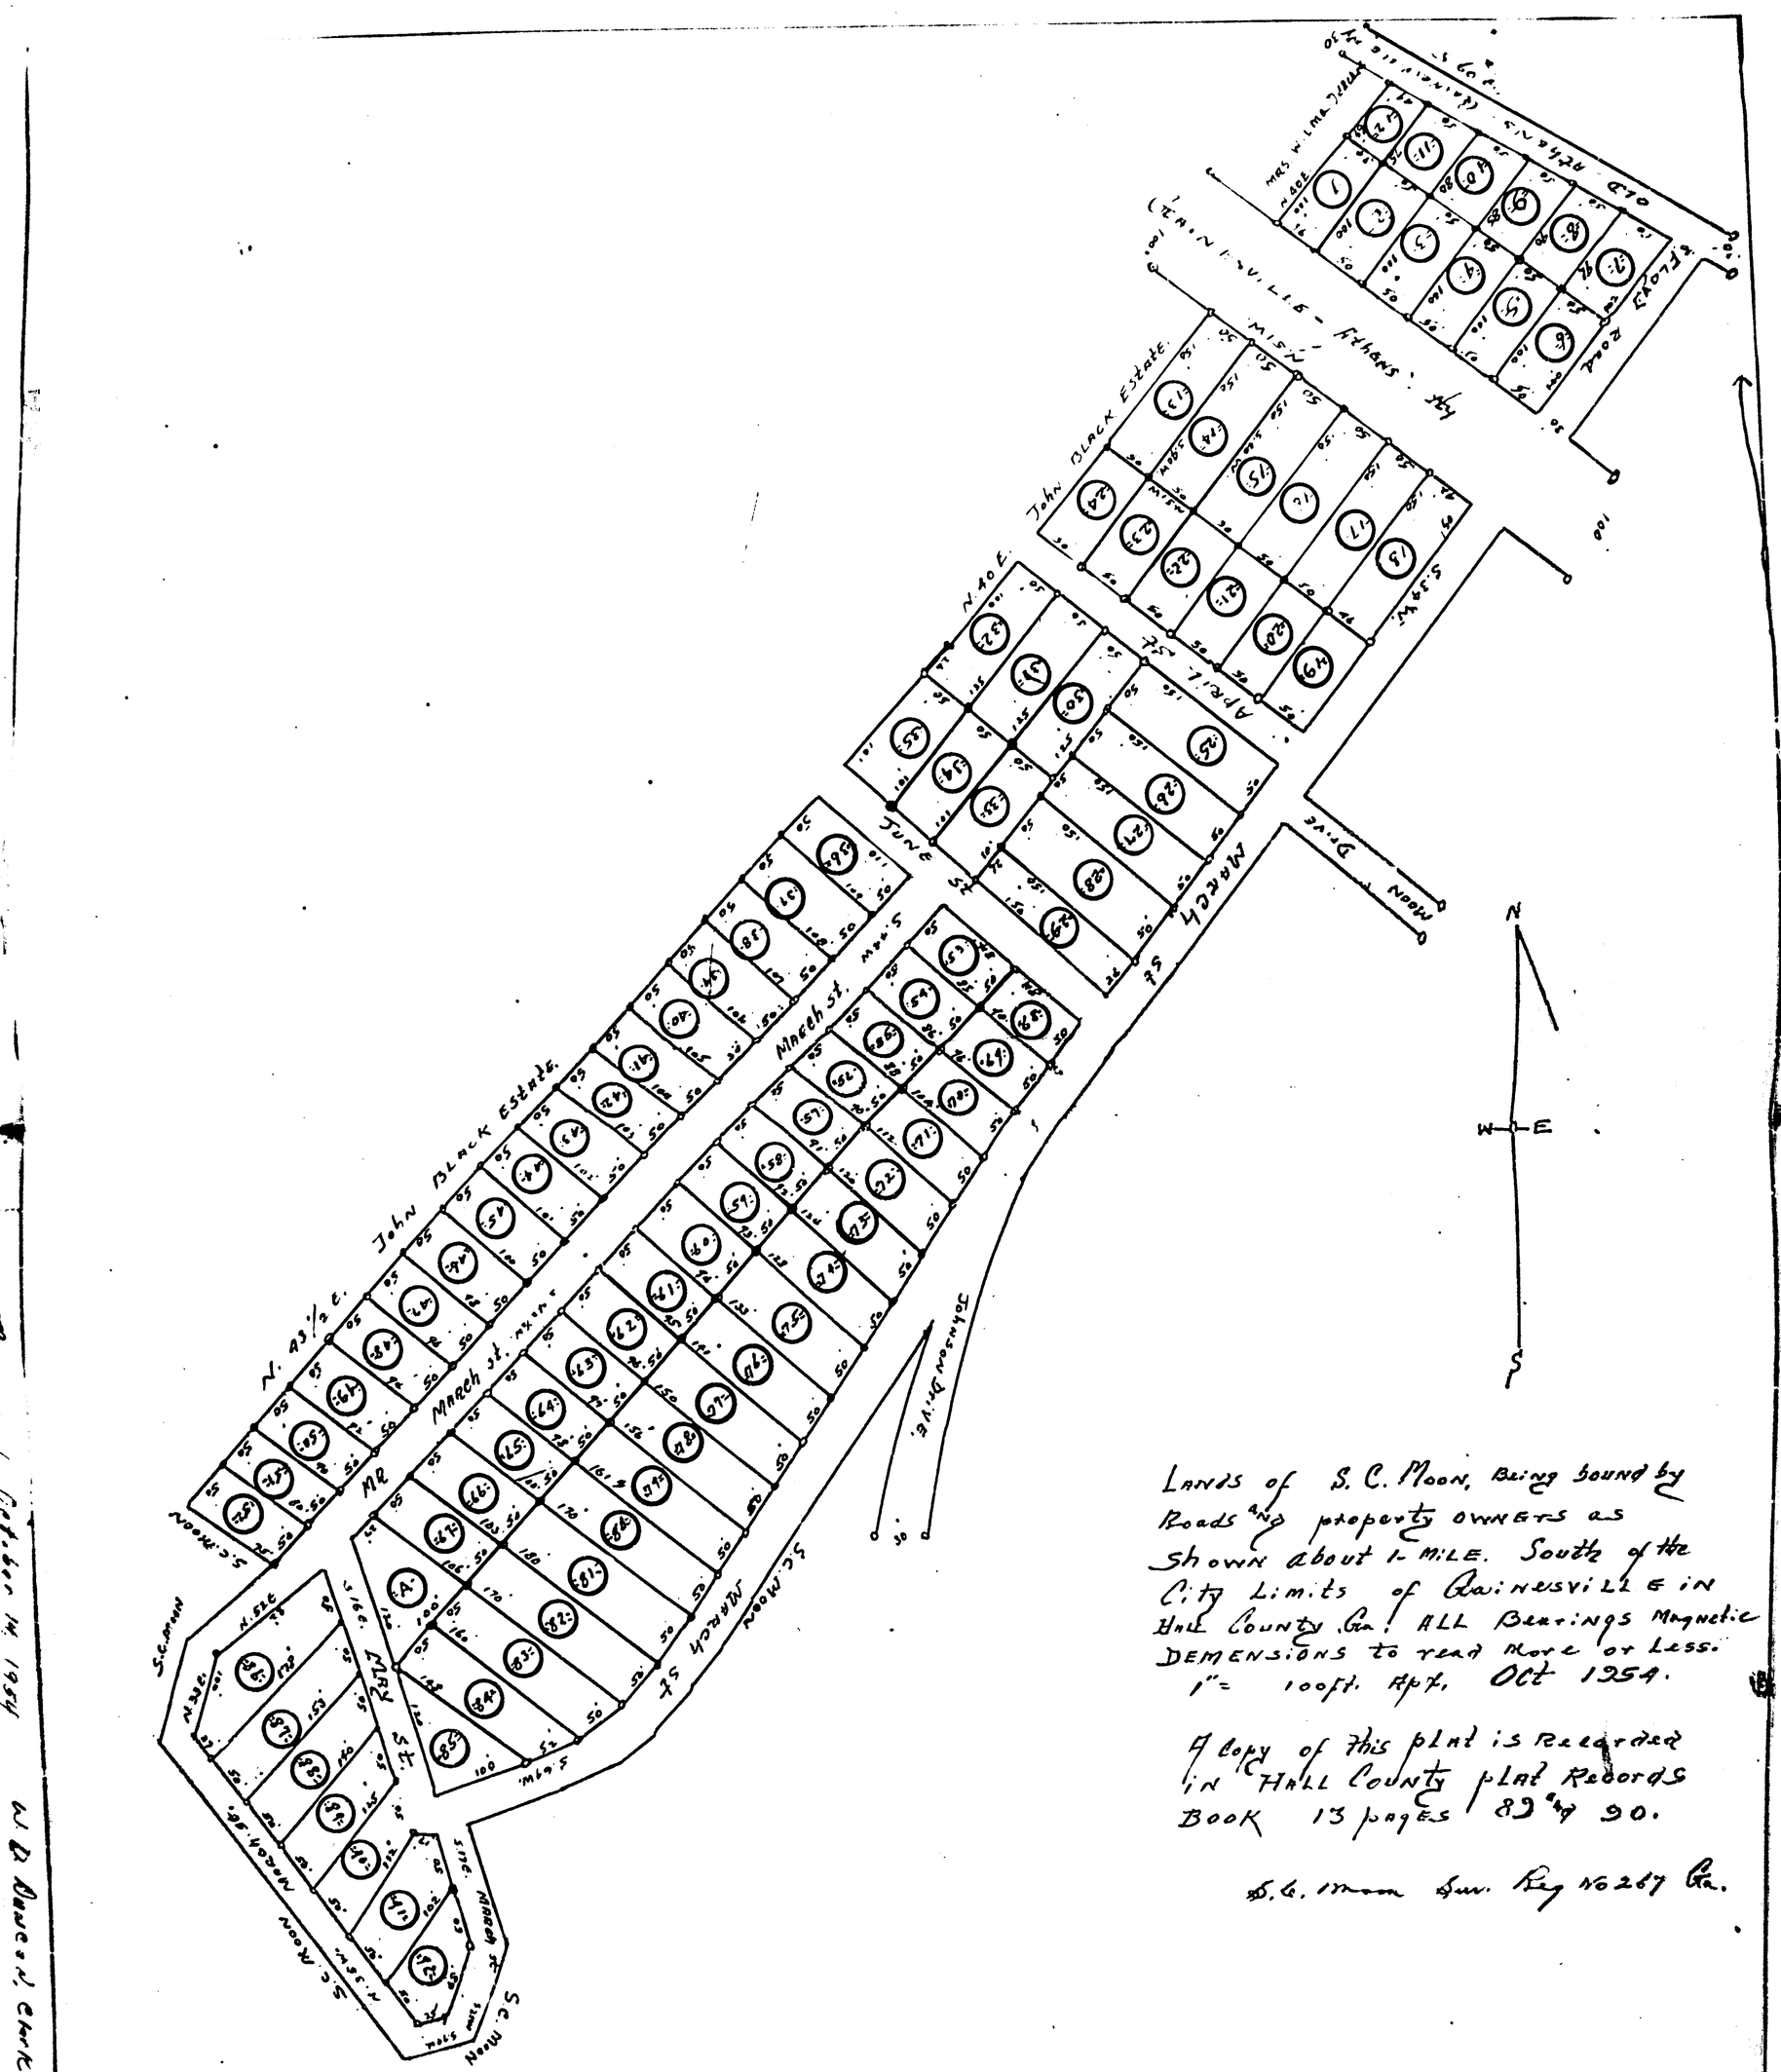
Mrs. Wilma Dixie
Dixie Road
Flora Road
John Black Estate
April St.
June St.
March St.
Johnson Drive
Mary St.
S.C. Moon
N. 40 E.
N. 45 1/2 E.
S. 45 W.
S. 45 E.
N. 45 W.
S. 45 W.
S. 45 E.
N

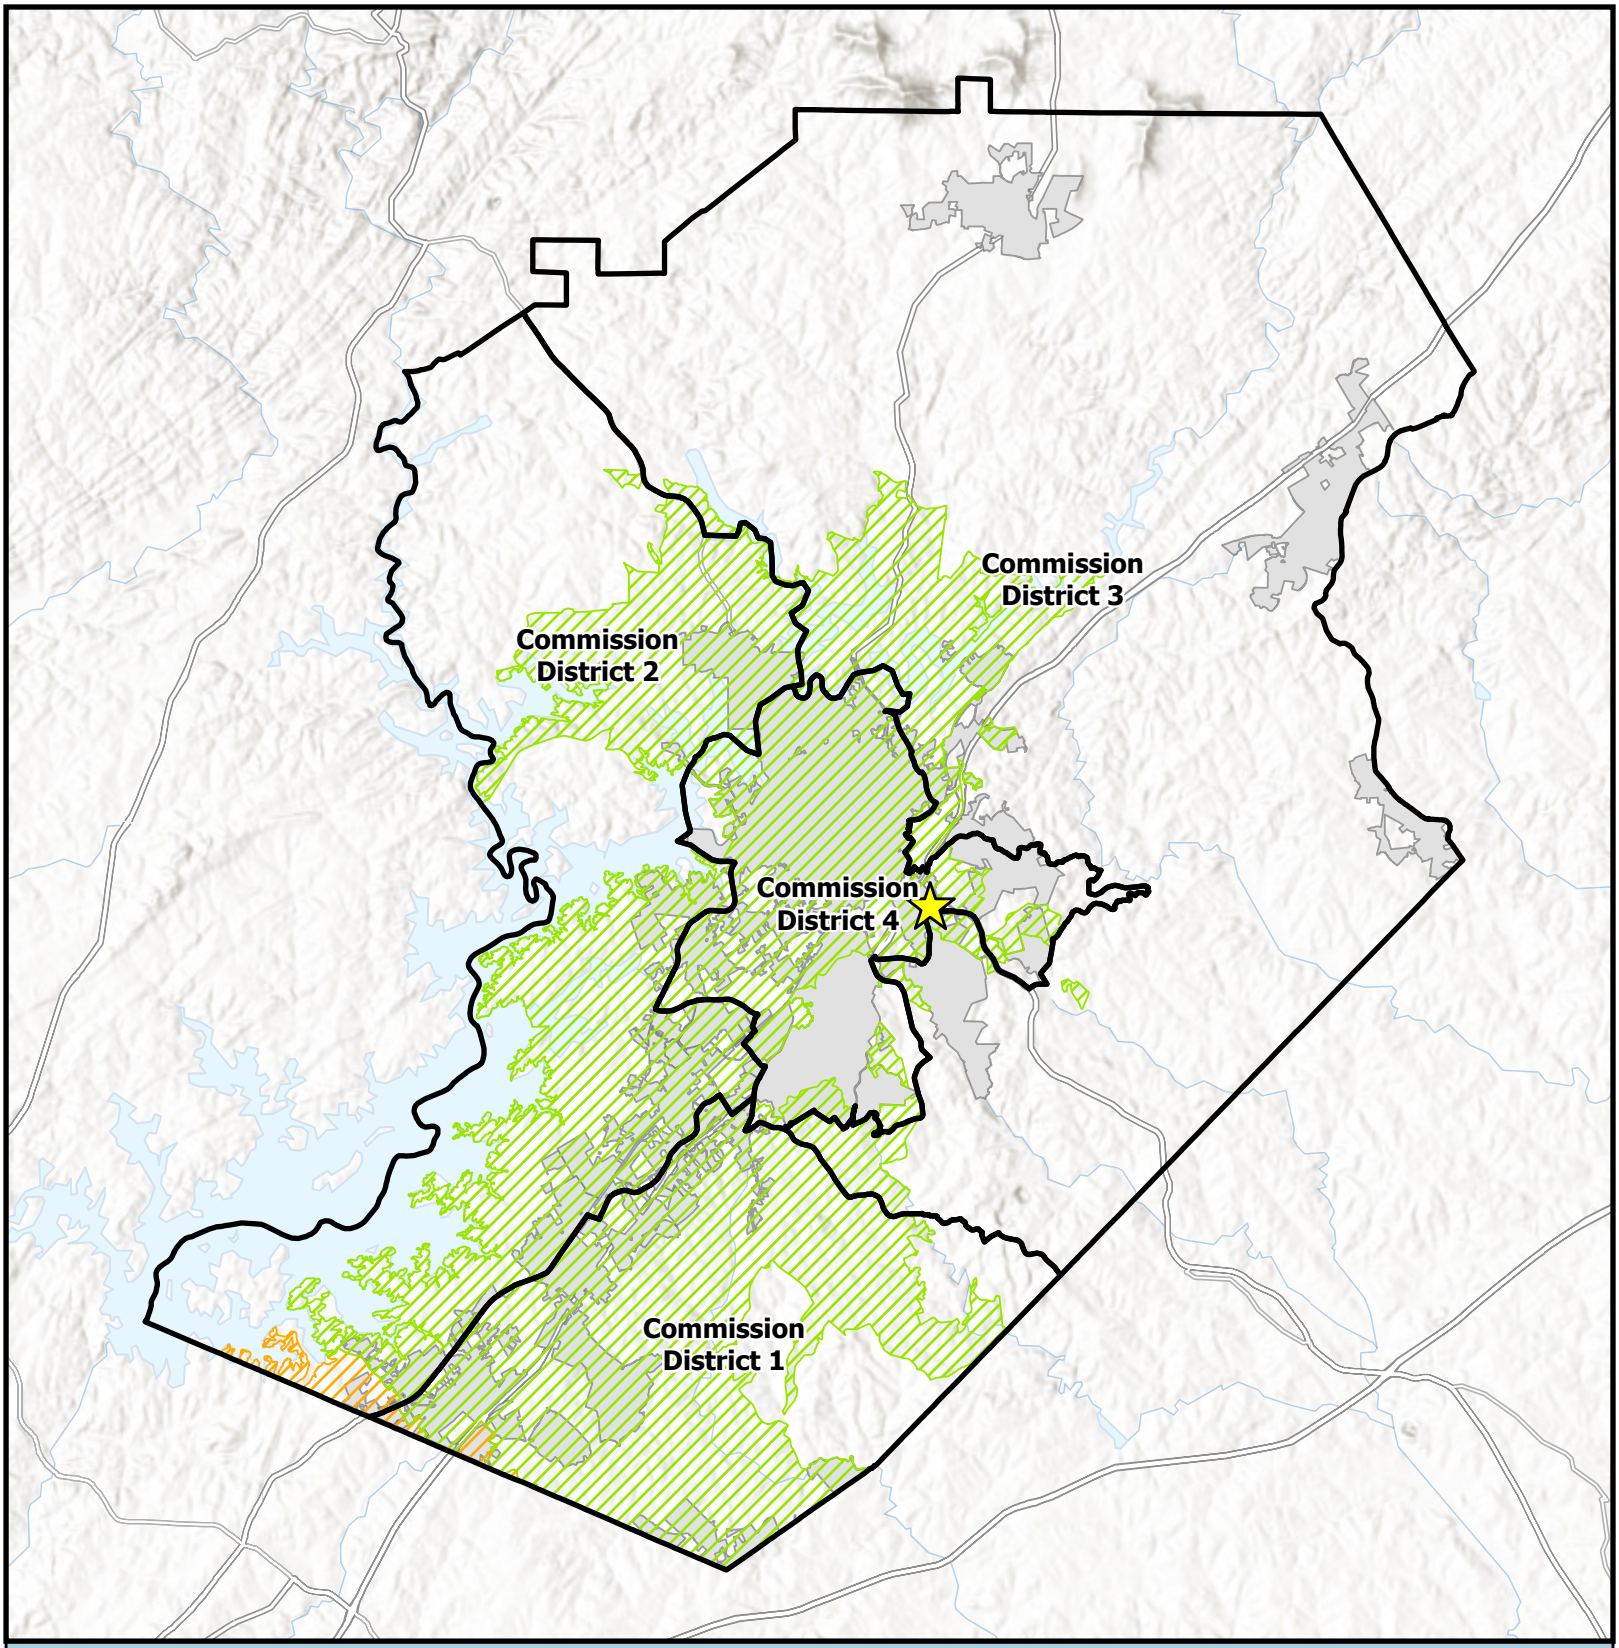

Overview Map

Subject Area
Commision Districts
City Limits

Urbanized Zone Areas


Atlanta, GA
Gainesville, GA

Subject Area Location

Applicant: Udis Calderon
Tax Parcel #: 15032E006034
Location: 1646 March Drive
Commission District: 4

HALL COUNTY
GEORGIA
We have it all in Hall

Date Prepared: 10/12/2026

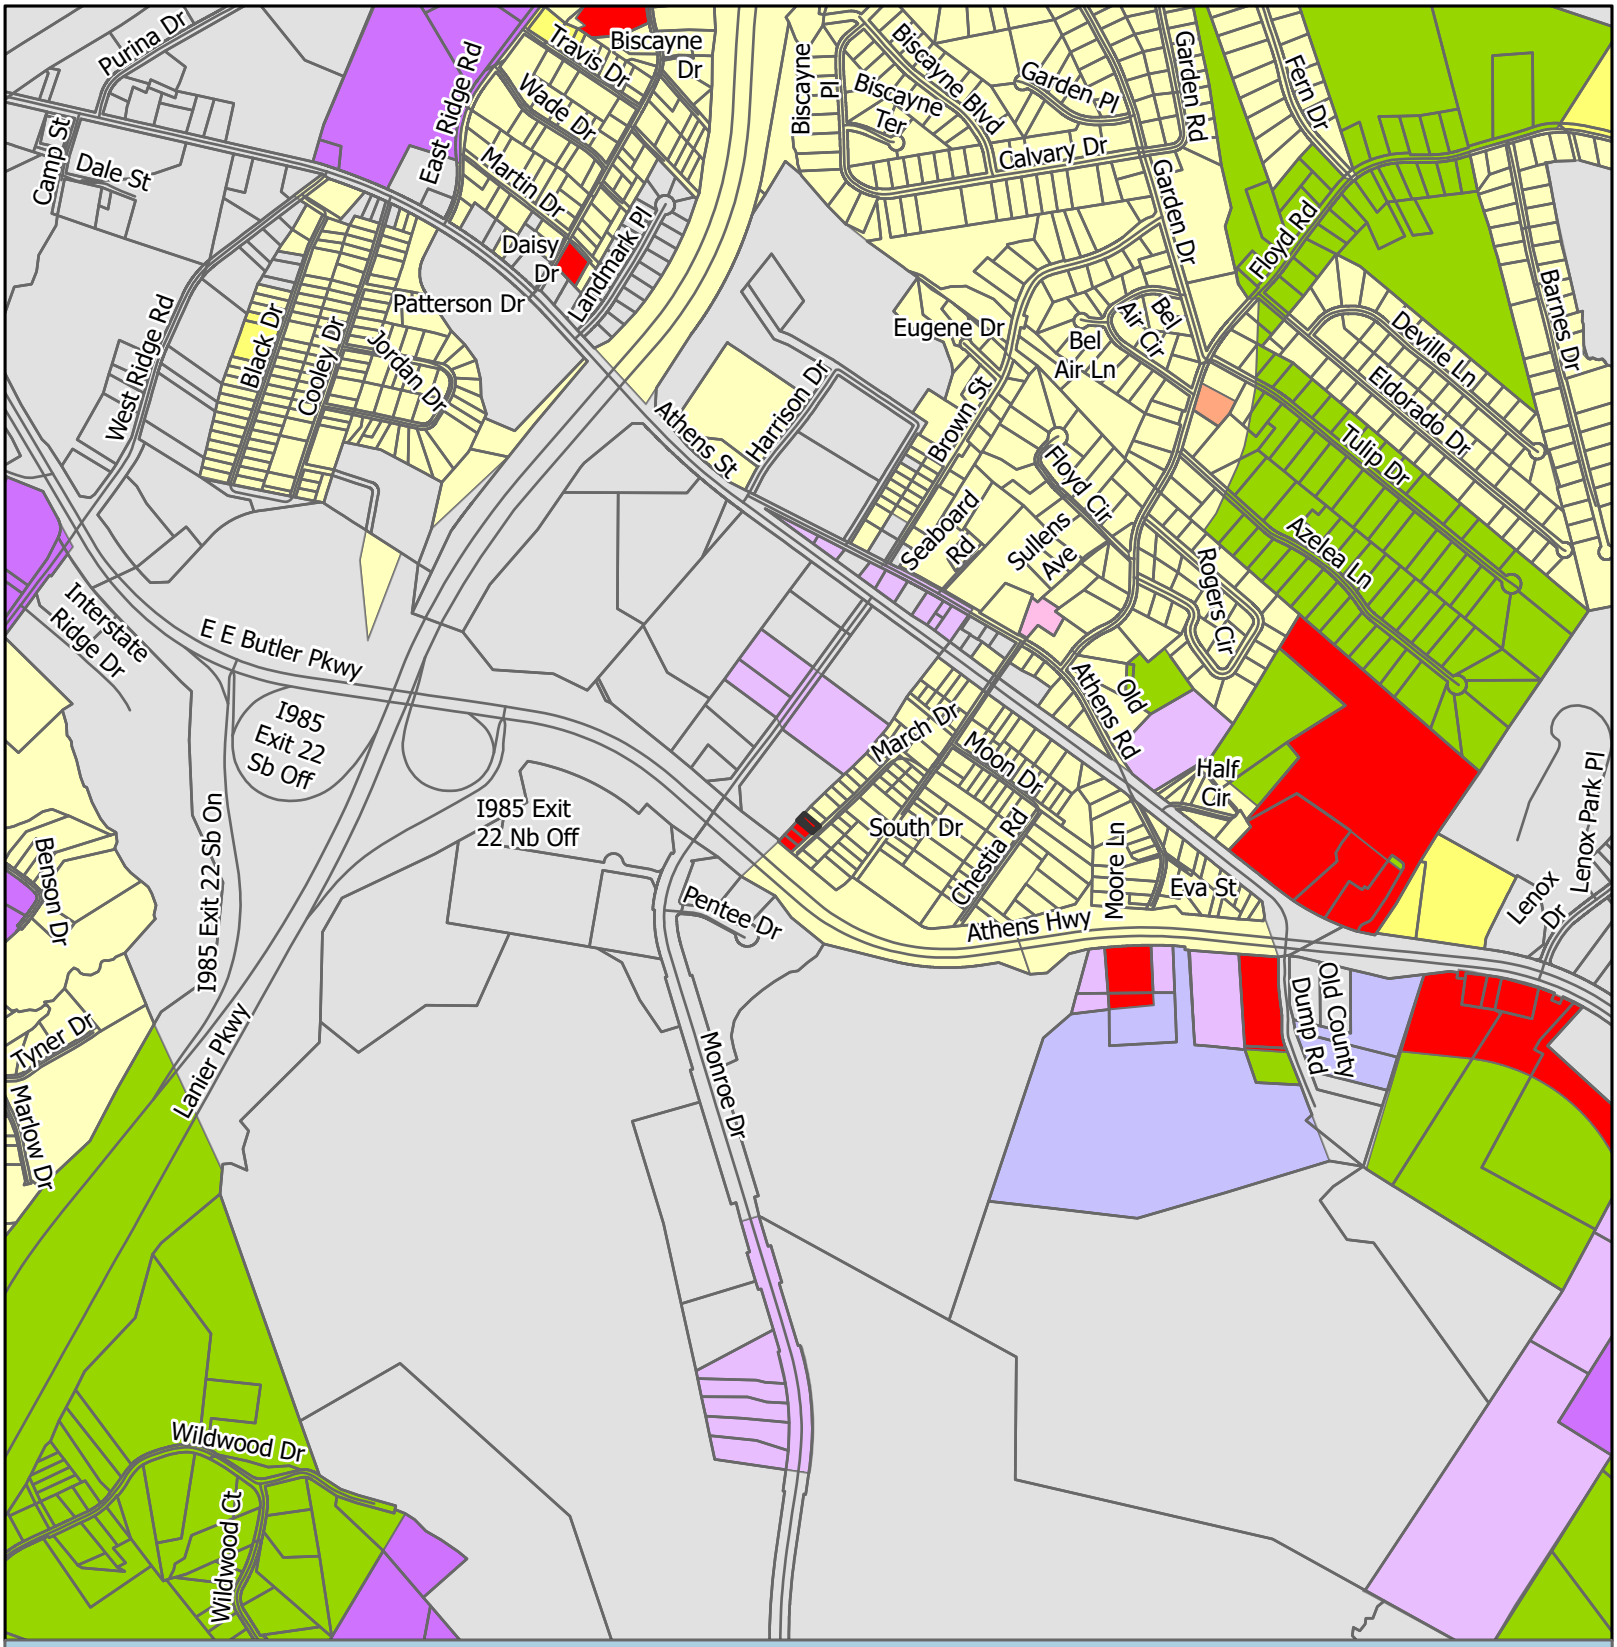

Zoning Map


Subject Area
City Limits

Zoning
AR-1
H-B
I-1
I-2
O-I
PID
PRD
R-1
S-S

Applicant: Udis Calderon
Tax Parcel #: 15032E006034
Location: 1646 March Drive
Commission District 4

HALL COUNTY
GEORGIA
We have it all in Hall

Date Prepared: 10/13/2026

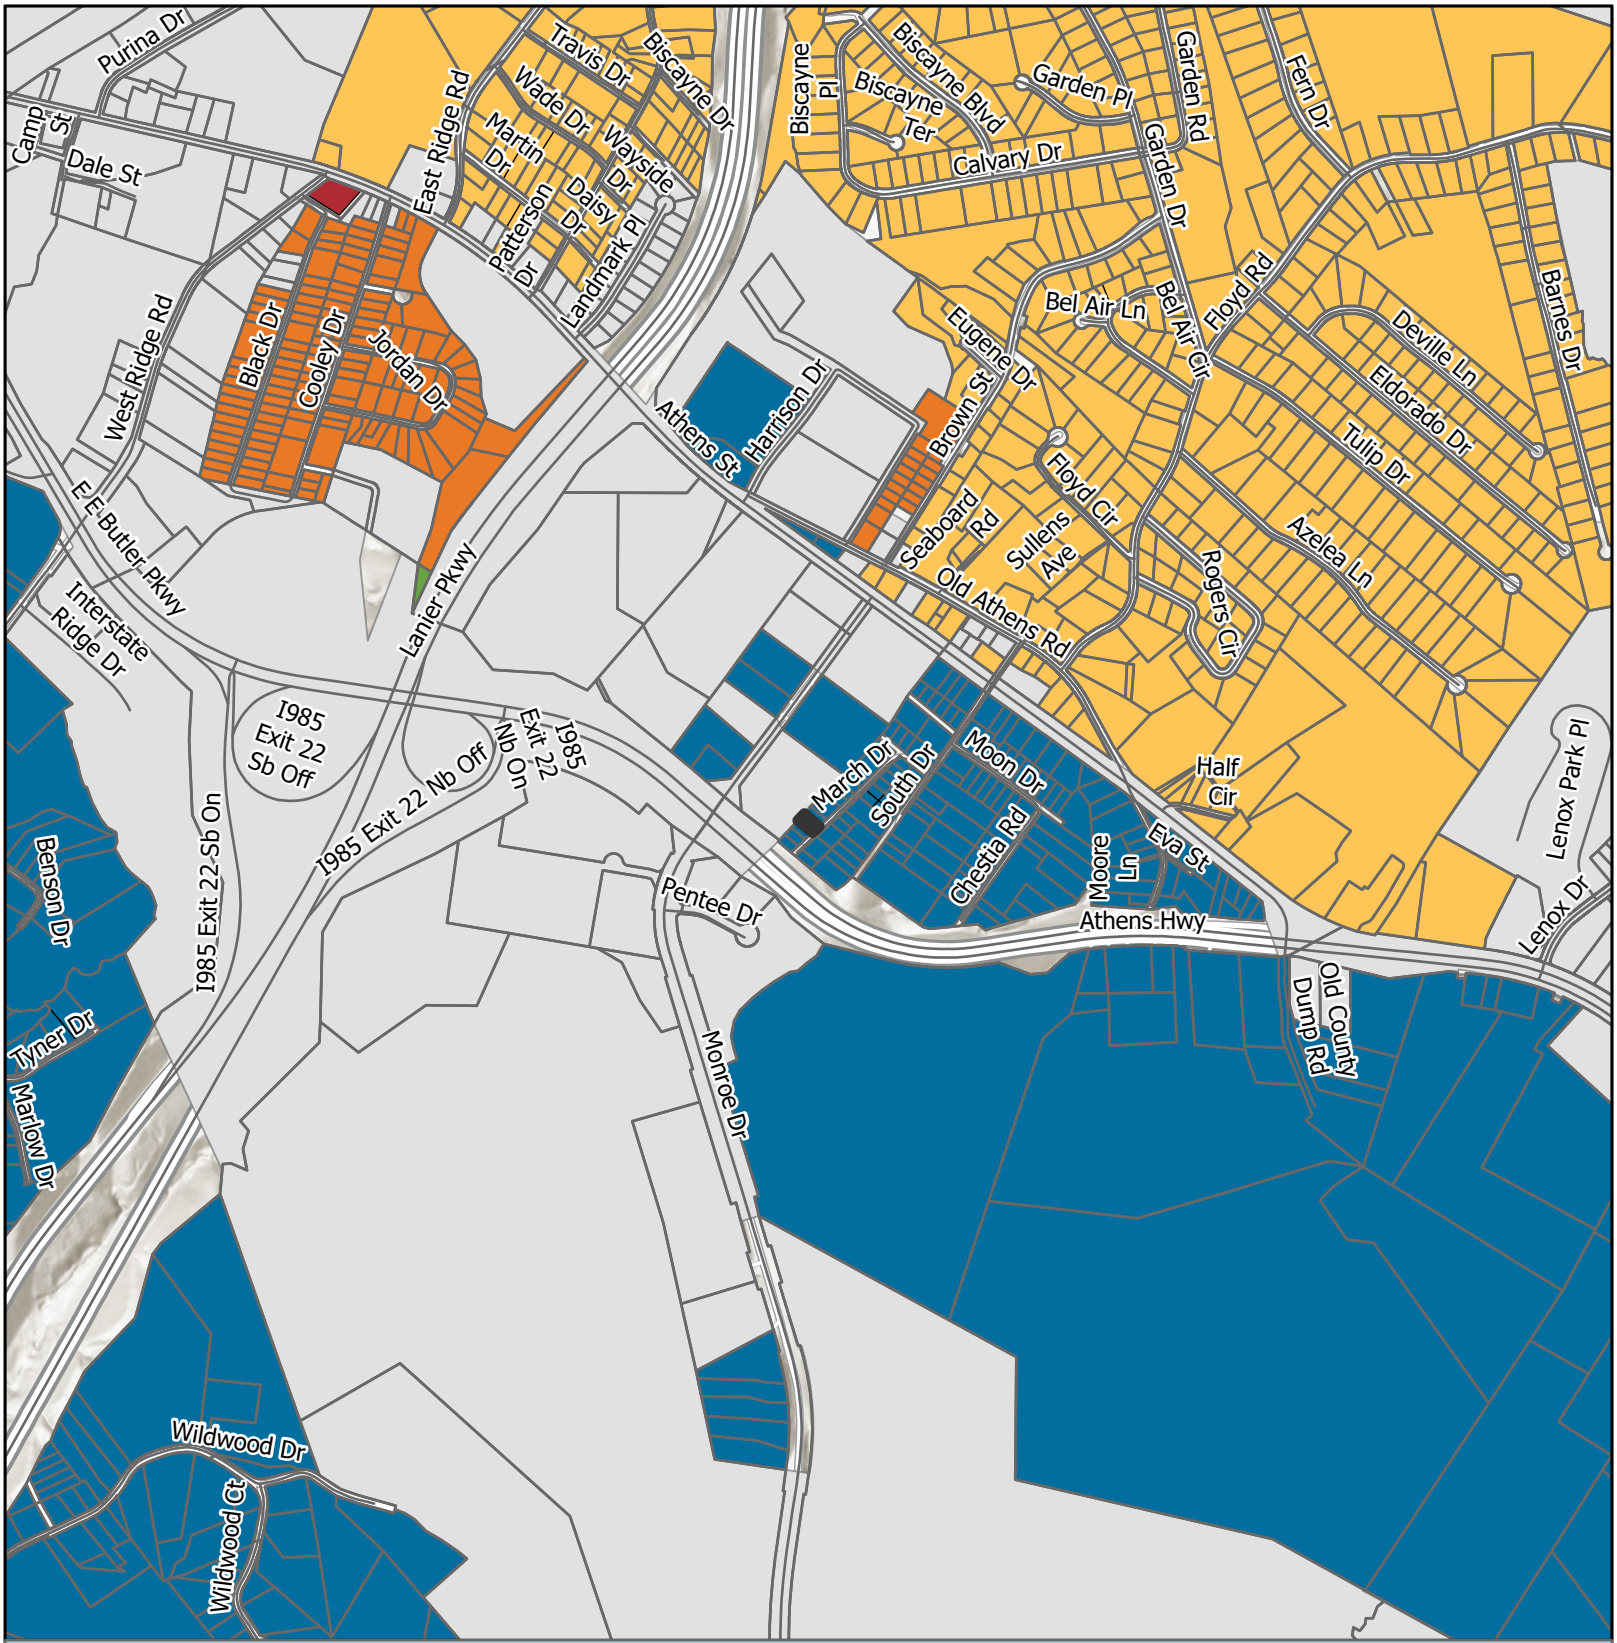

Future Land Use Map


Subject Area
City Limits

FLU
- Business Corridors
- Employment
- Greenspace - Conservation
- Suburban Multi-family
- Suburban Neighborhood, Medium-Density

Applicant: Udis Calderon
Tax Parcel #: 15032E006034
Location: 1646 March Drive
Commission District: 4

HALL COUNTY
GEORGIA
We have it all in Hall

Date Prepared: 10/13/2026

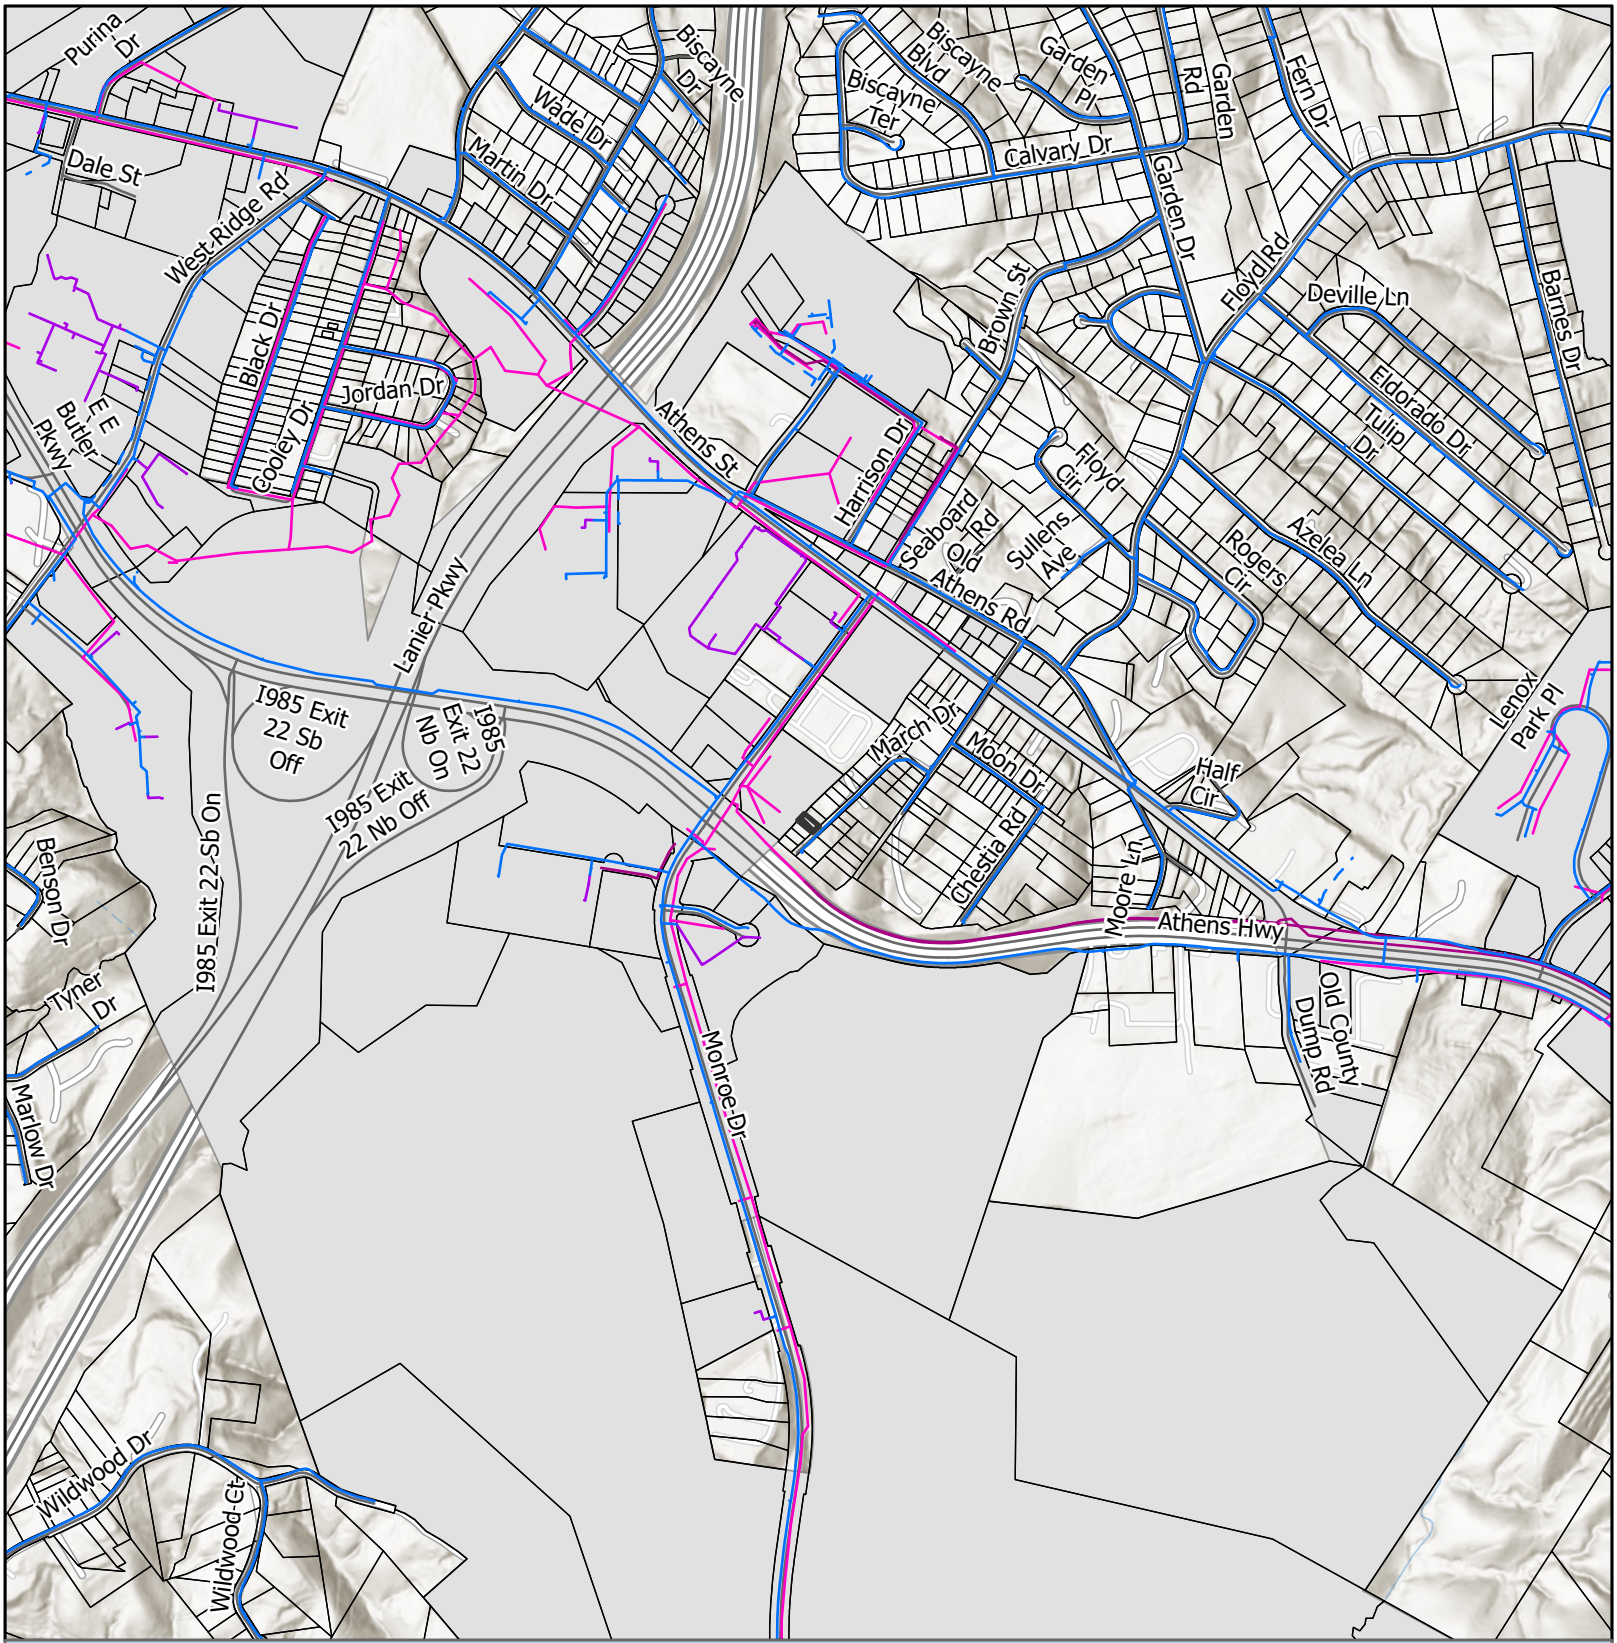

Utilities Map

- Private of Other System
- Waterline
- Preliminary Waterline
- Gainesville Forcemain
- Gainesville Sewerlines
- Subject Area
- City Limits

Applicant: Udis Calderon
Tax Parcel #: 15032E006034
Location: 1646 March Drive
Commission District 4

HALL COUNTY
GEORGIA
We have it all in Hall

Date Prepared: 10/13/2026



Site Plan & Aerial Map

Subject Area

parcel

Applicant: Udis Calderon
Tax Parcel #: 15032E006034
Location: 1646 March Drive
Commission District 4

HALL COUNTY
GEORGIA
We have it *all* in Hall

Date Prepared: 10/13/2026

BK7736PG348

FILED
HALL CO., GA.
16 JUL 19 PM 12:54
CHARLES BAKER, CLERK
SUPERIOR-STATE COURT
BY JN

HALL COUNTY, Georgia
Real Estate Transfer Tax
Paid $ 10.00
Date 7-19-16
Charles Baker
Superior Court Clerk
By JN

PT61 069-2016-004896

014923

Return Recorded Document to:
SHAFRITZ & DEAN, LLC
5825 GLENRIDGE DRIVE,
BLDG 2, STE 102
ATLANTA, GA 30328
(404) 255-8183

JOINT TENANCY WITH RIGHTS OF SURVIVORSHIP WARRANTY DEED

STATE OF GEORGIA

COUNTY OF Fulton

File #: 16-1082

This Indenture made this 1st day of **July, 2016** between **TAX SALE SOLUTIONS, LLC**, as party or parties of the first part, hereinafter called Grantor, and **SANTOS G. CALDERON and ANA ROSA ZAVALA TURCIOS**, as joint tenants with rights of survivorship and not as tenants in common as parties of the second part, hereinafter called Grantees (the words "Grantor" and "Grantees" to include their respective heirs, successors and assigns where the context requires or permits)

W I T N E S S E T H that: Grantor, for and in consideration of the sum of **TEN AND 00/100'S ($10.00) Dollars** and other good and valuable considerations in hand paid at and before the sealing and delivery of these presents, the receipts whereof is hereby acknowledged, has granted, bargained, sold, aliened, conveyed and confirmed, and by these presents does grant, bargain, sell, alien, convey and confirm unto the said Grantees, as joint tenants and not as tenants in common, for and during their joint lives, and upon the death of either of them, then to the survivor of them, in fee simple, together with every contingent remainder and right of reversion, and to the heirs and assigns of said survivor, the following described property

See Attached Exhibit "A"

THIS CONVEYANCE is made subject to all zoning ordinances, easements and restrictions of record affecting said bargained premises.

TO HAVE AND TO HOLD the said tract or parcel of land, with all and singular the rights, members and appurtenances thereof, to the same being, belonging, or in anywise appertaining, to the only proper use, benefit and behoove of the said Grantees, as joint tenants and not as tenants in common, for and during their joint lives, and upon the death of either of them, then to the survivor of them in **FEE SIMPLE**, together with every contingent remainder and right of reversion, and to the heirs and assigns of said survivor

THIS CONVEYANCE is made pursuant to Official Code of Georgia Section 44-6-190, and it is the intention of the parties hereto to hereby create in Grantees a joint tenancy estate with right of survivorship and not as tenants in common

AND THE SAID Grantor will warrant and forever defend the right and title to the above described property unto the said Grantee against the claims of all persons whomsoever

IN WITNESS WHEREOF, the Grantor has hereunto set grantor's hand and seal this day and year first above written

Signed, sealed and delivered in the presence of

TAX SALE SOLUTIONS, LLC

Witness MARIA PONCE

(Seal)
COURTNEY GORE SMITH, MEMBER

Notary Public DOUGLAS H DEAN

DOUGLAS H DEAN NOTARY PUBLIC DOUGLAS COUNTY, GEORGIA MY COMMISSION EXPIRES JUNE 11, 2019

BK7736PG349

EXHIBIT "A"

ALL THAT TRACT OR PARCEL OF LAND LYING AND BEING IN HALL COUNTY, GEORGIA, BEING LOT NO. 45, S. C. MOON SUBDIVISION, AS PER PLAT RECORDED IN PLAT BOOK 13, PAGES 89-90, HALL COUNTY, GEORGIA RECORDS, WHICH PLAT IS HEREBY ADOPTED AND MADE A PART HEREOF BY REFERENCE THERETO FOR A MORE COMPLETE DESCRIPTION OF SAID PROPERTY. SAID PROPERTY BEING IMPROVED PROPERTY NOW OR FORMERLY KNOWN AS 1642 MARCH DRIVE, ACCORDING TO THE PRESENT SYSTEM OF NUMBERING IN HALL COUNTY, GEORGIA. Parcel I.D.15032E006036

BEING THE SAME PROPERTY AS THAT CONVEYED BY QUIT-CLAIM DEED DATED DECEMBER 10, 2015, FROM VINCENT FRED STRINGER, AS ADMINISTRATOR OF THE CHARLIA STRINGER ESTATE, TO TAX SALE SOLUTIONS, LLC, AS RECORDED DECEMBER 10, 2015, AT DEED BOOK 7625, PAGE 243, HALL COUNTY, GEORGIA RECORDS.

ALL THAT TRACT OR PARCEL OF LAND LYING AND BEING IN HALL COUNTY, GEORGIA, BEING LOT NO. 46, S. C. MOON SUBDIVISION, AS PER PLAT RECORDED IN PLAT BOOK 13, PAGES 89-90, HALL COUNTY, GEORGIA RECORDS, WHICH PLAT IS HEREBY ADOPTED AND MADE A PART HEREOF BY REFERENCE THERETO FOR A MORE COMPLETE DESCRIPTION OF SAID PROPERTY. SAID PROPERTY BEING IMPROVED PROPERTY NOW OR FORMERLY KNOWN AS 1644 MARCH DRIVE, ACCORDING TO THE PRESENT SYSTEM OF NUMBERING IN HALL COUNTY, GEORGIA. Parcel I.D. 15032E006035

BEING THE SAME PROPERTY AS THAT CONVEYED BY QUIT-CLAIM DEED DATED DECEMBER 1, 2015, FROM VINCENT FRED STRINGER, AS ADMINISTRATOR OF THE CHARLIA STRINGER ESTATE, TO TAX SALE SOLUTIONS, LLC, AS RECORDED DECEMBER 3, 2015, AT DEED BOOK 7621, PAGE 641, HALL COUNTY, GEORGIA RECORDS.

ALL THAT TRACT OR PARCEL OF LAND LYING AND BEING IN HALL COUNTY, GEORGIA, BEING LOT NO. 47, S. C. MOON SUBDIVISION, AS PER PLAT RECORDED IN PLAT BOOK 13, PAGES 89-90, HALL COUNTY, GEORGIA RECORDS, WHICH PLAT IS HEREBY ADOPTED AND MADE A PART HEREOF BY REFERENCE THERETO FOR A MORE COMPLETE DESCRIPTION OF SAID PROPERTY. SAID PROPERTY BEING IMPROVED PROPERTY NOW OR FORMERLY KNOWN AS 1646 MARCH DRIVE, ACCORDING TO THE PRESENT SYSTEM OF NUMBERING IN HALL COUNTY, GEORGIA. Parcel I.D.15032E006034

BEING THE SAME PROPERTY AS THAT CONVEYED BY QUIT-CLAIM DEED DATED DECEMBER 1, 2015, FROM VINCENT FRED STRINGER, AS ADMINISTRATOR OF THE CHARLIA STRINGER ESTATE, TO TAX SALE SOLUTIONS, LLC, AS RECORDED DECEMBER 3, 2015, AT DEED BOOK 7621, PAGE 639, HALL COUNTY, GEORGIA RECORDS

Outlook

Fw: [EXTERNAL] Water Availability Letter

From Kaitlyn Elliott (Planning) <kelliott@hallcounty.org>
Date Thu 10/1/2026 9:47 AM
To Kaitlyn Elliott (Planning) <kelliott@hallcounty.org>

From: Nick Swafford <NSwafford@gainesvillega.gov>
Sent: Tuesday, July 14, 2026 8:29 AM
To: Lynn Taylor (Planning) <ltaylor@hallcounty.org>
Cc: Udis Calderon [redacted]
Subject: FW: [EXTERNAL] Water Availability Letter

CAUTION: This email originated from outside of the organization. Do not click links or open attachments unless you recognize the sender and know the content is safe.

Good morning Lynn,

Please allow this email to serve as confirmation the City of Gainesville can and will provide water service for the proposed single-family residence at the combined addresses of 1644 and 1646 March Drive.

If you need anything further, please let me know.

Thanks,

Nick Swafford
Permitting Services & GIS Manager
Department of Water Resources

GAINESVILLE

O | **770.538.2452**
www.gainesville.org

300 Henry Ward Way, Ste. 305
Gainesville, GA 30501

1644,1646 MARCH DRIVE

Level III Soil Survey; Summit Soil Consulting Inc.

HALL COUNTY , GEORGIA

NRCS SERIES	Depth to ROCK inches	Depth to WATER inches	TRENCH DEPTH inches	ESTIMATED PERC RATE min/in	DOH CODE
Pacolet	>72	>72	24-40	50	A

Note: - Hard rock is defined as material impenetrable by hand auger, soft saprolite excluded
- Depth to water is defined as the depth to first indication of seasonal saturation

SUITABILITY CODES:


A: Soils should have ability to function as an absorption field with proper design, installation, and maintenance.

GENERAL NOTES AND COMMENTS:

1) Base Map Source: HALL CO GIS data, which may contain errors.
2) All borings and features on soil map were located using differentially corrected GPS Data.
3) Lines delineating soil unit boundaries on map should not be considered exact. Instead, they should be considered as transitional areas separating units of soils with similar physical characteristics and utilization.
4) Alterations, during construction or prior to drain field installation, that result in significant changes to the natural soil profile (I.e. filling or grading >18"), render the specifications of those soils inapplicable. Those soils should be reevaluated to determine suitability prior to drain field installation.
disturbance to the soil on the trench walls. Smearing of trench walls or improper installation can lead to system failure. Sides of wall should be picked if possible. Trench bottom should be raked. Drain field should be installed in dry conditions to preserve structure, prevent smearing and clogging.
5) When trench lines are dug by installer, every precaution should be taken to ensure that there is minimal disturbance to the soil on the trench walls. Smearing of trench walls or improper installation can lead to system failure. Sides of wall should be picked if possible. Trench bottom should be raked. Drain field should be installed in dry conditions to preserve structure, prevent smearing and clogging. Rock teeth on excavator bucket is recommended to scarify the trench bottom.
6) Down-spouts and drainage grading should be diverted away from drain-field area to prevent saturation.
7) Rock inclusions may exist that are not delineated by a level 3 soil survey
8) Installation depths are based on natural soil and should be adjusted if fill is encountered.
9) At Level 3 survey intensity, soil unit lines do not delineate exact soil series boundaries. These lines should be considered transitional areas of soil series or utilization changes. Level 3 survey intensity provides approximately 1/3 acre resolution. Units of suitable soils that border or are inclusions in units of marginal or unsuitable soil may need to be more intensely surveyed to better delineate soil unit boundaries.
10) Line reducing septic systems and effluent composition may have an effect on septic system performance and longevity.
11) Drain field area should be protected from construction traffic and building material placement.
12) Drain field should be protected before any rain event after installation from sheet flow and concentrated flow to prevent sediment in solution and surface water from entering drain line and clogging the soil- trench interface. Soil particles, sand, silt, clay can be transported and deposited in drain field area. Diversion swales, grass or some type of ground cover should be used to minimize sediment movement.
13) Soils that occur in a concave landscape position and are subject to concentrated surface and subsurface flow should implement drainage measures to divert concentrated flow.
14) Percolation rates are estimated based on a number of factors, soil type, composition, texture, hydric indicators and landscape position. These rates can change based on construction activities and installation practices. These rates can also change over time depending on how much effluent and composition is dispersed

This soil survey meets or exceeds the Georgia Soil Classifiers Board minimum soil investigation standards for on-site sewage disposal systems.

Bury pits, well buffers, fill and other limitations may exist that are not identified by this soil study

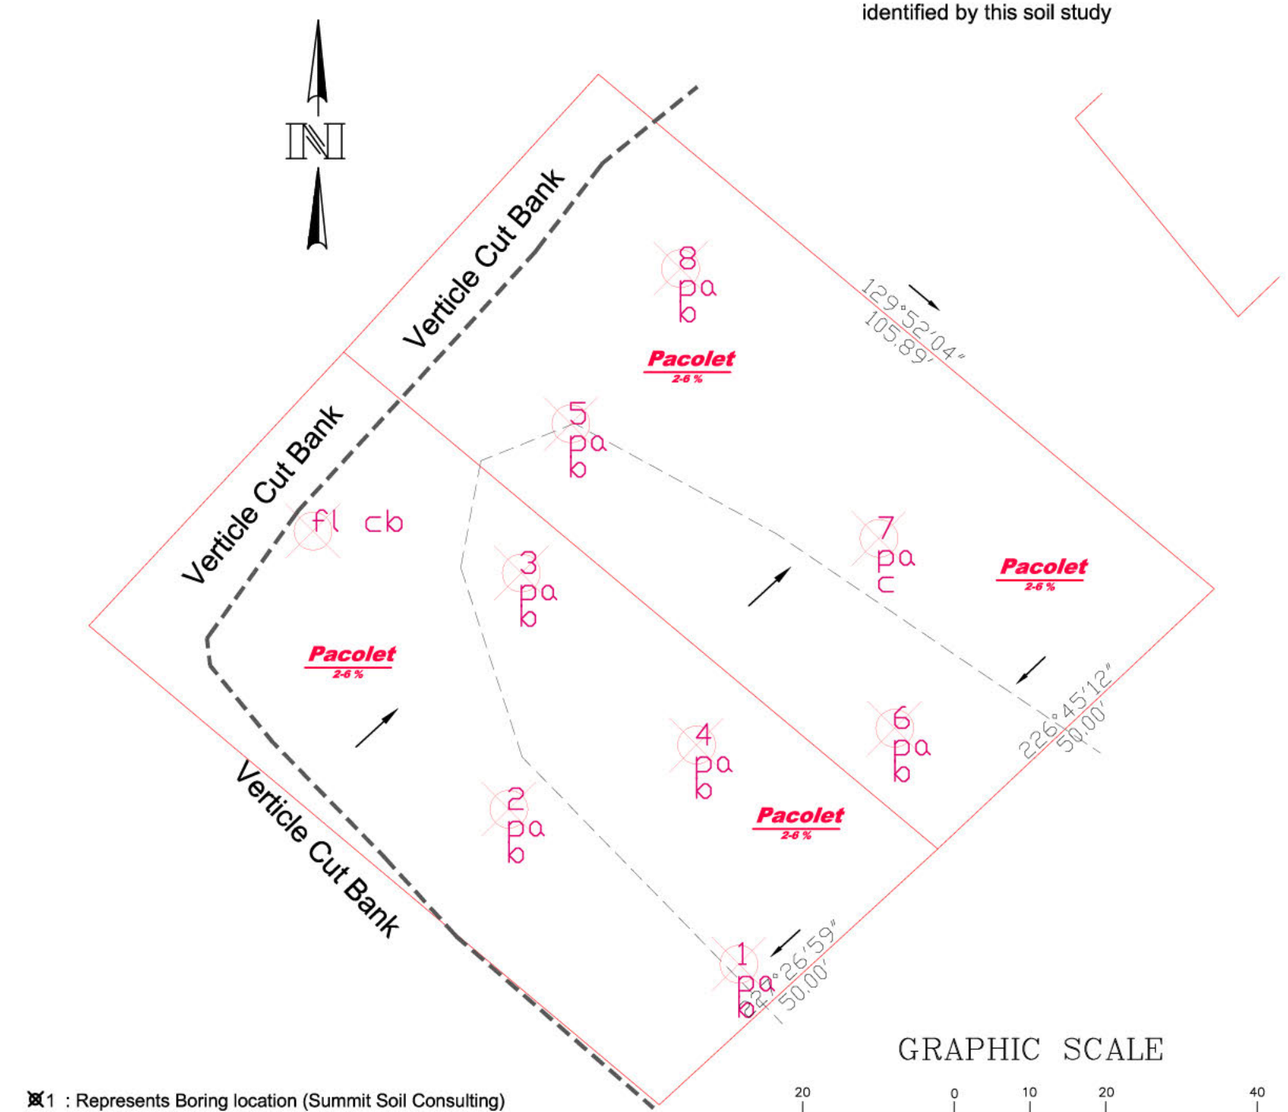

1 : Represents Boring location (Summit Soil Consulting)

: Represents Slope Direction

: Represents Drainage Flow Direction

GRAPHIC SCALE

20 0 10 20 40

(IN FEET)

1 inch = 20 ft.

Client Data:
Santos Calderon
Address
Location
Phone:

Date: 2/26/26

LEVEL 3 SOIL SURVEY

The information contained in this report is based on the professional opinion and judgement of Summit Soil Consulting, Inc. The soil scientist has no control over the permitting, design, installation, or maintenance of septic systems. Therefore, the soil scientist does not guarantee the performance of any septic system installed on this property.

These documents and permitted reproductions, in whole or in part, are propietary of *Summit Soil Consulting Inc.* and should not be reproduced or used for any other purposes, unless otherwise agreed to, other than those indicated herein and are subject to written permission, release and due compensation to *Summit Soil Consulting, Inc.*

ALL RIGHTS RESERVED

Summit Soil Consulting Inc.

Soil Surveying Site Plans Wetlands Delineation Septic Design Consulting

(770) 965-1617

853 RAY PALMER RD CLEVELAND GA 30528

Web : summitsoil.com EMAIL SUMMITSOIL@GMAIL.COM

GEORGIA DEPARTMENT OF PUBLIC HEALTH
District 2 Public Health

Hall County Environmental Health

Location: 2875 Browns Bridge Road, Gainesville, GA 30504
Mailing Address: P. O. Box 5901, Gainesville, GA 30504
PH: 770-531-3973 • www.phdistrict2.org

Banks, Dawson, Forsyth, Franklin, Habersham, Hall, Hart, Lumpkin, Rabun, Stephens, Towns, Union and White Counties

To: Katie Ahmed, Director of Planning and Zoning

From: Hall County Environmental Health Department

Date: October 19, 2026

Subject: November 16, 2026 Hall County Planning Commission Meeting – Planning Items

Environmental Health has reviewed the Planning items listed below for the above referenced meeting. Please be advised that Environmental Health comments are based upon information provided by the applicant and current regulations and policies. If the information, site conditions, regulations, and/or policies, etc. change after comments are provided, these recommendations/comments will be invalidated. The comments provided are not considered approval. Furthermore, Board of Commissioners approval does not constitute Environmental Health approval.

* 3411 Springdale Forrest Circle, KD South, LLC: All proposed lots must meet Hall County Board of Health Lot Size Resolution requirements. Please note that BOC approval does not imply approval from other county departments. Further determination will be made during the plat review process. All proposed plats must be submitted to the Hall County Plat Review Team for review and approval prior to submittal to Clerk of Courts for recordation.

* Item 2A/B, 1646 Candler Road, Patton: No comment.

* 3054/3056/3060/0 Poplar Springs Church Rd, Cook Communities: Public Sewer. Any abandoned well shall be properly closed as per Water Well Standards Act. Any abandoned septic tank shall be pumped by a State certified pumper/hauler and crushed/filled.

* 1646 March Drive, Calderon: Must meet all residential permitting requirements. Original copy of Level 3 soil evaluation and copy of recorded plat will be required at time of septic permit application.

* 0 Ridge Road, bSide Oakwood: No comment. Public Sewer.

* 6651 Spout Springs Rd, DCCM: Public Sewer. Any abandoned well shall be properly closed as per Water Well Standards Act. Any abandoned septic tank shall be pumped by a State certified pumper/hauler and crushed/filled.

* 5300/5334/5348/5372/0 Ponderosa Farm Rd, CKK: Public Sewer. Any abandoned well shall be properly closed as per Water Well Standards Act. Any abandoned septic tank shall be pumped by a State certified pumper/hauler and crushed/filled.

* 6337 Lanier Islands Pkwy/6330/6450 Old Lanier Island Drvie, DCCM: All proposed lots must meet Hall County Board of Health Lot Size Resolution requirements. Please note that BOC approval does not imply approval from other county departments. Further determination will be made during the plat review process. All proposed plats must be submitted to the Hall County Plat Review Team for review and approval prior to submittal to Clerk of Courts for recordation.

  Must meet all Environmental Health commercial septic system permitting requirements. Further determination will be made during the civil plan review process. A detailed business plan must be submitted to Hall County Environmental Health for review. Additional items, including, but not limited to: recorded plat, soil evaluation, and septic system installation/modification may be required after review of business plan.

* 0 Cagle Road, DCCM, Habitat for Humanity: Public sewer. Community septic systems and/or community wells to be permitted by EPD.

Outlook

RE: Tentative Planning Commission Agenda November 16, 2026

From Hash, Christopher M <CHash@dot.ga.gov>
Date Wed 10/7/2026 7:54 AM
To Kaitlyn Elliott (Planning) <kelliott@hallcounty.org>
Cc Dorminey, Madison N <mdorminey@dot.ga.gov>; Lynn Taylor (Planning) <ltaylor@hallcounty.org>

CAUTION: This email originated from outside of the organization. Do not click links or open attachments unless you recognize the sender and know the content is safe.

Good Morning Kaitlyn,

Please see the below responses in red from our office.

If you have any questions, please let me know.

Thanks,

Christopher Hash, P.E.
D1 Traffic Operations Supervisor

GDOT Georgia Department of Transportation

A1, A4 Access and Operations
1475 Jesse Jewell Pkwy
Suite 100
Gainesville, GA, 30501
470.201.8029 cell

From: Kaitlyn Elliott (Planning) <kelliott@hallcounty.org>
Sent: Tuesday, October 6, 2026 4:05 PM
Subject: Tentative Planning Commission Agenda November 16, 2026

CAUTION: This email originated from outside of the organization. Do not click links or open attachments unless you recognize the sender and know the content is safe.

Good afternoon,

Please see the Tentative Agenda and Maps for the Monday, November 16, 2026 Hall County Planning Commission Meeting below. Use the links to review the documents and submit any comments in the form of a memorandum to Hall County Planning and Zoning. When providing comments, include the applicant's name and the property address associated with each comment. Failure to submit comments in a timely manner may result in the information being omitted from the staff report.

PLEASE NOTE: These items will be discussed in next week's Development Review meeting.

Comments are due by **Monday, October 19, 2026.** (The due dates have changed as we are now operating on a Planning Commission schedule.) Email comments to Lynn (ltaylor@hallcounty.org) and Kaitlyn (kelliott@hallcounty.org).

Link 1 & Link 2

1. **3411 Springdale Forrest Circle | Special Use |** for a minor subdivision | on a 2.09± acre tract located on the north side of Springdale Forrest Circle at the northeast corner of its intersection with Springdale Forrest Avenue | Zoned R-1; Tax Parcel 10062 000038 **| Proposed Use:** 2-lot subdivision **|** ** Commission District 2 **| KD South, LLC, applicant**

   Off-system. No impacts expected to the State Highway System.

2. **(A) 1646 Candler Road | Rezone** | from Agricultural Residential (AR-1) to Light Industrial (I-1) | on a 41.98± acre tract located on the east side of Calvary Church Road approximately 640 feet north of its intersection with Calvary Industrial Drive | Zoned AR-1; Tax Parcel 15031 000027 **| Proposed Use: Storage lot** | ** Commission District 4 **| Chris Patton, applicant**

   (B) 1646 Candler Road | **Variance to Section 8.2** | fencing and buffer standards | on a 41.98± acre tract located on the east side of Calvary Church Road approximately 640 feet north of its intersection with Calvary Industrial Drive | Zoned AR-1; Tax Parcel 15031 000027 **| Proposed Use: Storage lot** | ** Commission District 4 **| Chris Patton, applicant**

   Since access will be from Calvary Church Rd. The access's on SR 60 should be removed.

3. **(A) 3054, 3056, 3060, & 0 Poplar Springs Church Road and 3531, 3535, 3545, 3547 & 3549 Gilleland Extension | Rezone** | from Planned Development (PRD), Agricultural Residential 1 (AR-1), and Residential (R-1) to Residential Mixed (R-X) | on a combined 105.69± acre tract located on the north side of Poplar Springs Church Road approximately 280 feet west of its intersection with Meadowood Court | Zoned PRD, AR-1 & R-1; Tax Parcels 15036 000010; 000010B; 000009; 000013A; 15036D000002I; 000002H; 000002B; 000002C; 000002A; **| Proposed Use: 234-unit mixed residential development** | ** Commission District 3 **| Cook Communities, applicant**

   (B) 3054, 3056, 3060, & 0 Poplar Springs Church Road and 3531, 3535, 3545, 3547 & 3549 Gilleland Extension | Special Use | for a subdivision, residential | on a combined 105.69± acre tract located on the north side of Poplar Springs Church Road approximately 280 feet west of its intersection with Meadowood Court | Zoned PRD, AR-1 & R-1; Tax Parcels 15036 000010; 000010B; 000009; 000013A; 15036D000002I; 000002H; 000002B; 000002C; 000002A; **| Proposed Use: 234-unit mixed residential development** | ** Commission District 3 **| Cook Communities, applicant**

   Off-system. Impacts expected to the State Highway System. Applicant to submit TIS to GDOT District 1 for review. Potential improvements for SR 332 and Poplar Springs Church Rd and SR 332 and Gilleland Cir may be needed.

4. **1646 March Drive | Rezone** | from Highway Business (H-B) to Residential (R-1) | on a 0.11± acre tract located on the northwest side of March Drive approximately 730 feet from its intersection with South Drive | Zoned H-B; Tax Parcel 15032E006034 **| Proposed Use: Single-family dwelling** | ** Commission District 4 **| Udis Calderon, applicant**

   Off-system. No impacts expected to the State Highway System.

5. **0 Ridge Road | Rezone** | from Agricultural Residential 1 (AR-1) to Residential Mixed (R-X) | on a 20.854± acre tract located on the west side of Ridge Road approximately 500 feet south of its intersection with Friendship Road | Zoned AR-1; Tax Parcel 08154 000016 **| Proposed Use: 160-unit mixed residential development** | ** Commission District 1 **| bSide Oakwood, LLC, applicant**

   Off-system. Impacts expected to the State Highway System. Applicant to submit TIS to GDOT District 1 for review. Potential improvements for SR 347 and Ridge Rd may be needed.

6. **(A) 6651 Spout Springs Road | Rezone |** from Agricultural Residential 1 (AR-1) to Residential Mixed (R-X) | on a 33.27± acre tract located at the northeast corner of the intersection of Spout Springs Road and Union Circle **|** Zoned AR-1; Tax Parcel 15042 000093 **| Proposed Use: 119-unit mixed residential development | ** Commission District 1 **| DCCM Infrastructure, Inc., applicant**

   (B) 6651 Spout Springs Road | Special Use | for a subdivision, residential | on a 33.27± acre tract located at the northeast corner of the intersection of Spout Springs Road and Union Circle | Zoned AR-1; Tax Parcel 15042 000093 **| Proposed Use: 119-unit mixed residential development |** ** Commission District 1 **| DCCM Infrastructure, Inc., applicant**

   Off-system. No impacts expected to the State Highway System.

7. **(A) 5300, 5334, 5348, 5372 & 0 Ponderosa Farm Road | Rezone** | from Planned Commercial Farming District (PCFD) and Agricultural Residential (AR-1) to Residential Single-Family Detached (R-SF) | on a 59.16± acre tract located on the west side of Ponderosa Farm Road approximately 350 feet north of its intersection with Tanners Mill Road | Zoned PCFD & AR-1; Tax Parcels 15028 000120, 000108, 000132, 000107 & 000107A **| Proposed Use: 146-unit residential development** | ** Commission District 1 **| CKK Development Services, LLC, applicant**

   (B) 5300, 5334, 5348, 5372 & 0 Ponderosa Farm Road | Special Use | for a subdivision, residential | on a 59.16± acre tract located on the west side of Ponderosa Farm Road approximately 350 feet north of its intersection with Tanners Mill Road | Zoned PCFD & AR-1; Tax Parcels 15028 000120, 000108, 000132, 000107 & 000107A **| Proposed Use: 146-unit residential development |** ** Commission District 1 **| CKK Development Services, LLC, applicant**

   Off-system. Impacts expected to the State Highway System. Applicant to submit TIS to GDOT District 1 for review. Potential improvements for SR 211 and Ponderosa Farm Rd may be needed.

8. **(A) 6337 Lanier Islands Parkway, 6330 & 6450 Old Lanier Islands Drive, and portion of Old Lanier Island Drive right-of-way | Rezone** | from Suburban Shopping (S-S) & Planned Commercial District (PCD) to Highway Business (H-B) | on a 7.44± acre tract located on the south side of Lanier Islands Parkway east of its intersection with Merritts Drive and on the south side of Old Lanier Islands Drive approximately 380 feet east of its intersection with Merritts Drive | Zoned PCD & S-S; Tax parcels 07331 003004 (pt), 002034(pt), 001008 **| Proposed Use: To recognize & allow expansion of boat sales & repair** | ** Commission District 2 **| DCCM Infrastructure, Inc., applicant**

   (B) 6337 Lanier Islands Parkway and 6330, 6450 Old Lanier Islands Drive, and portion of Old Lanier Island Drive right-of-way | Special Use | to allow boat sales & repair within the GCOD | on a 7.44± acre tract located on the south side of Lanier Islands Parkway east of its intersection with Merritts Drive and on the south side of Old Lanier Islands Drive approximately 380 feet east of its intersection with Merritts Drive | Zoned PCD & S-S; Tax Parcels 07331 003004 (pt), 002034(pt), 001008 | **Proposed Use: To recognize & allow expansion of boat sales & repair |** ** Commission District 2 **| DCCM Infrastructure, Inc., applicant**

   On System, coordination required for potential improvements of existing commercial driveway access's.

*The Planning Commission's decision will be the final action taken unless appealed to the Board of Commissioners. To do so, file an application with the Planning Department within 30 days of the Planning Commission's decision. The Hall County Board of Commissioners will hear appeals at a public hearing **Thursday, December 10, 2026,** at 6:00 p.m. at the Hall County Government Center, 2nd Floor Meeting Room, 2875 Browns Bridge Road, Gainesville, Georgia.
The Planning Commission's recommendation will be forwarded to the Board of Commissioners for final action at a public hearing on **Thursday, December 10, 2026. The Board will meet at 6:00 p.m. at the Hall County Government Center, 2nd Floor Meeting Room, 2875 Browns Bridge Road, Gainesville, Georgia.

Thank you,

Kaitlyn Elliott
Planning Commission Clerk
Planning and Zoning
(770) 531-6810
kelliott@hallcounty.org
www.hallcounty.org

HALL COUNTY
GEORGIA
*We have it **all** in Hall*

Effective July 1, 2026, all open records requests should be submitted through Hall County's Next Request Portal (https://hallcountyga.nextrequest.com).

Hall County Planning and Zoning does NOT accept wire transfers.

All payments must be made through the Accela Portal or in person. If you receive any request for a wire transfer, please contact our office immediately—it may be fraudulent.

Human trafficking impacts every corner of the globe, including our state and local communities. Georgia DOT is committed to end human trafficking in Georgia through education enabling its employees and the public to recognize the signs of human trafficking and how to react in order to help make a change. To learn more about the warning signs of human trafficking, visit https://doas.ga.gov/human-resources-administration/human-trafficking-awareness/trafficking-in-georgia. To report any suspicious activity, call the Georgia Human Trafficking Hotline at 866-363-4842. Let's band together to end human trafficking in Georgia.

Outlook

Tentative Planning Commission Agenda November 16, 2026

From Kaitlyn Elliott (Planning) <kelliott@hallcounty.org>
Date Mon 10/19/2026 8:43 AM
To Kaitlyn Elliott (Planning) <kelliott@hallcounty.org>

From: Hash, Christopher M <CHash@dot.ga.gov>
Sent: Monday, October 19, 2026 8:41 AM
To: Kaitlyn Elliott (Planning) <kelliott@hallcounty.org>
Subject: RE: Tentative Planning Commission Agenda November 16, 2026

CAUTION: This email originated from outside of the organization. Do not click links or open attachments unless you recognize the sender and know the content is safe.

Good Morning Kaitlyn,

Please see the below response in red.

Christopher Hash, P.E.
D1 Traffic Operations Supervisor

GDOT Georgia Department of Transportation

A1, A4 Access and Operations
1475 Jesse Jewell Pkwy
Suite 100
Gainesville, GA, 30501
470.201.8029 cell

From: Kaitlyn Elliott (Planning) <kelliott@hallcounty.org>
Sent: Thursday, October 15, 2026 12:26 PM
Subject: Re: Tentative Planning Commission Agenda November 16, 2026
Importance: High

CAUTION: This email originated from outside of the organization. Do not click links or open attachments unless you recognize the sender and know the content is safe.

Good afternoon,

Please see the attached tentative packet and provide your comments by **Monday, October 19, 2026**. If you have already submitted comments, please send us a new or updated memorandum with your comments on this application. There may be a minor change to the narrative and site plan, which we will send later to determine whether it affects your comments.

Thank you for working with us on this tight turnaround.

0 Cagle Road | Rezone | from Agricultural Residential (AR-1) to Planned Development (PD) | on a 26.21± acre tract located on the southeast side of Cagle Road at its intersection with Clubhouse Drive, Skyline Drive, and South Browning Bridge Road | Zoned AR-1; Tax Parcel 15019 000159 (pt) **| Proposed Use: 48-unit residential development |** ** Commission District 3 **| Habitat for Humanity of Hall County, Inc, applicant**

Off-system, no impacts expected to the State Highway system.

Thank you,

Kaitlyn Elliott
Planning Commission Clerk
Planning and Zoning
(770) 531-6810
kelliott@hallcounty.org
www.hallcounty.org

HALL COUNTY
GEORGIA
*We have it **all** in Hall*

Effective July 1, 2026, all open records requests should be submitted through Hall County's Next Request Portal (https://hallcountyga.nextrequest.com).

Hall County Planning and Zoning does NOT accept wire transfers.

All payments must be made through the Accela Portal or in person. If you receive any request for a wire transfer, please contact our office immediately—it may be fraudulent.

HALL COUNTY
GEORGIA

POST OFFICE DRAWER 1435
GAINESVILLE, GA 30503

t: 770.531.6800 | f: 770.531.3945

DIRECTOR
Jorge Gomez, P.E.

Hall County Government
COMMUNITY DEVELOPMENT AND INFRASTRUCTURE
PUBLIC WORKS AND UTILITIES

M E M O R A N D U M

To: Katie Ahmed, Planning and Zoning Director

From: Jorge Gomez, Director of Public Works and Utilities

Date: October 19, 2026

Subject: November 16, 2026
Planning Commission Meeting

Please be advised that our office has reviewed the Hall County Planning Commission agenda for the November 16, 2026, meeting. Upon review, we provide the following comments.

- **3411 Springdale Forrest Circle | Special Use |** for a minor subdivision | on a 2.09± acre tract located on the north side of Springdale Forrest Circle at the northeast corner of its intersection with Springdale Forrest Avenue | Zoned R-1; Tax Parcel 10062 000038 **| Proposed Use:** 2-lot subdivision **|** ** Commission District 2 **| KD South, LLC, applicant**

  - **Engineering**: No comment
  - **Traffic:** Ther are no traffic concerns with the proposed SFR use. Any proposed driveways must be located to maximize intersection sight distance.
  - **Utilities:** Property is in the Gainesville-Hall County service district, but sewer infrastructure is not near this location.

- **(A) 1646 Candler Road** | Rezone | from Agricultural Residential (AR-1) to Light Industrial (I-1) | on a 41.98± acre tract located on the east side of Calvary Church Road approximately 640 feet north of its intersection with Calvary Industrial Drive | Zoned AR-1; Tax Parcel 15031 000027 | Proposed Use: Storage lot | ** Commission District 4 | Chris Patton, applicant

(B) 1646 Candler Road | Variance to Section 8.2 | fencing and buffer standards | on a 41.98± acre tract located on the east side of Calvary Church Road approximately 640 feet north of its intersection with Calvary Industrial Drive | Zoned AR-1; Tax Parcel 15031 000027 | Proposed Use: Storage lot | ** Commission District 4 | Chris Patton, applicant

  - **Engineering**: This site may require a stormwater management report should the site plan indicate the proposed development meets stormwater thresholds for impervious surfaces and/or disturbed acreage.

Show FEMA and Hall County studied Flood plains that are present on site.
Show stream buffer and impervious setback from wrested vegetation not centerline of stream

- **Traffic:** Public Works agrees with the findings of the traffic assessment/Trip generation memo. The driveway will be included in the LDP and must meet all applicable design criteria.
- **Utilities:** Property is in the Gainesville service district.

- **(A) 3054, 3056, 3060, & 0 Poplar Springs Church Road and 3531, 3535, 3545, 3547 & 3549 Gilleland Extension** | Rezone | from Planned Development (PRD), Agricultural Residential 1 (AR-1), and Residential (R-1) to Residential Mixed (R-X) | on a combined 105.69± acre tract located on the north side of Poplar Springs Church Road approximately 280 feet west of its intersection with Meadowood Court | Zoned PRD, AR-1 & R-1; Tax Parcels 15036 000010; 000010B; 000009; 000013A; 15036D000002I; 000002H; 000002B; 000002C; 000002A; | Proposed Use: 234-unit mixed residential development | ** Commission District 3 | Cook Communities, applicant

  (B) 3054, 3056, 3060, & 0 Poplar Springs Church Road and 3531, 3535, 3545, 3547 & 3549 Gilleland Extension | Special Use | for a subdivision, residential | on a combined 105.69± acre tract located on the north side of Poplar Springs Church Road approximately 280 feet west of its intersection with Meadowood Court | Zoned PRD, AR-1 & R-1; Tax Parcels 15036 000010; 000010B; 000009; 000013A; 15036D000002I; 000002H; 000002B; 000002C; 000002A; | Proposed Use: 234-unit mixed residential development | ** Commission District 3 | Cook Communities, applicant

  - **Engineering**: This site may require a stormwater management report should the site plan indicate the proposed development meets stormwater thresholds for impervious surfaces and/or disturbed acreage.
    Show FEMA and Hall County studied Flood plains that are present on site.
    Show stream buffer and impervious setback from wrested vegetation not centerline of stream
  - **Traffic:** Traffic impact study TIS under review. All recommended improvements from the approved TIS will be required in the LDP.
  - **Utilities:** Property is in the Gainesville service district.

- **1646 March Drive** | Rezone | from Highway Business (H-B) to Residential (R-1) | on a 0.11± acre tract located on the northwest side of March Drive approximately 730 feet from its intersection with South Drive | Zoned H-B; Tax Parcel 15032E006034 | Proposed Use: Single-family dwelling | ** Commission District 4 | Udis Calderon, applicant

  - **Engineering**: No comment
  - **Traffic:** there are no traffic issues with the proposed SRF use. Any proposed driveways must be located to maximize intersection sight distance.
  - **Utilities:** Property is in the Gainesville service district.

- **0 Ridge Road** | Rezone | from Agricultural Residential 1 (AR-1) to Residential Mixed (R-X) | on a 20.854± acre tract located on the west side of Ridge Road approximately 500 feet south of its intersection with Friendship Road | Zoned AR-1; Tax Parcel 08154 000016 | Proposed Use: 160-unit mixed residential development | ** Commission District 1 | bSide Oakwood, LLC, applicant

    - **Engineering**: This site may require a stormwater management report should the site plan indicate the proposed development meets stormwater thresholds for impervious surfaces and/or disturbed acreage.
      Show stream buffer and impervious setback from wrested vegetation not centerline of stream.
    - **Traffic:** The provided Traffic Impact Study (TIS) has not been approved at this time. Any recommended improvements identified in the approved TIS must be incorporated in the LDP.
    - **Utilities:** Property is in the Buford service district, but an IGA between Buford and Hall County has been obtained.

- **(A) 6651 Spout Springs Road** | Rezone | from Agricultural Residential 1 (AR-1) to Residential Mixed (R-X) | on a 33.27± acre tract located at the northeast corner of the intersection of Spout Springs Road and Union Circle | Zoned AR-1; Tax Parcel 15042 000093 | Proposed Use: 119-unit mixed residential development | ** Commission District 1 | DCCM Infrastructure, Inc., applicant

  (B) 6651 Spout Springs Road | Special Use | for a subdivision, residential | on a 33.27± acre tract located at the northeast corner of the intersection of Spout Springs Road and Union Circle | Zoned AR-1; Tax Parcel 15042 000093 | Proposed Use: 119-unit mixed residential development | ** Commission District 1 | DCCM Infrastructure, Inc., applicant

    - **Engineering**: This site may require a stormwater management report should the site plan indicate the proposed development meets stormwater thresholds for impervious surfaces and/or disturbed acreage.
      Show FEMA and Hall County studied Flood plains that are present on site.
      Show stream buffer and impervious setback from wrested vegetation not centerline of stream
    - **Traffic:** The driveway labeled Road A is too close to Spout Springs Road. It must be relocated further away. The traffic impact (TIS) is under review. All improvements in the TIS will be included in the LDP. A traffic engineering (TE) report /warrant analysis and signal design will be part of the LDP review process. The traffic signal shall be installed within 120 days of the issuance of the LDP.
    - **Utilities**: Property is in the Hall County service district and will to connect to Hall County sewer. Any easements or improvements required for connection / system upgrades shall be obtained and funded by the developer / development owner.

- **(A) 5300, 5334, 5348, 5372 & 0 Ponderosa Farm Road** | Rezone | from Planned Commercial Farming District (PCFD) and Agricultural Residential (AR-1) to Residential Single-Family Detached (R-SF) | on a 59.16± acre tract located on the west side of Ponderosa Farm Road approximately 350 feet north of its intersection with Tanners Mill Road | Zoned PCFD & AR-1; Tax Parcels 15028 000120, 000108, 000132, 000107 & 000107A | Proposed Use: 146-unit residential development | ** Commission District 1 | CKK Development Services, LLC, applicant

  (B) 5300, 5334, 5348, 5372 & 0 Ponderosa Farm Road | Special Use | for a subdivision, residential | on a 59.16± acre tract located on the west side of Ponderosa Farm Road approximately 350 feet north of its intersection with Tanners Mill Road | Zoned PCFD & AR-1; Tax Parcels 15028 000120, 000108, 000132, 000107 & 000107A | Proposed Use: 146-unit residential development | ** Commission District 1 | CKK Development Services, LLC, applicant

  - **Engineering**: This site may require a stormwater management report should the site plan indicate the proposed development meets stormwater thresholds for impervious surfaces and/or disturbed acreage.
    Show FEMA and Hall County studied Flood plains that are present on site.
    Show stream buffer and impervious setback from wrested vegetation not centerline of stream
  - **Traffic:** The Traffic Impact Study (TIS) is under review and is not approved. All improvements in the approved TIS will be included in the LDP.
  - **Utilities:** Property is in the Hall County service district and will to connect to Hall County sewer. Any easements or improvements required for connection / system upgrades shall be obtained and funded by the developer / development owner.

- **(A) 6337 Lanier Islands Parkway, 6330 & 6450 Old Lanier Islands Drive, and portion of Old Lanier Island Drive right-of-way** | Rezone | from Suburban Shopping (S-S) & Planned Commercial District (PCD) to Highway Business (H-B) | on a 7.44± acre tract located on the south side of Lanier Islands Parkway east of its intersection with Merritts Drive and on the south side of Old Lanier Islands Drive approximately 380 feet east of its intersection with Merritts Drive | Zoned PCD & S-S; Tax parcels 07331 003004 (pt), 002034(pt), 001008 | Proposed Use: To recognize & allow expansion of boat sales & repair | ** Commission District 2 | DCCM Infrastructure, Inc., applicant

  (B) 6337 Lanier Islands Parkway and 6330, 6450 Old Lanier Islands Drive, and portion of Old Lanier Island Drive right-of-way | Special Use | to allow boat sales & repair within the GCOD | on a 7.44± acre tract located on the south side of Lanier Islands Parkway east of its intersection with Merritts Drive and on the south side of Old Lanier Islands Drive approximately 380 feet east of its intersection with Merritts Drive | Zoned PCD & S-S; Tax Parcels 07331 003004 (pt), 002034(pt), 001008 | Proposed Use: To recognize & allow expansion of boat sales & repair | ** Commission District 2 | DCCM Infrastructure, Inc., applicant

  - **Engineering**: This site may require a stormwater management report should the site plan indicate the proposed development meets stormwater thresholds for impervious surfaces and/or disturbed acreage.
  - **Traffic:** There are no traffic concerns with the required use. Public Works does support the request to abandon Old Lanier Island Drive.
  - **Utilities:** Property is in the Buford service district.

0 Cagle Road | Rezone | from Agricultural Residential (AR-1) to Planned Development (PD) | on a 26.21± acre tract located on the southeast side of Cagle Road at its intersection with Clubhouse Drive, Skyline Drive, and South Browning Bridge Road | Zoned AR-1; Tax Parcel 15019 000159 (pt) **| Proposed Use: 48-unit residential development |** ** Commission District 3 **| Habitat for Humanity of Hall County, Inc, applicant**

- **Engineering**: This site may require a stormwater management report should the site plan indicate the proposed development meets stormwater thresholds for impervious surfaces and/or disturbed acreage.
  Show stream buffer and impervious setback from wrested vegetation not centerline of stream.
- **Traffic:** A Traffic Impact Study (TIS) will be required. The improvements recommended in the approval TIS will be included in the LDP.
- **Utilities:** Property is in the Hall County service district and will to connect to Hall County sewer. Any easements or improvements required for connection / system upgrades shall be obtained and funded by the developer / development owner.

HALL COUNTY
GEORGIA
*We have it **all** in Hall*

POST OFFICE BOX 907730
GAINESVILLE, GA 30501

t: 770.531-6838 | f: 770.531.6845

FIRE CHIEF
Jerry Smith

Hall County Government
FIRE RESCUE

To: Katie Ahmed, Director of Planning and Zoning
From: Hall County Fire Marshal's Office
Date: 10/6/26
Subject: Date Hall County Board of Commissioners meeting – Planning Items – 11/16/2026
Please be advised that Hall County Fire Marshal's Office has reviewed the Planning items forwarded to the Hall County Board of Commissioners for consideration at the 11/16/26 meeting. Upon review, we provide the following comments.

1. **3411 Springdale Forrest Circle | Special Use |** for a minor subdivision | on a 2.09± acre tract located on the north side of Springdale Forrest Circle at the northeast corner of its intersection with Springdale Forrest Avenue | Zoned R-1; Tax Parcel 10062 000038 **| Proposed Use:** 2-lot subdivision **|** ** Commission District 2 **| KD South, LLC, applicant**

The Hall County Fire Marshal's Office has no comments as proposed.

2. **(A) 1646 Candler Road | Rezone** | from Agricultural Residential (AR-1) to Light Industrial (I-1) | on a 41.98± acre tract located on the east side of Calvary Church Road approximately 640 feet north of its intersection with Calvary Industrial Drive | Zoned AR-1; Tax Parcel 15031 000027 **| Proposed Use: Storage lot** | ** Commission District 4 **| Chris Patton, applicant**

The Hall County Fire Marshal's Office has no comments as proposed.

(B) 1646 Candler Road | Variance to Section 8.2 | fencing and buffer standards | on a 41.98± acre tract located on the east side of Calvary Church Road approximately 640 feet north of its intersection with Calvary Industrial Drive | Zoned AR-1; Tax Parcel 15031 000027 **| Proposed Use: Storage lot** | ** Commission District 4 **| Chris Patton, applicant**

The Hall County Fire Marshal's Office has no comments as proposed.

3. **(A) 3054, 3056, 3060, & 0 Poplar Springs Church Road and 3531, 3535, 3545, 3547 & 3549 Gilleland Extension | Rezone** | from Planned Development

(PRD), Agricultural Residential 1 (AR-1), and Residential (R-1) to Residential Mixed (R-X) | on a combined 105.69± acre tract located on the north side of Poplar Springs Church Road approximately 280 feet west of its intersection with Meadowood Court | Zoned PRD, AR-1 & R-1; Tax Parcels 15036 000010; 000010B; 000009; 000013A; 15036D000002I; 000002H; 000002B; 000002C; 000002A; **| Proposed Use: 234-unit mixed residential development** | ** Commission District 3 **| Cook Communities, applicant**

The Hall County Fire Marshal's Office has no comments as proposed.

(B) 3054, 3056, 3060, & 0 Poplar Springs Church Road and 3531, 3535, 3545, 3547 & 3549 Gilleland Extension | Special Use | for a subdivision, residential | on a combined 105.69± acre tract located on the north side of Poplar Springs Church Road approximately 280 feet west of its intersection with Meadowood Court | Zoned PRD, AR-1 & R-1; Tax Parcels 15036 000010; 000010B; 000009; 000013A; 15036D000002I; 000002H; 000002B; 000002C; 000002A; **| Proposed Use: 234-unit mixed residential development** | ** Commission District 3 **| Cook Communities, applicant**

The Hall County Fire Marshal's Office has no comments as proposed.

4. **1646 March Drive | Rezone** | from Highway Business (H-B) to Residential (R-1) | on a 0.11± acre tract located on the northwest side of March Drive approximately 730 feet from its intersection with South Drive | Zoned H-B; Tax Parcel 15032E006034 **| Proposed Use: Single-family dwelling** | ** Commission District 4 **| Udis Calderon, applicant**

   The Hall County Fire Marshal's Office has no comments as proposed.

5. **0 Ridge Road | Rezone** | from Agricultural Residential 1 (AR-1) to Residential Mixed (R-X) | on a 20.854± acre tract located on the west side of Ridge Road approximately 500 feet south of its intersection with Friendship Road | Zoned AR-1; Tax Parcel 08154 000016 **| Proposed Use: 160-unit mixed residential development** | ** Commission District 1 **| bSide Oakwood, LLC, applicant**

   The Hall County Fire Marshal's Office has no comments as proposed.

6. **(A) 6651 Spout Springs Road | Rezone |** from Agricultural Residential 1 (AR-1) to Residential Mixed (R-X) | on a 33.27± acre tract located at the northeast corner of the intersection of Spout Springs Road and Union Circle **|** Zoned AR-1; Tax Parcel 15042 000093 **| Proposed Use: 119-unit mixed residential development | ** Commission District 1 | DCCM Infrastructure, Inc., applicant**

The Hall County Fire Marshal's Office has no comments as proposed.

(B) 6651 Spout Springs Road | Special Use | for a subdivision, residential | on a 33.27± acre tract located at the northeast corner of the intersection of Spout Springs Road and Union Circle | Zoned AR-1; Tax Parcel 15042 000093 **| Proposed Use: 119-unit mixed residential development |** ** Commission District 1 **| DCCM Infrastructure, Inc., applicant**

The Hall County Fire Marshal's Office has no comments as proposed.

7. **(A) 5300, 5334, 5348, 5372 & 0 Ponderosa Farm Road | Rezone** | from Planned Commercial Farming District (PCFD) and Agricultural Residential (AR-1) to Residential Single-Family Detached (R-SF) | on a 59.16± acre tract located on the west side of Ponderosa Farm Road approximately 350 feet north of its intersection with Tanners Mill Road | Zoned PCFD & AR-1; Tax Parcels 15028 000120, 000108, 000132, 000107 & 000107A **| Proposed Use: 146-unit residential development** | ** Commission District 1 **| CKK Development Services, LLC, applicant**

The proposed concept plan shows both ingress / egress locations on Ponderosa Farm Road too close together. Below is the fire code standard used to determine the distance between two access road ingress/egress locations.

International Fire Code 2024 Edition

D107.2 Remoteness.

Where two fire apparatus access roads are required, they shall be placed a distance apart equal to not less than one-half of the length of the maximum overall diagonal dimension of the property or area to be served, measured in a straight line between accesses.

The secondary fire access road cannot be installed because of location on the property, topography, waterways, nonnegotiable grades or other similar conditions. Per Fire Marshal Vieira the applicant can use the state adopted alternative to increase the road width to 26' the increased road width will eliminate the requirement for a secondary emergency access.

(B) 5300, 5334, 5348, 5372 & 0 Ponderosa Farm Road | Special Use | for a subdivision, residential | on a 59.16± acre tract located on the west side of Ponderosa Farm Road approximately 350 feet north of its intersection with Tanners Mill Road | Zoned PCFD & AR-1; Tax Parcels 15028 000120, 000108, 000132,

000107 & 000107A | **Proposed Use: 146-unit residential development** | ** Commission District 1 | **CKK Development Services, LLC, applicant**

The proposed concept plan shows both ingress / egress locations on Ponderosa Farm Road too close together. Below is the fire code standard used to determine the distance between two access road ingress/egress locations.

International Fire Code 2024 Edition

D107.2 Remoteness.

Where two fire apparatus access roads are required, they shall be placed a distance apart equal to not less than one-half of the length of the maximum overall diagonal dimension of the property or area to be served, measured in a straight line between accesses.

The secondary fire access road cannot be installed because of location on the property, topography, waterways, nonnegotiable grades or other similar conditions. Per Fire Marshal Vieira the applicant can use the state adopted alternative to increase the road width to 26' the increased road width will eliminate the requirement for a secondary emergency access.

8. **(A) 6337 Lanier Islands Parkway, 6330 & 6450 Old Lanier Islands Drive, and portion of Old Lanier Island Drive right-of-way | Rezone** | from Suburban Shopping (S-S) & Planned Commercial District (PCD) to Highway Business (H-B) | on a 7.44± acre tract located on the south side of Lanier Islands Parkway east of its intersection with Merritts Drive and on the south side of Old Lanier Islands Drive approximately 380 feet east of its intersection with Merritts Drive | Zoned PCD & S-S; Tax parcels 07331 003004 (pt), 002034(pt), 001008 **| Proposed Use: To recognize & allow expansion of boat sales & repair** | ** Commission District 2 **| DCCM Infrastructure, Inc., applicant**

The Hall County Fire Marshal's Office considers the plan conceptual and if approved the site plan may require modifications during the development review to meet Life Safety and International Fire Code requirements including any applicable state modifications.

(B) 6337 Lanier Islands Parkway and 6330, 6450 Old Lanier Islands Drive, and portion of Old Lanier Island Drive right-of-way | Special Use | to allow boat sales & repair within the GCOD | on a 7.44± acre tract located on the south side of Lanier Islands Parkway east of its intersection with Merritts Drive and on the south side of Old Lanier Islands Drive approximately 380 feet east

of its intersection with Merritts Drive | Zoned PCD & S-S; Tax Parcels 07331 003004 (pt), 002034(pt), 001008 | **Proposed Use: To recognize & allow expansion of boat sales & repair |** ** Commission District 2 **| DCCM Infrastructure, Inc., applicant**

The Hall County Fire Marshal's Office considers the plan conceptual and if approved the site plan may require modifications during the development review to meet Life Safety and International Fire Code requirements including any applicable state modifications.

0 Cagle Road | Rezone | from Agricultural Residential (AR-1) to Planned Development (PD) | on a 26.21± acre tract located on the southeast side of Cagle Road at its intersection with Clubhouse Drive, Skyline Drive, and South Browning Bridge Road | Zoned AR-1; Tax Parcel 15019 000159 (pt) **| Proposed Use: 48-unit residential development |** ** Commission District 3 **| Habitat for Humanity of Hall County, Inc, applicant**

A 48-unit residential development will require fire hydrants to be installed for potential fire suppression needs. Currently the nearest fire hydrant is located over 1 mile south at Cagel and Buffington Farm Road. See Code requirement below.

International Fire Code 2024 Edition 507.5.1 Where required.

Where a portion of the facility or building hereafter constructed or moved into or within the jurisdiction is more than 500 feet from a hydrant on a fire apparatus access road, as measured by an *approved* route around the exterior of the facility or building, on-site fire hydrants and mains shall be provided where required by the *fire code official*.

Regards,

John Hornick, NPQ Fire Service Plans Examiner 1

Lieutenant, Hall County Fire Rescue

Hall County Government

Main: 770-531-6838 | Cell: 404-597-0083

Website: www.Hallcounty.org

HALL COUNTY

We have it all on Hall!



Hall County Government

COMMUNITY DEVELOPMENT & INFRASTRUCTURE
BUILDING INSPECTIONS DIVISION

HALL COUNTY
GEORGIA
*We have it **all** in Hall*

POST OFFICE DRAWER 1435
GAINESVILLE, GA 30503

t: 770.531.6809 | Option 1
e: permits@hallcounty.org

INTERIM DEVELOPMENT SERVICES DIRECTOR
Barry Shaw

INTERIM CHIEF BUILDING OFFICIAL
Cody Edwards

To: Katie Ahmed, Director of Planning and Zoning

From: Barry Shaw, Interim Director of Development Services

Date: October 19, 2026

Subject: November 16, 2026

3411 Springdale Forrest Circle | Special Use | for a minor subdivision | on a 2.09± acre tract located on the north side of Springdale Forrest Circle at the northeast corner of its intersection with Springdale Forrest Avenue | Zoned R-1; Tax Parcel 10062 000038 | Proposed Use: 2-lot subdivision | ** Commission District 2 | KD South, LLC, applicant

- Applicants will be required to get demo permits for all structures from Building Inspections before building new structures. All structures were built prior to 1980 and will require asbestos inspections and reports by a state licensed asbestos Inspector.

(A) 1646 Candler Road | Rezone | from Agricultural Residential (AR-1) to Light Industrial (I-1) | on a 41.98± acre tract located on the east side of Calvary Church Road approximately 640 feet north of its intersection with Calvary Industrial Drive | Zoned AR-1; Tax Parcel 15031 000027 **| Proposed Use: Storage lot** | ** Commission District 4 **| Chris Patton, applicant**
(B) 1646 Candler Road | **Variance to Section 8.2** | fencing and buffer standards | on a 41.98± acre tract located on the east side of Calvary Church Road approximately 640 feet north of its intersection with Calvary Industrial Drive | Zoned AR-1; Tax Parcel 15031 000027 **| Proposed Use: Storage lot** | ** Commission District 4 **| Chris Patton, applicant**

- Applicants will be required to get demo permits for all structures from Building Inspections before building new structures. All structures were built prior to 1980 and will require asbestos inspections and reports by a state licensed asbestos Inspector.

(A) 3054, 3056, 3060, & 0 Poplar Springs Church Road and 3531, 3535, 3545, 3547 & 3549 Gilleland Extension | Rezone | from Planned Development (PRD), Agricultural Residential 1 (AR-1), and Residential (R-1) to Residential Mixed (R-X) | on a combined 105.69± acre tract located on the north side of

Poplar Springs Church Road approximately 280 feet west of its intersection with Meadowood Court | Zoned PRD, AR-1 & R-1; Tax Parcels 15036 000010; 000010B; 000009; 000013A; 15036D000002I; 000002H; 000002B; 000002C; 000002A; **| Proposed Use: 234-unit mixed residential development** | ** Commission District 3 **| Cook Communities, applicant**

(B) 3054, 3056, 3060, & 0 Poplar Springs Church Road and 3531, 3535, 3545, 3547 & 3549 Gilleland Extension | Special Use | for a subdivision, residential | on a combined 105.69± acre tract located on the north side of Poplar Springs Church Road approximately 280 feet west of its intersection with Meadowood Court | Zoned PRD, AR-1 & R-1; Tax Parcels 15036 000010; 000010B; 000009; 000013A; 15036D000002I; 000002H; 000002B; 000002C; 000002A; **| Proposed Use: 234-unit mixed residential development** | ** Commission District 3 **| Cook Communities, applicant**

- Applicants will be required to get demo permits for all structures from Building Inspections before building new structures apart from 2 structures all were built prior to 1980 and will require asbestos inspections and reports by a state licensed asbestos Inspector. 3060 Poplar Springs Church Road and 3549 Gilleland Extension were both built in 1980 and will not require asbestos inspections and reports before demolition.

1646 March Drive | Rezone | from Highway Business (H-B) to Residential (R-1) | on a 0.11± acre tract located on the northwest side of March Drive approximately 730 feet from its intersection with South Drive | Zoned H-B; Tax Parcel 15032E006034 **| Proposed Use: Single-family dwelling** | ** Commission District 4 **| Udis Calderon, applicant**

- NO COMMENT

0 Ridge Road | Rezone | from Agricultural Residential 1 (AR-1) to Residential Mixed (R-X) | on a 20.854± acre tract located on the west side of Ridge Road approximately 500 feet south of its intersection with Friendship Road | Zoned AR-1; Tax Parcel 08154 000016 **| Proposed Use: 160-unit mixed residential development** | ** Commission District 1 **| bSide Oakwood, LLC, applicant**

- NO COMMENT

(A) 6651 Spout Springs Road | Rezone | from Agricultural Residential 1 (AR-1) to Residential Mixed (R-X) | on a 33.27± acre tract located at the northeast corner of the intersection of Spout Springs Road and Union Circle **|** Zoned AR-1; Tax Parcel 15042 000093 **| Proposed Use: 119-unit mixed residential development | ****** Commission District 1 **| DCCM Infrastructure, Inc., applicant**

(B) 6651 Spout Springs Road | Special Use | for a subdivision, residential | on a 33.27± acre tract located at the northeast corner of the intersection of Spout Springs Road and Union Circle | Zoned AR-1; Tax Parcel 15042 000093 **| Proposed Use: 119-unit mixed residential development |** ** Commission District 1 **| DCCM Infrastructure, Inc., applicant**

- Applicants will be required to get demo permits for all structures from Building Inspections before building new structures. All structures that were built prior to 1980 will require asbestos inspections and reports by a state licensed asbestos inspector. The single-family residence at this location was built in 1998 and will not require asbestos inspections and reports before demolition.

(A) 5300, 5334, 5348, 5372 & 0 Ponderosa Farm Road | Rezone | from Planned Commercial Farming District (PCFD) and Agricultural Residential (AR-1) to Residential Single-Family Detached (R-SF) | on a 59.16± acre tract located on the west side of Ponderosa Farm Road approximately 350 feet north of its intersection with Tanners Mill Road | Zoned PCFD & AR-1; Tax Parcels 15028 000120, 000108, 000132, 000107 & 000107A **| Proposed Use: 146-unit residential development** | ** Commission District 1 **| CKK Development Services, LLC, applicant**
(B) 5300, 5334, 5348, 5372 & 0 Ponderosa Farm Road | Special Use | for a subdivision, residential | on a 59.16± acre tract located on the west side of Ponderosa Farm Road approximately 350 feet north of its intersection with Tanners Mill Road | Zoned PCFD & AR-1; Tax Parcels 15028 000120, 000108, 000132, 000107 & 000107A **| Proposed Use: 146-unit residential development |** ** Commission District 1 **| CKK Development Services, LLC, applicant**

- Applicants would be required to get demo permits for all structures from Building Inspections before building new structures. All structures that were built prior to 1980 will require asbestos inspections and reports by a state licensed asbestos inspector. 5372 Ponderosa Farm Road currently has a parcel tag dated 03.23.2022 and placed by Planning and Zoning referencing a demo of a pole barn and is no longer relevant should proposed development be granted.

(A) 6337 Lanier Islands Parkway, 6330 & 6450 Old Lanier Islands Drive, and portion of Old Lanier Island Drive right-of-way | Rezone | from Suburban Shopping (S-S) & Planned Commercial District (PCD) to Highway Business (H-B) | on a 7.44± acre tract located on the south side of Lanier Islands Parkway east of its intersection with Merritts Drive and on the south side of Old Lanier Islands Drive approximately 380 feet east of its intersection with Merritts Drive | Zoned PCD & S-S; Tax parcels 07331 003004 (pt), 002034(pt), 001008 **| Proposed Use: To recognize & allow expansion of boat sales & repair** | ** Commission District 2 **| DCCM Infrastructure, Inc., applicant**
(B) 6337 Lanier Islands Parkway and 6330, 6450 Old Lanier Islands Drive, and portion of Old Lanier Island Drive right-of-way | Special Use | to allow boat sales & repair within the GCOD | on a 7.44± acre tract located on the south side of Lanier Islands Parkway east of its intersection with Merritts Drive and on the south side of Old Lanier Islands Drive approximately 380 feet east of its intersection with Merritts Drive | Zoned PCD & S-S; Tax Parcels 07331 003004 (pt), 002034(pt), 001008 | **Proposed Use: To recognize & allow expansion of boat sales & repair |** ** Commission District 2 **| DCCM Infrastructure, Inc., applicant**

- NO COMMENT

0 Cagle Road | Rezone | from Agricultural Residential (AR-1) to Planned Development (PD) | on a 26.21± acre tract located on the southeast side of Cagle Road at its intersection with Clubhouse Drive, Skyline Drive, and South Browning Bridge Road | Zoned AR-1; Tax Parcel 15019 000159 (pt) **| Proposed Use: 48-unit residential development |** ** Commission District 3 **| Habitat for Humanity of Hall County, Inc, applicant**

- NO COMMENT

PLANNING AND DEVELOPMENT DEPARTMENT
2875 BROWNS BRIDGE ROAD, GAINESVILLE, GA, 30504
MAILING ADDRESS: PO BOX 1435, GAINESVILLE. GA 30503
t: 770-531-6809 I f: 770-531-3902

HALL COUNTY
GEORGIA
We have it all in Hall

PUBLIC NOTICE REQUIREMENTS

Zoning regulations require that public notice must be given prior to all zoning hearings as follows:

1. The Planning Department shall publish a legal advertisement no less than fifteen (15) days and no more than forty-five (45) days prior to the public hearing.
2. The Planning Department shall send notification by letter of all other property owners within a 500-foot radius of the applicant's property, which is standard administrative policy of the Planning Department.
3. The applicant/property owner shall place the public notice sign in a conspicuous location on the property not less than fifteen (15) days and not more than forty-five (45) days prior to the public hearing.

The Planning Department shall post the legal advertisement and notify property owners within a 500ft radius to the subject property.

The applicant is required to post the public notice sign not less than fifteen (15) days and no more than forty-five (45) days prior to the public hearing. A photo of the sign placed at the location is required and must be sent to the Planning Department.

Multiple sign postings on a site may be required as determined by the Planning Department. The sign must be in a location where it is clearly visible from the roadway. The sign cannot be obstructed in any manner, placed too far from the road, or placed in such manner as would cause it to blend into the landscape.

Should you find the sign missing or vandalized in any manner, contact the Planning Department for a replacement sign. When the proceeding is complete and final Board action has occurred, the sign shall then be removed from the property by the applicant.

THE ZONING SIGN MUST BE POSTED NO EARLIER THAN October 21, 2026 AND NO LATER THAN October 25, 2026.

THE ORGINAL SIGNED AFFIDAVIT MUST BE RETURNED TO THE PLANNING DEPARTMENT NO LATER THAN October 25, 2026 ALONG WITH A MINIMUM OF ONE PHOTO SHOWING THE SIGN POSTED AT THE SUBJECT PROPERTY.

Failure to comply will result in a delay of the application.

AFFIDAVIT

By my signature, I, Udis Calderon (Please Print Name), **hereby acknowledge that I have read and understand the sign posting requirements. I further certify that the required public notice sign was posted on** 10/21/2026 (Date) **for** Udis Calderon (Name application filed as).

Signature _____ (The original document is required)

Revised September 2021


ZONING NOTICE
AN APPLICATION HAS BEEN FILED WITH HALL COUNTY IN REGARD TO THE ZONING REGULATIONS AS THEY APPLY TO THIS PROPERTY
APPLICANT: UDIS CALDERON
REQUEST: REZONE FROM H-B TO R-1 FOR A SINGLE-FAMILY DWELLING
PUBLIC HEARINGS WILL BE HELD ON:
PLANNING COMMISSION
Date: NOV 16, 2026
Time: 5:15 P.M.
&
COUNTY COMMISSION
Date: DEC. 10, 2026
Time: 6:00 P.M.
HALL COUNTY GOVERNMENT CENTER, 2875 BROWNS BRIDGE ROAD, GAINESVILLE, GA
FOR MORE INFORMATION CALL: (770) 531-6809


ZONING NOTICE
AN APPLICATION HAS BEEN FILED WITH HALL COUNTY IN REGARD TO THE ZONING REGULATIONS AS THEY APPLY TO THIS PROPERTY
APPLICANT: UDIS CALDERON
REQUEST: REZONE FROM H-B TO R-1 FOR A SINGLE-FAMILY DWELLING
PUBLIC HEARINGS WILL BE HELD ON:
PLANNING COMMISSION
Date: NOV 16, 2026
Time: 5:15 P.M.
&
COUNTY COMMISSION
Date: DEC 10, 2026
Time: 6:00 P.M.
HALL COUNTY GOVERNMENT CENTER, 2875 BROWNS BRIDGE ROAD, GAINESVILLE, GA
FOR MORE INFORMATION CALL: (770) 531-6809


ZONING NOTICE
AN APPLICATION HAS BEEN FILED WITH DALE COUNTY IN REGARD TO THE ZONING REGULATIONS AS THEY APPLY TO THIS PROPERTY
APPLICANT: UDIS CALDERON
REQUEST: REZONE FROM H-B TO R-1 FOR A SINGLE-FAMILY DWELLING
PUBLIC HEARINGS WILL BE HELD ON:
PLANNING COMMISSION
Date: NOV 18 2026
Time: 5:15 P.M.
&
COUNTY COMMISSION
Date: DEC. 10, 2026
Time: 6:00 P.M.
ALL COUNTY GOVERNMENT CENTER, 507 BROWN BRIDGE ROAD, DANIELSVILLE, GA
FOR MORE INFORMATION CALL: (770) 531-6809

AGENDA ITEM

New Business

REPORT TO: **Planning Commission Meeting (11/16/26)**

ITEM NO: 739/2026

SUBJECT: **(A) 1555C Calvary Church Road | Rezone |** from Agricultural Residential (AR-1) to Light Industrial (I-1) | on a 41.98± acre tract located on the east side of Calvary Church Road approximately 640 feet north of its intersection with Calvary Industrial Drive | Zoned AR-1; Tax Parcel 15031 000027 **| Proposed Use: Storage lot |** ** Commission District 4 **| Chris Patton, applicant**

Meetings:

Voting Meeting Date: 11/16/26

Executive Summary:

Presenter: LT

Recommendation:

(A) Approval, with conditions, as the proposed zoning is consistent with the "Employment Nodes & Corridors" future land use classification within the Comprehensive Plan in the Gainesville Character Area.

1. The property shall be developed in accordance with the site plan dated October 1, 2026, and narrative dated October 1, 2026, modified as necessary for compliance with conditions herein and development standards enforced at the time of site plan approval.
2. The existing residence and driveway on Candler Road (SR60) shall be removed prior to issuance of a Land Disturbance Permit.
3. No variances or development exceptions are granted as part of this request that are not explicitly granted by Board approval. The development shall be compliant with the Unified Development Code of Hall County.
4. All conditions of zoning shall be made a part of any plats or construction plans created for the property.

Purpose of Request:

(A) 1555C Calvary Church Road | Rezone | from Agricultural Residential (AR-1) to Light Industrial (I-1) | on a 41.98± acre tract located on the east side of Calvary Church Road approximately 640 feet north of its intersection with Calvary Industrial Drive | Zoned AR-1; Tax Parcel 15031 000027 **| Proposed Use: Storage lot |** ** Commission District 4 **| Chris Patton, applicant**

History:

Facts and Issues:

Options:

Approvals:

Submit	Review

Submit	Review
KE	LT

Attachments:
Staff Report
Application
Narrative
Statement of Hardship
Site Plan
Buffer Exhibit
Plat
Maps
Site Photos
Deed
Traffic Memo
Department Comments
Notice Sign

HALL COUNTY PLANNING COMMISSION
STAFF REPORT

Applicant ..... Chris Patton

Request ..... (A) **Rezone** | from Agricultural Residential 1 (AR-1) to Light Industrial (I-1)
(B) **Variance to Section 8.2** | to reduce the required buffer

Proposed Use ..... (A) & (B) Storage lot

Size ..... 41.98± acres

Zoning ..... **Current:** Agricultural Residential 1 (AR-1)
Proposed: Light Industrial (I-1)

Location ..... **1555C Calvary Church Road** | Tax Parcel 15031 000027

Planning Commission District ..... Four

Commission Date ..... November 16, 2026

Staff Recommendation ..... (A) **Approval, with conditions,** as the proposed zoning is consistent with the "Employment Nodes & Corridors" future land use classification within the Comprehensive Plan in the Gainesville Character Area.
(B) **Approval, with conditions,** as hardship exists pursuant to the criteria of 11.1.1.D.11.

Record Number..... (A) HZON26-0038
(B) HVAR26-0048

(A) and (B) Staff recommends APPROVAL of the applicant's requests with the following conditions:

1. The property shall be developed in accordance with the site plan dated October 1, 2026, and narrative dated October 1, 2026, modified as necessary for compliance with conditions herein and development standards enforced at the time of site plan approval.

2. The existing residence and driveway on Candler Road (SR60) shall be removed prior to issuance of a Land Disturbance Permit.

3. No variances or development exceptions are granted as part of this request that are not explicitly granted by Board approval. The development shall be compliant with the Unified Development Code of Hall County.

4. All conditions of zoning shall be made a part of any plats or construction plans created for the property.

Summary Analysis

The applicant proposes to rezone a 41.98± acre tract from Agricultural Residential 1 (AR-1) to Light Industrial (I-1) to allow a storage lot for 401 truck trailer spaces.

According to Tax Assessor records, the property is developed with an 832-square-foot single-family residence built in 1942 (address of 1646 Candler Road), with access provided from its Candler Road (SR60) frontage. Per the applicant, both the residence and its associated driveway connection to Candler Road will be removed. An intermittent creek crosses the northern portion of the site, and another is located along the eastern property line. The area adjacent to the eastern property line is situated within a County-studied flood zone.

The surrounding properties are zoned and developed as outlined below:

- North: Agricultural Residential 1 (AR-1): single-family dwellings
- East: Heavy Industrial (I-2): salvage yard; Light Industrial (I-1): truck yard & repair, utility contractor; Agricultural Residential 1 (AR-1): single-family dwellings
- South: Agricultural Residential 1 (AR-1): Cherokee Gun Club; Light Industrial (I-1): Cherokee Gun Club & trailer storage
- West: Agricultural Residential 1 (AR-1): single-family dwellings; Light Industrial (I-1): trailer storage; City of Gainesville R-I-A: Chicopee Woods Nature Preserve




Per the narrative, the proposed project is a long-term trailer drop lot with 401 marked spaces for over-the-road trailers. Trailers will be stored and retrieved on an extended-duration basis rather than cycled daily. The storage lot will be unmanned and accessible 24 hours a day, seven days a week. Proposed improvements include a perimeter security fence, security cameras, and a locked gate with keypad or key fob access. No buildings are proposed, and all parking and circulation areas will be paved with asphalt. Access to the storage lot will be exclusively from Calvary Church Road.


The site plan shows development occurring on the west side of a high-voltage transmission line easement that runs north to south through the property. All proposed parking and circulation areas, security fencing, and a stormwater detention pond are located within this western portion of the parcel, outside of required stream buffers and the County-studied flood zone.

A 50-foot vegetated buffer is required adjacent to all residentially zoned properties. The proposed development provides this buffer along all residential property lines except within an approximately 100-foot-wide, 600-foot-long access corridor that connects the main development area to Calvary Church Road. Because this corridor, or access strip, is only 100 feet wide, compliance with the required buffer on both sides would prohibit access to the development area. Accordingly, the applicant is requesting a variance from the buffer requirements to allow construction of the access drive. As shown on the detailed site plan below, the corridor will contain a 30-foot-wide private drive, retaining walls, and a 6-foot-high

wood fence along both the northern and southern property boundaries. The applicant's narrative and site plan indicate that no vegetated buffer is proposed within the access corridor.

Water and sanitary sewer services are not required as part of this development.

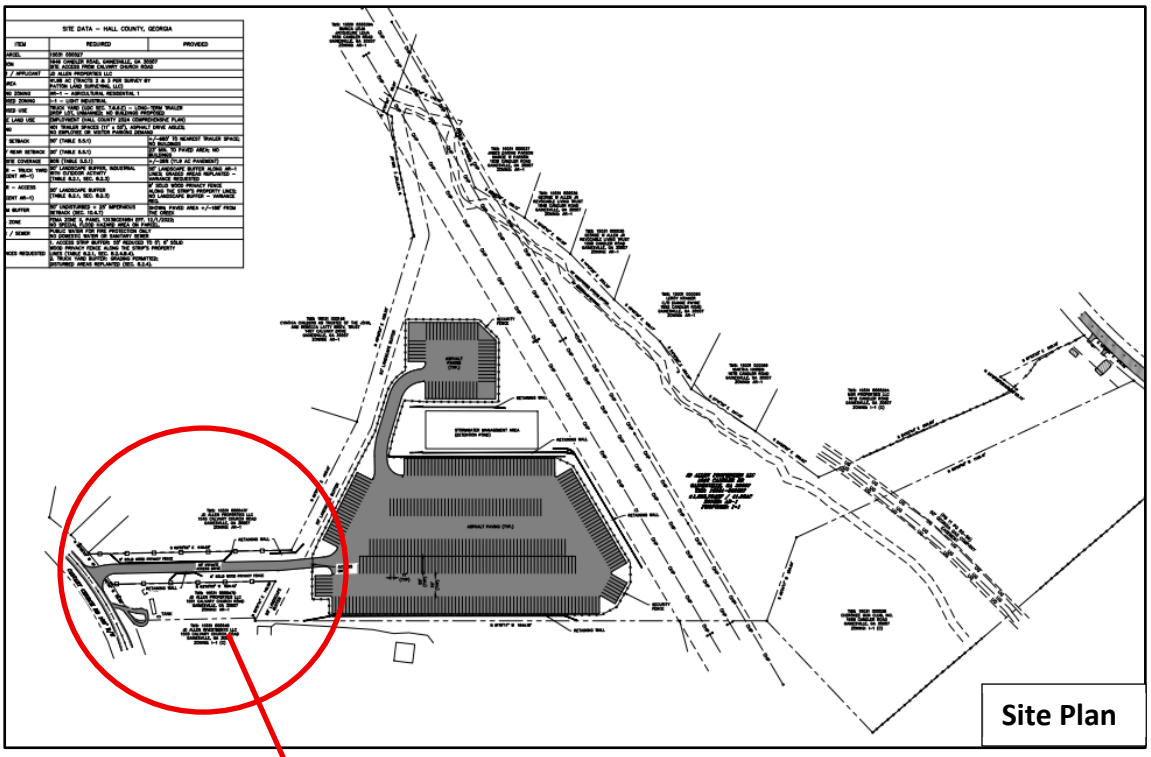

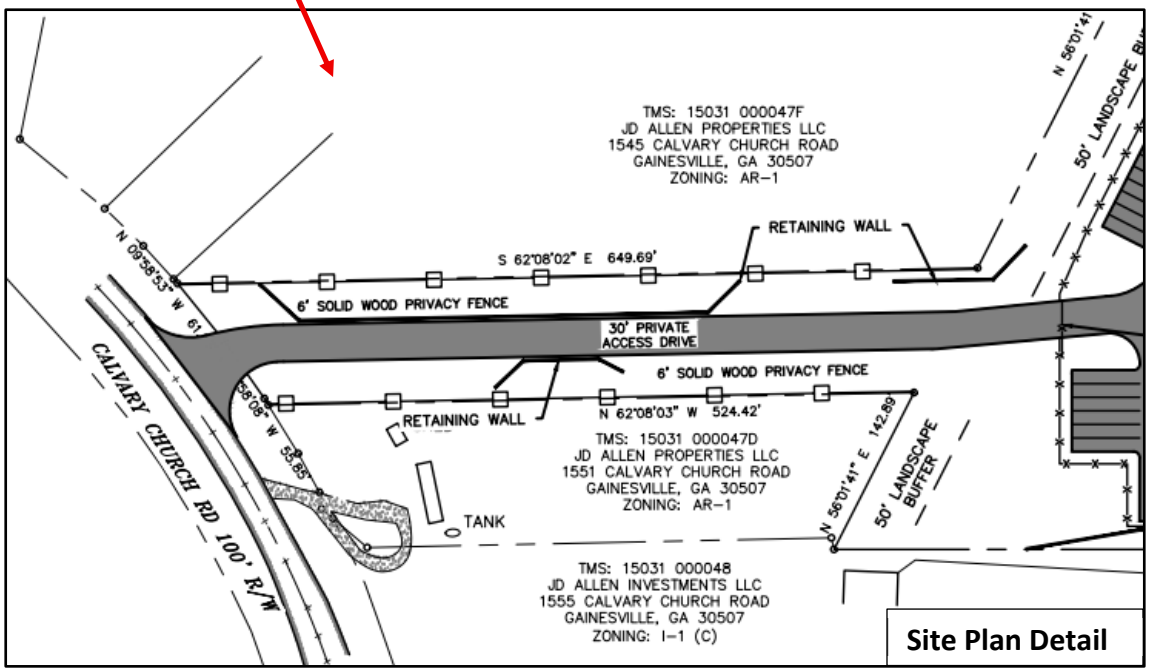

A Traffic Assessment Memorandum prepared by TTL, dated September 15, 2026, concluded that the peak-hour volumes do not approach the threshold for GDOT standard requirements for turn lane or driveway improvements. Hall County Public Works commented that "Public Works agrees with the findings of the traffic assessment/Trip generation memo. The driveway will be included in the LDP and must meet all applicable design criteria."

Development Standards Analysis

The development standards for the project are summarized in the table below and are compared against the Light Industrial (I-1) district standards and the applicable Article 8 Site Development standards of the Hall County Unified Development Code (UDC):

Development Standard (§)	Proposed	UDC Standard	Compliance
Lot Area (§5.5)	41.98± acres	15,000sf min	Complies
Lot Coverage (§5.5)	28% (11.9 ac pavement)	80% max	Complies
Front Yard (§5.5)	680 feet	50 feet	Complies
Side Yard (§5.5)	≥ 20 feet to paved area/no buildings	20 feet for buildings	Complies
Rear Yard (§5.5)	≥ 20 feet to paved area/no buildings	20 feet for buildings	Complies
Max. Building Height (§5.5)	No buildings	65 feet	Complies
Buffers (§8.2.3)	50 feet undisturbed adjacent to AR-1 except a Variance request for no landscape buffer on each side of the access strip	50 feet undisturbed adjacent to AR-1	Deficient
Frontage Landscape Strip (§8.2.5)	10-foot frontage landscape strip	10-foot frontage landscape strip	Complies
Tree Protection (§8.3)	Compliance with Tree Protection standards	Various	Complies
Open Space (§8.5)	72%	20% min	Complies

Comprehensive Plan Analysis

Based on the Hall County Comprehensive Plan, staff finds that the requested rezoning to Light Industrial (I-1) *is consistent* with the future land use designation of *Employment Nodes & Corridors* within the Gainesville Character Area. New employment nodes and corridors should consist of industrial and/or office uses housed in either formalized campuses or along major road corridors that have existing or future access to water and sewer.

(A) Zoning Analysis – Rezone

When considering a zoning amendment to the zoning maps, the Commission must study the need and justification for the change based on a determination of the facts applicable to the particular case, and the following general lines of inquiry must be considered:

a) Whether the zoning proposal will permit a use that is suitable in view of the use, development and zoning of adjacent and nearby property; **The proposed rezoning is suitable in view of the use, development, and zoning of adjacent and nearby properties. It aligns with the Employment Nodes and Corridors future land use designation, and the parcel adjoins other light-industrial zoned and developed properties to the east and south, reinforcing the established industrial development pattern in the immediate area.**

b) Whether the zoning proposal will adversely affect the existing use or usability of adjacent or nearby property; **The zoning proposal is not anticipated to adversely affect the existing use or usability of adjacent or nearby property as the proposed light industrial zoning is supported by the Employment Nodes and Corridors future land use designation and the Traffic Impact Assessment concluded that the peak-hour volumes for the proposed use do not approach the threshold for GDOT standard requirements for turn lane or driveway improvements.**

c) Whether the property to be affected by the zoning proposal has a reasonable economic use as currently zoned; **The property appears to have reasonable economic use as currently zoned.**

d) Whether the zoning proposal will result in a use which will or could cause an excessive or burdensome use of existing streets, transportation facilities, utilities, schools, police protection, fire protection, public health facilities or emergency medical service; **Based on comments from County departments and State agencies, the proposed zoning is not expected to cause an excessive or burdensome use of existing streets, transportation facilities, utilities, schools, police protection, fire protection public facilities, or emergency medical service.**

e) Whether the zoning proposal is in conformity with the policy and intent of the future land use plan for the physical development of the area; **The proposed zoning district is compatible with the Employment Nodes and Corridors future land use designation within the Gainesville Character Area.**

f) The extent to which property values are diminished by the existing zoning restrictions; **Staff is unable to determine the extent to which property values are diminished by the existing zoning restrictions**.

g) The extent to which the destruction of the subject property's value under the existing zoning promotes the health, safety, morals or general welfare of the public; **Staff is unable to comment on the impact of property values without a full market analysis. Multiple factors impact property value including construction types, proposed uses, and maintenance.**

h) The relative gain to the public as compared to the hardship imposed upon the individual property owner; **Staff has not identified a hardship imposed on the property owner as the property is currently zoned.**

i) The length of time the property has been vacant as zoned considered in the context of land development in the area in the vicinity of the property; **Per the Tax Assessor records, the property is currently developed with an 832 square foot single-family dwelling constructed in 1942.**

j) Whether there are other existing or changing conditions affecting the use or development of the property which give supporting grounds for either approval or disapproval of the zoning proposal; **The recent rezoning of the adjacent property to the east at 1546 and 1558 Candler Road to Light**

Industrial (HZON26-0026) reinforces the established industrial development pattern in the immediate area.

k) Whether the change would create an isolated district unrelated to the surrounding districts; **The change in zoning would not create an isolated district, as the subject property is adjacent to established Light Industrial (I-1) zoning to the east and south, including a similar operation immediately south.**

l) Whether the present zoning district boundaries are illogically drawn in relation to existing conditions in the area; **There is no evidence that the present zoning district boundaries are illogically drawn.**

m) Whether the change requested is out of scale with the needs of the county as a whole or the immediate neighborhood; **The request is not out of scale with the needs of the county as a whole or the immediate neighborhood as the subject property is adjacent to established Light Industrial (I-1) zoning to the east and south, including a similar operation immediately south.**

n) Whether it is impossible to find adequate sites for the proposed use in districts permitting such use and already appropriately zoned; **There are other properties within the County that support light industrial uses based on the Future Land Use Map; however, the proposed development requires rezoning approval by the Board of Commissioners.**

o) Whether the need for rezoning could be handled instead by a variance request to the Planning Commission; **The request for rezoning could not be handled alternatively as a variance.**

p) Whether there would be an ecological or pollution impact resulting from major modifications to the land if the request is granted; **Any land disturbance activities on the property shall be required to go through the land development permitting process, and as a result are subject to local, state, and federal regulations. As a result, there are no anticipated ecological or pollution impacts resulting from any modification to the land if the request is granted.**

q) Whether there is reasonable evidence based upon existing and anticipated land use that would indicate a mistake was made in the original zoning of the property; **There is no indication that a mistake was made in the original zoning.**

(B) Zoning Analysis - Variance to Section 8.2, Required Buffer Areas

The Commission may grant variances in individual cases of unnecessary hardship upon a finding of the board that:

1. There are extraordinary and exceptional conditions pertaining to the lot in question because of its size, shape, or topography (the hardship must relate to the physical character of the lot and not to a personal or economic hardship); **There are extraordinary or exceptional conditions pertaining to the subject property due its size, shape, topography, or other physical characteristics that necessitate the requested variance. Specifically, access to Calvary Church Road is constrained to a 100-foot-wide corridor. Application of the required 50-foot buffers on each side would consume the entire width of this strip, leaving no feasible area for an access drive.**

2. The application of the requirements of this UDC to this particular piece of property would create an unusual hardship; **The application of the requirements of this UDC to this particular piece of property would create an unusual hardship, as the only available access to Calvary Church Road is limited to a 100-foot-wide strip of land. Strict application of the required 50-foot buffers on each side would consume the entire width of this strip, leaving no feasible area for an access drive. This physical constraint results in a hardship that is directly tied to the property's unique size, shape, and configuration.**

3. Such conditions are peculiar to the particular piece of property involved and are not common to other properties in the neighborhood; The conditions are not unique to this property. **Such conditions are peculiar to this particular piece of property, as the site's only access to Calvary Church Road is restricted to a 100-foot-wide strip of land. This constrained access configuration is not shared by nearby properties and is unique to the subject parcel**

4. Such conditions are not the result of any actions of the property owner**; While the rezoning that triggers the buffer requirement is an action of the property owner, the shape and configuration of the property are not.**

5. Relief, if granted, would not cause substantial detriment to the public good or impair the purposes and intent of this UDC; provided, however, that no variance may be granted for a use of land or building or structure that is prohibited by this UDC or for a Conditional Use Permit which has been denied by the Planning Commission; **Relief, if granted, would not cause substantial detriment to the public good or impair the purposes and intent of this UDC. The variance applies only to the configuration of the 100-foot-wide access corridor, which was established by a 2019 recorded plat and is necessary to provide access from Calvary Church Road to the remainder of the property. Allowing relief from the buffer requirement in this limited area enables reasonable access to the property without introducing any prohibited use or altering the overall intent of the UDC to protect adjacent residential areas.**

Development Support and Constraints

Hall County Environmental Health
In a memorandum dated October 19, 2026, the Hall County Environmental Health Department stated, "No comment."

Georgia Department of Transportation
In an email dated October 7, 2026, Christopher Hash, D1 Traffic Operations Supervisor, stated, "Since access will be from Calvary Church Rd. the accesses on SR60 should be removed."

Gainesville-Hall Metropolitan Planning Organization
In a memorandum dated October 6, 2026, Joseph Boyd, Director, provided the following comments:

> This parcel is along State Route 60/Candler Road, which is scheduled to be widened to four lanes in the MPO's Metropolitan Transportation Plan (GH-111B). Construction is currently not scheduled to begin until after 2055. Right-of-way impacts will not be known until the Preliminary Engineering (PE) phase is initiated, which is currently scheduled for 2042.

Hall County Public Works and Utilities
In a memorandum dated October 19, 2026, Jorge Gomez, Director of Public Works and Utilities, provided the following comments:

Engineering:
This site may require a stormwater management report should the site plan indicate the proposed development meets stormwater thresholds for impervious surfaces and/or disturbed acreage.
Show FEMA and Hall County studied Flood plains that are present on site.
Show stream buffer and impervious setback from wrested vegetation not centerline of stream.

Traffic:
Public Works agrees with the findings of the traffic assessment/Trip generation memo. The driveway will be included in the LDP and must meet all applicable design criteria.

Utilities
Property is in the Gainesville service district.

Hall County Fire Marshal
In a memorandum October 6, 2026, the Hall County Fire Marshal's Office stated, "The Hall County Fire Marshal's Office has no comments as proposed.

Hall County Building Inspections
In a memorandum dated October 19, 2026, Barry Shaw, Interim Director of Development Services, provided the following comments:

Applicants will be required to get demo permits for all structures from Building Inspections before building new structures. All structures were built prior to 1980 and will require asbestos inspections and reports by a state licensed asbestos inspector.

PLANNING AND ZONING DEPARTMENT 2875
BROWNS BRIDGE ROAD, GAINESVILLE, GA, 30504 MAILING
ADDRESS: PO BOX 1435, GAINESVILLE. GA 30503 t: 770-531-6809 I
f: 770-531-3902

HALL COUNTY
GEORGIA
We have it all in Hall

ZONING APPLICATION

Applicant (Name & Mailing Address)

CHRIS PATTON
P.O. BOX 256
GAINESVILLE, GA. 30503

Phone [redacted]

Email Address

Proposed Use TOS Parking

Property Owner (Name & Mailing Address)

JD Allen Properties LLC
PO 2937 Gainesville GA
30503

Phone [redacted]

Email Address johnathan@peachstatebrokers.com

Contact Person (Name & Mailing Address)

Chris Patton
PO Box 256
Gainesville, GA. 30503

Phone [redacted]

Email Address CPatton@PattonSurveying.com

Status of Applicant

Y Owner
Y Option to Purchase
Y Area Resident
Y Other

Requested Action

Existing Zoning: AR-1
Rezone to: I-1
Fee:$ 1500
Receipt #:
Check #: 2919

Tax Parcel Number 15031 000027
Acreage 41.98 Acres
Location Address ~~1646 Candler Road, Gainesville, GA 30507~~ 1555C Calvary Church Rd

I hereby certify that the above information and all attached information are true and correct.

Print: John D Allen, Registered Agent Date: 9/16/26
Sign: JACKIE D Allen R. Thad McCormack Date: 9/16/26

Applicant must complete all information above. Failure to complete this section will result in the refusal of the application. The Planning Department has 15 days to review all applications and will set the dates for each application. If the application is found insufficient, an agenda date will not be set until the required information is submitted. Please note that the Planning Commission and County Commission dates are tentative.

Application Withdrawal: I hereby withdraw the application.

Sign Date:

Staff Use Only

Application Date: Taken by:

Tentative Planning Commission Date: Tentative County Commission Date:

County Commission District:

PLANNING AND ZONING DEPARTMENT
2875 BROWNS BRIDGE ROAD, GAINESVILLE, GA, 30504
MAILING ADDRESS: PO BOX 1435, GAINESVILLE, GA 30503
T: 770-531-6809 | Email: planning@hallcounty.org

HALL COUNTY
GEORGIA
We have it all in Hall

VARIANCE APPLICATION

Applicant (Name & Mailing Address)
CHRIS PATTON
~~JD Allen Properties, LLC (Johnathan Allen)~~
~~P.O. Box 2937~~ P.O. BOX 256
Gainesville, GA 30503
Phone ~~770-540-3690~~ 7706521189
Email ~~johnathan@peachstatebrokers.com~~ CPATTON@PATTONSURVEYING.COM

Property Owner (Name & Mailing Address)
JD Allen Properties, LLC (Johnathan Allen)
P.O. Box 2937
Gainesville, GA 30503
Phone 770-540-3690
Email johnathan@peachstatebrokers.com

Contact Person (Name & Mailing Address)
Chris Patton - Patton Land Surveying, LLC
P.O. Box 256
Gainesville, GA 30503
Phone 770-652-1189 (m) 770-532-6492 (o)
Email CPatton@pattonsurveying.com

Status of Applicant
☑ Owner ☐ Area Resident
☐ Option to Purchase ☐ Other: _____

Property Information 1555C Calvary Church Rd
Location Address(es): 1646 Candler Road, Gainesville, GA 30507 (access from Calvary Church Road)
Tax Parcel Number(s): 15031 000027 Acreage: 41.98 ac
Existing Use(s): Vacant, wooded; existing structures shown on site plan Zoning: AR-1 (rezoning to I-1 pending)

Type of Variance

☐ Setback	☐ Front Yard	From ____ft.	To ____ ft.
☐ Road Frontage	☐ Right Side Yard	From ____ft.	To ____ ft.
☐ Sign	☐ Left Side Yard	From ____ft.	To ____ ft.
☐ GCOD	☐ Rear Yard	From ____ft.	To ____ ft.
☑ Other Buffer: Table 8.2.1 and Sec. 8.2.4 (see below)	☐ Sign Height	From ____ft.	To ____ ft.
	☐ Sign Area	From ____sf.	To ____ sf.

Access strip buffer: 50 ft to 0 ft each side, 6-ft solid wood privacy fence on the property lines. Truck yard buffer: 50 ft kept, grading permitted.

I hereby certify that the above information and all attached information are true and correct.

Applicant Name Printed: ~~Johnathan Allen, for JD Allen Properties, LLC~~ CHRIS PATTON
Applicant Signature: ~~Johnathan D Allen~~ Date: 10-01-26

Applicant must complete all required information above. Incomplete applications will not be accepted. The Planning Department has 15 days after application deadline to review each submittal and will assign scheduling dates during that review period. If an application is determined to be insufficient, no agenda date will be set until all required information has been provided.

Application Withdrawal: I hereby withdraw the application.

Applicant Signature: _____ Date: _____

PLANNING AND ZONING DEPARTMENT 2875
BROWNS BRIDGE ROAD, GAINESVILLE, GA, 30504 MAILING
ADDRESS: PO BOX 1435, GAINESVILLE. GA 30503 t: 770-531-6809 I
f: 770-531-3902

HALL COUNTY
GEORGIA
We have it all in Hall

AUTHORIZATION OF PROPERTY OWNERS

Note: If the applicant is the property owner, please disregard this form.

Name of owner(s) JD Allen Properties LLC

Address PO 2937
Gainesville GA 30503

Phone Number [redacted]

Name of applicant(s) CHRIS PATTON

Address P.O. BOX 256
GAINESVILLE, GA 30503

Phone Number [redacted]

I swear that I am the owner of the property which is the subject matter of the attached applications as shown in the records of Hall County, Georgia.

I authorize the person named above to act as applicant in the pursuit of a rezoning, permissive use, or variance of this property.

Signature of Owner(s) Jackie D Allen

Personally appeared before me
Jackie D Allen

who swears that the information contained in this authorization is true and correct to the best of his/her knowledge and belief.

Notary Public

Date 10/18/27

JERRY PAGE
NOTARY PUBLIC
My Commission Expires
10-18-2027
HALL COUNTY, GEORGIA

R. Thad McCormick, Registered Agent

GARRETTA MCGARY
NOTARY PUBLIC
MY COMMISSION EXPIRES
09/07/2027
DAWSON COUNTY, GEORGIA

Garretta McGary
9-24-26

STATE OF GEORGIA

Secretary of State

Corporations Division
313 West Tower
2 Martin Luther King, Jr. Dr.
Atlanta, Georgia 30334-1530

ANNUAL REGISTRATION

Electronically Filed
Secretary of State
Filing Date: 1/26/2026 12:07:54 PM

BUSINESS INFORMATION	
CONTROL NUMBER	24152069
BUSINESS NAME	JD Allen Properties, LLC
BUSINESS TYPE	Domestic Limited Liability Company
EFFECTIVE DATE	01/26/2026
ANNUAL REGISTRATION PERIOD	2026

PRINCIPAL OFFICE ADDRESS	
ADDRESS	1555 Calvary Church Road, Gainesville, GA, 30507, USA

REGISTERED AGENT		
NAME	**ADDRESS**	**COUNTY**
Raymond T McCormack	1730 Thompson Bridge Road, Gainesville, GA, 30501, USA	Hall

AUTHORIZER INFORMATION	
AUTHORIZER SIGNATURE	Raymond Thad McCormack
AUTHORIZER TITLE	Authorized Person

PLANNING AND ZONING DEPARTMENT 2875
BROWNS BRIDGE ROAD, GAINESVILLE, GA, 30504 MAILING
ADDRESS: PO BOX 1435, GAINESVILLE. GA 30503 t: 770-531-6809 I
f: 770-531-3902

HALL COUNTY
GEORGIA
We have it all in Hall

CAMPAIGN CONTRIBUTIONS DISCLOSURE FORM

This form must be completed by the applicant and property owner, or person representing the property owner, for all zoning actions.

OCGA § 36-67A-3[C] Disclosure of campaign contributions:

(b) When any applicant for zoning action has made, within two years immediately preceding the filing of the applicant's application for the zoning action, campaign contributions aggregating $250.00 or more to a local government official who will consider the application, it shall be the duty of the applicant to file a disclosure report with the governing authority of the respective local government showing:

(3) The name and official position of the local government official to whom the campaign contribution was made; and

(4) The dollar amount and description of each campaign contribution made by the applicant to the local government official during the two years immediately preceding the filing of the application for the rezoning action and the date of each such contribution.

(b) The disclosures required by subsection (a) of this Code section shall be filed within ten days after the application for the zoning action is first filed. (Code 1981, Section OCGA § 36-67A-3[C], enacted by GA L. 1986, page 1269, Section 1, GA L. 1991, page 1365, Section 1).

I hereby certify that I have read the above and that:

I have**_____ I have not ✓

within the two years immediately preceding this date, made any contribution(s) aggregating $250.00 or more to any local government official involved in the review or consideration of this application.

**If you have made such contributions, you must provide the data required below within ten (10) days of filing this application.

Name of Official(s): _____ Office: _____

Dollar Amount: _____ Date of Contribution: _____

Applicant's/Owner's Signature: Jackie D. Allen **Date:** _____

Applicant's/Owner's Name (Printed): Jackie D. Allen

Registered Agent - R. Thad McCormack 9/24/26 RTM

PLANNING AND ZONING DEPARTMENT
2875 BROWNS BRIDGE ROAD, GAINESVILLE, GA, 30504
MAILING ADDRESS: PO BOX 1435, GAINESVILLE. GA 30503
T: 770-531-6809 **I** Email: planning@hallcounty.org

HALL COUNTY
GEORGIA
*We have it **all** in Hall*

CAMPAIGN CONTRIBUTIONS DISCLOSURE FORM

This form must be completed by the applicant and property owner, or person representing the property owner, for all zoning actions.

OCGA § 36-67A-3: Disclosure of Campaign Contributions:

(a) When any applicant for rezoning action has made, within two years immediately preceding the filing of that applicant's application for the rezoning action, campaign contributions aggregating $250.00 or more to a local government official who will consider the application, it shall be the duty of the applicant to file a disclosure report with the governing authority of the respective local government showing:

(1) The name and official position of the local government official to whom the campaign contribution was made; and

(2) The dollar amount and description of each campaign contribution made by the applicant to the local government official during the two years immediately preceding the filing of the application for the rezoning action and the date of each such contribution.

(b) The disclosures required by subsection (a) of this Code section shall be filed within ten days after the application for the zoning action is first filed.

Code OCGA 1981, § 36-67A-3, enacted by Ga L. 1986, page 1269, § 1; Ga L. 1991, page 1365, § 1; Ga L. 1993, page 91, § 36).

I hereby certify that I have read the above and that:

I have**____ I have not X____

within the two years immediately preceding this date, made any contribution(s) aggregating $250.00 or more to any local government official involved in the review or consideration of this application.

****If you have made such contribution(s), you must provide the data required below within ten (10) days of filing this application.

Name of Official(s): _____ Office: _____

Dollar Amount: _____ Date of Contribution: _____

Applicant's/Owner's Name Printed: Chris Patton

Applicant's/Owner's Signature: Chris Patton Date: 11/6/2026

Submitted with the Zoning Amendment Application, Hall County Planning & Zoning (checklist rev. 8.3.2026)

Zoning Amendment Narrative

Rezoning from AR-1 (Agricultural Residential) to I-1 (Light Industrial)

Tax Parcel No.	15031 000027 · J T Benefield Est, Pt Lt 8
Location	~~1646 Candler Road~~, Gainesville, GA 30507 — site access from Calvary Church Road 1555C Calvary Church Rd
Owner / Applicant	JD Allen Properties LLC, P.O. Box 2937, Gainesville, GA 30503
Agent	Chris Patton, Patton Land Surveying, LLC
Property Size	41.98 acres (Tract 2, 40.64 ac, and Tract 3, 1.34 ac, per survey by Patton Land Surveying, LLC)
Request	Rezone from AR-1 to I-1 to permit a Truck Yard (UDC §7.6.6.E)

1. Existing Conditions

The property is largely wooded, with existing structures as shown on the site plan, and no active agricultural use. It reaches Calvary Church Road, a County-maintained road, through a 100-ft-wide access strip. The parcel lies in FEMA Zone X (Panel 13139C0195H, eff. December 1, 2022); no Special Flood Hazard Area is mapped on the property. The creek along the northeast property line is shown on the site plan with its stream buffer; nothing is proposed within it.

2. Current and Proposed Zoning; Applicable Overlay Districts

Current zoning	AR-1 — Agricultural Residential 1
Proposed zoning	I-1 — Light Industrial

Adjoining Tax Parcels 15031 000048 and 15031 000029A are zoned I-1 (conditional), and a comparable trailer storage facility operates immediately south on Calvary Industrial Drive. The request extends an established industrial pattern at this location.

3. Proposed Use

Truck Yard (UDC §7.6.6.E), permitted in I-1 under Allowed Use Table §7.2.1: a long-term trailer drop lot with **401 marked spaces** for over-the-road trailers. Trailers are dropped and retrieved on an extended-duration basis, not cycled daily.

Hours / staffing	Open 24 hours, 7 days; unmanned
Security	Perimeter security fence with three-strand barbed wire; slide gate on key fob or keypad, not left open; security cameras
Buildings	None proposed
Surfacing	Asphalt paving throughout
Access	One entrance on Calvary Church Road

Submitted with the Zoning Amendment Application, Hall County Planning & Zoning (checklist rev. 8.3.2026)

4. Proposed Development Standards

Buildings / architectural materials	None proposed; no architectural submittal applicable
Parking	401 trailer spaces with internal drive aisles, asphalt; no separate employee or visitor parking demand
Access	Single entrance on Calvary Church Road, permitted through Hall County Public Works
Setbacks / coverage	I-1 (Table 5.5.1): no buildings; paved area ≥ 20 ft from side and rear lines; site coverage ±28% (pavement) of 80% permitted
Landscaping	10-ft frontage landscape strip with one tree per 40 ft of street frontage (§8.1.3); tree density and Tree Protection Plan at the land disturbance permit (§8.3.9)
Buffers	Truck yard: 50-ft landscape buffer along the AR-1 property lines (Table 8.2.1, industrial with outdoor activity), with grading permitted and graded areas replanted. Access strip: a 6-ft solid wood privacy fence along both of the strip's property lines in place of the landscape buffer (§8.2.4.B.4). Both by variance; see Section 6.
Lighting	Full-cutoff fixtures, mounting height not exceeding 30 ft, no light spill across property lines
Signage	One monument sign at the Calvary Church Road entrance per §8.6.12
Water / sewer	Public water for fire protection only, as required by the Hall County Fire Marshal; no domestic water or sanitary sewer demand

5. Traffic

A Traffic Assessment Memorandum by David Mills, P.E. (TTL, September 15, 2026) is submitted with this application. The use generates **160 weekday trips** (AM peak 18, PM peak 16). Calvary Church Road remains LOS C with the project; no peak-hour volume approaches GDOT thresholds for turn-lane or driveway improvements.

6. Requested Variances

Requested with this application at staff's direction (September 28, 2026), under a separate Variance Application and Statement of Hardship:

Access strip buffer	Table 8.2.1 buffer reduced from 50 ft to 0 ft on each side of the 100-ft access strip, with a 6-ft solid wood privacy fence along the strip's property lines (§8.2.4.B.4). Both adjoining parcels are owned by the applicant.
Truck yard buffer	50-ft width kept along the AR-1 property lines; grading permitted within it (§8.2.4) and disturbed areas replanted.

Both variances are shown on Exhibit ZA-2 (Buffer Variance Exhibit) and in the site data table on ZA-1.

PLANNING AND ZONING DEPARTMENT
2875 BROWNS BRIDGE ROAD, GAINESVILLE, GA, 30504
MAILING ADDRESS: PO BOX 1435, GAINESVILLE. GA 30503
T: 770-531-6809 I Email: planning@hallcounty.org

HALL COUNTY
GEORGIA
We have it all in Hall

STATEMENT OF HARDSHIP

The Hall County Planning Commission and/or Board of Commissioners has the authority, in specific cases, to grant variances from the terms of the Zoning Regulations when such variances are not contrary to the public interest and when, due to special conditions, strict application of the Zoning Regulations would result in an unnecessary hardship. This authority is exercised to ensure that the intent of the regulations are upheld, that public safety and welfare are protected, and that substantial justice is served. Variances may only be granted when a hardship is clearly demonstrated as required by the Zoning Regulations.

For all residential variance requests, a plat or survey of the property prepared by a registered surveyor, architect, or engineer is required. For all commercial or industrial variance requests, a site plan of the property prepared by a registered surveyor, architect, or engineer is required. Variances may be granted only upon a finding by the Board that:

HARDSHIP EXPLANATION: Describe how each situation below relates to your application:

1. Unusual Physical Features of the Property: Explain how there are extraordinary and exceptional conditions pertaining to the particular lot in question because of its size, shape or topography (the hardship must relate to the physical character of the lot and not to a personal or economic hardship);

Response: The tract's only frontage on Calvary Church Road is a 100-ft-wide access strip about 650 ft long (Tract 3, 1.34 ac) leading to the 40.6-ac body of the tract. A drive through the strip requires up to about 20 ft of cut and fill and retaining walls because of the existing grades. Two 50-ft buffers on a 100-ft strip leave no width for a driveway at all.

2. Hardship Created by Applying Zoning Requirements: Explain how the application of the requirements of this UDC to this particular piece of property would create an unusual hardship.

Response: UDC Table 8.2.1 requires a 50-ft buffer along each side of the strip where it adjoins AR-1 land; 50 ft on each side equals the full 100-ft width, so a conforming buffer eliminates the tract's only access. The 30-ft drive, its shoulders, utilities and the retaining walls needed for the grade change occupy most of the strip, so it cannot be left undisturbed as Sec. 8.2.4 requires. Around the sloping truck yard, the undisturbed 50-ft buffer conflicts with the grading needed to build the yard.

3. Conditions Unique to This Property: Explain how such conditions are particular to the property involved and are not common to other properties in the neighborhood.

Response: A 100-ft flag strip carrying all access to a 42-ac tract, across ground that changes about 20 ft in elevation, is particular to this property. The adjoining parcels along Calvary Church Road have direct road frontage and do not depend on a narrow strip for access.

4. Hardship Not Caused by Property Owner: Confirm that such conditions are not the result of any actions of the property owner.

Response: The access strip and the tract boundaries are as shown on the recorded plat (Plat Book 877, Page 258). The topography of the access strip is natural.

5. Impact on the Public and Zoning Intent: Relief, if granted, would not cause substantial detriment to the public good or impair the purposes and intent of this UDC; provided, however, that no variance may be granted for a use of land or building or structure that is prohibited by this UDC or for a Conditional Use Permit which has been denied.


Response: Both parcels adjoining the access strip (15031 000047D and 15031 000047F) are owned by the applicant, so the reduced buffer affects no other owner. A 6-ft solid wood privacy fence along the strip's property lines is the structural buffer the UDC itself accepts in place of a planted one (Sec. 8.2.4.B.4). The 50-ft buffers around the truck yard remain at full width and will be replanted where graded. A truck yard is a permitted use in the requested I-1 district; the variance concerns buffer width and disturbance only.

I hereby certify that the above information and all attached information is true and correct.

Applicant Signature: Jackie D. Allen Jackie D. Allen Date: 10-01-26

Property Address: 1646 Candler Road, Gainesville, GA 30507 - Tax Parcel 15031 000027 (access from Calvary Church Road)

SITE DATA – HALL COUNTY, GEORGIA		
ITEM	REQUIRED	PROVIDED
TAX PARCEL	15031 000027	
LOCATION	1646 CANDLER ROAD, GAINESVILLE, GA 30507 SITE ACCESS FROM CALVARY CHURCH ROAD	
OWNER / APPLICANT	JD ALLEN PROPERTIES LLC	
SITE AREA	41.98 AC (TRACTS 2 & 3 PER SURVEY BY PATTON LAND SURVEYING, LLC)	
EXISTING ZONING	AR–1 – AGRICULTURAL RESIDENTIAL 1	
PROPOSED ZONING	I–1 – LIGHT INDUSTRIAL	
PROPOSED USE	TRUCK YARD (UDC SEC. 7.6.6.E) – LONG–TERM TRAILER DROP LOT, UNMANNED; NO BUILDINGS PROPOSED	
FUTURE LAND USE	EMPLOYMENT (HALL COUNTY 2024 COMPREHENSIVE PLAN)	
PARKING	401 TRAILER SPACES (11' x 55'), ASPHALT DRIVE AISLES; NO EMPLOYEE OR VISITOR PARKING DEMAND	
FRONT SETBACK	50' (TABLE 5.5.1)	+/–680' TO NEAREST TRAILER SPACE; NO BUILDINGS
SIDE / REAR SETBACK	20' (TABLE 5.5.1)	23' MIN. TO PAVED AREA; NO BUILDINGS
MAX. SITE COVERAGE	80% (TABLE 5.5.1)	+/–28% (11.9 AC PAVEMENT)
BUFFER – TRUCK YARD (ADJACENT AR–1)	50' LANDSCAPE BUFFER, INDUSTRIAL WITH OUTDOOR ACTIVITY (TABLE 8.2.1, SEC. 8.2.3)	50' LANDSCAPE BUFFER ALONG AR–1 LINES; GRADED AREAS REPLANTED – VARIANCE REQUESTED
BUFFER – ACCESS STRIP (ADJACENT AR–1)	50' LANDSCAPE BUFFER (TABLE 8.2.1, SEC. 8.2.3)	6' SOLID WOOD PRIVACY FENCE ALONG THE STRIP'S PROPERTY LINES; NO LANDSCAPE BUFFER – VARIANCE REQ.
STREAM BUFFER	50' UNDISTURBED + 25' IMPERVIOUS SETBACK (SEC. 10.4.7)	SHOWN; PAVED AREA +/–188' FROM THE CREEK
FLOOD ZONE	FEMA ZONE X, PANEL 13139C0195H EFF. 12/1/2022; NO SPECIAL FLOOD HAZARD AREA ON PARCEL.	
WATER / SEWER	PUBLIC WATER FOR FIRE PROTECTION ONLY NO DOMESTIC WATER OR SANITARY SEWER	
VARIANCES REQUESTED	1. ACCESS STRIP BUFFER: 50' REDUCED TO 0'; 6' SOLID WOOD PRIVACY FENCE ALONG THE STRIP'S PROPERTY LINES (TABLE 8.2.1, SEC. 8.2.4.B.4). 2. TRUCK YARD BUFFER: GRADING PERMITTED; DISTURBED AREAS REPLANTED (SEC. 8.2.4).	

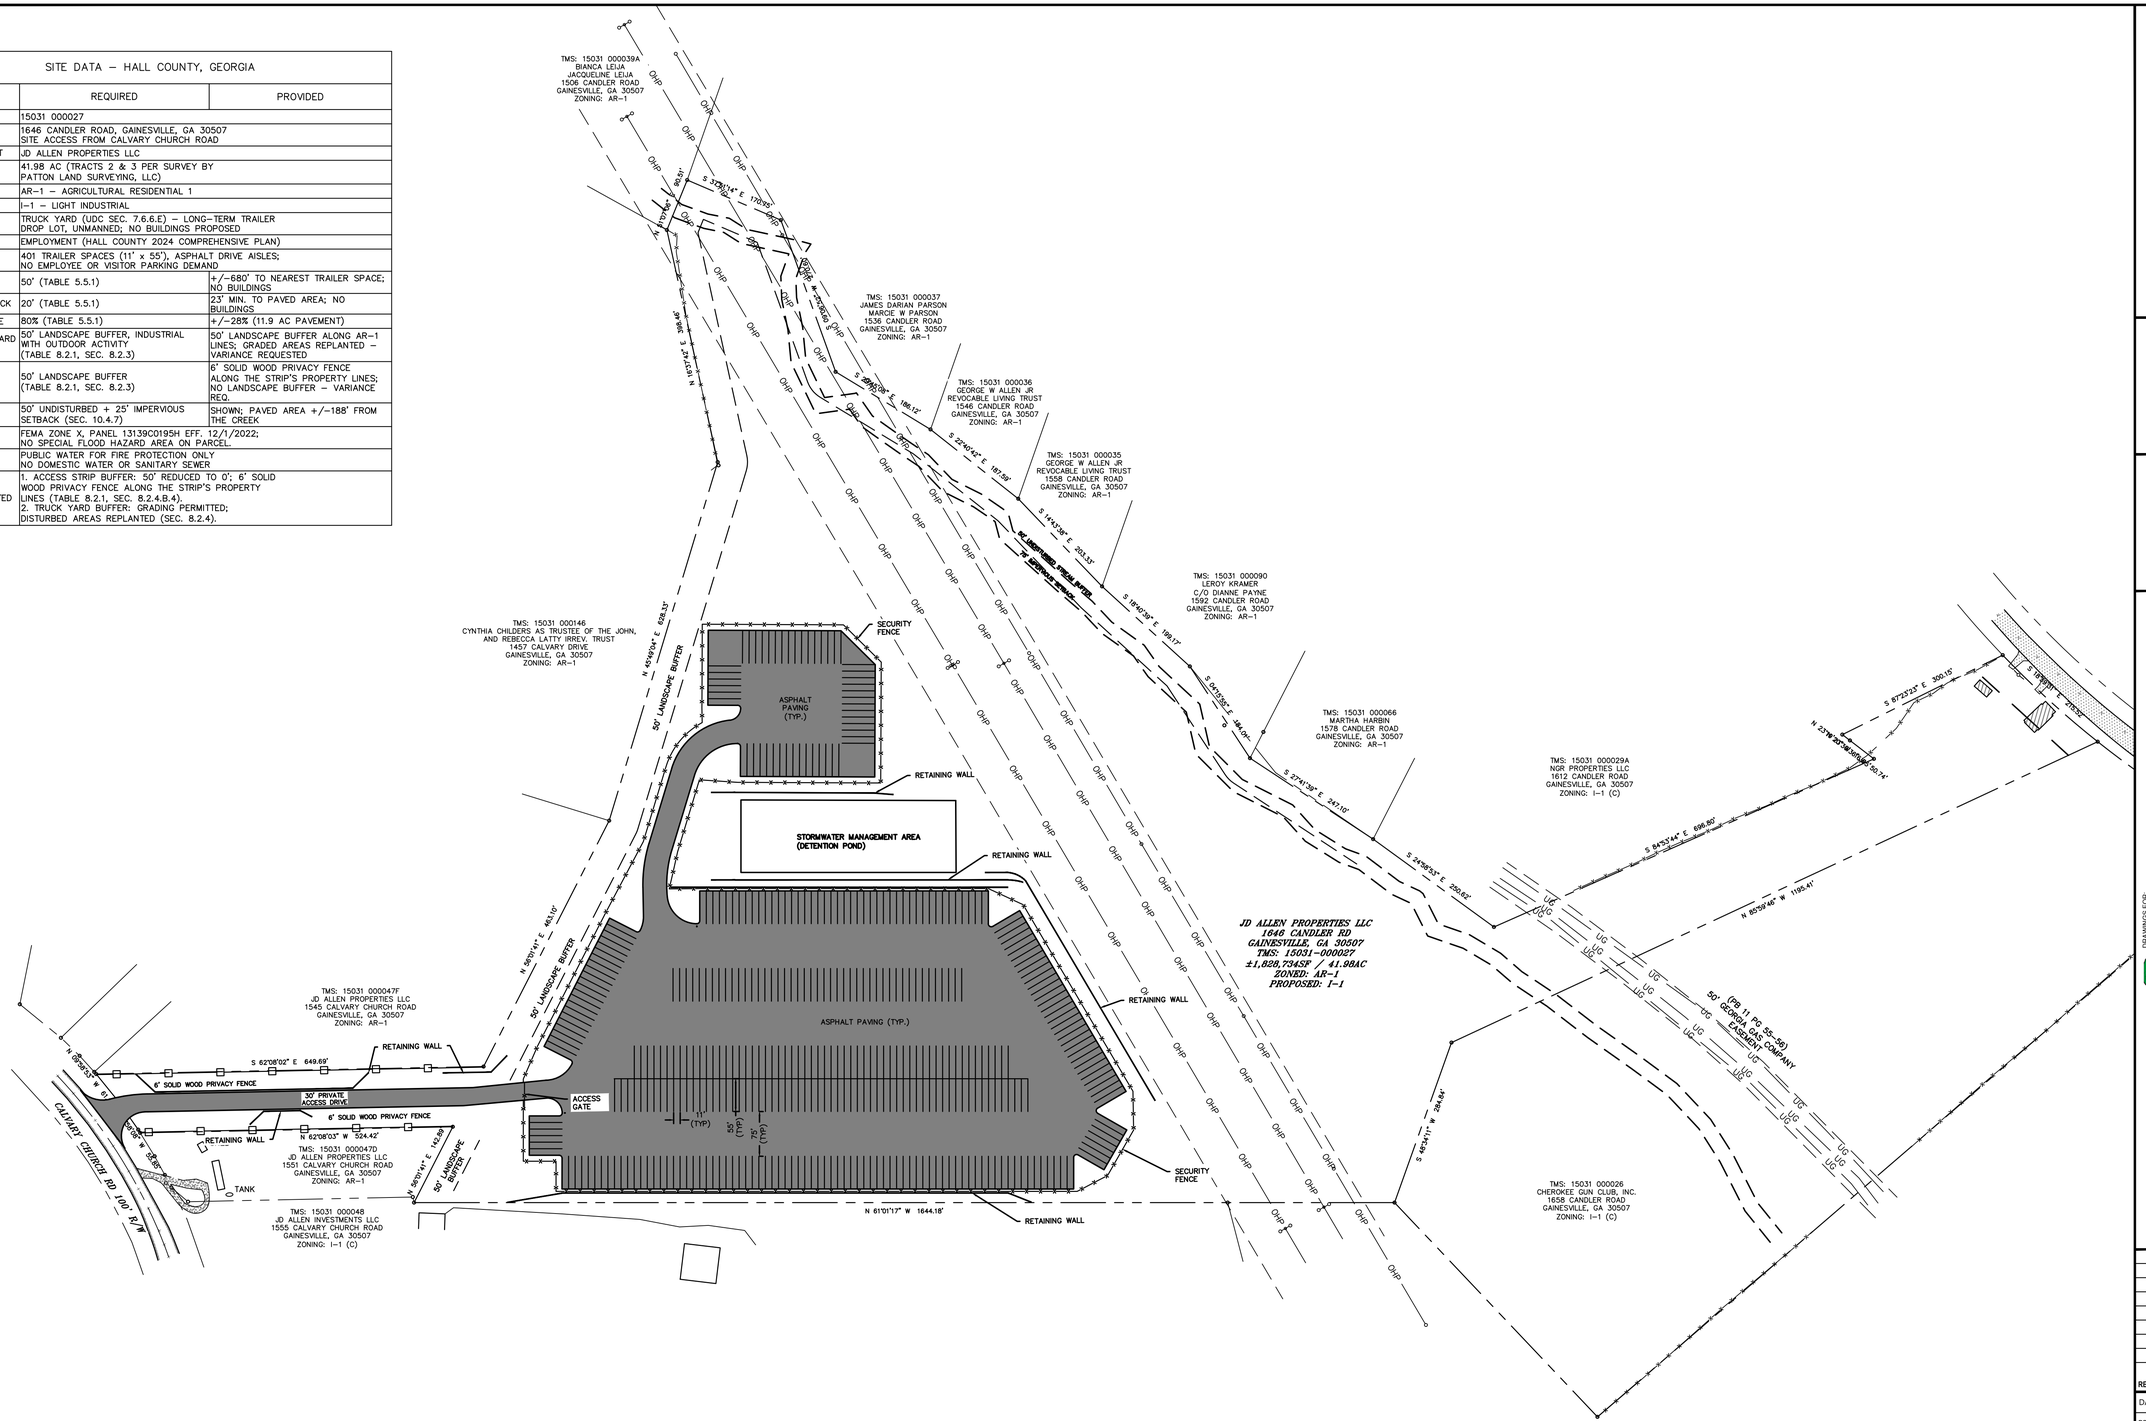

WCH Consulting
PO Box 11, Johns Island, SC 29457
843-730-4225 | Will@wch-consulting.com

GEORGIA REGISTERED No. PE0046708 PROFESSIONAL ENGINEER WILLIAM C HAY

Preview
10/01/2026 11:56 AM

DRAWINGS FOR:
Peachstone TRUCK BROKERS, INC.

Hall County Truck Parking

1646 Candler Road
Gainesville, GA
TMS: 15031 000027

REV	DATE	DESCRIPTION

DATE:	October 1, 2026
PROJECT #:	26-005
DRAWN BY:	William C Hay, PE
SCALE:	1" = 120'

SHEET TITLE:
Zoning Amendment Site Plan

SHEET NUMBER:
ZA-1

120 60 0 120 240 360
SCALE IN FEET
1" = 120'

LEGEND

- SUBJECT PROPERTY - TAX PARCEL 15031 000027 (41.98 AC)
- 50' LANDSCAPE BUFFER - TRUCK YARD (UDC TABLE 8.2.1)
- 6' SOLID WOOD PRIVACY FENCE (UDC SEC. 8.2.4.B.4)
- PROPOSED CONTOUR
- EXISTING CONTOUR

50' LANDSCAPE BUFFER REQUIRED EACH SIDE (TABLE 8.2.1)
VARIANCE REQUESTED: 0'; 6' SOLID WOOD PRIVACY FENCE ALONG THE PROPERTY LINES IN ITS PLACE (SEC. 8.2.4.B.4)

50' LANDSCAPE BUFFER, TRUCK YARD (TABLE 8.2.1)
VARIANCE REQUESTED: GRADING PERMITTED; DISTURBED AREAS REPLANTED (SEC. 8.2.4)

TMS: 15031 000047F
JD ALLEN PROPERTIES LLC
1545 CALVARY CHURCH ROAD
GAINESVILLE, GA 30507
ZONING: AR-1

PROPOSED 6' SOLID WOOD PRIVACY FENCE ALONG THE STRIP'S PROPERTY LINES (BOTH SIDES)

RETAINING WALL

N 09°58'53" W 61

S 62°08'02" E 649.69'

N 56°01'41" E 463.10'

30' PRIVATE ACCESS DRIVE

100' ACCESS STRIP (TRACT 3, 1.34 AC)

ACCESS GATE

RETAINING WALL

S 58°08" W 55.85

N 62°08'03" W 524.42'

PROPOSED 6' SOLID WOOD PRIVACY FENCE ALONG THE STRIP'S PROPERTY LINES (BOTH SIDES)

N 56°01'41" E 142.85'

SHED

TANK

CALVARY CHURCH RD 100' R/W

TMS: 15031 000047D
JD ALLEN PROPERTIES LLC
1551 CALVARY CHURCH ROAD
GAINESVILLE, GA 30507
ZONING: AR-1

TMS: 15031 000048
JD ALLEN INVESTMENTS LLC
1555 CALVARY CHURCH ROAD
GAINESVILLE, GA 30507
ZONING: I-1 (C)

30 15 0 30 60 90
SCALE IN FEET
1" = 30'

WCH Consulting
PO Box 11, Johns Island, SC 29457
843-754-4225 | Will@wch-consulting.com

GEORGIA REGISTERED No. PE0056708 PROFESSIONAL ENGINEER WILLIAM C HAY

Preliminary Review
NOT FOR CONSTRUCTION
01/21/2026 12:45 PM

DRAWINGS FOR:
Tractions TRUCK BROKERS, INC.

Hall County Truck Parking


1646 Candler Road
Gainesville, GA
TMS: 15031 000027


REV	DATE	DESCRIPTION

DATE: October 1, 2026
PROJECT #: 26-005
DRAWN BY: William C Hay, PE
SCALE: 1" = 30'

SHEET TITLE:
Buffer Variance Exhibit - Access Strip

SHEET NUMBER:
ZA-2

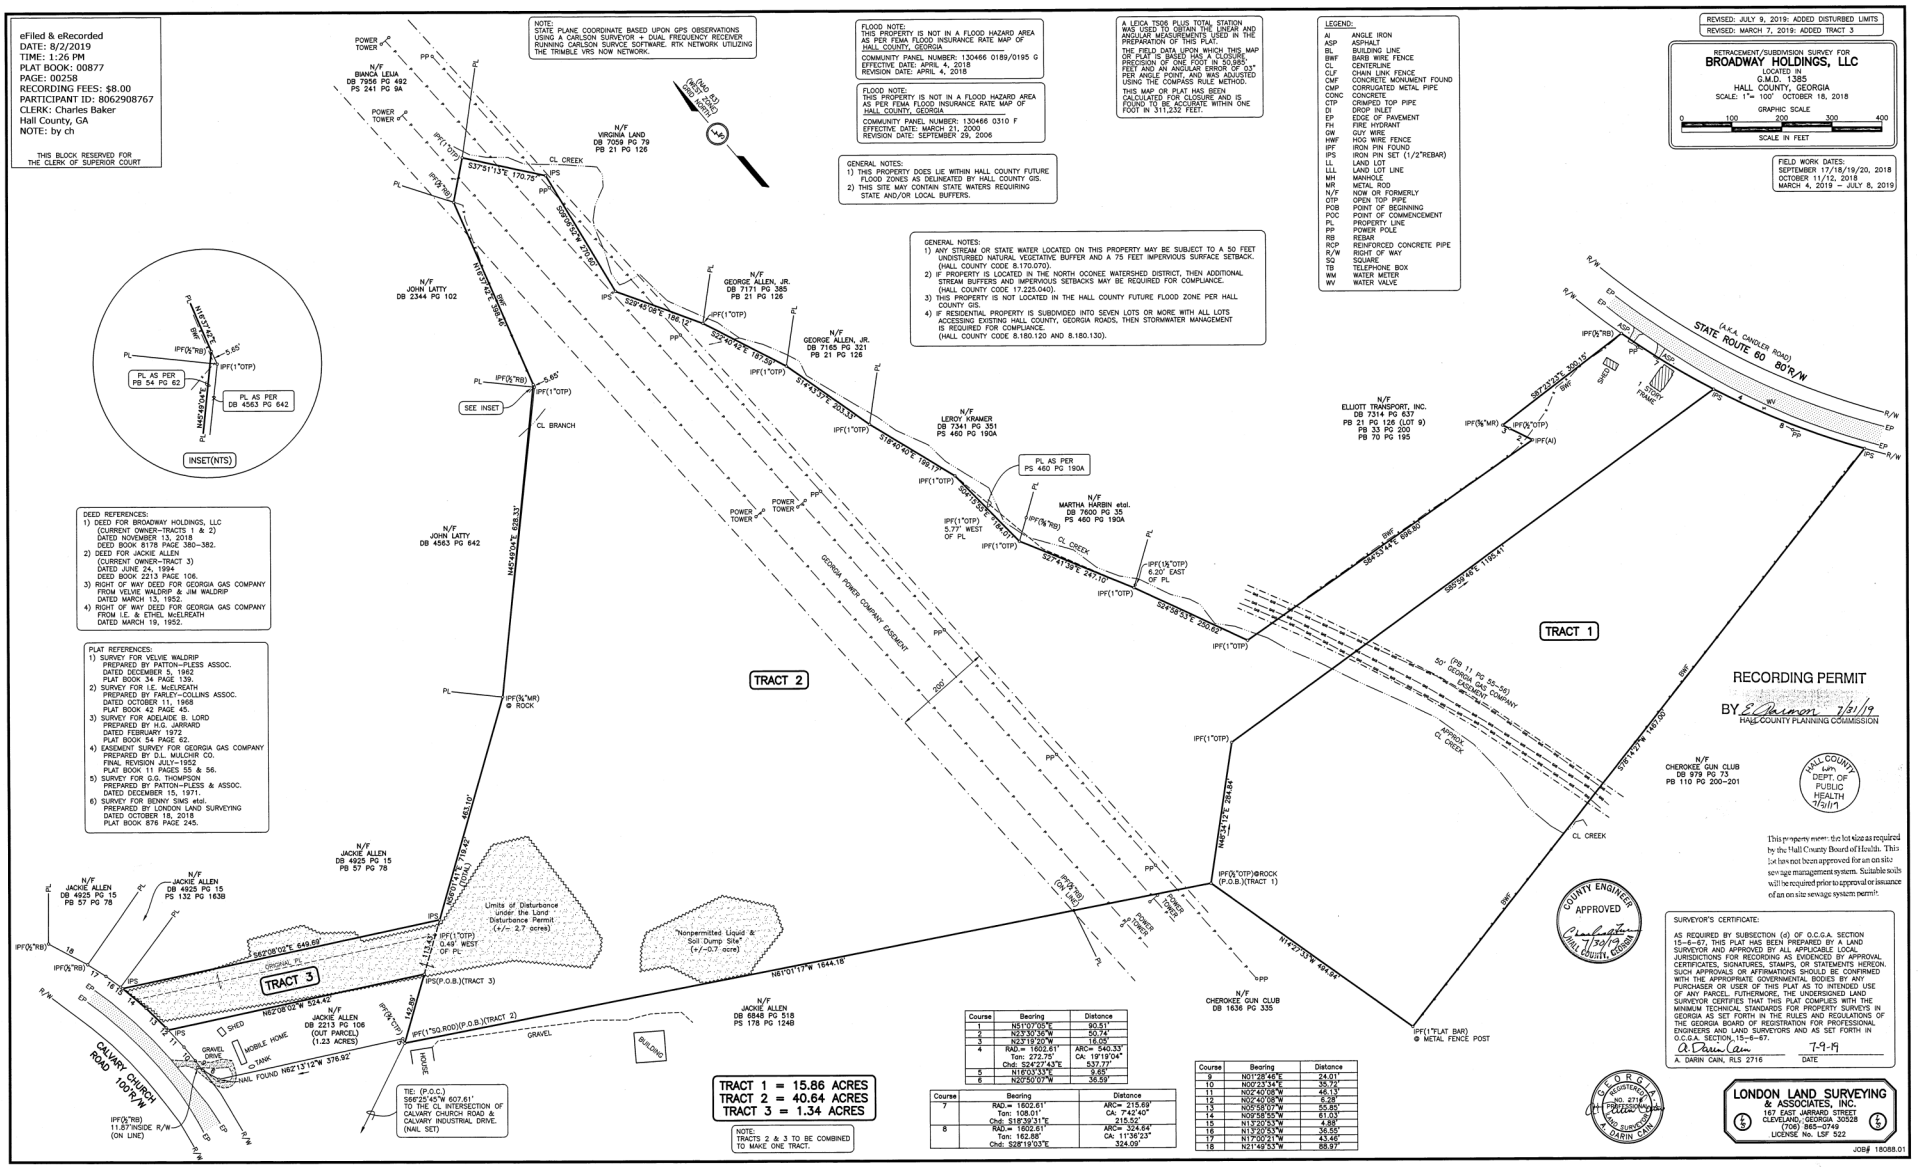
eFiled & eRecorded
DATE: 8/2/2019
TIME: 1:26 PM
PLAT BOOK: 00877
PAGE: 00258
RECORDING FEES: $8.00
PARTICIPANT ID: 8062908767
CLERK: Charles Baker
Hall County, GA
NOTE: by ch
THIS BLOCK RESERVED FOR THE CLERK OF SUPERIOR COURT
NOTE: STATE PLANE COORDINATE BASED UPON GPS OBSERVATIONS USING A CARLSON SURVEYOR + DUAL FREQUENCY RECEIVER RUNNING CARLSON SURVCE SOFTWARE. RTK NETWORK UTILIZING THE TRIMBLE VRS NOW NETWORK.
FLOOD NOTE: THIS PROPERTY IS NOT IN A FLOOD HAZARD AREA AS PER FEMA FLOOD INSURANCE RATE MAP OF HALL COUNTY, GEORGIA. COMMUNITY PANEL NUMBER: 130466 0189/0195 G EFFECTIVE DATE: APRIL 4, 2018 REVISION DATE: APRIL 4, 2018
FLOOD NOTE: THIS PROPERTY IS NOT IN A FLOOD HAZARD AREA AS PER FEMA FLOOD INSURANCE RATE MAP OF HALL COUNTY, GEORGIA COMMUNITY PANEL NUMBER: 130466 0310 F EFFECTIVE DATE: MARCH 21, 2000 REVISION DATE: SEPTEMBER 29, 2006
A LEICA TS06 PLUS TOTAL STATION WAS USED TO OBTAIN THE LINEAR AND ANGULAR MEASUREMENTS USED IN THE PREPARATION OF THIS PLAT. THE FIELD DATA UPON WHICH THIS MAP OR PLAT IS BASED HAS A CLOSURE PRECISION OF ONE FOOT IN 50,985 FEET AND AN ANGULAR ERROR OF 03" PER ANGLE POINT, AND WAS ADJUSTED USING THE COMPASS RULE METHOD. THIS MAP OR PLAT HAS BEEN CALCULATED FOR CLOSURE AND IS FOUND TO BE ACCURATE WITHIN ONE FOOT IN 311,252 FEET.
LEGEND:
AI ANGLE IRON
ASP ASPHALT
BL BUILDING LINE
BWF BARB WIRE FENCE
CL CENTERLINE
CLF CHAIN LINK FENCE
CMF CONCRETE MONUMENT FOUND
CMP CORRUGATED METAL PIPE
CONC CONCRETE
CTP CRIMPED TOP PIPE
DI DROP INLET
EP EDGE OF PAVEMENT
FH FIRE HYDRANT
GW GUY WIRE
HWF HOG WIRE FENCE
IPF IRON PIN FOUND
IPS IRON PIN SET (1/2"REBAR)
LL LAND LOT LINE
LLL LAND LOT LINE
MH MANHOLE
MR METAL ROD
N/F NOW OR FORMERLY
OTP OPEN TOP PIPE
POB POINT OF BEGINNING
POC POINT OF COMMENCEMENT
PL PROPERTY LINE
PP POWER POLE
RB REBAR
RCP REINFORCED CONCRETE PIPE
R/W RIGHT OF WAY
SQ SQUARE
TB TELEPHONE BOX
WM WATER METER
WV WATER VALVE
REVISED: JULY 9, 2019: ADDED DISTURBED LIMITS
REVISED: MARCH 7, 2019: ADDED TRACT 3
RETRACEMENT/SUBDIVISION SURVEY FOR
BROADWAY HOLDINGS, LLC
LOCATED IN
G.M.D. 1385
HALL COUNTY, GEORGIA
SCALE: 1"= 100' OCTOBER 18, 2018
GRAPHIC SCALE
0 100 200 300 400
SCALE IN FEET
FIELD WORK DATES:
SEPTEMBER 17/18/19/20, 2018
OCTOBER 11/12, 2018
MARCH 4, 2019 – JULY 8, 2019
GENERAL NOTES:
1) THIS PROPERTY DOES LIE WITHIN HALL COUNTY FUTURE FLOOD ZONES AS DELINEATED BY HALL COUNTY GIS.
2) THIS SITE MAY CONTAIN STATE WATERS REQUIRING STATE AND/OR LOCAL BUFFERS.
GENERAL NOTES:
1) ANY STREAM OR STATE WATER LOCATED ON THIS PROPERTY MAY BE SUBJECT TO A 50 FEET UNDISTURBED NATURAL VEGETATIVE BUFFER AND A 75 FEET IMPERVIOUS SURFACE SETBACK. (HALL COUNTY CODE 8.170.070).
2) IF PROPERTY IS LOCATED IN THE NORTH OCONEE WATERSHED DISTRICT, THEN ADDITIONAL STREAM BUFFERS AND IMPERVIOUS SETBACKS MAY BE REQUIRED FOR COMPLIANCE. (HALL COUNTY CODE 17.225.040).
3) THIS PROPERTY IS NOT LOCATED IN THE HALL COUNTY FUTURE FLOOD ZONE PER HALL COUNTY GIS.
4) IF RESIDENTIAL PROPERTY IS SUBDIVIDED INTO SEVEN LOTS OR MORE WITH ALL LOTS ACCESSING EXISTING HALL COUNTY, GEORGIA ROADS, THEN STORMWATER MANAGEMENT IS REQUIRED FOR COMPLIANCE. (HALL COUNTY CODE 8.180.120 AND 8.180.130).
DEED REFERENCES:
1) DEED FOR BROADWAY HOLDINGS, LLC (CURRENT OWNER-TRACTS 1 & 2) DATED NOVEMBER 13, 2018 DEED BOOK 6178 PAGE 380-382.
2) DEED FOR JACKIE ALLEN (CURRENT OWNER-TRACT 3) DATED JUNE 24, 1994 DEED BOOK 2213 PAGE 106.
3) RIGHT OF WAY DEED FOR GEORGIA GAS COMPANY FROM VELVIE WALDRIP & JIM WALDRIP DATED MARCH 13, 1952.
4) RIGHT OF WAY DEED FOR GEORGIA GAS COMPANY FROM I.E. & ETHEL McELREATH DATED MARCH 19, 1952.
PLAT REFERENCES:
1) SURVEY FOR VELVIE WALDRIP PREPARED BY PATTON-FLESS ASSOC. DATED DECEMBER 5, 1962 PLAT BOOK 34 PAGE 139.
2) SURVEY FOR I.E. McELREATH PREPARED BY FARLEY-COLLINS ASSOC. DATED OCTOBER 11, 1968 PLAT BOOK 42 PAGE 45.
3) SURVEY FOR ADELAIDE B. LORD PREPARED BY H.G. JARRARD DATED FEBRUARY 1972 PLAT BOOK 54 PAGE 62.
4) EASEMENT SURVEY FOR GEORGIA GAS COMPANY PREPARED BY D.L. MULCHIR CO. FINAL REVISION JULY-1952 PLAT BOOK 11 PAGES 55 & 56.
5) SURVEY FOR G.G. THOMPSON PREPARED BY PATTON-FLESS & ASSOC. DATED DECEMBER 15, 1971.
6) SURVEY FOR BENNY SIMS etal. PREPARED BY LONDON LAND SURVEYING DATED OCTOBER 18, 2018 PLAT BOOK 876 PAGE 245.
N/F BIANCA LEIJA DB 7956 PG 492 PS 241 PG 9A
N/F VIRGINIA LAND DB 7059 PG 79 PB 21 PG 126
N/F JOHN LATTY DB 2344 PG 102
N/F GEORGE ALLEN, JR. DB 7171 PG 385 PB 21 PG 126
N/F GEORGE ALLEN, JR. DB 7165 PG 321 PB 21 PG 126
N/F LEROY KRAMER DB 7341 PG 351 PS 460 PG 190A
N/F MARTHA HARBIN etal. DB 7600 PG 35 PS 460 PG 190A
N/F ELLIOTT TRANSPORT, INC. DB 7314 PG 637 PB 21 PG 126 (LOT 9) PB 33 PG 200 PB 70 PG 195
N/F JOHN LATTY DB 4563 PG 642
N/F JACKIE ALLEN DB 4925 PG 15 PB 57 PG 78
N/F JACKIE ALLEN DB 4925 PG 15 PS 132 PG 163B
N/F JACKIE ALLEN DB 2213 PG 106 (OUT PARCEL) (1.23 ACRES)
N/F JACKIE ALLEN DB 6848 PG 518 PS 178 PG 124B
N/F CHEROKEE GUN CLUB DB 1636 PG 335
N/F CHEROKEE GUN CLUB DB 979 PG 73 PB 110 PG 200-201
STATE ROUTE 60 80'R/W (A.K.A. CANDLER ROAD)
CALVARY CHURCH ROAD 100'R/W
GEORGIA POWER COMPANY EASEMENT
50' (PB 11 PG 55-56) GEORGIA POWER COMPANY EASEMENT
TRACT 1
TRACT 2
TRACT 3
Limits of Disturbance under the Land Disturbance Permit (+/- 2.7 acres)
"Nonpermitted Liquid & Soil Dump Site" (+/-0.7 acre)
TRACT 1 = 15.86 ACRES
TRACT 2 = 40.64 ACRES
TRACT 3 = 1.34 ACRES
NOTE: TRACTS 2 & 3 TO BE COMBINED TO MAKE ONE TRACT.
TIE: (P.O.C.) S66°25'45"W 607.61' TO THE CL INTERSECTION OF CALVARY CHURCH ROAD & CALVARY INDUSTRIAL DRIVE. (NAIL SET)
INSET(NTS)
SEE INSET
CL CREEK
CL BRANCH
BWF
EP
PP
IPS
IPF
IPF(½"RB)
IPF(1"OTP)
IPF(½"MR)
IPF(Al)
IPF(1"FLAT BAR) @ METAL FENCE POST
IPF(P.O.B.)(TRACT 3)
IPF(1"SQ.ROD)(P.O.B.)(TRACT 2)
IPF(P.O.C.)(TRACT 1)
IPF(½"RB) @ ROCK
IPF(½"RB) 11.87'INSIDE R/W (ON LINE)
IPS(P.O.B.)(TRACT 3)
POWER TOWER
SHED
MOBILE HOME
TANK
GRAVEL DRIVE
GRAVEL
HOUSE
BUILDING
NAIL FOUND
SHED
1 STORY FRAME
WV
S 37°51'13"E 170.75'
S 39°28'46"W 719.60'
S 39°45'08"E 186.12'
S 32°40'42"E 187.30'
S 14°43'37"E 203.13'
S 18°40'40"E 188.17'
S 24°03'06"E 194.01'
S 32°41'09"E 241.10'
S 24°38'53"E 200.62'
S 58°23'44"E 696.60'
S 65°09'48"E 1195.41'
S 78°14'29"W 140.00'
N 16°34'12"E 284.84'
N 14°27'53"W 494.64'
N 81°01'17"W 1644.18'
S 62°08'02"E 649.69'
S 62°08'02"W 524.42'
N 62°08'02"E 376.92'
N 82°13'12"W 376.92'
N 65°45'04"E 628.33'
N 65°45'04"E 119.42' (DEED)
N 65°45'04"E 119.42' (CALC.)
N 65°45'04"E 489.10'
N 65°45'04"E 489.10'
N 24°49'43"E 5.65'
N 24°49'43"E 5.65'
PL AS PER PB 54 PG 62
PL AS PER DB 4563 PG 642
PL AS PER PS 460 PG 190A
5.77' WEST OF PL
6.20' EAST OF PL
APPROX. CL CREEK
RECORDING PERMIT
BY E. Darin Cain 7/31/19
HALL COUNTY PLANNING COMMISSION
HALL COUNTY GA DEPT. OF PUBLIC HEALTH 7/31/19
This property meets the lot size as required by the Hall County Board of Health. This lot has not been approved for an on site sewage management system. Suitable soils will be required prior to approval or issuance of an on site sewage system permit.
COUNTY ENGINEER APPROVED 7/31/19 HALL COUNTY, GEORGIA
SURVEYOR'S CERTIFICATE:
AS REQUIRED BY SUBSECTION (d) OF O.C.G.A. SECTION 15-6-67, THIS PLAT HAS BEEN PREPARED BY A LAND SURVEYOR AND APPROVED BY ALL APPLICABLE LOCAL JURISDICTIONS FOR RECORDING AS EVIDENCED BY APPROVAL CERTIFICATES, SIGNATURES, STAMPS, OR STATEMENTS HEREON. SUCH APPROVALS OR AFFIRMATIONS SHOULD BE CONFIRMED WITH THE APPROPRIATE GOVERNMENTAL BODIES BY ANY PURCHASER OR USER OF THIS PLAT AS TO INTENDED USE OF ANY PARCEL. FUTHERMORE, THE UNDERSIGNED LAND SURVEYOR CERTIFIES THAT THIS PLAT COMPLIES WITH THE MINIMUM TECHNICAL STANDARDS FOR PROPERTY SURVEYS IN GEORGIA AS SET FORTH IN THE RULES AND REGULATIONS OF THE GEORGIA BOARD OF REGISTRATION FOR PROFESSIONAL ENGINEERS AND LAND SURVEYORS AND AS SET FORTH IN O.C.G.A. SECTION 15-6-67.
A. Darin Cain 7-9-19
A. DARIN CAIN, RLS 2716 DATE
GEORGIA REGISTERED No. 2716 PROFESSIONAL LAND SURVEYOR E. DARIN CAIN
LONDON LAND SURVEYING & ASSOCIATES, INC.
167 EAST JARRARD STREET
CLEVELAND, GEORGIA 30528
(706) 865-0749
LICENSE No. LSF 522
JOB# 18088.01
Course Bearing Distance
1 N51°07'05"E 90.51'
2 N23°30'36"W 50.74'
3 N23°19'20"W 16.05'
4 RAD.= 1602.61' Tan: 272.75' Chd: S24°27'43"E ARC= 540.33' CA: 19°19'04" 537.77'
5 N18°03'33"E 9.85'
6 N20°50'07"W 36.59'
Course Bearing Distance
7 RAD.= 1602.61' Tan: 108.01' Chd: S18°39'31"E ARC= 215.69' CA: 7°42'40" 215.52'
8 RAD.= 1602.61' Tan: 162.88' Chd: S28°19'03"E ARC= 324.64' CA: 11°36'23" 324.09'
Course Bearing Distance
9 N01°28'46"E 24.01'
10 N00°23'14"E 35.72'
11 N02°40'08"W 46.13'
12 N02°40'08"W 5.38'
13 N09°58'07"W 55.85'
14 N09°58'55"W 61.03'
15 N13°20'53"W 4.80'
16 N13°20'53"W 36.55'
17 N17°09'21"W 43.46'
18 N21°49'53"W 68.97'

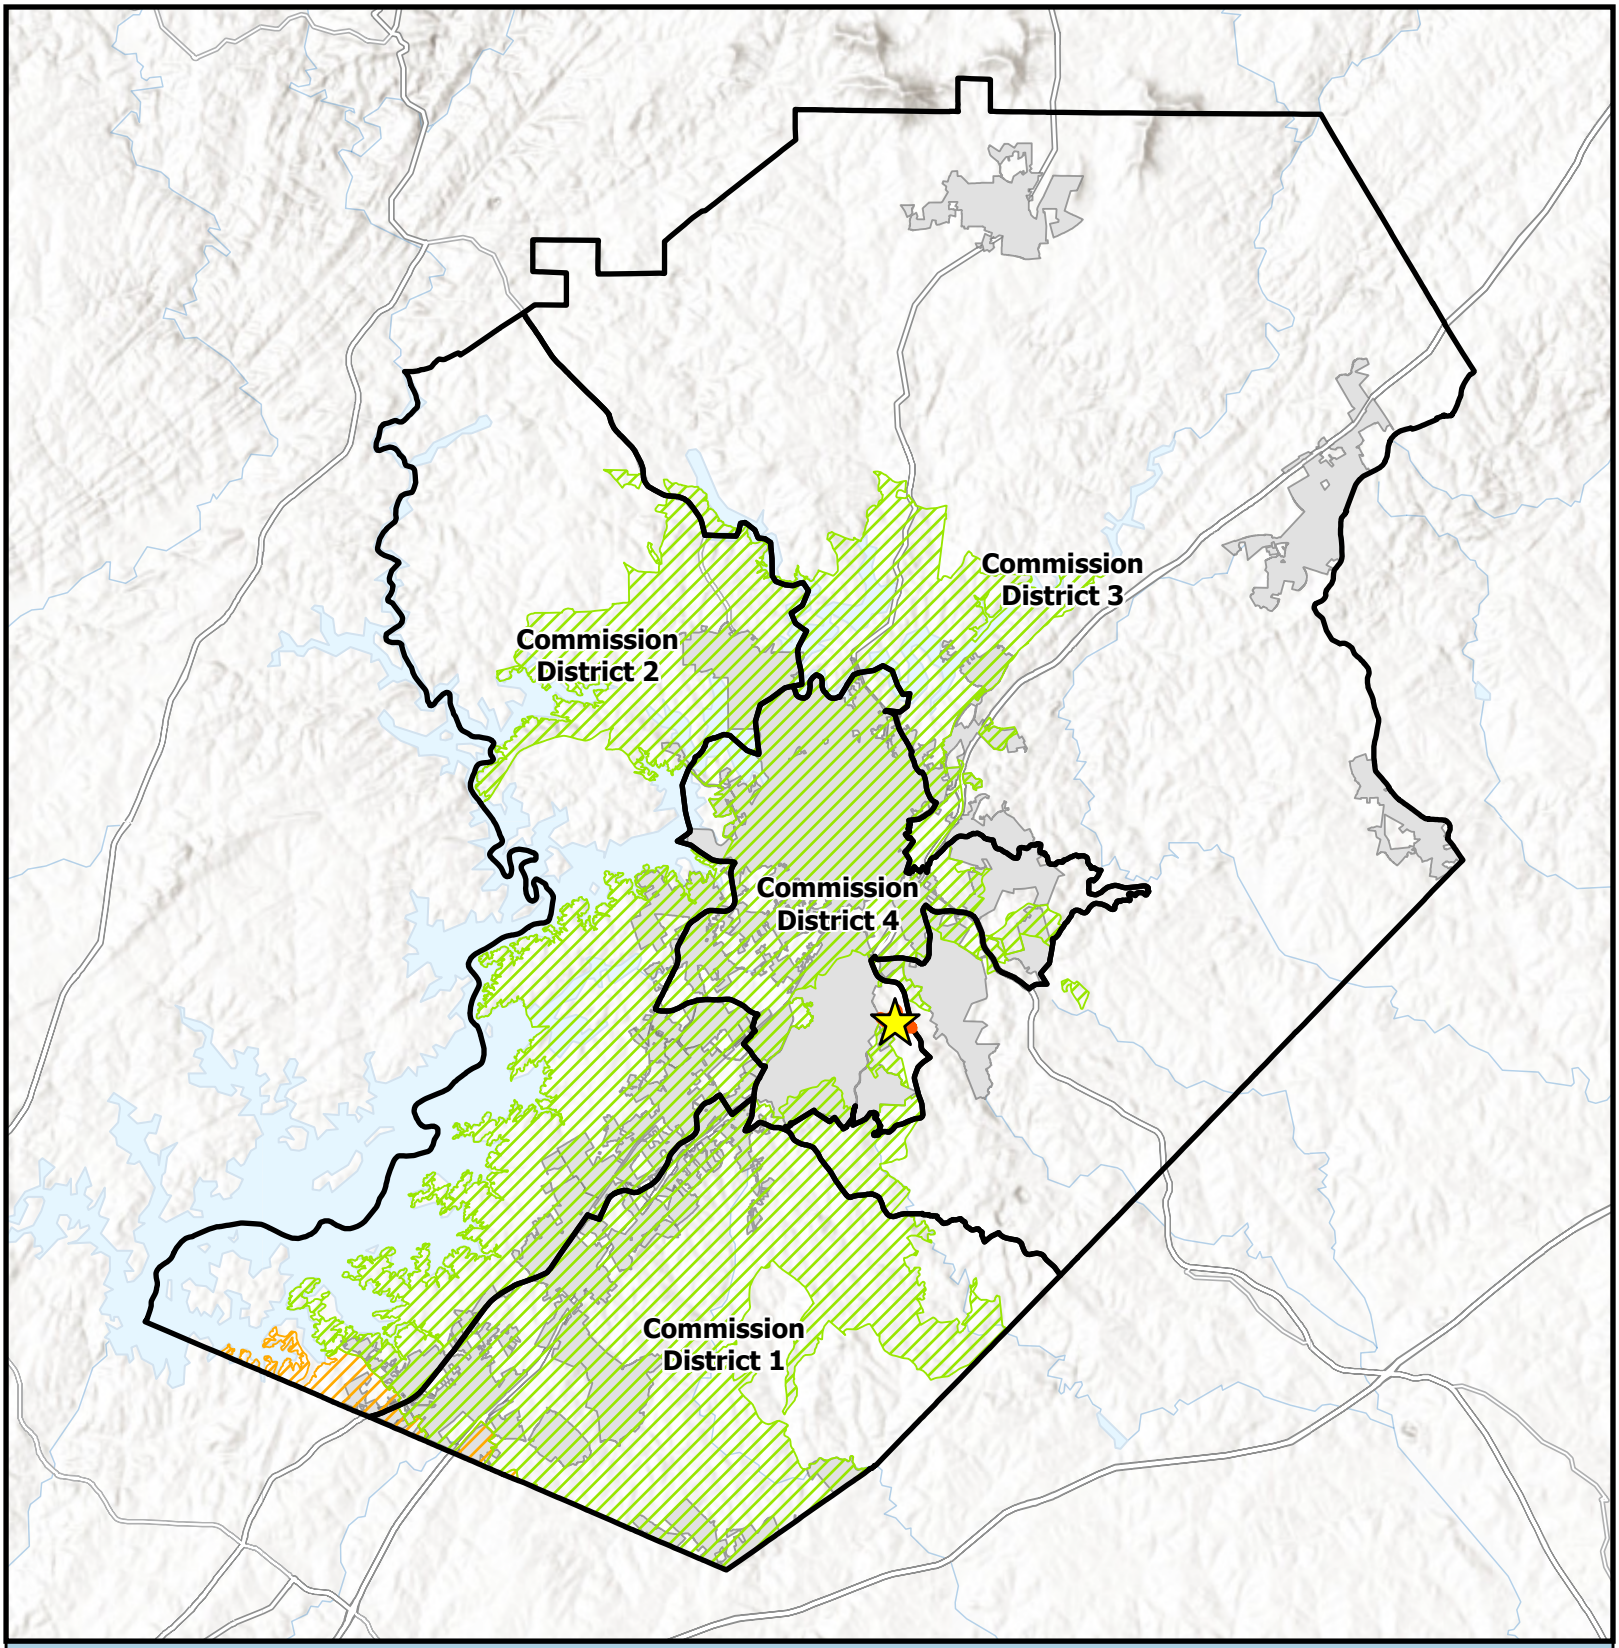

Overview Map

Subject Area
Commision Districts
City Limits

Urbanized Zone Areas


Atlanta, GA
Gainesville, GA

Subject Area Location

Applicant: Chris Patton
Tax Parcel #: 15031 000027
Location: 1555C Calvary Church Road
Commission District: 4

HALL COUNTY
GEORGIA
We have it all in Hall

Date Prepared: 10/20/2026

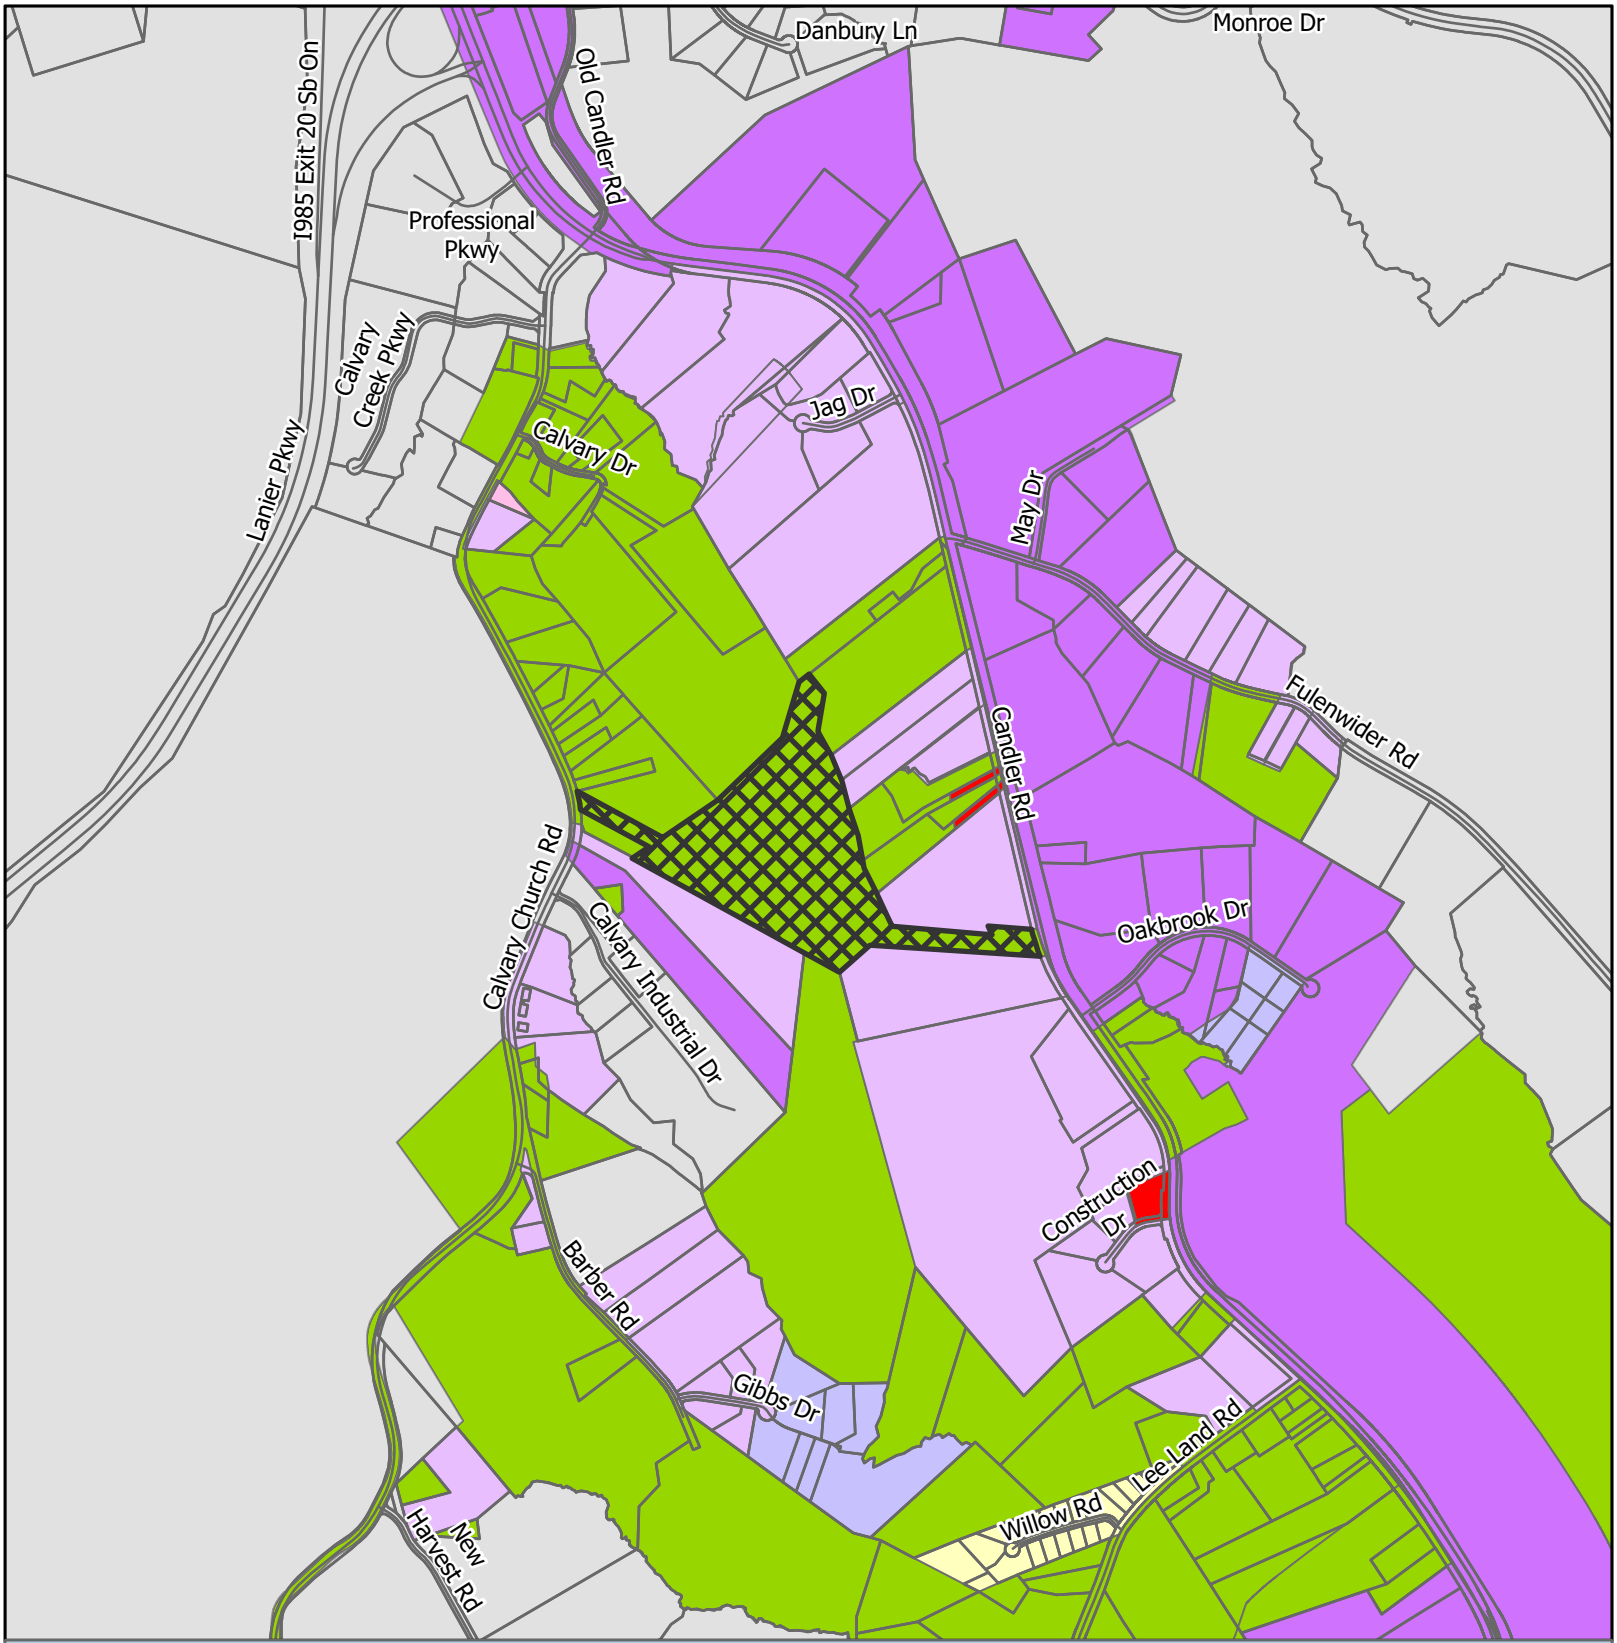

Zoning Map


Subject Area
City Limits

Zoning
AR-1
H-B
I-1
I-2
O-I
PID
R-1

Applicant: Chris Patton
Tax Parcel #: 15031 000027
Location: 1555C Calvary Church Road
Commission District 4

HALL COUNTY
GEORGIA
We have it all in Hall

Date Prepared: 10/20/2026

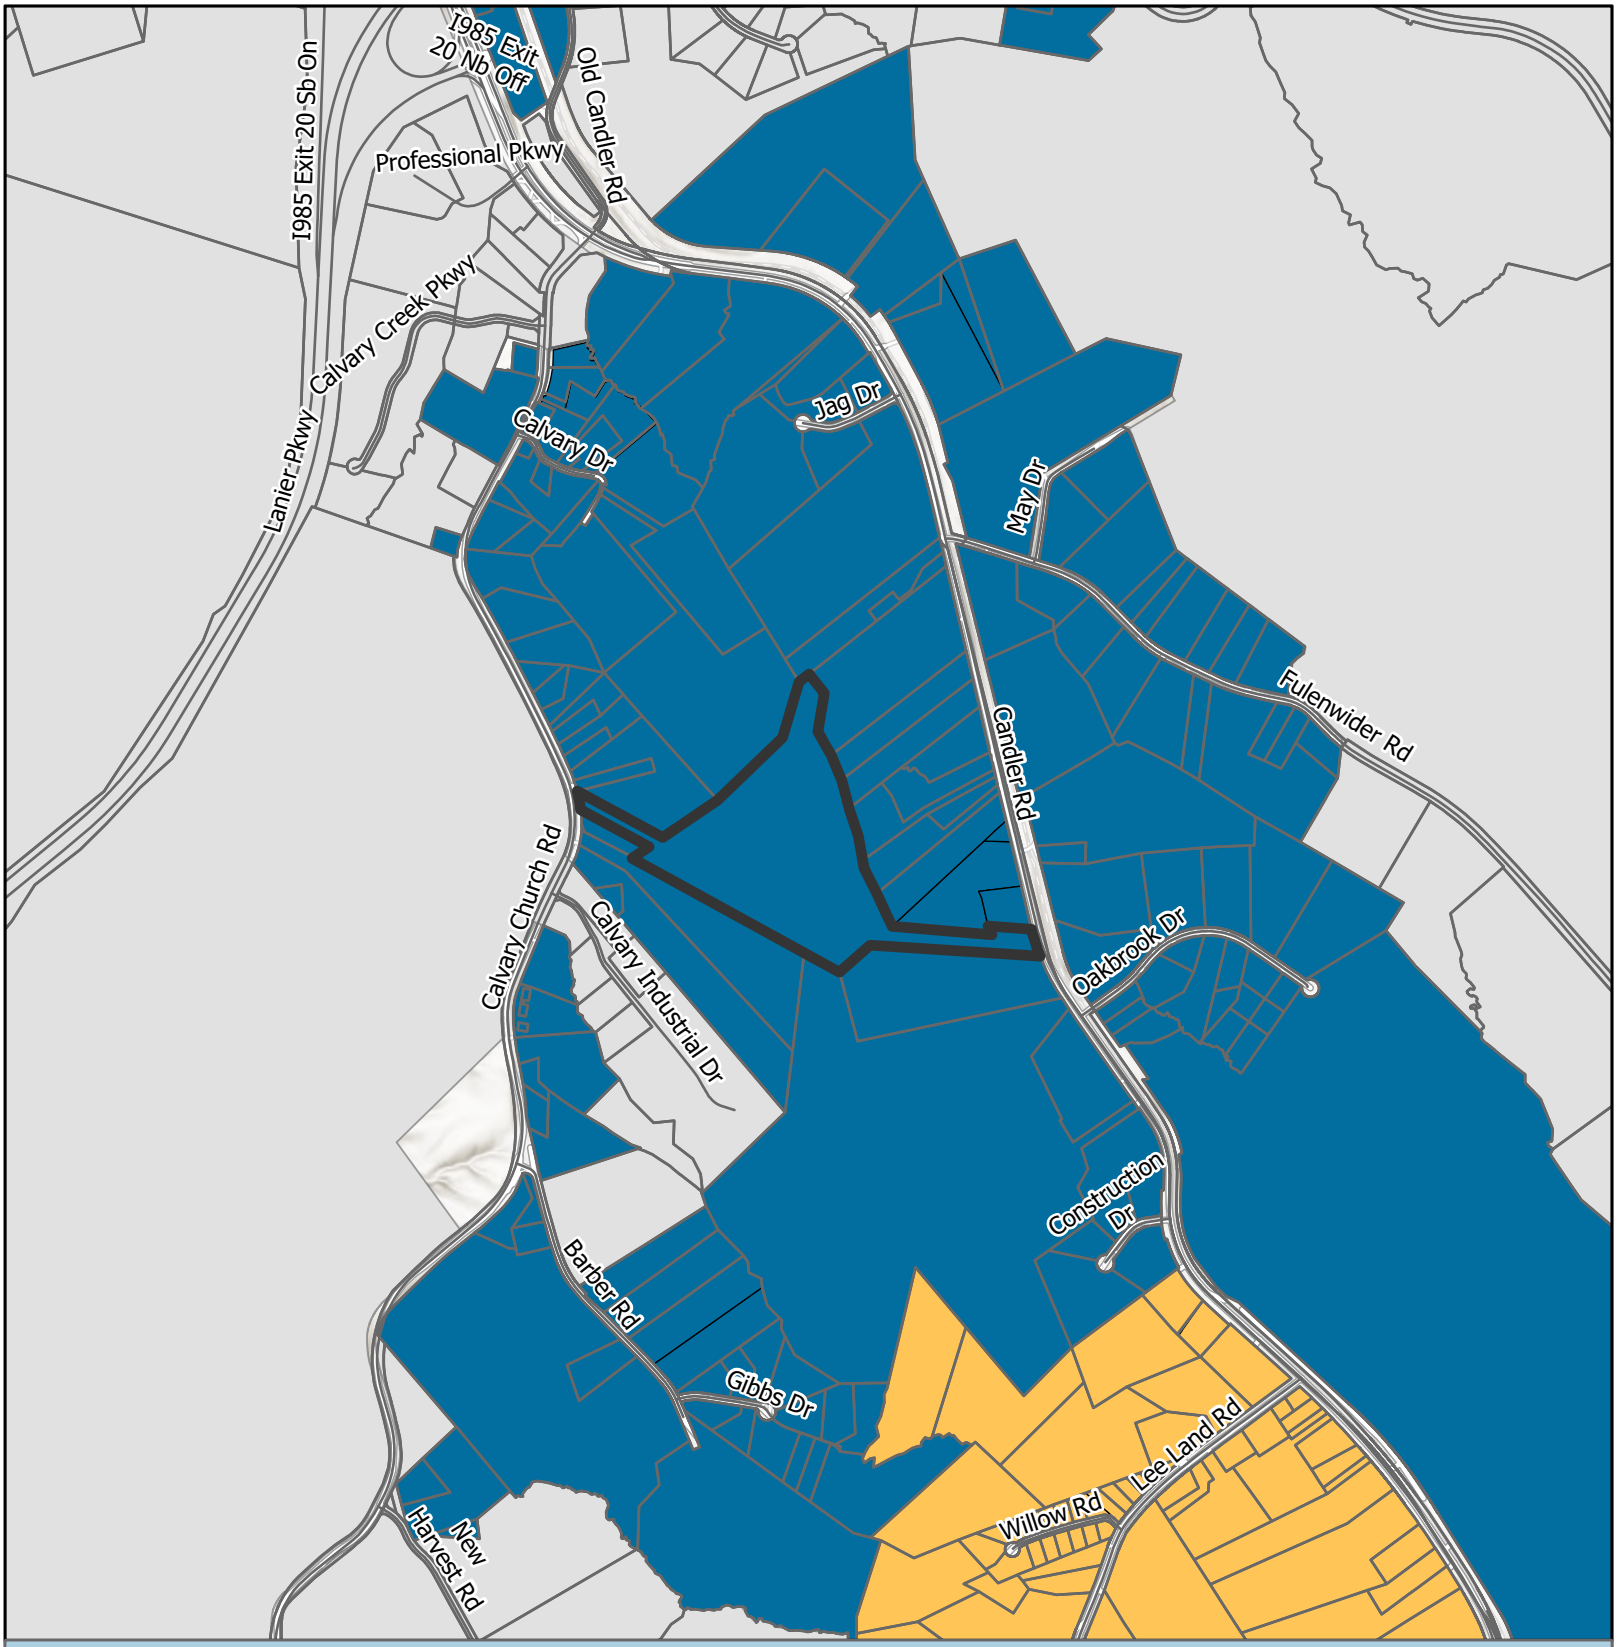

Future Land Use Map


Subject Area
City Limits

FLU
Employment
Suburban Neighborhood, Medium-Density

Applicant: Chris Patton
Tax Parcel #: 15031 000027
Location: 1555C Calvary Church Road
Commission District: 4

HALL COUNTY
GEORGIA
*We have it **all** in Hall*

Date Prepared: 10/20/2026

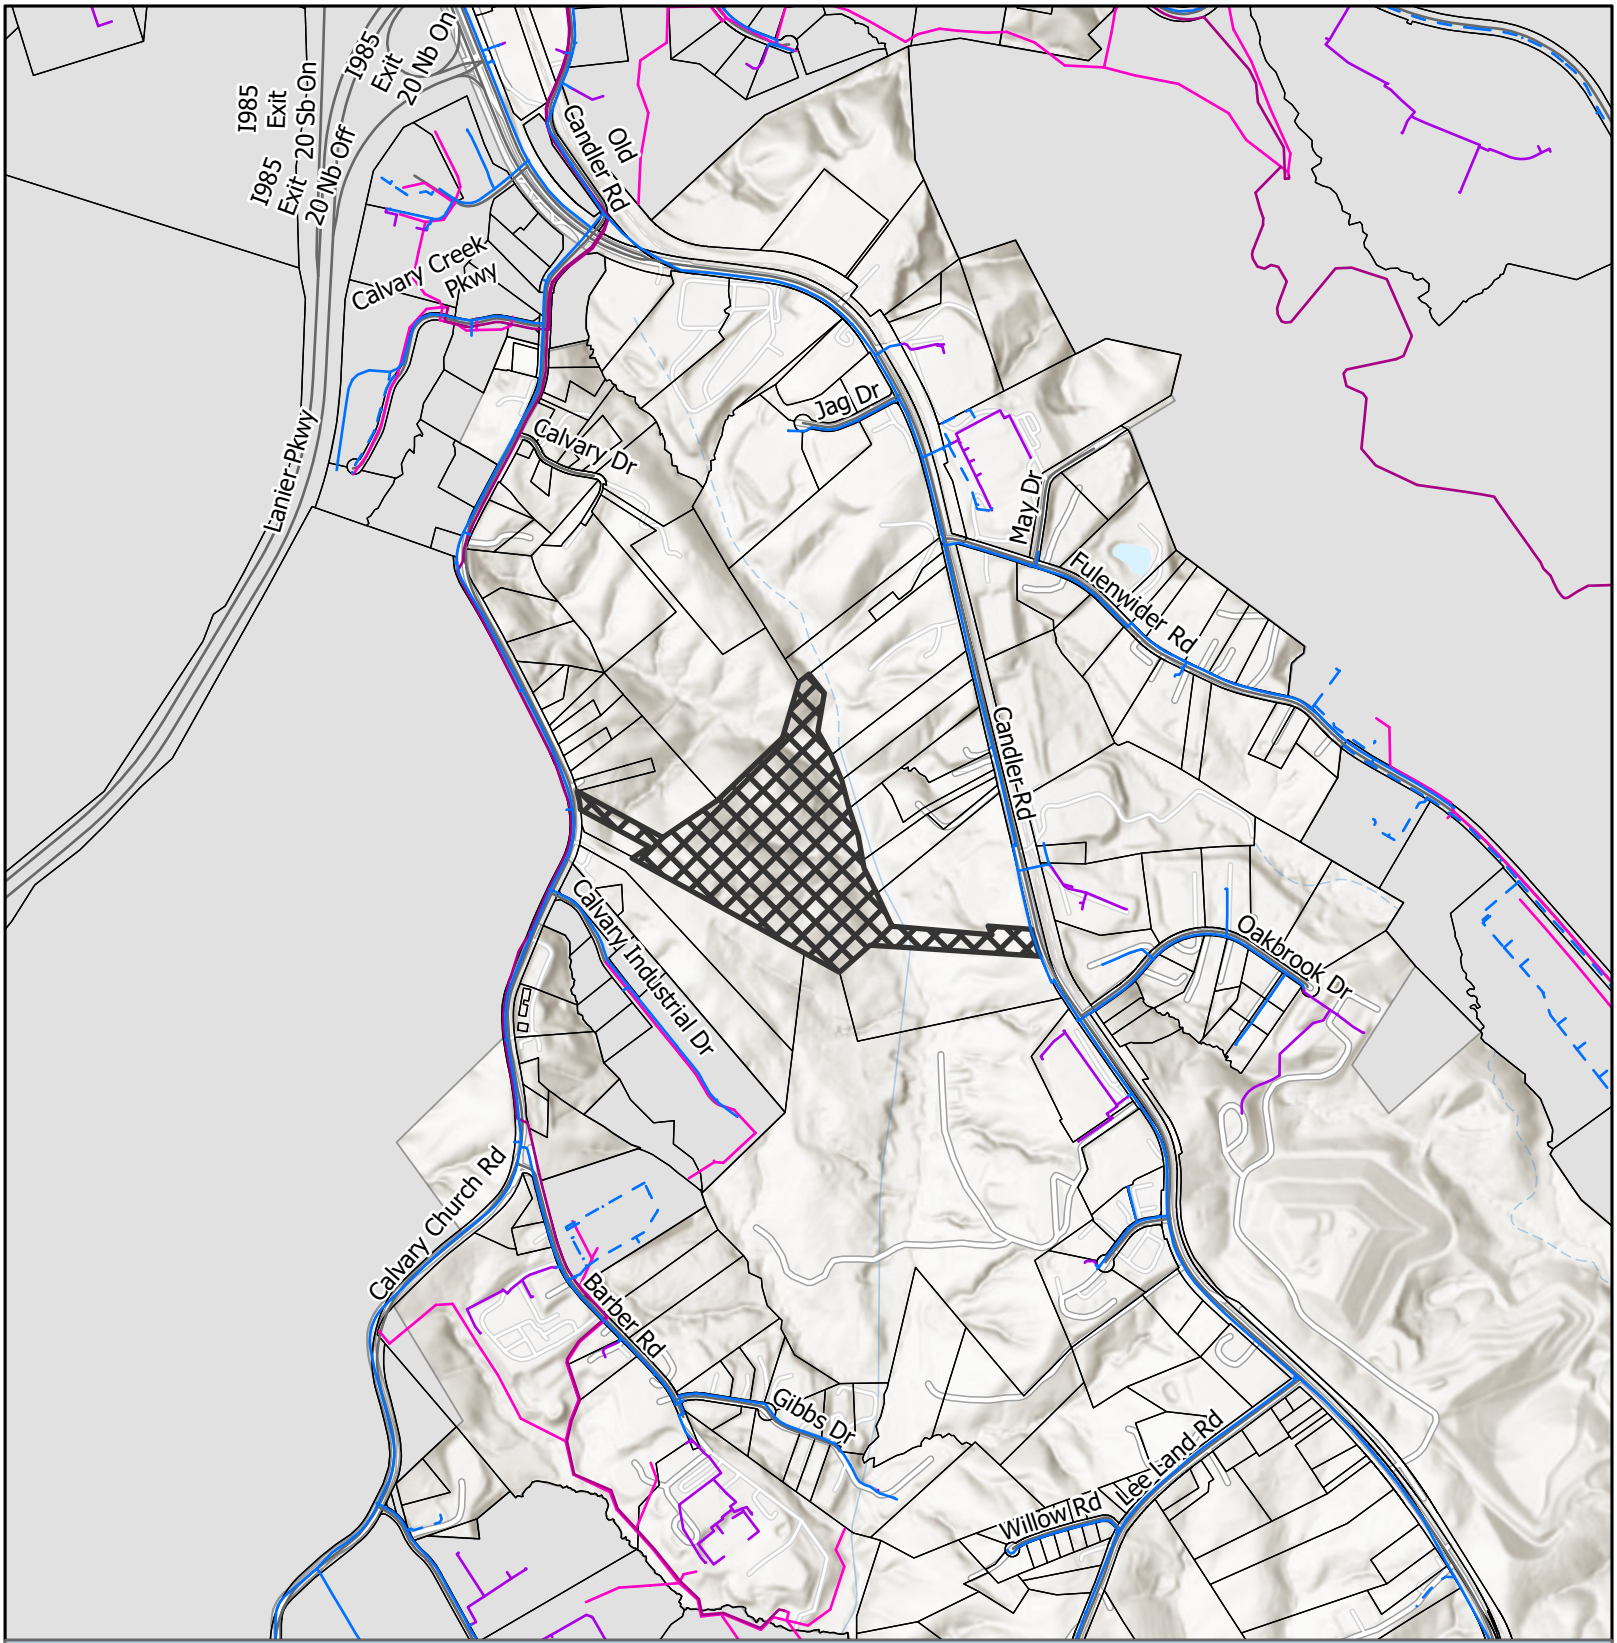


Utilities Map

- Private of Other System
- Waterline
- Preliminary Waterline
- Gainesville Forcemain
- Gainesville Sewerlines
- Subject Area
- City Limits

Applicant: Chris Patton
Tax Parcel #: 15031 000027
Location: 1555C Calvary Church Road
Commission District 4

HALL COUNTY
GEORGIA
We have it all in Hall

Date Prepared: 10/20/2026

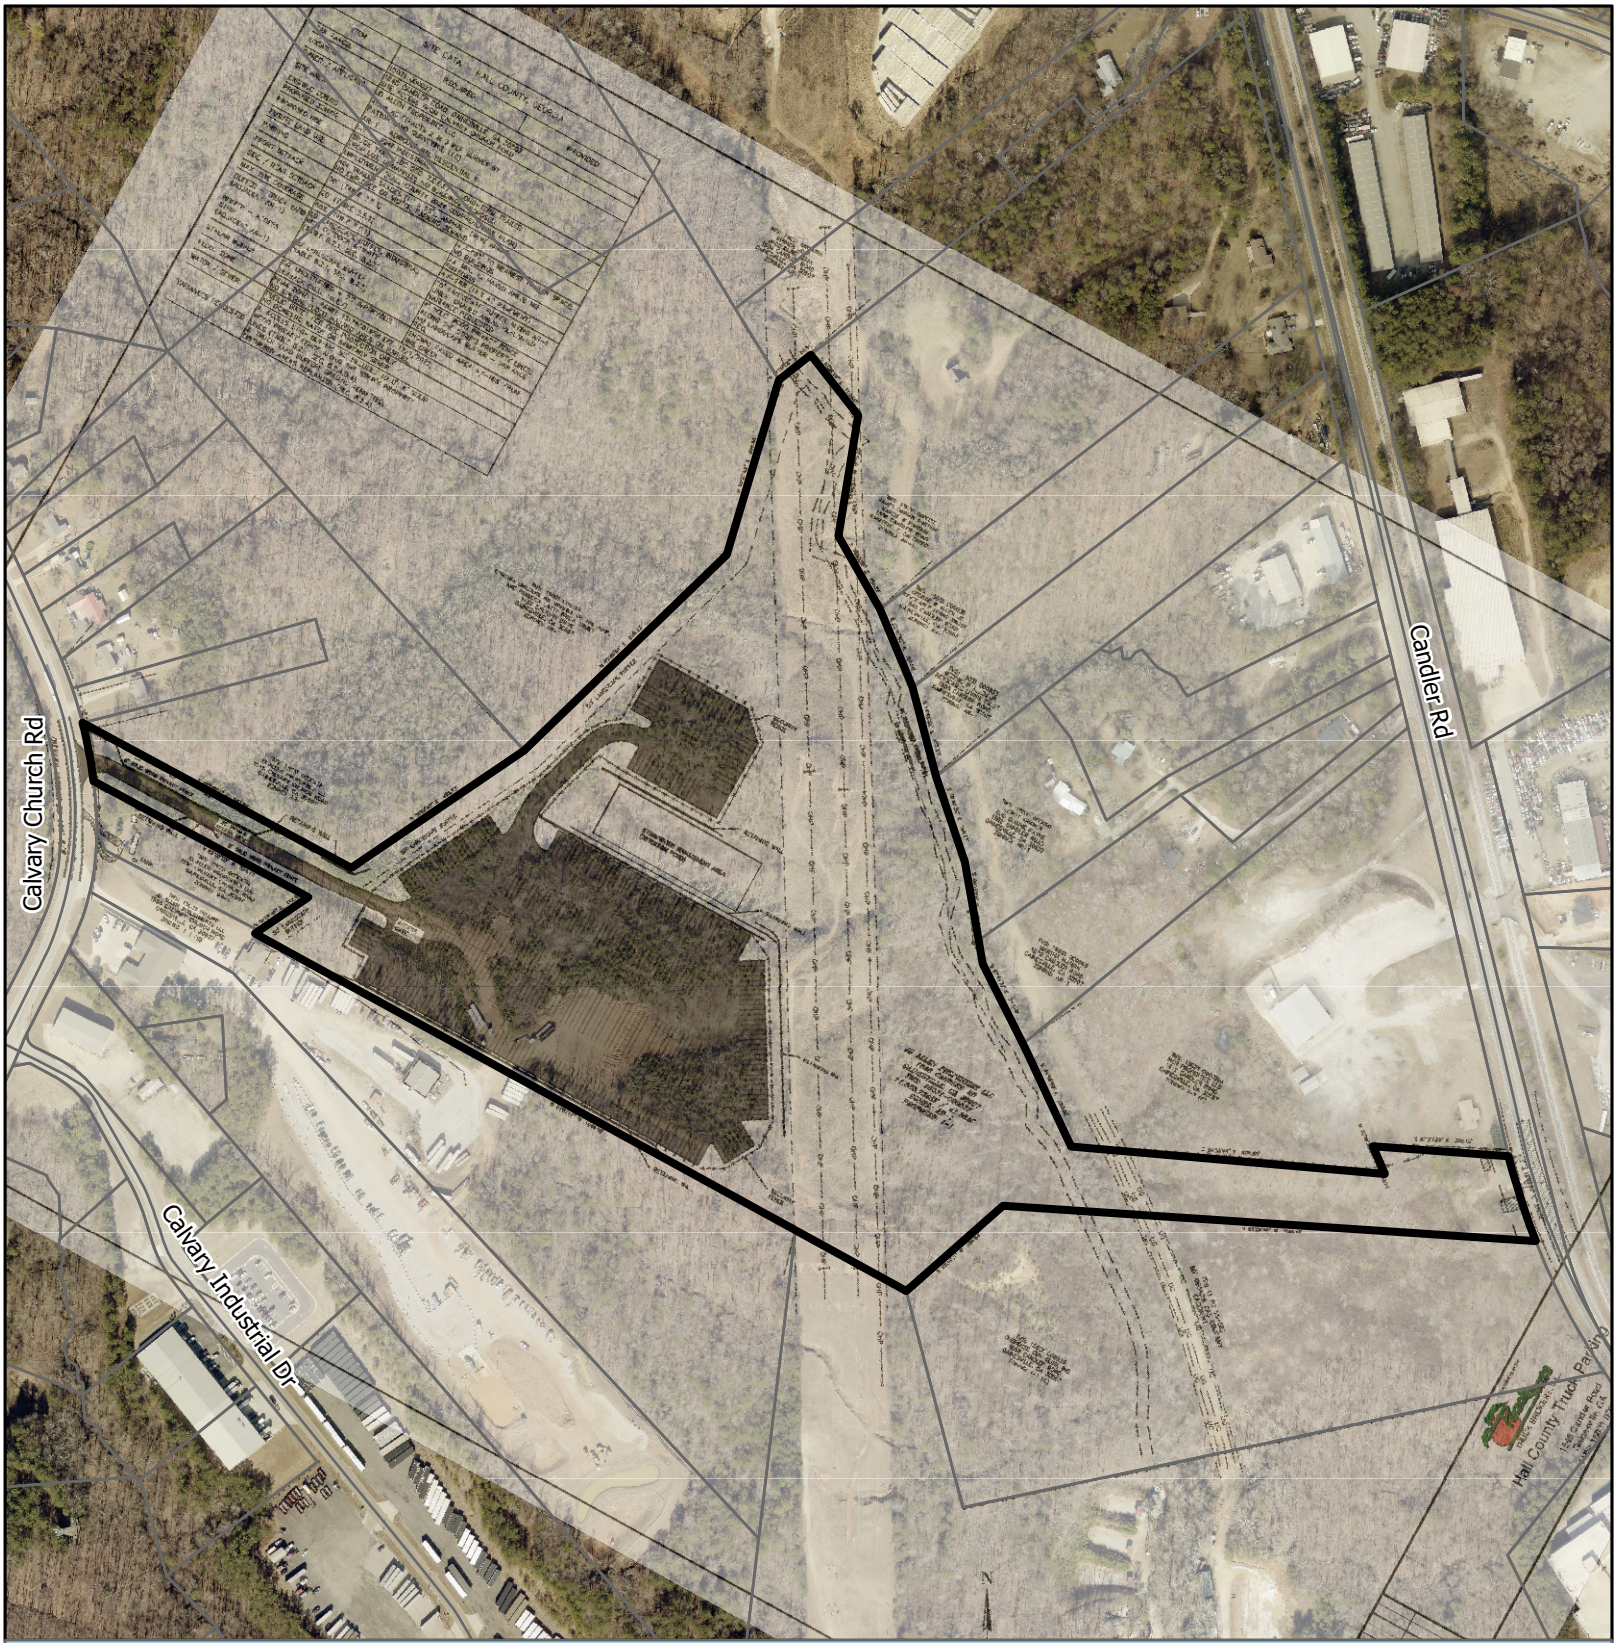

Site Plan & Aerial Map

Subject Area
parcel

Applicant: Chris Patton
Tax Parcel #: 15031 000027
Location: 1555C Calvary Church Road
Commission District 4

HALL COUNTY
GEORGIA
We have it **all** in Hall

Date Prepared: 10/20/2026





eFiled and eRecorded
DATE: 09/11/2024
TIME: 9:09 AM
DEED BOOK: 9534
PAGE: 735 - 738
FILING FEES: $25.00
TRANSFER TAX: $0.00
PARTICIPANT ID: 0496006206
PT61: 069-2024-006182
RECORDED BY: JP
CLERK: Charles Baker, C.S.C
Hall County, GA

PARCEL #15031 000027
STATE OF GEORGIA,
COUNTY OF HALL

Prepared by and Return to:
McCormack Law Firm, P.C.
1730 Thompson Bridge Rd.
Gainesville, GA 30501

QUIT CLAIM DEED

THIS INDENTURE made this **22nd day of August 2024** by and between **JACKIE ALLEN,** of the first part, hereinafter referred to as "Grantor", and **JD ALLEN PROPERTIES, LLC,** party of the second part hereinafter referred to as "Grantee", the words "Grantor" and "Grantee" to include the neuter, masculine, and feminine genders, the singular and the plural;

WITNESSETH:

FOR AND IN CONSIDERATION of the sum of One Dollar ($1.00) and other good and valuable consideration delivered to Grantor by Grantee at and before the execution, sealing and delivery hereof, the receipt and sufficiency of which is hereby acknowledged, the Grantor has and hereby does remise, convey, and forever quitclaim unto Grantee and the heirs, legal representatives, successors and assigns of Grantee:

All that tract or parcel of land as more particularly described on the attached Exhibit "A", which is incorporated herein by reference and made a part hereof.

Property address: 1646 Candler Road, Gainesville, GA 30507 (41.98 acres)

This being the same property described in a Quit Claim Deed dated July 6, 2022, from Benny Sims to Jackie Allen and recorded on July 6, 2022, in Deed Book 9158, Pages 121-123 in Hall County, Georgia Deed Records.

The purpose of this Quit Claim Deed is to place the title to said property into Grantee.

NO TITLE WORK PERFORMED

TO HAVE AND TO HOLD said tract or parcel of land in order that neither Grantor nor any person claiming under Grantor shall at any time, by any means or ways, have, claim or demand any right or title to said land or any of the rights, members and appurtenances thereof.

IN WITNESS WHEREOF, the Grantor has signed and sealed this deed, the day and year first above written.

WITNESS R. THAD MCCORMACK

By:
JACKIE ALLEN

NOTARY PUBLIC
GARRETTA MCGARY



Exhibit "A"

All that tract or parcel of land lying and being in Candler District, GMD 1385, Hall Co GA and being shown and delineated as **Tract 2 consisting of 40.64 acres** and **Tract 3 consisting of 1.34** on plat prepared for Broadway Holdings, LLC by London Land Surveying dated July 9, 2019, and being recorded in Plat Book 877 page 258. Said plat and the record thereof are herein incorporated as Exhibit "B" for a full and complete legal description.

Subject to all zoning ordinances, easements and restrictions of record affecting said property.

Property Address:
1646 Candler Road, Gainesville, GA 30507 (41.98 acres)
PARCEL # 15031 000027

Legal Description:

All that tract or parcel of land lying and being in the G.M.D. 1385 of Hall County, Georgia as shown on a survey and plat prepared by London Land Surveying, LLC. For Broadway Holdings, LLC dated October 18, 2018 and last revised on July 9, 2019 as recorded in Plat Book 877, page 258, Hall County Records and being more particularly described as follows:

Commencing at the Centerline Intersection (C/L) of Calvary Church Road & Calvary Industrial Drive, THENCE North 66 degrees 25 minutes 45 seconds East for a distance of 607.61 feet to a point, said point being the TRUE POINT OF BEGINNING.

Thence North 56 degrees 01 minutes 41 seconds East for a distance of 142.89 feet to a point;

Thence North 62 degrees 08 minutes 02 seconds West for a distance of 524.42 feet to a point on the Northerly right-of-way of Calvary Church Road having a 100 foot right-of-way (R/W);

Thence along said R/W as follows:

Thence North 02 degrees 40 minutes 08 seconds West for a distance of 6.28 feet to a point;

Thence North 05 degrees 58 minutes 07 seconds West for a distance of 55.85 feet to a point;

Thence North 09 degrees 58 minutes 55 seconds West for a distance of 61.03 feet to a point;

Thence leaving said R/W as follows;

Thence South 62 degrees 08 minutes 02 seconds East for a distance of 649.69 feet to a point;

Thence North 56 degrees 01 minutes 41 seconds East for a distance of 463.10 feet to a point;

Thence North 45 degrees 49 minutes 04 seconds East for a distance of 628.33 feet to a point;

Thence North 16 degrees 37 minutes 42 seconds East for a distance of 398.46 feet to a point;

Thence North 51 degrees 07 minutes 05 seconds East for a distance of 90.51 feet to a point;

Thence South 37 degrees 51 minutes 13 seconds East for a distance of 170.75 feet to a point;

Thence South 09 degrees 06 minutes 52 seconds West for a distance of 270.60 feet to a point;

Thence South 29 degrees 45 minutes 08 seconds East for a distance of 186.12 feet to a point;

Thence South 22 degrees 40 minutes 42 seconds East for a distance of 187.59 feet to a point;

Thence South 14 degrees 43 minutes 37 seconds East for a distance of 203.33 feet to a point;

Thence South 18 degrees 40 minutes 40 seconds East for a distance of 199.17 feet to a point;

Thence South 04 degrees 15 minutes 55 seconds East for a distance of 184.01 feet to a point;

Thence South 27 degrees 41 minutes 39 seconds East for a distance of 247.10 feet to a point;

Thence South 24 degrees 58 minutes 53 seconds East for a distance of 250.62 feet to a point;

Thence South 84 degrees 53 minutes 44 seconds East for a distance of 696.80 feet to a point;

Thence North 23 degrees 30 minutes 36 seconds West for a distance of 50.74 feet to a point;

Thence North 23 degrees 19 minutes 20 seconds West for a distance of 16.05 feet to a point;

Thence South 87 degrees 23 minutes 23 seconds East for a distance of 300.15 feet to a point on the Westerly R/W of State Route No. 60 a.k.a. Candler Road having a 60 foot R/W;

Thence along said R/W with a curve to the left having a radius of 1602.61 feet and an arc length of 215.69 feet subtended by a chord bearing of South 18 degrees 39 minutes 31 seconds East for a distance of 215.52;

Thence leaving said R/W as follows:

Thence North 85 degrees 59 minutes 46 seconds West for a distance of 1195.41 feet to a point;

Thence South 48 degrees 34 minutes 12 seconds West for a distance of 284.84 feet to a point;

Thence North 61 degrees 01 minutes 17 seconds West for a distance of 1644.18 feet to a point;

and said point being the POINT OF BEGINNING.

Said property contains 40.64 Acres more or less.

Together with and subject to covenants, easements, and

restrictions of record.

5256 Peachtree Road
Suite 120
Atlanta, GA 30341
404.226.3695
www.TTLUSA.com

Traffic Assessment Memorandum

JD Allen Properties
Long Term Trailer Drop Lot
Hall County, Georgia
Submitted: September 15, 2026

Traffic Assessment:

The proposed trailer parking lot is located on Calvary Church Road, which connects into Candler Road to the north and Popular Springs Church Road to the south, and is about 1 mile south of I-985. The proposed lot will provide approximately 400 parking spaces for trailers. The lot is anticipated to be a long-term drop lot.

Calvary Church Road is a 2-lane rural road with rolling terrain and a posted speed limit of 45 mph. It is assumed that the truck traffic percentage is 0-4%. The existing daily traffic on Calvary Church Road is estimated to be 4,000-8,000 vehicles per day (VPD). Per the Federal Highway Administration's (FHWA) generalized service volume table for rural two-lane highways (Table 17 provided below), the traffic impacts of the trailer drop lot are expected to be minimal and will not affect the Level of Service (LOS).

Table 17. Rural two-lane highways generalized service volume table.

Speed Limit	Terrain	Truck Pct.	Level of Service—B Service Volume	Level of Service—C Service Volume	Level of Service—D Service Volume
45	Flat	0	3,600	8,700	13,900
45	Flat	2	3,500	8,700	13,900
45	Flat	4	3,500	8,700	13,900
45	Flat	6	3,500	8,700	13,900
45	Flat	8	3,400	8,600	13,900
45	Flat	10	3,400	8,600	13,900
45	Rolling	0	3,600	8,700	13,900
45	Rolling	2	3,500	8,600	13,900
45	Rolling	4	3,400	8,500	13,900
45	Rolling	6	3,300	8,400	13,900
45	Rolling	8	3,300	8,200	13,900
45	Rolling	10	3,200	8,100	13,900
45	Mountainous	0	3,600	8,700	13,900
45	Mountainous	2	3,200	7,700	12,300
45	Mountainous	4	2,800	7,000	11,100
45	Mountainous	6	2,600	6,300	10,100
45	Mountainous	8	2,400	5,800	9,300
45	Mountainous	10	2,200	5,400	8,500

The service volumes in the tables are the maximum values that can be maintained and still be within the Level of Service (LOS) range. For example in the first row of the freeway table, if the actual volume is less than or equal to 46,100, then it is LOS B. Therefore, the service volumes in the tables are the **maximum** volumes that can be achieved for that LOS category.

A land use for a trailer drop lot is not provided by the ITE Trip Generation Manual. However, a similar truck lot is operational just south of the proposed site, on Calvary Industrial Drive. 48-hour traffic counts were attempted but it was discovered that the road was privately owned and the owner asked for our counting equipment to be removed so we only retrieved 24 hours of data. We estimate the existing lot provides a trailer parking capacity of approximately 200 trailers. Using the data collected and scaling it based on the capacity of parking spaces, we assumed the proposed lot would generate double the trips counted at the existing facility.

The observed daily traffic trips generated by the trailer drop lot was 78 trips on a weekday. There were 41 trips entering and 37 exiting. Of those 78 trips, only 30% were trucks. It appears the lot is operational 24 hours a day, as the trips were distributed from 2 am to 11 pm. The entering trips were an average of 2 trips per hour, with a peak of 5 trips at 4 pm. The exiting trips were also an average of 2 trips per hour, with two peaks of 5 trips at 8 am and 12 pm.

Based on this data, the following is presumed for the proposed trailer drop lot:

- Weekday trips = 160 trips
- Weekday AM peak-hour trips = 18 trips (8 entry, 10 exit)
- Weekday Midday peak-hour trips = 18 trips (8 entry, 10 exit)
- Weekday PM peak-hour trips = 16 trips (10 entry, 6 exit)

None of these peak-hour volumes approach the threshold for GDOT standard requirements for turn lane or driveway improvements.

Based on the projected trips during the weekday peak-hours, it is projected the long term drop trailer lot will have a minimal impact on the surrounding traffic network.

Respectfully Submitted,

David Mills, PE
Sr. Traffic Engineer

REFERENCE ATTACHMENTS:

Preliminary Traffic Impact Worksheet
Existing Trip Counts

PRELIMINARY TRAFFIC IMPACT WORKSHEET

Address of property: ~~1646 Candler Road~~ (Access from Calvary Church Road) 1555 Unit C Calvary Church Rd

Tax Parcel Number: 15031-000027

Type of Development (Circle One): Commercial or Industrial or Residential or Other

Any new public roadways? (Circle One): Yes or No
Proposed Development Less Than 20 Lots (Circle One): Yes or No

Existing streets adjacent to property:	1) Calvary Church Road (2 Lane-Rural)	3)
	2) Candler Road (2 Lane-Rural)	4)
Volume on each existing street (AADT):	1) 7,500	3)
	2) 14,400	4)
Level of Service (LOS) on each street:	1) C	3)
	2) E	4)

Land Use Type / Code (ITE Trip Generation): N/A

Basis for Calculation (sq ft, # units, etc.): Existing Counts

Trips Generated by Proposed Development: Daily (weekday) = 160 trips

---

Adjusted street volumes based on trips generated:

1) 7,660	3)
2) 14,400	4)

Projected Level of Service (LOS) on each street based on trips generated:

1) C	3)
2) E	4)

* Utilize the website https://gdottrafficdata.drakewell.com/publicmultinodemap.asp for current volume data.

**Utilize the website https://www.fhwa.dot.gov/policyinformation/pubs/pl18003/chap00.cfm for LOS calculations/tables.

*** Use current edition of the ITE Trip Generation Manuals.

Vehicle Classification Report - Hourly

Calvary Ind Dr East of GA Mountain Food Bank
Site Description: Calvary Ind Dr East of GA Mountain Food Bank
Site Number: 1
Start Date: 08/26/2026
End Date: 08/27/2026

FHWA Vehicle Classification	
Class 1 - Motorcycles	Class 8 - Four or Fewer Axle Single-Trailer Trucks
Class 2 - Passenger Cars	Class 9 - Five-Axle Single-Trailer Trucks
Class 3 - Other Two-Axle, Four-Tire Single Unit Vehicles	Class 10 - Six or More Axle Single-Trailer Trucks
Class 4 - Buses	Class 11 - Five or fewer Axle Multi-Trailer Trucks
Class 5 - Two-Axle, Six-Tire, Single-Unit Trucks	Class 12 - Six-Axle Multi-Trailer Trucks
Class 6 - Three-Axle Single-Unit Trucks	Class 13 - Seven or More Axle Multi-Trailer Trucks
Class 7 - Four or More Axle Single-Unit Trucks	

		FHWA Vehicle Classification - Total Study												
	Total	**1**	**2**	**3**	**4**	**5**	**6**	**7**	**8**	**9**	**10**	**11**	**12**	**13**
Northbound	37	0	15	10	0	0	7	0	0	5	0	0	0	0
Percent	*100.0%*	*0.0%*	*40.5%*	*27.0%*	*0.0%*	*0.0%*	*18.9%*	*0.0%*	*0.0%*	*13.5%*	*0.0%*	*0.0%*	*0.0%*	*0.0%*
Southbound	41	0	17	12	0	0	7	0	0	5	0	0	0	0
Percent	*100.0%*	*0.0%*	*41.5%*	*29.3%*	*0.0%*	*0.0%*	*17.1%*	*0.0%*	*0.0%*	*12.2%*	*0.0%*	*0.0%*	*0.0%*	*0.0%*
Total	78	0	32	22	0	0	14	0	0	10	0	0	0	0
Percent	*100.0%*	*0.0%*	*41.0%*	*28.2%*	*0.0%*	*0.0%*	*17.9%*	*0.0%*	*0.0%*	*12.8%*	*0.0%*	*0.0%*	*0.0%*	*0.0%*

Site Description: Calvary Ind Dr East of GA Mountain Food Bank
Site Number: 1
Start Date: 08/26/2026
End Date: 08/27/2026

ALL TRAFFIC DATA SERVICES

Vehicle Classification Report (Northbound - 08/26/2026)

Wednesday		Northbound												
		Classes												
	Total	1	2	3	4	5	6	7	8	9	10	11	12	13
8/26/26														
12:00 AM	0	0	0	0	0	0	0	0	0	0	0	0	0	0
1:00 AM	0	0	0	0	0	0	0	0	0	0	0	0	0	0
2:00 AM	0	0	0	0	0	0	0	0	0	0	0	0	0	0
3:00 AM	0	0	0	0	0	0	0	0	0	0	0	0	0	0
4:00 AM	0	0	0	0	0	0	0	0	0	0	0	0	0	0
5:00 AM	0	0	0	0	0	0	0	0	0	0	0	0	0	0
6:00 AM	0	0	0	0	0	0	0	0	0	0	0	0	0	0
7:00 AM	0	0	0	0	0	0	0	0	0	0	0	0	0	0
8:00 AM	0	0	0	0	0	0	0	0	0	0	0	0	0	0
9:00 AM	2	0	1	1	0	0	0	0	0	0	0	0	0	0
10:00 AM	2	0	1	0	0	0	1	0	0	0	0	0	0	0
11:00 AM	3	0	1	0	0	0	1	0	0	1	0	0	0	0
12:00 PM	5	0	3	1	0	0	1	0	0	0	0	0	0	0
1:00 PM	1	0	1	0	0	0	0	0	0	0	0	0	0	0
2:00 PM	1	0	0	1	0	0	0	0	0	0	0	0	0	0
3:00 PM	0	0	0	0	0	0	0	0	0	0	0	0	0	0
4:00 PM	3	0	1	1	0	0	0	0	0	1	0	0	0	0
5:00 PM	2	0	2	0	0	0	0	0	0	0	0	0	0	0
6:00 PM	2	0	2	0	0	0	0	0	0	0	0	0	0	0
7:00 PM	0	0	0	0	0	0	0	0	0	0	0	0	0	0
8:00 PM	3	0	0	3	0	0	0	0	0	0	0	0	0	0
9:00 PM	0	0	0	0	0	0	0	0	0	0	0	0	0	0
10:00 PM	2	0	1	1	0	0	0	0	0	0	0	0	0	0
11:00 PM	0	0	0	0	0	0	0	0	0	0	0	0	0	0
6:00 AM - 9:00 AM	0	0	0	0	0	0	0	0	0	0	0	0	0	0
3:00 PM - 6:00 PM	5	0	3	1	0	0	0	0	0	1	0	0	0	0
6:00 AM - 7:00 PM	21	0	12	4	0	0	3	0	0	2	0	0	0	0
12:00 AM - 12:00 AM	26	0	13	8	0	0	3	0	0	2	0	0	0	0
Percent	*100%*	*0.0%*	*50.0%*	*30.8%*	*0.0%*	*0.0%*	*11.5%*	*0.0%*	*0.0%*	*7.7%*	*0.0%*	*0.0%*	*0.0%*	*0.0%*

Site Description: Calvary Ind Dr East of GA Mountain Food Bank
Site Number: 1
Start Date: 08/26/2026
End Date: 08/27/2026

Vehicle Classification Report (Southbound - 08/26/2026)

Wednesday		Southbound												
		Classes												
	Total	1	2	3	4	5	6	7	8	9	10	11	12	13
8/26/26														
12:00 AM	0	0	0	0	0	0	0	0	0	0	0	0	0	0
1:00 AM	0	0	0	0	0	0	0	0	0	0	0	0	0	0
2:00 AM	0	0	0	0	0	0	0	0	0	0	0	0	0	0
3:00 AM	0	0	0	0	0	0	0	0	0	0	0	0	0	0
4:00 AM	0	0	0	0	0	0	0	0	0	0	0	0	0	0
5:00 AM	0	0	0	0	0	0	0	0	0	0	0	0	0	0
6:00 AM	0	0	0	0	0	0	0	0	0	0	0	0	0	0
7:00 AM	0	0	0	0	0	0	0	0	0	0	0	0	0	0
8:00 AM	0	0	0	0	0	0	0	0	0	0	0	0	0	0
9:00 AM	3	0	2	1	0	0	0	0	0	0	0	0	0	0
10:00 AM	2	0	1	0	0	0	0	0	0	1	0	0	0	0
11:00 AM	3	0	1	2	0	0	0	0	0	0	0	0	0	0
12:00 PM	4	0	1	2	0	0	1	0	0	0	0	0	0	0
1:00 PM	1	0	0	0	0	0	0	0	0	1	0	0	0	0
2:00 PM	0	0	0	0	0	0	0	0	0	0	0	0	0	0
3:00 PM	0	0	0	0	0	0	0	0	0	0	0	0	0	0
4:00 PM	5	0	3	1	0	0	1	0	0	0	0	0	0	0
5:00 PM	3	0	0	2	0	0	0	0	0	1	0	0	0	0
6:00 PM	1	0	0	0	0	0	1	0	0	0	0	0	0	0
7:00 PM	1	0	0	0	0	0	1	0	0	0	0	0	0	0
8:00 PM	2	0	0	0	0	0	0	0	0	2	0	0	0	0
9:00 PM	0	0	0	0	0	0	0	0	0	0	0	0	0	0
10:00 PM	2	0	2	0	0	0	0	0	0	0	0	0	0	0
11:00 PM	0	0	0	0	0	0	0	0	0	0	0	0	0	0
6:00 AM - 9:00 AM	0	0	0	0	0	0	0	0	0	0	0	0	0	0
3:00 PM - 6:00 PM	8	0	3	3	0	0	1	0	0	1	0	0	0	0
6:00 AM - 7:00 PM	22	0	8	8	0	0	3	0	0	3	0	0	0	0
12:00 AM - 12:00 AM	27	0	10	8	0	0	4	0	0	5	0	0	0	0
Percent	*100%*	*0.0%*	*37.0%*	*29.6%*	*0.0%*	*0.0%*	*14.8%*	*0.0%*	*0.0%*	*18.5%*	*0.0%*	*0.0%*	*0.0%*	*0.0%*

Site Description: Calvary Ind Dr East of GA Mountain Food Bank
Site Number: 1
Start Date: 08/26/2026
End Date: 08/27/2026

ALL TRAFFIC DATA SERVICES

Vehicle Classification Report (Northbound - 08/27/2026)

Thursday		Northbound												
		Classes												
	Total	1	2	3	4	5	6	7	8	9	10	11	12	13
8/27/26														
12:00 AM	0	0	0	0	0	0	0	0	0	0	0	0	0	0
1:00 AM	0	0	0	0	0	0	0	0	0	0	0	0	0	0
2:00 AM	0	0	0	0	0	0	0	0	0	0	0	0	0	0
3:00 AM	2	0	0	0	0	0	0	0	0	2	0	0	0	0
4:00 AM	0	0	0	0	0	0	0	0	0	0	0	0	0	0
5:00 AM	2	0	0	1	0	0	0	0	0	1	0	0	0	0
6:00 AM	1	0	0	0	0	0	1	0	0	0	0	0	0	0
7:00 AM	1	0	0	0	0	0	1	0	0	0	0	0	0	0
8:00 AM	5	0	2	1	0	0	2	0	0	0	0	0	0	0
9:00 AM	0	0	0	0	0	0	0	0	0	0	0	0	0	0
10:00 AM	0	0	0	0	0	0	0	0	0	0	0	0	0	0
11:00 AM	0	0	0	0	0	0	0	0	0	0	0	0	0	0
12:00 PM	0	0	0	0	0	0	0	0	0	0	0	0	0	0
1:00 PM	0	0	0	0	0	0	0	0	0	0	0	0	0	0
2:00 PM	0	0	0	0	0	0	0	0	0	0	0	0	0	0
3:00 PM	0	0	0	0	0	0	0	0	0	0	0	0	0	0
4:00 PM	0	0	0	0	0	0	0	0	0	0	0	0	0	0
5:00 PM	0	0	0	0	0	0	0	0	0	0	0	0	0	0
6:00 PM	0	0	0	0	0	0	0	0	0	0	0	0	0	0
7:00 PM	0	0	0	0	0	0	0	0	0	0	0	0	0	0
8:00 PM	0	0	0	0	0	0	0	0	0	0	0	0	0	0
9:00 PM	0	0	0	0	0	0	0	0	0	0	0	0	0	0
10:00 PM	0	0	0	0	0	0	0	0	0	0	0	0	0	0
11:00 PM	0	0	0	0	0	0	0	0	0	0	0	0	0	0
6:00 AM - 9:00 AM	7	0	2	1	0	0	4	0	0	0	0	0	0	0
3:00 PM - 6:00 PM	0	0	0	0	0	0	0	0	0	0	0	0	0	0
6:00 AM - 7:00 PM	7	0	2	1	0	0	4	0	0	0	0	0	0	0
12:00 AM - 12:00 AM	11	0	2	2	0	0	4	0	0	3	0	0	0	0
Percent	*100%*	*0.0%*	*18.2%*	*18.2%*	*0.0%*	*0.0%*	*36.4%*	*0.0%*	*0.0%*	*27.3%*	*0.0%*	*0.0%*	*0.0%*	*0.0%*

Site Description: Calvary Ind Dr East of GA Mountain Food Bank
Site Number: 1
Start Date: 08/26/2026
End Date: 08/27/2026

ALL TRAFFIC DATA SERVICES

Vehicle Classification Report (Southbound - 08/27/2026)

Thursday		Southbound												
		Classes												
	Total	1	2	3	4	5	6	7	8	9	10	11	12	13
8/27/26														
12:00 AM	0	0	0	0	0	0	0	0	0	0	0	0	0	0
1:00 AM	0	0	0	0	0	0	0	0	0	0	0	0	0	0
2:00 AM	0	0	0	0	0	0	0	0	0	0	0	0	0	0
3:00 AM	2	0	1	1	0	0	0	0	0	0	0	0	0	0
4:00 AM	4	0	3	1	0	0	0	0	0	0	0	0	0	0
5:00 AM	1	0	1	0	0	0	0	0	0	0	0	0	0	0
6:00 AM	1	0	0	1	0	0	0	0	0	0	0	0	0	0
7:00 AM	2	0	0	0	0	0	2	0	0	0	0	0	0	0
8:00 AM	4	0	2	1	0	0	1	0	0	0	0	0	0	0
9:00 AM	0	0	0	0	0	0	0	0	0	0	0	0	0	0
10:00 AM	0	0	0	0	0	0	0	0	0	0	0	0	0	0
11:00 AM	0	0	0	0	0	0	0	0	0	0	0	0	0	0
12:00 PM	0	0	0	0	0	0	0	0	0	0	0	0	0	0
1:00 PM	0	0	0	0	0	0	0	0	0	0	0	0	0	0
2:00 PM	0	0	0	0	0	0	0	0	0	0	0	0	0	0
3:00 PM	0	0	0	0	0	0	0	0	0	0	0	0	0	0
4:00 PM	0	0	0	0	0	0	0	0	0	0	0	0	0	0
5:00 PM	0	0	0	0	0	0	0	0	0	0	0	0	0	0
6:00 PM	0	0	0	0	0	0	0	0	0	0	0	0	0	0
7:00 PM	0	0	0	0	0	0	0	0	0	0	0	0	0	0
8:00 PM	0	0	0	0	0	0	0	0	0	0	0	0	0	0
9:00 PM	0	0	0	0	0	0	0	0	0	0	0	0	0	0
10:00 PM	0	0	0	0	0	0	0	0	0	0	0	0	0	0
11:00 PM	0	0	0	0	0	0	0	0	0	0	0	0	0	0
6:00 AM - 9:00 AM	7	0	2	2	0	0	3	0	0	0	0	0	0	0
3:00 PM - 6:00 PM	0	0	0	0	0	0	0	0	0	0	0	0	0	0
6:00 AM - 7:00 PM	7	0	2	2	0	0	3	0	0	0	0	0	0	0
12:00 AM - 12:00 AM	14	0	7	4	0	0	3	0	0	0	0	0	0	0
Percent	*100%*	*0.0%*	*50.0%*	*28.6%*	*0.0%*	*0.0%*	*21.4%*	*0.0%*	*0.0%*	*0.0%*	*0.0%*	*0.0%*	*0.0%*	*0.0%*

GEORGIA DEPARTMENT OF PUBLIC HEALTH
District 2 Public Health

Hall County Environmental Health

Location: 2875 Browns Bridge Road, Gainesville, GA 30504
Mailing Address: P. O. Box 5901, Gainesville, GA 30504
PH: 770-531-3973 • www.phdistrict2.org

Banks, Dawson, Forsyth, Franklin, Habersham, Hall, Hart, Lumpkin, Rabun, Stephens, Towns, Union and White Counties

To: Katie Ahmed, Director of Planning and Zoning

From: Hall County Environmental Health Department

Date: October 19, 2026

Subject: November 16, 2026 Hall County Planning Commission Meeting – Planning Items

Environmental Health has reviewed the Planning items listed below for the above referenced meeting. Please be advised that Environmental Health comments are based upon information provided by the applicant and current regulations and policies. If the information, site conditions, regulations, and/or policies, etc. change after comments are provided, these recommendations/comments will be invalidated. The comments provided are not considered approval. Furthermore, Board of Commissioners approval does not constitute Environmental Health approval.

* 3411 Springdale Forrest Circle, KD South, LLC: All proposed lots must meet Hall County Board of Health Lot Size Resolution requirements. Please note that BOC approval does not imply approval from other county departments. Further determination will be made during the plat review process. All proposed plats must be submitted to the Hall County Plat Review Team for review and approval prior to submittal to Clerk of Courts for recordation.

* Item 2A/B, 1646 Candler Road, Patton: No comment.

* 3054/3056/3060/0 Poplar Springs Church Rd, Cook Communities: Public Sewer. Any abandoned well shall be properly closed as per Water Well Standards Act. Any abandoned septic tank shall be pumped by a State certified pumper/hauler and crushed/filled.

* 1646 March Drive, Calderon: Must meet all residential permitting requirements. Original copy of Level 3 soil evaluation and copy of recorded plat will be required at time of septic permit application.

* 0 Ridge Road, bSide Oakwood: No comment. Public Sewer.

* 6651 Spout Springs Rd, DCCM: Public Sewer. Any abandoned well shall be properly closed as per Water Well Standards Act. Any abandoned septic tank shall be pumped by a State certified pumper/hauler and crushed/filled.

* 5300/5334/5348/5372/0 Ponderosa Farm Rd, CKK: Public Sewer. Any abandoned well shall be properly closed as per Water Well Standards Act. Any abandoned septic tank shall be pumped by a State certified pumper/hauler and crushed/filled.

* 6337 Lanier Islands Pkwy/6330/6450 Old Lanier Island Drvie, DCCM: All proposed lots must meet Hall County Board of Health Lot Size Resolution requirements. Please note that BOC approval does not imply approval from other county departments. Further determination will be made during the plat review process. All proposed plats must be submitted to the Hall County Plat Review Team for review and approval prior to submittal to Clerk of Courts for recordation.

  Must meet all Environmental Health commercial septic system permitting requirements. Further determination will be made during the civil plan review process. A detailed business plan must be submitted to Hall County Environmental Health for review. Additional items, including, but not limited to: recorded plat, soil evaluation, and septic system installation/modification may be required after review of business plan.

* 0 Cagle Road, DCCM, Habitat for Humanity: Public sewer. Community septic systems and/or community wells to be permitted by EPD.

Outlook

RE: Tentative Planning Commission Agenda November 16, 2026

From Hash, Christopher M <CHash@dot.ga.gov>
Date Wed 10/7/2026 7:54 AM
To Kaitlyn Elliott (Planning) <kelliott@hallcounty.org>
Cc Dorminey, Madison N <mdorminey@dot.ga.gov>; Lynn Taylor (Planning) <ltaylor@hallcounty.org>

CAUTION: This email originated from outside of the organization. Do not click links or open attachments unless you recognize the sender and know the content is safe.

Good Morning Kaitlyn,

Please see the below responses in red from our office.

If you have any questions, please let me know.

Thanks,

Christopher Hash, P.E.
D1 Traffic Operations Supervisor

GDOT Georgia Department of Transportation

A1, A4 Access and Operations
1475 Jesse Jewell Pkwy
Suite 100
Gainesville, GA, 30501
470.201.8029 cell

From: Kaitlyn Elliott (Planning) <kelliott@hallcounty.org>
Sent: Tuesday, October 6, 2026 4:05 PM
Subject: Tentative Planning Commission Agenda November 16, 2026

CAUTION: This email originated from outside of the organization. Do not click links or open attachments unless you recognize the sender and know the content is safe.

Good afternoon,

Please see the Tentative Agenda and Maps for the Monday, November 16, 2026 Hall County Planning Commission Meeting below. Use the links to review the documents and submit any comments in the form of a memorandum to Hall County Planning and Zoning. When providing comments, include the applicant's name and the property address associated with each comment. Failure to submit comments in a timely manner may result in the information being omitted from the staff report.

PLEASE NOTE: These items will be discussed in next week's Development Review meeting.

Comments are due by **Monday, October 19, 2026.** (The due dates have changed as we are now operating on a Planning Commission schedule.) Email comments to Lynn (ltaylor@hallcounty.org) and Kaitlyn (kelliott@hallcounty.org).

Link 1 & Link 2

1. **3411 Springdale Forrest Circle | Special Use |** for a minor subdivision | on a 2.09± acre tract located on the north side of Springdale Forrest Circle at the northeast corner of its intersection with Springdale Forrest Avenue | Zoned R-1; Tax Parcel 10062 000038 **| Proposed Use:** 2-lot subdivision **|** ** Commission District 2 **| KD South, LLC, applicant**

   Off-system. No impacts expected to the State Highway System.

2. **(A) 1646 Candler Road | Rezone** | from Agricultural Residential (AR-1) to Light Industrial (I-1) | on a 41.98± acre tract located on the east side of Calvary Church Road approximately 640 feet north of its intersection with Calvary Industrial Drive | Zoned AR-1; Tax Parcel 15031 000027 **| Proposed Use: Storage lot** | ** Commission District 4 **| Chris Patton, applicant**

   (B) 1646 Candler Road | **Variance to Section 8.2** | fencing and buffer standards | on a 41.98± acre tract located on the east side of Calvary Church Road approximately 640 feet north of its intersection with Calvary Industrial Drive | Zoned AR-1; Tax Parcel 15031 000027 **| Proposed Use: Storage lot** | ** Commission District 4 **| Chris Patton, applicant**

   Since access will be from Calvary Church Rd. The access's on SR 60 should be removed.

3. **(A) 3054, 3056, 3060, & 0 Poplar Springs Church Road and 3531, 3535, 3545, 3547 & 3549 Gilleland Extension | Rezone** | from Planned Development (PRD), Agricultural Residential 1 (AR-1), and Residential (R-1) to Residential Mixed (R-X) | on a combined 105.69± acre tract located on the north side of Poplar Springs Church Road approximately 280 feet west of its intersection with Meadowood Court | Zoned PRD, AR-1 & R-1; Tax Parcels 15036 000010; 000010B; 000009; 000013A; 15036D000002I; 000002H; 000002B; 000002C; 000002A; **| Proposed Use: 234-unit mixed residential development** | ** Commission District 3 **| Cook Communities, applicant**

   (B) 3054, 3056, 3060, & 0 Poplar Springs Church Road and 3531, 3535, 3545, 3547 & 3549 Gilleland Extension | Special Use | for a subdivision, residential | on a combined 105.69± acre tract located on the north side of Poplar Springs Church Road approximately 280 feet west of its intersection with Meadowood Court | Zoned PRD, AR-1 & R-1; Tax Parcels 15036 000010; 000010B; 000009; 000013A; 15036D000002I; 000002H; 000002B; 000002C; 000002A; **| Proposed Use: 234-unit mixed residential development** | ** Commission District 3 **| Cook Communities, applicant**

   Off-system. Impacts expected to the State Highway System. Applicant to submit TIS to GDOT District 1 for review. Potential improvements for SR 332 and Poplar Springs Church Rd and SR 332 and Gilleland Cir may be needed.

4. **1646 March Drive | Rezone** | from Highway Business (H-B) to Residential (R-1) | on a 0.11± acre tract located on the northwest side of March Drive approximately 730 feet from its intersection with South Drive | Zoned H-B; Tax Parcel 15032E006034 **| Proposed Use: Single-family dwelling** | ** Commission District 4 **| Udis Calderon, applicant**

   Off-system. No impacts expected to the State Highway System.

5. **0 Ridge Road | Rezone** | from Agricultural Residential 1 (AR-1) to Residential Mixed (R-X) | on a 20.854± acre tract located on the west side of Ridge Road approximately 500 feet south of its intersection with Friendship Road | Zoned AR-1; Tax Parcel 08154 000016 **| Proposed Use: 160-unit mixed residential development** | ** Commission District 1 **| bSide Oakwood, LLC, applicant**

   Off-system. Impacts expected to the State Highway System. Applicant to submit TIS to GDOT District 1 for review. Potential improvements for SR 347 and Ridge Rd may be needed.

6. **(A) 6651 Spout Springs Road | Rezone |** from Agricultural Residential 1 (AR-1) to Residential Mixed (R-X) | on a 33.27± acre tract located at the northeast corner of the intersection of Spout Springs Road and Union Circle **|** Zoned AR-1; Tax Parcel 15042 000093 **| Proposed Use: 119-unit mixed residential development | ** Commission District 1 **| DCCM Infrastructure, Inc., applicant**

   (B) 6651 Spout Springs Road | Special Use | for a subdivision, residential | on a 33.27± acre tract located at the northeast corner of the intersection of Spout Springs Road and Union Circle | Zoned AR-1; Tax Parcel 15042 000093 **| Proposed Use: 119-unit mixed residential development |** ** Commission District 1 **| DCCM Infrastructure, Inc., applicant**

   Off-system. No impacts expected to the State Highway System.

7. **(A) 5300, 5334, 5348, 5372 & 0 Ponderosa Farm Road | Rezone** | from Planned Commercial Farming District (PCFD) and Agricultural Residential (AR-1) to Residential Single-Family Detached (R-SF) | on a 59.16± acre tract located on the west side of Ponderosa Farm Road approximately 350 feet north of its intersection with Tanners Mill Road | Zoned PCFD & AR-1; Tax Parcels 15028 000120, 000108, 000132, 000107 & 000107A **| Proposed Use: 146-unit residential development** | ** Commission District 1 **| CKK Development Services, LLC, applicant**

   (B) 5300, 5334, 5348, 5372 & 0 Ponderosa Farm Road | Special Use | for a subdivision, residential | on a 59.16± acre tract located on the west side of Ponderosa Farm Road approximately 350 feet north of its intersection with Tanners Mill Road | Zoned PCFD & AR-1; Tax Parcels 15028 000120, 000108, 000132, 000107 & 000107A **| Proposed Use: 146-unit residential development |** ** Commission District 1 **| CKK Development Services, LLC, applicant**

   Off-system. Impacts expected to the State Highway System. Applicant to submit TIS to GDOT District 1 for review. Potential improvements for SR 211 and Ponderosa Farm Rd may be needed.

8. **(A) 6337 Lanier Islands Parkway, 6330 & 6450 Old Lanier Islands Drive, and portion of Old Lanier Island Drive right-of-way | Rezone** | from Suburban Shopping (S-S) & Planned Commercial District (PCD) to Highway Business (H-B) | on a 7.44± acre tract located on the south side of Lanier Islands Parkway east of its intersection with Merritts Drive and on the south side of Old Lanier Islands Drive approximately 380 feet east of its intersection with Merritts Drive | Zoned PCD & S-S; Tax parcels 07331 003004 (pt), 002034(pt), 001008 **| Proposed Use: To recognize & allow expansion of boat sales & repair** | ** Commission District 2 **| DCCM Infrastructure, Inc., applicant**

   (B) 6337 Lanier Islands Parkway and 6330, 6450 Old Lanier Islands Drive, and portion of Old Lanier Island Drive right-of-way | Special Use | to allow boat sales & repair within the GCOD | on a 7.44± acre tract located on the south side of Lanier Islands Parkway east of its intersection with Merritts Drive and on the south side of Old Lanier Islands Drive approximately 380 feet east of its intersection with Merritts Drive | Zoned PCD & S-S; Tax Parcels 07331 003004 (pt), 002034(pt), 001008 | **Proposed Use: To recognize & allow expansion of boat sales & repair |** ** Commission District 2 **| DCCM Infrastructure, Inc., applicant**

   On System, coordination required for potential improvements of existing commercial driveway access's.

*The Planning Commission's decision will be the final action taken unless appealed to the Board of Commissioners. To do so, file an application with the Planning Department within 30 days of the Planning Commission's decision. The Hall County Board of Commissioners will hear appeals at a public hearing **Thursday, December 10, 2026,** at 6:00 p.m. at the Hall County Government Center, 2nd Floor Meeting Room, 2875 Browns Bridge Road, Gainesville, Georgia.
The Planning Commission's recommendation will be forwarded to the Board of Commissioners for final action at a public hearing on **Thursday, December 10, 2026. The Board will meet at 6:00 p.m. at the Hall County Government Center, 2nd Floor Meeting Room, 2875 Browns Bridge Road, Gainesville, Georgia.

Thank you,

Kaitlyn Elliott
Planning Commission Clerk
Planning and Zoning
(770) 531-6810
kelliott@hallcounty.org
www.hallcounty.org

HALL COUNTY
GEORGIA
*We have it **all** in Hall*

Effective July 1, 2026, all open records requests should be submitted through Hall County's Next Request Portal (https://hallcountyga.nextrequest.com).

Hall County Planning and Zoning does NOT accept wire transfers.

All payments must be made through the Accela Portal or in person. If you receive any request for a wire transfer, please contact our office immediately—it may be fraudulent.

Human trafficking impacts every corner of the globe, including our state and local communities. Georgia DOT is committed to end human trafficking in Georgia through education enabling its employees and the public to recognize the signs of human trafficking and how to react in order to help make a change. To learn more about the warning signs of human trafficking, visit https://doas.ga.gov/human-resources-administration/human-trafficking-awareness/trafficking-in-georgia. To report any suspicious activity, call the Georgia Human Trafficking Hotline at 866-363-4842. Let's band together to end human trafficking in Georgia.

Outlook

Tentative Planning Commission Agenda November 16, 2026

From Kaitlyn Elliott (Planning) <kelliott@hallcounty.org>
Date Mon 10/19/2026 8:43 AM
To Kaitlyn Elliott (Planning) <kelliott@hallcounty.org>

From: Hash, Christopher M <CHash@dot.ga.gov>
Sent: Monday, October 19, 2026 8:41 AM
To: Kaitlyn Elliott (Planning) <kelliott@hallcounty.org>
Subject: RE: Tentative Planning Commission Agenda November 16, 2026

CAUTION: This email originated from outside of the organization. Do not click links or open attachments unless you recognize the sender and know the content is safe.

Good Morning Kaitlyn,

Please see the below response in red.

Christopher Hash, P.E.
D1 Traffic Operations Supervisor

GDOT Georgia Department of Transportation

A1, A4 Access and Operations
1475 Jesse Jewell Pkwy
Suite 100
Gainesville, GA, 30501
470.201.8029 cell

From: Kaitlyn Elliott (Planning) <kelliott@hallcounty.org>
Sent: Thursday, October 15, 2026 12:26 PM
Subject: Re: Tentative Planning Commission Agenda November 16, 2026
Importance: High

CAUTION: This email originated from outside of the organization. Do not click links or open attachments unless you recognize the sender and know the content is safe.

Good afternoon,

Please see the attached tentative packet and provide your comments by **Monday, October 19, 2026**. If you have already submitted comments, please send us a new or updated memorandum with your comments on this application. There may be a minor change to the narrative and site plan, which we will send later to determine whether it affects your comments.

Thank you for working with us on this tight turnaround.

0 Cagle Road | Rezone | from Agricultural Residential (AR-1) to Planned Development (PD) | on a 26.21± acre tract located on the southeast side of Cagle Road at its intersection with Clubhouse Drive, Skyline Drive, and South Browning Bridge Road | Zoned AR-1; Tax Parcel 15019 000159 (pt) **| Proposed Use: 48-unit residential development |** ** Commission District 3 **| Habitat for Humanity of Hall County, Inc, applicant**

Off-system, no impacts expected to the State Highway system.

Thank you,

Kaitlyn Elliott
Planning Commission Clerk
Planning and Zoning
(770) 531-6810
kelliott@hallcounty.org
www.hallcounty.org

HALL COUNTY
GEORGIA
*We have it **all** in Hall*

Effective July 1, 2026, all open records requests should be submitted through Hall County's Next Request Portal (https://hallcountyga.nextrequest.com).

Hall County Planning and Zoning does NOT accept wire transfers.

All payments must be made through the Accela Portal or in person. If you receive any request for a wire transfer, please contact our office immediately—it may be fraudulent.

GAINESVILLE-HALL
Metropolitan Planning Organization

MEMORANDUM

To: Kaitlyn Elliott, Planning Commission Clerk, Hall County

From: Joseph Boyd, Director, Gainesville-Hall MPO

Date: October 6, 2026

Re: Tentative Planning Items for the November 16, 2026 Hall County Planning Commission Meeting

---

This memo serves to provide Hall County Government with the following comment from the Gainesville-Hall Metropolitan Planning Organization (GHMPO) regarding the tentative planning items for the **November 16, 2026** Hall County Planning Commission Meeting:

- **1646 Candler Road, Chris Patton** – This parcel is along State Route 60/Candler Road, which is scheduled to be widened to four lanes in the MPO's Metropolitan Transportation Plan (GH-111B). Construction is currently not scheduled to begin until after 2055. Right-of-way impacts will not be known until the Preliminary Engineering (PE) phase is initiated, which is currently scheduled for 2042.

Please let me know if you have any questions or require any additional information.

Attachment(s): Project Sheet for GH-111B

2875 Browns Bridge Road | Gainesville, GA 30504
770.297.5541 | ghmpo.org

Project Name Widening of State Route 60/Candler Road between State Route 211 and Calvary Church Road (Phase II)	**GHMPO No.** GH-111B	**GDOT No.** TBD
	County Hall	**City** Gainesville
Local Rd. Name Candler Road	**GDOT District** 1	**RC** GMRC
US/State Rd. Name State Route 60	**Funding Source** GDOT	

Project Description

Improve mobility and increase safety along State Route 60/Candler Road between I-985 and State Route 211 in Hall County.


Improvement Type Widening **Capacity Adding** Yes

Project Intent

To improve safety, decrease congestion, and improve economic competitiveness along Candler Road/State Route 60.

Project Termini **From** Calvary Church Road **To** State Route 211	**Length (miles)** 5.7	
	Exist. Lanes 2	**Future Lanes** 4
Bike / Ped Infrastructure Sidewalks		
Network Year TBD	**MTP Project Band:** Band 3, Long-Range (2042-2055+)	**Open to Traffic Date** TBD

STATUS	PHASE	SOURCE	LOCAL	STATE	FEDERAL	OTHER	TOTAL
2042	Pre-Engineering	Federal/State	$0	$2,093,596	$8,374,386	$0	$10,467,982
2055+	Right-of-Way	Federal/State	$0	$4,809,769	$19,239,074	$0	$24,048,843
2055+	Utilities	Federal/State	$0	$1,202,442	$4,809,769	$0	$6,012,211
2055+	Construction	Federal/State	$0	$15,631,748	$62,526,991	$0	$78,158,739
		TOTAL	$0	$23,737,555	$94,950,220	$0	$118,687,775

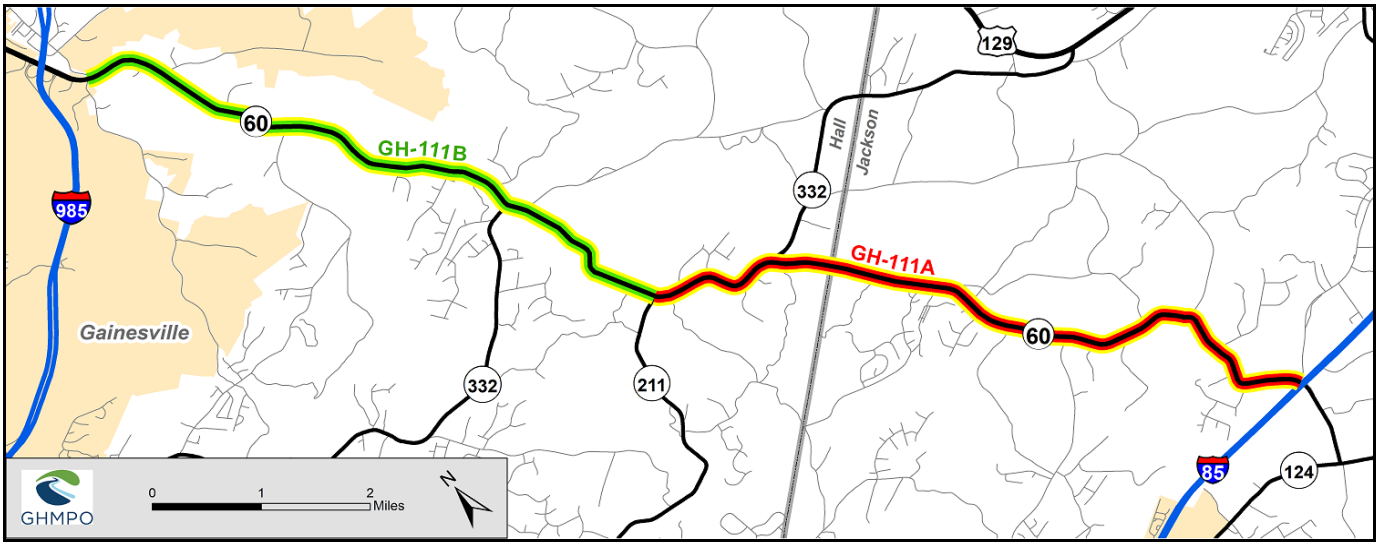

HALL COUNTY
GEORGIA

POST OFFICE DRAWER 1435
GAINESVILLE, GA 30503

t: 770.531.6800 | f: 770.531.3945

DIRECTOR
Jorge Gomez, P.E.

Hall County Government
COMMUNITY DEVELOPMENT AND INFRASTRUCTURE
PUBLIC WORKS AND UTILITIES

M E M O R A N D U M

To: Katie Ahmed, Planning and Zoning Director

From: Jorge Gomez, Director of Public Works and Utilities

Date: October 19, 2026

Subject: November 16, 2026
Planning Commission Meeting

Please be advised that our office has reviewed the Hall County Planning Commission agenda for the November 16, 2026, meeting. Upon review, we provide the following comments.

- **3411 Springdale Forrest Circle | Special Use |** for a minor subdivision | on a 2.09± acre tract located on the north side of Springdale Forrest Circle at the northeast corner of its intersection with Springdale Forrest Avenue | Zoned R-1; Tax Parcel 10062 000038 **| Proposed Use:** 2-lot subdivision **|** ** Commission District 2 **| KD South, LLC, applicant**

  - **Engineering**: No comment
  - **Traffic:** Ther are no traffic concerns with the proposed SFR use. Any proposed driveways must be located to maximize intersection sight distance.
  - **Utilities:** Property is in the Gainesville-Hall County service district, but sewer infrastructure is not near this location.

- **(A) 1646 Candler Road** | Rezone | from Agricultural Residential (AR-1) to Light Industrial (I-1) | on a 41.98± acre tract located on the east side of Calvary Church Road approximately 640 feet north of its intersection with Calvary Industrial Drive | Zoned AR-1; Tax Parcel 15031 000027 | Proposed Use: Storage lot | ** Commission District 4 | Chris Patton, applicant

(B) 1646 Candler Road | Variance to Section 8.2 | fencing and buffer standards | on a 41.98± acre tract located on the east side of Calvary Church Road approximately 640 feet north of its intersection with Calvary Industrial Drive | Zoned AR-1; Tax Parcel 15031 000027 | Proposed Use: Storage lot | ** Commission District 4 | Chris Patton, applicant

  - **Engineering**: This site may require a stormwater management report should the site plan indicate the proposed development meets stormwater thresholds for impervious surfaces and/or disturbed acreage.

Show FEMA and Hall County studied Flood plains that are present on site.
Show stream buffer and impervious setback from wrested vegetation not centerline of stream

- **Traffic:** Public Works agrees with the findings of the traffic assessment/Trip generation memo. The driveway will be included in the LDP and must meet all applicable design criteria.
- **Utilities:** Property is in the Gainesville service district.

- **(A) 3054, 3056, 3060, & 0 Poplar Springs Church Road and 3531, 3535, 3545, 3547 & 3549 Gilleland Extension** | Rezone | from Planned Development (PRD), Agricultural Residential 1 (AR-1), and Residential (R-1) to Residential Mixed (R-X) | on a combined 105.69± acre tract located on the north side of Poplar Springs Church Road approximately 280 feet west of its intersection with Meadowood Court | Zoned PRD, AR-1 & R-1; Tax Parcels 15036 000010; 000010B; 000009; 000013A; 15036D000002I; 000002H; 000002B; 000002C; 000002A; | Proposed Use: 234-unit mixed residential development | ** Commission District 3 | Cook Communities, applicant

  (B) 3054, 3056, 3060, & 0 Poplar Springs Church Road and 3531, 3535, 3545, 3547 & 3549 Gilleland Extension | Special Use | for a subdivision, residential | on a combined 105.69± acre tract located on the north side of Poplar Springs Church Road approximately 280 feet west of its intersection with Meadowood Court | Zoned PRD, AR-1 & R-1; Tax Parcels 15036 000010; 000010B; 000009; 000013A; 15036D000002I; 000002H; 000002B; 000002C; 000002A; | Proposed Use: 234-unit mixed residential development | ** Commission District 3 | Cook Communities, applicant

  - **Engineering**: This site may require a stormwater management report should the site plan indicate the proposed development meets stormwater thresholds for impervious surfaces and/or disturbed acreage.
    Show FEMA and Hall County studied Flood plains that are present on site.
    Show stream buffer and impervious setback from wrested vegetation not centerline of stream
  - **Traffic:** Traffic impact study TIS under review. All recommended improvements from the approved TIS will be required in the LDP.
  - **Utilities:** Property is in the Gainesville service district.

- **1646 March Drive** | Rezone | from Highway Business (H-B) to Residential (R-1) | on a 0.11± acre tract located on the northwest side of March Drive approximately 730 feet from its intersection with South Drive | Zoned H-B; Tax Parcel 15032E006034 | Proposed Use: Single-family dwelling | ** Commission District 4 | Udis Calderon, applicant

  - **Engineering**: No comment
  - **Traffic:** there are no traffic issues with the proposed SRF use. Any proposed driveways must be located to maximize intersection sight distance.
  - **Utilities:** Property is in the Gainesville service district.

- **0 Ridge Road** | Rezone | from Agricultural Residential 1 (AR-1) to Residential Mixed (R-X) | on a 20.854± acre tract located on the west side of Ridge Road approximately 500 feet south of its intersection with Friendship Road | Zoned AR-1; Tax Parcel 08154 000016 | Proposed Use: 160-unit mixed residential development | ** Commission District 1 | bSide Oakwood, LLC, applicant

    - **Engineering**: This site may require a stormwater management report should the site plan indicate the proposed development meets stormwater thresholds for impervious surfaces and/or disturbed acreage.
      Show stream buffer and impervious setback from wrested vegetation not centerline of stream.
    - **Traffic:** The provided Traffic Impact Study (TIS) has not been approved at this time. Any recommended improvements identified in the approved TIS must be incorporated in the LDP.
    - **Utilities:** Property is in the Buford service district, but an IGA between Buford and Hall County has been obtained.

- **(A) 6651 Spout Springs Road** | Rezone | from Agricultural Residential 1 (AR-1) to Residential Mixed (R-X) | on a 33.27± acre tract located at the northeast corner of the intersection of Spout Springs Road and Union Circle | Zoned AR-1; Tax Parcel 15042 000093 | Proposed Use: 119-unit mixed residential development | ** Commission District 1 | DCCM Infrastructure, Inc., applicant

  (B) 6651 Spout Springs Road | Special Use | for a subdivision, residential | on a 33.27± acre tract located at the northeast corner of the intersection of Spout Springs Road and Union Circle | Zoned AR-1; Tax Parcel 15042 000093 | Proposed Use: 119-unit mixed residential development | ** Commission District 1 | DCCM Infrastructure, Inc., applicant

    - **Engineering**: This site may require a stormwater management report should the site plan indicate the proposed development meets stormwater thresholds for impervious surfaces and/or disturbed acreage.
      Show FEMA and Hall County studied Flood plains that are present on site.
      Show stream buffer and impervious setback from wrested vegetation not centerline of stream
    - **Traffic:** The driveway labeled Road A is too close to Spout Springs Road. It must be relocated further away. The traffic impact (TIS) is under review. All improvements in the TIS will be included in the LDP. A traffic engineering (TE) report /warrant analysis and signal design will be part of the LDP review process. The traffic signal shall be installed within 120 days of the issuance of the LDP.
    - **Utilities**: Property is in the Hall County service district and will to connect to Hall County sewer. Any easements or improvements required for connection / system upgrades shall be obtained and funded by the developer / development owner.

- **(A) 5300, 5334, 5348, 5372 & 0 Ponderosa Farm Road** | Rezone | from Planned Commercial Farming District (PCFD) and Agricultural Residential (AR-1) to Residential Single-Family Detached (R-SF) | on a 59.16± acre tract located on the west side of Ponderosa Farm Road approximately 350 feet north of its intersection with Tanners Mill Road | Zoned PCFD & AR-1; Tax Parcels 15028 000120, 000108, 000132, 000107 & 000107A | Proposed Use: 146-unit residential development | ** Commission District 1 | CKK Development Services, LLC, applicant

  (B) 5300, 5334, 5348, 5372 & 0 Ponderosa Farm Road | Special Use | for a subdivision, residential | on a 59.16± acre tract located on the west side of Ponderosa Farm Road approximately 350 feet north of its intersection with Tanners Mill Road | Zoned PCFD & AR-1; Tax Parcels 15028 000120, 000108, 000132, 000107 & 000107A | Proposed Use: 146-unit residential development | ** Commission District 1 | CKK Development Services, LLC, applicant

  - **Engineering**: This site may require a stormwater management report should the site plan indicate the proposed development meets stormwater thresholds for impervious surfaces and/or disturbed acreage.
    Show FEMA and Hall County studied Flood plains that are present on site.
    Show stream buffer and impervious setback from wrested vegetation not centerline of stream
  - **Traffic:** The Traffic Impact Study (TIS) is under review and is not approved. All improvements in the approved TIS will be included in the LDP.
  - **Utilities:** Property is in the Hall County service district and will to connect to Hall County sewer. Any easements or improvements required for connection / system upgrades shall be obtained and funded by the developer / development owner.

- **(A) 6337 Lanier Islands Parkway, 6330 & 6450 Old Lanier Islands Drive, and portion of Old Lanier Island Drive right-of-way** | Rezone | from Suburban Shopping (S-S) & Planned Commercial District (PCD) to Highway Business (H-B) | on a 7.44± acre tract located on the south side of Lanier Islands Parkway east of its intersection with Merritts Drive and on the south side of Old Lanier Islands Drive approximately 380 feet east of its intersection with Merritts Drive | Zoned PCD & S-S; Tax parcels 07331 003004 (pt), 002034(pt), 001008 | Proposed Use: To recognize & allow expansion of boat sales & repair | ** Commission District 2 | DCCM Infrastructure, Inc., applicant

  (B) 6337 Lanier Islands Parkway and 6330, 6450 Old Lanier Islands Drive, and portion of Old Lanier Island Drive right-of-way | Special Use | to allow boat sales & repair within the GCOD | on a 7.44± acre tract located on the south side of Lanier Islands Parkway east of its intersection with Merritts Drive and on the south side of Old Lanier Islands Drive approximately 380 feet east of its intersection with Merritts Drive | Zoned PCD & S-S; Tax Parcels 07331 003004 (pt), 002034(pt), 001008 | Proposed Use: To recognize & allow expansion of boat sales & repair | ** Commission District 2 | DCCM Infrastructure, Inc., applicant

  - **Engineering**: This site may require a stormwater management report should the site plan indicate the proposed development meets stormwater thresholds for impervious surfaces and/or disturbed acreage.
  - **Traffic:** There are no traffic concerns with the required use. Public Works does support the request to abandon Old Lanier Island Drive.
  - **Utilities:** Property is in the Buford service district.

0 Cagle Road | Rezone | from Agricultural Residential (AR-1) to Planned Development (PD) | on a 26.21± acre tract located on the southeast side of Cagle Road at its intersection with Clubhouse Drive, Skyline Drive, and South Browning Bridge Road | Zoned AR-1; Tax Parcel 15019 000159 (pt) **| Proposed Use: 48-unit residential development |** ** Commission District 3 **| Habitat for Humanity of Hall County, Inc, applicant**

- **Engineering**: This site may require a stormwater management report should the site plan indicate the proposed development meets stormwater thresholds for impervious surfaces and/or disturbed acreage.
  Show stream buffer and impervious setback from wrested vegetation not centerline of stream.
- **Traffic:** A Traffic Impact Study (TIS) will be required. The improvements recommended in the approval TIS will be included in the LDP.
- **Utilities:** Property is in the Hall County service district and will to connect to Hall County sewer. Any easements or improvements required for connection / system upgrades shall be obtained and funded by the developer / development owner.

HALL COUNTY
GEORGIA
*We have it **all** in Hall*

POST OFFICE BOX 907730
GAINESVILLE, GA 30501

t: 770.531-6838 | f: 770.531.6845

FIRE CHIEF
Jerry Smith

Hall County Government
FIRE RESCUE

To: Katie Ahmed, Director of Planning and Zoning
From: Hall County Fire Marshal's Office
Date: 10/6/26
Subject: Date Hall County Board of Commissioners meeting – Planning Items – 11/16/2026
Please be advised that Hall County Fire Marshal's Office has reviewed the Planning items forwarded to the Hall County Board of Commissioners for consideration at the 11/16/26 meeting. Upon review, we provide the following comments.

1. **3411 Springdale Forrest Circle | Special Use |** for a minor subdivision | on a 2.09± acre tract located on the north side of Springdale Forrest Circle at the northeast corner of its intersection with Springdale Forrest Avenue | Zoned R-1; Tax Parcel 10062 000038 **| Proposed Use:** 2-lot subdivision **|** ** Commission District 2 **| KD South, LLC, applicant**

The Hall County Fire Marshal's Office has no comments as proposed.

2. **(A) 1646 Candler Road | Rezone** | from Agricultural Residential (AR-1) to Light Industrial (I-1) | on a 41.98± acre tract located on the east side of Calvary Church Road approximately 640 feet north of its intersection with Calvary Industrial Drive | Zoned AR-1; Tax Parcel 15031 000027 **| Proposed Use: Storage lot** | ** Commission District 4 **| Chris Patton, applicant**

The Hall County Fire Marshal's Office has no comments as proposed.

(B) 1646 Candler Road | Variance to Section 8.2 | fencing and buffer standards | on a 41.98± acre tract located on the east side of Calvary Church Road approximately 640 feet north of its intersection with Calvary Industrial Drive | Zoned AR-1; Tax Parcel 15031 000027 **| Proposed Use: Storage lot** | ** Commission District 4 **| Chris Patton, applicant**

The Hall County Fire Marshal's Office has no comments as proposed.

3. **(A) 3054, 3056, 3060, & 0 Poplar Springs Church Road and 3531, 3535, 3545, 3547 & 3549 Gilleland Extension | Rezone** | from Planned Development

(PRD), Agricultural Residential 1 (AR-1), and Residential (R-1) to Residential Mixed (R-X) | on a combined 105.69± acre tract located on the north side of Poplar Springs Church Road approximately 280 feet west of its intersection with Meadowood Court | Zoned PRD, AR-1 & R-1; Tax Parcels 15036 000010; 000010B; 000009; 000013A; 15036D000002I; 000002H; 000002B; 000002C; 000002A; **| Proposed Use: 234-unit mixed residential development** | ** Commission District 3 **| Cook Communities, applicant**

The Hall County Fire Marshal's Office has no comments as proposed.

(B) 3054, 3056, 3060, & 0 Poplar Springs Church Road and 3531, 3535, 3545, 3547 & 3549 Gilleland Extension | Special Use | for a subdivision, residential | on a combined 105.69± acre tract located on the north side of Poplar Springs Church Road approximately 280 feet west of its intersection with Meadowood Court | Zoned PRD, AR-1 & R-1; Tax Parcels 15036 000010; 000010B; 000009; 000013A; 15036D000002I; 000002H; 000002B; 000002C; 000002A; **| Proposed Use: 234-unit mixed residential development** | ** Commission District 3 **| Cook Communities, applicant**

The Hall County Fire Marshal's Office has no comments as proposed.

4. **1646 March Drive | Rezone** | from Highway Business (H-B) to Residential (R-1) | on a 0.11± acre tract located on the northwest side of March Drive approximately 730 feet from its intersection with South Drive | Zoned H-B; Tax Parcel 15032E006034 **| Proposed Use: Single-family dwelling** | ** Commission District 4 **| Udis Calderon, applicant**

   The Hall County Fire Marshal's Office has no comments as proposed.

5. **0 Ridge Road | Rezone** | from Agricultural Residential 1 (AR-1) to Residential Mixed (R-X) | on a 20.854± acre tract located on the west side of Ridge Road approximately 500 feet south of its intersection with Friendship Road | Zoned AR-1; Tax Parcel 08154 000016 **| Proposed Use: 160-unit mixed residential development** | ** Commission District 1 **| bSide Oakwood, LLC, applicant**

   The Hall County Fire Marshal's Office has no comments as proposed.

6. **(A) 6651 Spout Springs Road | Rezone |** from Agricultural Residential 1 (AR-1) to Residential Mixed (R-X) | on a 33.27± acre tract located at the northeast corner of the intersection of Spout Springs Road and Union Circle **|** Zoned AR-1; Tax Parcel 15042 000093 **| Proposed Use: 119-unit mixed residential development | ** Commission District 1 | DCCM Infrastructure, Inc., applicant**

The Hall County Fire Marshal's Office has no comments as proposed.

(B) 6651 Spout Springs Road | Special Use | for a subdivision, residential | on a 33.27± acre tract located at the northeast corner of the intersection of Spout Springs Road and Union Circle | Zoned AR-1; Tax Parcel 15042 000093 **| Proposed Use: 119-unit mixed residential development |** ** Commission District 1 **| DCCM Infrastructure, Inc., applicant**

The Hall County Fire Marshal's Office has no comments as proposed.

7. **(A) 5300, 5334, 5348, 5372 & 0 Ponderosa Farm Road | Rezone** | from Planned Commercial Farming District (PCFD) and Agricultural Residential (AR-1) to Residential Single-Family Detached (R-SF) | on a 59.16± acre tract located on the west side of Ponderosa Farm Road approximately 350 feet north of its intersection with Tanners Mill Road | Zoned PCFD & AR-1; Tax Parcels 15028 000120, 000108, 000132, 000107 & 000107A **| Proposed Use: 146-unit residential development** | ** Commission District 1 **| CKK Development Services, LLC, applicant**

The proposed concept plan shows both ingress / egress locations on Ponderosa Farm Road too close together. Below is the fire code standard used to determine the distance between two access road ingress/egress locations.

International Fire Code 2024 Edition

D107.2 Remoteness.

Where two fire apparatus access roads are required, they shall be placed a distance apart equal to not less than one-half of the length of the maximum overall diagonal dimension of the property or area to be served, measured in a straight line between accesses.

The secondary fire access road cannot be installed because of location on the property, topography, waterways, nonnegotiable grades or other similar conditions. Per Fire Marshal Vieira the applicant can use the state adopted alternative to increase the road width to 26' the increased road width will eliminate the requirement for a secondary emergency access.

(B) 5300, 5334, 5348, 5372 & 0 Ponderosa Farm Road | Special Use | for a subdivision, residential | on a 59.16± acre tract located on the west side of Ponderosa Farm Road approximately 350 feet north of its intersection with Tanners Mill Road | Zoned PCFD & AR-1; Tax Parcels 15028 000120, 000108, 000132,

000107 & 000107A | **Proposed Use: 146-unit residential development** | ** Commission District 1 | **CKK Development Services, LLC, applicant**

The proposed concept plan shows both ingress / egress locations on Ponderosa Farm Road too close together. Below is the fire code standard used to determine the distance between two access road ingress/egress locations.

International Fire Code 2024 Edition

D107.2 Remoteness.

Where two fire apparatus access roads are required, they shall be placed a distance apart equal to not less than one-half of the length of the maximum overall diagonal dimension of the property or area to be served, measured in a straight line between accesses.

The secondary fire access road cannot be installed because of location on the property, topography, waterways, nonnegotiable grades or other similar conditions. Per Fire Marshal Vieira the applicant can use the state adopted alternative to increase the road width to 26' the increased road width will eliminate the requirement for a secondary emergency access.

8. **(A) 6337 Lanier Islands Parkway, 6330 & 6450 Old Lanier Islands Drive, and portion of Old Lanier Island Drive right-of-way | Rezone** | from Suburban Shopping (S-S) & Planned Commercial District (PCD) to Highway Business (H-B) | on a 7.44± acre tract located on the south side of Lanier Islands Parkway east of its intersection with Merritts Drive and on the south side of Old Lanier Islands Drive approximately 380 feet east of its intersection with Merritts Drive | Zoned PCD & S-S; Tax parcels 07331 003004 (pt), 002034(pt), 001008 **| Proposed Use: To recognize & allow expansion of boat sales & repair** | ** Commission District 2 **| DCCM Infrastructure, Inc., applicant**

The Hall County Fire Marshal's Office considers the plan conceptual and if approved the site plan may require modifications during the development review to meet Life Safety and International Fire Code requirements including any applicable state modifications.

(B) 6337 Lanier Islands Parkway and 6330, 6450 Old Lanier Islands Drive, and portion of Old Lanier Island Drive right-of-way | Special Use | to allow boat sales & repair within the GCOD | on a 7.44± acre tract located on the south side of Lanier Islands Parkway east of its intersection with Merritts Drive and on the south side of Old Lanier Islands Drive approximately 380 feet east

of its intersection with Merritts Drive | Zoned PCD & S-S; Tax Parcels 07331 003004 (pt), 002034(pt), 001008 | **Proposed Use: To recognize & allow expansion of boat sales & repair |** ** Commission District 2 **| DCCM Infrastructure, Inc., applicant**

The Hall County Fire Marshal's Office considers the plan conceptual and if approved the site plan may require modifications during the development review to meet Life Safety and International Fire Code requirements including any applicable state modifications.

0 Cagle Road | Rezone | from Agricultural Residential (AR-1) to Planned Development (PD) | on a 26.21± acre tract located on the southeast side of Cagle Road at its intersection with Clubhouse Drive, Skyline Drive, and South Browning Bridge Road | Zoned AR-1; Tax Parcel 15019 000159 (pt) **| Proposed Use: 48-unit residential development |** ** Commission District 3 **| Habitat for Humanity of Hall County, Inc, applicant**

A 48-unit residential development will require fire hydrants to be installed for potential fire suppression needs. Currently the nearest fire hydrant is located over 1 mile south at Cagel and Buffington Farm Road. See Code requirement below.

International Fire Code 2024 Edition 507.5.1 Where required.

Where a portion of the facility or building hereafter constructed or moved into or within the jurisdiction is more than 500 feet from a hydrant on a fire apparatus access road, as measured by an *approved* route around the exterior of the facility or building, on-site fire hydrants and mains shall be provided where required by the *fire code official*.

Regards,

John Hornick, NPQ Fire Service Plans Examiner 1

Lieutenant, Hall County Fire Rescue

Hall County Government

Main: 770-531-6838 | Cell: 404-597-0083

Website: www.Hallcounty.org

HALL COUNTY

We have it all on Hall!



Hall County Government

COMMUNITY DEVELOPMENT & INFRASTRUCTURE
BUILDING INSPECTIONS DIVISION

HALL COUNTY
GEORGIA
*We have it **all** in Hall*

POST OFFICE DRAWER 1435
GAINESVILLE, GA 30503

t: 770.531.6809 | Option 1
e: permits@hallcounty.org

INTERIM DEVELOPMENT SERVICES DIRECTOR
Barry Shaw

INTERIM CHIEF BUILDING OFFICIAL
Cody Edwards

To: Katie Ahmed, Director of Planning and Zoning

From: Barry Shaw, Interim Director of Development Services

Date: October 19, 2026

Subject: November 16, 2026

3411 Springdale Forrest Circle | Special Use | for a minor subdivision | on a 2.09± acre tract located on the north side of Springdale Forrest Circle at the northeast corner of its intersection with Springdale Forrest Avenue | Zoned R-1; Tax Parcel 10062 000038 | Proposed Use: 2-lot subdivision | ** Commission District 2 | KD South, LLC, applicant

- Applicants will be required to get demo permits for all structures from Building Inspections before building new structures. All structures were built prior to 1980 and will require asbestos inspections and reports by a state licensed asbestos Inspector.

(A) 1646 Candler Road | Rezone | from Agricultural Residential (AR-1) to Light Industrial (I-1) | on a 41.98± acre tract located on the east side of Calvary Church Road approximately 640 feet north of its intersection with Calvary Industrial Drive | Zoned AR-1; Tax Parcel 15031 000027 **| Proposed Use: Storage lot** | ** Commission District 4 **| Chris Patton, applicant**
(B) 1646 Candler Road | **Variance to Section 8.2** | fencing and buffer standards | on a 41.98± acre tract located on the east side of Calvary Church Road approximately 640 feet north of its intersection with Calvary Industrial Drive | Zoned AR-1; Tax Parcel 15031 000027 **| Proposed Use: Storage lot** | ** Commission District 4 **| Chris Patton, applicant**

- Applicants will be required to get demo permits for all structures from Building Inspections before building new structures. All structures were built prior to 1980 and will require asbestos inspections and reports by a state licensed asbestos Inspector.

(A) 3054, 3056, 3060, & 0 Poplar Springs Church Road and 3531, 3535, 3545, 3547 & 3549 Gilleland Extension | Rezone | from Planned Development (PRD), Agricultural Residential 1 (AR-1), and Residential (R-1) to Residential Mixed (R-X) | on a combined 105.69± acre tract located on the north side of

Poplar Springs Church Road approximately 280 feet west of its intersection with Meadowood Court | Zoned PRD, AR-1 & R-1; Tax Parcels 15036 000010; 000010B; 000009; 000013A; 15036D000002I; 000002H; 000002B; 000002C; 000002A; **| Proposed Use: 234-unit mixed residential development** | ** Commission District 3 **| Cook Communities, applicant**

(B) 3054, 3056, 3060, & 0 Poplar Springs Church Road and 3531, 3535, 3545, 3547 & 3549 Gilleland Extension | Special Use | for a subdivision, residential | on a combined 105.69± acre tract located on the north side of Poplar Springs Church Road approximately 280 feet west of its intersection with Meadowood Court | Zoned PRD, AR-1 & R-1; Tax Parcels 15036 000010; 000010B; 000009; 000013A; 15036D000002I; 000002H; 000002B; 000002C; 000002A; **| Proposed Use: 234-unit mixed residential development** | ** Commission District 3 **| Cook Communities, applicant**

- Applicants will be required to get demo permits for all structures from Building Inspections before building new structures apart from 2 structures all were built prior to 1980 and will require asbestos inspections and reports by a state licensed asbestos Inspector. 3060 Poplar Springs Church Road and 3549 Gilleland Extension were both built in 1980 and will not require asbestos inspections and reports before demolition.

1646 March Drive | Rezone | from Highway Business (H-B) to Residential (R-1) | on a 0.11± acre tract located on the northwest side of March Drive approximately 730 feet from its intersection with South Drive | Zoned H-B; Tax Parcel 15032E006034 **| Proposed Use: Single-family dwelling** | ** Commission District 4 **| Udis Calderon, applicant**

- NO COMMENT

0 Ridge Road | Rezone | from Agricultural Residential 1 (AR-1) to Residential Mixed (R-X) | on a 20.854± acre tract located on the west side of Ridge Road approximately 500 feet south of its intersection with Friendship Road | Zoned AR-1; Tax Parcel 08154 000016 **| Proposed Use: 160-unit mixed residential development** | ** Commission District 1 **| bSide Oakwood, LLC, applicant**

- NO COMMENT

(A) 6651 Spout Springs Road | Rezone | from Agricultural Residential 1 (AR-1) to Residential Mixed (R-X) | on a 33.27± acre tract located at the northeast corner of the intersection of Spout Springs Road and Union Circle **|** Zoned AR-1; Tax Parcel 15042 000093 **| Proposed Use: 119-unit mixed residential development | ****** Commission District 1 **| DCCM Infrastructure, Inc., applicant**

(B) 6651 Spout Springs Road | Special Use | for a subdivision, residential | on a 33.27± acre tract located at the northeast corner of the intersection of Spout Springs Road and Union Circle | Zoned AR-1; Tax Parcel 15042 000093 **| Proposed Use: 119-unit mixed residential development |** ** Commission District 1 **| DCCM Infrastructure, Inc., applicant**

- Applicants will be required to get demo permits for all structures from Building Inspections before building new structures. All structures that were built prior to 1980 will require asbestos inspections and reports by a state licensed asbestos inspector. The single-family residence at this location was built in 1998 and will not require asbestos inspections and reports before demolition.

(A) 5300, 5334, 5348, 5372 & 0 Ponderosa Farm Road | Rezone | from Planned Commercial Farming District (PCFD) and Agricultural Residential (AR-1) to Residential Single-Family Detached (R-SF) | on a 59.16± acre tract located on the west side of Ponderosa Farm Road approximately 350 feet north of its intersection with Tanners Mill Road | Zoned PCFD & AR-1; Tax Parcels 15028 000120, 000108, 000132, 000107 & 000107A **| Proposed Use: 146-unit residential development** | ** Commission District 1 **| CKK Development Services, LLC, applicant**
(B) 5300, 5334, 5348, 5372 & 0 Ponderosa Farm Road | Special Use | for a subdivision, residential | on a 59.16± acre tract located on the west side of Ponderosa Farm Road approximately 350 feet north of its intersection with Tanners Mill Road | Zoned PCFD & AR-1; Tax Parcels 15028 000120, 000108, 000132, 000107 & 000107A **| Proposed Use: 146-unit residential development |** ** Commission District 1 **| CKK Development Services, LLC, applicant**

- Applicants would be required to get demo permits for all structures from Building Inspections before building new structures. All structures that were built prior to 1980 will require asbestos inspections and reports by a state licensed asbestos inspector. 5372 Ponderosa Farm Road currently has a parcel tag dated 03.23.2022 and placed by Planning and Zoning referencing a demo of a pole barn and is no longer relevant should proposed development be granted.

(A) 6337 Lanier Islands Parkway, 6330 & 6450 Old Lanier Islands Drive, and portion of Old Lanier Island Drive right-of-way | Rezone | from Suburban Shopping (S-S) & Planned Commercial District (PCD) to Highway Business (H-B) | on a 7.44± acre tract located on the south side of Lanier Islands Parkway east of its intersection with Merritts Drive and on the south side of Old Lanier Islands Drive approximately 380 feet east of its intersection with Merritts Drive | Zoned PCD & S-S; Tax parcels 07331 003004 (pt), 002034(pt), 001008 **| Proposed Use: To recognize & allow expansion of boat sales & repair** | ** Commission District 2 **| DCCM Infrastructure, Inc., applicant**
(B) 6337 Lanier Islands Parkway and 6330, 6450 Old Lanier Islands Drive, and portion of Old Lanier Island Drive right-of-way | Special Use | to allow boat sales & repair within the GCOD | on a 7.44± acre tract located on the south side of Lanier Islands Parkway east of its intersection with Merritts Drive and on the south side of Old Lanier Islands Drive approximately 380 feet east of its intersection with Merritts Drive | Zoned PCD & S-S; Tax Parcels 07331 003004 (pt), 002034(pt), 001008 | **Proposed Use: To recognize & allow expansion of boat sales & repair |** ** Commission District 2 **| DCCM Infrastructure, Inc., applicant**

- NO COMMENT

0 Cagle Road | Rezone | from Agricultural Residential (AR-1) to Planned Development (PD) | on a 26.21± acre tract located on the southeast side of Cagle Road at its intersection with Clubhouse Drive, Skyline Drive, and South Browning Bridge Road | Zoned AR-1; Tax Parcel 15019 000159 (pt) **| Proposed Use: 48-unit residential development |** ** Commission District 3 **| Habitat for Humanity of Hall County, Inc, applicant**

- NO COMMENT

PLANNING AND DEVELOPMENT DEPARTMENT
2875 BROWNS BRIDGE ROAD, GAINESVILLE, GA, 30504
MAILING ADDRESS: PO BOX 1435, GAINESVILLE. GA 30503
t: 770-531-6809 I f: 770-531-3902

HALL COUNTY
GEORGIA
We have it all in Hall

PUBLIC NOTICE REQUIREMENTS

Zoning regulations require that public notice must be given prior to all zoning hearings as follows:

1. The Planning Department shall publish a legal advertisement no less than fifteen (15) days and no more than forty-five (45) days prior to the public hearing.

2. The Planning Department shall send notification by letter of all other property owners within a 500-foot radius of the applicant's property, which is standard administrative policy of the Planning Department.

3. The applicant/property owner shall place the public notice sign in a conspicuous location on the property not less than fifteen (15) days and not more than forty-five (45) days prior to the public hearing.

The Planning Department shall post the legal advertisement and notify property owners within a 500ft radius to the subject property.

The applicant is required to post the public notice sign not less than fifteen (15) days and no more than forty-five (45) days prior to the public hearing. A photo of the sign placed at the location is required and must be sent to the Planning Department.

Multiple sign postings on a site may be required as determined by the Planning Department. The sign must be in a location where it is clearly visible from the roadway. The sign cannot be obstructed in any manner, placed too far from the road, or placed in such manner as would cause it to blend into the landscape.

Should you find the sign missing or vandalized in any manner, contact the Planning Department for a replacement sign. When the proceeding is complete and final Board action has occurred, the sign shall then be removed from the property by the applicant.

THE ZONING SIGN MUST BE POSTED NO EARLIER THAN October 21, 2026 AND NO LATER THAN October 25, 2026.

THE ORGINAL SIGNED AFFIDAVIT MUST BE RETURNED TO THE PLANNING DEPARTMENT NO LATER THAN October 25, 2026 ALONG WITH A MINIMUM OF ONE PHOTO SHOWING THE SIGN POSTED AT THE SUBJECT PROPERTY.

Failure to comply will result in a delay of the application.

AFFIDAVIT

By my signature, I, CHRIS PATTON **, hereby acknowledge that I have read and understand the sign posting requirements. I further certify that the required public notice sign was posted on** 10/21/26 **for** _____.

Please Print Name

Date

(Name application filed as)

Signature _____

(The original document is required)

ZONING NOTICE

AN APPLICATION HAS BEEN FILED WITH HALL COUNTY IN REGARD TO THE ZONING REGULATIONS AS THEY APPLY TO THIS PROPERTY

APPLICANT: CHRIS PATTON

REQUEST: REZONE FROM AR-1 TO I-1 FOR A STORAGE LOT & VARIANCE TO REDUCE REQUIRED BUFFER

PUBLIC HEARINGS WILL BE HELD ON:

PLANNING COMMISSION
Date: NOV 16, 2026
Time: 5:15 P.M.

&

COUNTY COMMISSION
Date: DEC 10, 2026
Time: 6:00 P.M.

HALL COUNTY GOVERNMENT CENTER, 2875 BROWNS BRIDGE ROAD, GAINESVILLE, GA

FOR MORE INFORMATION CALL: (770) 531-6809

ZONING NOTICE

AN APPLICATION HAS BEEN FILED WITH HALL COUNTY IN REGARD TO THE ZONING REGULATIONS AS THEY APPLY TO THIS PROPERTY

APPLICANT: CHRIS PATTON

REQUEST: REZONE FROM AR-1 TO I-1 FOR A STORAGE LOT & VARIANCE TO REDUCE REQUIRED BUFFER

PUBLIC HEARINGS WILL BE HELD ON:

PLANNING COMMISSION
Date: NOV 16, 2026
Time: 5:15 P.M.

&

COUNTY COMMISSION
Date: DEC, 10, 2026
Time: 600 P.M.

HALL COUNTY GOVERNMENT CENTER, 2875 BROWNS BRIDGE ROAD, GAINESVILLE, GA

FOR MORE INFORMATION CALL: (770) 531-6809

AGENDA ITEM

New Business

REPORT TO: **Planning Commission Meeting (11/16/26)**

ITEM NO: 740/2026

SUBJECT: **(B) 1555C Calvary Church Road | Variance to Section 8.2 |** to reduce the required buffer | on a 41.98± acre tract located on the east side of Calvary Church Road approximately 640 feet north of its intersection with Calvary Industrial Drive | Zoned AR-1; Tax Parcel 15031 000027 **| Proposed Use: Storage lot |** ** Commission District 4 **| Chris Patton, applicant**

Meetings:

Voting Meeting Date: 11/16/26

Executive Summary:

Presenter: LT

Recommendation:

(B) Approval, with conditions, as hardship exists pursuant to the criteria of 11.1.1.D.11.

1. The property shall be developed in accordance with the site plan dated October 1, 2026, and narrative dated October 1, 2026, modified as necessary for compliance with conditions herein and development standards enforced at the time of site plan approval.
2. The existing residence and driveway on Candler Road (SR60) shall be removed prior to issuance of a Land Disturbance Permit.
3. No variances or development exceptions are granted as part of this request that are not explicitly granted by Board approval. The development shall be compliant with the Unified Development Code of Hall County.
4. All conditions of zoning shall be made a part of any plats or construction plans created for the property.

Purpose of Request:

(B) 1555C Calvary Church Road | Variance to Section 8.2 | to reduce the required buffer | on a 41.98± acre tract located on the east side of Calvary Church Road approximately 640 feet north of its intersection with Calvary Industrial Drive | Zoned AR-1; Tax Parcel 15031 000027 | **Proposed Use: Storage lot |** ** Commission District 4 **| Chris Patton, applicant**

History:

Facts and Issues:

Options:

Approvals:

Submit	Review
KE	LT

Attachments:

See Rezone Application for all other items

Due to file sizes, materials for the following applications have been combined. See the highlighted agenda item for all materials related to the following applications:

(A) 1555C Calvary Church Road | Rezone | from Agricultural Residential (AR-1) to Light Industrial (I-1) | on a 41.98± acre tract located on the east side of Calvary Church Road approximately 640 feet north of its intersection with Calvary Industrial Drive | Zoned AR-1; Tax Parcel 15031 000027 **| Proposed Use: Storage lot** | Commission District 4 **| Chris Patton, applicant**

(B) 1555C Calvary Church Road | **Variance to Section 8.2** | to reduce the required buffer | on a 41.98± acre tract located on the east side of Calvary Church Road approximately 640 feet north of its intersection with Calvary Industrial Drive | Zoned AR-1; Tax Parcel 15031 000027 **| Proposed Use: Storage lot** | Commission District 4 **| Chris Patton, applicant**

AGENDA ITEM

New Business

REPORT TO:	**Planning Commission Meeting (11/16/26)**
ITEM NO:	741/2026
SUBJECT:	**(A) 6337 Lanier Islands Parkway, 6330 & 6450 Old Lanier Islands Drive, and portion of Old Lanier Island Drive right-of-way | Rezone |** from Suburban Shopping (S-S) & Planned Commercial Development (PCD) to Highway Business (H-B) | on a 5.48± acre tract located on the southeast corner of Lanier Islands Parkway and Merritts Drive | Zoned PCD & S-S; Tax parcels 07331 003004 (pt), 002034(pt), 001008 & a portion of Old Lanier Island Drive right-of-way **| Proposed Use: To allow the expansion of a boat sales & repair business |** ** Commission District 2 **| DCCM Infrastructure, Inc., applicant**

Meetings:

Voting Meeting Date: 11/16/26

Executive Summary:

Presenter: LT

Recommendation:

(A) Approval, with conditions, as the proposed zoning is consistent with "Employment Nodes & Corridors" future land use classification within the Comprehensive Plan in the South Hall Character Area.

1. The property shall be developed in accordance with the site plan dated September 4, 2026, and as described in the project narrative dated September 17, 2026, modified as necessary for compliance with conditions herein and development standards enforced at the time of site plan approval.
2. A combination plat shall be submitted for Plat Review and recorded prior to issuance of any land disturbance permit, building permit or business license.
3. No variances or development exceptions are granted as part of this request that are not explicitly granted by board approval. All improvements and applicable code sections identified in this report shall be met or a separate variance application filed for relief.
4. All conditions of zoning shall be made a part of any plats or construction plans created for the property.

Purpose of Request:

History:

(A) 6337 Lanier Islands Parkway, 6330 & 6450 Old Lanier Islands Drive, and portion of Old Lanier Island Drive right-of-way | Rezone | from Suburban Shopping (S-S) & Planned Commercial Development (PCD) to Highway Business (H-B) | on a 5.48± acre tract located on the southeast corner of Lanier Islands Parkway and Merritts Drive | Zoned PCD & S-S; Tax parcels 07331 003004 (pt), 002034(pt), 001008 & a portion of Old Lanier Island Drive right-of-way | **Proposed Use: To allow the expansion of a boat sales & repair business** | ** Commission District 2 | **DCCM Infrastructure, Inc., applicant**

Facts and Issues:

Options:

Approvals:

Submit	Review
KE	LT

Attachments:

Staff Report
Staff Report Exhibit - Historical BOC Letters
Application
Letters of Intent
Site Plan
Plat
Maps
Deeds
Constitutional and Ante Litem Notice
Water Availability Letter
Department Comments
Notice Sign
Public Comment - Sutphin
Public Comment - Holman
Applicant Response to Public Comments with Photos
Road Abandonment Letter

HALL COUNTY PLANNING COMMISSION
STAFF REPORT

Applicant	DCCM Infrastructure, Inc.
Request	(A) **Rezone** | from Suburban Shopping (S-S) & Planned Commercial Development (PCD) to Highway Business (H-B) (B) **Special Use** | to recognize the existing and allow the expansion of a boat sales & repair business with outdoor storage in the GCOD
Proposed Use	(A) & (B) To allow the expansion of a boat sales & repair business
Size	5.48± acres
Zoning	**Current:** Suburban Shopping (S-S) & Planned Commercial Development (PCD) **Proposed:** Highway Business (H-B)
Location	**6337 Lanier Islands Parkway, 6330 & 6450 Old Lanier Islands Drive, and portion of Old Lanier Islands Drive right-of-way |** Tax Parcels 07331 003004(pt), 002034(pt), 001008 & a portion of Old Lanier Islands Drive right-of-way
Commission District	Two
Planning Commission Date	November 16, 2026
Staff Recommendation	(A) **Approval, with conditions,** as the proposed zoning is consistent with "Employment Nodes & Corridors" future land use classification within the Comprehensive Plan in the South Hall Character Area. (B) **Approval, with conditions,** as the use is an existing approved use and the proposed expansion is outside the 300-foot limits of the Gateway Corridor Overlay District (GCOD).
Record Number	(A) HZON26-0035 (B) HZCU26-0039

(A) and (B) Staff recommends <u>APPROVAL</u> of the applicant's requests with the following conditions:

1. The property shall be developed in accordance with the site plan dated September 4, 2026, and as described in the project narrative dated September 17, 2026, modified as necessary for compliance with conditions herein and development standards enforced at the time of site plan approval.

2. A combination plat shall be submitted for Plat Review and recorded prior to issuance of any land disturbance permit, building permit or business license.


3. No variances or development exceptions are granted as part of this request that are not explicitly granted by board approval. All improvements and applicable code sections identified in this report shall be met or a separate variance application filed for relief.

4. All conditions of zoning shall be made a part of any plats or construction plans created for the property.


<u>Summary Analysis</u>

The applicant has submitted two concurrent requests: (A) to rezone a 5.48± acre combined tract from Suburban Shopping (S-S) and Planned Commercial Development (PCD) to Highway Business (H-B) to allow the expansion of a boat sales and repair business; and (B) a Special Use to recognize the existing and allow the expansion of a boat sales and repair business with outdoor storage in the Gateway Corridor Overlay District (GCOD).

In addition to these requests, the applicant is also requesting the abandonment of a portion of Old Lanier Islands Drive, shown in yellow on the site plan below. This request will be considered by the Board of Commissioners as part of the overall application. If approved, the abandoned right-of-way area will be incorporated into and developed as part of the proposed project.

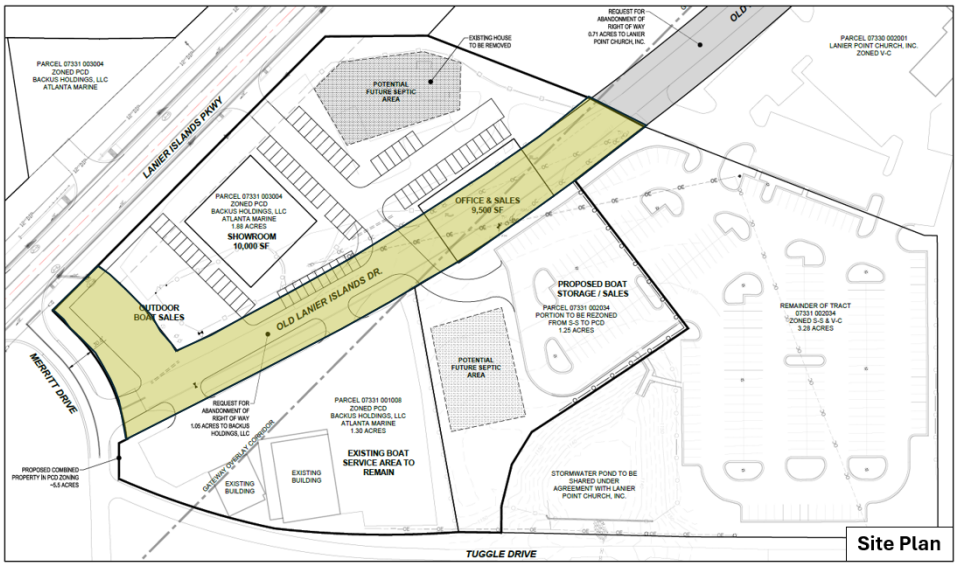

According to Tax Assessor records, the subject properties are developed with three commercial buildings. The property at 6337 Lanier Islands Parkway is developed with a 1,348-square-foot commercial building constructed in 1964. The property at 6450 Old Lanier Islands Drive is developed with a 1,600-square-foot commercial building constructed in 1999 and a 5,820-square-foot commercial building constructed in 2005. An active business license for Atlanta Marine, Inc., authorizing boat sales and repair, has been continuously maintained since 2005 (BUS-0015598).

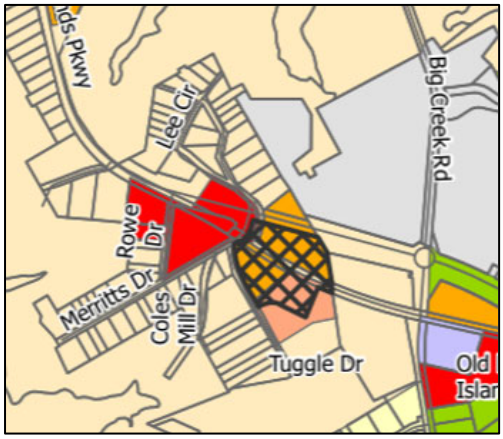


The surrounding properties are zoned and developed as outlined below:

North: Vacation Cottage (V-C): single-family residences; City of Buford: Undeveloped
East: Vacation Cottage (V-C): Lanier Point Church
South: Vacation Cottage (V-C): single-family residences
West: Highway Business (H-B): SS Marine boat repair and Southern States Recycling

Property History

- On November 25, 1998, a 0.78+ acre portion of the subject property, at 6450 Old Lanier Islands Drive, was rezoned from Vacation Cottage (V-C) to Planned Commercial Development (PCD), for boat storage and sales. The zoning conditions are provided in Exhibit A.
- On June 22, 2000, an additional 0.60± acre tract at the same address was rezoned from Suburban Shopping (S-S) to Planned Commercial Development (PCD) for parking and boat display (ZON2000-00005). The zoning conditions are provided in Exhibit B. Together these two tracts are shown in blue below.
- On September 8, 2005, a 1.997± acre tract at 6337 Lanier Islands Parkway (formerly 6337 Holiday Road) was rezoned from Vacation Cottage (V-C) to Planned Commercial Development (PCD) for houseboat dealership and storage (ZON2005-00118). The zoning conditions are provided in Exhibit C.
- On February 9, 2006, a 4.3+ acre tract at 6337 Lanier Islands Parkway (formerly 6337 Holiday Road) was rezoned from Vacation Cottage (V-C) and Planned Commercial Development (PCD) to Planned Commercial Development (PCD) for houseboat, boat dealership and storage (ZON2006-00011). The zoning conditions are provided in Exhibit D.
- On December 13, 2018, a 2.4± acre tract at 6337 Lanier Islands Parkway amended conditions of their Planned Commercial District (PCD) zoning as reflected in Exhibit E (ZON2018-00077). This amendment was a result of the property being impacted by the realignment of Lanier Islands Parkway. Together these tracts are shown in yellow below.


The business owner intends to purchase approximately 1.25± acres of a 4.52± acre parcel, identified as 6330 Old Lanier Islands Drive (shown in red), historically zoned Suburban Shopping (S-S), which is currently serving as parking and a stormwater basin for the Lanier Point Church located at 6302 Old Lanier Islands Drive.

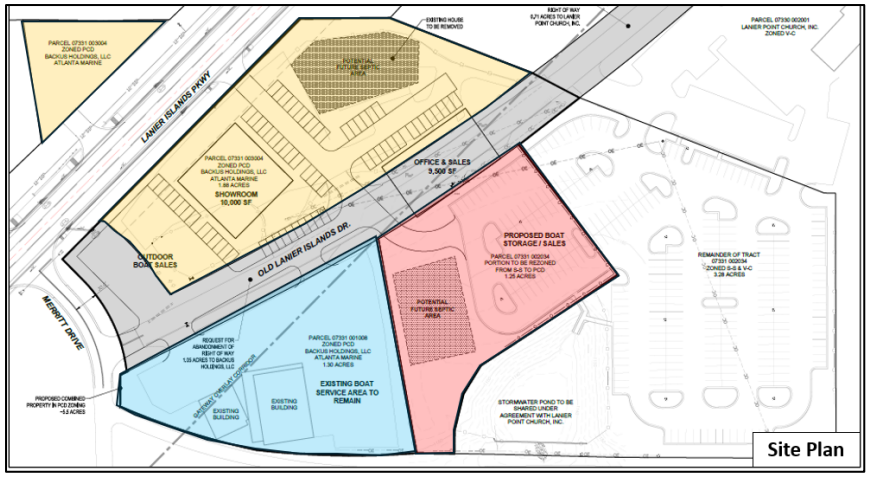

Per the submitted narrative, the applicant requests rezoning the entire property, including the area subject to the proposed right-of-way abandonment, to Highway Business (H-B). The applicant also requests Special Use approval to recognize the existing boat sales and repair operation and to allow for its expansion, including outdoor storage, within the Gateway Corridor Overlay District (GCOD). Although the area proposed for outdoor storage sits outside the GCOD 300-foot limits, the parcel as a whole is impacted by the overlay therefore the special use consideration is still required by the Board. The applicant intends to combine the subject parcels to develop additional sales and storage areas. Planned site improvements include new buildings, fencing, signage and security lighting.

Per the submitted site plan, the applicant is proposing to demolish the 1,348 square foot commercial building, shown in purple, and construct a new 10,000 square foot showroom, shown in green, along with a 9,500 square foot office and sales building, shown in orange. The existing commercial buildings, shown in blue, will remain and continue to serve the business operation.

The Hall County GIS map indicates that a portion of the subject property is encumbered by a conservation easement. The boundaries of the easement are not reflected on the submitted site plan and will need to be addressed during the Land Disturbance Permit (LDP) review process. The approximate location of the conservation easement is circled in red.

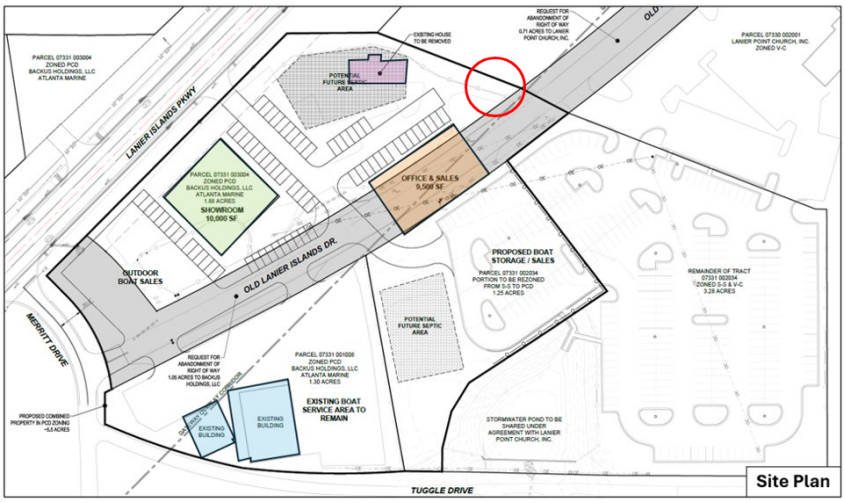


Water service is currently provided by the City of Gainesville, and sanitary sewer services are provided by on-site septic.

Development Standards Analysis

Development Standard (§)	Proposed	UDC Standard	Compliance
H-B (§5.3)			
Site coverage	Not specified	80% max	Shall comply
Front yard	New construction - 30 feet	30 feet	Complies
Side yard	70 feet	20 feet	Complies
Rear yard	N/A	10 feet	N/A
Building Height	Not specified	50 feet	Shall comply
GCOD (§6.2)			
6.2.5.A.2.a – Transitional buffers	No buffers are proposed along boundaries requiring 25-foot buffer.	Where a commercial zoning district abuts property zoned for residential or agricultural use, the transitional buffer width must be at least 25 feet.	Deficient – Where new development is proposed – shall comply where identified below in dark green
6.2.5.B.2.a – Frontage landscape	No improvements to existing landscaping proposed	Along each street frontage there must be a landscape strip at least 10 feet in width. – Landscape strip required along Merritt & Tuggle Drive	Shall comply where identified below in light green
6.2.5.B.2.a & b - Additional Landscape and Screening Standards	No improvements to existing landscaping proposed	Shade trees planted 40 feet on center required.	Shall comply where identified below in light green
6.2.5.C.2 – Parking Lot Design	Not specified	Various landscaping requirements pertaining to parking areas.	Shall comply where parking is expanded or redeveloped
6.2.6.B – Building Materials	Will comply with GCOD standards	Multiple standards	Shall comply
6.2.7 – Signs	Not specified	Signage shall comply with Section 8.6 - Signs.	Shall comply
Article 8			
Frontage Landscape Strip (§8.2.5)	Not specified	10-foot frontage landscape strip along Merritt Drive & Tuggle Road required	Shall comply where identified below in light green
Tree Protection (§8.3)	Not specified	Various standards	Shall comply
Open Space (§8.5)	Not specified	20% min	Shall comply

Due to the impacts of the GDOT right-of-way acquisition on the existing site and the limited scope of the proposed redevelopment, not all GCOD standards will apply; however, all new buildings, expanded or reconfigured parking areas, signage, and applicable buffers and landscape strips must comply with the standards set forth in Section 6.2, GCOD Standards. For clarity, the specific landscape strips (shown in light green) and buffers (shown in dark green) applicable to the site are illustrated in the exhibit to the right. Relief from these standards shall require a separate variance application.

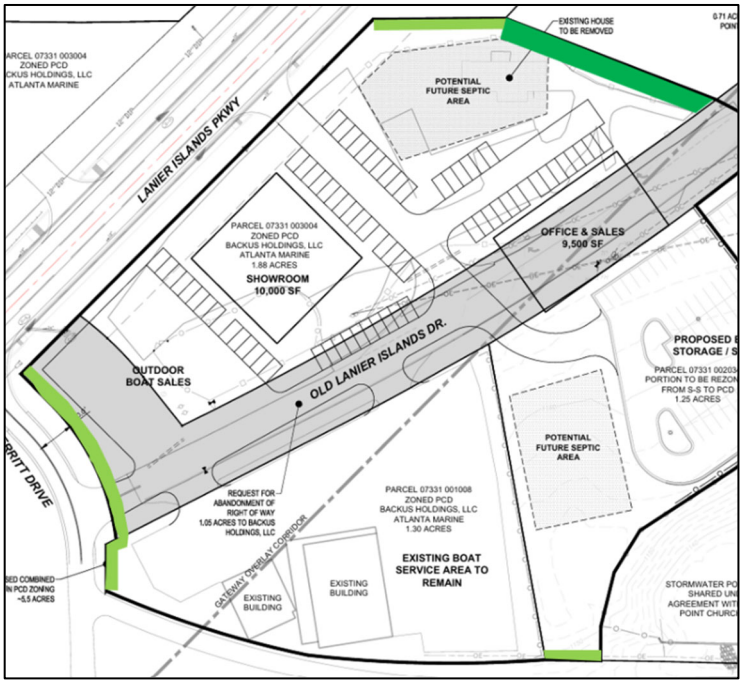

Comprehensive Plan Analysis

Based on the future land use plan, staff finds that the requested rezoning to Highway Business (H-B) *is not consistent* with the future land use designation of Lakeside Residential within the South Hall character area. However, the property is already commercially zoned and developed with a boat sales and repair business. The H-B zoning replaces a discontinued zoning district, Planned Commercial District (PCD), and only slightly expands the existing use. The Lakeside Residential designation is intended to preserve established lakefront neighborhoods and create opportunities for permanent and vacation residences along and adjacent to the lake. While some of these areas are not located directly on the lake, they have a development pattern similar to their lakeside neighbors or are likely to see a style of development that is denser than Rural Neighborhood or slightly less dense than Suburban Neighborhood, Low Density.

(A & B) Zoning Analysis – Rezone & Special Use

When considering a zoning amendment to the zoning maps and use subject to approval of the County Commission, the Commission must study the need and justification for the change based on a determination of the facts applicable to the particular case, and the following general lines of inquiry must be considered:

a) Whether the zoning proposal will permit a use that is suitable in view of the use, development and zoning of adjacent and nearby property; **The proposed rezoning and use are suitable in view of the use, development and zoning of the subject property as well as adjacent and nearby properties. The H-B zoning replaces a discontinued zoning district, the Planned Commercial District (PCD), and only slightly expands the existing use.**

b) Whether the zoning proposal will adversely affect the existing use or usability of adjacent or nearby property; **No, it is not anticipated that the proposed rezoning will adversely affect the existing use or usability of adjacent or nearby properties.**

c) Whether the property to be affected by the zoning proposal has a reasonable economic use as currently zoned; **Yes, the property has reasonable economic use as currently zoned.**

d) Whether the zoning proposal will result in a use which will or could cause an excessive or burdensome use of existing streets, transportation facilities, utilities, schools, police protection, fire protection, public health facilities or emergency medical service; **If approved and in compliance with all Hall County standards, uses permitted in the Highway Business (H-B) zoning district and Gateway Corridor Overlay District (GCOD) are not anticipated to cause an excessive or burdensome use of the existing streets, transportation facilities, utilities, schools, police protection, fire protection, public facilities, or emergency medical service.**

e) Whether the zoning proposal is in conformity with the policy and intent of the future land use plan for the physical development of the area; **The proposed zoning is not consistent with the Employment Nodes and Corridors future land use designation in the Comprehensive Plan; however, the proposed zoning and use is consistent with the current development and use of the property.**

f) The extent to which property values are diminished by the existing zoning restrictions; **Staff is unable to determine the extent to which property values are affected by the existing zoning restrictions.**

g) The extent to which the destruction of the subject property's value under the existing zoning promotes the health, safety, morals or general welfare of the public; **Staff is unable to comment on the impact of property values without a full market analysis. Multiple factors impact property values including construction types, proposed uses, and maintenance. Often it is difficult to determine the effect of a development on adjacent properties until the development is completed.**

h) The relative gain to the public as compared to the hardship imposed upon the individual property owner; **Staff has not identified a hardship imposed on the property owner as the property is currently zoned.**

i) The length of time the property has been vacant as zoned considered in the context of land development in the area in the vicinity of the property. **Tax Assessors Records show that the property is developed with a 1,348-square-foot commercial building constructed in 1964, a 1,600-square-foot commercial building constructed in 1999, and a 5,820-square-foot commercial building constructed in 2005.**

j) Whether there are other existing or changing conditions affecting the use or development of the property which give supporting grounds for either approval or disapproval of the zoning proposal; **Staff is not aware of any changing conditions affecting the use or development of the property; however, the abandonment of the proposed portion of Lanier Island Drive would provide additional space for development.**

k) Whether the change would create an isolated district unrelated to the surrounding districts; **The proposed zoning would not create an isolated district unrelated to the surrounding developments and districts. The adjacent parcel to the east is zoned Highway Business (H-B).**

l) Whether the present zoning district boundaries are illogically drawn in relation to existing conditions in the area; **There is no evidence that the present zoning district boundaries are illogically drawn.**

m) Whether the change requested is out of scale with the needs of the county as a whole or the immediate neighborhood; **The request does not appear to be out of scale with the needs of the county as a whole or the immediate neighborhood.**

n) Whether it is impossible to find adequate sites for the proposed use in districts permitting such use and already appropriately zoned; **While other suitable sites may exist for the proposed use, the subject property is currently zoned Planned Commercial Development (PCD) for boat sales and repair. The H-B zoning replaces a discontinued zoning district, the Planned Commercial District (PCD), and only slightly expands the existing use.**

o) Whether the need for rezoning could be handled instead by a variance request to the Planning Commission; **The request could not be handled alternatively as a variance.**

p) Whether there would be an ecological or pollution impact resulting from major modifications to the land if the request is granted; **Any land disturbance activities on the property shall be required to go through the land development permitting process, and as a result are subject to local, state, and federal regulations. As a result, there are no anticipated ecological or pollution impacts resulting from any modification to the land if the request is granted.**

q) Whether there is reasonable evidence based upon existing and anticipated land use that would indicate a mistake was made in the original zoning of the property; **There is no indication that a mistake was made in the original zoning.**

Development Support and Constraints

Hall County Environmental Health

In a memorandum dated October 19, 2026, the Hall County Environmental Health Department provided the following comments:

All proposed lots must meet Hall County Board of Health Lot Size Resolution requirements. Please note that BOC approval does not imply approval from other county departments. Further determination will be made during the plat review process. All proposed plats must be submitted to the Hall County Plat Review Team for review and approval prior to submittal to Clerk of Courts for recordation.

Must meet all Environmental Health commercial septic system permitting requirements. Further determination will be made during the civil plan review process. A detailed business plan must be submitted to Hall County Environmental Health for review. Additional items, including, but not limited to: recorded plat, soil evaluation, and septic system installation/modification may be required after review of business plan.

Georgia Department of Transportation
In an email dated October 7, 2026, Christopher Hash, D1 Traffic Operations Supervisor, stated: "On System, coordination required for potential improvements of existing commercial driveway accesses."

Hall County Public Works and Utilities
In a memorandum dated October 19, 2026, Jorge Gomez, Director of Public Works and Utilities, provided the following comments:

Engineering:
This site may require a stormwater management report should the site plan indicate the proposed development meets stormwater thresholds for impervious surfaces and/or disturbed acreage.

Traffic:
There are no traffic concerns with the required use. Public Works does support the request to abandon Old Lanier Island Drive.

Utilities:
Property is in the Buford service district.

Hall County Fire Marshal
In a memorandum dated October 6, 2026, the Hall County Fire Marshal's Office stated, "The Hall County Fire Marshal's Office considers the plan conceptual and if approved the site plan may require modifications during the development review to meet Life Safety and International Fire Code requirements including any applicable state modifications."

EXHIBIT A

HALL COUNTY GOVERNMENT
BOARD OF COMMISSIONERS

POST OFFICE BOX 1435
GAINESVILLE, GEORGIA 30503
(770) 535-8260
FAX (770) 531-3972

W. AL GAINEY, JR.
CHAIRMAN

DENNIS PITTS, DISTRICT 1
JERRY CARPENTER, DISTRICT 2
JIMMY ECHOLS, DISTRICT 3
FRANCES MEADOWS, DISTRICT 4

REGGIE FORRESTER
COUNTY ADMINISTRATOR

JIM SHULER
ASSISTANT
COUNTY ADMINISTRATOR

November 25, 1998

Kurt Backus
Atlanta Marine, Inc.
6807 Aqualand Way
Flowery Branch GA 30542

Dear Mr. Backus:

Please be advised that in its meeting of November 25, 1998, the Hall County Board of Commissioners voted to approve with conditions the application of Kurt Backus/Atlanta Marine, Inc. to rezone from V-C to PCD, a .78± acre tract located on the south side of Holiday Road at its intersection with Merritt Drive; Tax Parcel 7-331-2-8. Proposed Use: Boat storage and sales. (District One).

The following are conditions of approval:

- No flat roofs shall be used in the building construction on this site.
- A ten foot (10') undisturbed vegetated buffer shall be established and maintained along the western boundary line of the parcel. It is recommended that special attention be given to this buffering.
- There shall be only one driveway entrance to the site from Holiday Road.

Please remember to remove all Public Notice signs posted on the property within five (5) days following the Board of Commissioners' decision, as noted in Hall County's Zoning Regulations.

If you have any questions or concerns, please do not hesitate to contact me.

Sincerely,

Shelley Davis
Commission Clerk

cc: W. Steed Scott
729 Piedmont Avenue
Atlanta GA 30308

Planning and Zoning
Business License
Tax Assessor

Building Inspection
Public Works
Tax Commissioner (W. Bryan)

EXHIBIT B

HALL COUNTY GOVERNMENT
BOARD OF COMMISSIONERS

POST OFFICE BOX 1435
GAINESVILLE, GEORGIA 30503
(770) 535-8260
FAX (770) 531-3972

W. AL GAINEY, JR.
CHAIRMAN

DENNIS PITTS, DISTRICT 1
JERRY CARPENTER, DISTRICT 2
JIMMY ECHOLS, DISTRICT 3
FRANCES MEADOWS, DISTRICT 4

REGGIE FORRESTER
COUNTY ADMINISTRATOR

JIM SHULER
ASSISTANT
COUNTY ADMINISTRATOR

November 25, 1998

Kurt Backus
Atlanta Marine, Inc.
6807 Aqualand Way
Flowery Branch GA 30542

Dear Mr. Backus:

Please be advised that in its meeting of November 25, 1998, the Hall County Board of Commissioners voted to approve with conditions the application of Kurt Backus/Atlanta Marine, Inc. to rezone from V-C to PCD, a .78± acre tract located on the south side of Holiday Road at its intersection with Merritt Drive; Tax Parcel 7-331-2-8. Proposed Use: Boat storage and sales. (District One).

The following are conditions of approval:

- No flat roofs shall be used in the building construction on this site.
- A ten foot (10') undisturbed vegetated buffer shall be established and maintained along the western boundary line of the parcel. It is recommended that special attention be given to this buffering.
- There shall be only one driveway entrance to the site from Holiday Road.

Please remember to remove all Public Notice signs posted on the property within five (5) days following the Board of Commissioners' decision, as noted in Hall County's Zoning Regulations.

If you have any questions or concerns, please do not hesitate to contact me.

Sincerely,

Shelley Davis
Commission Clerk

cc: W. Steed Scott
729 Piedmont Avenue
Atlanta GA 30308

Planning and Zoning
Business License
Tax Assessor

Building Inspection
Public Works
Tax Commissioner (W. Bryan)

EXHIBIT C

HALL COUNTY GOVERNMENT
BOARD OF COMMISSIONERS

September 12, 2005

Ms. Shea E. Roberts, PC
PBD Building, LLC
70 Lenox Pointe, NE
Atlanta, GA 30324

Dear Ms. Roberts:

Please be advised that in its meeting of September 8, 2005, the Hall County Board of Commissioners voted to approve with conditions, the application of PBD Building, LLC to rezone from VC to PCD, a 1.977± acre tract located on the east side of Holiday Road, 225± feet south of its intersection with Merritt Drive; a.k.a.6337 Holiday Road; Tax Parcel 07331 003004. Proposed Use: Houseboat dealership and storage. Commission District 1.

The following conditions apply:

1. The development of the site shall occur as generally depicted on the concept plan and described in the project narrative, modified as necessary for compliance with development standards in force at the time of site plan approval.
2. Driveway design and placement are subject to approval by the Hall County Engineering Department and the Georgia Department of Transportation.
3. There shall be a minimum 20 ft. undisturbed buffer established as depicted on the site plan.
4. Any outdoor lighting on the premises shall be of a non-spill type.
5. The vehicle parking areas shall be paved with either asphalt or concrete. Boat storage and display area may be gravel.
6. All conditions of zoning shall be made a part of any plat created for the property.

If you have any questions or concerns regarding the above, please contact me. Best regards.

Sincerely,

Michelle Smallwood
Commission Clerk

POST OFFICE BOX 1435
GAINESVILLE, GEORGIA 30503
(770) 535-8288
FAX (770) 531-3972

TOM OLIVER
CHAIRMAN

DEBORAH LYNN, DISTRICT 1
BILLY POWELL, DISTRICT 2
STEVE GAILEY, DISTRICT 3
DEBORAH K. MACK, DISTRICT 4

JIM SHULER
COUNTY ADMINISTRATOR

PHIL SUTTON
ASSISTANT COUNTY ADMINISTRATOR

MICHELLE SMALLWOOD
COMMISSION CLERK

JESSICA YORK
EXECUTIVE ASSISTANT

c: Ms. Hazel Lipham
6337 Holiday Road
Buford, GA 30518

Planning & Zoning
Building Inspection
Tax Commissioner

Public Works & Utilities
Business License
Tax Assessor

EXHIBIT D

HALL COUNTY GOVERNMENT
BOARD OF COMMISSIONERS

POST OFFICE BOX 1435
GAINESVILLE, GEORGIA 30503
(770) 535-8288
FAX (770) 531-3972

TOM OLIVER
CHAIRMAN

DEBORAH LYNN, DISTRICT 1
BILLY POWELL, DISTRICT 2
STEVE GAILEY, DISTRICT 3
DEBORAH K. MACK, DISTRICT 4

JIM SHULER
COUNTY ADMINISTRATOR

PHIL SUTTON
ASSISTANT COUNTY ADMINISTRATOR

MICHELLE SMALLWOOD
COMMISSION CLERK

February 10, 2006

Ms. Shea Roberts, P.C.
PBD Building, LLC
70 Lenox Pointe, NE
Atlanta, GA 30324

Dear Ms. Roberts:

Please be advised that in its meeting of February 9, 2006, the Hall County Board of Commissioners voted to approve with conditions the application of PBD Building, LLC to rezone from V-C and PCD to PCD, a 4.3± acre tract located on the north side of Holiday Road at its intersection with Lee Circle; 3011 Lee Circle and 6337 Holiday Road; Tax Parcels 07331 003001 and 004. Proposed Use: Houseboat, boat dealership and storage. Commission District 1.

The following conditions apply:

1. The development of the site shall occur as generally depicted on the concept plan and described in the project narrative, modified as necessary for compliance with development standards in force at the time of site plan approval.
2. The site will be used for boat display and sales only, with no rental boat storage. No engine repair shall be allowed on the premises at any time.
3. The two existing mobile homes will be removed from the property.
4. Driveway design and placement is subject to approval by Hall County Engineering and Georgia Department of Transportation. The entrance to the business will be from 6337 Holiday Road with no access from Lee Circle.
5. The storm water detention area shall be installed underground.
6. Any outdoor lighting on the premises shall be of a non-spill type.
7. The vehicle parking areas shall be paved with either asphalt or concrete. Boat storage and display area may be gravel.
8. There will be a minimum 30 foot undisturbed buffer established along Lee Circle and the western property line, with 8 to 10 foot high Leyland Cypress planted in a staggered pattern at approximately 10 foot on center. The beginning of the buffer shall be set back from Holiday Road the required distance to maintain sight distance standards.
9. All conditions of zoning shall be made a part of any plat created for the property.

If you have any questions or concerns regarding the above, please contact me.
Best regards.

Sincerely,

Michelle Smallwood
Commission Clerk

cc: Mr. Kurt Backus
Atlanta Marine, Inc.
3011 Lee Circle
Buford, GA 30518

Planning & Zoning
Building Inspection
Tax Commissioner

Public Works & Utilities
Business License
Tax Assessor

EXHIBIT E

HALL COUNTY
GEORGIA
We have it all in Hall

POST OFFICE DRAWER 1435
GAINESVILLE, GEORGIA 30503

t: 770.535.8288 | f: 770.531.3972

CHAIRMAN
Richard P. Higgins

Kathy L. Cooper, District 1
Billy Powell, District 2
Scott Gibbs, District 3
Jeff Stowe, District 4

COUNTY ADMINISTRATOR
Jock A. Connell

ASSISTANT
COUNTY ADMINISTRATOR
Marty Nix

ASSISTANT
COUNTY ADMINISTRATOR
Lisa Johnsa

COMMISSION CLERK
Lisa A. Ritchie

Hall County Government

BOARD OF COMMISSIONERS

December 27, 2018

Backus Holdings, LLC
6631 Crestwood
Flowery Branch, GA 30542

RE: Application to amend conditions

To Whom it May Concern,

Please be advised that in its meeting of December 13, 2018, the Hall County Board of Commissioners voted to approve the following application with the listed conditions:

- Application of Backus Holdings, LLC to amend conditions of a Planned Commercial Development (PCD) on 2.4± acres located on the north side of Lanier Islands Parkway, at its intersection with Lee Circle; a.k.a. 6337 Lanier Islands Parkway; Zoned PCD; Tax Parcel 07331 003004. Proposed Use: Modify the existing conditions. Commission District 1.

  Conditions:

  1. All previous conditions of zoning from February 9, 2006 shall apply, with the exception of condition #5.
  2. If a new stormwater report is not submitted and replacement structures are not installed before December 31, 2019, no business licenses shall be renewed or issued for this property.

Please contact me if you have questions or if you require any additional information concerning this action of the Board.

Sincerely,

Lisa A. Ritchie
Hall County Commission Clerk

cc: Srikanth Yamala, Planning Director

PLANNING AND ZONING DEPARTMENT
2875 BROWNS BRIDGE ROAD, GAINESVILLE, GA, 30504
MAILING ADDRESS: PO BOX 1435, GAINESVILLE, GA 30503
T: 770-531-6809 | Email: planning@hallcounty.org

HALL COUNTY
GEORGIA
We have it all in Hall

ZONING APPLICATION

Applicant (Name & Mailing Address)

DCCM Infrastructure, Inc.
425 Oak St.
Gainesville, GA 30501
Phone [redacted]
Email bgarmon@dccm.com

Property Owner (Name & Mailing Address)

Lanier Point Church, Inc. c/o Stephen Lowe
6302 Lanier Islands Pkwy.
Buford, GA 30518
Phone [redacted]
Email [redacted]

Contact Person (Name & Mailing Address)

Beth Garmon
425 Oak St.
Gainesville, GA 30501
Phone [redacted]
Email bgarmon@dccm.com

Status of Applicant

- ☐ Owner
- ☐ Option to Purchase
- ☐ Area Resident
- ☑ Other: Developer's Agent

Requested Action

Current Zoning: S-S
Rezone to: PCD H-B

Property Information

Location Address(es): 6330 Old Lanier Islands Dr. Buford, GA 30518
Tax Parcel Number(s): 07331 002034 (pt.) Acreage: 1.254
Existing Use(s): parking lot
Proposed Use(s): expansion of adjacent boat sales and storage facility

I hereby certify that the above information and all attached information are true and correct.

Applicant Name Printed: Beth Garmon
Applicant Signature: Elizabeth Garmon Date: September 3, 2026

Applicant must complete all required information above. Incomplete applications will not be accepted. The Planning Department has 15 days after application deadline to review each submittal and will assign scheduling dates during that review period. If an application is determined to be insufficient, no agenda date will be set until all required information has been provided.

Application Withdrawal: I hereby **withdraw** the application.

Applicant Signature: _____ Date: _____

PLANNING AND ZONING DEPARTMENT
2875 BROWNS BRIDGE ROAD, GAINESVILLE, GA, 30504
MAILING ADDRESS: PO BOX 1435, GAINESVILLE. GA 30503
T: 770-531-6809 **I** Email: planning@hallcounty.org

HALL COUNTY
GEORGIA
*We have it **all** in Hall*

ZONING APPLICATION

Applicant (Name & Mailing Address)

DCCM Infrastructure, Inc.
425 Oak St.

Phone [redacted]
Email bgarmon@dccm.com

Property Owner (Name & Mailing Address)

Backus Holdings, LLC
6147 N Point Dr.

Phone [redacted]
Email kurt@atlantamarine.com

Contact Person (Name & Mailing Address)

Beth Garmon
425 Oak St.
Gainesville, GA 30501
Phone [redacted]
Email bgarmon@dccm.com

Status of Applicant

☐ Owner
☐ Option to Purchase
☐ Area Resident
☑ Other: Developer's Agent

Requested Action

Current Zoning: _____
Rezone to: H-B

Property Information

Location Address(es): 6337 Lanier Islands Pkwy. and 6450 Old Lanier Islands Dr., Buford, GA 30518
Tax Parcel Number(s): 07331 003004 & 07331 001008 Acreage: 3.18
Existing Use(s): Boat sales and storage facility
Proposed Use(s): Expansion of existing business

I hereby certify that the above information and all attached information are true and correct.

Applicant Name Printed: Beth Garmon
Applicant Signature: Elizabeth Garmon Date: September 4, 2026

Applicant must complete all required information above. Incomplete applications will not be accepted. The Planning Department has 15 days after application deadline to review each submittal and will assign scheduling dates during that review period. If an application is determined to be insufficient, no agenda date will be set until all required information has been provided.

Application Withdrawal: I hereby **withdraw** the application.

Applicant Signature: _____ Date: _____

PLANNING AND ZONING DEPARTMENT
2875 BROWNS BRIDGE ROAD, GAINESVILLE, GA, 30504
MAILING ADDRESS: PO BOX 1435, GAINESVILLE. GA 30503
T: 770-531-6809 **I** Email: planning@hallcounty.org

HALL COUNTY
GEORGIA
*We have it **all** in Hall*

SPECIAL/CONDITIONAL USE APPLICATION

Applicant (Name & Mailing Address)

DCCM Infrastructure, Inc.

425 Oak St.

Phone [redacted]

Email bgarmon@dccm.com

Property Owner (Name & Mailing Address)

multiple - see separate sheet

Phone

Email

Contact Person (Name & Mailing Address)

Beth Garmon

425 Oak St.

Phone [redacted]

Email bgarmon@dccm.com

Status of Applicant

☐ Owner
☐ Option to Purchase
☐ Area Resident
☑ Other: Developer's Agent

Requested Action

☐ Special Use
☑ Conditional Use

Property Information

Location Address(es): 6337 Lanier Islands Dr., 6450 & 6330 Old Lanier Islands Dr. Buford, GA 30518

Tax Parcel Number(s): 07331 002034 (pt.), 07331 003004 & 07331 001008 Acreage: 4.43 acres

Existing Use(s): Boat sales, service, and storage; church parking lot Zoning: PCD & S-S

Proposed Use(s): outdoor storage within H-B for expansion of existing business to adjacent property - see concurrent rezoning request

I hereby certify that the above information and all attached information are true and correct.

Applicant Name Printed:

Applicant Signature: Elizabeth Garmon Date: September 4, 2026

Applicant must complete all required information above. Incomplete applications will not be accepted. The Planning Department has 15 days after application deadline to review each submittal and will assign scheduling dates during that review period. If an application is determined to be insufficient, no agenda date will be set until all required information has been provided.

Application Withdrawal: I hereby **withdraw** the application.

Applicant Signature: Date:

Property Owners for Rezoning/Special Use Applications:

Backus Holdings, LLC

6337 Lanier Islands Drive, Buford, GA 30518 – parcel 07331 003004

6450 Old Lanier Islands Drive, Buford, GA 30518 – parcel 07331 001008

Lanier Point Church, Inc.

6330 Old Lanier Islands Drive, Buford, GA 30518 – parcel 07331 002034

PLANNING AND ZONING DEPARTMENT
2875 BROWNS BRIDGE ROAD, GAINESVILLE, GA, 30504
MAILING ADDRESS: PO BOX 1435, GAINESVILLE, GA 30503
T: 770.531.6809 | Email: planning@hallcounty.org

HALL COUNTY
We live it all in Hall

PROPERTY OWNER AUTHORIZATION

*** Note: If the applicant is the property owner, disregard this form.**

Name of Property Owner as shown on deed: Backus Holdings, LLC

Name of Authorized Agent (if owner is a company): Kurt Backus

Address: 6147 N Point Dr.
Flowery Branch, GA 30542

Phone: [redacted]

Email: kurt@atlantamarine.com

Name of Applicant: DCCM Infrastructure, Inc.

Name of Authorized Agent (if applicant is a company): Beth Garmon

Address: 425 Oak St.
Gainesville, GA 30501

Phone: [redacted]

Email: bgarmon@dccm.com

Application Address & Description: 6337 Lanier Islands Pkwy. and 6450 Old Lanier Islands Dr., Buford - rezone to H-B and special use for outdoor storage

☑ I have attached proof of Authorized Agent (if applicable)

I hereby swear that I am the owner of the property which is the subject matter of the attached applications as shown in the records of Hall County, Georgia. I authorize the person named above to act as applicant in the pursuit of a rezoning, special/conditional use or variance of this property.

Kurt Backus
Owner Signature

BACKUS HOLDINGS/KURT BACKUS
Owner Printed Name

Personally appeared before me on 9/3/2026 (DATE) **who swears that the information contained in this authorization is true and correct to the best of his/her knowledge and belief.**

Anyssa Perez
Notary Printed Name

Anyssa Perez
Notary Public Signature

ANYSSA PEREZ
NOTARY PUBLIC
Hall County
State of Georgia
My Comm. Expires Aug. 06, 2029

9/4/26
Date

STATE OF GEORGIA

Secretary of State

Corporations Division
313 West Tower
2 Martin Luther King, Jr. Dr.
Atlanta, Georgia 30334-1530

ANNUAL REGISTRATION

Electronically Filed
Secretary of State
Filing Date: 1/9/2026 10:02:23 AM

BUSINESS INFORMATION	
CONTROL NUMBER	12097217
BUSINESS NAME	BACKUS HOLDINGS, LLC
BUSINESS TYPE	Domestic Limited Liability Company
EFFECTIVE DATE	01/09/2026
ANNUAL REGISTRATION PERIOD	2026

PRINCIPAL OFFICE ADDRESS	
ADDRESS	301 Green Street, NW, Gainesville, GA, 30503, USA

REGISTERED AGENT		
NAME	**ADDRESS**	**COUNTY**
Rhoads, William D.	301 Green Street NW , Gainesville, GA, 30503, USA	Hall

AUTHORIZER INFORMATION	
AUTHORIZER SIGNATURE	Kurt Backus
AUTHORIZER TITLE	Member

PLANNING AND ZONING DEPARTMENT
2875 BROWNS BRIDGE ROAD, GAINESVILLE, GA, 30504
MAILING ADDRESS: PO BOX 1435, GAINESVILLE. GA 30503
T: 770-531-6809 | Email: planning@hallcounty.org

HALL COUNTY
GEORGIA
We have it all in Hall

PROPERTY OWNER AUTHORIZATION

*** Note: If the applicant is the property owner, disregard this form.**

Name of Property Owner as shown on deed: Lanier Point Church, Inc.

Name of Authorized Agent (if owner is a company): Edwin "Tony" McCollum

Address: 6302 Lanier Islands Pkwy.
Buford, GA 30518

Phone: 770-614-6152

Email: tony@lanierpoint.com

Name of Applicant: DCCM Infrastructure, Inc.

Name of Authorized Agent (if applicant is a company): Beth Garmon

Address: 425 Oak St.
Gainesville, GA 30501

Phone: [redacted]

Email: bgarmon@dccm.com

Application Address & Description: 6330 Old Lanier Islands Dr.- request to rezone to H-B for boat sales/storage

☑ I have attached proof of Authorized Agent (if applicable)

I hereby swear that I am the owner of the property which is the subject matter of the attached applications as shown in the records of Hall County, Georgia. I authorize the person named above to act as applicant in the pursuit of a rezoning, special/conditional use or variance of this property.

Edwin McCollum — Edwin McCollum

Owner Signature — Owner Printed Name

Personally appeared before me on 10/16/2026 **who swears that the information**
DATE

contained in this authorization is true and correct to the best of his/her knowledge and belief.

Sarha Lugo

Notary Printed Name

Sarha Lugo

Notary Public Signature

10/16/2026

Date

SARHA LUGO
Clarke County
Notary Public
Expires 08-11-2030
STATE OF GEORGIA

STATE OF GEORGIA

Secretary of State

Corporations Division
313 West Tower
2 Martin Luther King, Jr. Dr.
Atlanta, Georgia 30334-1530

ANNUAL REGISTRATION

Electronically Filed
Secretary of State
Filing Date: 2/9/2026 8:17:51 AM

BUSINESS INFORMATION	
CONTROL NUMBER	0119053
BUSINESS NAME	Lanier Point Church, Inc.
BUSINESS TYPE	Domestic Nonprofit Corporation
EFFECTIVE DATE	02/09/2026
ANNUAL REGISTRATION PERIOD	2026, 2027, 2028

PRINCIPAL OFFICE ADDRESS	
ADDRESS	6302 Lanier Islands Parkway, Buford, GA, 30518, USA

REGISTERED AGENT		
NAME	**ADDRESS**	**COUNTY**
TONY MCCOLLUM	6112 PORTSMOUTH DRIVE, FLOWERY BRANCH, GA, 30542, USA	Hall

OFFICERS INFORMATION		
NAME	**TITLE**	**ADDRESS**
Shannon Smith	CFO	1870 Brickton Sta, Buford, GA, 30518, USA
TONY MCCOLLUM	SECRETARY	6112 PORTSMOUTH DRIVE, FLOWERY BRANCH, GA, 30542, USA
TONY MCCOLLUM	CEO	6112 PORTSMOUTH DRIVE, FLOWERY BRANCH, GA, 30542, USA

AUTHORIZER INFORMATION	
AUTHORIZER SIGNATURE	Shannon Smith
AUTHORIZER TITLE	Officer

PLANNING AND ZONING DEPARTMENT
2875 BROWNS BRIDGE ROAD, GAINESVILLE, GA, 30504
MAILING ADDRESS: PO BOX 1435, GAINESVILLE. GA 30503
T: 770-531-6809 I Email: planning@hallcounty.org

HALL COUNTY
We have it all in Hall

CAMPAIGN CONTRIBUTIONS DISCLOSURE FORM

This form must be completed by the applicant and property owner, or person representing the property owner, for all zoning actions.

OCGA § 36-67A-3: Disclosure of Campaign Contributions:

(a) When any applicant for rezoning action has made, within two years immediately preceding the filing of that applicant's application for the rezoning action, campaign contributions aggregating $250.00 or more to a local government official who will consider the application, it shall be the duty of the applicant to file a disclosure report with the governing authority of the respective local government showing:

(1) The name and official position of the local government official to whom the campaign contribution was made; and

(2) The dollar amount and description of each campaign contribution made by the applicant to the local government official during the two years immediately preceding the filing of the application for the rezoning action and the date of each such contribution.

(b) The disclosures required by subsection (a) of this Code section shall be filed within ten days after the application for the zoning action is first filed.

Code OCGA 1981, § 36-67A-3, enacted by Ga L. 1986, page 1269, § 1; Ga L. 1991, page 1365, § 1; Ga L. 1993, page 91, § 36).

I hereby certify that I have read the above and that:

I have**____ I have not ✓

within the two years immediately preceding this date, made any contribution(s) aggregating $250.00 or more to any local government official involved in the review or consideration of this application.

**If you have made such contribution(s), you must provide the data required below within ten (10) days of filing this application.

Name of Official(s): _____ Office: _____

Dollar Amount: _____ Date of Contribution: _____

Applicant's/Owner's Name Printed: KURT BACKUS

Applicant's/Owner's Signature: Kurt Backus Date: 9-3-26

PLANNING AND ZONING DEPARTMENT
2875 BROWNS BRIDGE ROAD, GAINESVILLE, GA, 30504
MAILING ADDRESS: PO BOX 1435, GAINESVILLE. GA 30503
T: 770-531-6809 I Email: planning@hallcounty.org

HALL COUNTY
GEORGIA
We have it all in Hall

CAMPAIGN CONTRIBUTIONS DISCLOSURE FORM

This form must be completed by the applicant and property owner, or person representing the property owner, for all zoning actions.

OCGA § 36-67A-3: Disclosure of Campaign Contributions:

(a) When any applicant for rezoning action has made, within two years immediately preceding the filing of that applicant's application for the rezoning action, campaign contributions aggregating $250.00 or more to a local government official who will consider the application, it shall be the duty of the applicant to file a disclosure report with the governing authority of the respective local government showing:

(1) The name and official position of the local government official to whom the campaign contribution was made; and

(2) The dollar amount and description of each campaign contribution made by the applicant to the local government official during the two years immediately preceding the filing of the application for the rezoning action and the date of each such contribution.

(b) The disclosures required by subsection (a) of this Code section shall be filed within ten days after the application for the zoning action is first filed.

Code OCGA 1981, § 36-67A-3, enacted by Ga L. 1986, page 1269, § 1; Ga L. 1991, page 1365, § 1; Ga L. 1993, page 91, § 36).

I hereby certify that I have read the above and that:

I have**____ I have not X

within the two years immediately preceding this date, made any contribution(s) aggregating $250.00 or more to any local government official involved in the review or consideration of this application.

**If you have made such contribution(s), you must provide the data required below within ten (10) days of filing this application.

Name of Official(s): _____ Office: _____

Dollar Amount: _____ Date of Contribution: _____

Applicant's/Owner's Name Printed: Edwin A McCollum

Applicant's/Owner's Signature: Edwin A McCollum Date: 09/10/2026

PLANNING AND ZONING DEPARTMENT
2875 BROWNS BRIDGE ROAD, GAINESVILLE, GA, 30504
MAILING ADDRESS: PO BOX 1435, GAINESVILLE. GA 30503
T: 770-531-6809 I Email: planning@hallcounty.org

HALL COUNTY
GEORGIA
We have it all in Hall

CAMPAIGN CONTRIBUTIONS DISCLOSURE FORM

This form must be completed by the applicant and property owner, or person representing the property owner, for all zoning actions.

OCGA § 36-67A-3: Disclosure of Campaign Contributions:

(a) When any applicant for rezoning action has made, within two years immediately preceding the filing of that applicant's application for the rezoning action, campaign contributions aggregating $250.00 or more to a local government official who will consider the application, it shall be the duty of the applicant to file a disclosure report with the governing authority of the respective local government showing:

(1) The name and official position of the local government official to whom the campaign contribution was made; and

(2) The dollar amount and description of each campaign contribution made by the applicant to the local government official during the two years immediately preceding the filing of the application for the rezoning action and the date of each such contribution.

(b) The disclosures required by subsection (a) of this Code section shall be filed within ten days after the application for the zoning action is first filed.

Code OCGA 1981, § 36-67A-3, enacted by Ga L. 1986, page 1269, § 1; Ga L. 1991, page 1365, § 1; Ga L. 1993, page 91, § 36).

I hereby certify that I have read the above and that:

I have**____ I have not ✓

within the two years immediately preceding this date, made any contribution(s) aggregating $250.00 or more to any local government official involved in the review or consideration of this application.

**If you have made such contribution(s), you must provide the data required below within ten (10) days of filing this application.

Name of Official(s): _____ Office: _____

Dollar Amount: _____ Date of Contribution: _____

Applicant's/Owner's Name Printed: Beth Garmon

Applicant's/Owner's Signature: Elizabeth Garmon Date: September 3, 2026

September 17, 2026

Letter of Intent – Rezone from PCD & S-S to H-B

DCCM respectfully submits the following request to rezone property located at 6450 and 6330 Old Lanier Islands Drive and 6337 Lanier Islands Parkway in Buford (parcels 07331 001008, 07331 003004, and part of parcel 07331 002034). The assemblage measures approximately 4.43 acres. Two of the parcels are currently developed with a boat sales and service business known as Atlanta Marine. The other partial parcel is developed with a parking lot that currently serves Lanier Point Church, located to the east at 6302 Old Lanier Islands Drive. The subject properties have frontage on Lanier Islands Parkway, Old Lanier Islands Drive, and Tuggle Drive. Existing driveways access Lanier Islands Parkway and Old Lanier Islands Drive. Property to the north is developed with another location of Atlanta Marine as well as a cemetery.

The subject property located at 6337 Lanier Islands Parkway and 6450 Old Lanier Islands Drive are currently zoned Planned Commercial Development (PCD) for a boat sales and service business known as Atlanta Marine. The property located at tax parcel 07331 003004 was rezoned to PCD from Vacation Cottage (V-C) in September of 2005 with 6 conditions for a houseboat dealership and storage facility. In February of 2006, tax parcel 07331 003004 was rezoned from V-C and PCD to PCD with 9 conditions for a houseboat and boat dealership and storage facility. In 2018, the property was impacted by the construction and realignment of Lanier Islands Parkway. The PCD zoning was amended to address the requirement of underground storm water detention areas which were taken by the Georgia Department of Transportation (GDOT) as part of the condemnation process.

With this rezoning application, the developer is seeking to expand the business by acquiring the property which is currently zoned Suburban Shopping (S-S), which would replace the land taken by GDOT in the condemnation. The existing parking area would be utilized for storing inventory associated with the boat sales and service business. Planned improvements include adding fencing, signage, and security lighting to the site. The additional space would also allow the redevelopment of the property, and the developer is considering demolishing the existing office and constructing a new showroom for the business. The request to rezone from PCD to Highway Business (H-B) seeks to align the historical PCD zoning approval with current Unified Development Code (UDC) guidance as the Planned Development Districts have been amended since the original zoning.

Hall County's Comprehensive Plan identifies the subject property's Future Land Use designation as Lakeside Residential in the South Hall Character Area. While this

designation does not recognize commercial uses, this corridor serves as the only entrance to Lanier Islands and is primarily developed with other lake-supportive businesses such as boat sales and repair facilities. These parcels are zoned Highway-Business, Planned Industrial Development, and Light Industrial and include: Cove 2 Coast Marine (boat sales), Boats Plus of Georgia (boat sales), OneWater Marine (boat sales), and Georgia Boat Brokers (boat sales). The subject properties' historical zoning of PCD and S-S should be considered an established use, and other existing uses in the area support the business's intention to continue to operate and expand.

The Gateway Corridors Overlay District (GCOD) follows Lanier Islands Parkway and applies to property located within 300 feet of the centerline of the road. Part of the subject property does fall within this area and is subject to these development standards. It is the developer's intention to continue to maintain and develop the subject property in such a way that it adheres to all applicable standards such as those related to screening, fencing, and signage.

The property is served by public water available along Lanier Islands Parkway and Old Lanier Islands Drive, provided by Gainesville Water. There is no public sewer available in the area, and individual on-site septic systems are utilized.

This rezoning request is submitted concurrently with a special use request for outdoor storage within H-B, and the applicant also intends to request the abandonment of a section of Old Lanier Islands Drive.

This narrative and the conceptual site plan represent the developer's current intent and is representative of how the site could be developed consistently with the uses and design guidelines being requested for approval. Further development of land within the district and construction of infrastructure and buildings may occur through growth of the business. Site details have been discussed with local agencies but have not gone through design review and permitting. Final development, locations of uses, and phasing may vary as the market demands. All such variations shall be limited by the approved uses, design guidelines, conditions of zoning, and all local, state, and federal regulations. Requests for the departure from the uses, design guidelines, and conditions of zoning shall be treated as amendments to the PCD district and shall require further public input and review by the Hall County Planning Commission and Board of Commissioners.

ATLANTA MARINE
1.30 ACRES

TRACT 1 AREA:
1.254 ACRES

REMAINDER AREA:
3.279 ACRES

OLD LANIER ISLANDS DRIVE

TUGGLE DRIVE

September 17, 2026

Letter of Intent – Request for Special Use of Outdoor Storage

DCCM respectfully submits the following special use request for outdoor storage in Highway Business (H-B) for part of parcel 07331 002034. The property measures approximately 1.25 acres and is located at 6330 Old Lanier Islands Drive, Buford. The property as it currently exists is developed with a parking lot that serves Lanier Point Church, located to the east at 6302 Old Lanier Islands Drive. The subject property has frontage on both Old Lanier Islands Drive and Tuggle Drive, with a driveway located on Old Lanier Islands Drive. The adjacent property to the west is developed with a boat sales and service business known as Atlanta Marine. Property to the north is developed with another Atlanta Marine location as well as a cemetery.


The subject property is currently zoned Suburban Shopping (S-S). A concurrent application proposes rezoning the property to Highway Business (H-B) for the expansion of Atlanta Marine, established and located to the west. The existing parking area would remain and be utilized for storing business inventory and boats awaiting service or pickup. Planned improvements include adding fencing, signage, and security lighting to the site. The applicant also intends to request the abandonment of the section of Old Lanier Islands Parkway which extends from Merritt Drive to New Bethany Road.

Hall County's Comprehensive Plan identifies the subject property's Future Land Use designation as Lakeside Residential in the South Hall Character Area. While this designation does not recognize commercial uses, this corridor serves as the only entrance to Lanier Islands and is primarily developed with other lake-supportive businesses such as boat sales and repair facilities. These parcels are zoned Highway-Business, Planned Industrial Development, and Light Industrial and include: Cove 2 Coast Marine (boat sales), Boats Plus of Georgia (boat sales), OneWater Marine (boat sales), and Georgia Boat Brokers (boat sales). The subject property's historical zoning of S-S and the applicant's intention to combine the property with the adjacent established use, as well as other existing similar uses in the area, support the special use request.

The Gateway Corridors Overlay District (GCOD) follows Lanier Islands Parkway and applies to property located within 300 feet of the centerline of the road. The subject property does not fall within this area. However, it is the developer's intention to maintain and develop the subject property in such a way that it aligns with the other business locations, and all applicable standards such as those related to screening, fencing, and signage will be adhered to.

There is public water available along Old Lanier Islands Drive, provided by Gainesville Water. There is no public sewer available in the area, and an individual on-site septic system would be installed if required.

This narrative and the conceptual site plan represent the developer's current intent and is representative of how the site could be developed consistent with the uses and design guidelines being requested for approval. Further development of lands within the district and construction of infrastructure and buildings may occur through growth of the business. Site details have been discussed with local agencies but have not gone through design review and permitting. Final development, locations of uses, and phasing may vary as the market demands. All such variations shall be limited by the approved uses, design guidelines, conditions of zoning, and all local, state, and federal regulations. Requests for the departure from the uses, design guidelines, and conditions of zoning shall be treated as amendments to the PCD district and shall require further public input and review by the Hall County Planning Commission and Board of Commissioners.

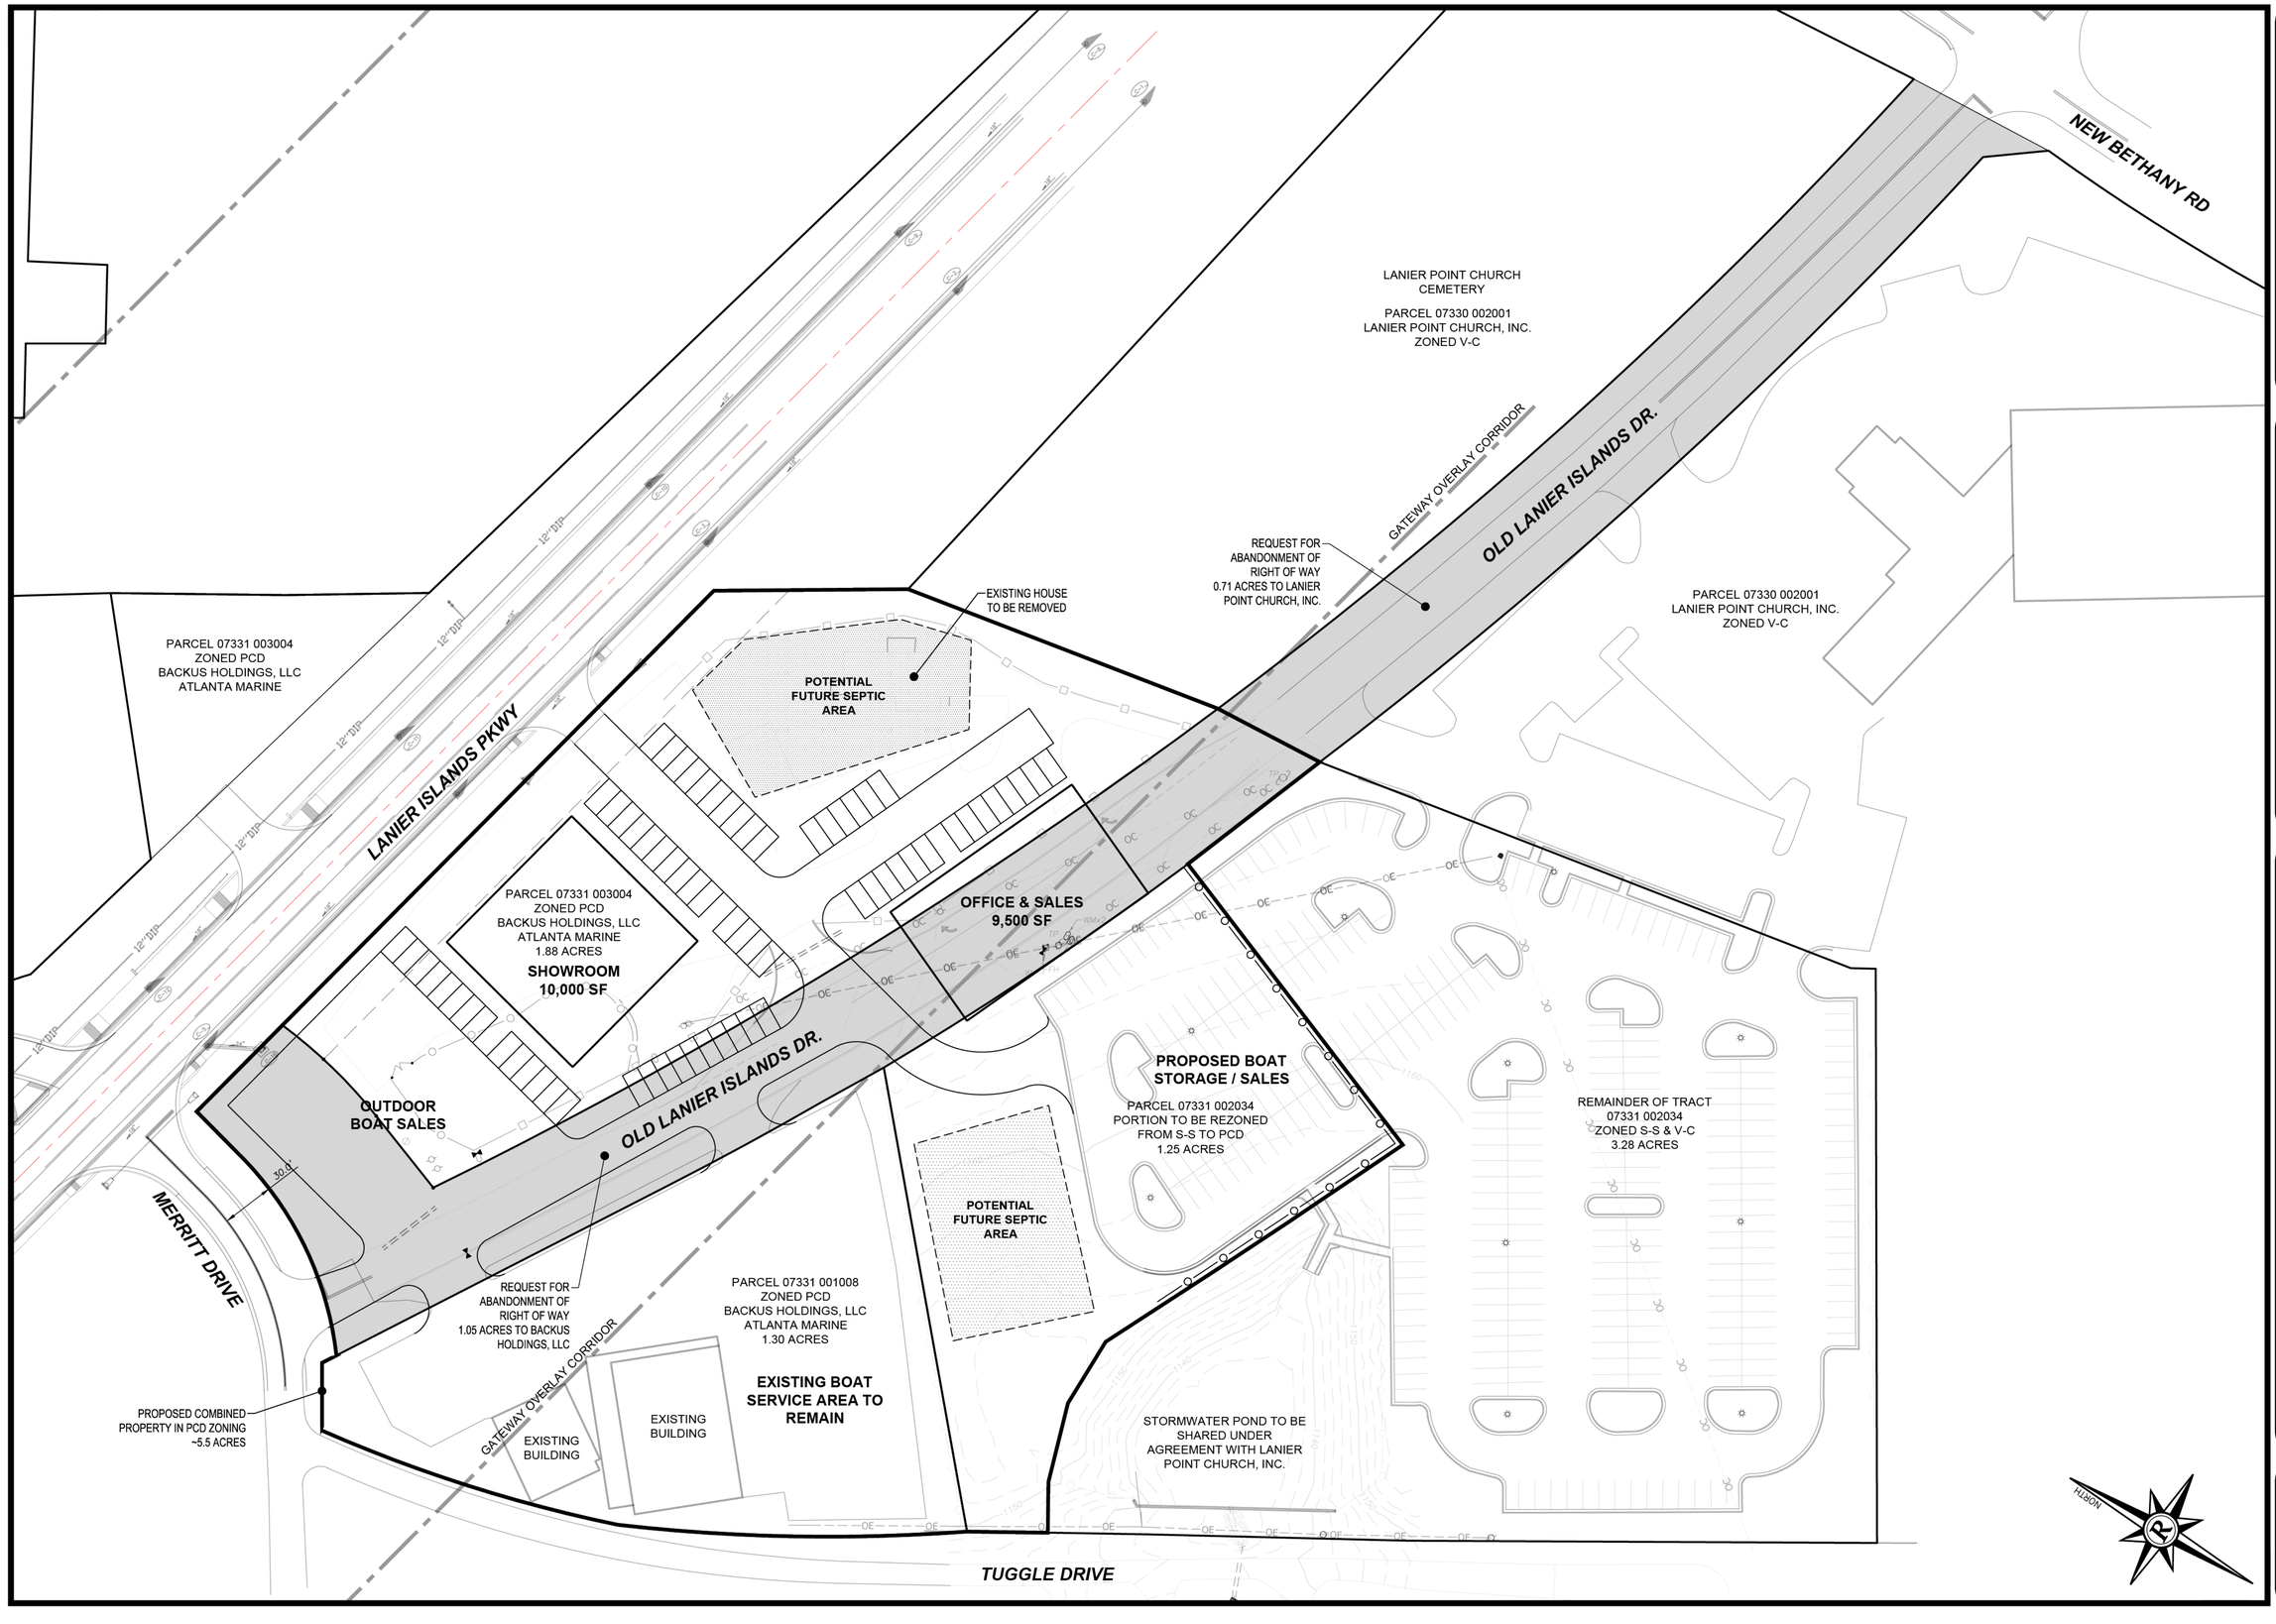

DCCM Infrastructure, Inc.
425 Oak Street NW, Gainesville, GA 30501
770.718.0600 | DCCM.com

REZONING CONCEPT EXHIBIT
FOR:

ATLANTA MARINE

LOCATED IN
HALL COUNTY, GEORGIA

NO.	DATE	REVISIONS DESCRIPTION


ANY CHANGES OR ALTERATIONS MADE TO THESE CONSTRUCTION DRAWINGS WITHOUT THE APPROVAL OF DCCM, AS INDICATED BY SEAL, SHOWN HEREON, AND ANY LIABILITY ASSOCIATED WITH THIS PROJECT, ORIGINAL DRAWINGS ARE KEPT ON FILE FOR VERIFICATION OF ANY CHANGES.

GRAPHIC SCALE
20' 0' 40' 80'

####

SHEET 1 OF 1


DATE: 9/4/2026
SCALE: 1" = 40'
JOB NO. G21-0502.OLD
DWG NO. REZONE.dwg
DRAWN BY: ATM

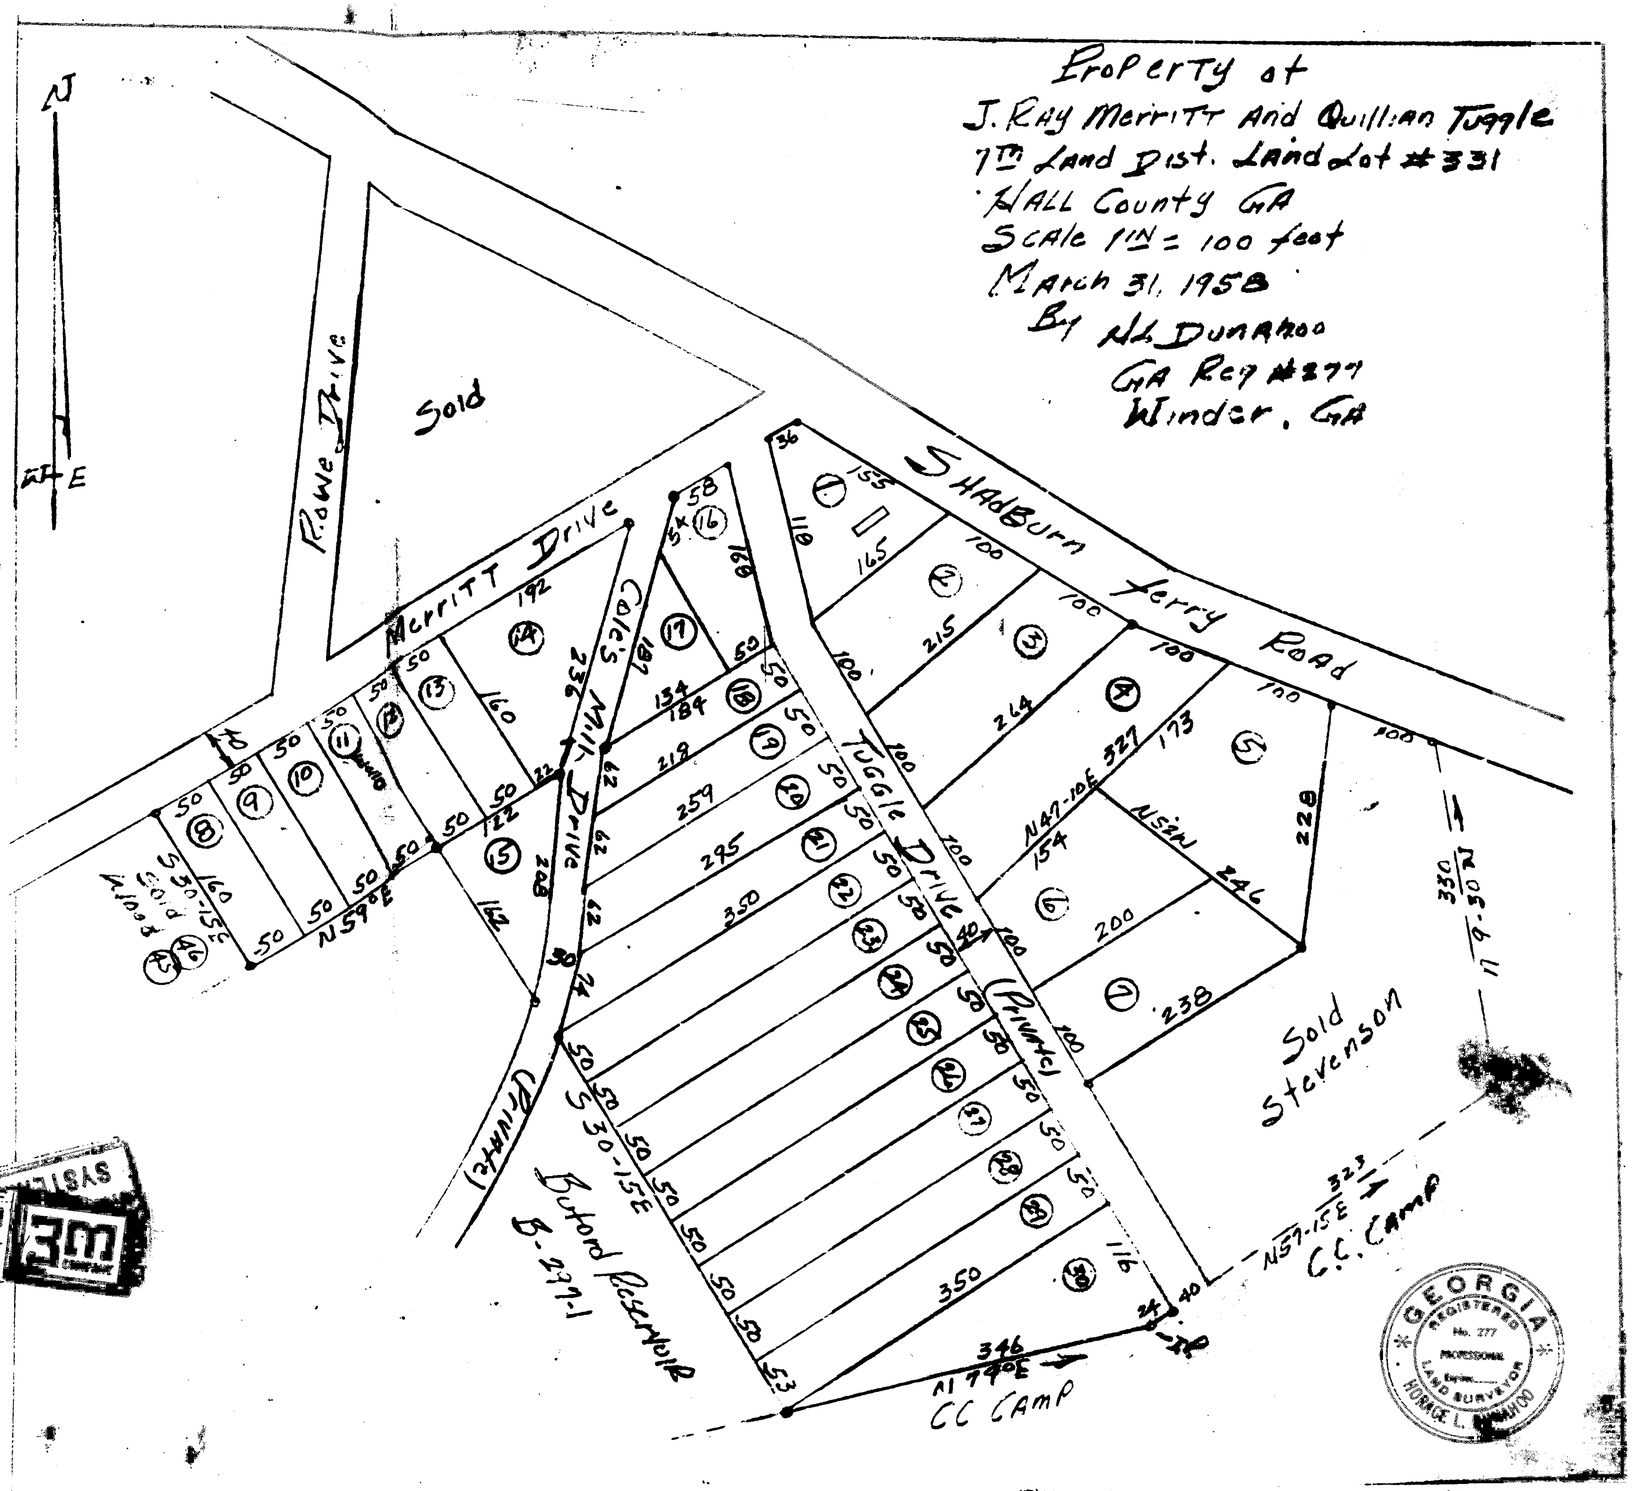

MICROFILM SYSTEMS 3M

Recorded April 11-1958

H. Brody Watson
Clerk

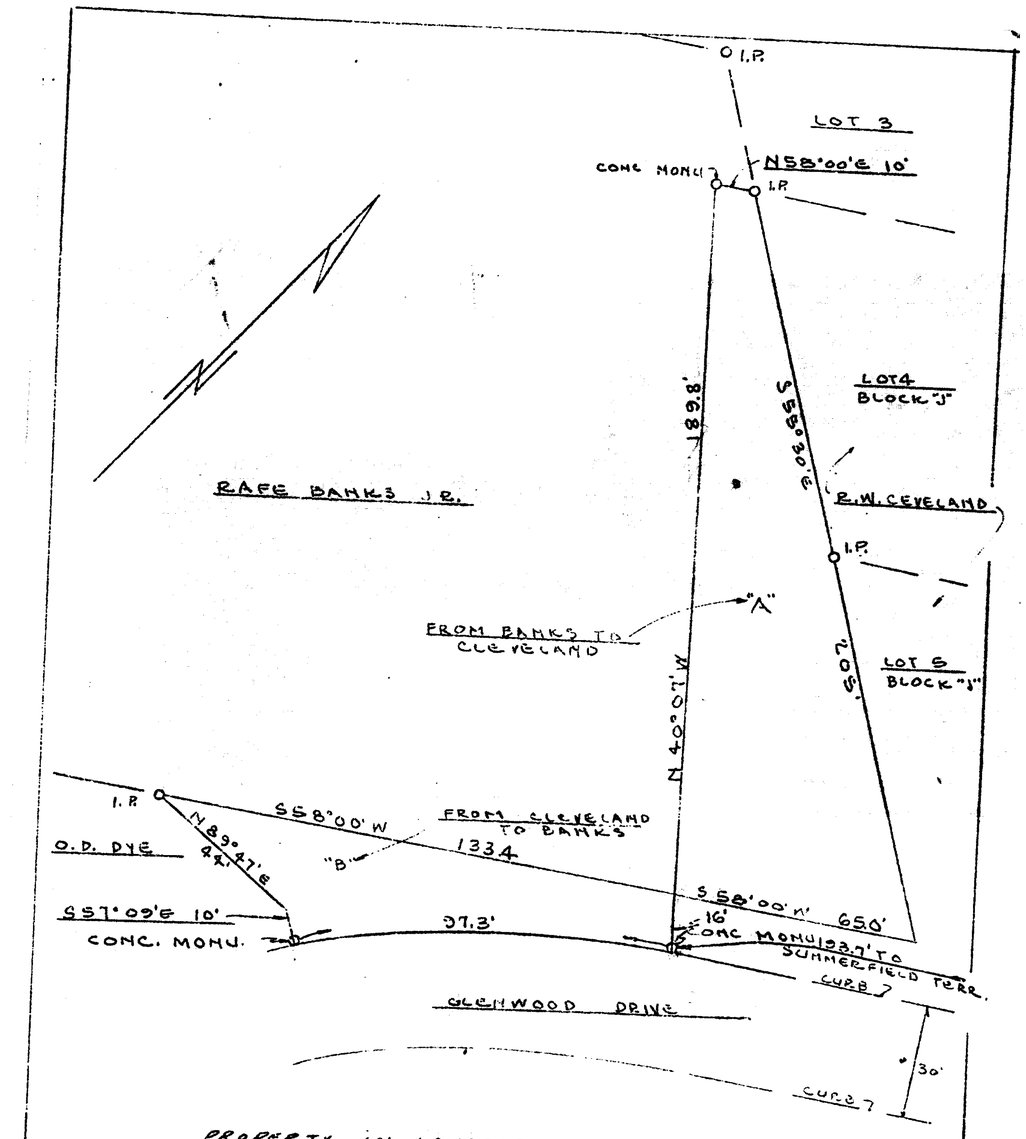

PROPERTY IN LONGSTREET HILLS S/D
SHOWING EXCHANGE BETWEEN
DR. RAFE BANKS AND R.W. CLEVELAND
GAINESVILLE - HALL CO GEORGIA
APRIL 10 1958 SCALE 1" = 30'

I certify that this plat is correct and a true representation of the conditions on this property.

Jacque L Williams

Georgia Registered Surveyor No. 859

GEORGIA
REGISTERED
No. 859
Expires
LAND SURVEYOR
JACQUE L. WILLIAMS

Recorded April 22nd 1958. H. Grady Watson, Clerk

THE FIELD DATA UPON WHICH THIS PLAT IS BASED HAS A CLOSURE PRECISION OF ONE FOOT IN 35,000 + FEET AND AN ANGULAR ERROR OF 2" PER ANGLE POINT AND WAS ADJUSTED USING COMPASS RULE.

THIS PLAT HAS BEEN CALCULATED FOR CLOSURE AND IS FOUND TO BE ACCURATE WITHIN ONE FOOT IN 100,000 + FEET.

EQUIPMENT USED FOR MEASUREMENTS :
ANGULAR ET-1
LINEAR TOTAL STATION

IPF 1 1/2" PIPE

N 08° 06' 12" W 184.02

S 78° 30' 00" E 531.67

JAMES T. ROBINSON

IPF 2" PIPE BENT SHOT TOP

S 06° 18' 56" E 232.99

(4.80)

IPF 1" PIPE

NORTH

MAG. N.

TRACT - 2 -
2.471 ACRES

NEW BETHANY
CHURCH CEMETARY

IPS

N 70° 18' 12" W 105.41

N 71° 46' 40" W 95.37

N 72° 56' 24" W 80.39

N 73° 51' 11" W 69.45

N 75° 05' 55" W 80.19

N 76° 35' 15" W 109.98

N 08° 06' 12" W - 63.02

N 09° 55' 47" W 4.89

IPF 3/4" PIPE

HOLIDAY ROAD

ALL POINTS 30' FROM ℄ GA. HWY. NO. 347

S 70° 18' 12" E 77.37

S 71° 46' 40" E 96.76

S 72° 56' 24" E 81.47

S 73° 51' 11" E 70.57

S 75° 05' 55" E 81.73

S 76° 35' 15" E 63.14

S 12° 10' 09" E 130.52

N 09° 55' 44" W 320.54

RAY SMITH

NOTE —— THIS PLAT OR SURVEY WAS MADE FOR THE SOLE USE OF THE PARTY OR PARTIES NAMED BELOW THE TITLE "SURVEY FOR". ANY THIRD PARTY USE OF THIS OR ANY PORTION OF THIS PLAT TO BE AT THEIR OWN RISK.

NEW BETHANY ROAD (POINTS 30' FROM ℄)

S 11° 12' 18" E 108.11

S 10° 57' 03" E 161.90

TRACT - 1 -
4.765 ACRES

IPF 1/2" RB

N 32° 43' 55" W 401.59

APPARENT LAND LOT LINE

LAND LOT 331

LAND LOT 330

WILFRED L. COERS

POSSIBLE ENCROACHMENT

FLAGGED LINE

IPS

S 63° 58' 23" W 76.61

IPF 2 1/2" SOLID

210.00

S 64° 04' 07" W

IPF 1/2" RB

IPS

HARRY T. COMPTON

FLOOD STATEMENT ——
THIS PROPERTY IS NOT LOCATED IN AN AREA HAVING SPECIAL FLOOD HAZARD CONDITIONS AS PER FLOOD INSURANCE MAPS..

LEGEND ——

IPS	IRON PIN SET (1/2" RB)
IPF	IRON PIN FOUND
R/W	RIGHT OF WAY
℄	CENTER LINE
℘	PROPERTY LINE
□	CONCRET MONUMENT
△	CALCULATED POINT
INT.	INTERSECTION

0 50 100 150 200

SCALE : ONE INCH = 50 FEET

DATE : JULY 14, 1987

RECORDING PERMIT
By Ora Cape 10/30/87
HALL COUNTY PLANNING COMMISSION

GEORGIA REGISTERED NO. 2305 LAND SURVEYOR JOSEPH N. SAVAGE


SAVAGE AND ASSOCIATES.
GAINESVILLE, GA. 536-8847
CUMMING, GA. 889-3963

7.236 ACRES
SURVEY FOR
NEW BETHANY BAPTIST CHURCH
LOCATED IN — LAND LOTS 330 AND 331
7TH DISTRICT
HALL COUNTY, GEORGIA

87012

Recorded October 30, 1987

Dwight D. Wood, Clerk

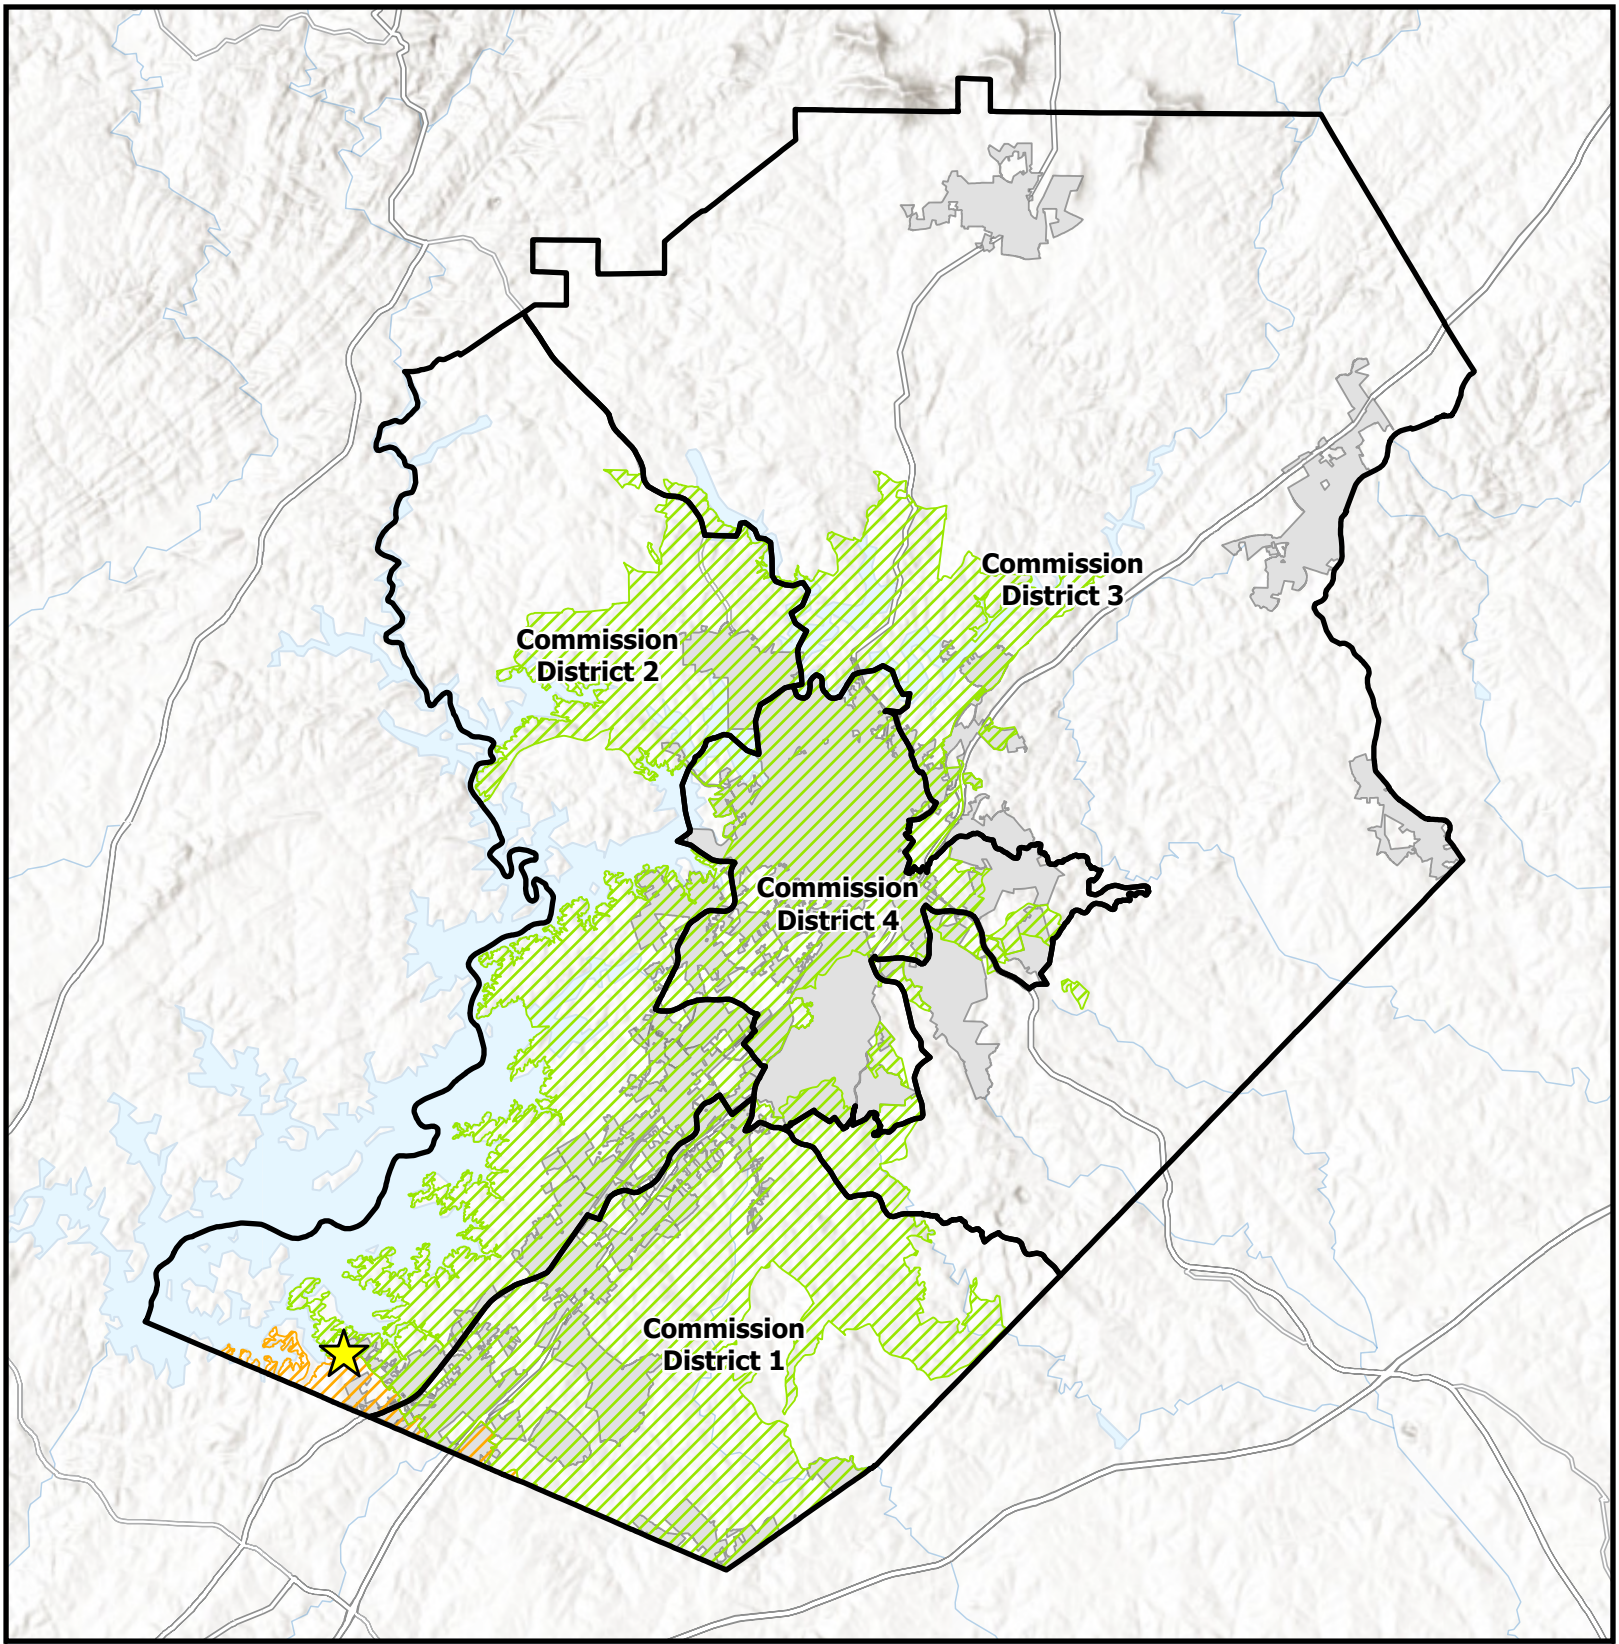

Overview Map

Subject Area
Commision Districts
City Limits


Urbanized Zone Areas
Atlanta, GA
Gainesville, GA

Subject Area Location

Applicant: DCCM Infrastructure, Inc.
Tax Parcel #: 07331 003004 (pt), 002034(pt), & 001008
Location: 6337 Lanier Islands Parkway and 6330 & 6450 Old Lanier Islands Drive, and portion of Old Lanier Island Drive right-of-way
Commission District: 2

HALL COUNTY
GEORGIA
We have it all in Hall

Date Prepared: 10/12/2026

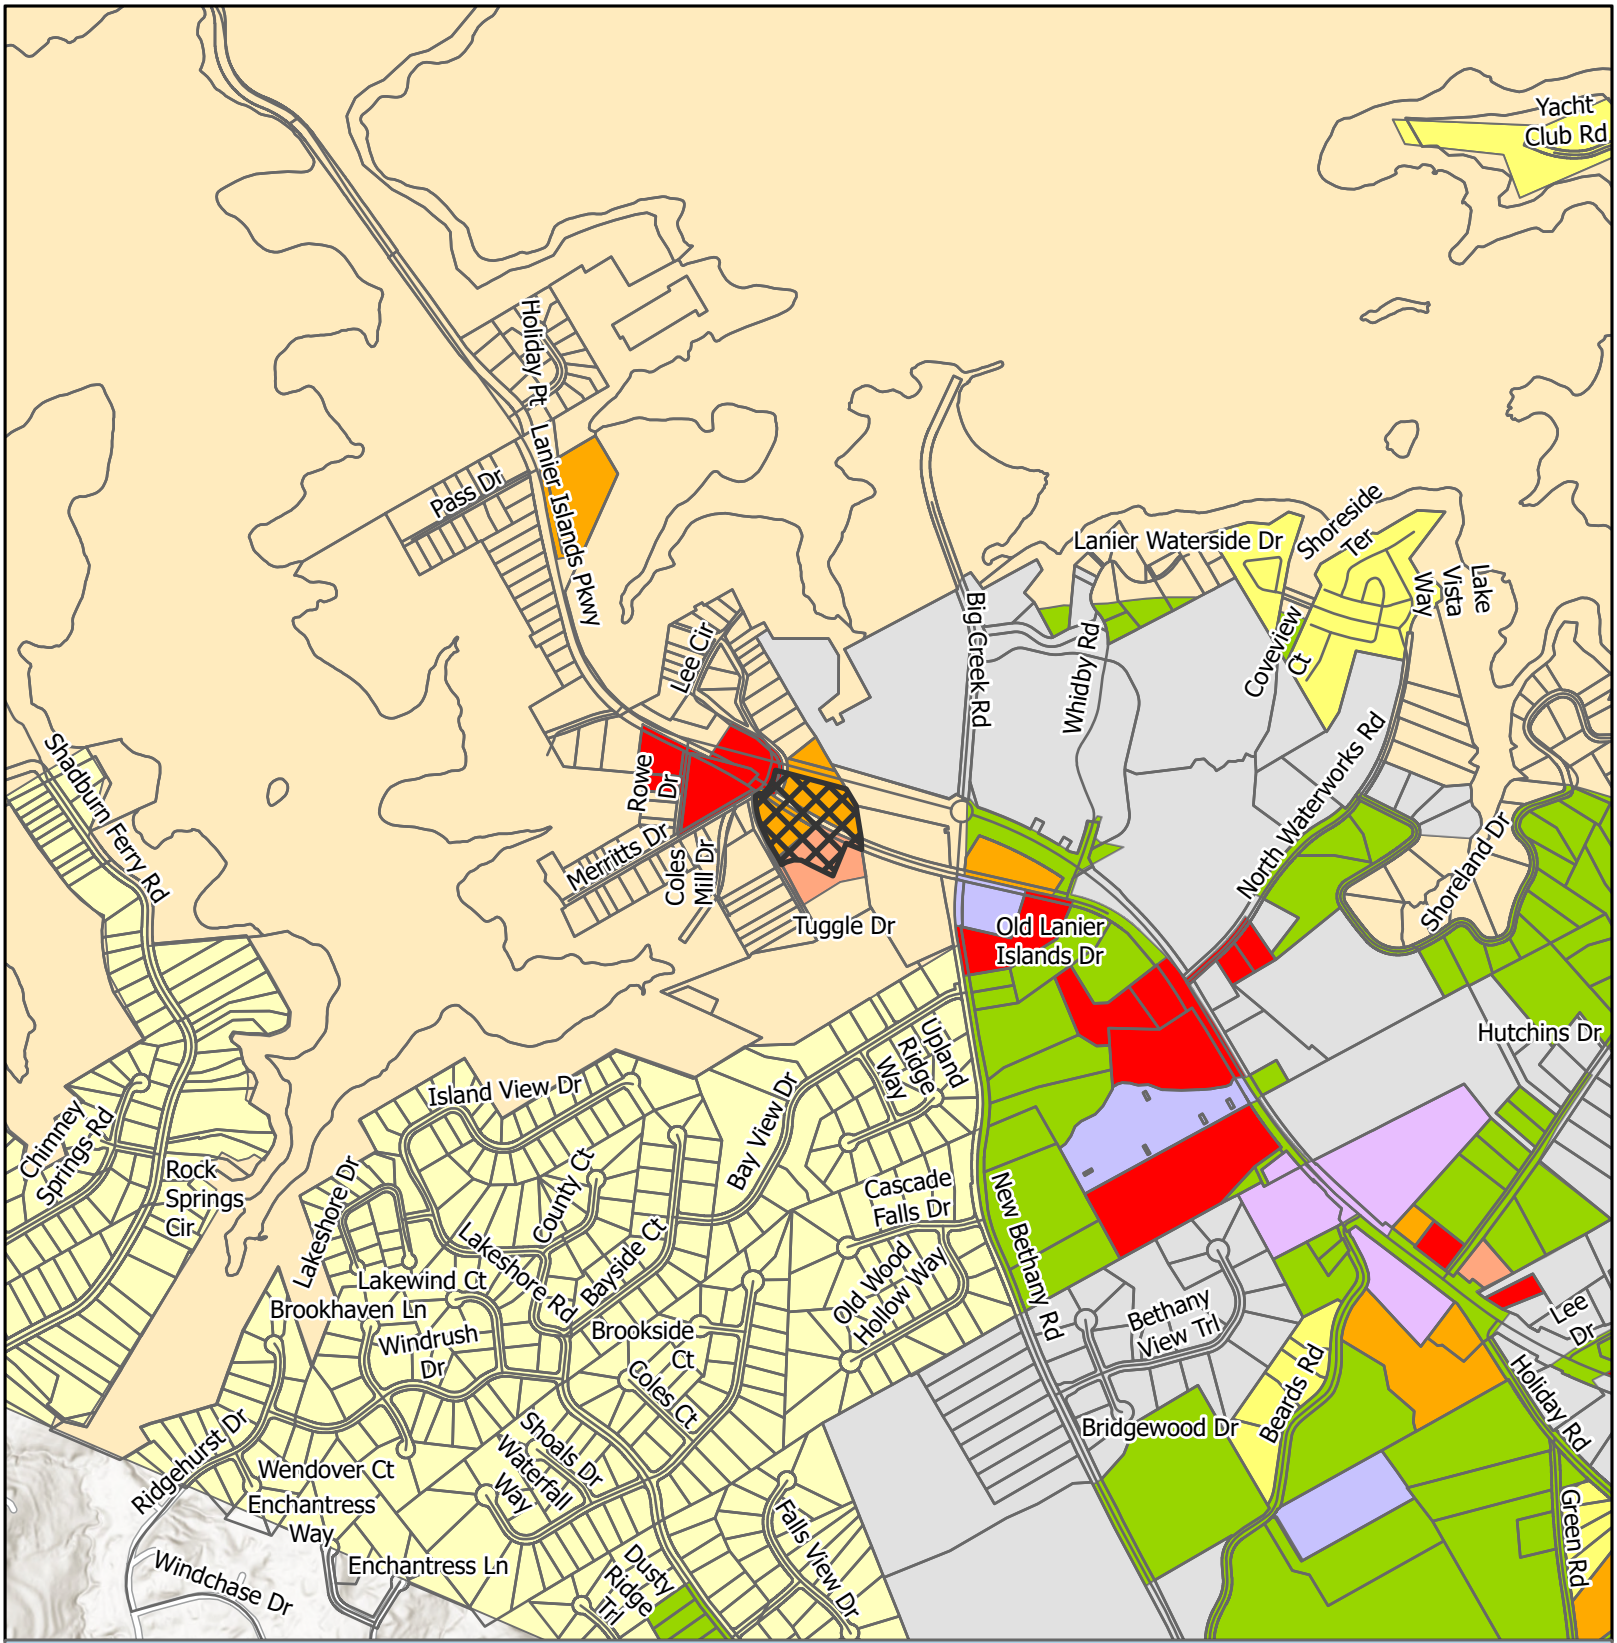

Zoning Map


Subject Area
City Limits

Zoning
AR-1
H-B
I-1
PCD
PID
PRD
R-1
S-S
V-C

Applicant: DCCM Infrastructure, Inc.
Tax Parcel #: 07331 003004 (pt), 002034(pt), & 001008
Location: 6337 Lanier Islands Parkway and 6330 & 6450 Old Lanier Islands Drive, and portion of Old Lanier Island Drive right-of-way
Commission District 2

HALL COUNTY
GEORGIA
We have it all in Hall

Date Prepared: 10/13/2026

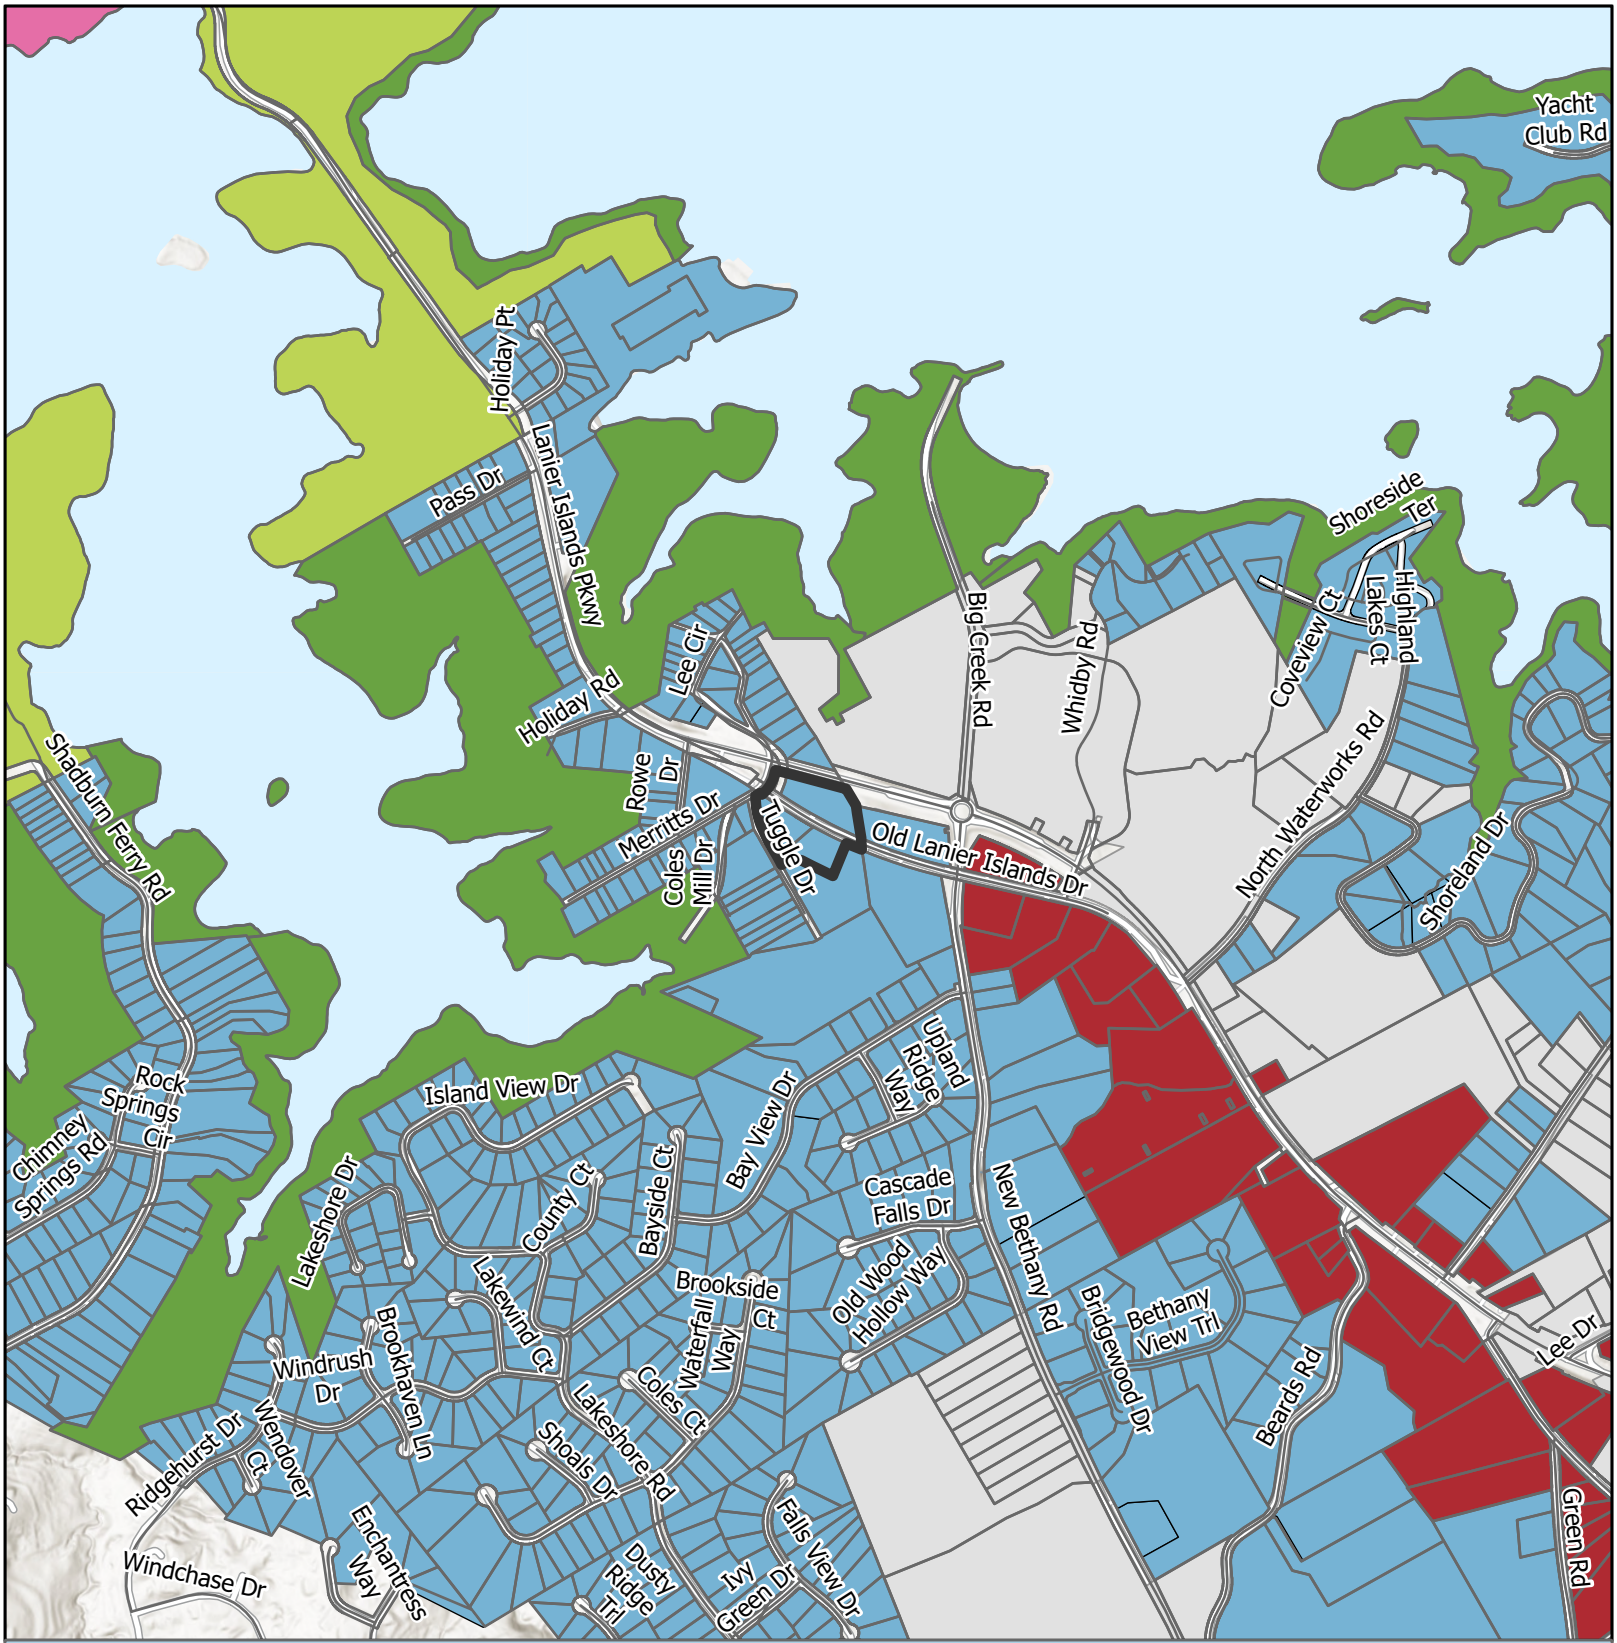

Future Land Use Map


Subject Area
City Limits

FLU
- Business Corridors
- Greenspace - Conservation
- Greenspace - Parks
- Lakeside Residential
- Regional Activity Center

Applicant: DCCM Infrastructure, Inc.
Tax Parcel #: 07331 003004 (pt), 002034(pt), & 001008
Location: 6337 Lanier Islands Parkway and 6330 & 6450 Old Lanier Islands Drive, and portion of Old Lanier Island Drive right-of-way
Commission District: 2

HALL COUNTY
GEORGIA
We have it all in Hall

Date Prepared: 10/13/2026

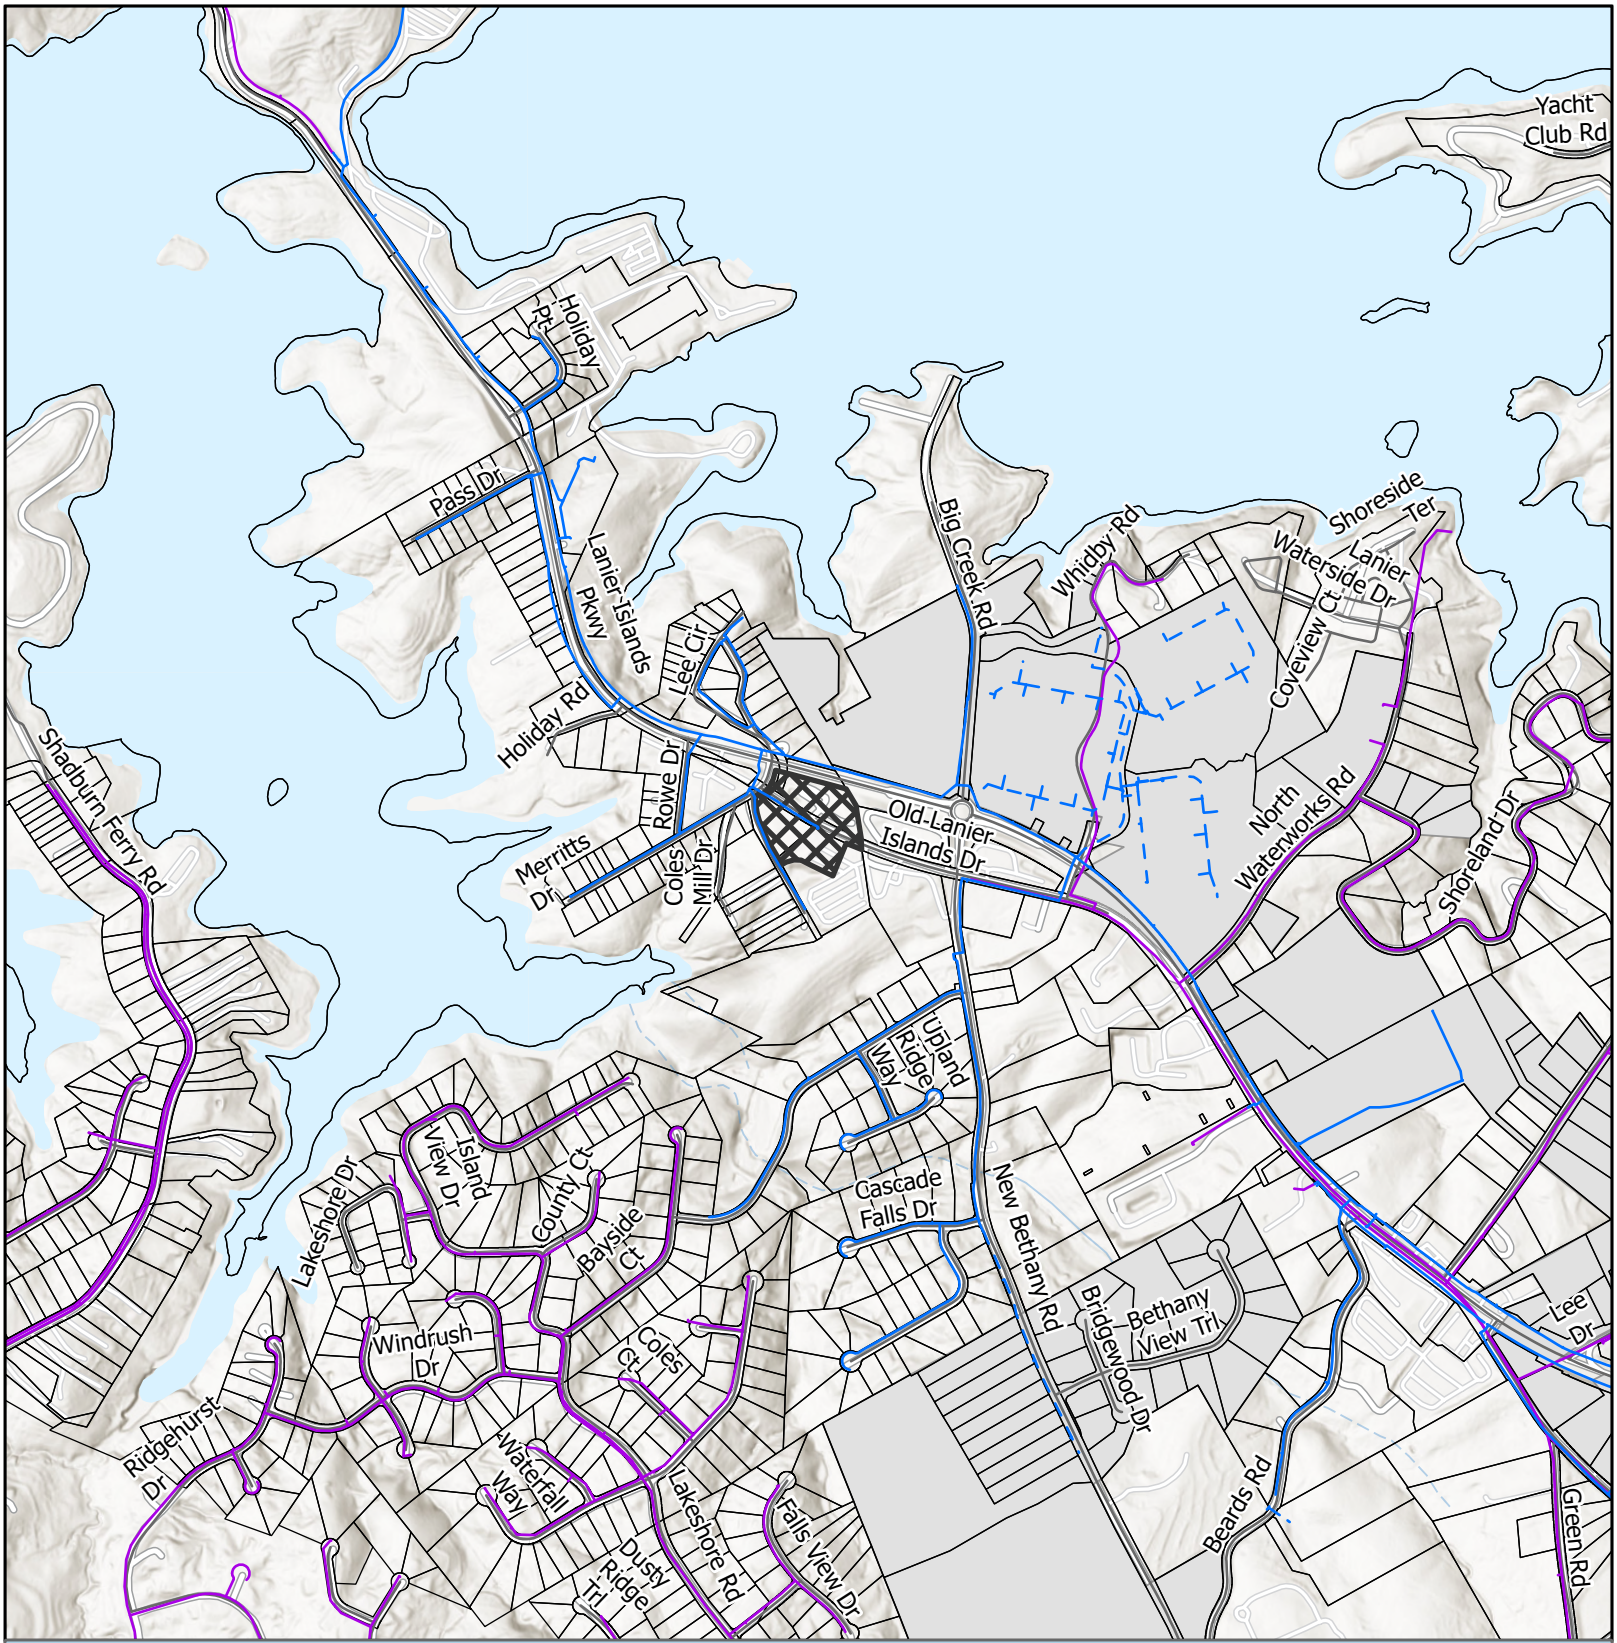

Utilities Map

- Private of Other System
- Waterline
- Preliminary Waterline
- Subject Area
- City Limits

Applicant: DCCM Infrastructure, Inc.
Tax Parcel #: 07331 003004 (pt), 002034(pt), & 001008
Location: 6337 Lanier Islands Parkway and 6330 & 6450 Old Lanier Islands Drive, and portion of Old Lanier Island Drive right-of-way
Commission District 2

HALL COUNTY
GEORGIA
We have it all in Hall

Date Prepared: 10/13/2026



Site Plan & Aerial Map

Subject Area

parcel

Applicant: DCCM Infrastructure, Inc.
Tax Parcel #: 07331 003004 (pt), 002034(pt), & 001008
Location: 6337 Lanier Islands Parkway and 6330 & 6450 Old Lanier Islands Drive, and portion of Old Lanier Island Drive right-of-way
Commission District 2

HALL COUNTY
GEORGIA
We have it all in Hall

Date Prepared: 10/13/2026

07122
00714

000751

GEORGIA, HALL COUNTY, CLERK SUPERIOR COURT
Filed in office, this 10 day of January
20 13 at 4:21 Pm. Recorded in Deed
Book 7122 Page(s) 714-716
Charles Baker, Clerk By JN

000714

After recording, return to: file; V
SMITH, GILLIAM, WILLIAMS & MILES
P O. BOX 1098
GAINESVILLE, GA 30503

HALL COUNTY, Georgia
Real Estate Transfer Tax
Paid $ -0-
Date 1-10-13
Charles Baker
~~Superior Court Clerk~~
By JN
PT61 069-2013000201

LIMITED WARRANTY DEED

THIS INDENTURE is made this 28 day of December, 2012, between

ATLANTA MARINE, INC. (hereinafter referred to as "Grantor") and

BACKUS HOLDINGS, LLC (hereinafter referred to as "Grantee")

(Wherever there is a reference herein to the Grantor or the Grantee, the singular includes the plural and the masculine includes the feminine and the neuter, and said terms include and bind the heirs, executors, administrators, successors and assigns of the parties hereto)

WITNESSETH

GRANTOR, in consideration of the sum of –TEN DOLLARS- and other valuable considerations, the receipt and sufficiency whereof are hereby acknowledged, has granted, bargained, sold, aliened, conveyed and confirmed, and does hereby grant, bargain, sell, alien, convey and confirm unto Grantee the following described property, to wit.

TRACT ONE:
All that tract or parcel of land lying and being in Land Lot 331 of the 7th District, Hall County, Georgia, being shown as Tract Two (0.9873 acres, more or less) on a survey for Atlanta Marine, Inc. prepared by Southern Technical Services, LLC, Ian M. Bragg, Georgia Registered Land Surveyor, dated March 12, 2007, and more fully described according to said survey as follows:

BEGINNING at a ½" rebar found at the intersection of the northeastern right of way of Holiday Road (60-foot right of way) and the southeastern right of way of Lee Circle (50-foot right of way); from said point running along the southeastern right of way of Lee Circle North 20 degrees 44 minutes 49 seconds East 81.74 feet (an arc distance of 81.83 feet and a radius of 505.49 feet); and North 06 degrees 34 minutes 28 seconds East 110.96 feet (an arc distance of 111.35 feet and a radius of 382.61 feet); thence leaving the right of way and running North 50 degrees 30 minutes 47 seconds East 205.15 feet to a ½" rebar found; running thence South 30 degrees 15 minutes 00 seconds East 99.93 feet to a 1" open top pin found; thence running South 31 degrees 00 minutes 32 seconds West 331.10 feet to a point located on the northeastern right of way of Holiday Road; thence along Holiday Road North 56 degrees 24 minutes 20 seconds West 95.75 feet to the rebar found at the point of beginning.

This property also being known as Lot 12 as shown on the subdivision survey recorded in Plat Book 20, page 5, Hall County, Georgia Plat Records; and also the same property described in the Warranty Deed from Gregory T. Cimarossa to Atlanta Marine, Inc., dated September 29, 2003, and recorded in Deed Book 4757, page 328, Hall County, Georgia Deed Records.

000715

TRACT TWO:

All that tract or parcel of land lying and being in Land Lot 331 of the 7th District, Hall County, Georgia, being shown as Tract One (1.9704 acres, more or less) on a survey for Atlanta Marine, Inc. prepared by Southern Technical Services, LLC, Ian M. Bragg, Georgia Registered Land Surveyor, dated March 12, 2007, and more fully described according to said survey as follows.

BEGINNING at a ½" rebar found on the northeastern right of way of Holiday Road (60-foot right of way) which is located South 56 degrees 24 minutes 20 seconds East 95.75 feet from the intersection of the northeastern right of way of Holiday Road and the southeastern right of way of Lee Circle; from said point running North 31 degrees 00 minutes 32 seconds East 331.10 feet to an open top pin found; thence running South 29 degrees 57 minutes 31 seconds East 352.25 feet to a 1" open top pin found, thence running South 08 degrees 00 minutes 57 seconds East 184.03 feet to a ½" rebar found on the northeastern right of way of Holiday Road; thence along Holiday Road the following courses and distances: North 64 degrees 28 minutes 39 seconds West 205.46 feet (an arc distance of 205.51 feet and a radius distance of 2592.24 feet); North 60 degrees 31 minutes 07 seconds West 53.22 feet; North 56 degrees 04 minutes 08 seconds West 96.38 feet; thence North 56 degrees 24 minutes 20 seconds West 64.90 to the rebar found at the point of beginning.

This property also being known as Lots 13, 14, 15 and 16 as shown on the subdivision survey recorded in Plat Book 20, page 5, Hall County, Georgia Plat Records; and also the same property described in the Limited Warranty Deed from Hazel W. Lipham to PBDR Land, LLC, dated October 7, 2005, and recorded in Deed Book 5470, pages 668-670, Hall County, Georgia Deed Records.

TRACT THREE:

All that tract or parcel of land lying and being in Land Lot 331 of the 7th District, Hall County, Georgia, being shown as Tract Three (1.341 acres, more or less) on a survey for Atlanta Marine, Inc. prepared by Southern Technical Services, LLC, Ian M. Bragg, Georgia Registered Land Surveyor, dated March 12, 2007, and more fully described according to said survey as follows:

BEGINNING at a nail found on the southwestern right of way of Holiday Road (60-foot right of way) and the southeastern right of way of Merritt Drive (40-foot right of way), from said point of beginning, running along the southwestern right of way of Holiday Road South 56 degrees 24 minutes 20 seconds East 258.96 feet to an iron pin; thence continuing South 56 degrees 04 minutes 08 seconds East 100.00 feet (an arc distance of 100.02 feet with a radius of 1656.01 feet); thence leaving the right of way and running South 50 degrees 31 minutes 12 seconds West 265.63 feet to a ½" rebar found on the northeastern right of way of Tuggle Drive; thence along Tuggle Drive North 28 degrees 17 minutes 27 seconds West 98.97 feet to a point; thence North 27 degrees 27 minutes 13 seconds West 99.99 feet to a point, thence North 09 degrees 42 minutes 32 seconds West 172.55 feet (an arc distance of 173 90 feet and a radius of 402.00 feet) to a point located on the southeastern right of way of Merritt Drive; thence along Merritt Drive North 52 degrees 14 minutes 16 seconds East 35.99 feet to the nail found at the point of beginning.

This property also being known as Lots 1, 2 and 3 as shown on the subdivision survey recorded in Plat Book 19, page 153, Hall County, Georgia Plat Records.

TO HAVE AND TO HOLD the Land, with all and singular the rights, members and appurtenances thereof, to the same being, belonging, or in anywise appertaining, to the only proper use, benefit and behoof of Grantee forever in FEE SIMPLE.

AND THE SAID Grantors will warrant and forever defend the right and title to the above- described property unto the said Grantees against the claims of all person owning, holding or claiming by, through or under Grantor only.

EXECUTED under seal as of the date above.

Signed, sealed and delivered in the presence of:

Unofficial Witness

Notary Public

NOTARY SEAL

LEE ANN JAMES NOTARY PUBLIC EXP. Nov. 17, 2018 HALL COUNTY, GA

ATLANTA MARINE, INC.

By: _____ (SEAL)
Kurt Backus, Secretary

By: _____ (SEAL)
Lisa Backus, President

After recording, return to:

Calloway Title and Escrow, LLC
Attn: David Dudley
4170 Ashford-Dunwoody Road
Suite 525
Atlanta, Georgia 30319
2-42055

Tax Parcels: 07331-002034 &
07330-002001

eFiled and eRecorded
DATE: 10/28/2022
TIME: 3:50 PM
DEED BOOK: 9218
PAGE: 555 - 558
FILING FEES: $25.00
TRANSFER TAX: $2,150.00
PARTICIPANT ID: 6405611605
PT61: 069-2022-009379
RECORDED BY: EAR
CLERK: Charles Baker, C.S.C
Hall County, GA

STATE OF Georgia

COUNTY OF DeKalb

LIMITED WARRANTY DEED

THIS INDENTURE is made this October 25, 2022, between Cross Pointe The Church at Gwinnett Center, Inc., a Georgia nonprofit corporation (hereinafter referred to as "Grantor"), and Lanier Point Church, Inc., a Georgia nonprofit corporation (hereinafter referred to as "Grantee"), ("Grantor" and "Grantee" to include their respective successors, legal representatives and assigns where the context requires or permits).

W I T N E S S E T H

Grantor, for and in consideration of the sum of Ten and No/100ths Dollars ($10.00) and other valuable consideration, the receipt and sufficiency whereof are hereby acknowledged, has granted, bargained, sold, aliened, conveyed and confirmed, and does hereby grant, bargain, sell, alien, convey and confirm unto Grantee all those tracts or parcels of land lying and being in Land Lot 330 and 331, 7th District, of Hall County, Georgia, being more particularly described on Exhibit "A" attached hereto and by this reference incorporated herein (hereinafter, the "Land").

TO HAVE AND TO HOLD the Land, together with all and singular the rights, members and appurtenances thereof, to the same being, belonging, or in anywise appertaining, to the only proper use, benefit and behoove of Grantee forever in FEE SIMPLE.

AND GRANTOR WILL WARRANT and forever defend the right and title to the Land unto Grantee against the claims of any persons owning, holding or claiming by, through or under Grantor, except for claims arising under or by virtue of the Permitted Exceptions attached hereto as Exhibit "B" and hereby incorporated by reference.

IN WITNESS WHEREOF, the said Grantor has signed and sealed this deed, as of the day and year above written.

Signed, sealed and delivered
in the presence of:

Unofficial Witness

Notary Public
My Commission Expires:

GEORGE C. CALLOWAY
NOTARY PUBLIC
DEKALB COUNTY, GEORGIA
MY COMMISSION EXPIRES
JUNE 22, 2023

Cross Pointe The Church at Gwinnett Center, Inc., a Georgia nonprofit corporation

By: R. Bruce Hardy (Seal)
Name: R. Bruce Hardy
Title: CFO

https://search.gsccca.org/Imaging/HTML5Viewer.aspx?id=82285712&key1=9218&key2=555&county=69&countyname=HALL&userid=51737&appid=4 1/1

EXHIBIT "A"

Parcel 1

All that tract or parcel of land lying and being in Land Lots 330 and 331 of the 7th Land District of Hall County, Georgia, containing a total of 7.236 acres and being all of Tract 1 (containing 4.765 acres) and all of Tract 2 (containing 2.471 acres), as shown on survey for New Bethany Baptist Church, prepared by Joseph N. Savage, Registered Surveyor, dated July 14, 1987, recorded in Plat Book 125, pages 112-113, Hall County Plat records, said plat being herein incorporated by reference.

Parcel 2

All that tract or parcel of land lying and being in Land Lot 331 of the 7th Land District, Hall County, Georgia, as shown and delineated as 4.522 acres, more or less, on plat of survey for New Bethany Baptist Church by Rufus E. Owens, dated July 14, 2001, and being more particularly described as follows:

Beginning at an iron pin at a point on the southern right of way of Holiday Road a/k/a State Route #347 (60 foot right of way) said pin being 471.04 feet northwest as measured along said right of way from the intersection of said right of way and the western right of way of New Bethany Road (60 foot right of way); thence running south 05 degrees 19 minutes 29 seconds east a distance of 320.72 feet to an iron pin; thence running south 28 degrees 42 minutes 38 seconds east a distance of 14 20 feet to an iron point; thence running south 63 degrees 10 minutes 16 seconds west a distance of 323.64 feet to an iron pin on the northeastern right of way of Tuggle Drive (40 foot right of way); thence running north 26 degrees 25 minutes 13 seconds west along said right of way a distance of 264.81 feet to an iron pin; thence running north 25 degrees 18 minutes 20 seconds west along said right of way a distance of 97.28 feet to an iron pin; thence running north 25 degrees 18 minutes 28 seconds west along said right of way of a distance of 50.10 feet to an iron pin; thence running north 25 degrees 43 minutes 38 seconds west along said right of way a distance of 50.24 feet to an iron pin; thence running north 25 degrees 53 minutes 32 seconds west along said right of way a distance of 50.68 feet to an iron pin; thence leaving said right of way and running north 53 degrees 12 minutes 03 seconds east a distance of 265.77 feet to an iron pin on the southern right of way of Holiday Road; thence running southeasterly along said right of way following the curvature thereof a distance of 300.52 feet to an iron pin, the place or point of beginning, which pin is south 61 degrees 38 minutes 34 seconds east a distance of 300.20 feet from the previous iron pin.

Reference is made to Hall County Plat Book 19, page 153. The above described property is Lots 4, 5, 6, 7 and that shown as ASold Stevenson@. Said property is also known as Lots 4, 5, 6, 7, 73, 76 & 77 of the J. Ray Merritt and Quillian Tuggle Subdivision.

The land described above is the same land shown on Boundary Survey prepared by James A. Cannington of LeCraw Engineering, Job#199001, dated December 9, 2016 and last revised December 22, 2016

REQUIRED CONSTITUTIONAL AND ANTE LITEM NOTICE

Georgia law and the procedures of Hall County require the Applicant to raise Federal and State constitutional objections during the Highway Business (H-B) rezoning application process. While the Applicant anticipates a smooth application process, failure to raise constitutional objections at this stage may mean that the Applicant will be barred from raising important legal claims later in the process. Accordingly, the following constitutional objections are stated:

The portions of the Hall County Development Code, facially and as applied to the Property, which restrict the Property to any uses, conditions, land use designations, development standards, or to any zoning district other than that proposed by the Applicant are unconstitutional in that they would destroy the Applicant's property rights without first paying fair, adequate and just compensation for such rights, in violation of Article I, Section I, Paragraph I and Section III, Paragraph I of the Constitution of the State of Georgia of 1983, and the Due Process Clause of the Fourteenth Amendment to the Constitution of the United States.

The application of the Hall County Development Code, facially and as applied to the Property, which restricts the Property to any uses, conditions, land use designations, development standards, or to any zoning district other than in accordance with the application as proposed by the Applicant is unconstitutional, illegal, null and void, constituting a taking of Applicant's Property in violation of the Just Compensation Clause of the Fifth Amendment to the Constitution of the United States; Article I, Section I, Paragraph I, and Section III, Paragraph I of the Constitution of the State of Georgia of 1983; and the Equal Protection and Due Process Clauses of the Fourteenth Amendment to the Constitution of the United States denying the Applicant an economically viable use of its land while not substantially advancing legitimate state interests.

A denial of this Application would be unconstitutional under the Takings Clause of the Fifth Amendment to the Constitution of the United States and the Just Compensation Clause of Article I, Section III, Paragraph I of the Constitution of the State of Georgia of 1983. A refusal by the Hall County Board of Commissioners to approve the zoning conditions as requested would constitute a taking of the Applicant's property.

A denial of this Application would constitute an arbitrary and capricious act by the Hall County Board of Commissioners without any rational basis therefore constituting an abuse of discretion in violation of Article I, Section I, Paragraph I and Section III, Paragraph I of the Constitution of the State of Georgia of 1983, and the Due Process Clause of the Fourteenth

Amendment to the Constitution of the United States. A refusal to grant the H-B zoning request would lack objective justification and would result only from neighborhood opposition, which would constitute an unlawful delegation of the zoning power to non-legislative bodies in violation of the Georgia Constitution, Article IX, Section II, Paragraph 4.

A refusal by the Hall County Board of Commissioners to approve this Application for the Property in accordance with the criteria as requested by the Applicant would be unconstitutional and discriminate in an arbitrary, capricious and unreasonable manner between the Applicant and owners of the similarly situated property in violation of Article I, Section I, Paragraph II of the Constitution of the State of Georgia of 1983 and the Equal Protection Clause of the Fourteenth Amendment to the Constitution of the United States. Any rezoning of the Property subject to conditions which are different from the conditions requested by the Applicant, to the extent such different conditions would have the effect of further restricting Applicant's utilization of the Property, would also constitute an arbitrary, capricious and discriminatory act in zoning the Property to a unconstitutional classification and would likewise violate each of the provisions of the State and Federal Constitutions set forth hereinabove.

Applicant reserves all due process rights granted to them under O.C.G.A. 36-66-5.1. et. seq, to petition the courts for review of a local government's exercise of zoning, administrative, or quasi-judicial powers, as set forth in those code sections and statutes.

I. CONCLUSION

For the foregoing reasons, the Applicant respectfully requests that this Highway Business rezoning application be granted as requested by the Applicant. If there are any questions about this request, you may contact:

Beth Garmon
DCCM
425 Oak St.
Gainesville, GA 30501
[redacted]
bgarmon@dccm.com

Outlook

6330 Old Lanier Islands Drive

From Nick Swafford <NSwafford@gainesvillega.gov>
Date Fri 9/4/2026 4:11 PM
To ltaylor@hallcounty.org <ltaylor@hallcounty.org>
Cc Beth Garmon <bgarmon@dccm.com>

Caution: This e-mail originated from outside of the organization. Do not click links or open attachments unless you recognize the sender and know the content is safe.

Lynn,

Please allow this email to serve as confirmation the City of Gainesville currently provides water service to the subject property. Please let me know if you need anything further.

Thanks,

Nick Swafford
Permitting Services & GIS Manager
Department of Water Resources

GAINESVILLE

O | 770.538.2452
www.gainesville.org

300 Henry Ward Way, Ste. 305
Gainesville, GA 30501

GEORGIA DEPARTMENT OF PUBLIC HEALTH
District 2 Public Health

Hall County Environmental Health

Location: 2875 Browns Bridge Road, Gainesville, GA 30504
Mailing Address: P. O. Box 5901, Gainesville, GA 30504
PH: 770-531-3973 • www.phdistrict2.org

Banks, Dawson, Forsyth, Franklin, Habersham, Hall, Hart, Lumpkin, Rabun, Stephens, Towns, Union and White Counties

To: Katie Ahmed, Director of Planning and Zoning

From: Hall County Environmental Health Department

Date: October 19, 2026

Subject: November 16, 2026 Hall County Planning Commission Meeting – Planning Items

Environmental Health has reviewed the Planning items listed below for the above referenced meeting. Please be advised that Environmental Health comments are based upon information provided by the applicant and current regulations and policies. If the information, site conditions, regulations, and/or policies, etc. change after comments are provided, these recommendations/comments will be invalidated. The comments provided are not considered approval. Furthermore, Board of Commissioners approval does not constitute Environmental Health approval.

* 3411 Springdale Forrest Circle, KD South, LLC: All proposed lots must meet Hall County Board of Health Lot Size Resolution requirements. Please note that BOC approval does not imply approval from other county departments. Further determination will be made during the plat review process. All proposed plats must be submitted to the Hall County Plat Review Team for review and approval prior to submittal to Clerk of Courts for recordation.

* Item 2A/B, 1646 Candler Road, Patton: No comment.

* 3054/3056/3060/0 Poplar Springs Church Rd, Cook Communities: Public Sewer. Any abandoned well shall be properly closed as per Water Well Standards Act. Any abandoned septic tank shall be pumped by a State certified pumper/hauler and crushed/filled.

* 1646 March Drive, Calderon: Must meet all residential permitting requirements. Original copy of Level 3 soil evaluation and copy of recorded plat will be required at time of septic permit application.

* 0 Ridge Road, bSide Oakwood: No comment. Public Sewer.

* 6651 Spout Springs Rd, DCCM: Public Sewer. Any abandoned well shall be properly closed as per Water Well Standards Act. Any abandoned septic tank shall be pumped by a State certified pumper/hauler and crushed/filled.

* 5300/5334/5348/5372/0 Ponderosa Farm Rd, CKK: Public Sewer. Any abandoned well shall be properly closed as per Water Well Standards Act. Any abandoned septic tank shall be pumped by a State certified pumper/hauler and crushed/filled.

* 6337 Lanier Islands Pkwy/6330/6450 Old Lanier Island Drvie, DCCM: All proposed lots must meet Hall County Board of Health Lot Size Resolution requirements. Please note that BOC approval does not imply approval from other county departments. Further determination will be made during the plat review process. All proposed plats must be submitted to the Hall County Plat Review Team for review and approval prior to submittal to Clerk of Courts for recordation.

  Must meet all Environmental Health commercial septic system permitting requirements. Further determination will be made during the civil plan review process. A detailed business plan must be submitted to Hall County Environmental Health for review. Additional items, including, but not limited to: recorded plat, soil evaluation, and septic system installation/modification may be required after review of business plan.

* 0 Cagle Road, DCCM, Habitat for Humanity: Public sewer. Community septic systems and/or community wells to be permitted by EPD.

Outlook

RE: Tentative Planning Commission Agenda November 16, 2026

From Hash, Christopher M <CHash@dot.ga.gov>
Date Wed 10/7/2026 7:54 AM
To Kaitlyn Elliott (Planning) <kelliott@hallcounty.org>
Cc Dorminey, Madison N <mdorminey@dot.ga.gov>; Lynn Taylor (Planning) <ltaylor@hallcounty.org>

CAUTION: This email originated from outside of the organization. Do not click links or open attachments unless you recognize the sender and know the content is safe.

Good Morning Kaitlyn,

Please see the below responses in red from our office.

If you have any questions, please let me know.

Thanks,

Christopher Hash, P.E.
D1 Traffic Operations Supervisor

GDOT Georgia Department of Transportation

A1, A4 Access and Operations
1475 Jesse Jewell Pkwy
Suite 100
Gainesville, GA, 30501
470.201.8029 cell

From: Kaitlyn Elliott (Planning) <kelliott@hallcounty.org>
Sent: Tuesday, October 6, 2026 4:05 PM
Subject: Tentative Planning Commission Agenda November 16, 2026

CAUTION: This email originated from outside of the organization. Do not click links or open attachments unless you recognize the sender and know the content is safe.

Good afternoon,

Please see the Tentative Agenda and Maps for the Monday, November 16, 2026 Hall County Planning Commission Meeting below. Use the links to review the documents and submit any comments in the form of a memorandum to Hall County Planning and Zoning. When providing comments, include the applicant's name and the property address associated with each comment. Failure to submit comments in a timely manner may result in the information being omitted from the staff report.

PLEASE NOTE: These items will be discussed in next week's Development Review meeting.

Comments are due by **Monday, October 19, 2026.** (The due dates have changed as we are now operating on a Planning Commission schedule.) Email comments to Lynn (ltaylor@hallcounty.org) and Kaitlyn (kelliott@hallcounty.org).

Link 1 & Link 2

1. **3411 Springdale Forrest Circle | Special Use |** for a minor subdivision | on a 2.09± acre tract located on the north side of Springdale Forrest Circle at the northeast corner of its intersection with Springdale Forrest Avenue | Zoned R-1; Tax Parcel 10062 000038 **| Proposed Use:** 2-lot subdivision **|** ** Commission District 2 **| KD South, LLC, applicant**

   Off-system. No impacts expected to the State Highway System.

2. **(A) 1646 Candler Road | Rezone** | from Agricultural Residential (AR-1) to Light Industrial (I-1) | on a 41.98± acre tract located on the east side of Calvary Church Road approximately 640 feet north of its intersection with Calvary Industrial Drive | Zoned AR-1; Tax Parcel 15031 000027 **| Proposed Use: Storage lot** | ** Commission District 4 **| Chris Patton, applicant**

   (B) 1646 Candler Road | **Variance to Section 8.2** | fencing and buffer standards | on a 41.98± acre tract located on the east side of Calvary Church Road approximately 640 feet north of its intersection with Calvary Industrial Drive | Zoned AR-1; Tax Parcel 15031 000027 **| Proposed Use: Storage lot** | ** Commission District 4 **| Chris Patton, applicant**

   Since access will be from Calvary Church Rd. The access's on SR 60 should be removed.

3. **(A) 3054, 3056, 3060, & 0 Poplar Springs Church Road and 3531, 3535, 3545, 3547 & 3549 Gilleland Extension | Rezone** | from Planned Development (PRD), Agricultural Residential 1 (AR-1), and Residential (R-1) to Residential Mixed (R-X) | on a combined 105.69± acre tract located on the north side of Poplar Springs Church Road approximately 280 feet west of its intersection with Meadowood Court | Zoned PRD, AR-1 & R-1; Tax Parcels 15036 000010; 000010B; 000009; 000013A; 15036D000002I; 000002H; 000002B; 000002C; 000002A; **| Proposed Use: 234-unit mixed residential development** | ** Commission District 3 **| Cook Communities, applicant**

   (B) 3054, 3056, 3060, & 0 Poplar Springs Church Road and 3531, 3535, 3545, 3547 & 3549 Gilleland Extension | Special Use | for a subdivision, residential | on a combined 105.69± acre tract located on the north side of Poplar Springs Church Road approximately 280 feet west of its intersection with Meadowood Court | Zoned PRD, AR-1 & R-1; Tax Parcels 15036 000010; 000010B; 000009; 000013A; 15036D000002I; 000002H; 000002B; 000002C; 000002A; **| Proposed Use: 234-unit mixed residential development** | ** Commission District 3 **| Cook Communities, applicant**

   Off-system. Impacts expected to the State Highway System. Applicant to submit TIS to GDOT District 1 for review. Potential improvements for SR 332 and Poplar Springs Church Rd and SR 332 and Gilleland Cir may be needed.

4. **1646 March Drive | Rezone** | from Highway Business (H-B) to Residential (R-1) | on a 0.11± acre tract located on the northwest side of March Drive approximately 730 feet from its intersection with South Drive | Zoned H-B; Tax Parcel 15032E006034 **| Proposed Use: Single-family dwelling** | ** Commission District 4 **| Udis Calderon, applicant**

   Off-system. No impacts expected to the State Highway System.

5. **0 Ridge Road | Rezone** | from Agricultural Residential 1 (AR-1) to Residential Mixed (R-X) | on a 20.854± acre tract located on the west side of Ridge Road approximately 500 feet south of its intersection with Friendship Road | Zoned AR-1; Tax Parcel 08154 000016 **| Proposed Use: 160-unit mixed residential development** | ** Commission District 1 **| bSide Oakwood, LLC, applicant**

   Off-system. Impacts expected to the State Highway System. Applicant to submit TIS to GDOT District 1 for review. Potential improvements for SR 347 and Ridge Rd may be needed.

6. **(A) 6651 Spout Springs Road | Rezone |** from Agricultural Residential 1 (AR-1) to Residential Mixed (R-X) | on a 33.27± acre tract located at the northeast corner of the intersection of Spout Springs Road and Union Circle **|** Zoned AR-1; Tax Parcel 15042 000093 **| Proposed Use: 119-unit mixed residential development | ** Commission District 1 **| DCCM Infrastructure, Inc., applicant**

   (B) 6651 Spout Springs Road | Special Use | for a subdivision, residential | on a 33.27± acre tract located at the northeast corner of the intersection of Spout Springs Road and Union Circle | Zoned AR-1; Tax Parcel 15042 000093 **| Proposed Use: 119-unit mixed residential development |** ** Commission District 1 **| DCCM Infrastructure, Inc., applicant**

   Off-system. No impacts expected to the State Highway System.

7. **(A) 5300, 5334, 5348, 5372 & 0 Ponderosa Farm Road | Rezone** | from Planned Commercial Farming District (PCFD) and Agricultural Residential (AR-1) to Residential Single-Family Detached (R-SF) | on a 59.16± acre tract located on the west side of Ponderosa Farm Road approximately 350 feet north of its intersection with Tanners Mill Road | Zoned PCFD & AR-1; Tax Parcels 15028 000120, 000108, 000132, 000107 & 000107A **| Proposed Use: 146-unit residential development** | ** Commission District 1 **| CKK Development Services, LLC, applicant**

   (B) 5300, 5334, 5348, 5372 & 0 Ponderosa Farm Road | Special Use | for a subdivision, residential | on a 59.16± acre tract located on the west side of Ponderosa Farm Road approximately 350 feet north of its intersection with Tanners Mill Road | Zoned PCFD & AR-1; Tax Parcels 15028 000120, 000108, 000132, 000107 & 000107A **| Proposed Use: 146-unit residential development |** ** Commission District 1 **| CKK Development Services, LLC, applicant**

   Off-system. Impacts expected to the State Highway System. Applicant to submit TIS to GDOT District 1 for review. Potential improvements for SR 211 and Ponderosa Farm Rd may be needed.

8. **(A) 6337 Lanier Islands Parkway, 6330 & 6450 Old Lanier Islands Drive, and portion of Old Lanier Island Drive right-of-way | Rezone** | from Suburban Shopping (S-S) & Planned Commercial District (PCD) to Highway Business (H-B) | on a 7.44± acre tract located on the south side of Lanier Islands Parkway east of its intersection with Merritts Drive and on the south side of Old Lanier Islands Drive approximately 380 feet east of its intersection with Merritts Drive | Zoned PCD & S-S; Tax parcels 07331 003004 (pt), 002034(pt), 001008 **| Proposed Use: To recognize & allow expansion of boat sales & repair** | ** Commission District 2 **| DCCM Infrastructure, Inc., applicant**

   (B) 6337 Lanier Islands Parkway and 6330, 6450 Old Lanier Islands Drive, and portion of Old Lanier Island Drive right-of-way | Special Use | to allow boat sales & repair within the GCOD | on a 7.44± acre tract located on the south side of Lanier Islands Parkway east of its intersection with Merritts Drive and on the south side of Old Lanier Islands Drive approximately 380 feet east of its intersection with Merritts Drive | Zoned PCD & S-S; Tax Parcels 07331 003004 (pt), 002034(pt), 001008 | **Proposed Use: To recognize & allow expansion of boat sales & repair |** ** Commission District 2 **| DCCM Infrastructure, Inc., applicant**

   On System, coordination required for potential improvements of existing commercial driveway access's.

*The Planning Commission's decision will be the final action taken unless appealed to the Board of Commissioners. To do so, file an application with the Planning Department within 30 days of the Planning Commission's decision. The Hall County Board of Commissioners will hear appeals at a public hearing **Thursday, December 10, 2026,** at 6:00 p.m. at the Hall County Government Center, 2nd Floor Meeting Room, 2875 Browns Bridge Road, Gainesville, Georgia.
The Planning Commission's recommendation will be forwarded to the Board of Commissioners for final action at a public hearing on **Thursday, December 10, 2026. The Board will meet at 6:00 p.m. at the Hall County Government Center, 2nd Floor Meeting Room, 2875 Browns Bridge Road, Gainesville, Georgia.

Thank you,

Kaitlyn Elliott
Planning Commission Clerk
Planning and Zoning
(770) 531-6810
kelliott@hallcounty.org
www.hallcounty.org

HALL COUNTY
GEORGIA
*We have it **all** in Hall*

Effective July 1, 2026, all open records requests should be submitted through Hall County's Next Request Portal (https://hallcountyga.nextrequest.com).

Hall County Planning and Zoning does NOT accept wire transfers.

All payments must be made through the Accela Portal or in person. If you receive any request for a wire transfer, please contact our office immediately—it may be fraudulent.

Human trafficking impacts every corner of the globe, including our state and local communities. Georgia DOT is committed to end human trafficking in Georgia through education enabling its employees and the public to recognize the signs of human trafficking and how to react in order to help make a change. To learn more about the warning signs of human trafficking, visit https://doas.ga.gov/human-resources-administration/human-trafficking-awareness/trafficking-in-georgia. To report any suspicious activity, call the Georgia Human Trafficking Hotline at 866-363-4842. Let's band together to end human trafficking in Georgia.

Outlook

Tentative Planning Commission Agenda November 16, 2026

From Kaitlyn Elliott (Planning) <kelliott@hallcounty.org>
Date Mon 10/19/2026 8:43 AM
To Kaitlyn Elliott (Planning) <kelliott@hallcounty.org>

From: Hash, Christopher M <CHash@dot.ga.gov>
Sent: Monday, October 19, 2026 8:41 AM
To: Kaitlyn Elliott (Planning) <kelliott@hallcounty.org>
Subject: RE: Tentative Planning Commission Agenda November 16, 2026

CAUTION: This email originated from outside of the organization. Do not click links or open attachments unless you recognize the sender and know the content is safe.

Good Morning Kaitlyn,

Please see the below response in red.

Christopher Hash, P.E.
D1 Traffic Operations Supervisor

GDOT Georgia Department of Transportation

A1, A4 Access and Operations
1475 Jesse Jewell Pkwy
Suite 100
Gainesville, GA, 30501
470.201.8029 cell

From: Kaitlyn Elliott (Planning) <kelliott@hallcounty.org>
Sent: Thursday, October 15, 2026 12:26 PM
Subject: Re: Tentative Planning Commission Agenda November 16, 2026
Importance: High

CAUTION: This email originated from outside of the organization. Do not click links or open attachments unless you recognize the sender and know the content is safe.

Good afternoon,

Please see the attached tentative packet and provide your comments by **Monday, October 19, 2026**. If you have already submitted comments, please send us a new or updated memorandum with your comments on this application. There may be a minor change to the narrative and site plan, which we will send later to determine whether it affects your comments.

Thank you for working with us on this tight turnaround.

0 Cagle Road | Rezone | from Agricultural Residential (AR-1) to Planned Development (PD) | on a 26.21± acre tract located on the southeast side of Cagle Road at its intersection with Clubhouse Drive, Skyline Drive, and South Browning Bridge Road | Zoned AR-1; Tax Parcel 15019 000159 (pt) **| Proposed Use: 48-unit residential development |** ** Commission District 3 **| Habitat for Humanity of Hall County, Inc, applicant**

Off-system, no impacts expected to the State Highway system.

Thank you,

Kaitlyn Elliott
Planning Commission Clerk
Planning and Zoning
(770) 531-6810
kelliott@hallcounty.org
www.hallcounty.org

HALL COUNTY
GEORGIA
*We have it **all** in Hall*

Effective July 1, 2026, all open records requests should be submitted through Hall County's Next Request Portal (https://hallcountyga.nextrequest.com).

Hall County Planning and Zoning does NOT accept wire transfers.

All payments must be made through the Accela Portal or in person. If you receive any request for a wire transfer, please contact our office immediately—it may be fraudulent.

HALL COUNTY
GEORGIA

POST OFFICE DRAWER 1435
GAINESVILLE, GA 30503

t: 770.531.6800 | f: 770.531.3945

DIRECTOR
Jorge Gomez, P.E.

Hall County Government
COMMUNITY DEVELOPMENT AND INFRASTRUCTURE
PUBLIC WORKS AND UTILITIES

M E M O R A N D U M

To: Katie Ahmed, Planning and Zoning Director

From: Jorge Gomez, Director of Public Works and Utilities

Date: October 19, 2026

Subject: November 16, 2026
Planning Commission Meeting

Please be advised that our office has reviewed the Hall County Planning Commission agenda for the November 16, 2026, meeting. Upon review, we provide the following comments.

- **3411 Springdale Forrest Circle | Special Use |** for a minor subdivision | on a 2.09± acre tract located on the north side of Springdale Forrest Circle at the northeast corner of its intersection with Springdale Forrest Avenue | Zoned R-1; Tax Parcel 10062 000038 **| Proposed Use:** 2-lot subdivision **|** ** Commission District 2 **| KD South, LLC, applicant**

  - **Engineering**: No comment
  - **Traffic:** Ther are no traffic concerns with the proposed SFR use. Any proposed driveways must be located to maximize intersection sight distance.
  - **Utilities:** Property is in the Gainesville-Hall County service district, but sewer infrastructure is not near this location.

- **(A) 1646 Candler Road** | Rezone | from Agricultural Residential (AR-1) to Light Industrial (I-1) | on a 41.98± acre tract located on the east side of Calvary Church Road approximately 640 feet north of its intersection with Calvary Industrial Drive | Zoned AR-1; Tax Parcel 15031 000027 | Proposed Use: Storage lot | ** Commission District 4 | Chris Patton, applicant

(B) 1646 Candler Road | Variance to Section 8.2 | fencing and buffer standards | on a 41.98± acre tract located on the east side of Calvary Church Road approximately 640 feet north of its intersection with Calvary Industrial Drive | Zoned AR-1; Tax Parcel 15031 000027 | Proposed Use: Storage lot | ** Commission District 4 | Chris Patton, applicant

  - **Engineering**: This site may require a stormwater management report should the site plan indicate the proposed development meets stormwater thresholds for impervious surfaces and/or disturbed acreage.

Show FEMA and Hall County studied Flood plains that are present on site.
Show stream buffer and impervious setback from wrested vegetation not centerline of stream

- **Traffic:** Public Works agrees with the findings of the traffic assessment/Trip generation memo. The driveway will be included in the LDP and must meet all applicable design criteria.
- **Utilities:** Property is in the Gainesville service district.

- **(A) 3054, 3056, 3060, & 0 Poplar Springs Church Road and 3531, 3535, 3545, 3547 & 3549 Gilleland Extension** | Rezone | from Planned Development (PRD), Agricultural Residential 1 (AR-1), and Residential (R-1) to Residential Mixed (R-X) | on a combined 105.69± acre tract located on the north side of Poplar Springs Church Road approximately 280 feet west of its intersection with Meadowood Court | Zoned PRD, AR-1 & R-1; Tax Parcels 15036 000010; 000010B; 000009; 000013A; 15036D000002I; 000002H; 000002B; 000002C; 000002A; | Proposed Use: 234-unit mixed residential development | ** Commission District 3 | Cook Communities, applicant

  (B) 3054, 3056, 3060, & 0 Poplar Springs Church Road and 3531, 3535, 3545, 3547 & 3549 Gilleland Extension | Special Use | for a subdivision, residential | on a combined 105.69± acre tract located on the north side of Poplar Springs Church Road approximately 280 feet west of its intersection with Meadowood Court | Zoned PRD, AR-1 & R-1; Tax Parcels 15036 000010; 000010B; 000009; 000013A; 15036D000002I; 000002H; 000002B; 000002C; 000002A; | Proposed Use: 234-unit mixed residential development | ** Commission District 3 | Cook Communities, applicant

  - **Engineering**: This site may require a stormwater management report should the site plan indicate the proposed development meets stormwater thresholds for impervious surfaces and/or disturbed acreage.
    Show FEMA and Hall County studied Flood plains that are present on site.
    Show stream buffer and impervious setback from wrested vegetation not centerline of stream
  - **Traffic:** Traffic impact study TIS under review. All recommended improvements from the approved TIS will be required in the LDP.
  - **Utilities:** Property is in the Gainesville service district.

- **1646 March Drive** | Rezone | from Highway Business (H-B) to Residential (R-1) | on a 0.11± acre tract located on the northwest side of March Drive approximately 730 feet from its intersection with South Drive | Zoned H-B; Tax Parcel 15032E006034 | Proposed Use: Single-family dwelling | ** Commission District 4 | Udis Calderon, applicant

  - **Engineering**: No comment
  - **Traffic:** there are no traffic issues with the proposed SRF use. Any proposed driveways must be located to maximize intersection sight distance.
  - **Utilities:** Property is in the Gainesville service district.

- **0 Ridge Road** | Rezone | from Agricultural Residential 1 (AR-1) to Residential Mixed (R-X) | on a 20.854± acre tract located on the west side of Ridge Road approximately 500 feet south of its intersection with Friendship Road | Zoned AR-1; Tax Parcel 08154 000016 | Proposed Use: 160-unit mixed residential development | ** Commission District 1 | bSide Oakwood, LLC, applicant

    - **Engineering**: This site may require a stormwater management report should the site plan indicate the proposed development meets stormwater thresholds for impervious surfaces and/or disturbed acreage.
      Show stream buffer and impervious setback from wrested vegetation not centerline of stream.
    - **Traffic:** The provided Traffic Impact Study (TIS) has not been approved at this time. Any recommended improvements identified in the approved TIS must be incorporated in the LDP.
    - **Utilities:** Property is in the Buford service district, but an IGA between Buford and Hall County has been obtained.

- **(A) 6651 Spout Springs Road** | Rezone | from Agricultural Residential 1 (AR-1) to Residential Mixed (R-X) | on a 33.27± acre tract located at the northeast corner of the intersection of Spout Springs Road and Union Circle | Zoned AR-1; Tax Parcel 15042 000093 | Proposed Use: 119-unit mixed residential development | ** Commission District 1 | DCCM Infrastructure, Inc., applicant

  (B) 6651 Spout Springs Road | Special Use | for a subdivision, residential | on a 33.27± acre tract located at the northeast corner of the intersection of Spout Springs Road and Union Circle | Zoned AR-1; Tax Parcel 15042 000093 | Proposed Use: 119-unit mixed residential development | ** Commission District 1 | DCCM Infrastructure, Inc., applicant

    - **Engineering**: This site may require a stormwater management report should the site plan indicate the proposed development meets stormwater thresholds for impervious surfaces and/or disturbed acreage.
      Show FEMA and Hall County studied Flood plains that are present on site.
      Show stream buffer and impervious setback from wrested vegetation not centerline of stream
    - **Traffic:** The driveway labeled Road A is too close to Spout Springs Road. It must be relocated further away. The traffic impact (TIS) is under review. All improvements in the TIS will be included in the LDP. A traffic engineering (TE) report /warrant analysis and signal design will be part of the LDP review process. The traffic signal shall be installed within 120 days of the issuance of the LDP.
    - **Utilities**: Property is in the Hall County service district and will to connect to Hall County sewer. Any easements or improvements required for connection / system upgrades shall be obtained and funded by the developer / development owner.

- **(A) 5300, 5334, 5348, 5372 & 0 Ponderosa Farm Road** | Rezone | from Planned Commercial Farming District (PCFD) and Agricultural Residential (AR-1) to Residential Single-Family Detached (R-SF) | on a 59.16± acre tract located on the west side of Ponderosa Farm Road approximately 350 feet north of its intersection with Tanners Mill Road | Zoned PCFD & AR-1; Tax Parcels 15028 000120, 000108, 000132, 000107 & 000107A | Proposed Use: 146-unit residential development | ** Commission District 1 | CKK Development Services, LLC, applicant

  (B) 5300, 5334, 5348, 5372 & 0 Ponderosa Farm Road | Special Use | for a subdivision, residential | on a 59.16± acre tract located on the west side of Ponderosa Farm Road approximately 350 feet north of its intersection with Tanners Mill Road | Zoned PCFD & AR-1; Tax Parcels 15028 000120, 000108, 000132, 000107 & 000107A | Proposed Use: 146-unit residential development | ** Commission District 1 | CKK Development Services, LLC, applicant

  - **Engineering**: This site may require a stormwater management report should the site plan indicate the proposed development meets stormwater thresholds for impervious surfaces and/or disturbed acreage.
    Show FEMA and Hall County studied Flood plains that are present on site.
    Show stream buffer and impervious setback from wrested vegetation not centerline of stream
  - **Traffic:** The Traffic Impact Study (TIS) is under review and is not approved. All improvements in the approved TIS will be included in the LDP.
  - **Utilities:** Property is in the Hall County service district and will to connect to Hall County sewer. Any easements or improvements required for connection / system upgrades shall be obtained and funded by the developer / development owner.

- **(A) 6337 Lanier Islands Parkway, 6330 & 6450 Old Lanier Islands Drive, and portion of Old Lanier Island Drive right-of-way** | Rezone | from Suburban Shopping (S-S) & Planned Commercial District (PCD) to Highway Business (H-B) | on a 7.44± acre tract located on the south side of Lanier Islands Parkway east of its intersection with Merritts Drive and on the south side of Old Lanier Islands Drive approximately 380 feet east of its intersection with Merritts Drive | Zoned PCD & S-S; Tax parcels 07331 003004 (pt), 002034(pt), 001008 | Proposed Use: To recognize & allow expansion of boat sales & repair | ** Commission District 2 | DCCM Infrastructure, Inc., applicant

  (B) 6337 Lanier Islands Parkway and 6330, 6450 Old Lanier Islands Drive, and portion of Old Lanier Island Drive right-of-way | Special Use | to allow boat sales & repair within the GCOD | on a 7.44± acre tract located on the south side of Lanier Islands Parkway east of its intersection with Merritts Drive and on the south side of Old Lanier Islands Drive approximately 380 feet east of its intersection with Merritts Drive | Zoned PCD & S-S; Tax Parcels 07331 003004 (pt), 002034(pt), 001008 | Proposed Use: To recognize & allow expansion of boat sales & repair | ** Commission District 2 | DCCM Infrastructure, Inc., applicant

  - **Engineering**: This site may require a stormwater management report should the site plan indicate the proposed development meets stormwater thresholds for impervious surfaces and/or disturbed acreage.
  - **Traffic:** There are no traffic concerns with the required use. Public Works does support the request to abandon Old Lanier Island Drive.
  - **Utilities:** Property is in the Buford service district.

0 Cagle Road | Rezone | from Agricultural Residential (AR-1) to Planned Development (PD) | on a 26.21± acre tract located on the southeast side of Cagle Road at its intersection with Clubhouse Drive, Skyline Drive, and South Browning Bridge Road | Zoned AR-1; Tax Parcel 15019 000159 (pt) **| Proposed Use: 48-unit residential development |** ** Commission District 3 **| Habitat for Humanity of Hall County, Inc, applicant**

- **Engineering**: This site may require a stormwater management report should the site plan indicate the proposed development meets stormwater thresholds for impervious surfaces and/or disturbed acreage.
  Show stream buffer and impervious setback from wrested vegetation not centerline of stream.
- **Traffic:** A Traffic Impact Study (TIS) will be required. The improvements recommended in the approval TIS will be included in the LDP.
- **Utilities:** Property is in the Hall County service district and will to connect to Hall County sewer. Any easements or improvements required for connection / system upgrades shall be obtained and funded by the developer / development owner.

HALL COUNTY
GEORGIA
*We have it **all** in Hall*

POST OFFICE BOX 907730
GAINESVILLE, GA 30501

t: 770.531-6838 | f: 770.531.6845

FIRE CHIEF
Jerry Smith

Hall County Government
FIRE RESCUE

To: Katie Ahmed, Director of Planning and Zoning
From: Hall County Fire Marshal's Office
Date: 10/6/26
Subject: Date Hall County Board of Commissioners meeting – Planning Items – 11/16/2026
Please be advised that Hall County Fire Marshal's Office has reviewed the Planning items forwarded to the Hall County Board of Commissioners for consideration at the 11/16/26 meeting. Upon review, we provide the following comments.

1. **3411 Springdale Forrest Circle | Special Use |** for a minor subdivision | on a 2.09± acre tract located on the north side of Springdale Forrest Circle at the northeast corner of its intersection with Springdale Forrest Avenue | Zoned R-1; Tax Parcel 10062 000038 **| Proposed Use:** 2-lot subdivision **|** ** Commission District 2 **| KD South, LLC, applicant**

The Hall County Fire Marshal's Office has no comments as proposed.

2. **(A) 1646 Candler Road | Rezone** | from Agricultural Residential (AR-1) to Light Industrial (I-1) | on a 41.98± acre tract located on the east side of Calvary Church Road approximately 640 feet north of its intersection with Calvary Industrial Drive | Zoned AR-1; Tax Parcel 15031 000027 **| Proposed Use: Storage lot** | ** Commission District 4 **| Chris Patton, applicant**

The Hall County Fire Marshal's Office has no comments as proposed.

(B) 1646 Candler Road | Variance to Section 8.2 | fencing and buffer standards | on a 41.98± acre tract located on the east side of Calvary Church Road approximately 640 feet north of its intersection with Calvary Industrial Drive | Zoned AR-1; Tax Parcel 15031 000027 **| Proposed Use: Storage lot** | ** Commission District 4 **| Chris Patton, applicant**

The Hall County Fire Marshal's Office has no comments as proposed.

3. **(A) 3054, 3056, 3060, & 0 Poplar Springs Church Road and 3531, 3535, 3545, 3547 & 3549 Gilleland Extension | Rezone** | from Planned Development

(PRD), Agricultural Residential 1 (AR-1), and Residential (R-1) to Residential Mixed (R-X) | on a combined 105.69± acre tract located on the north side of Poplar Springs Church Road approximately 280 feet west of its intersection with Meadowood Court | Zoned PRD, AR-1 & R-1; Tax Parcels 15036 000010; 000010B; 000009; 000013A; 15036D000002I; 000002H; 000002B; 000002C; 000002A; **| Proposed Use: 234-unit mixed residential development** | ** Commission District 3 **| Cook Communities, applicant**

The Hall County Fire Marshal's Office has no comments as proposed.

(B) 3054, 3056, 3060, & 0 Poplar Springs Church Road and 3531, 3535, 3545, 3547 & 3549 Gilleland Extension | Special Use | for a subdivision, residential | on a combined 105.69± acre tract located on the north side of Poplar Springs Church Road approximately 280 feet west of its intersection with Meadowood Court | Zoned PRD, AR-1 & R-1; Tax Parcels 15036 000010; 000010B; 000009; 000013A; 15036D000002I; 000002H; 000002B; 000002C; 000002A; **| Proposed Use: 234-unit mixed residential development** | ** Commission District 3 **| Cook Communities, applicant**

The Hall County Fire Marshal's Office has no comments as proposed.

4. **1646 March Drive | Rezone** | from Highway Business (H-B) to Residential (R-1) | on a 0.11± acre tract located on the northwest side of March Drive approximately 730 feet from its intersection with South Drive | Zoned H-B; Tax Parcel 15032E006034 **| Proposed Use: Single-family dwelling** | ** Commission District 4 **| Udis Calderon, applicant**

   The Hall County Fire Marshal's Office has no comments as proposed.

5. **0 Ridge Road | Rezone** | from Agricultural Residential 1 (AR-1) to Residential Mixed (R-X) | on a 20.854± acre tract located on the west side of Ridge Road approximately 500 feet south of its intersection with Friendship Road | Zoned AR-1; Tax Parcel 08154 000016 **| Proposed Use: 160-unit mixed residential development** | ** Commission District 1 **| bSide Oakwood, LLC, applicant**

   The Hall County Fire Marshal's Office has no comments as proposed.

6. **(A) 6651 Spout Springs Road | Rezone |** from Agricultural Residential 1 (AR-1) to Residential Mixed (R-X) | on a 33.27± acre tract located at the northeast corner of the intersection of Spout Springs Road and Union Circle **|** Zoned AR-1; Tax Parcel 15042 000093 **| Proposed Use: 119-unit mixed residential development | ** Commission District 1 | DCCM Infrastructure, Inc., applicant**

The Hall County Fire Marshal's Office has no comments as proposed.

(B) 6651 Spout Springs Road | Special Use | for a subdivision, residential | on a 33.27± acre tract located at the northeast corner of the intersection of Spout Springs Road and Union Circle | Zoned AR-1; Tax Parcel 15042 000093 **| Proposed Use: 119-unit mixed residential development |** ** Commission District 1 **| DCCM Infrastructure, Inc., applicant**

The Hall County Fire Marshal's Office has no comments as proposed.

7. **(A) 5300, 5334, 5348, 5372 & 0 Ponderosa Farm Road | Rezone** | from Planned Commercial Farming District (PCFD) and Agricultural Residential (AR-1) to Residential Single-Family Detached (R-SF) | on a 59.16± acre tract located on the west side of Ponderosa Farm Road approximately 350 feet north of its intersection with Tanners Mill Road | Zoned PCFD & AR-1; Tax Parcels 15028 000120, 000108, 000132, 000107 & 000107A **| Proposed Use: 146-unit residential development** | ** Commission District 1 **| CKK Development Services, LLC, applicant**

The proposed concept plan shows both ingress / egress locations on Ponderosa Farm Road too close together. Below is the fire code standard used to determine the distance between two access road ingress/egress locations.

International Fire Code 2024 Edition

D107.2 Remoteness.

Where two fire apparatus access roads are required, they shall be placed a distance apart equal to not less than one-half of the length of the maximum overall diagonal dimension of the property or area to be served, measured in a straight line between accesses.

The secondary fire access road cannot be installed because of location on the property, topography, waterways, nonnegotiable grades or other similar conditions. Per Fire Marshal Vieira the applicant can use the state adopted alternative to increase the road width to 26' the increased road width will eliminate the requirement for a secondary emergency access.

(B) 5300, 5334, 5348, 5372 & 0 Ponderosa Farm Road | Special Use | for a subdivision, residential | on a 59.16± acre tract located on the west side of Ponderosa Farm Road approximately 350 feet north of its intersection with Tanners Mill Road | Zoned PCFD & AR-1; Tax Parcels 15028 000120, 000108, 000132,

000107 & 000107A | **Proposed Use: 146-unit residential development** | ** Commission District 1 | **CKK Development Services, LLC, applicant**

The proposed concept plan shows both ingress / egress locations on Ponderosa Farm Road too close together. Below is the fire code standard used to determine the distance between two access road ingress/egress locations.

International Fire Code 2024 Edition

D107.2 Remoteness.

Where two fire apparatus access roads are required, they shall be placed a distance apart equal to not less than one-half of the length of the maximum overall diagonal dimension of the property or area to be served, measured in a straight line between accesses.

The secondary fire access road cannot be installed because of location on the property, topography, waterways, nonnegotiable grades or other similar conditions. Per Fire Marshal Vieira the applicant can use the state adopted alternative to increase the road width to 26' the increased road width will eliminate the requirement for a secondary emergency access.

8. **(A) 6337 Lanier Islands Parkway, 6330 & 6450 Old Lanier Islands Drive, and portion of Old Lanier Island Drive right-of-way | Rezone** | from Suburban Shopping (S-S) & Planned Commercial District (PCD) to Highway Business (H-B) | on a 7.44± acre tract located on the south side of Lanier Islands Parkway east of its intersection with Merritts Drive and on the south side of Old Lanier Islands Drive approximately 380 feet east of its intersection with Merritts Drive | Zoned PCD & S-S; Tax parcels 07331 003004 (pt), 002034(pt), 001008 **| Proposed Use: To recognize & allow expansion of boat sales & repair** | ** Commission District 2 **| DCCM Infrastructure, Inc., applicant**

The Hall County Fire Marshal's Office considers the plan conceptual and if approved the site plan may require modifications during the development review to meet Life Safety and International Fire Code requirements including any applicable state modifications.

(B) 6337 Lanier Islands Parkway and 6330, 6450 Old Lanier Islands Drive, and portion of Old Lanier Island Drive right-of-way | Special Use | to allow boat sales & repair within the GCOD | on a 7.44± acre tract located on the south side of Lanier Islands Parkway east of its intersection with Merritts Drive and on the south side of Old Lanier Islands Drive approximately 380 feet east

of its intersection with Merritts Drive | Zoned PCD & S-S; Tax Parcels 07331 003004 (pt), 002034(pt), 001008 | **Proposed Use: To recognize & allow expansion of boat sales & repair |** ** Commission District 2 **| DCCM Infrastructure, Inc., applicant**

The Hall County Fire Marshal's Office considers the plan conceptual and if approved the site plan may require modifications during the development review to meet Life Safety and International Fire Code requirements including any applicable state modifications.

0 Cagle Road | Rezone | from Agricultural Residential (AR-1) to Planned Development (PD) | on a 26.21± acre tract located on the southeast side of Cagle Road at its intersection with Clubhouse Drive, Skyline Drive, and South Browning Bridge Road | Zoned AR-1; Tax Parcel 15019 000159 (pt) **| Proposed Use: 48-unit residential development |** ** Commission District 3 **| Habitat for Humanity of Hall County, Inc, applicant**

A 48-unit residential development will require fire hydrants to be installed for potential fire suppression needs. Currently the nearest fire hydrant is located over 1 mile south at Cagel and Buffington Farm Road. See Code requirement below.

International Fire Code 2024 Edition 507.5.1 Where required.

Where a portion of the facility or building hereafter constructed or moved into or within the jurisdiction is more than 500 feet from a hydrant on a fire apparatus access road, as measured by an *approved* route around the exterior of the facility or building, on-site fire hydrants and mains shall be provided where required by the *fire code official*.

Regards,

John Hornick, NPQ Fire Service Plans Examiner 1

Lieutenant, Hall County Fire Rescue

Hall County Government

Main: 770-531-6838 | Cell: 404-597-0083

Website: www.Hallcounty.org

HALL COUNTY

We have it all on Hall!



Hall County Government

COMMUNITY DEVELOPMENT & INFRASTRUCTURE
BUILDING INSPECTIONS DIVISION

HALL COUNTY
GEORGIA
*We have it **all** in Hall*

POST OFFICE DRAWER 1435
GAINESVILLE, GA 30503

t: 770.531.6809 | Option 1
e: permits@hallcounty.org

INTERIM DEVELOPMENT SERVICES DIRECTOR
Barry Shaw

INTERIM CHIEF BUILDING OFFICIAL
Cody Edwards

To: Katie Ahmed, Director of Planning and Zoning

From: Barry Shaw, Interim Director of Development Services

Date: October 19, 2026

Subject: November 16, 2026

3411 Springdale Forrest Circle | Special Use | for a minor subdivision | on a 2.09± acre tract located on the north side of Springdale Forrest Circle at the northeast corner of its intersection with Springdale Forrest Avenue | Zoned R-1; Tax Parcel 10062 000038 | Proposed Use: 2-lot subdivision | ** Commission District 2 | KD South, LLC, applicant

- Applicants will be required to get demo permits for all structures from Building Inspections before building new structures. All structures were built prior to 1980 and will require asbestos inspections and reports by a state licensed asbestos Inspector.

(A) 1646 Candler Road | Rezone | from Agricultural Residential (AR-1) to Light Industrial (I-1) | on a 41.98± acre tract located on the east side of Calvary Church Road approximately 640 feet north of its intersection with Calvary Industrial Drive | Zoned AR-1; Tax Parcel 15031 000027 **| Proposed Use: Storage lot** | ** Commission District 4 **| Chris Patton, applicant**
(B) 1646 Candler Road | **Variance to Section 8.2** | fencing and buffer standards | on a 41.98± acre tract located on the east side of Calvary Church Road approximately 640 feet north of its intersection with Calvary Industrial Drive | Zoned AR-1; Tax Parcel 15031 000027 **| Proposed Use: Storage lot** | ** Commission District 4 **| Chris Patton, applicant**

- Applicants will be required to get demo permits for all structures from Building Inspections before building new structures. All structures were built prior to 1980 and will require asbestos inspections and reports by a state licensed asbestos Inspector.

(A) 3054, 3056, 3060, & 0 Poplar Springs Church Road and 3531, 3535, 3545, 3547 & 3549 Gilleland Extension | Rezone | from Planned Development (PRD), Agricultural Residential 1 (AR-1), and Residential (R-1) to Residential Mixed (R-X) | on a combined 105.69± acre tract located on the north side of

Poplar Springs Church Road approximately 280 feet west of its intersection with Meadowood Court | Zoned PRD, AR-1 & R-1; Tax Parcels 15036 000010; 000010B; 000009; 000013A; 15036D000002I; 000002H; 000002B; 000002C; 000002A; **| Proposed Use: 234-unit mixed residential development** | ** Commission District 3 **| Cook Communities, applicant**

(B) 3054, 3056, 3060, & 0 Poplar Springs Church Road and 3531, 3535, 3545, 3547 & 3549 Gilleland Extension | Special Use | for a subdivision, residential | on a combined 105.69± acre tract located on the north side of Poplar Springs Church Road approximately 280 feet west of its intersection with Meadowood Court | Zoned PRD, AR-1 & R-1; Tax Parcels 15036 000010; 000010B; 000009; 000013A; 15036D000002I; 000002H; 000002B; 000002C; 000002A; **| Proposed Use: 234-unit mixed residential development** | ** Commission District 3 **| Cook Communities, applicant**

- Applicants will be required to get demo permits for all structures from Building Inspections before building new structures apart from 2 structures all were built prior to 1980 and will require asbestos inspections and reports by a state licensed asbestos Inspector. 3060 Poplar Springs Church Road and 3549 Gilleland Extension were both built in 1980 and will not require asbestos inspections and reports before demolition.

1646 March Drive | Rezone | from Highway Business (H-B) to Residential (R-1) | on a 0.11± acre tract located on the northwest side of March Drive approximately 730 feet from its intersection with South Drive | Zoned H-B; Tax Parcel 15032E006034 **| Proposed Use: Single-family dwelling** | ** Commission District 4 **| Udis Calderon, applicant**

- NO COMMENT

0 Ridge Road | Rezone | from Agricultural Residential 1 (AR-1) to Residential Mixed (R-X) | on a 20.854± acre tract located on the west side of Ridge Road approximately 500 feet south of its intersection with Friendship Road | Zoned AR-1; Tax Parcel 08154 000016 **| Proposed Use: 160-unit mixed residential development** | ** Commission District 1 **| bSide Oakwood, LLC, applicant**

- NO COMMENT

(A) 6651 Spout Springs Road | Rezone | from Agricultural Residential 1 (AR-1) to Residential Mixed (R-X) | on a 33.27± acre tract located at the northeast corner of the intersection of Spout Springs Road and Union Circle **|** Zoned AR-1; Tax Parcel 15042 000093 **| Proposed Use: 119-unit mixed residential development | ****** Commission District 1 **| DCCM Infrastructure, Inc., applicant**

(B) 6651 Spout Springs Road | Special Use | for a subdivision, residential | on a 33.27± acre tract located at the northeast corner of the intersection of Spout Springs Road and Union Circle | Zoned AR-1; Tax Parcel 15042 000093 **| Proposed Use: 119-unit mixed residential development |** ** Commission District 1 **| DCCM Infrastructure, Inc., applicant**

- Applicants will be required to get demo permits for all structures from Building Inspections before building new structures. All structures that were built prior to 1980 will require asbestos inspections and reports by a state licensed asbestos inspector. The single-family residence at this location was built in 1998 and will not require asbestos inspections and reports before demolition.

(A) 5300, 5334, 5348, 5372 & 0 Ponderosa Farm Road | Rezone | from Planned Commercial Farming District (PCFD) and Agricultural Residential (AR-1) to Residential Single-Family Detached (R-SF) | on a 59.16± acre tract located on the west side of Ponderosa Farm Road approximately 350 feet north of its intersection with Tanners Mill Road | Zoned PCFD & AR-1; Tax Parcels 15028 000120, 000108, 000132, 000107 & 000107A **| Proposed Use: 146-unit residential development** | ** Commission District 1 **| CKK Development Services, LLC, applicant**
(B) 5300, 5334, 5348, 5372 & 0 Ponderosa Farm Road | Special Use | for a subdivision, residential | on a 59.16± acre tract located on the west side of Ponderosa Farm Road approximately 350 feet north of its intersection with Tanners Mill Road | Zoned PCFD & AR-1; Tax Parcels 15028 000120, 000108, 000132, 000107 & 000107A **| Proposed Use: 146-unit residential development |** ** Commission District 1 **| CKK Development Services, LLC, applicant**

- Applicants would be required to get demo permits for all structures from Building Inspections before building new structures. All structures that were built prior to 1980 will require asbestos inspections and reports by a state licensed asbestos inspector. 5372 Ponderosa Farm Road currently has a parcel tag dated 03.23.2022 and placed by Planning and Zoning referencing a demo of a pole barn and is no longer relevant should proposed development be granted.

(A) 6337 Lanier Islands Parkway, 6330 & 6450 Old Lanier Islands Drive, and portion of Old Lanier Island Drive right-of-way | Rezone | from Suburban Shopping (S-S) & Planned Commercial District (PCD) to Highway Business (H-B) | on a 7.44± acre tract located on the south side of Lanier Islands Parkway east of its intersection with Merritts Drive and on the south side of Old Lanier Islands Drive approximately 380 feet east of its intersection with Merritts Drive | Zoned PCD & S-S; Tax parcels 07331 003004 (pt), 002034(pt), 001008 **| Proposed Use: To recognize & allow expansion of boat sales & repair** | ** Commission District 2 **| DCCM Infrastructure, Inc., applicant**
(B) 6337 Lanier Islands Parkway and 6330, 6450 Old Lanier Islands Drive, and portion of Old Lanier Island Drive right-of-way | Special Use | to allow boat sales & repair within the GCOD | on a 7.44± acre tract located on the south side of Lanier Islands Parkway east of its intersection with Merritts Drive and on the south side of Old Lanier Islands Drive approximately 380 feet east of its intersection with Merritts Drive | Zoned PCD & S-S; Tax Parcels 07331 003004 (pt), 002034(pt), 001008 | **Proposed Use: To recognize & allow expansion of boat sales & repair |** ** Commission District 2 **| DCCM Infrastructure, Inc., applicant**

- NO COMMENT

0 Cagle Road | Rezone | from Agricultural Residential (AR-1) to Planned Development (PD) | on a 26.21± acre tract located on the southeast side of Cagle Road at its intersection with Clubhouse Drive, Skyline Drive, and South Browning Bridge Road | Zoned AR-1; Tax Parcel 15019 000159 (pt) **| Proposed Use: 48-unit residential development |** ** Commission District 3 **| Habitat for Humanity of Hall County, Inc, applicant**

- NO COMMENT

PLANNING AND DEVELOPMENT DEPARTMENT
2875 BROWNS BRIDGE ROAD, GAINESVILLE, GA, 30504
MAILING ADDRESS: PO BOX 1435, GAINESVILLE. GA 30503
t: 770-531-6809 I f: 770-531-3902

HALL COUNTY
GEORGIA
*We have it **all** in Hall*

PUBLIC NOTICE REQUIREMENTS

Zoning regulations require that public notice must be given prior to all zoning hearings as follows:

1. The Planning Department shall publish a legal advertisement no less than fifteen (15) days and no more than forty-five (45) days prior to the public hearing.

2. The Planning Department shall send notification by letter of all other property owners within a 500-foot radius of the applicant's property, which is standard administrative policy of the Planning Department.

3. The applicant/property owner shall place the public notice sign in a conspicuous location on the property not less than fifteen (15) days and not more than forty-five (45) days prior to the public hearing.

The Planning Department shall post the legal advertisement and notify property owners within a 500ft radius to the subject property.

The applicant is required to post the public notice sign not less than fifteen (15) days and no more than forty-five (45) days prior to the public hearing. A photo of the sign placed at the location is required and must be sent to the Planning Department.

Multiple sign postings on a site may be required as determined by the Planning Department. The sign must be in a location where it is clearly visible from the roadway. The sign cannot be obstructed in any manner, placed too far from the road, or placed in such manner as would cause it to blend into the landscape.

Should you find the sign missing or vandalized in any manner, contact the Planning Department for a replacement sign. When the proceeding is complete and final Board action has occurred, the sign shall then be removed from the property by the applicant.

THE ZONING SIGN MUST BE POSTED NO EARLIER THAN October 21, 2026 AND NO LATER THAN October 25, 2026.

THE ORGINAL SIGNED AFFIDAVIT MUST BE RETURNED TO THE PLANNING DEPARTMENT NO LATER THAN October 25, 2026 ALONG WITH A MINIMUM OF ONE PHOTO SHOWING THE SIGN POSTED AT THE SUBJECT PROPERTY.

Failure to comply will result in a delay of the application.

AFFIDAVIT

By my signature, I, Beth Garmon (Please Print Name) **, hereby acknowledge that I have read and understand the sign posting requirements. I further certify that the required public notice sign was posted on** 10/23/2026 (Date) **for** DCCM Infrastructure, Inc. (Name application filed as).

Signature Elizabeth Garmon

(The original document is required)

Revised September 2021


Oct 23, 2026 at 12:55:27 PM
6337 Lanier Islands Pkwy
Buford GA 30518
United States
ZONING NOTICE
AN APPLICATION HAS BEEN FILED WITH HALL COUNTY IN REGARD TO THE ZONING REGULATIONS AS THEY APPLY TO THIS PROPERTY
APPLICANT: DCCM INFRASTRUCTURE, INC
REQUEST: REZONE FROM S-S & POD TO H-B AND A SPECIAL USE TO RECOGNIZE & ALLOW EXPANSION OF BOAT SALES & REPAIR
PUBLIC HEARINGS WILL BE HELD ON:
PLANNING COMMISSION
Date: NOV 16, 2026
Time: 5:15 P.M.
&
COUNTY COMMISSION
Date: DEC 10, 2026
Time: 6:00 P.M.
HALL COUNTY GOVERNMENT CENTER, 2875 BROWNS BRIDGE ROAD, GAINESVILLE, GA
FOR MORE INFORMATION CALL: (770) 531-6809


Oct 23, 2026 at 12:50:00 PM
6450 Lanier Islands Pkwy
Buford GA 30518
United States
SHOWROOM
ZONING NOTICE
AN APPLICATION HAS BEEN FILED WITH HALL COUNTY IN REGARD TO THE ZONING REGULATIONS AS THEY APPLY TO THIS PROPERTY
APPLICANT: DCCM INFRASTRUCTURE, INC.
REQUEST: REZONE FROM S-S & PCD TO H-B AND A SPECIAL USE TO RECOGNIZE & ALLOW EXPANSION OF BOAT SALES & REPAIR
PUBLIC HEARINGS WILL BE HELD ON:
PLANNING COMMISSION
Date: NOV 16, 2026
Time: 5:15 P.M.
&
COUNTY COMMISSION
Date: DEC 10, 2026
Time: 6:00 P.M.
HALL COUNTY GOVERNMENT CENTER, 2875 BROWNS BRIDGE ROAD, GAINESVILLE, GA
FOR MORE INFORMATION CALL: (770) 531-6809


Oct 23, 2026 at 12:40:04 PM
6330 Lanier Islands Pkwy
Buford GA 30518
United States
ZONING NOTICE
AN APPLICATION HAS BEEN FILED WITH HALL COUNTY IN REGARD TO THE ZONING REGULATIONS AS THEY APPLY TO THIS PROPERTY
APPLICANT: DCCM INFRASTRUCTURE, INC.
REQUEST: REZONE FROM S-S & POD TO H-B AND A SPECIAL USE TO RECOGNIZE & ALLOW EXPANSION OF BOAT SALES & REPAIR
PUBLIC HEARINGS WILL BE HELD ON:
PLANNING COMMISSION
Date: NOV 16, 2026
Time: 5:15 P.M.
&
COUNTY COMMISSION
Date: DEC 10, 2026
Time: 6:00 P.M.
HALL COUNTY GOVERNMENT CENTER, 2875 BROWNS BRIDGE ROAD, GAINESVILLE, GA
FOR MORE INFORMATION CALL: (770) 531-6809

Print

Planning Commission Comments - November 16, 2026 - Submission #155266

Date Submitted: 11/4/2026

Comments completed in the form below will be submitted into the record for the November 16, 2026 meeting of the Hall County Planning Commission.

First Name*

Edward

Last Name*

Sutphin

Address1*

6380 Tuggle Dr

Address2

City*

Buford

State*

GA

Zip*

30518

Zoning Item for Comment*

6337 Lanier Islands Parkway, 6330 & 6450 Old Lanier Islands Drive, and portion of Old Lanier Island Drive right-of-way

Select from the list below which zoning item you would like to register a comment on. Items are listed in the order in which they appear on the agenda.

Your Comments*

Dear Members of the Planning and Zoning Commission,

I am writing to express concerns regarding the proposed expansion of Atlanta Marine. As a neighboring property owner and community member, I believe the Commission should carefully evaluate the company's existing property maintenance practices before approving any additional expansion.

The property's current condition raises several concerns about upkeep, safety, and its impact on surrounding neighborhoods. Photographs of the site show numerous examples of deferred maintenance and poor property management that do not reflect the standards residents expect from businesses operating within our community.

One photograph shows a section of fencing that has collapsed and is leaning significantly downhill along the property boundary. The damaged fence appears to have been in this condition long enough for vegetation to grow through and around it. Fencing serves an important purpose in defining property boundaries, screening commercial activities, and maintaining an orderly appearance. The failure to repair such a visible structural element suggests a lack of attention to routine maintenance and property stewardship.

Another photograph shows a large dead or severely deteriorated tree leaning toward the property and adjacent roadway. The tree is covered in vines and appears unstable, creating potential safety concerns for motorists, pedestrians, neighboring properties, and utility infrastructure. Dead and fallen trees should be promptly removed, particularly when they are located near roads and commercial entrances. The continued presence of this obvious hazard raises questions about how future expansion areas would be maintained.

Additional photographs show stacks of pallets, large storage crates, construction debris, and miscellaneous materials stored in open view near the perimeter of the property. While commercial operations often require outdoor storage, the accumulation of pallets and crates creates an appearance of disorder and industrial clutter that is inconsistent with the expectations of many nearby residents. Unscreened outdoor storage can negatively affect community aesthetics and may contribute to concerns about debris, pests, and overall property management.

These issues are important because expansion should not simply be about increasing the size of a business. Expansion should also demonstrate a commitment to responsible operation, proper maintenance, and respect for neighboring properties. Before additional acreage, facilities, or operational capacity are approved, the Commission should consider whether the applicant has demonstrated the ability and willingness to properly maintain its existing property.

Residents expect neighboring businesses to:

Maintain their properties in a clean, orderly, and professional manner.
Promptly repair damaged fences, structures, and site improvements.
Remove dead, fallen, or hazardous trees and vegetation.
Properly screen outdoor storage areas from public view and adjoining properties.
Control debris and clutter so that commercial operations do not create visual blight.
Protect property values and contribute positively to the character of the surrounding area.
Demonstrate strong stewardship of the land before seeking additional development rights.

Many residents support local businesses and recognize the economic value they bring to Hall County. However, expansion should be accompanied by higher standards of property maintenance and accountability. The existing conditions visible on the property suggest that improvements should be made before additional expansion requests are approved.

I respectfully ask the Planning and Zoning Commission to carefully consider these concerns and require Atlanta Marine to address current maintenance deficiencies, improve site appearance, repair damaged infrastructure, remove hazards, and implement appropriate screening and property management measures before granting any future expansion approvals.

Thank you for your consideration and for your service to Hall County.

Ed Sutphin
6380 Tuggle Dr

Buford, GA 30518
[redacted]
Please write your comments in the box above.

File Upload

Merritts Drive.Old Lake Lainer PKWY.jpg

If you have files, such as photos, videos or text documents to include with your comments, upload them in the box above.


Would you like follow-up communication?

[redacted]

Please leave an email address and/or phone number if you would like a Hall County staff member to follow-up with you.



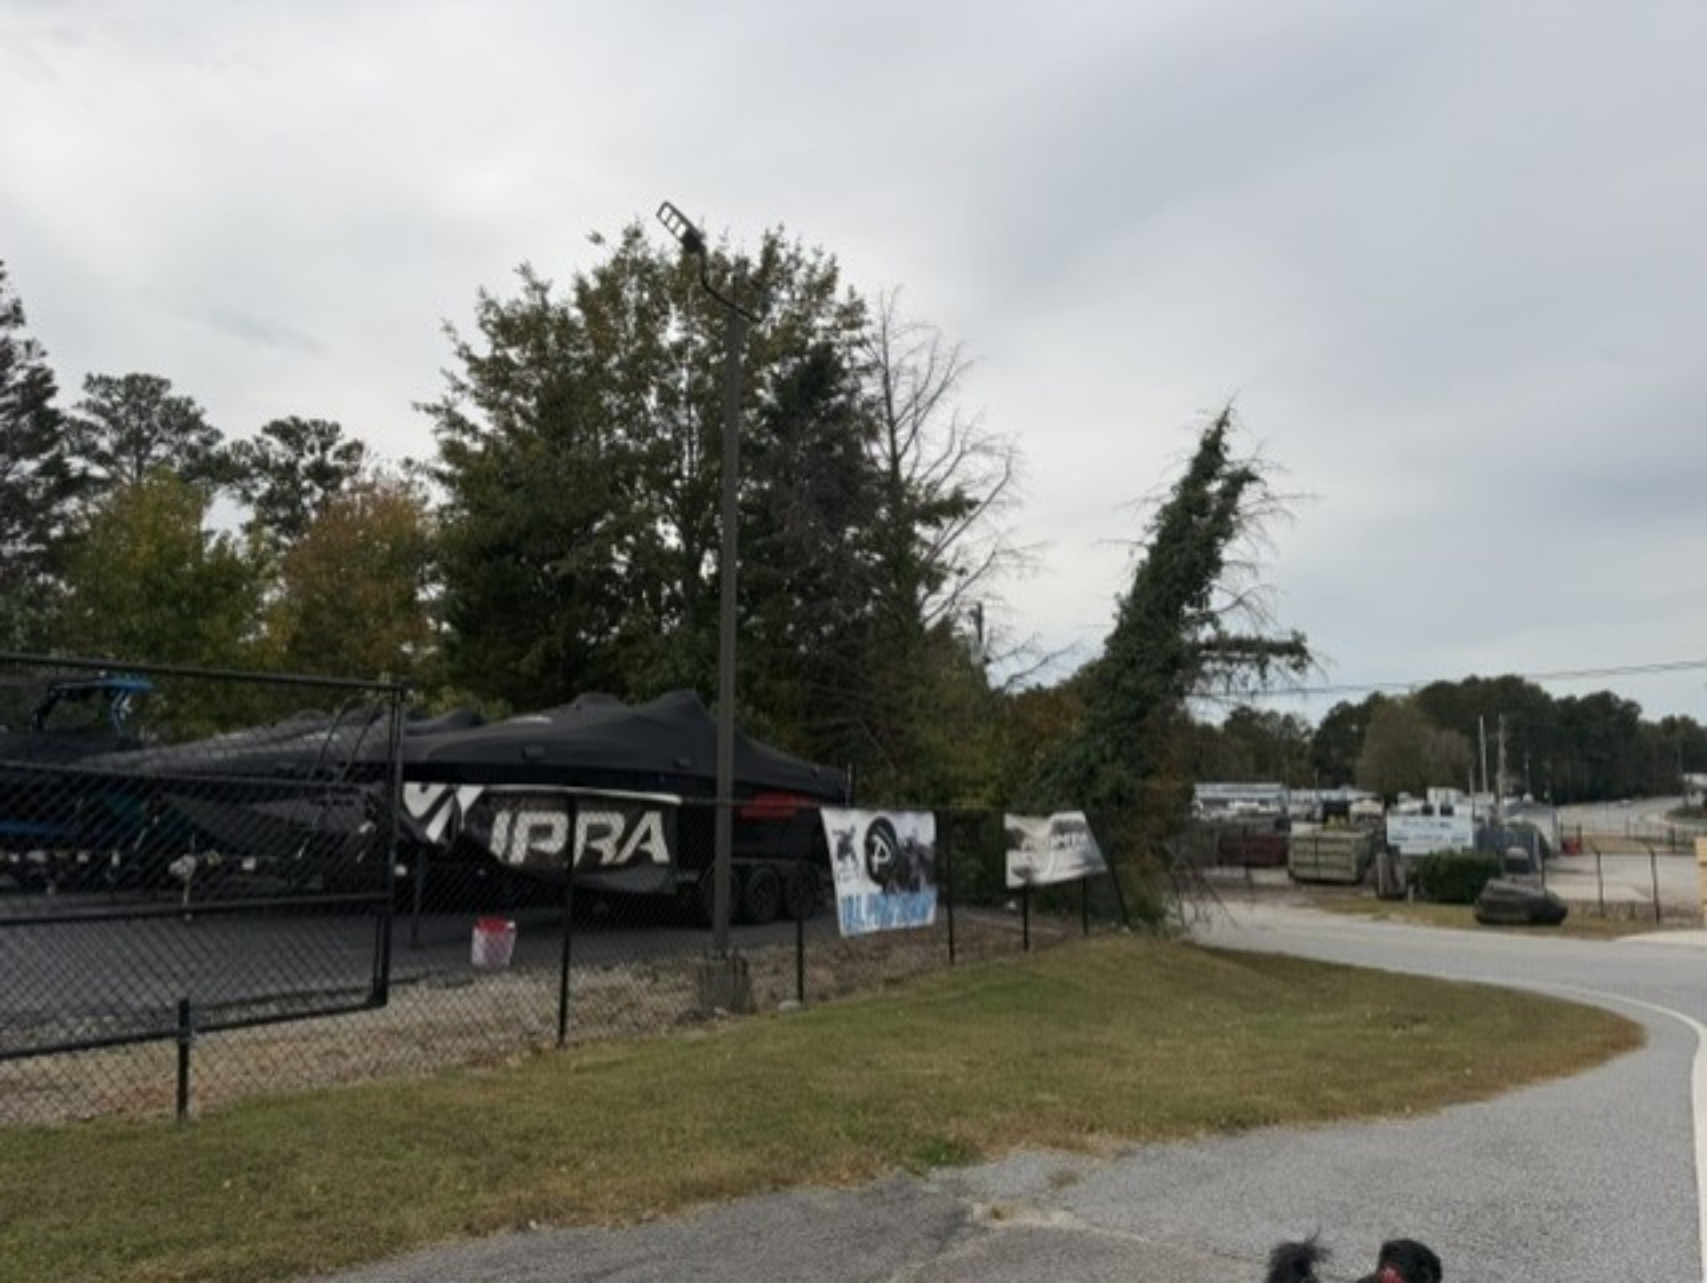


IPRA


MOOMBA
BOATS





Print

Planning Commission Comments - November 16, 2026 - Submission #155510

Date Submitted: 11/6/2026

Comments completed in the form below will be submitted into the record for the November 16, 2026 meeting of the Hall County Planning Commission.

First Name*

mike

Last Name*

holman

Address1*

6376 tuggle drive

Address2

City*

buford

State*

Georgia

Zip*

30518

Zoning Item for Comment*

6337 Lanier Islands Parkway, 6330 & 6450 Old Lanier Islands Drive, and portion of Old Lanier Island Drive right-of-way

Select from the list below which zoning item you would like to register a comment on. Items are listed in the order in which they appear on the agenda.

Your Comments*

I am a resident just behind Atlanta Marine on tuggle drive. My comments are around the upkeep and maintenance of the property on and around Atlanta marine.
Trees:
On tuggle drive, the juniper trees that were planted many years ago are overgrown and dying. In the past 5 years, three of them have fallen and blocked the street. They were removed by the neighbors without any help from Atlanta Marine. There are several trees that need to be removed to keep this from happening again. There is another dead tree that is leanining over Merrits drive and will fall very soon if not removed.
Fence:
Atlanta marine put in a new chain link fence along tuggle drive about 3 or 4 years ago. They did not remove the old chain link fence and it is an eyesore. It is leaning at about a 45 degree angle in some spots.
Trash:
Atlanta marine washes their boats in the back by the fenceline against tuggle drive. Trash, contaminated water and general debris washed off the boats runs off their property onto the road making a mess to look at. The front of their maintenance space on old lanier islands is a dumping ground for their unused pallets and a bunch of asphalt that they scraped up from their parking lot. It looks bad and is a hazard if anyone were to veer off the road at night and hit the debris.

I dont have a problem living by a boat dealer/maintenance shop but i do have a problem with their lack of general maintenance of their property. I propose that before Atlanta marine is approved to expand, they would need to bring their current property up to date and looking more like a business that wants to be a good neighbor to the residents living around them.
Requested tasks:
Take down old fence that is listing and about to fall down.
Take out all dead or dying juniper trees along tuggle drive and plant something that is a bit more appealing.
Take out the dead tree that is about to fall on merrit drive.
Clean up the debris on the side of the road on old lanier islands drive
Install a drain with a filter that can be emptied by Atlanta Marine at the back of their property.

Pics:
1 - trash along old lanier islands parkway
2 - fence that is listing heavily
3 - tree that is about to fall on Merrits dr.
4 - area where debris and contaminated water come down to tuggle drive

Please write your comments in the box above.

File Upload

E7E602D1-5251-4A49-BE75-48CC7E4FCAE7.JPG
If you have files, such as photos, videos or text documents to include with your comments, upload them in the box above.

Would you like follow-up communication?

[redacted]

Please leave an email address and/or phone number if you would like a Hall County staff member to follow-up with you.

Outlook

Re: Planning Commission Comments - November 16, 2026 - Submission #155510

From Mike holman [redacted]
Date Thu 11/12/2026 9:17 PM
To Kaitlyn Elliott (Planning) <kelliott@hallcounty.org>

4 attachments (6 MB)
IMG_1242.jpeg; IMG_1239.jpeg; IMG_1237.jpeg; IMG_1241.jpeg;

CAUTION: This email originated from outside of the organization. Do not click links or open attachments unless you recognize the sender and know the content is safe.

Here are the pictures that I didn't send you.
Image one is of the leaning fence that is about to fall down on Tuggle Drive
Image two is of where the runoff from the washing of the boats ends up on the road on tuggle drive
Image three is of a pile of pallets and asphalt on old Lanier Parkway
Image four is of a tree that is about to fall down on the corner of Tuggle Drive and Merritts drive

I hope that helps.

Mike

Get Outlook for iOS

From: Kaitlyn Elliott (Planning) <kelliott@hallcounty.org>
Sent: Friday, 06 November 2026 16:50:04
To: [redacted]
Subject: Planning Commission Comments - November 16, 2026 - Submission #155510

Mr. Holman,

Only 1 photo was attached to your comment which I have attached. Could you please provide the others you referenced in your comment.

Thank you,

Kaitlyn Elliott
Planning Commission Clerk
Planning and Zoning
(770) 531-6810
kelliott@hallcounty.org
www.hallcounty.org




OMBA
BOATS



Outlook

Atlanta Marine

From Kaitlyn Elliott (Planning) <kelliott@hallcounty.org>
Date Fri 11/13/2026 12:54 PM
To Kaitlyn Elliott (Planning) <kelliott@hallcounty.org>

1 attachment (23 KB)
Maintenance Log_Atlanta Marine.xlsx;

From: Beth Garmon <bgarmon@dccm.com>
Sent: Friday, November 13, 2026 11:48 AM
To: Katie G. Ahmed (Planning) <kahmed@hallcounty.org>
Subject: Atlanta Marine

CAUTION: This email originated from outside of the organization. Do not click links or open attachments unless you recognize the sender and know the content is safe.

Katie,

In response to the public comments for the rezoning and special use applications for Backus Holdings, please find attached a log which documents the commitment to ongoing maintenance of the property related to fence repairs, waste disposal, and tree/brush removal. Pallets are generally not disposed of in the trash dumpsters but are kept for recyclers to pick up on scheduled visits.

The items noted in the public comments have been addressed by the business owner and I will provide photos to you soon showing the current status of the property.

Would you please add this information to the application packages?

Thank you,
Beth

Beth Garmon
Senior Project Manager

DCCM

A 425 Oak Street, Northwest, Gainesville, Georgia 30501
P 770.718.0600
DCCM.com |

This e-mail, including attachments, may include confidential information and may be used only by the person or entity to which it is addressed. If the reader of this e-mail is not the intended recipient, the reader is hereby notified that any dissemination, distribution, or copying of this e-mail is prohibited. If you have received this e-mail in error, please notify the sender by replying to this message and delete this e-mail immediately.

Atlanta Marine, Inc.
Transaction Detail By Account
May 1, 2025 through November 12, 2026

Type	Date	Name	Memo	Location	Amount
6040 · Landscaping Expense					
Bill	05/12/2025	Robles Landscape Services	May	All	850.00
Bill	06/10/2025	Robles Landscape Services	June	All	850.00
Bill	07/10/2025	Robles Landscape Services	July	All	850.00
Bill	08/10/2025	Robles Landscape Services	August	All	850.00
Bill	09/10/2025	Robles Landscape Services	September	All	850.00
Bill	10/10/2025	Robles Landscape Services	October	All	850.00
Bill	11/10/2025	Robles Landscape Services	November	All	850.00
Bill	12/05/2025	Robles Landscape Services	December	All	850.00
Bill	01/05/2026	Robles Landscape Services	January	All	850.00
Bill	02/09/2026	Robles Landscape Services	February	All	850.00
Bill	03/05/2026	Robles Landscape Services	March	All	850.00
Check	03/06/2026	O.G. Tree, LLC	tree/brush removal	All	1,500.00
Bill	03/15/2026	Robles Landscape Services	pine straw	Preowned Center	855.00
Bill	03/15/2026	Robles Landscape Services	Atlanta Marine letters black mulch	Preowned Center	1,240.00
Bill	04/06/2026	Robles Landscape Services	April	All	950.00
Bill	05/01/2026	Oscar Yanez	April	All	700.00
Bill	05/31/2026	Oscar Yanez	May	All	700.00
Bill	06/06/2026	Oscar Yanez	retention ponds	All	750.00
Bill	07/01/2026	Oscar Yanez	June	All	700.00
Bill	07/31/2026	Oscar Yanez	July	All	700.00
Bill	08/31/2026	Oscar Yanez	August	All	700.00
Bill	09/30/2026	Oscar Yanez	September	All	700.00
Bill	10/31/2026	Oscar Yanez	October	All	700.00
					19,545.00
6055 · Repairs & Maintenance					
Check	07/24/2025	David Tyson Fence Company, Inc.	repair fence	Surf Headquarters	1,850.00
Check	03/26/2026	TJS Electrical Contractors, LLC	Inv. 1599	Surf Headquarters	2,800.00
Check	05/19/2026	Walter Lopez	paint store	Surf Headquarters	2,600.00
Amex	04/15/2026	PAYPAL * TJSELECTRI [redacted] GA		Surf Headquarters	1119.56
Amex	07/11/2026	AplPay FOY SEPTIC, LMADISON GA		Surf Headquarters	1,375.00
Amex	07/13/2026	AplPay FOY SEPTIC, LMADISON GA		Surf Headquarters	525.00
					10,269.56
6070 · Waste Disposal					
Check	05/15/2025	Republic Services	waste disposal	Surf Headquarters	586.93
Check	05/15/2025	Republic Services	waste disposal	Preowned Center	586.92
Check	06/14/2025	Republic Services	waste disposal	Surf Headquarters	478.10
Check	06/14/2025	Republic Services	waste disposal	Preowned Center	478.10
Check	07/15/2025	Republic Services	waste disposal	Surf Headquarters	475.83
Check	07/15/2025	Republic Services	waste disposal	Preowned Center	475.83
Check	08/14/2025	Republic Services	waste disposal	Surf Headquarters	536.39
Check	08/14/2025	Republic Services	waste disposal	Preowned Center	536.40
Check	09/14/2025	Republic Services	waste disposal	Surf Headquarters	647.43
Check	09/14/2025	Republic Services	waste disposal	Preowned Center	647.42
Check	10/15/2025	Republic Services	waste disposal	Surf Headquarters	591.61
Check	10/15/2025	Republic Services	waste disposal	Preowned Center	591.60
Check	11/14/2025	Republic Services	waste disposal	Surf Headquarters	535.81
Check	11/14/2025	Republic Services	waste disposal	Preowned Center	535.80
Check	12/15/2025	Republic Services	waste disposal	Surf Headquarters	648.50
Check	12/15/2025	Republic Services	waste disposal	Preowned Center	648.51
Check	01/14/2026	Republic Services	waste disposal	Surf Headquarters	633.78
Check	01/14/2026	Republic Services	waste disposal	Preowned Center	633.79
Check	02/14/2026	Republic Services	waste disposal	Surf Headquarters	567.72
Check	02/14/2026	Republic Services	waste disposal	Preowned Center	567.73
Check	03/17/2026	Republic Services	waste disposal	Surf Headquarters	625.56
Check	03/17/2026	Republic Services	waste disposal	Preowned Center	625.56
Check	04/14/2026	Republic Services	waste disposal	Surf Headquarters	610.08

Atlanta Marine, Inc.
Transaction Detail By Account
May 1, 2025 through November 12, 2026

Check	04/14/2026 Republic Services	waste disposal	Preowned Center	610.09
Check	05/15/2026 Republic Services	waste disposal	Surf Headquarters	826.76
Check	05/15/2026 Republic Services	waste disposal	Preowned Center	826.76
Check	06/14/2026 Republic Services	waste disposal	Surf Headquarters	634.97
Check	06/14/2026 Republic Services	waste disposal	Preowned Center	634.97
Check	07/15/2026 Republic Services	waste disposal	Surf Headquarters	697.91
Check	07/15/2026 Republic Services	waste disposal	Preowned Center	697.92
Check	08/14/2026 Republic Services	waste disposal	Surf Headquarters	609.17
Check	08/14/2026 Republic Services	waste disposal	Preowned Center	609.16
Check	09/14/2026 Republic Services	waste disposal	Surf Headquarters	688.74
Check	09/14/2026 Republic Services	waste disposal	Preowned Center	688.74
Check	10/01/2026 Republic Services	waste disposal	Surf Headquarters	722.12
Check	10/01/2026 Republic Services	waste disposal	Preowned Center	722.12
				22,234.83

Concerns and resolutions

Concern raised	Our action	Status
Collapsed fence along the boundary	Remove about 120 ft of old collapsed fence; Add Privacy Mesh to existing fence in good condition and replace about 30ft of bad fence.	In Progress - See Photos
Dead, vine-covered tree near the road	Remove the tree	Scheduled for November 14th
Pallets, crates and debris on the perimeter and unscreened outdoor storage	Clear the perimeter, haul debris to the landfill, lay pine straw, move items inside or to other locations.	Complete

Total quoted work is $6,000+ for fence, landscaping and tree removal

CONCERN 1 · DAMAGED BOUNDARY FENCE

The collapsed fence is coming out and being replaced

BEFORE · PHOTO FROM THE NOV 4 COMMENT



NOW · NOV 13, REMOVAL UNDER WAY



Nature's Creations is removing about 120 ft of old fence, removing debris, completing light grading, and laying pine straw. **Pennington Fence** replaces 30 ft with new 6 ft black vinyl chain-link and green privacy mesh on the existing fence.

CONCERN 2 · PALLETS, CRATES AND DEBRIS

Perimeter storage and debris are being cleared

BEFORE · PHOTOS FROM THE NOV 4 COMMENT





NOW · NOV 13





Pallets, crates and aluminum scaffolding are cleared from the property.

CONCERN 3 · DEAD TREE NEAR THE ROADWAY

The dead tree comes down this Saturday

BEFORE · PHOTO FROM THE NOV 4 COMMENT



REMOVAL · SATURDAY, NOV 14

Scheduled Nov 14

We'll provide a photo once the tree has been removed.

A tree crew is booked for **Saturday, November 14**, The damaged fence along the edge of this area is also being repaired and replaced.

Vines and clutter removed from side of building.

BEFORE · PHOTO FROM THE NOV 4 COMMENT



NOW · NOV 13, CLEARING UNDER WAY



LANIER POINT
CHURCH

November 12, 2026

Hall County Planning and Development Department
2875 Browns Bridge Road, 3rd Floor
Gainesville, GA 30504

Re: Road Abandonment of Old Lanier Islands Drive – Backus Holdings, LLC and Lanier Point Church

To Whom It May Concern:

Lanier Point Church (the "Church") submits this letter in connection with the petitions for the road abandonment of Old Lanier Islands Drive. The Church has reviewed the updated exhibit and the legal descriptions prepared by DCCM for this request, and confirms the following:

1. The Church approves the updated exhibit entitled "EXHIBIT FOR BACKUS HOLDINGS LLC & LANIER POINT CHURCH."
2. The Church approves the legal description entitled "ABANDONMENT 2."
3. The Church has no objection to the abandonment of the road described in the legal description entitled "ABANDONMENT 1" to Backus Holdings, LLC.

Please accept this letter as the Church's written approval and consent for purposes of the abandonment applications. If you have any questions or need anything further from the Church, please contact me.

Sincerely,

Tony McCollum
Senior Pastor
Lanier Point Church

AGENDA ITEM

New Business

REPORT TO:	**Planning Commission Meeting (11/16/26)**
ITEM NO:	742/2026
SUBJECT:	**(B) 6337 Lanier Islands Parkway, 6330 & 6450 Old Lanier Islands Drive, and portion of Old Lanier Island Drive right-of-way | Special Use |** to recognize the existing and allow the expansion of a boat sales & repair business with outdoor storage in the GCOD | on a 5.48± acre tract located on the southeast corner of Lanier Islands Parkway and Merritts Drive | Zoned PCD & S-S; Tax Parcels 07331 003004 (pt), 002034(pt), 001008 & a portion of Old Lanier Island Drive right-of-way **| Proposed Use: To allow the expansion of a boat sales & repair business |** ** Commission District 2 **| DCCM Infrastructure, Inc., applicant**

Meetings:

Voting Meeting Date: 11/16/26

Executive Summary:

Presenter: LT

Recommendation:

(B) Approval, with conditions, as the use is an existing approved use and the proposed expansion is outside the 300-foot limits of the Gateway Corridor Overlay District (GCOD).

1. The property shall be developed in accordance with the site plan dated September 4, 2026, and as described in the project narrative dated September 17, 2026, modified as necessary for compliance with conditions herein and development standards enforced at the time of site plan approval.
2. A combination plat shall be submitted for Plat Review and recorded prior to issuance of any land disturbance permit, building permit or business license.
3. No variances or development exceptions are granted as part of this request that are not explicitly granted by board approval. All improvements and applicable code sections identified in this report shall be met or a separate variance application filed for relief.
4. All conditions of zoning shall be made a part of any plats or construction plans created for the property.

Purpose of Request:

History:

(B) 6337 Lanier Islands Parkway, 6330 & 6450 Old Lanier Islands Drive, and portion of Old Lanier Island Drive right-of-way | Special Use | to recognize the existing and allow the expansion of a boat sales & repair business with outdoor storage in the GCOD | on a 5.48± acre tract located on the southeast corner of Lanier Islands Parkway and Merritts Drive | Zoned PCD & S-S; Tax Parcels 07331 003004 (pt), 002034(pt), 001008 & a portion of Old Lanier Island Drive right-of-way | **Proposed Use: To allow the expansion of a boat sales & repair business** | ** Commission District 2 | **DCCM Infrastructure, Inc., applicant**

Facts and Issues:

Options:

Approvals:

Submit	Review
KE	LT

Attachments:

See Rezone Application for all other items

Due to file sizes, materials for the following applications have been combined. See the highlighted agenda item for all materials related to the following applications:

(A) 6337 Lanier Islands Parkway, 6330 & 6450 Old Lanier Islands Drive, and portion of Old Lanier Island Drive right-of-way | Rezone | from Suburban Shopping (S-S) & Planned Commercial Development (PCD) to Highway Business (H-B) | on a 5.48± acre tract located on the southeast corner of Lanier Islands Parkway and Merritts Drive | Zoned PCD & S-S; Tax parcels 07331 003004 (pt), 002034(pt), 001008 & a portion of Old Lanier Island Drive right-of-way **| Proposed Use: To allow the expansion of a boat sales & repair business** | Commission District 2 **| DCCM Infrastructure, Inc., applicant**

(B) 6337 Lanier Islands Parkway, 6330 & 6450 Old Lanier Islands Drive, and portion of Old Lanier Island Drive right-of-way | Special Use | to recognize the existing and allow the expansion of a boat sales & repair business with outdoor storage in the GCOD | on a 5.48± acre tract located on the southeast corner of Lanier Islands Parkway and Merritts Drive | Zoned PCD & S-S; Tax Parcels 07331 003004 (pt), 002034(pt), 001008 & a portion of Old Lanier Island Drive right-of-way | **Proposed Use: To allow the expansion of a boat sales & repair business |** Commission District 2 **| DCCM Infrastructure, Inc., applicant**

AGENDA ITEM

New Business

REPORT TO: **Planning Commission Meeting (11/16/26)**

ITEM NO: 743/2026

SUBJECT: **0 Cagle Road | Rezone |** from Agricultural Residential (AR-1) to Planned Development (PD) | on a 26.21± acre tract located on the southeast side of Cagle Road at its intersection with Clubhouse Drive, Skyline Drive, and South Browning Bridge Road | Zoned AR-1; Tax Parcel 15019 000159 (pt) **| Proposed Use: 48-unit residential development |** ** Commission District 3 **| Habitat for Humanity of Hall County, Inc, applicant**

Meetings:

Voting Meeting Date: 11/16/26

Executive Summary:

Presenter: LT

Recommendation:

Approval, with conditions, as the proposed zoning and development is consistent with the Lakeside Residential future land use designation within the Comprehensive Plan in the East Hall Character Area.

1. The property shall be developed in accordance with the site plan dated October 7, 2026, and as described in the project narrative received October 19, 2026, modified as necessary for compliance with conditions herein and development standards enforced at the time of site plan approval.
2. The development shall be limited to a total of 48 single-family detached residential units.
3. Access to the development shall be subject to approval by the Hall County Public Works Department. Following review and acceptance of the Traffic Impact Study (TIS) by Public Works, all required improvements shall be incorporated into the development plans for review and approval. Any costs associated with these improvements shall be the responsibility of the developer.â€¯
4. All buffers surrounding the development shall meet the definition of a "Buffer, natural" or "Buffer, landscaped" as defined in the Hall County UDC. Where the undisturbed or provided buffer does not meet this definition, the Director of Planning and Zoning, or their designee, may require supplemental plantings or other improvements necessary to ensure the buffer achieves the intent and performance standards intended.
5. No variances or development exceptions are granted as part of this request that are not explicitly granted by board approval.
6. All conditions of zoning shall be made part of any plats created for the property.

Purpose of Request:

History:

0 Cagle Road | Rezone | from Agricultural Residential (AR-1) to Planned Development (PD) | on a 26.21± acre tract located on the southeast side of Cagle Road at its intersection with Clubhouse Drive, Skyline Drive, and South Browning Bridge Road | Zoned AR-1; Tax Parcel 15019 000159 (pt) | **Proposed Use: 48-unit residential development** | ** Commission District 3 | **Habitat for Humanity of Hall County, Inc, applicant**

Facts and Issues:

Options:

Approvals:

Submit	Review
KE	LT

Attachments:

Staff Report
Application
Narrative
Site Plan
Site Plan with Color
Maps
Renderings
Deed
Traffic Memo
Water Availability
Sewer Availability
Department Comments
Notice Signs
Public Comments
Public Comment - Ridgway
Public Comment - Nelson
Community Meeting Sign - In Sheet
Community Meeting Summary

HALL COUNTY PLANNING COMMISSION
STAFF REPORT

Applicant	Habitat for Humanity of Hall County, Inc.
Request	**Rezone** | from Agricultural Residential 1 (AR-1) to Planned Development (PD)
Proposed Use	48-unit residential development
Size	26.21± acres
Zoning	**Current:** Agricultural Residential 1 (AR-1) **Proposed:** Planned Development (PD)
Location	0 Cagle Road **|** Tax Parcel 15019 000159 (pt)
Commission District	Three
Planning Commission Date	November 16, 2026
Staff Recommendation	**Approval, with conditions** as the proposed zoning and development is consistent with the Lakeside Residential future land use designation within the Comprehensive Plan in the East Hall Character Area.
Record Number(s)	HZON26-0042

Staff recommends APPROVAL of the applicant's request with the following conditions:

1. The property shall be developed in accordance with the site plan dated October 7, 2026, and as described in the project narrative received October 19, 2026, modified as necessary for compliance with conditions herein and development standards enforced at the time of site plan approval.

2. The development shall be limited to a total of 48 single-family detached residential units.

3. Access to the development shall be subject to approval by the Hall County Public Works Department. Following review and acceptance of the Traffic Impact Study (TIS) by Public Works, all required improvements shall be incorporated into the development plans for review and approval. Any costs associated with these improvements shall be the responsibility of the developer.

4. All buffers surrounding the development shall meet the definition of a "Buffer, natural" or "Buffer, landscaped" as defined in the Hall County UDC. Where the undisturbed or provided buffer does not meet this definition, the Director of Planning and Zoning, or their designee, may

require supplemental plantings or other improvements necessary to ensure the buffer achieves the intent and performance standards intended.

5. No variances or development exceptions are granted as part of this request that are not explicitly granted by board approval.

6. All conditions of zoning shall be made part of any plats created for the property.

Summary Analysis

The applicant is requesting to rezone a combined 26.21± acre tract from Agricultural Residential 1 (AR-1) to Planned Development (PD) for a 48-unit single-family detached residential development. The proposed site plan includes 48 single-family detached dwellings arranged in a "cottage court" style layout at a density of 1.83 dwelling units per acre with approximately 70 percent open space provided.

The subject property is currently vacant and bordered by the Norfolk Southern Railroad to the southeast.


Surrounding properties are zoned and developed as follows:

North: Residential 1 (R-1): Surfside Club Estates & Lakepoint Subdivisions
Agricultural Residential (AR-1): single-family residences

East: Heavy Industrial (I-2): Kubota Manufacturing of America Corp.

South: Heavy Industrial (I-2): Inland Port, RaceTrac commercial center & Auto Metal Direct


West: Residential 1 (R-1): Surfside Club Estates & Lakepoint Subdivisions; Heavy Industrial (I-2): Inland Port; Agricultural Residential (AR-1): undeveloped

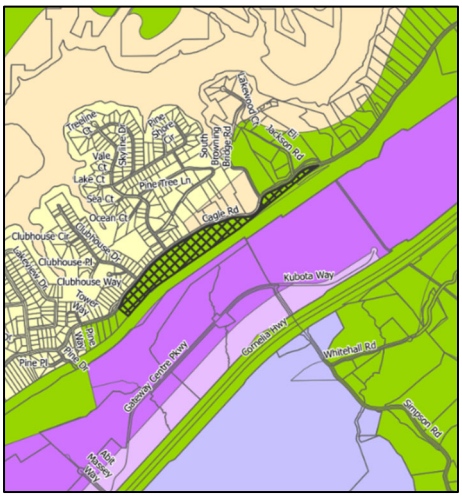

Per the submitted narrative, the proposed lots will have a minimum area of 1,200 square feet with ownership limited to the home footprint. This approach is intended to reduce individual property maintenance while responsibility for the maintenance and management of common areas being assigned to a land trust or community association. The homes would be arranged in clusters around shared common areas, consistent with the cottage court development pattern.

Per the submitted site plan, vehicular access and internal circulation would be provided by three access points distributed along approximately 4,755± feet of frontage along Cagle Road. The development is organized into four residential clusters of twelve homes connected by a 20-foot-wide shared driveway, providing interconnectivity throughout the site. Each cluster of homes includes parking for residents and guests. Approximately 70% of the site will remain as undisturbed open space. Stormwater management facilities are located in the southeastern portion of the development. A 25-foot-wide landscape strip and 50-foot building setback is proposed along Cagle Road. A community mailbox unit is centrally located to serve the four clusters of homes.

Water service will be provided by either the City of Gainesville or community wells. Water availability is confirmed in a letter from Nick Swafford, Permitting Services & GIS Manager, dated October 23, 2026. Sanitary sewer service will be provided by Hall County as confirmed in a letter from Jason Skarda, Assistant Public Works Director, dated October 14, 2026.

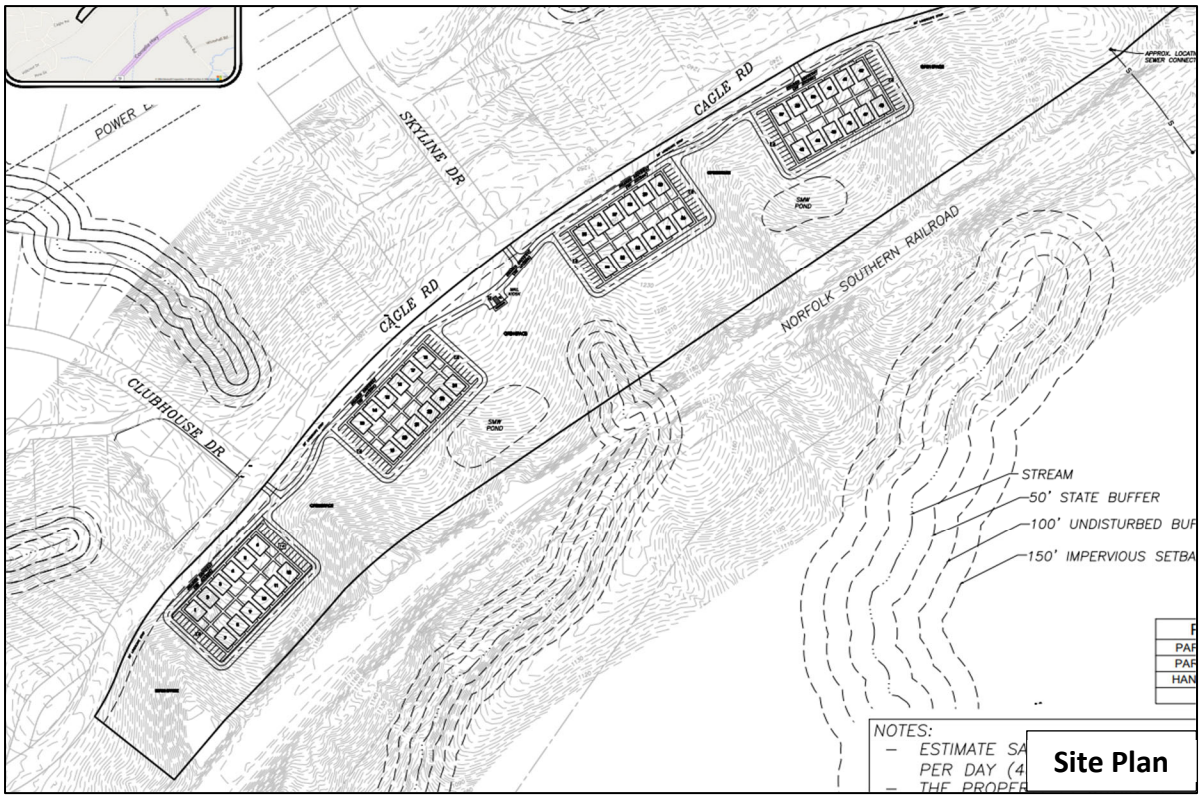

A Trip Generation Memo prepared by Keck + Wood, dated October 23, 2026, states that the development will generate a total of 653 new weekday trips with 38 trips in the AM peak hour and 49 in the PM peak hour. The Memo states that, given the low number of peak hour trips, coupled with proposed access points, the development is expected to have minimal impact on the local roadway network. However, the Hall County Public Works Department commented that a Traffic Impact Study (TIS) will be required prior to issuance of a Land Disturbance Permit (LDP) and any improvements recommended in the approved TIS must be included in the LDP.

Development Standards Analysis

Section 6.1.5. Establishment of Standards and Relationship to Base Zoning:
For purposes of evaluation, the Planning Director or designee shall identify the conventional zoning district or districts most comparable to the proposed development based on land use, density or intensity, and the Comprehensive Plan designation which shall serve as a baseline for evaluating the appropriateness of the proposed PD. Where development standards are not expressly established as part of the PD approval, the standards of the identified comparable zoning district(s) shall apply, as determined by the Planning Director or designee.

The development standards for the project are summarized in the table below and are compared against the Residential-1 (R-1) district standards and the applicable Article 7.2.3.I Cottage Courts and Article 8 Site Development requirements of the Hall County Unified Development Code (UDC):

Development Standard (§)	Proposed	UDC Standard	Compliance
Site Area	26.21± acres	N/A	N/A
R-1 Standards (§4.3)			
Density	1.84 U/A	1 dwelling per 0.5 acre lot (2U/A maximum)	Complies
Maximum Building Height	Unspecified	35 feet	Shall Comply
Minimum Lot Area	1,200 sf	N/A – Cottage Courts (§7.2.3.I)	Complies
Minimum Lot Width	30 feet	N/A – Cottage Courts (§7.2.3.I)	Complies
Front Yard	0 feet	N/A – Cottage Courts (§7.2.3.I)	Complies
Side Yard	0 feet	N/A – Cottage Courts (§7.2.3.I)	Complies
Rear Yard	0 feet	N/A – Cottage Courts (§7.2.3.I)	Complies
Cottage Court Use Standards (§7.2.3.I)			
7.2.3.I.2.a	12 detached DUs for each central common area	4-12 detached DUs for each central common area	Complies
7.2.3.I.2.b	Each DU has frontage on and direct access to the central common area	Each DU must have frontage on and direct access to the central common area	Complies
7.2.3.I.2.c	Not specified	Front porches must be provided for each individual DU	Shall comply
7.2.3.I.2.d	Each courtyard is a minimum of 3,000SF	Common areas must have a ratio of 600sf/DU nor less than 3,000SF	Complies
7.2.3.I.2.e	Not specified	Common areas should consist of pervious materials except for walkways, trails, benches,	Shall comply

		decorative elements, and other impervious materials as approved by the Director	
7.2.3.I.2.f	Common parking is located to the side of the DUs. Access is via 20 ft wide driveway.	Common parking must be located to the side or rear of the DUs. Access to parking areas must be provided by a shared 20 ft wide driveway.	Complies
7.2.3.I.2.g	N/A	Individual parking, where provided, must be located to the side or rear of the DUs. Access to parking areas must be provided by a shared driveway or alley at least 20 ft in width.	N/A
Article 8			
Parking (Table 8.1.1)	28 spaces/12 DU cottage court cluster	1.5 spaces/DU + 1 guest space/4 DU = 21 spaces	Complies
Buffers (§8.2.3)	**Front:** 25-foot landscape strip; **Side:** 200+ feet show as "Open space" **Rear:** 50+ feet show as "Open space"	50 feet undisturbed	Deviation from Code
Landscaping (§8.2.4.H.2)	Unspecified	2 trees per lot	Shall comply
Frontage Landscape Strip (§8.2.5)	25-foot front landscape strip	20 feet planted unless 50 ft undisturbed buffer provided	Deviation from Code- 50-foot undisturbed buffer required
Sidewalks (§8.4, 9.4.8.C)	Provided within Cottage Courts but size unspecified	5 feet wide on both sides of street	Shall comply
Open Space (§8.5)	70%	30%	Complies
Architectural Standards (§8.7)	Unspecified	Various	Shall comply

Amenities Maintenance (§8.8.5)	Land Trust or Community Association	HOA required	Shall comply
Cluster Mailbox Unit (CBU) (§8.10)	CBU with 4 parking spaces	CBU with 3 parking spaces	Complies

Comprehensive Plan Analysis

Based on the Hall County Comprehensive Plan, staff finds that the requested rezoning to Planned Development (PD) *is consistent* with the future land use designation of *Lakeside Residential* within the East Hall Character Area. While some of these areas are not located directly on the lake, they have a development pattern similar to their lakeside neighbors or are likely to see a style of development that is denser than Rural Neighborhood or slightly less dense than Suburban Neighborhood, Low Density. Depending on the character area and what zoning districts they allow, residential densities can be up to 8 dwellings per acre in an urbanized zone and up to 6 dwellings per acre outside of an urbanized zone.

As the subject property is located outside of the urbanized portion of the East Hall Character Area and where water and sewer services are available, the proposed development density of 1.84 dwelling units per acre is within the permitted residential density range of the Lakeside Residential future land use designation.

6.1.4.A Findings of Facts

The County Commission shall approve a Planned Development District only upon making findings that:

1. Complies with the intent, eligibility, and superior design standards set forth in Sections 6.1.1–6.1.3; **The proposed development complies with the intent, eligibility, and superior design standards of Sections 6.1.1–6.1.3 by providing an integrated and efficient neighborhood layout, over 70% functional open space, substantial buffering, and coordinated internal infrastructure. The availability of public water and sewer reflects sufficient infrastructure capacity along with the trip generation memo noting limited impact to the roadway. Flexibility from UDC standards is limited and directly tied to achieving a cohesive design that meets or exceeds the intent of the code. As a Habitat for Humanity project, the development also delivers a meaningful public benefit through the creation of high-quality affordable housing, further satisfying the superior design requirements.**

2. The proposed development is consistent with the Comprehensive Plan and applicable adopted policies; **The Lakeside Residential character area is intended to preserve established lakefront neighborhoods while supporting low-density residential development, with allowable densities up to 6 dwelling units per acre outside an urbanized zone. In East Hall, the supported zoning districts include AG-1, AR-1, R-1-L, V-C, R-1, and PD. Although R-X is the district that typically allows cottage courts, the R-X zoning is not supported in this character area due to its higher density potential. The proposed development, however, remains fully within the allowable R-1 density at 1.84 units per acre, consistent with sewer-served areas of East Hall. Given the site's**

significant topographic constraints, a cottage-court configuration provides a practical way to cluster homes, preserve substantial open space, and minimize land disturbance without increasing density beyond Comprehensive Plan limitations. This combination of lower density, open space preservation, and a clustered housing design tailored to terrain makes the Planned Development district the appropriate tool to implement the character area's intent while maintaining full consistency with the Comprehensive Plan.

3. The proposed development is compatible with surrounding land uses and includes appropriate transitions, buffering, and mitigation of impacts; **The subject property is located directly across Cagle Road from the established Surfside Club Estates and Lake Point subdivisions, making the proposal compatible with the existing development pattern in the area. To the rear, the site is separated from industrial uses by the Norfolk Southern Railroad which provides a substantial physical buffer between the proposed residences and adjacent industrial uses. In addition, the development incorporates significant open space and a rear yard undisturbed buffer to further mitigate potential impacts. Along Cagle Road, the proposed 50-foot building setback and 25-foot-wide landscape strip provide an appropriate visual transition from the public roadway and enhance the visual character of the corridor. Collectively, these design elements support compatibility with surrounding land uses and minimize potential impacts on adjacent properties**.

4. Adequate public facilities and infrastructure are available to serve the development; **Adequate public facilities and infrastructure are available to support the proposed development. The applicant has provided water and sewer availability letters confirming sufficient utility capacity to serve the site. The provided Trip Generation Memo indicates that the projected traffic volumes associated with the development are low, however a Traffic Impact Study will be required prior to approval of the Land Disturbance Permit (LDP) to ensure any required improvements are completed.**

5. The proposed development is designed and intended to function as a unified and coordinated project. **The development functions as a unified project of four residential courtyard cottage nodules connected with an internal circulation network that factors in the site topography with a mechanism to ensure coordinated management of common areas.**

Zoning Analysis

When considering a zoning amendment to the zoning maps, the Commission must study the need and justification for the change based on a determination of the facts applicable to the particular case, and the following general lines of inquiry must be considered:

a) Whether the zoning proposal will permit a use that is suitable in view of the use, development and zoning of adjacent and nearby property; **The proposed rezoning and use is suitable in view of the use, development, and zoning of adjacent and nearby properties.**

b) Whether the zoning proposal will adversely affect the existing use or usability of adjacent or nearby property; **The proposed rezoning does not appear to adversely affect the existing use or usability of adjacent or nearby properties.**

c) Whether the property to be affected by the zoning proposal has a reasonable economic use as currently zoned; **The property appears to have reasonable economic use as currently zoned.**

d) Whether the zoning proposal will result in a use which will or could cause an excessive or burdensome use of existing streets, transportation facilities, utilities, schools, police protection, fire protection, public health facilities or emergency medical service; **The proposed rezoning is not expected to cause an excessive or burdensome use of existing streets, transportation facilities, utilities, schools, police protection, fire protection public facilities, or emergency medical service. The property will be served by City of Gainesville public water, and sanitary sewer service will be provided by Hall County. Any improvements identified in the final approved Traffic Study and required by Hall County Public Works will be addressed with the Land Disturbance Permit (LDP).**

e) Whether the zoning proposal is in conformity with the policy and intent of the future land use plan for the physical development of the area; **The Lakeside Residential character area is intended to preserve established lakefront neighborhoods while supporting low-density residential development, with allowable densities up to 6 dwelling units per acre outside an urbanized zone. In East Hall, the supported zoning districts include AG-1, AR-1, R-1-L, V-C, R-1, and PD. Although R-X is the district that typically allows cottage courts, the R-X zoning is not supported in this character area due to its higher density potential. The proposed development, however, remains fully within the allowable R-1 density at 1.84 units per acre, consistent with sewer-served areas of East Hall.**

f) The extent to which property values are diminished by the existing zoning restrictions; **Staff is unable to determine the extent to which property values are affected by the existing zoning restrictions.**

g) The extent to which the destruction of the subject property's value under the existing zoning promotes the health, safety, morals or general welfare of the public; **Staff is unable to comment on the impact of property values without a full market analysis. Multiple factors impact property value including construction types, proposed uses, and maintenance.**

h) The relative gain to the public as compared to the hardship imposed upon the individual property owner; **Habitat for Humanity is developing this donated property using federal funding and is pursuing additional support through the Georgia DCA Rural Workforce Housing Initiative, which provides higher infrastructure grant eligibility for developments with more housing units, including awards of up to $2,000,000 for projects with 41–60 units. The donated nature of the property further enhances public benefit by enabling affordable homeownership opportunities without land acquisition costs. These combined factors result in a substantial public gain, while the PD flexibility requested minimizes site-specific hardship without creating disproportionate benefit to the property owner**

i) The length of time the property has been vacant as zoned considered in the context of land development in the area in the vicinity of the property; **The subject property is currently vacant and has no history of building permits on file.**

j) Whether there are other existing or changing conditions affecting the use or development of the property which give supporting grounds for either approval or disapproval of the zoning proposal; **Staff is not aware of any changing conditions affecting the use or development of the property.**

k) Whether the change would create an isolated district unrelated to the surrounding districts; **The proposed zoning of Planned Development (PD) is considered a floating zoning district. Its compliance with the comprehensive plan and overall compliance with the PD Findings of Fact prevent it from being considered an isolated district.**

l) Whether the present zoning district boundaries are illogically drawn in relation to existing conditions in the area; **There is no evidence that the present zoning district boundaries are illogically drawn.**

m) Whether the change requested is out of scale with the needs of the county as a whole or the immediate neighborhood; **The proposed development is not out of scale with the needs of the county as a whole, or the immediate neighborhood, as there is a need for additional affordable housing.**

n) Whether it is impossible to find adequate sites for the proposed use in districts permitting such use and already appropriately zoned; **There are no other zoning districts that would permit this type of development within the East Hall Character Area.**

o) Whether the need for rezoning could be handled instead by a variance request to the Planning Commission; **The request could not be handled alternatively as a variance.**

p) Whether there would be an ecological or pollution impact resulting from major modifications to the land if the request is granted; **Any land disturbance activities on the property shall be required to go through the land development permitting process, and as a result are subject to local, state, and federal regulations. As a result, there are no anticipated ecological or pollution impacts resulting from any modification to the land if the request is granted.**

q) Whether there is reasonable evidence based upon existing and anticipated land use that would indicate a mistake was made in the original zoning of the property; **There is no indication that a mistake was made in the original zoning.**

Development Support and Constraints

Hall County Environmental Health
In a memorandum dated October 19, 2026, the Hall County Environmental Health Department stated, "Public sewer. Community septic systems and/or community wells to be permitted by EPD."

Georgia Department of Transportation
In an email dated October 15, 2026, Christopher Hash, D1 Traffic Operations Supervisor, stated, "Off-system, no impacts expected to the State Highway system."

Hall County Public Works and Utilities

In a memorandum dated October 19, 2026, Jorge Gomez, Director of Public Works and Utilities, provided the following comments:

Engineering:
This site may require a stormwater management report should the site plan indicate the proposed development meets stormwater thresholds for impervious surfaces and/or disturbed acreage.
Show stream buffer and impervious setback from wrested vegetation not centerline of stream

Traffic:
A Traffic Impact Study (TIS) will be required. The improvements recommended in the approval TIS will be included in the LDP.

Utilities
Property is in the Hall County service district and will to connect to Hall County sewer. Any easements or improvements required for connection/system upgrades shall be obtained and funded by the developer/development owner.

Hall County Fire Marshal
In a memorandum October 6, 2026, the Hall County Fire Marshal's Office provided the following comments:

A 48-unit residential development will require fire hydrants to be installed for potential fire suppression needs. Currently the nearest fire hydrant is located over 1 mile south at Cagle and Buffington Farm Road. See Code requirement below.

International Fire Code 2024 Edition 507.5.1 Where required.
Where a portion of the facility or building hereafter constructed or moved into or within the jurisdiction is more than 500 feet from a hydrant on a fire apparatus access road, as measured by an approved route around the exterior of the facility or building, on-site fire hydrants and mains shall be provided where required by the fire code official.

PLANNING AND ZONING DEPARTMENT
2875 BROWNS BRIDGE ROAD, GAINESVILLE, GA, 30504
MAILING ADDRESS: PO BOX 1435, GAINESVILLE. GA 30503
T: 770-531-6809 I Email: planning@hallcounty.org

HALL COUNTY
GEORGIA
We have it all in Hall

ZONING APPLICATION

Applicant (Name & Mailing Address)

Habitat for Humanity of Hall County
2380 Murphy Blvd.
Gainesville, GA 30504
Phone 678-450-5998
Email lila@habitathallcounty.org

Property Owner (Name & Mailing Address)

Habitat for Humanity of Hall County, Inc.
PO Box 2514
Gainesville, GA 30503
Phone 678-450-5998
Email lila@habitathallcounty.org

Contact Person (Name & Mailing Address)

Beth Garmon
425 Oak St.
Gainesville, GA 30501
Phone 678-450-5128
Email bgarmon@dccm.com

Status of Applicant

☑ Owner
☐ Option to Purchase
☐ Area Resident
☐ Other: _____

Requested Action

Current Zoning: AR-1
Rezone to: PDD

Property Information

Location Address(es): 0 Cagle Rd.
Tax Parcel Number(s): 15019 000159
Acreage: 26.21 acres
Existing Use(s): vacant (zoned Agricultural Residential 1)
Proposed Use(s): single-family detached home development

I hereby certify that the above information and all attached information are true and correct.

Applicant Name Printed: Lila Weaver as Executive Director of Habitat for Humanity of Hall County
Applicant Signature: Lila Weaver Date: 10-9-26

Applicant must complete all required information above. Incomplete applications will not be accepted. The Planning Department has 15 days after application deadline to review each submittal and will assign scheduling dates during that review period. If an application is determined to be insufficient, no agenda date will be set until all required information has been provided.

Application Withdrawal: I hereby **withdraw** the application.

Applicant Signature: _____ Date: _____

STATE OF GEORGIA

Secretary of State

Corporations Division
313 West Tower
2 Martin Luther King, Jr. Dr.
Atlanta, Georgia 30334-1530

ANNUAL REGISTRATION

Electronically Filed
Secretary of State
Filing Date: 1/24/2025 2:29:11 PM

BUSINESS INFORMATION	
CONTROL NUMBER	J915689
BUSINESS NAME	HABITAT FOR HUMANITY OF HALL COUNTY, INC.
BUSINESS TYPE	Domestic Nonprofit Corporation
EFFECTIVE DATE	01/24/2025
ANNUAL REGISTRATION PERIOD	2025, 2026

PRINCIPAL OFFICE ADDRESS	
ADDRESS	2380 Murphy Boulevard, Gainesville, GA, 30504, USA

REGISTERED AGENT

NAME	ADDRESS	COUNTY
Lila Weaver	5806 Silverthom Drive, Flowery Branch, GA, 30542-3132, USA	Hall

OFFICERS INFORMATION

NAME	TITLE	ADDRESS
Neal Broadwell	CEO	2380 Murphy Blvd, Gainesville, GA, 30504, USA
Patsy Kilmartin	SECRETARY	2380 Murphy Blvd, Gainesville, GA, 30504, USA
Suzanne Erickson	CFO	2380 Murphy Blvd, Gainesville, GA, 30504, USA

AUTHORIZER INFORMATION	
AUTHORIZER SIGNATURE	Lila Weaver
AUTHORIZER TITLE	Director

PLANNING AND ZONING DEPARTMENT
2875 BROWNS BRIDGE ROAD, GAINESVILLE, GA, 30504
MAILING ADDRESS: PO BOX 1435, GAINESVILLE. GA 30503
T: 770-531-6809 I Email: planning@hallcounty.org

HALL COUNTY
GEORGIA
We have it all in Hall

CAMPAIGN CONTRIBUTIONS DISCLOSURE FORM

This form must be completed by the applicant and property owner, or person representing the property owner, for all zoning actions.

OCGA § 36-67A-3: Disclosure of Campaign Contributions:

(a) When any applicant for rezoning action has made, within two years immediately preceding the filing of that applicant's application for the rezoning action, campaign contributions aggregating $250.00 or more to a local government official who will consider the application, it shall be the duty of the applicant to file a disclosure report with the governing authority of the respective local government showing:

(1) The name and official position of the local government official to whom the campaign contribution was made; and

(2) The dollar amount and description of each campaign contribution made by the applicant to the local government official during the two years immediately preceding the filing of the application for the rezoning action and the date of each such contribution.

(b) The disclosures required by subsection (a) of this Code section shall be filed within ten days after the application for the zoning action is first filed.

Code OCGA 1981, § 36-67A-3, enacted by Ga L. 1986, page 1269, § 1; Ga L. 1991, page 1365, § 1; Ga L. 1993, page 91, § 36).

I hereby certify that I have read the above and that:

I have**____ I have not ✓

within the two years immediately preceding this date, made any contribution(s) aggregating $250.00 or more to any local government official involved in the review or consideration of this application.

**If you have made such contribution(s), you must provide the data required below within ten (10) days of filing this application.

Name of Official(s): _____ Office: _____

Dollar Amount: _____ Date of Contribution: _____

Applicant's/Owner's Name Printed: Lila Weaver as Executive Director of Habitat for Humanity of Hall County

Applicant's/Owner's Signature: Lila Weaver Date: 10-9-26

RECEIVED
10-19-2026

Habitat for Humanity of Hall County – Cagle Road

Parcel Number: 15019 000159

Current Zoning: AR-1

Requested Zoning: PD

Proposed Use: 48 single-family detached homes

Total Site Area: 26.21 acres

Sanitary Sewer: Hall County

Water Service: City of Gainesville

Overlay District: North Oconee Water Supply Watershed Protection District

Project Scope:

Habitat for Humanity of Hall County seeks to rezone a 26.21-acre parcel from Agricultural Residential 1 (AR-1) to Planned Development (PD) for a 48-lot single-family residential development. The homes would be arranged in clusters around shared common areas. Vehicular access and circulation would be provided by three access points from Cagle Road leading to an interconnected drive. Each cluster of homes would include parking for residents and guests. The clustered design would allow for maximum open space to be maintained within the development. Stormwater facilities would be designed to manage runoff. A 25-foot landscape strip is proposed along Cagle Road, and there would be no impact on neighboring properties as the railroad tracks border the property to the south. A 50-foot transitional buffer is proposed along the rear property line to provide noise mitigation from the trains passing by. Along Cagle Road is a building limit of 50 feet, which would apply to the homes. A community mailbox unit would be available for residents to receive mail. The clustering of homes allows for more than 70% of the site to remain open space.

Habitat for Humanity of Hall County recently secured a $1,005,000 federal grant from the Federal Transportation, Housing and Urban Development and Related Agencies (THUD) / Consolidated Appropriations Act. The funds are designated for the development of a new affordable housing community in Hall County, specifically covering site surveying, water infrastructure, and the construction of the first three homes. The nonprofit is also pursuing funds through the Georgia Department of Community Affairs Rural Workforce Housing Initiative. This loan fund addresses ongoing workforce housing needs by building for-sale housing with reduced sale prices.

The development's water needs will be served by either community wells or public water provided by the City of Gainesville Department of Water Resources. Sewer will be provided by Hall County, with an anticipated total usage of 9,600 gallons per day for 48 homes.

Existing Conditions:

The subject property is located between Cagle Road and Norfolk Southern Railroad tracks, across from Surfside Club Estates and behind Gainesville Inland Port and Kubota Manufacturing. The total road frontage of the tract measures approximately 4,755 feet. The parcel measures approximately 400 feet deep, with the topography being especially challenging along the rear of the property, with the change in elevation varying from 50 to 80 feet from the right-of-way to the rear boundary.

Supporting Factors:

The Future Land Use designation of the property is Lakeside Residential, and it is located within the East Hall Character Area. The Lakeside Residential designation is intended to create opportunities for permanent residences along and adjacent to the lake. The proposed density of 1.83 units per acre. The Comprehensive Plan notes that 50% of East Hall's residents support increased senior housing. Habitat for Humanity of Hall County builds community, demonstrated by its extensive history of providing affordable homes to Hall County residents.

The proposed development will be similar to the cottage court use included in Hall County's UDC (section 7.3.2.I). The chart below lists the standards required for Cottage Courts, compared with the proposed development:

Cottage Courts	Proposed Development
At least 4 and no more than 12 detached dwelling units per central common area	Site plan shows groupings of up to 12 homes per cluster.
Each dwelling must have frontage on and direct access to the central common area	Each home has frontage on the central courtyard.
Front porches must be provided for each dwelling	Final architectural plans have not been determined for the homes.
Common areas must be provided for each dwelling	All homes will share a common area.
Minimum of 3,000 square feet for each central common area	Each courtyard measures at least 3,000 square feet.
Common areas should consist of pervious materials except for walkways, trails, benches, etc. as approved by the director	Final design of the courtyards has not yet been determined. It is anticipated that the

	space will include planting beds, gardens, open lawn, and walkways with seating areas.
Common parking areas must be located to the side or rear of the dwellings.	Common parking areas will be located to the side of the dwellings.
Access to parking areas must be provided by a shared driveway or alley at least 20 feet in width.	All shared driveways and parking area access will be at least 20 feet in width.
Individual parking areas must be located to the side or rear of the dwelling, and accessed by a shared driveway or alley at least 20 feet in width.	Individual parking areas are not proposed for the homes.

The cottage court use is allowed only within the Residential Mixed (R-X) zoning district and must be approved as a Conditional Use. This district allows for a maximum total density of six units per acre. This zoning district is intended to accommodate a mix of residential housing types, such as townhomes, two-family dwellings, and cottage courts. The Comprehensive Plan does not support R-X within the East Hall Character Area Future Land Use of Lakeside Residential, due to the higher density development types associated with the zoning district.

The proposed development can also be analyzed alongside the Residential 1 (R-1) zoning district, which is intended to accommodate low-density single-family residential development. This zoning district and Agricultural Residential 1 (AR-1) are the most common in the residential areas surrounding the subject property. The R-1 district establishes a minimum lot size of 21,780 square feet when serviced by public sewer. The development is proposed with a minimum lot size of 1,200 square feet, designed in such a way to minimize the individual residents' responsibilities by establishing land ownership of the home footprint only, reducing exterior and landscaping maintenance as these would become the responsibility of a land trust or community association.

The project best aligns with the proposed zoning of Planned Development, which enables innovative, high-quality, and environmentally sensitive development. The site consists of more than five acres and its unique configuration, location, and topography render development under conventional zoning impractical or incapable. Habitat for Humanity has coordinated utility connections with the City of Gainesville, Hall County, and Kubota in order to provide reliable and efficient service. Most importantly, the project demonstrates Habitat for Humanity's commitment to providing meaningful public benefits by increased housing opportunities for those working in the community.


Development Standards:

Density	Not to exceed 2 units per acre (total site area)
Site Coverage	100% of individual home lot
Lot Area	1,200 square feet minimum
Lot Frontage	30 feet minimum
Setbacks	0 for individual home lot
Building Limit	50 feet from Cagle Road right-of-way
Landscape Frontage Strip	25 feet from Cagle Road right-of-way
Transitional Buffer	50 feet along side and rear boundaries, not required along Cagle Road
Building Height	35 feet maximum
Parking	2 spaces per home, plus 1 guest space for every 4 homes
Sidewalks	Sidewalks will be provided to connect homes to parking areas. Sidewalks may also be incorporated into the development to connect home clusters to other clusters and the mail kiosk.
Signage	Monument signs may be installed at each access to Cagle Road. Other directional or wayfinding signage may be incorporated throughout the development as needed.
Lighting	All other lighting fixtures shall be fully shielded or semi cut-off, downward directed, and designed to prevent light spill onto adjacent properties or public rights-of-way
Cluster Mailbox Unit (CBU)	CBU shall be located on a separate lot or within open space and shall include at least 3 short-term parking spaces
Shared Access Driveways	20 feet wide minimum

The developer shall comply with Hall County's land development ordinance, as modified by all approved conditions of zoning. The development of the Community shall be controlled by this document and accompanying documents including the concept plan and other exhibits submitted as part of the application package. The concept plan is considered conceptual in nature, and certain modifications to the plans are anticipated from time to time. Beyond such specific language, modifications of the location and arrangement of lots, roads, amenities and other improvements that do not materially conflict with specific standards and requirements of these conditions may be made by the developer, so long as such modification does not materially alter the location or nature of improvements approved by the Board of Commissioners, or impact previously recorded residential sections, or change the land use or increase density.

VICINITY MAP

SCALE: NTS

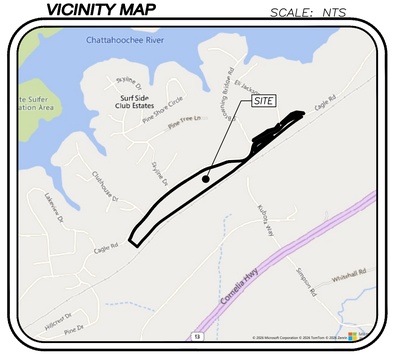

SITE ANALYSIS:

TOTAL NUMBER OF LOTS = 48 UNITS

TOTAL AREA = 26.21 AC

PARCEL ID: 15019 000159

CURRENT ZONING: AR-1

PROPOSED ZONING: PD

PARKING SUMMARY	
PARKING AT UNITS	112
PARKING AT KIOSK	3
HANDICAP PARKING	1
TOTAL	116

NOTES:

- ESTIMATE SANITARY SEWER FLOW OF 9,600 GALLONS PER DAY (48 LOTS @ 200 GALLONS PER DAY)
- THE PROPERTY IS WITHIN THE NORTH OCONEE WATER SUPPLY WATERSHED PROTECTION DISTRICT.

DCCM Infrastructure, Inc.
425 Oak Street NW, Gainesville, GA 30501
770.718.0600 | DCCM.com

SITE PLAN EXHIBIT FOR:

CAGLE ROAD
HABITAT FOR HUMANITY

LOCATED IN:
CITY OF GAINESVILLE
HALL COUNTY, GEORGIA

NO.	DATE	REVISIONS DESCRIPTION


ANY CHANGES OR ALTERATIONS MADE TO THESE CONSTRUCTION DRAWINGS WITHOUT THE WRITTEN APPROVAL OF DCCM INFRASTRUCTURE, INC. SHALL VOID ALL WARRANTIES AND ANY LIABILITY ASSOCIATED WITH THIS PROJECT. ORIGINAL DRAWINGS ARE KEPT ON FILE FOR VERIFICATION OF ANY CHANGES.

GRAPHIC SCALE
50' 0' 100' 200'

SHEET 1 OF 1

DATE: 10/07/26
SCALE: 1" = 100'
JOB NO. G224043.PRP
DWG NO. CONST.dwg
DRAWN BY: AKB

VICINITY MAP SCALE: NTS

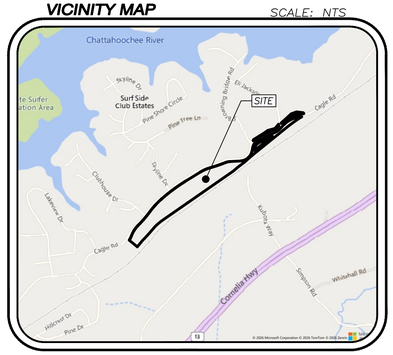

SITE ANALYSIS:

TOTAL NUMBER OF LOTS = 48 UNITS

TOTAL AREA = 26.21 AC

PARCEL ID: 15019 000159

CURRENT ZONING: AR-1

PROPOSED ZONING: PD

FEMA FLOODZONE

FUTURE FLOODZONE

POWER EASEMENT

POWER EASEMENT

S. BROWNING BRIDGE RD

ELI JACKSON RD

CAGLE RD

CAGLE RD

PINE TREE LN

CAGLE RD

SKYLINE DR

CLUBHOUSE DR

SMW POND

SMW POND

NORFOLK SOUTHERN RAILROAD

APPROX. LOCATION OF SEWER CONNECTION

EX. SEWER LINE

STREAM
50' STATE BUFFER
100' UNDISTURBED BUFFER
150' IMPERVIOUS SETBACK

GATEWAY CENTRE PKWY

KUBOTA WY

GRID NORTH GEORGIA WEST ZONE

NOTES:

- *ESTIMATE SANITARY SEWER FLOW OF 9,600 GALLONS PER DAY (48 LOTS @ 200 GALLONS PER DAY)*
- *THE PROPERTY IS WITHIN THE NORTH OCONEE WATER SUPPLY WATERSHED PROTECTION DISTRICT.*

DCCM Infrastructure, Inc.
425 Oak Street NW, Gainesville, GA 30501
770.718.0600 | DCCM.com

SITE PLAN EXHIBIT FOR:

CAGLE ROAD
HABITAT FOR HUMANITY

LOCATED IN:
CITY OF GAINESVILLE
HALL COUNTY, GEORGIA

NO.	DATE	DESCRIPTION
		REVISIONS

ANY CHANGES OR ALTERATIONS MADE TO THESE CONSTRUCTION DRAWINGS WITHOUT THE WRITTEN CONSENT OF DCCM INFRASTRUCTURE, INC. SHALL VOID THE SEAL SHOWN HEREON AND ANY LIABILITY ASSOCIATED WITH THIS PROJECT. ORIGINAL DRAWINGS ARE KEPT ON FILE FOR VERIFICATION OF ANY CHANGES


GRAPHIC SCALE
100' 0' 200' 400'

SHEET 1 OF 1

DATE: 10/07/26
SCALE: 1" = 200'
JOB NO. G224043.PRP
DWG NO. CNST.dwg
DRAWN BY: AAB

VICINITY MAP

SCALE: NTS

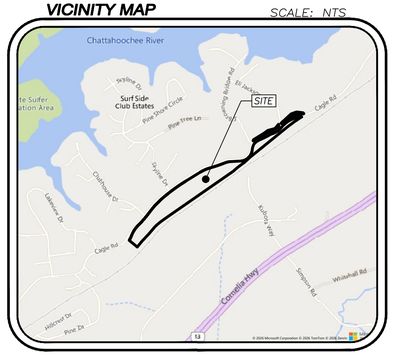

SITE ANALYSIS:

TOTAL NUMBER OF LOTS = 48 UNITS

TOTAL AREA = 26.21 AC

PARCEL ID: 15019 000159

CURRENT ZONING: AR-1

PROPOSED ZONING: PD

OPEN SPACE: 19.16 AC.

PARKING SUMMARY	
PARKING AT UNITS	112
PARKING AT KIOSK	3
HANDICAP PARKING	1
TOTAL	116

NOTES:

- *ESTIMATE SANITARY SEWER FLOW OF 9,600 GALLONS PER DAY (48 LOTS @ 200 GALLONS PER DAY)*
- *THE PROPERTY IS WITHIN THE NORTH OCONEE WATER SUPPLY WATERSHED PROTECTION DISTRICT.*

DCCM Infrastructure, Inc.
425 Oak Street NW, Gainesville, GA 30501
770.718.0600 | DCCM.com

SITE PLAN EXHIBIT FOR:

CAGLE ROAD
HABITAT FOR HUMANITY

LOCATED IN:
CITY OF GAINESVILLE
HALL COUNTY, GEORGIA


NO.	DATE	DESCRIPTION
		REVISIONS

ANY CHANGES OR ALTERATIONS MADE TO THESE CONSTRUCTION DRAWINGS WITHOUT THE WRITTEN AUTHORIZATION OF THIS LPE SEAL SHOWN HEREON AND ANY LIABILITY ASSOCIATED WITH THIS PROJECT ORIGINAL DRAWINGS ARE KEPT ON FILE FOR VERIFICATION OF ANY CHANGES.

GRAPHIC SCALE
50' 0' 100' 200'

SHEET 1 OF 1

DATE: 10/07/26
SCALE: 1" = 100'
JOB NO.: G224043.PRP
DWG NO.: CONST.dwg
DRAWN BY: AAB

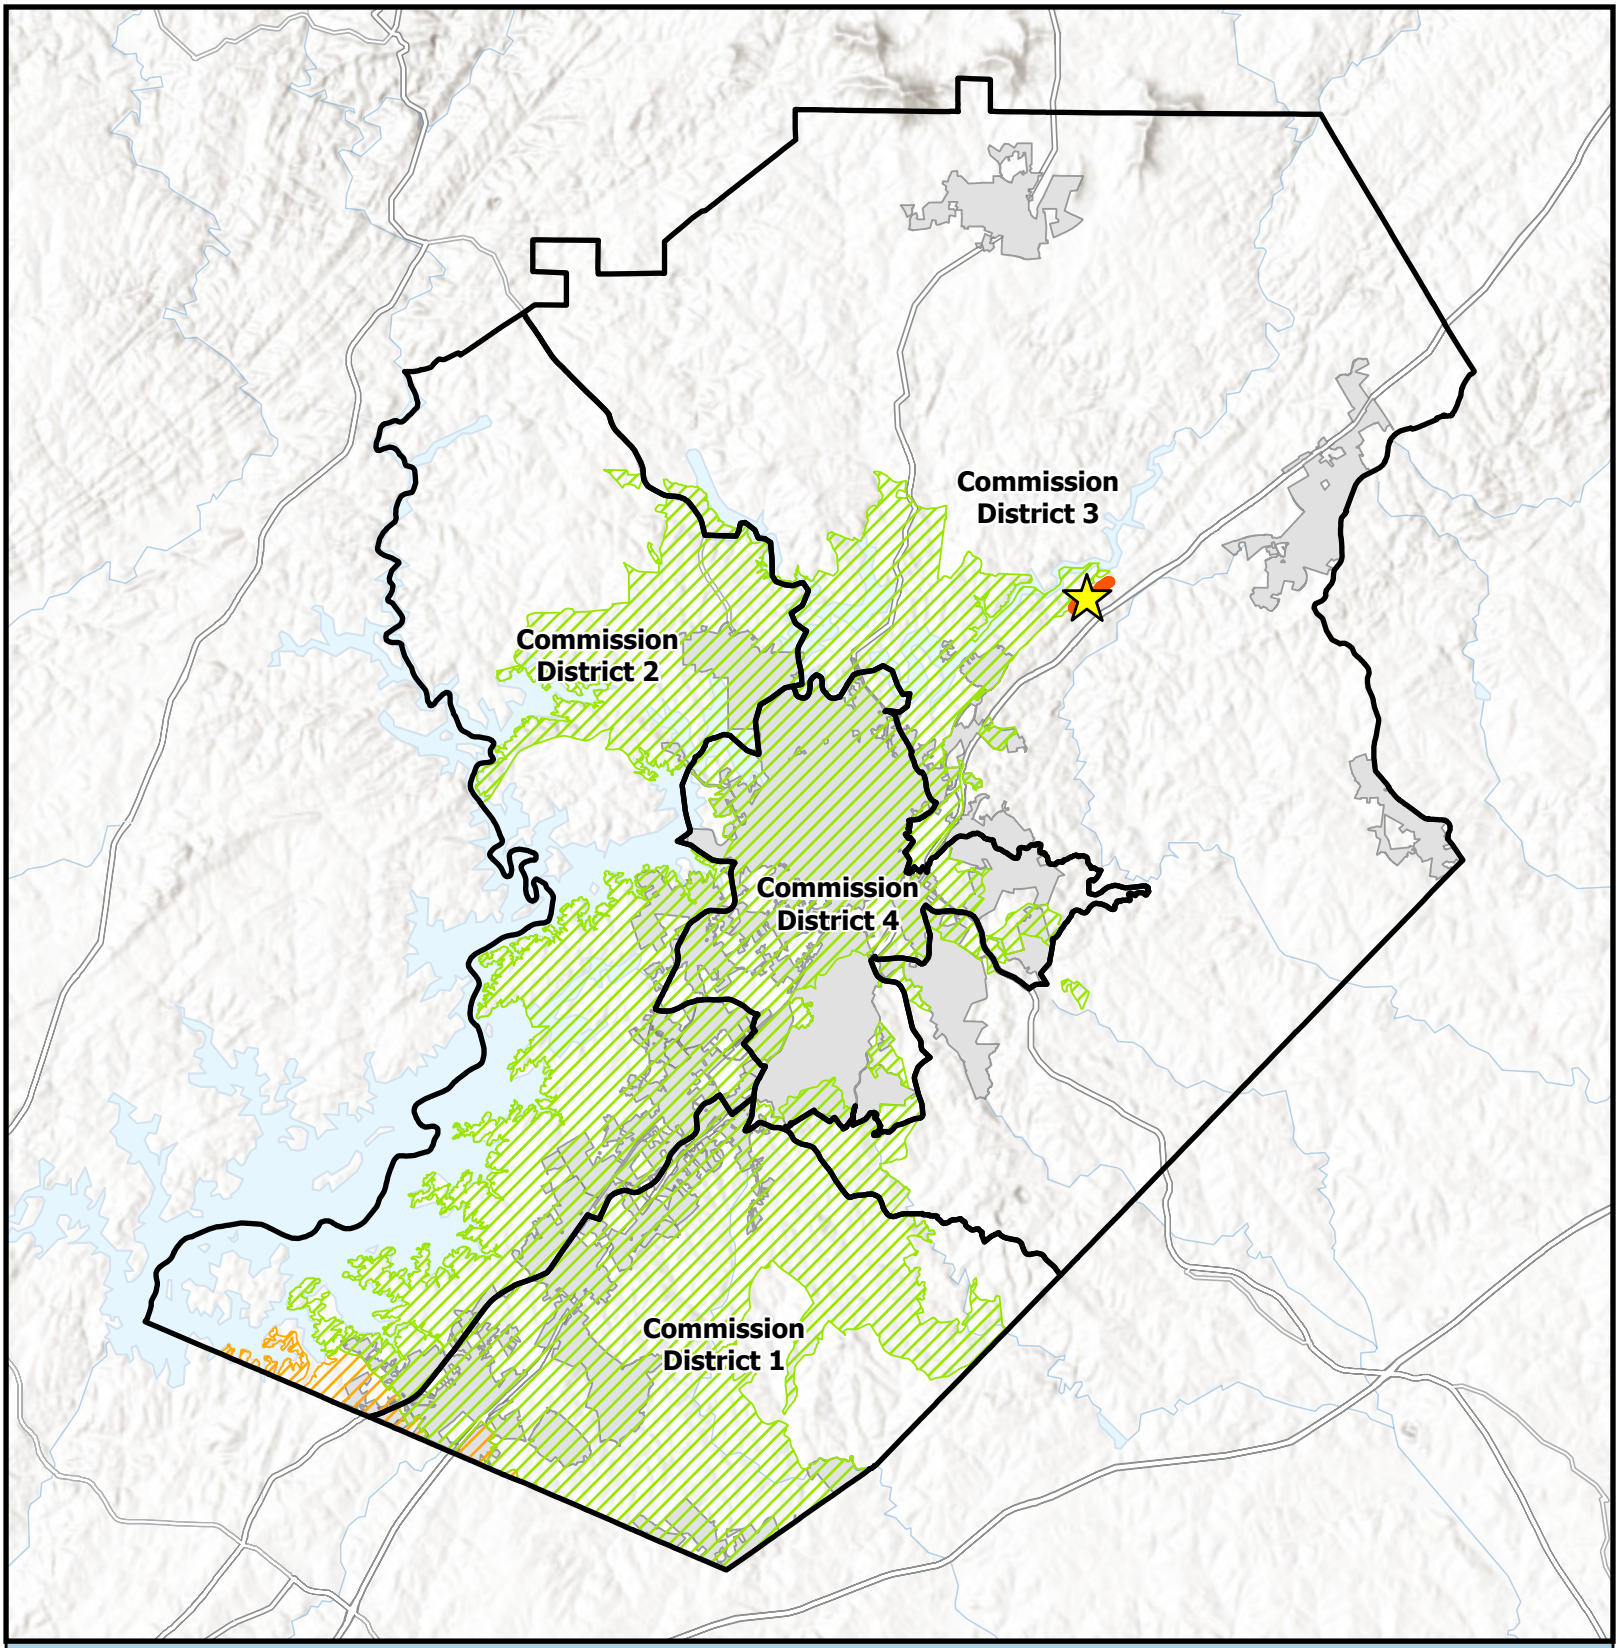

Overview Map

Subject Area
Commision Districts
City Limits

Urbanized Zone Areas


Atlanta, GA
Gainesville, GA

Subject Area Location

Applicant: Habitat for Humanity of Hall County, Inc.
Tax Parcel #: 15019 000159
Location: 0 Cagle Road
Commission District: 3

HALL COUNTY
GEORGIA
We have it all in Hall

Date Prepared: 10/14/2026

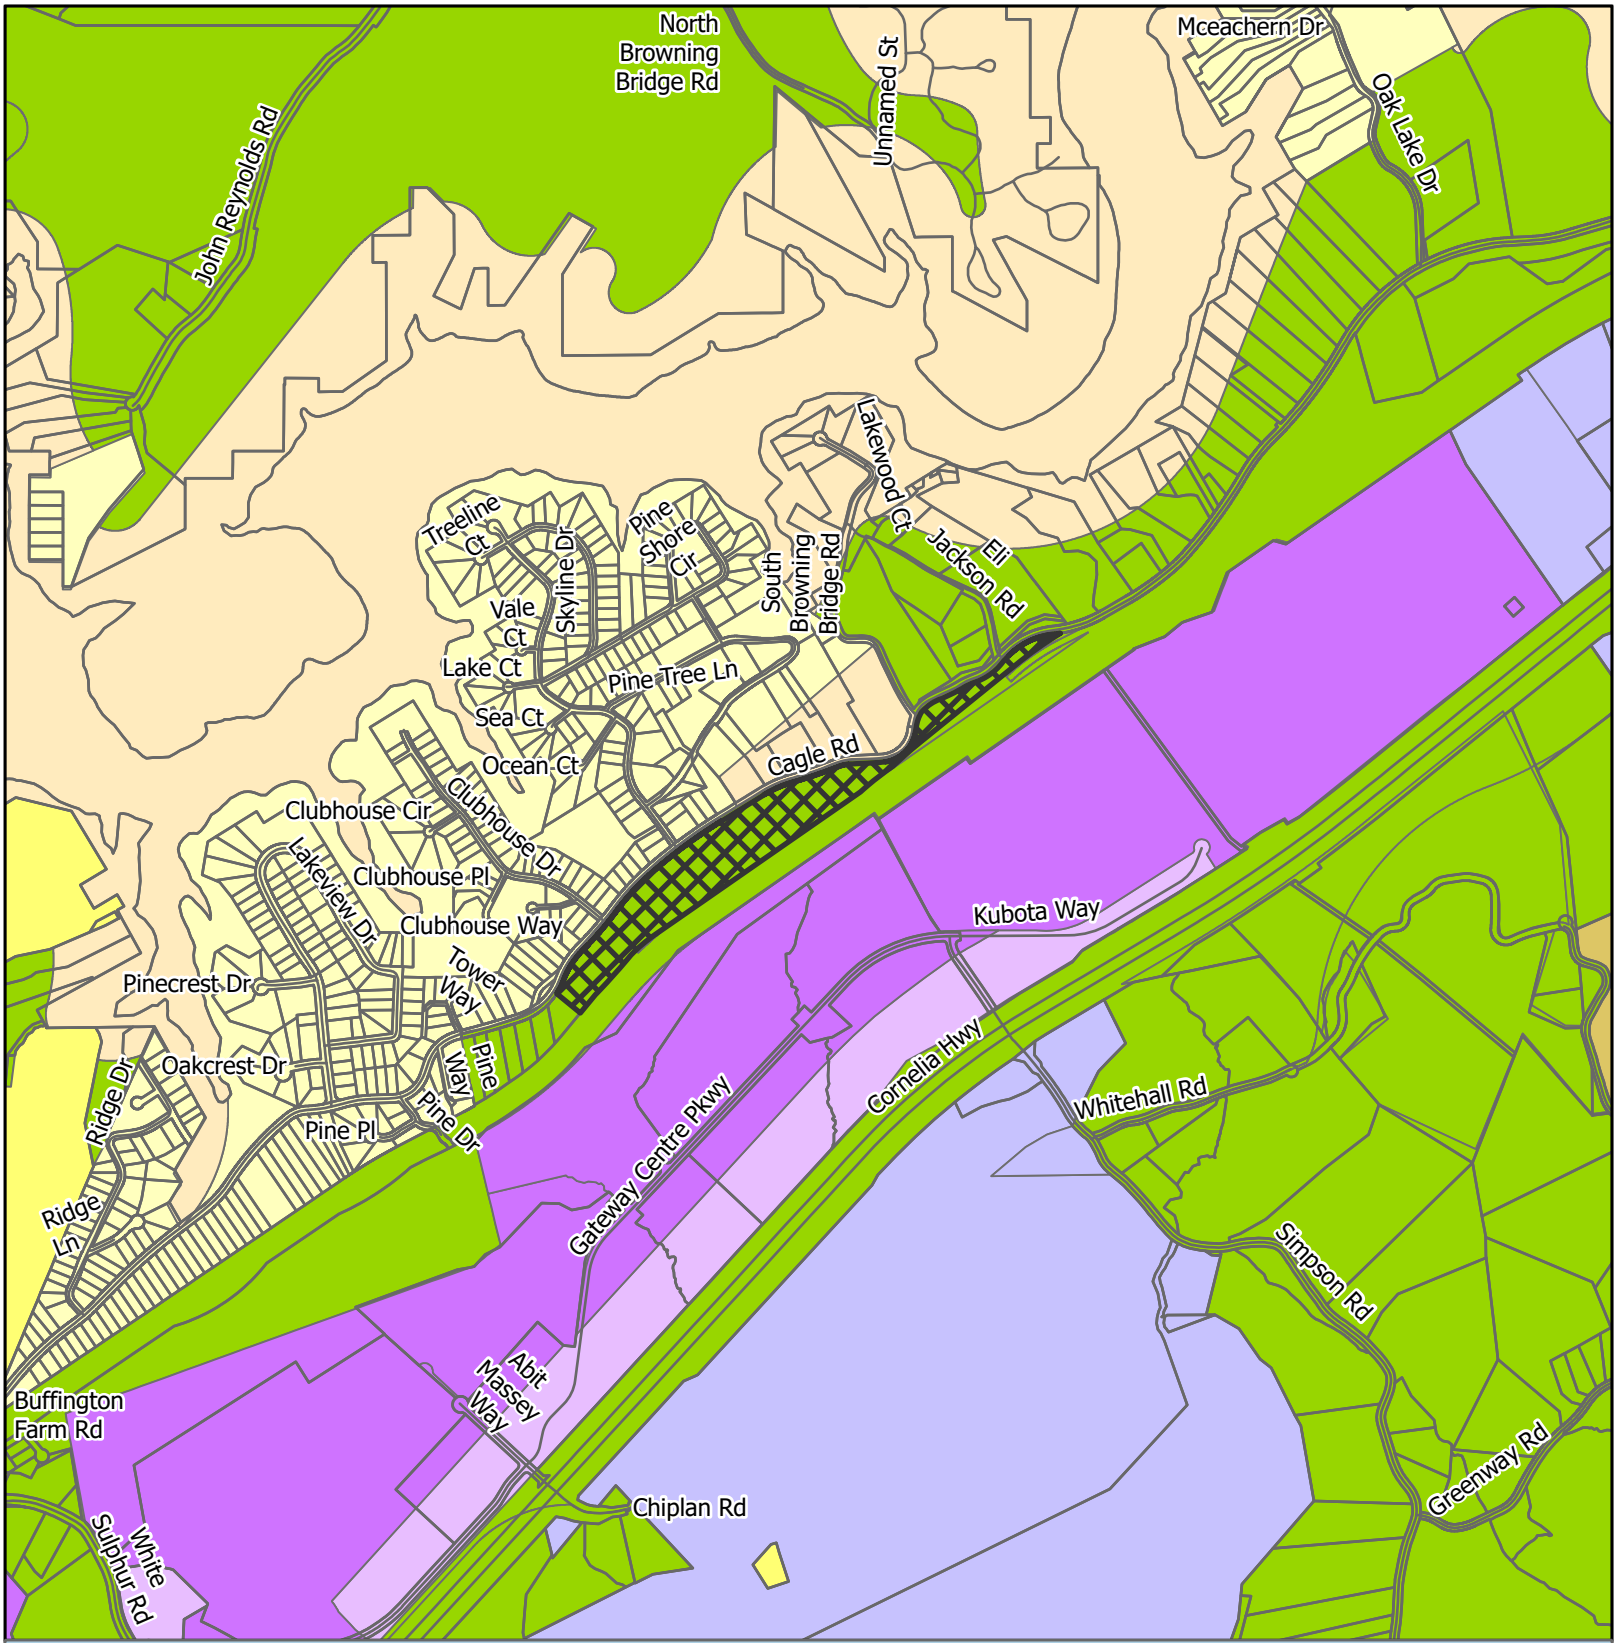

Zoning Map


Subject Area
City Limits

Zoning
- AR-1
- I-1
- I-2
- PID
- PRD
- R-1
- R-X
- V-C

Applicant: Habitat for Humanity of Hall County, Inc.
Tax Parcel #: 15019 000159
Location: 0 Cagle Road
Commission District 3

HALL COUNTY
GEORGIA
We have it all in Hall

Date Prepared: 10/15/2026

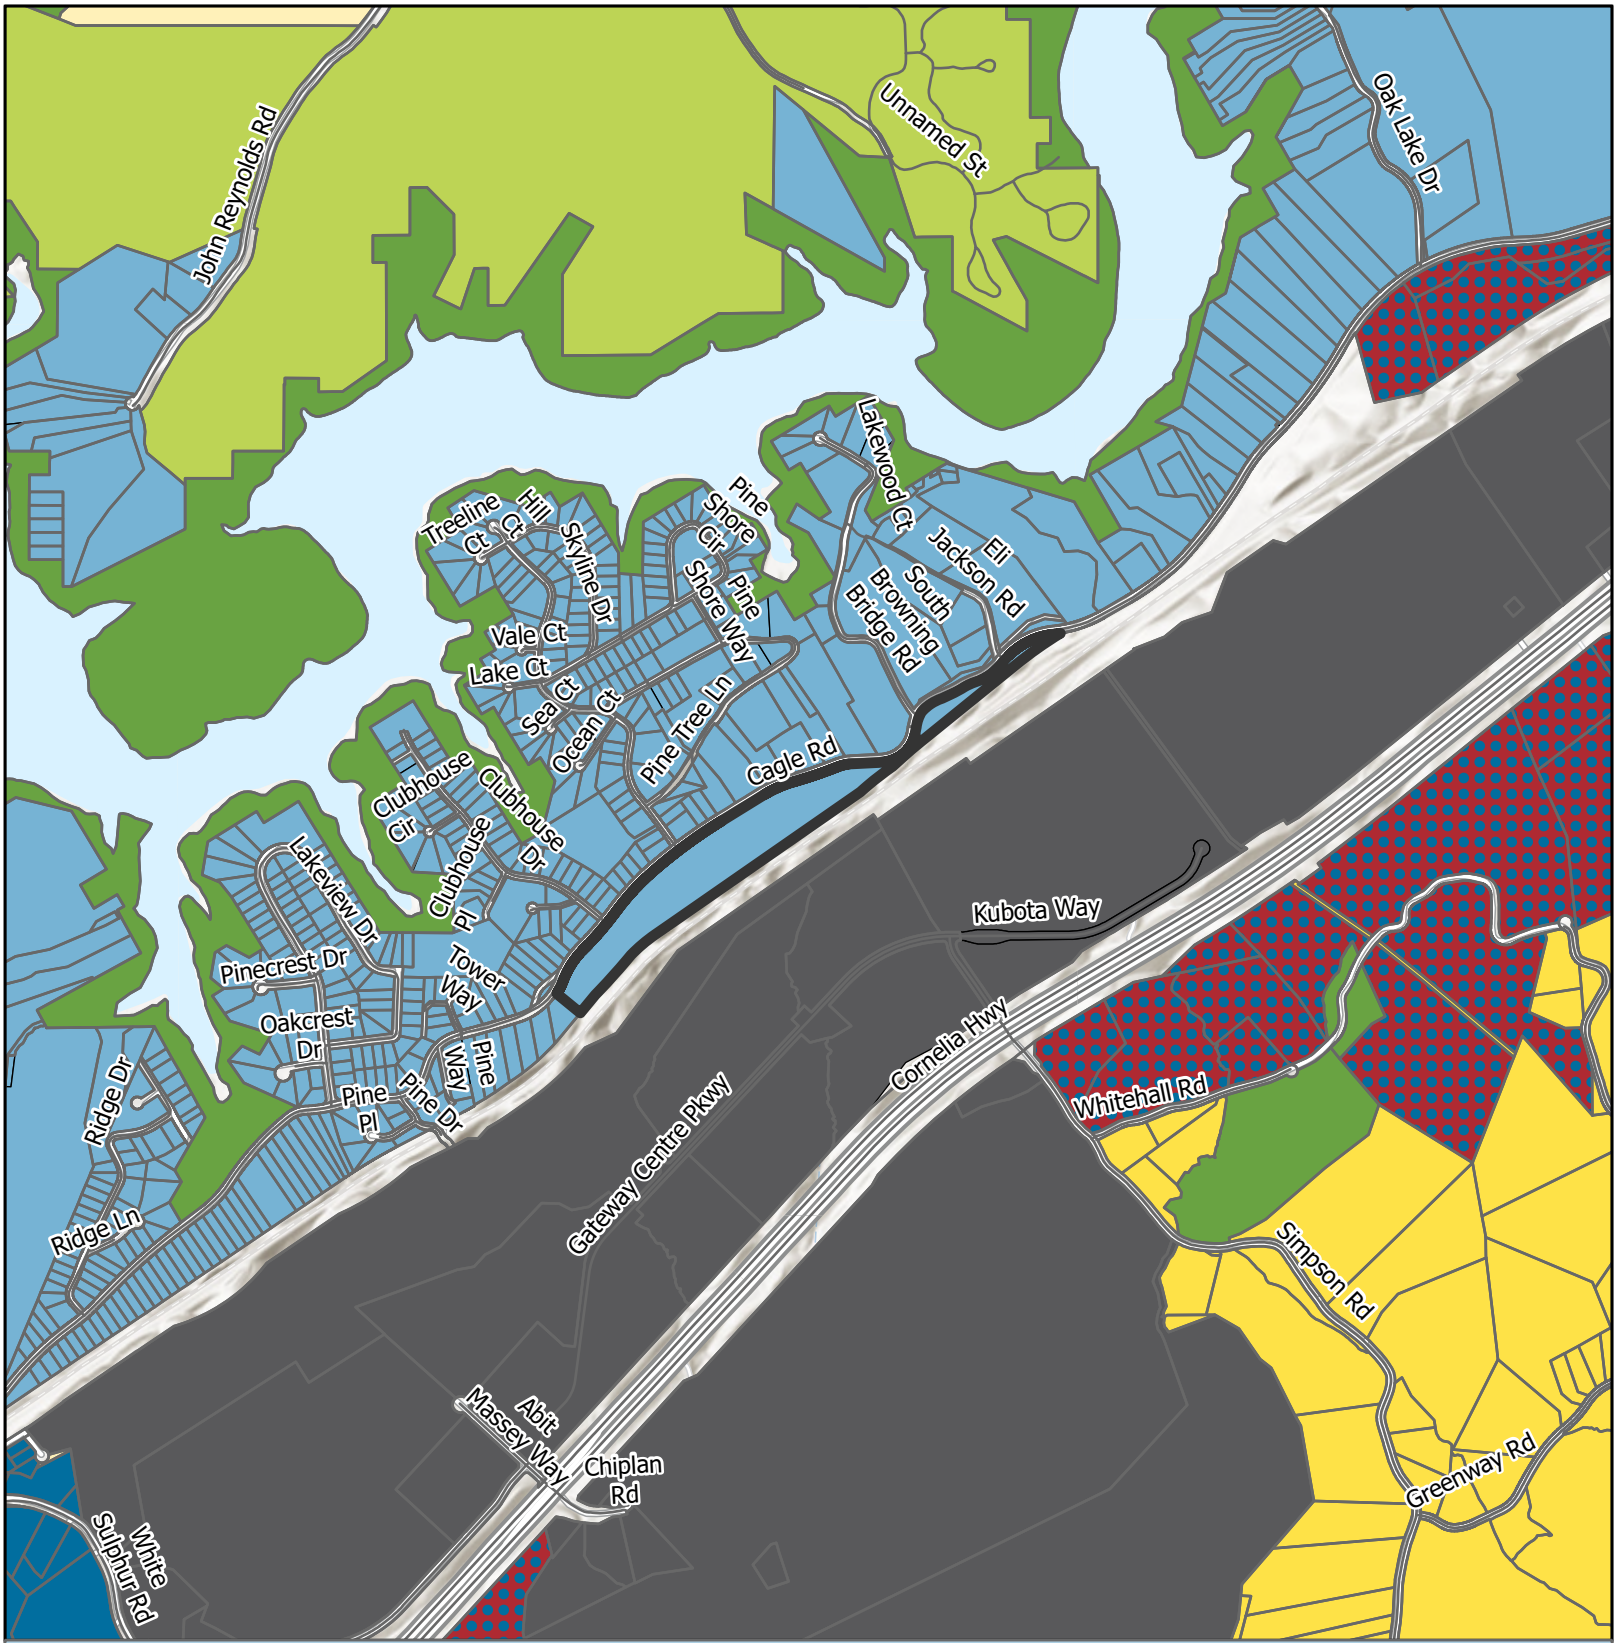

Future Land Use Map


Subject Area
City Limits

FLU
- Employment
- Employment or Business Corridors
- Greenspace - Conservation
- Greenspace - Parks
- Inland Port
- Lakeside Residential
- Rural Neighborhood
- Suburban Neighborhood, Low-Density

Applicant: Habitat for Humanity of Hall County, Inc.
Tax Parcel #: 15019 000159
Location: 0 Cagle Road
Commission District: 3

HALL COUNTY
GEORGIA
We have it all in Hall

Date Prepared: 10/15/2026

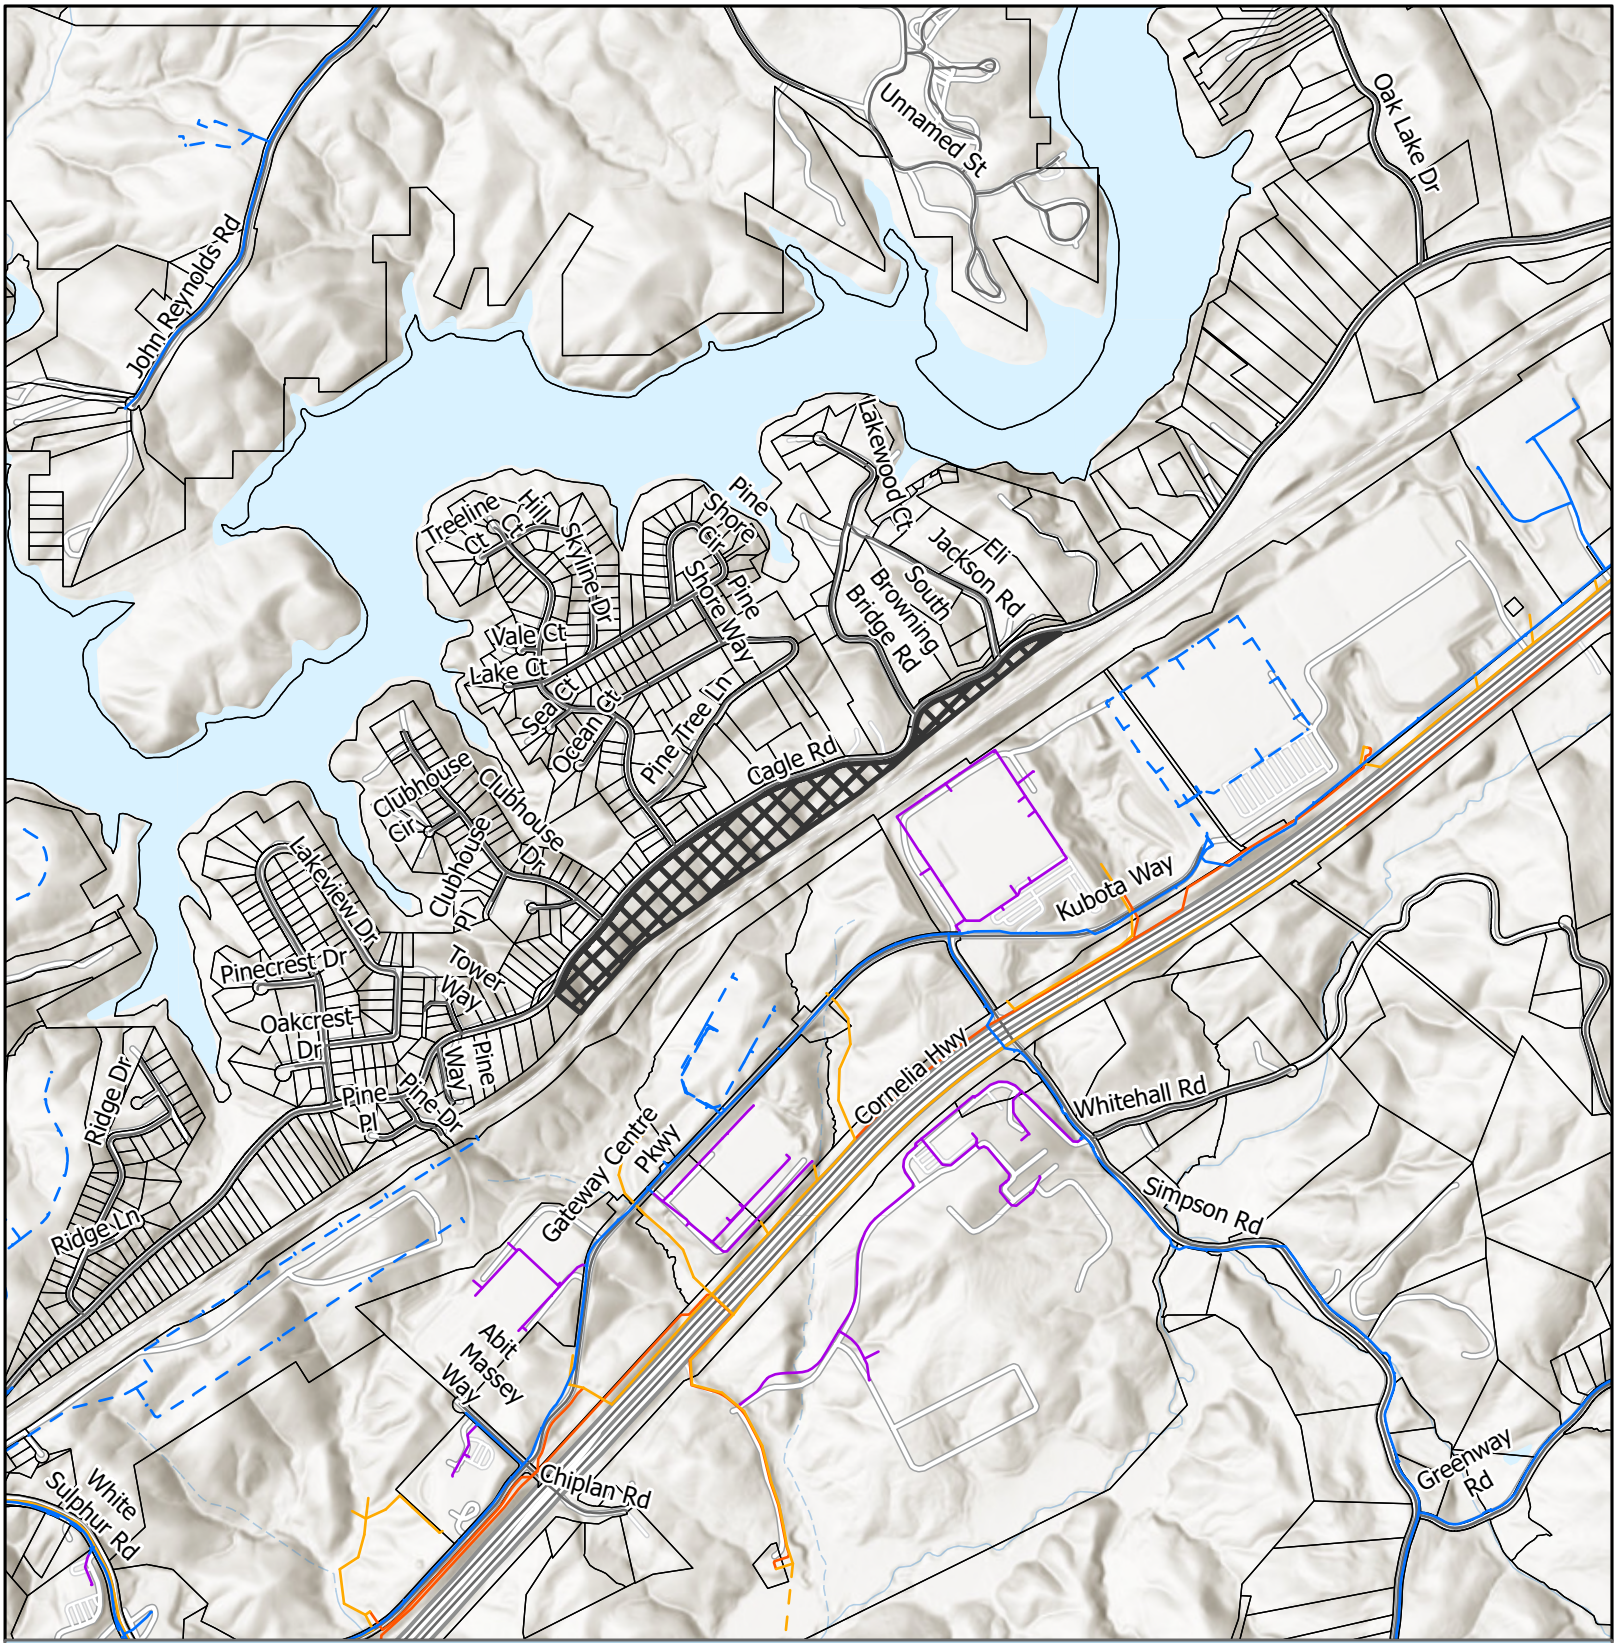

Utilities Map

- Private of Other System
- Waterline
- Preliminary Waterline
- County Existing Sewerline
- County Proposed Sewerline
- County Forcemain
- Subject Area
- City Limits

Applicant: Habitat for Humanity of Hall County, Inc.
Tax Parcel #: 15019 000159
Location: 0 Cagle Road
Commission District 3

HALL COUNTY
GEORGIA
We have it all in Hall

Date Prepared: 10/15/2026



Subject Area

parcel

Applicant: Habitat for Humanity of Hall County, Inc.
Tax Parcel #: 15019 000159
Location: 0 Cagle Road
Commission District 3

Aerial Map

HALL COUNTY
GEORGIA
We have it all in Hall

Date Prepared:
10/15/2026

CONCEPTUAL COTTAGE DESIGNS









CONCEPTUAL COURTYARD LAYOUT



eFiled & eRecorded
DATE: 1/2/2020
TIME: 12:24 PM
DEED BOOK: 08401
PAGE: 00015 - 00022
RECORDING FEES: $25.00
TRANSFER TAX: $0.00
PARTICIPANT ID: 6073054394
CLERK: Charles Baker
Hall County, GA
PT61: 069-2020-000015
NOTE: by ch

LIMITED WARRANTY DEED

THIS LIMITED WARRANTY DEED is made as of **DECEMBER 23, 2019** by and between **HALL TLP&G, LLLP,** a Georgia Limited Liability Limited Partnership, f/k/a HALL TLP&G Limited Partnership (hereinafter referred to as "Grantor"), and **HABITAT FOR HUMANITY OF HALL COUNTY, INC.**, a Georgia non-profit corporation (hereinafter referred to collectively as "Grantee") (the words "Grantor" and "Grantee" to include their respective legal representatives, successors, and assigns where context require or permits);

W I T N E S S E T H THAT:

GRANTOR, for and in consideration of TEN AND NO/100 DOLLARS ($10.00) and other good and valuable consideration in hand paid at and before the sealing and delivery of these presents, the receipt and sufficiency whereof are hereby acknowledged, has granted, bargained, sold, aliened, conveyed and confirmed, and by these presents does grant, bargain, sell, alien, convey and confirm unto Grantee all that tract or parcel of land located on **Cagle Road, Hall County, Georgia**, as more particularly described in Exhibit A attached hereto and incorporated herein by this reference (hereinafter referred to as the "Land").

TOGETHER WITH all improvements, appurtenances, rights, easements, and rights-of-way incident thereto (the Land, together with the foregoing, is hereinafter referred to as the "Property").

TO HAVE AND TO HOLD the Property, subject to the matters set forth on Exhibit B Attached hereto and incorporated herein by this reference, with all and singular the rights, members, and appurtenances thereof, to the same being, belonging, or in anywise appertaining to the only proper use, benefit and behoof of Grantee forever in FEE SIMPLE.

AND Grantor will warrant and forever defend the right and title to the Property unto Grantee against the lawful claims of all persons claiming by, through or under Grantor, but not otherwise, subject to those matters set forth in Exhibit B hereto.

eFiled & eRecorded
DATE: 1/2/2020
TIME: 12:24 PM
DEED BOOK: 08401
PAGE: 00016

IN WITNESS WHEREOF, Grantor has signed and sealed this deed as of the date first above written..

GRANTOR:

Signed, sealed, and delivered
In the presence of

Unofficial Witness

By:
Notary Public
Printed Name: Laurie Scott Burgett
My Commission Expires: 03/27/2023

[Affix Notary Seal]

HALL TLP&G, LLLP,
a Georgia limited liability limited partnership

By:
Name: John L. McDonald
Title: General Partner

LAURIE S. BURGETT
NOTARY PUBLIC
ALABAMA - STATE AT LARGE

Unofficial Witness

By:
Notary Public
Printed Name:
My Commission Expires:

[Affix Notary Seal]

By:
Name: John Gornall
Title: General Partner

STEPHANIE ANNE MEISTER
NOTARY PUBLIC
FULTON COUNTY
GEORGIA
EXPIRES
August 15, 2020

eFiled & eRecorded
DATE: 1/2/2020
TIME: 12:24 PM
DEED BOOK: 08401
PAGE: 00017

EXHIBIT A

PROPERTY LEGAL DESCRIPTION

TRACT FOURTEEN:

ALL THAT TRACT OR PARCEL OF LAND lying and being in Glades District, GMD 403, Hall County, Georgia and being more particularly described as follows:

COMMENCE at a point formed by the intersection of the northeasterly right-of-way of Cagle Road (said right-of-way being 60.00 feet in width and the northerly right-of-way of the Southern Railway (said right-of-way being 403.29 feet in width at said point); thence run an arc distance of 40.05 feet (said arc being subtended by a chord having a bearing of South 77 degrees 38 minutes 34 seconds West and having a chord distance of 40.03 feet) said arc has a radius of 418.957 feet to a point; thence North 36 degrees 12 minutes 55 seconds West a distance of 24.21 feet to a point; thence South 83 degrees 01 minute 16 seconds East a distance of 60.60 feet to a point said point being located on the northerly right-of-way of the Southern Railway (said right-of-way being 402.40 feet in width at said point); thence South 61 degrees 54 minutes 36 seconds West along the northerly right-of-way of the Southern Railway a distance of 7.65 feet to the POINT OF BEGINNING. The aforedescribed property contains .014 acres of land and is more clearly delineated and shown on a plat of survey dated October 30, 1989 prepared for Lawyers Title Insurance Corporation and HALL TLP&G Limited Partnership by Watts & Browning Engineers, Inc., Gary Gillespie, Georgia Registered Land Surveyor No. 2121, which plat of survey is incorporated herein by this reference.

TRACT FIFTEEN:

ALL THAT TRACT OR PARCEL OF LAND lying and being in the Glades District, GMD 403, Hall County, Georgia and being more particularly described as follows:

TO FIND THE TRUE POINT OF BEGINNING, commence at the point of intersection of the northeasterly right-of-way of Cagle Road (said right-of-way being 60.00 feet in width) and the northerly right-of-way of the Southern Railway (said right-of-way being 403.29 feet in width at said point); thence run in a westerly direction along the northeasterly right-of-way of Cagle Road the following bearings and distances:

An arc distance of 40.05 feet (said arc being subtended by a chord having a bearing of South 77 degrees 38 minutes 34 seconds West and having a chord distance of 40.03 feet) said arc has a radius of 418.957 feet; an arc distance of 13.40 feet (said arc being subtended by a chord having a bearing of South 81 degrees 17 minutes 51 seconds West and having a chord distance of 13.40 feet) said arc has a radius of 418.957 feet; South 82 degrees 12 minutes 50 seconds West a distance of 20.60 feet to the TRUE POINT OF BEGINNING.

FROM THE TRUE POINT OF BEGINNING THUS ESTABLISHED, thence run in a westerly direction along the northeasterly right-of-way of Cagle Road the following bearings and distances:

eFiled & eRecorded
DATE: 1/2/2020
TIME: 12:24 PM
DEED BOOK: 08401
PAGE: 00018

TRACT FIFTEEN CONTINUED:

South 82 degrees 12 minutes 50 seconds West a distance of 148.32 feet; an arc distance of 428.80 feet (said arc being subtended by a chord having a bearing of South 61 degrees 39 minutes 10 seconds West and having a chord distance of 419.66 feet) said arc has a radius of 597.455 feet; South 41 degrees 05 minutes 31 seconds West a distance of 90.84 feet; an arc distance of 143.96 feet (said arc being subtended by a chord having a bearing of South 56 degrees 57 minutes 28 seconds West and having a chord distance of 142.13 feet) said arc has a radius of 259.938 feet; South 72 degrees 49 minutes 25 seconds West a distance of 47.23 feet; an arc distance of 89.03 feet (said arc being subtended by a chord having a bearing of South 61 degrees 08 minutes 50 seconds West and having a chord distance of 88.61 feet) said arc has a radius of 218.433 feet); an arc distance of 94.06 feet (said arc being subtended by a chord having a bearing of South 59 degrees 00 minutes 19 seconds West and having a chord distance of 93.62 feet) said arc has a radius of 282.618 feet; an arc distance of 98.33 feet (said arc being subtended by a chord having a bearing of South 70 degrees 04 minutes 11 seconds West and having a chord distance of 98.32 feet) said arc has a radius of 1,840.318 feet; an arc distance of 58.17 feet (said arc being subtended by a chord having a bearing of South 64 degrees 51 minutes 44 seconds West and having a chord distance of 58.04 feet) said arc has a radius of 247.325 feet; South 58 degrees 07 minutes 25 seconds West a distance of 57.31 feet; an arc distance of 9.46 feet to a point (said arc being subtended by a chord having a bearing of South 56 degrees 47 minutes 54 seconds West and having a chord distance of 9.46 feet (said arc has a radius of 204.528 feet).

Thence leaving the northeasterly right-of-way of Cagle Road run North 14 degrees 00 minutes 00 seconds East a distance of 4.43 feet to a point; thence North 58 degrees 11 minutes 59 seconds East a distance of 276.24 feet to an iron pin found; thence North 53 degrees 27 minutes 42 seconds East a distance of 112.42 feet to an iron pin found; thence North 74 degrees 16 minutes 18 seconds East a distance of 167.24 feet to an iron pin found; thence North 38 degrees 06 minutes 09 seconds East a distance of 115.24 feet to a point; thence North 36 degrees 29 minutes 18 seconds East a distance of 24.66 feet to a point; thence North 44 degrees 53 minutes 19 seconds East a distance of 98.164 feet to a point; thence North 48 degrees 58 minutes 43 seconds East a distance of 86.30 feet to a point; thence North 55 degrees 25 minutes 59

eFiled & eRecorded
DATE: 1/2/2020
TIME: 12:24 PM
DEED BOOK: 08401
PAGE: 00019

TRACT FIFTEEN CONTINUED:

seconds East a distance of 121.27 feet to a point; thence North 66 degrees 02 minutes 47 seconds East a distance of 75.97 feet to a point; thence South 89 degrees 42 minutes 25 seconds East a distance of 130.31 feet to a point; thence South 87 degrees 05 minutes 16 seconds East a distance of 57.67 feet to a point; thence South 83 degrees 01 minute 16 seconds East a distance of 14.12 feet to a point; thence South 36 degrees 12 minutes 55 seconds East a distance of 36.38 feet to the TRUE POINT OF BEGINNING. The aforedescribed property contains .974 acres of land and is more clearly delineated and shown on a plat of survey dated October 30, 1989 prepared for Lawyers Title Insurance Corporation and TLP&G Limited Partnership by Watts & Browning Engineers, Inc., Gary Gillespie, Georgia Registered Land Surveyor No. 2121, which plat of survey is incorporated herein by this reference.

TRACT SIXTEEN:

ALL THAT TRACT OR PARCEL OF LAND lying and being in the Glades District, GMD 403, Hall County, Georgia and being more particularly described as follows:

COMMENCE at a point formed by the intersection of the northerly right-of-way of the Southern Railway (said right-of-way being 418.58 feet in width at said point) and the southeasterly right-of-way of Cagle Road (said right-of-way being 60.00 feet in width); thence run along the northerly right-of-way of the Southern Railway the following bearings and distance:

Arc distance of 408.88 feet (said arc being subtanded by a chord having a bearing of South 54 degrees 52 minutes 35 seconds West and having a chord distance of 408.57 feet) said arc has a radius of 3,024.913 feet; South 51 degrees 00 minutes 14 seconds West a distance of 901.49 feet; an arc distance of 177.76 feet (said arc being subtended by a chord having a bearing of South 49 degrees 26 minutes 45 seconds West and having a chord distance of 177.74 feet) said arc has a radius of 3,268.129 feet; South 47 degrees 53 minutes 15 seconds West a distance of 100.12 feet; an arc distance of 303.063 feet (said arc being subtended by a chord having a bearing of South 51 degrees 33 minutes 03 seconds West and having a chord distance of 302.86 feet) said arc has a radius of 2,370.014 feet; South 55 degrees 12 minutes 51 seconds West a distance of 1,844.85 feet to a point; an arc distance of 234.66 feet (said arc being subtended by a chord having a bearing of South 49 degrees 41 minutes 47 seconds West and having a chord distance of 234.30 feet) said arc has a radius of 1,218.360 feet; South 39 degrees 34 minutes 41 seconds West a distance of 173.05 feet to a point;

eFiled & eRecorded
DATE: 1/2/2020
TIME: 12:24 PM
DEED BOOK: 08401
PAGE: 00020

TRACT SIXTEEN CONTINUED:

Thence leaving the northerly right-of-way of the Southern Railway North 50 degrees 51 minutes 18 seconds West a distance of 209.93 feet to a point located on the southeasterly right-of-way of Cagle Road (said right-of-way being 60.00 feet); thence in an easterly direction along the southeasterly right-of-way of Cagle Road the following bearings and distances:

An arc distance of 89.70 feet (said arc being subtended by a chord having a bearing of North 28 degrees 50 minutes 52 seconds East and having a chord distance of 89.55 feet) said arc has a radius of 447.008 feet; North 23 degrees 05 minutes 55 seconds East a distance of 91.17 feet; an arc distance of 90.48 feet (said arc being subtended by a chord having a bearing of North 30 degrees 59 minutes 11 seconds East and having a chord distance of 90.20 feet) said arc has a radius of 328.625 feet; North 38 degrees 52 minutes 28 seconds East a distance of 49.32 feet; an arc distance of 84.93 feet (said arc being subtended by a chord having a bearing of North 39 degrees 56 minutes 00 seconds East and having a chord distance of 84.93 feet) said arc has a radius of 2,297.578 feet; North 40 degrees 59 minutes 32 seconds East a distance of 209.56 feet; an arc distance of 109.22 feet (said arc being subtended by a chord having a bearing of North 39 degrees 15 minutes 35 seconds East and having a chord distance of 109.20 feet) said arc has a radius of 1,805.849 feet; North 37 degrees 31 minutes 37 seconds East a distance of 125.52 feet; an arc distance of 213.80 feet (said arc being subtended by a chord having a bearing of North 42 degrees 27 minutes 28 seconds East and having a chord distance of 213.53 feet) said arc has a radius of 1,242.208 feet; North 47 degrees 23 minutes 18 seconds East a distance of 98.46 feet; an arc distance of 213.65 feet (said arc being subtended by a chord having a bearing of North 49 degrees 30 minutes 33 seconds East and having a chord distance of 213.60 feet) said arc has a radius of 2,885.992 feet; North 57 degrees 37 minutes 48 seconds East a distance of 80.69 feet; North 53 degrees 40 minutes 54 seconds East a distance of 182.79 feet; an arc distance of 60.51 feet (said arc being subtended by a chord having a bearing of North 56 degrees 32

eFiled & eRecorded
DATE: 1/2/2020
TIME: 12:24 PM
DEED BOOK: 08401
PAGE: 00021

TRACT SIXTEEN CONTINUED:

minutes 09 seconds East and having a chord distance of 60.49 feet) said arc has a radius of 607.347 feet; North 59 degrees 23 minutes 24 seconds East a distance of 416.91 feet; an arc distance of 157.36 feet (said arc being subtended by a chord having a bearing of North 61 degrees 28 minutes 31 seconds East and having a chord distance of 157.33 feet) said arc has a radius of 2,162.025 feet; an arc distance of 67.53 feet (said arc being subtended by a chord having a bearing of North 68 degrees 31 minutes 25 seconds East and having a chord distance of 67.44 feet) said arc has a radius of 389.764 feet; North 73 degrees 29 minutes 13 seconds East a distance of 175.33 feet; an arc distance of 104.48 feet (said arc being subtended by a chord having a bearing of North 69 degrees 00 minutes 45 seconds East and having a distance of 104.38 feet) said arc has a radius of 688.945 feet; North 64 degrees 32 minutes 17 seconds East a distance of 121.72 feet; an arc distance of 149.51 feet (said arc being subtended by a chord having a bearing of North 77 degrees 33 minutes 08 seconds East and having a chord distance of 148.23 feet) said arc has a radius of 329.107 feet; South 89 degrees 26 minutes 01 second East a distance of 69.52 feet; an arc distance of 106.10 feet (said arc being subtended by a chord having a bearing of North 85 degrees 09 minutes 55 seconds East and having a chord distance of 105.94 feet) said arc has a radius of 562.725 feet; North 79 degrees 45 minutes 50 seconds East a distance of 73.93 feet; an arc distance of 65.53 feet (said arc being subtended by a chord having a bearing of North 71 degrees 45 minutes 58 seconds East and having a chord distance of 65.32 feet) said arc has a radius of 234.741 feet; North 63 degrees 46 minutes 06 seconds East a distance of 12.23 feet; an arc distance of 242.40 feet (said arc being subtended by a chord having a bearing of a chord of North 32 degrees 07 minutes 07 seconds East and having a chord distance of 230.26 feet) said arc has a radius of 219.414 feet; North 00 degrees 28 minutes 09 seconds East a distance of 45.11 feet; an arc distance of 145.43 feet (said arc being subtended by a chord having a bearing of North 29 degrees 17 minutes 47 seconds East and having chord distance of 139.37 feet) said arc has a radius of 144.528 feet; North 58 degrees 07 minutes 25 seconds East a distance of 57.31 feet; an arc distance of 44.06 feet (said arc being subtended by a chord having a bearing of North 64 degrees 51 minutes 44 seconds East and having a chord distance of 43.96 feet) said arc has a radius of 187.325 feet; an arc distance of 101.53 feet (said arc being subtended by a chord having a bearing of North 70 degrees 04 minutes 11 seconds East and having a chord distance of 101.52 feet (said arc has a radius of 1,900.318 feet; an arc distance of 114.02 feet (said arc being subtended by a chord having a bearing of North 59 degrees 00 minutes 19 seconds East and having a chord distance of 113.50 feet) said arc having a radius of 342.618 feet; an arc distance of 64.57 feet (said arc being subtended by a chord having a bearing of North 61 degrees 08 minutes 50 seconds East and having a chord distance of 64.13 feet) said arc has a radius of 158.433 feet; North 72 degrees 49 minutes 25 seconds East a distance of 47.23 feet; an arc distance of 177.19 feet (said arc being subtended by a chord having a bearing of North 56 degrees 57 minutes 28 seconds East and having a chord distance of 174.93 feet) said arc has a radius of 319.938 feet; North 41 degrees 05 minutes 31 seconds East a distance of 90.84 feet; an arc distance of 385.74 feet (said arc being subtended by a chord having a bearing of North 61 degrees 39 minutes 10 seconds East and having a chord distance of 377.51 feet) said arc has a radius of 537.455 feet; North 82 degrees 12 minutes 50 seconds East a distance of 84.61 feet to the POINT OF BEGINNING. The aforedescribed property contains 24.933 acres of land and is more clearly delineated and shown on a plat of survey dated October 30, 1989 prepared for Lawyers Title Insurance Corporation and Hall TLP&G Limited Partnership by Watts & Browning Engineers, Inc., Gary Gillespie, Georgia Registered Land Surveyor No. 2121, which plat of survey is incorporated herein by this reference.

MEMORANDUM

To:	Brent Cook, PE, PTOE, RSP1 – Hall County Public Works Department
Cc:	Beth Garmon – DCCM
Date:	October 23, 2026
Project No:	260366.00
Re:	Trip Generation Memo for Habitat for Humanity – Cagle Road (Hall County, GA)

A Habitat for Humanity housing project is planned along the south side of Cagle Road, between Pine Way and Browning Bridge Road, in Hall County. A Trip Generation analysis was performed to determine the number of new trips that would be generated by the proposed development and added to the adjacent roadway network.

ROADWAYS

Cagle Road is a two-lane, undivided roadway that traverses east-west through the study area. It is classified as a local roadway with a 35-mph speed limit. Land uses consist primarily of residential developments along the north side of the roadway. Near the study area, there are no dedicated pedestrian or bicycle facilities.

Clubhouse Drive is a two-lane, undivided roadway that traverses north-south through the study area. It is classified as a local roadway with no posted speed limit in the vicinity of the project site. Land uses along the route consist primarily of residential developments. Near the study area, there are no dedicated pedestrian or bicycle facilities.

Skyline Drive is a two-lane, undivided roadway that traverses north-south through the study area. It is classified as a local roadway with no posted speed limit in the vicinity of the project site. Land uses along the route consist primarily of residential developments. Near the study area, there are no dedicated pedestrian or bicycle facilities.

PLANNED TRANSPORTATION IMPROVEMENTS

A search for planned Georgia Department of Transportation (GDOT) projects in or near the study area was performed using the GDOT GeoPI web application (http://www.dot.ga.gov/DS/Maps/geopi#). Based on that search, no planned or ongoing projects were identified within the proposed study area.

PROPOSED DEVELOPMENT

The proposed development encompasses a residential development spanning approximately 22 acres, featuring 48 single family, detached housing units. It is proposed to construct three (3) full access driveways along Cagle Road, with two (2) of these driveways intersecting with the existing intersections at Skyline Drive and Clubhouse Drive, and the third located west of Skyline Drive. The residential developments will be offset from these intersections, along a proposed driveway connecting four (4) groups of detached housing units. The site is currently occupied by trees and shrubbery, which will be cleared to provide room for construction of the residential development.

The development is expected to be built out in 2037. The current site plan is included with this memo as **Attachment 1**.

TRIP GENERATION

The traffic expected to be generated by the proposed development was estimated using the Institute of Transportation Engineers (ITE) Trip Generation Manual, 12th Edition. The trips generated for passenger vehicles were determined using ITE Land Use Code 210 (ITE LUC 210) – Single Family Detached Housing for the proposed 48 dwelling units. The total number of project-generated trips was estimated for a typical weekday and for both the AM and PM peak hours. All of the associated trips with this land usage would be new trips – there are no anticipated pass-by or diverted trips. The trip generation results are shown in Table 1.

Table 1 – Trip Generation Results


Land Use Code 210 - Single Family Detached Housing 48 Dwelling Units | 22 Acres		Weekday			AM Peak Hour			PM Peak Hour		
		Total	Entering	Exiting	Total	Entering	Exiting	Total	Entering	Exiting
Total Car Trips	*(Calculated Rate from ITE TripGen Web-Based App)*	653	326	327	38	10	28	49	30	19
Pass-By Trips	*0% Daily*	0	0	0	0	0	0	0	0	0
Overall New Trips	***(Total Trips - Pass-By Trips)***	**653**	**326**	**327**	**38**	**10**	**28**	**49**	**30**	**19**

The proposed development is centrally situated along Cagle Road, providing three (3) full access connections for ingress and egress. Given the low number of peak hour trips, coupled with the proposed access point locations along Cagle Road, the development is expected to have minimal impact on the local roadway network.

Attachment 1 – Current Site Layout (as of 10/7/2026)

VICINITY MAP

SCALE: NTS

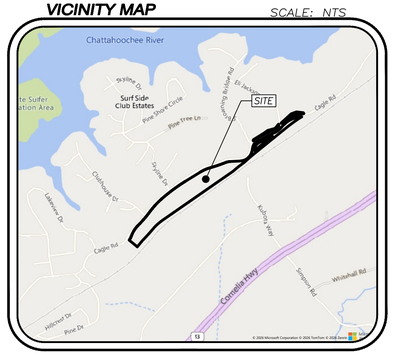

SITE ANALYSIS:

TOTAL NUMBER OF LOTS = 48 UNITS

TOTAL AREA = 26.21 AC

PARCEL ID: 15019 000159

CURRENT ZONING: AR-1

PROPOSED ZONING: PD

PARKING SUMMARY	
PARKING AT UNITS	112
PARKING AT KIOSK	3
HANDICAP PARKING	1
TOTAL	116

NOTES:

- ESTIMATE SANITARY SEWER FLOW OF 9,600 GALLONS PER DAY (48 LOTS @ 200 GALLONS PER DAY)
- THE PROPERTY IS WITHIN THE NORTH OCONEE WATER SUPPLY WATERSHED PROTECTION DISTRICT.

DCCM Infrastructure, Inc.
425 Oak Street NW, Gainesville, GA 30501
770.718.0600 | DCCM.com

SITE PLAN EXHIBIT FOR:

CAGLE ROAD
HABITAT FOR HUMANITY

LOCATED IN:
CITY OF GAINESVILLE
HALL COUNTY, GEORGIA

NO.	DATE	REVISIONS DESCRIPTION

ANY CHANGES OR ALTERATIONS MADE TO THESE CONSTRUCTION DRAWINGS WITHOUT THE WRITTEN APPROVAL OF DCCM INFRASTRUCTURE, INC. SHALL VOID ALL WARRANTIES AND ANY LIABILITY ASSOCIATED WITH THIS PROJECT. ORIGINAL DRAWINGS ARE KEPT ON FILE FOR VERIFICATION OF ANY CHANGES.

GRAPHIC SCALE
50' 0' 100' 200'

SHEET 1 OF 1

DATE: 10/07/26
SCALE: 1" = 100'
JOB NO. G224043.PRP
DWG NO. CONST.dwg
DRAWN BY: AKB

CITY OF
GAINESVILLE

WATER RESOURCES

October 23, 2026

Hall County Planning & Zoning
Katie Ahmed, Director of Planning and Zoning
kahmed@hallcounty.org

Re: Water Availability
Proposed 48-Unit Residential Development
0 Cagle Road
PIN: 15019 000159

Dear Katie,

The purpose of this letter is to address the availability of water service to the above-referenced property.

The City of Gainesville owns and operates an existing 8-inch DIP water main in the right-of-way of Cagle Road approximately one mile southwest from the subject property.

A developer-constructed water main extension would be required to connect to the City's public water system.

If the water main is extended, tested and accepted into the public water system, the City has adequate domestic water capacity to serve the proposed 48-unit residential development.

Please call me at (770) 538-2452 should you have any questions.

Sincerely,

Nick Swafford

Nick Swafford
Permitting Services and GIS Manager

cc: Tracy Robar, P.E., Engineering and Construction Div. Manager

Hall County Government
PUBLIC WORKS AND UTILITIES

HALL COUNTY
GEORGIA

POST OFFICE DRAWER 1435

GAINESVILLE, GA 30503

t: 770.531.6800 | f: 770.531.3945

Jorge Gomez, P.E.

Director

Jason E. Skarda, PLS

Assistant Director

October 14, 2026

Habitat for Humanity of Hall County
PO Box 2514
Gainesville GA 30503

Subject: Sanitary Sewer Letter of Availability
0 Cagle Road
Parcel Id No.: **15019 000159**
Gainesville GA 30501

Dear Beth Garmon,

In response to your request, this letter will serve as confirmation that Hall County has sufficient volume to serve 0 Cagle Rd. for a proposed 48 townhomes (estimated average daily flow of 9,600 GPD) at this time. The nearest sanitary sewer main to this address is located on Gateway Centre Pkwy.

Any required easements or permissions from neighboring properties to connect to Hall County Sewer infrastructure, shall be the responsibility of the applicant / owner. Any expenses required for studies, designs, or improvements to the existing sewer system facilities shall be paid for by the applicant / owner.

Sanitary sewer capacity allocation is available on a first come, first serve basis by purchasing the sewer taps. As such, this "availability" letter does not guarantee capacity. Additionally, this letter is non-transferable. If the project design changes, this letter is void and a new "availability" letter must be obtained.

If you have any questions or need more information, please call the Hall County Public Works and Utilities Department at 770-531-6800.

Sincerely,

Jason E. Skarda, PLS

Application for Sewer Availability Letter

Date: 10/13/2026

Name of Applicant: Habitat for Humanity of Hall County Contact Number: 678-450-5998

Address of Applicant: PO Box 2514

City: Gainesville State: GA Zip: 30503 E-mail: lila@habitathallcounty.org

Name of Agent: Beth Garmon Contact Number: 678-450-5128

Address of Agent: 425 Oak St.

City: Gainesville State: GA Zip: 30501 E-mail: bgarmon@dccm.com

THE APPLICANT NAMED ABOVE AFFIRMS THAT THEY ARE THE OWNER OR AGENT FOR THE OWNER OF THE PROPERTY DESCRIBED BELOW AND REQUESTS: (Please check the purpose of letter request and fill in all applicable information legibly and completely.)

AVAILABILITY: ☐ General Availability ☑ Rezoning ☐ Conditional Use Permit

Availability letters will require a minimum of one week from the date of application submittal.

Request from AR-1 to PD
(Present Zoning) (Requested Zoning)

For the Purpose of single-family detached residential development
(Type of Development)

Address of Property: 0 Cagle Road, Gainesville, GA 30501

Nearest Intersection to Property: Cagle Road and Skyline Drive

Size of Tract: 26.21 acre(s), Lane Lot Number(s): _____, District(s): _____

Development Estimate Average Daily Sewer Flow (GPD): 9,600

Property Tax Parcel Number: 15019 000159 Proposed number of Lots: 48

(Below: For properties within protected watershed districts only)

Gross Density: 1.83 units per acre Net Density: 6.67 units per acre

Estimated amount of impervious surface: 290,334 sq ft (6.665 ac) Minimum Lot Size: 1,200 sq ft

Patricia A. Millard
Notary


Elizabeth Garmon
Signature of Owner(s)/Agent(s)

Elizabeth Garmon
Printed Name of Owner(s)/Agent(s)

Sr. Project Manager, DCCM
Title of Agent

PATRICIA A MILLARD
NOTARY
EXPIRES
Notary
GEORGIA
JULY 4, 2028
Seal
PUBLIC
BANKS COUNTY

VICINITY MAP SCALE: NTS

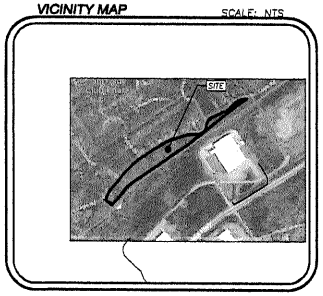

SITE ANALYSIS:

TOTAL NUMBER OF LOTS = 48 UNITS

TOTAL AREA = 26.21 AC

PARCEL ID: 15019 000159

CURRENT ZONING: AR-1

PROPOSED ZONING: PD

PINE TREE

POWER L

SKYLINE DR

CAGLE RD

CAGLE RD

NORFOLK SOUTHERN RAILROAD

CLUBHOUSE DR

SMW POND

SMW POND

SMW POND

OPEN SPACE

APPROX. LOCATION OF SEWER CONNECTION

STREAM

50' STATE BUFFER

100' UNDISTURBED BUFFER

150' IMPERVIOUS SETBACK

NOTES:

- ESTIMATE SANITARY SEWER FLOW OF 9,600 GALLONS PER DAY (48 LOTS @ 200 GALLONS PER DAY)
- THE PROPERTY IS WITHIN THE NORTH OCONEE WATER SUPPLY WATERSHED PROTECTION DISTRICT.

DCCM

DCCM Infrastructure, Inc.
425 Oak Street NW, Gainesville, GA 30501
770.718.0600 | DCCM.com

SITE PLAN EXHIBIT
FOR:

CAGLE ROAD
HABITAT FOR HUMANITY

LOCATED IN:
CITY OF GAINESVILLE
HALL COUNTY, GEORGIA

NO.	DATE	DESCRIPTION
		REVISIONS

ANY CHANGES OR ALTERATIONS MADE TO THESE CONSTRUCTION DRAWINGS WITHOUT THE WRITTEN APPROVAL OF DCCM VOIDS THE ENGINEER OF RECORD'S AND ALL ASSOCIATED WITH THIS PROJECT'S SEAL(S) AND ASSUMES ALL RESPONSIBILITY FOR VERIFICATION OF ANY CHANGES.

GRAPHIC SCALE
50' 0' 100' 200'

SHEET 1 OF 1

DATE: 10/27/26
JOB NO.: CE-2025-0043.PRP
DWG NO.: 1-CNST.dwg
DRAWN BY: AKB

Habitat for Humanity of Hall County – Cagle Road

Parcel Number: 15019 000159

Current Zoning: AR-1

Requested Zoning: PD

Proposed Use: 48 single-family detached homes

Total Site Area: 26.21 acres

Sanitary Sewer: Hall County

Water Service: City of Gainesville

Overlay District: North Oconee Water Supply Watershed Protection District

Project Scope:

Habitat for Humanity of Hall County seeks to rezone a 26.21-acre parcel from Agricultural Residential 1 (AR-1) to Planned Development (PD) for a 48-lot single-family residential development. The homes would be arranged in clusters around shared common areas. Vehicular access and circulation would be provided by three access points from Cagle Road leading to an interconnected drive. Each cluster of homes would include parking for residents and guests. The clustered design would allow for maximum open space to be maintained within the development. Stormwater facilities would be designed to manage runoff. A 25-foot landscape strip is proposed along Cagle Road, and there would be no impact on neighboring properties as the railroad tracks border the property to the south.

Habitat for Humanity of Hall County recently secured a $1,005,000 federal grant from the Federal Transportation, Housing and Urban Development and Related Agencies (THUD) / Consolidated Appropriations Act. The funds are designated for the development of a new affordable housing community in the City of Gainesville, specifically covering site surveying, water infrastructure, and the construction of the first three homes. The nonprofit is also pursuing funds through the Georgia Department of Community Affairs Rural Workforce Housing Initiative. This loan fund addresses ongoing workforce housing needs by building for-sale housing with reduced sale prices.

The development's water needs will be served by either community wells or public water provided by the City of Gainesville Department of Water Resources. Sewer will be provided by Hall County, with an anticipated total usage of 9,600 gallons per day for 48 homes.

Existing Conditions:

The subject property is located between Cagle Road and Norfolk Southern Railroad tracks, across from Surfside Club Estates and behind Gainesville Inland Port and Kubota Manufacturing. The total road frontage of the tract measures approximately 4,755 feet. The parcel measures approximately 400 feet deep, with the topography being especially challenging along the rear of the property, with the change in elevation varying from 50 to 80 feet from the right-of-way to the rear boundary.

Supporting Factors:

The Future Land Use designation of the property is Lakeside Residential, and it is located within the East Hall Character Area. The Lakeside Residential designation is intended to create opportunities for permanent residences along and adjacent to the lake. The proposed density of 1.83 units per acre. The Comprehensive Plan notes that 50% of East Hall's residents support increased senior housing. Habitat for Humanity of Hall County builds community, demonstrated by its extensive history of providing affordable homes to Hall County residents.

The project aligns with the proposed zoning of PD, clearly demonstrating that the development is of a special character that benefits the public. In addition, the site contains unique physical, environmental, and locational characteristics that render development under conventional zoning impractical. The proposed development cannot be reasonably achieved under a conventional zoning district, even if variances were granted.

GEORGIA DEPARTMENT OF PUBLIC HEALTH
District 2 Public Health

Hall County Environmental Health

Location: 2875 Browns Bridge Road, Gainesville, GA 30504
Mailing Address: P. O. Box 5901, Gainesville, GA 30504
PH: 770-531-3973 • www.phdistrict2.org

Banks, Dawson, Forsyth, Franklin, Habersham, Hall, Hart, Lumpkin, Rabun, Stephens, Towns, Union and White Counties

To: Katie Ahmed, Director of Planning and Zoning

From: Hall County Environmental Health Department

Date: October 19, 2026

Subject: November 16, 2026 Hall County Planning Commission Meeting – Planning Items

Environmental Health has reviewed the Planning items listed below for the above referenced meeting. Please be advised that Environmental Health comments are based upon information provided by the applicant and current regulations and policies. If the information, site conditions, regulations, and/or policies, etc. change after comments are provided, these recommendations/comments will be invalidated. The comments provided are not considered approval. Furthermore, Board of Commissioners approval does not constitute Environmental Health approval.

* 3411 Springdale Forrest Circle, KD South, LLC: All proposed lots must meet Hall County Board of Health Lot Size Resolution requirements. Please note that BOC approval does not imply approval from other county departments. Further determination will be made during the plat review process. All proposed plats must be submitted to the Hall County Plat Review Team for review and approval prior to submittal to Clerk of Courts for recordation.

* Item 2A/B, 1646 Candler Road, Patton: No comment.

* 3054/3056/3060/0 Poplar Springs Church Rd, Cook Communities: Public Sewer. Any abandoned well shall be properly closed as per Water Well Standards Act. Any abandoned septic tank shall be pumped by a State certified pumper/hauler and crushed/filled.

* 1646 March Drive, Calderon: Must meet all residential permitting requirements. Original copy of Level 3 soil evaluation and copy of recorded plat will be required at time of septic permit application.

* 0 Ridge Road, bSide Oakwood: No comment. Public Sewer.

* 6651 Spout Springs Rd, DCCM: Public Sewer. Any abandoned well shall be properly closed as per Water Well Standards Act. Any abandoned septic tank shall be pumped by a State certified pumper/hauler and crushed/filled.

* 5300/5334/5348/5372/0 Ponderosa Farm Rd, CKK: Public Sewer. Any abandoned well shall be properly closed as per Water Well Standards Act. Any abandoned septic tank shall be pumped by a State certified pumper/hauler and crushed/filled.

* 6337 Lanier Islands Pkwy/6330/6450 Old Lanier Island Drvie, DCCM: All proposed lots must meet Hall County Board of Health Lot Size Resolution requirements. Please note that BOC approval does not imply approval from other county departments. Further determination will be made during the plat review process. All proposed plats must be submitted to the Hall County Plat Review Team for review and approval prior to submittal to Clerk of Courts for recordation.

  Must meet all Environmental Health commercial septic system permitting requirements. Further determination will be made during the civil plan review process. A detailed business plan must be submitted to Hall County Environmental Health for review. Additional items, including, but not limited to: recorded plat, soil evaluation, and septic system installation/modification may be required after review of business plan.

* 0 Cagle Road, DCCM, Habitat for Humanity: Public sewer. Community septic systems and/or community wells to be permitted by EPD.

Outlook

RE: Tentative Planning Commission Agenda November 16, 2026

From Hash, Christopher M <CHash@dot.ga.gov>
Date Wed 10/7/2026 7:54 AM
To Kaitlyn Elliott (Planning) <kelliott@hallcounty.org>
Cc Dorminey, Madison N <mdorminey@dot.ga.gov>; Lynn Taylor (Planning) <ltaylor@hallcounty.org>

CAUTION: This email originated from outside of the organization. Do not click links or open attachments unless you recognize the sender and know the content is safe.

Good Morning Kaitlyn,

Please see the below responses in red from our office.

If you have any questions, please let me know.

Thanks,

Christopher Hash, P.E.
D1 Traffic Operations Supervisor

GDOT Georgia Department of Transportation

A1, A4 Access and Operations
1475 Jesse Jewell Pkwy
Suite 100
Gainesville, GA, 30501
470.201.8029 cell

From: Kaitlyn Elliott (Planning) <kelliott@hallcounty.org>
Sent: Tuesday, October 6, 2026 4:05 PM
Subject: Tentative Planning Commission Agenda November 16, 2026

CAUTION: This email originated from outside of the organization. Do not click links or open attachments unless you recognize the sender and know the content is safe.

Good afternoon,

Please see the Tentative Agenda and Maps for the Monday, November 16, 2026 Hall County Planning Commission Meeting below. Use the links to review the documents and submit any comments in the form of a memorandum to Hall County Planning and Zoning. When providing comments, include the applicant's name and the property address associated with each comment. Failure to submit comments in a timely manner may result in the information being omitted from the staff report.

PLEASE NOTE: These items will be discussed in next week's Development Review meeting.

Comments are due by **Monday, October 19, 2026.** (The due dates have changed as we are now operating on a Planning Commission schedule.) Email comments to Lynn (ltaylor@hallcounty.org) and Kaitlyn (kelliott@hallcounty.org).

Link 1 & Link 2

1. **3411 Springdale Forrest Circle | Special Use |** for a minor subdivision | on a 2.09± acre tract located on the north side of Springdale Forrest Circle at the northeast corner of its intersection with Springdale Forrest Avenue | Zoned R-1; Tax Parcel 10062 000038 **| Proposed Use:** 2-lot subdivision **|** ** Commission District 2 **| KD South, LLC, applicant**

   Off-system. No impacts expected to the State Highway System.

2. **(A) 1646 Candler Road | Rezone** | from Agricultural Residential (AR-1) to Light Industrial (I-1) | on a 41.98± acre tract located on the east side of Calvary Church Road approximately 640 feet north of its intersection with Calvary Industrial Drive | Zoned AR-1; Tax Parcel 15031 000027 **| Proposed Use: Storage lot** | ** Commission District 4 **| Chris Patton, applicant**

   (B) 1646 Candler Road | **Variance to Section 8.2** | fencing and buffer standards | on a 41.98± acre tract located on the east side of Calvary Church Road approximately 640 feet north of its intersection with Calvary Industrial Drive | Zoned AR-1; Tax Parcel 15031 000027 **| Proposed Use: Storage lot** | ** Commission District 4 **| Chris Patton, applicant**

   Since access will be from Calvary Church Rd. The access's on SR 60 should be removed.

3. **(A) 3054, 3056, 3060, & 0 Poplar Springs Church Road and 3531, 3535, 3545, 3547 & 3549 Gilleland Extension | Rezone** | from Planned Development (PRD), Agricultural Residential 1 (AR-1), and Residential (R-1) to Residential Mixed (R-X) | on a combined 105.69± acre tract located on the north side of Poplar Springs Church Road approximately 280 feet west of its intersection with Meadowood Court | Zoned PRD, AR-1 & R-1; Tax Parcels 15036 000010; 000010B; 000009; 000013A; 15036D000002I; 000002H; 000002B; 000002C; 000002A; **| Proposed Use: 234-unit mixed residential development** | ** Commission District 3 **| Cook Communities, applicant**

   (B) 3054, 3056, 3060, & 0 Poplar Springs Church Road and 3531, 3535, 3545, 3547 & 3549 Gilleland Extension | Special Use | for a subdivision, residential | on a combined 105.69± acre tract located on the north side of Poplar Springs Church Road approximately 280 feet west of its intersection with Meadowood Court | Zoned PRD, AR-1 & R-1; Tax Parcels 15036 000010; 000010B; 000009; 000013A; 15036D000002I; 000002H; 000002B; 000002C; 000002A; **| Proposed Use: 234-unit mixed residential development** | ** Commission District 3 **| Cook Communities, applicant**

   Off-system. Impacts expected to the State Highway System. Applicant to submit TIS to GDOT District 1 for review. Potential improvements for SR 332 and Poplar Springs Church Rd and SR 332 and Gilleland Cir may be needed.

4. **1646 March Drive | Rezone** | from Highway Business (H-B) to Residential (R-1) | on a 0.11± acre tract located on the northwest side of March Drive approximately 730 feet from its intersection with South Drive | Zoned H-B; Tax Parcel 15032E006034 **| Proposed Use: Single-family dwelling** | ** Commission District 4 **| Udis Calderon, applicant**

   Off-system. No impacts expected to the State Highway System.

5. **0 Ridge Road | Rezone** | from Agricultural Residential 1 (AR-1) to Residential Mixed (R-X) | on a 20.854± acre tract located on the west side of Ridge Road approximately 500 feet south of its intersection with Friendship Road | Zoned AR-1; Tax Parcel 08154 000016 **| Proposed Use: 160-unit mixed residential development** | ** Commission District 1 **| bSide Oakwood, LLC, applicant**

   Off-system. Impacts expected to the State Highway System. Applicant to submit TIS to GDOT District 1 for review. Potential improvements for SR 347 and Ridge Rd may be needed.

6. **(A) 6651 Spout Springs Road | Rezone |** from Agricultural Residential 1 (AR-1) to Residential Mixed (R-X) | on a 33.27± acre tract located at the northeast corner of the intersection of Spout Springs Road and Union Circle **|** Zoned AR-1; Tax Parcel 15042 000093 **| Proposed Use: 119-unit mixed residential development | ** Commission District 1 **| DCCM Infrastructure, Inc., applicant**

   (B) 6651 Spout Springs Road | Special Use | for a subdivision, residential | on a 33.27± acre tract located at the northeast corner of the intersection of Spout Springs Road and Union Circle | Zoned AR-1; Tax Parcel 15042 000093 **| Proposed Use: 119-unit mixed residential development |** ** Commission District 1 **| DCCM Infrastructure, Inc., applicant**

   Off-system. No impacts expected to the State Highway System.

7. **(A) 5300, 5334, 5348, 5372 & 0 Ponderosa Farm Road | Rezone** | from Planned Commercial Farming District (PCFD) and Agricultural Residential (AR-1) to Residential Single-Family Detached (R-SF) | on a 59.16± acre tract located on the west side of Ponderosa Farm Road approximately 350 feet north of its intersection with Tanners Mill Road | Zoned PCFD & AR-1; Tax Parcels 15028 000120, 000108, 000132, 000107 & 000107A **| Proposed Use: 146-unit residential development** | ** Commission District 1 **| CKK Development Services, LLC, applicant**

   (B) 5300, 5334, 5348, 5372 & 0 Ponderosa Farm Road | Special Use | for a subdivision, residential | on a 59.16± acre tract located on the west side of Ponderosa Farm Road approximately 350 feet north of its intersection with Tanners Mill Road | Zoned PCFD & AR-1; Tax Parcels 15028 000120, 000108, 000132, 000107 & 000107A **| Proposed Use: 146-unit residential development |** ** Commission District 1 **| CKK Development Services, LLC, applicant**

   Off-system. Impacts expected to the State Highway System. Applicant to submit TIS to GDOT District 1 for review. Potential improvements for SR 211 and Ponderosa Farm Rd may be needed.

8. **(A) 6337 Lanier Islands Parkway, 6330 & 6450 Old Lanier Islands Drive, and portion of Old Lanier Island Drive right-of-way | Rezone** | from Suburban Shopping (S-S) & Planned Commercial District (PCD) to Highway Business (H-B) | on a 7.44± acre tract located on the south side of Lanier Islands Parkway east of its intersection with Merritts Drive and on the south side of Old Lanier Islands Drive approximately 380 feet east of its intersection with Merritts Drive | Zoned PCD & S-S; Tax parcels 07331 003004 (pt), 002034(pt), 001008 **| Proposed Use: To recognize & allow expansion of boat sales & repair** | ** Commission District 2 **| DCCM Infrastructure, Inc., applicant**

   (B) 6337 Lanier Islands Parkway and 6330, 6450 Old Lanier Islands Drive, and portion of Old Lanier Island Drive right-of-way | Special Use | to allow boat sales & repair within the GCOD | on a 7.44± acre tract located on the south side of Lanier Islands Parkway east of its intersection with Merritts Drive and on the south side of Old Lanier Islands Drive approximately 380 feet east of its intersection with Merritts Drive | Zoned PCD & S-S; Tax Parcels 07331 003004 (pt), 002034(pt), 001008 | **Proposed Use: To recognize & allow expansion of boat sales & repair |** ** Commission District 2 **| DCCM Infrastructure, Inc., applicant**

   On System, coordination required for potential improvements of existing commercial driveway access's.

*The Planning Commission's decision will be the final action taken unless appealed to the Board of Commissioners. To do so, file an application with the Planning Department within 30 days of the Planning Commission's decision. The Hall County Board of Commissioners will hear appeals at a public hearing **Thursday, December 10, 2026,** at 6:00 p.m. at the Hall County Government Center, 2nd Floor Meeting Room, 2875 Browns Bridge Road, Gainesville, Georgia.
The Planning Commission's recommendation will be forwarded to the Board of Commissioners for final action at a public hearing on **Thursday, December 10, 2026. The Board will meet at 6:00 p.m. at the Hall County Government Center, 2nd Floor Meeting Room, 2875 Browns Bridge Road, Gainesville, Georgia.

Thank you,

Kaitlyn Elliott
Planning Commission Clerk
Planning and Zoning
(770) 531-6810
kelliott@hallcounty.org
www.hallcounty.org

HALL COUNTY
GEORGIA
*We have it **all** in Hall*

Effective July 1, 2026, all open records requests should be submitted through Hall County's Next Request Portal (https://hallcountyga.nextrequest.com).

Hall County Planning and Zoning does NOT accept wire transfers.

All payments must be made through the Accela Portal or in person. If you receive any request for a wire transfer, please contact our office immediately—it may be fraudulent.

Human trafficking impacts every corner of the globe, including our state and local communities. Georgia DOT is committed to end human trafficking in Georgia through education enabling its employees and the public to recognize the signs of human trafficking and how to react in order to help make a change. To learn more about the warning signs of human trafficking, visit https://doas.ga.gov/human-resources-administration/human-trafficking-awareness/trafficking-in-georgia. To report any suspicious activity, call the Georgia Human Trafficking Hotline at 866-363-4842. Let's band together to end human trafficking in Georgia.

Outlook

Tentative Planning Commission Agenda November 16, 2026

From Kaitlyn Elliott (Planning) <kelliott@hallcounty.org>
Date Mon 10/19/2026 8:43 AM
To Kaitlyn Elliott (Planning) <kelliott@hallcounty.org>

From: Hash, Christopher M <CHash@dot.ga.gov>
Sent: Monday, October 19, 2026 8:41 AM
To: Kaitlyn Elliott (Planning) <kelliott@hallcounty.org>
Subject: RE: Tentative Planning Commission Agenda November 16, 2026

CAUTION: This email originated from outside of the organization. Do not click links or open attachments unless you recognize the sender and know the content is safe.

Good Morning Kaitlyn,

Please see the below response in red.

Christopher Hash, P.E.
D1 Traffic Operations Supervisor

GDOT Georgia Department of Transportation

A1, A4 Access and Operations
1475 Jesse Jewell Pkwy
Suite 100
Gainesville, GA, 30501
470.201.8029 cell

From: Kaitlyn Elliott (Planning) <kelliott@hallcounty.org>
Sent: Thursday, October 15, 2026 12:26 PM
Subject: Re: Tentative Planning Commission Agenda November 16, 2026
Importance: High

CAUTION: This email originated from outside of the organization. Do not click links or open attachments unless you recognize the sender and know the content is safe.

Good afternoon,

Please see the attached tentative packet and provide your comments by **Monday, October 19, 2026**. If you have already submitted comments, please send us a new or updated memorandum with your comments on this application. There may be a minor change to the narrative and site plan, which we will send later to determine whether it affects your comments.

Thank you for working with us on this tight turnaround.

0 Cagle Road | Rezone | from Agricultural Residential (AR-1) to Planned Development (PD) | on a 26.21± acre tract located on the southeast side of Cagle Road at its intersection with Clubhouse Drive, Skyline Drive, and South Browning Bridge Road | Zoned AR-1; Tax Parcel 15019 000159 (pt) **| Proposed Use: 48-unit residential development |** ** Commission District 3 **| Habitat for Humanity of Hall County, Inc, applicant**

Off-system, no impacts expected to the State Highway system.

Thank you,

Kaitlyn Elliott
Planning Commission Clerk
Planning and Zoning
(770) 531-6810
kelliott@hallcounty.org
www.hallcounty.org

HALL COUNTY
GEORGIA
*We have it **all** in Hall*

Effective July 1, 2026, all open records requests should be submitted through Hall County's Next Request Portal (https://hallcountyga.nextrequest.com).

Hall County Planning and Zoning does NOT accept wire transfers.

All payments must be made through the Accela Portal or in person. If you receive any request for a wire transfer, please contact our office immediately—it may be fraudulent.

HALL COUNTY
GEORGIA

POST OFFICE DRAWER 1435
GAINESVILLE, GA 30503

t: 770.531.6800 | f: 770.531.3945

DIRECTOR
Jorge Gomez, P.E.

Hall County Government
COMMUNITY DEVELOPMENT AND INFRASTRUCTURE
PUBLIC WORKS AND UTILITIES

M E M O R A N D U M

To: Katie Ahmed, Planning and Zoning Director

From: Jorge Gomez, Director of Public Works and Utilities

Date: October 19, 2026

Subject: November 16, 2026
Planning Commission Meeting

Please be advised that our office has reviewed the Hall County Planning Commission agenda for the November 16, 2026, meeting. Upon review, we provide the following comments.

- **3411 Springdale Forrest Circle | Special Use |** for a minor subdivision | on a 2.09± acre tract located on the north side of Springdale Forrest Circle at the northeast corner of its intersection with Springdale Forrest Avenue | Zoned R-1; Tax Parcel 10062 000038 **| Proposed Use:** 2-lot subdivision **|** ** Commission District 2 **| KD South, LLC, applicant**

  - **Engineering**: No comment
  - **Traffic:** Ther are no traffic concerns with the proposed SFR use. Any proposed driveways must be located to maximize intersection sight distance.
  - **Utilities:** Property is in the Gainesville-Hall County service district, but sewer infrastructure is not near this location.

- **(A) 1646 Candler Road** | Rezone | from Agricultural Residential (AR-1) to Light Industrial (I-1) | on a 41.98± acre tract located on the east side of Calvary Church Road approximately 640 feet north of its intersection with Calvary Industrial Drive | Zoned AR-1; Tax Parcel 15031 000027 | Proposed Use: Storage lot | ** Commission District 4 | Chris Patton, applicant

(B) 1646 Candler Road | Variance to Section 8.2 | fencing and buffer standards | on a 41.98± acre tract located on the east side of Calvary Church Road approximately 640 feet north of its intersection with Calvary Industrial Drive | Zoned AR-1; Tax Parcel 15031 000027 | Proposed Use: Storage lot | ** Commission District 4 | Chris Patton, applicant

  - **Engineering**: This site may require a stormwater management report should the site plan indicate the proposed development meets stormwater thresholds for impervious surfaces and/or disturbed acreage.

Show FEMA and Hall County studied Flood plains that are present on site.
Show stream buffer and impervious setback from wrested vegetation not centerline of stream

- **Traffic:** Public Works agrees with the findings of the traffic assessment/Trip generation memo. The driveway will be included in the LDP and must meet all applicable design criteria.
- **Utilities:** Property is in the Gainesville service district.

- **(A) 3054, 3056, 3060, & 0 Poplar Springs Church Road and 3531, 3535, 3545, 3547 & 3549 Gilleland Extension** | Rezone | from Planned Development (PRD), Agricultural Residential 1 (AR-1), and Residential (R-1) to Residential Mixed (R-X) | on a combined 105.69± acre tract located on the north side of Poplar Springs Church Road approximately 280 feet west of its intersection with Meadowood Court | Zoned PRD, AR-1 & R-1; Tax Parcels 15036 000010; 000010B; 000009; 000013A; 15036D000002I; 000002H; 000002B; 000002C; 000002A; | Proposed Use: 234-unit mixed residential development | ** Commission District 3 | Cook Communities, applicant

  (B) 3054, 3056, 3060, & 0 Poplar Springs Church Road and 3531, 3535, 3545, 3547 & 3549 Gilleland Extension | Special Use | for a subdivision, residential | on a combined 105.69± acre tract located on the north side of Poplar Springs Church Road approximately 280 feet west of its intersection with Meadowood Court | Zoned PRD, AR-1 & R-1; Tax Parcels 15036 000010; 000010B; 000009; 000013A; 15036D000002I; 000002H; 000002B; 000002C; 000002A; | Proposed Use: 234-unit mixed residential development | ** Commission District 3 | Cook Communities, applicant

  - **Engineering**: This site may require a stormwater management report should the site plan indicate the proposed development meets stormwater thresholds for impervious surfaces and/or disturbed acreage.
    Show FEMA and Hall County studied Flood plains that are present on site.
    Show stream buffer and impervious setback from wrested vegetation not centerline of stream
  - **Traffic:** Traffic impact study TIS under review. All recommended improvements from the approved TIS will be required in the LDP.
  - **Utilities:** Property is in the Gainesville service district.

- **1646 March Drive** | Rezone | from Highway Business (H-B) to Residential (R-1) | on a 0.11± acre tract located on the northwest side of March Drive approximately 730 feet from its intersection with South Drive | Zoned H-B; Tax Parcel 15032E006034 | Proposed Use: Single-family dwelling | ** Commission District 4 | Udis Calderon, applicant

  - **Engineering**: No comment
  - **Traffic:** there are no traffic issues with the proposed SRF use. Any proposed driveways must be located to maximize intersection sight distance.
  - **Utilities:** Property is in the Gainesville service district.

- **0 Ridge Road** | Rezone | from Agricultural Residential 1 (AR-1) to Residential Mixed (R-X) | on a 20.854± acre tract located on the west side of Ridge Road approximately 500 feet south of its intersection with Friendship Road | Zoned AR-1; Tax Parcel 08154 000016 | Proposed Use: 160-unit mixed residential development | ** Commission District 1 | bSide Oakwood, LLC, applicant

    - **Engineering**: This site may require a stormwater management report should the site plan indicate the proposed development meets stormwater thresholds for impervious surfaces and/or disturbed acreage.
      Show stream buffer and impervious setback from wrested vegetation not centerline of stream.
    - **Traffic:** The provided Traffic Impact Study (TIS) has not been approved at this time. Any recommended improvements identified in the approved TIS must be incorporated in the LDP.
    - **Utilities:** Property is in the Buford service district, but an IGA between Buford and Hall County has been obtained.

- **(A) 6651 Spout Springs Road** | Rezone | from Agricultural Residential 1 (AR-1) to Residential Mixed (R-X) | on a 33.27± acre tract located at the northeast corner of the intersection of Spout Springs Road and Union Circle | Zoned AR-1; Tax Parcel 15042 000093 | Proposed Use: 119-unit mixed residential development | ** Commission District 1 | DCCM Infrastructure, Inc., applicant

  (B) 6651 Spout Springs Road | Special Use | for a subdivision, residential | on a 33.27± acre tract located at the northeast corner of the intersection of Spout Springs Road and Union Circle | Zoned AR-1; Tax Parcel 15042 000093 | Proposed Use: 119-unit mixed residential development | ** Commission District 1 | DCCM Infrastructure, Inc., applicant

    - **Engineering**: This site may require a stormwater management report should the site plan indicate the proposed development meets stormwater thresholds for impervious surfaces and/or disturbed acreage.
      Show FEMA and Hall County studied Flood plains that are present on site.
      Show stream buffer and impervious setback from wrested vegetation not centerline of stream
    - **Traffic:** The driveway labeled Road A is too close to Spout Springs Road. It must be relocated further away. The traffic impact (TIS) is under review. All improvements in the TIS will be included in the LDP. A traffic engineering (TE) report /warrant analysis and signal design will be part of the LDP review process. The traffic signal shall be installed within 120 days of the issuance of the LDP.
    - **Utilities**: Property is in the Hall County service district and will to connect to Hall County sewer. Any easements or improvements required for connection / system upgrades shall be obtained and funded by the developer / development owner.

- **(A) 5300, 5334, 5348, 5372 & 0 Ponderosa Farm Road** | Rezone | from Planned Commercial Farming District (PCFD) and Agricultural Residential (AR-1) to Residential Single-Family Detached (R-SF) | on a 59.16± acre tract located on the west side of Ponderosa Farm Road approximately 350 feet north of its intersection with Tanners Mill Road | Zoned PCFD & AR-1; Tax Parcels 15028 000120, 000108, 000132, 000107 & 000107A | Proposed Use: 146-unit residential development | ** Commission District 1 | CKK Development Services, LLC, applicant

  (B) 5300, 5334, 5348, 5372 & 0 Ponderosa Farm Road | Special Use | for a subdivision, residential | on a 59.16± acre tract located on the west side of Ponderosa Farm Road approximately 350 feet north of its intersection with Tanners Mill Road | Zoned PCFD & AR-1; Tax Parcels 15028 000120, 000108, 000132, 000107 & 000107A | Proposed Use: 146-unit residential development | ** Commission District 1 | CKK Development Services, LLC, applicant

  - **Engineering**: This site may require a stormwater management report should the site plan indicate the proposed development meets stormwater thresholds for impervious surfaces and/or disturbed acreage.
    Show FEMA and Hall County studied Flood plains that are present on site.
    Show stream buffer and impervious setback from wrested vegetation not centerline of stream
  - **Traffic:** The Traffic Impact Study (TIS) is under review and is not approved. All improvements in the approved TIS will be included in the LDP.
  - **Utilities:** Property is in the Hall County service district and will to connect to Hall County sewer. Any easements or improvements required for connection / system upgrades shall be obtained and funded by the developer / development owner.

- **(A) 6337 Lanier Islands Parkway, 6330 & 6450 Old Lanier Islands Drive, and portion of Old Lanier Island Drive right-of-way** | Rezone | from Suburban Shopping (S-S) & Planned Commercial District (PCD) to Highway Business (H-B) | on a 7.44± acre tract located on the south side of Lanier Islands Parkway east of its intersection with Merritts Drive and on the south side of Old Lanier Islands Drive approximately 380 feet east of its intersection with Merritts Drive | Zoned PCD & S-S; Tax parcels 07331 003004 (pt), 002034(pt), 001008 | Proposed Use: To recognize & allow expansion of boat sales & repair | ** Commission District 2 | DCCM Infrastructure, Inc., applicant

  (B) 6337 Lanier Islands Parkway and 6330, 6450 Old Lanier Islands Drive, and portion of Old Lanier Island Drive right-of-way | Special Use | to allow boat sales & repair within the GCOD | on a 7.44± acre tract located on the south side of Lanier Islands Parkway east of its intersection with Merritts Drive and on the south side of Old Lanier Islands Drive approximately 380 feet east of its intersection with Merritts Drive | Zoned PCD & S-S; Tax Parcels 07331 003004 (pt), 002034(pt), 001008 | Proposed Use: To recognize & allow expansion of boat sales & repair | ** Commission District 2 | DCCM Infrastructure, Inc., applicant

  - **Engineering**: This site may require a stormwater management report should the site plan indicate the proposed development meets stormwater thresholds for impervious surfaces and/or disturbed acreage.
  - **Traffic:** There are no traffic concerns with the required use. Public Works does support the request to abandon Old Lanier Island Drive.
  - **Utilities:** Property is in the Buford service district.

0 Cagle Road | Rezone | from Agricultural Residential (AR-1) to Planned Development (PD) | on a 26.21± acre tract located on the southeast side of Cagle Road at its intersection with Clubhouse Drive, Skyline Drive, and South Browning Bridge Road | Zoned AR-1; Tax Parcel 15019 000159 (pt) **| Proposed Use: 48-unit residential development |** ** Commission District 3 **| Habitat for Humanity of Hall County, Inc, applicant**

- **Engineering**: This site may require a stormwater management report should the site plan indicate the proposed development meets stormwater thresholds for impervious surfaces and/or disturbed acreage.
  Show stream buffer and impervious setback from wrested vegetation not centerline of stream.
- **Traffic:** A Traffic Impact Study (TIS) will be required. The improvements recommended in the approval TIS will be included in the LDP.
- **Utilities:** Property is in the Hall County service district and will to connect to Hall County sewer. Any easements or improvements required for connection / system upgrades shall be obtained and funded by the developer / development owner.

HALL COUNTY
GEORGIA
*We have it **all** in Hall*

POST OFFICE BOX 907730
GAINESVILLE, GA 30501

t: 770.531-6838 | f: 770.531.6845

FIRE CHIEF
Jerry Smith

Hall County Government
FIRE RESCUE

To: Katie Ahmed, Director of Planning and Zoning
From: Hall County Fire Marshal's Office
Date: 10/6/26
Subject: Date Hall County Board of Commissioners meeting – Planning Items – 11/16/2026
Please be advised that Hall County Fire Marshal's Office has reviewed the Planning items forwarded to the Hall County Board of Commissioners for consideration at the 11/16/26 meeting. Upon review, we provide the following comments.

1. **3411 Springdale Forrest Circle | Special Use |** for a minor subdivision | on a 2.09± acre tract located on the north side of Springdale Forrest Circle at the northeast corner of its intersection with Springdale Forrest Avenue | Zoned R-1; Tax Parcel 10062 000038 **| Proposed Use:** 2-lot subdivision **|** ** Commission District 2 **| KD South, LLC, applicant**

The Hall County Fire Marshal's Office has no comments as proposed.

2. **(A) 1646 Candler Road | Rezone** | from Agricultural Residential (AR-1) to Light Industrial (I-1) | on a 41.98± acre tract located on the east side of Calvary Church Road approximately 640 feet north of its intersection with Calvary Industrial Drive | Zoned AR-1; Tax Parcel 15031 000027 **| Proposed Use: Storage lot** | ** Commission District 4 **| Chris Patton, applicant**

The Hall County Fire Marshal's Office has no comments as proposed.

(B) 1646 Candler Road | Variance to Section 8.2 | fencing and buffer standards | on a 41.98± acre tract located on the east side of Calvary Church Road approximately 640 feet north of its intersection with Calvary Industrial Drive | Zoned AR-1; Tax Parcel 15031 000027 **| Proposed Use: Storage lot** | ** Commission District 4 **| Chris Patton, applicant**

The Hall County Fire Marshal's Office has no comments as proposed.

3. **(A) 3054, 3056, 3060, & 0 Poplar Springs Church Road and 3531, 3535, 3545, 3547 & 3549 Gilleland Extension | Rezone** | from Planned Development

(PRD), Agricultural Residential 1 (AR-1), and Residential (R-1) to Residential Mixed (R-X) | on a combined 105.69± acre tract located on the north side of Poplar Springs Church Road approximately 280 feet west of its intersection with Meadowood Court | Zoned PRD, AR-1 & R-1; Tax Parcels 15036 000010; 000010B; 000009; 000013A; 15036D000002I; 000002H; 000002B; 000002C; 000002A; **| Proposed Use: 234-unit mixed residential development** | ** Commission District 3 **| Cook Communities, applicant**

The Hall County Fire Marshal's Office has no comments as proposed.

(B) 3054, 3056, 3060, & 0 Poplar Springs Church Road and 3531, 3535, 3545, 3547 & 3549 Gilleland Extension | Special Use | for a subdivision, residential | on a combined 105.69± acre tract located on the north side of Poplar Springs Church Road approximately 280 feet west of its intersection with Meadowood Court | Zoned PRD, AR-1 & R-1; Tax Parcels 15036 000010; 000010B; 000009; 000013A; 15036D000002I; 000002H; 000002B; 000002C; 000002A; **| Proposed Use: 234-unit mixed residential development** | ** Commission District 3 **| Cook Communities, applicant**

The Hall County Fire Marshal's Office has no comments as proposed.

4. **1646 March Drive | Rezone** | from Highway Business (H-B) to Residential (R-1) | on a 0.11± acre tract located on the northwest side of March Drive approximately 730 feet from its intersection with South Drive | Zoned H-B; Tax Parcel 15032E006034 **| Proposed Use: Single-family dwelling** | ** Commission District 4 **| Udis Calderon, applicant**

   The Hall County Fire Marshal's Office has no comments as proposed.

5. **0 Ridge Road | Rezone** | from Agricultural Residential 1 (AR-1) to Residential Mixed (R-X) | on a 20.854± acre tract located on the west side of Ridge Road approximately 500 feet south of its intersection with Friendship Road | Zoned AR-1; Tax Parcel 08154 000016 **| Proposed Use: 160-unit mixed residential development** | ** Commission District 1 **| bSide Oakwood, LLC, applicant**

   The Hall County Fire Marshal's Office has no comments as proposed.

6. **(A) 6651 Spout Springs Road | Rezone |** from Agricultural Residential 1 (AR-1) to Residential Mixed (R-X) | on a 33.27± acre tract located at the northeast corner of the intersection of Spout Springs Road and Union Circle **|** Zoned AR-1; Tax Parcel 15042 000093 **| Proposed Use: 119-unit mixed residential development | ** Commission District 1 | DCCM Infrastructure, Inc., applicant**

The Hall County Fire Marshal's Office has no comments as proposed.

(B) 6651 Spout Springs Road | Special Use | for a subdivision, residential | on a 33.27± acre tract located at the northeast corner of the intersection of Spout Springs Road and Union Circle | Zoned AR-1; Tax Parcel 15042 000093 **| Proposed Use: 119-unit mixed residential development |** ** Commission District 1 **| DCCM Infrastructure, Inc., applicant**

The Hall County Fire Marshal's Office has no comments as proposed.

7. **(A) 5300, 5334, 5348, 5372 & 0 Ponderosa Farm Road | Rezone** | from Planned Commercial Farming District (PCFD) and Agricultural Residential (AR-1) to Residential Single-Family Detached (R-SF) | on a 59.16± acre tract located on the west side of Ponderosa Farm Road approximately 350 feet north of its intersection with Tanners Mill Road | Zoned PCFD & AR-1; Tax Parcels 15028 000120, 000108, 000132, 000107 & 000107A **| Proposed Use: 146-unit residential development** | ** Commission District 1 **| CKK Development Services, LLC, applicant**

The proposed concept plan shows both ingress / egress locations on Ponderosa Farm Road too close together. Below is the fire code standard used to determine the distance between two access road ingress/egress locations.

International Fire Code 2024 Edition

D107.2 Remoteness.

Where two fire apparatus access roads are required, they shall be placed a distance apart equal to not less than one-half of the length of the maximum overall diagonal dimension of the property or area to be served, measured in a straight line between accesses.

The secondary fire access road cannot be installed because of location on the property, topography, waterways, nonnegotiable grades or other similar conditions. Per Fire Marshal Vieira the applicant can use the state adopted alternative to increase the road width to 26' the increased road width will eliminate the requirement for a secondary emergency access.

(B) 5300, 5334, 5348, 5372 & 0 Ponderosa Farm Road | Special Use | for a subdivision, residential | on a 59.16± acre tract located on the west side of Ponderosa Farm Road approximately 350 feet north of its intersection with Tanners Mill Road | Zoned PCFD & AR-1; Tax Parcels 15028 000120, 000108, 000132,

000107 & 000107A | **Proposed Use: 146-unit residential development** | ** Commission District 1 | **CKK Development Services, LLC, applicant**

The proposed concept plan shows both ingress / egress locations on Ponderosa Farm Road too close together. Below is the fire code standard used to determine the distance between two access road ingress/egress locations.

International Fire Code 2024 Edition

D107.2 Remoteness.

Where two fire apparatus access roads are required, they shall be placed a distance apart equal to not less than one-half of the length of the maximum overall diagonal dimension of the property or area to be served, measured in a straight line between accesses.

The secondary fire access road cannot be installed because of location on the property, topography, waterways, nonnegotiable grades or other similar conditions. Per Fire Marshal Vieira the applicant can use the state adopted alternative to increase the road width to 26' the increased road width will eliminate the requirement for a secondary emergency access.

8. **(A) 6337 Lanier Islands Parkway, 6330 & 6450 Old Lanier Islands Drive, and portion of Old Lanier Island Drive right-of-way | Rezone** | from Suburban Shopping (S-S) & Planned Commercial District (PCD) to Highway Business (H-B) | on a 7.44± acre tract located on the south side of Lanier Islands Parkway east of its intersection with Merritts Drive and on the south side of Old Lanier Islands Drive approximately 380 feet east of its intersection with Merritts Drive | Zoned PCD & S-S; Tax parcels 07331 003004 (pt), 002034(pt), 001008 **| Proposed Use: To recognize & allow expansion of boat sales & repair** | ** Commission District 2 **| DCCM Infrastructure, Inc., applicant**

The Hall County Fire Marshal's Office considers the plan conceptual and if approved the site plan may require modifications during the development review to meet Life Safety and International Fire Code requirements including any applicable state modifications.

(B) 6337 Lanier Islands Parkway and 6330, 6450 Old Lanier Islands Drive, and portion of Old Lanier Island Drive right-of-way | Special Use | to allow boat sales & repair within the GCOD | on a 7.44± acre tract located on the south side of Lanier Islands Parkway east of its intersection with Merritts Drive and on the south side of Old Lanier Islands Drive approximately 380 feet east

of its intersection with Merritts Drive | Zoned PCD & S-S; Tax Parcels 07331 003004 (pt), 002034(pt), 001008 | **Proposed Use: To recognize & allow expansion of boat sales & repair |** ** Commission District 2 **| DCCM Infrastructure, Inc., applicant**

The Hall County Fire Marshal's Office considers the plan conceptual and if approved the site plan may require modifications during the development review to meet Life Safety and International Fire Code requirements including any applicable state modifications.

0 Cagle Road | Rezone | from Agricultural Residential (AR-1) to Planned Development (PD) | on a 26.21± acre tract located on the southeast side of Cagle Road at its intersection with Clubhouse Drive, Skyline Drive, and South Browning Bridge Road | Zoned AR-1; Tax Parcel 15019 000159 (pt) **| Proposed Use: 48-unit residential development |** ** Commission District 3 **| Habitat for Humanity of Hall County, Inc, applicant**

A 48-unit residential development will require fire hydrants to be installed for potential fire suppression needs. Currently the nearest fire hydrant is located over 1 mile south at Cagel and Buffington Farm Road. See Code requirement below.

International Fire Code 2024 Edition 507.5.1 Where required.

Where a portion of the facility or building hereafter constructed or moved into or within the jurisdiction is more than 500 feet from a hydrant on a fire apparatus access road, as measured by an *approved* route around the exterior of the facility or building, on-site fire hydrants and mains shall be provided where required by the *fire code official*.

Regards,

John Hornick, NPQ Fire Service Plans Examiner 1

Lieutenant, Hall County Fire Rescue

Hall County Government

Main: 770-531-6838 | Cell: 404-597-0083

Website: www.Hallcounty.org

HALL COUNTY

We have it all on Hall!



Hall County Government

COMMUNITY DEVELOPMENT & INFRASTRUCTURE
BUILDING INSPECTIONS DIVISION

HALL COUNTY
GEORGIA
*We have it **all** in Hall*

POST OFFICE DRAWER 1435
GAINESVILLE, GA 30503

t: 770.531.6809 | Option 1
e: permits@hallcounty.org

INTERIM DEVELOPMENT SERVICES DIRECTOR
Barry Shaw

INTERIM CHIEF BUILDING OFFICIAL
Cody Edwards

To: Katie Ahmed, Director of Planning and Zoning

From: Barry Shaw, Interim Director of Development Services

Date: October 19, 2026

Subject: November 16, 2026

3411 Springdale Forrest Circle | Special Use | for a minor subdivision | on a 2.09± acre tract located on the north side of Springdale Forrest Circle at the northeast corner of its intersection with Springdale Forrest Avenue | Zoned R-1; Tax Parcel 10062 000038 | Proposed Use: 2-lot subdivision | ** Commission District 2 | KD South, LLC, applicant

- Applicants will be required to get demo permits for all structures from Building Inspections before building new structures. All structures were built prior to 1980 and will require asbestos inspections and reports by a state licensed asbestos Inspector.

(A) 1646 Candler Road | Rezone | from Agricultural Residential (AR-1) to Light Industrial (I-1) | on a 41.98± acre tract located on the east side of Calvary Church Road approximately 640 feet north of its intersection with Calvary Industrial Drive | Zoned AR-1; Tax Parcel 15031 000027 **| Proposed Use: Storage lot** | ** Commission District 4 **| Chris Patton, applicant**
(B) 1646 Candler Road | **Variance to Section 8.2** | fencing and buffer standards | on a 41.98± acre tract located on the east side of Calvary Church Road approximately 640 feet north of its intersection with Calvary Industrial Drive | Zoned AR-1; Tax Parcel 15031 000027 **| Proposed Use: Storage lot** | ** Commission District 4 **| Chris Patton, applicant**

- Applicants will be required to get demo permits for all structures from Building Inspections before building new structures. All structures were built prior to 1980 and will require asbestos inspections and reports by a state licensed asbestos Inspector.

(A) 3054, 3056, 3060, & 0 Poplar Springs Church Road and 3531, 3535, 3545, 3547 & 3549 Gilleland Extension | Rezone | from Planned Development (PRD), Agricultural Residential 1 (AR-1), and Residential (R-1) to Residential Mixed (R-X) | on a combined 105.69± acre tract located on the north side of

Poplar Springs Church Road approximately 280 feet west of its intersection with Meadowood Court | Zoned PRD, AR-1 & R-1; Tax Parcels 15036 000010; 000010B; 000009; 000013A; 15036D000002I; 000002H; 000002B; 000002C; 000002A; **| Proposed Use: 234-unit mixed residential development** | ** Commission District 3 **| Cook Communities, applicant**

(B) 3054, 3056, 3060, & 0 Poplar Springs Church Road and 3531, 3535, 3545, 3547 & 3549 Gilleland Extension | Special Use | for a subdivision, residential | on a combined 105.69± acre tract located on the north side of Poplar Springs Church Road approximately 280 feet west of its intersection with Meadowood Court | Zoned PRD, AR-1 & R-1; Tax Parcels 15036 000010; 000010B; 000009; 000013A; 15036D000002I; 000002H; 000002B; 000002C; 000002A; **| Proposed Use: 234-unit mixed residential development** | ** Commission District 3 **| Cook Communities, applicant**

- Applicants will be required to get demo permits for all structures from Building Inspections before building new structures apart from 2 structures all were built prior to 1980 and will require asbestos inspections and reports by a state licensed asbestos Inspector. 3060 Poplar Springs Church Road and 3549 Gilleland Extension were both built in 1980 and will not require asbestos inspections and reports before demolition.

1646 March Drive | Rezone | from Highway Business (H-B) to Residential (R-1) | on a 0.11± acre tract located on the northwest side of March Drive approximately 730 feet from its intersection with South Drive | Zoned H-B; Tax Parcel 15032E006034 **| Proposed Use: Single-family dwelling** | ** Commission District 4 **| Udis Calderon, applicant**

- NO COMMENT

0 Ridge Road | Rezone | from Agricultural Residential 1 (AR-1) to Residential Mixed (R-X) | on a 20.854± acre tract located on the west side of Ridge Road approximately 500 feet south of its intersection with Friendship Road | Zoned AR-1; Tax Parcel 08154 000016 **| Proposed Use: 160-unit mixed residential development** | ** Commission District 1 **| bSide Oakwood, LLC, applicant**

- NO COMMENT

(A) 6651 Spout Springs Road | Rezone | from Agricultural Residential 1 (AR-1) to Residential Mixed (R-X) | on a 33.27± acre tract located at the northeast corner of the intersection of Spout Springs Road and Union Circle **|** Zoned AR-1; Tax Parcel 15042 000093 **| Proposed Use: 119-unit mixed residential development | ****** Commission District 1 **| DCCM Infrastructure, Inc., applicant**

(B) 6651 Spout Springs Road | Special Use | for a subdivision, residential | on a 33.27± acre tract located at the northeast corner of the intersection of Spout Springs Road and Union Circle | Zoned AR-1; Tax Parcel 15042 000093 **| Proposed Use: 119-unit mixed residential development |** ** Commission District 1 **| DCCM Infrastructure, Inc., applicant**

- Applicants will be required to get demo permits for all structures from Building Inspections before building new structures. All structures that were built prior to 1980 will require asbestos inspections and reports by a state licensed asbestos inspector. The single-family residence at this location was built in 1998 and will not require asbestos inspections and reports before demolition.

(A) 5300, 5334, 5348, 5372 & 0 Ponderosa Farm Road | Rezone | from Planned Commercial Farming District (PCFD) and Agricultural Residential (AR-1) to Residential Single-Family Detached (R-SF) | on a 59.16± acre tract located on the west side of Ponderosa Farm Road approximately 350 feet north of its intersection with Tanners Mill Road | Zoned PCFD & AR-1; Tax Parcels 15028 000120, 000108, 000132, 000107 & 000107A **| Proposed Use: 146-unit residential development** | ** Commission District 1 **| CKK Development Services, LLC, applicant**
(B) 5300, 5334, 5348, 5372 & 0 Ponderosa Farm Road | Special Use | for a subdivision, residential | on a 59.16± acre tract located on the west side of Ponderosa Farm Road approximately 350 feet north of its intersection with Tanners Mill Road | Zoned PCFD & AR-1; Tax Parcels 15028 000120, 000108, 000132, 000107 & 000107A **| Proposed Use: 146-unit residential development |** ** Commission District 1 **| CKK Development Services, LLC, applicant**

- Applicants would be required to get demo permits for all structures from Building Inspections before building new structures. All structures that were built prior to 1980 will require asbestos inspections and reports by a state licensed asbestos inspector. 5372 Ponderosa Farm Road currently has a parcel tag dated 03.23.2022 and placed by Planning and Zoning referencing a demo of a pole barn and is no longer relevant should proposed development be granted.

(A) 6337 Lanier Islands Parkway, 6330 & 6450 Old Lanier Islands Drive, and portion of Old Lanier Island Drive right-of-way | Rezone | from Suburban Shopping (S-S) & Planned Commercial District (PCD) to Highway Business (H-B) | on a 7.44± acre tract located on the south side of Lanier Islands Parkway east of its intersection with Merritts Drive and on the south side of Old Lanier Islands Drive approximately 380 feet east of its intersection with Merritts Drive | Zoned PCD & S-S; Tax parcels 07331 003004 (pt), 002034(pt), 001008 **| Proposed Use: To recognize & allow expansion of boat sales & repair** | ** Commission District 2 **| DCCM Infrastructure, Inc., applicant**
(B) 6337 Lanier Islands Parkway and 6330, 6450 Old Lanier Islands Drive, and portion of Old Lanier Island Drive right-of-way | Special Use | to allow boat sales & repair within the GCOD | on a 7.44± acre tract located on the south side of Lanier Islands Parkway east of its intersection with Merritts Drive and on the south side of Old Lanier Islands Drive approximately 380 feet east of its intersection with Merritts Drive | Zoned PCD & S-S; Tax Parcels 07331 003004 (pt), 002034(pt), 001008 | **Proposed Use: To recognize & allow expansion of boat sales & repair |** ** Commission District 2 **| DCCM Infrastructure, Inc., applicant**

- NO COMMENT

0 Cagle Road | Rezone | from Agricultural Residential (AR-1) to Planned Development (PD) | on a 26.21± acre tract located on the southeast side of Cagle Road at its intersection with Clubhouse Drive, Skyline Drive, and South Browning Bridge Road | Zoned AR-1; Tax Parcel 15019 000159 (pt) **| Proposed Use: 48-unit residential development |** ** Commission District 3 **| Habitat for Humanity of Hall County, Inc, applicant**

- NO COMMENT

PLANNING AND DEVELOPMENT DEPARTMENT
2875 BROWNS BRIDGE ROAD, GAINESVILLE, GA, 30504
MAILING ADDRESS: PO BOX 1435, GAINESVILLE. GA 30503
t: 770-531-6809 I f: 770-531-3902

HALL COUNTY
GEORGIA
*We have it **all** in Hall*

PUBLIC NOTICE REQUIREMENTS

Zoning regulations require that public notice must be given prior to all zoning hearings as follows:

1. The Planning Department shall publish a legal advertisement no less than fifteen (15) days and no more than forty-five (45) days prior to the public hearing.

2. The Planning Department shall send notification by letter of all other property owners within a 500-foot radius of the applicant's property, which is standard administrative policy of the Planning Department.

3. The applicant/property owner shall place the public notice sign in a conspicuous location on the property not less than fifteen (15) days and not more than forty-five (45) days prior to the public hearing.

The Planning Department shall post the legal advertisement and notify property owners within a 500ft radius to the subject property.

The applicant is required to post the public notice sign not less than fifteen (15) days and no more than forty-five (45) days prior to the public hearing. A photo of the sign placed at the location is required and must be sent to the Planning Department.

Multiple sign postings on a site may be required as determined by the Planning Department. The sign must be in a location where it is clearly visible from the roadway. The sign cannot be obstructed in any manner, placed too far from the road, or placed in such manner as would cause it to blend into the landscape.

Should you find the sign missing or vandalized in any manner, contact the Planning Department for a replacement sign. When the proceeding is complete and final Board action has occurred, the sign shall then be removed from the property by the applicant.

THE ZONING SIGN MUST BE POSTED NO EARLIER THAN October 21, 2026 AND NO LATER THAN October 25, 2026.

THE ORGINAL SIGNED AFFIDAVIT MUST BE RETURNED TO THE PLANNING DEPARTMENT NO LATER THAN October 25, 2026 ALONG WITH A MINIMUM OF ONE PHOTO SHOWING THE SIGN POSTED AT THE SUBJECT PROPERTY.

Failure to comply will result in a delay of the application.

AFFIDAVIT


By my signature, I, Beth Garmon (Please Print Name) **, hereby acknowledge that I have read and understand the sign posting requirements. I further certify that the required public notice sign was posted on** 10/23/2026 (Date) for Habitat for Humanity of Hall County, Inc. (Name application filed as).

Signature Elizabeth Garmon

(The original document is required)

Revised September 2021



ZONING NOTICE
HABITAT FOR HUMANITY OF BULL CREEK
REZONE FROM R-2 TO PD FOR A
48-UNIT RESIDENTIAL DEVELOPMENT
2
LOCAL TREE SERVICE LLC
JESUS LOVES YOU
678-725-9773
GH29MDRXK4UPLG Timemark Verified
Fri, Oct 23, 2026 4:02 PM EDT

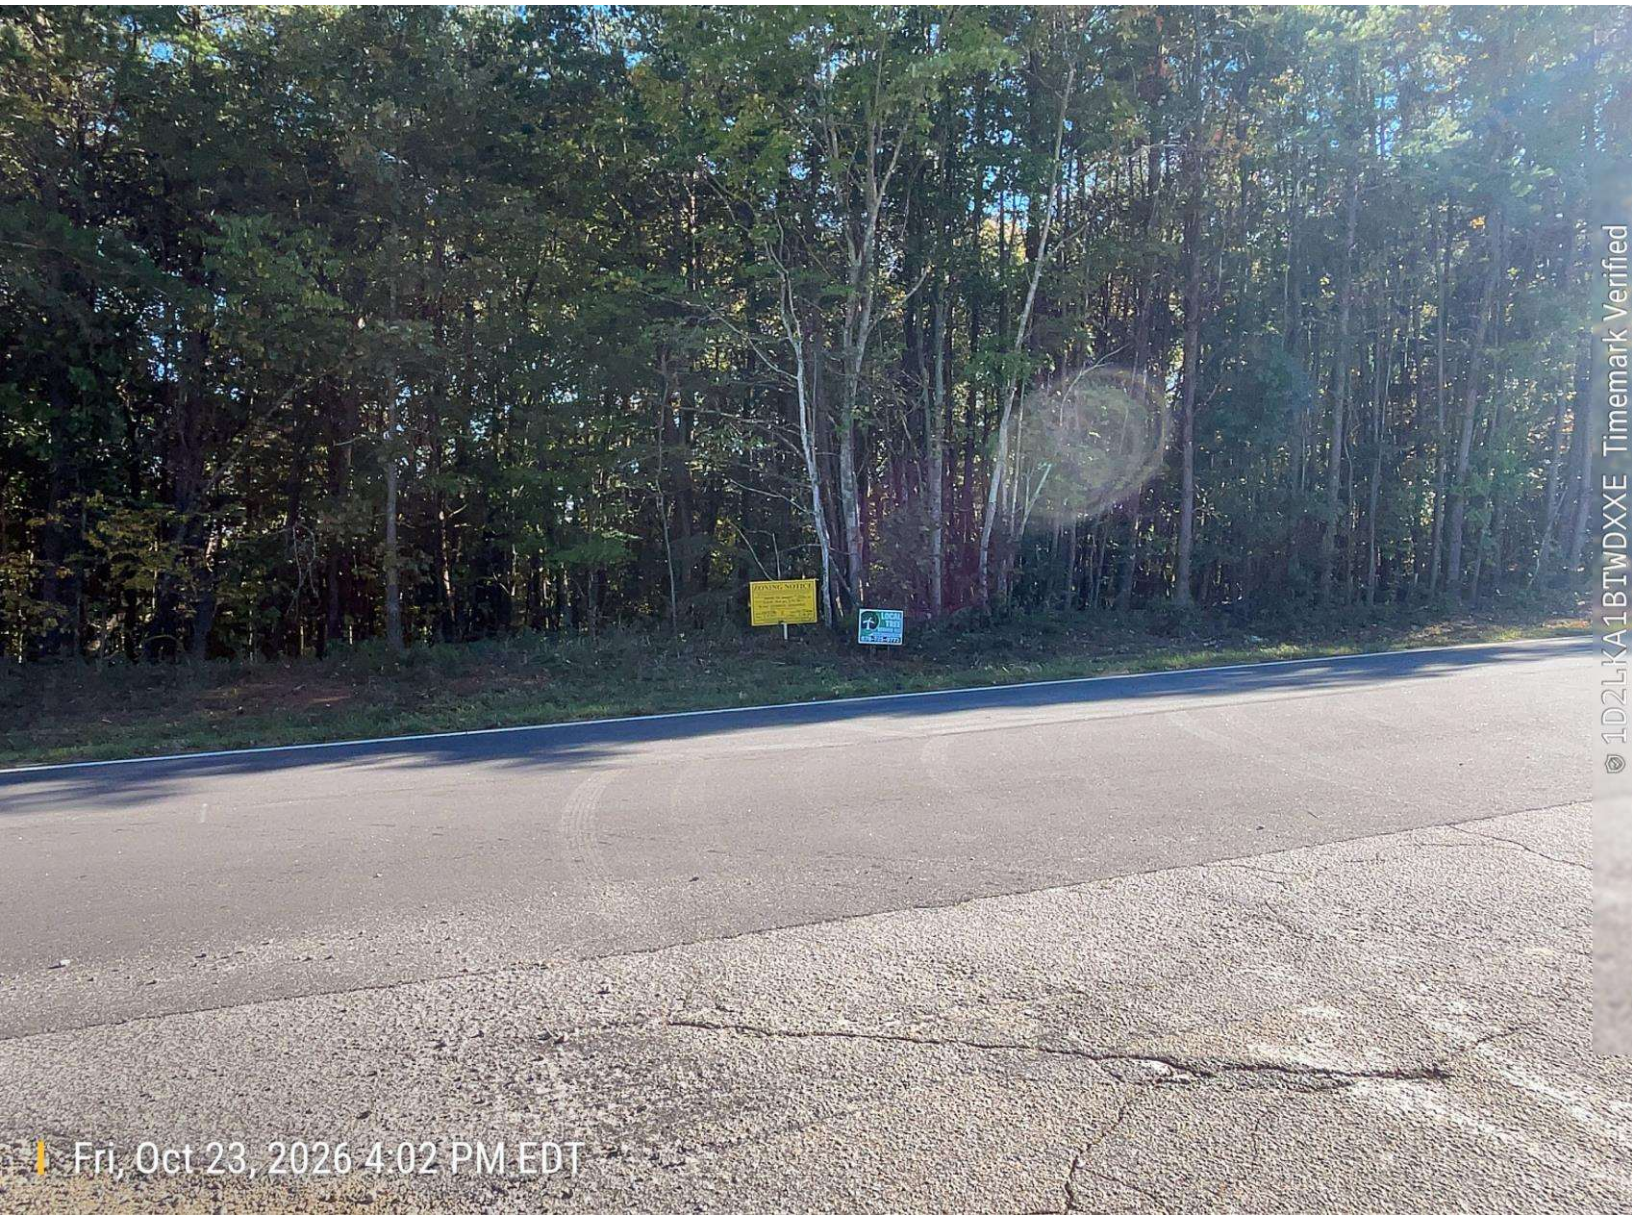
ZONING NOTICE
Fri, Oct 23, 2026 4:02 PM EDT
1D2LKA1BTWDXXE Timemark Verified



© 1CMTEKXDUX2CRD Timemark Verified

Fri, Oct 23, 2026 4:08 PM EDT

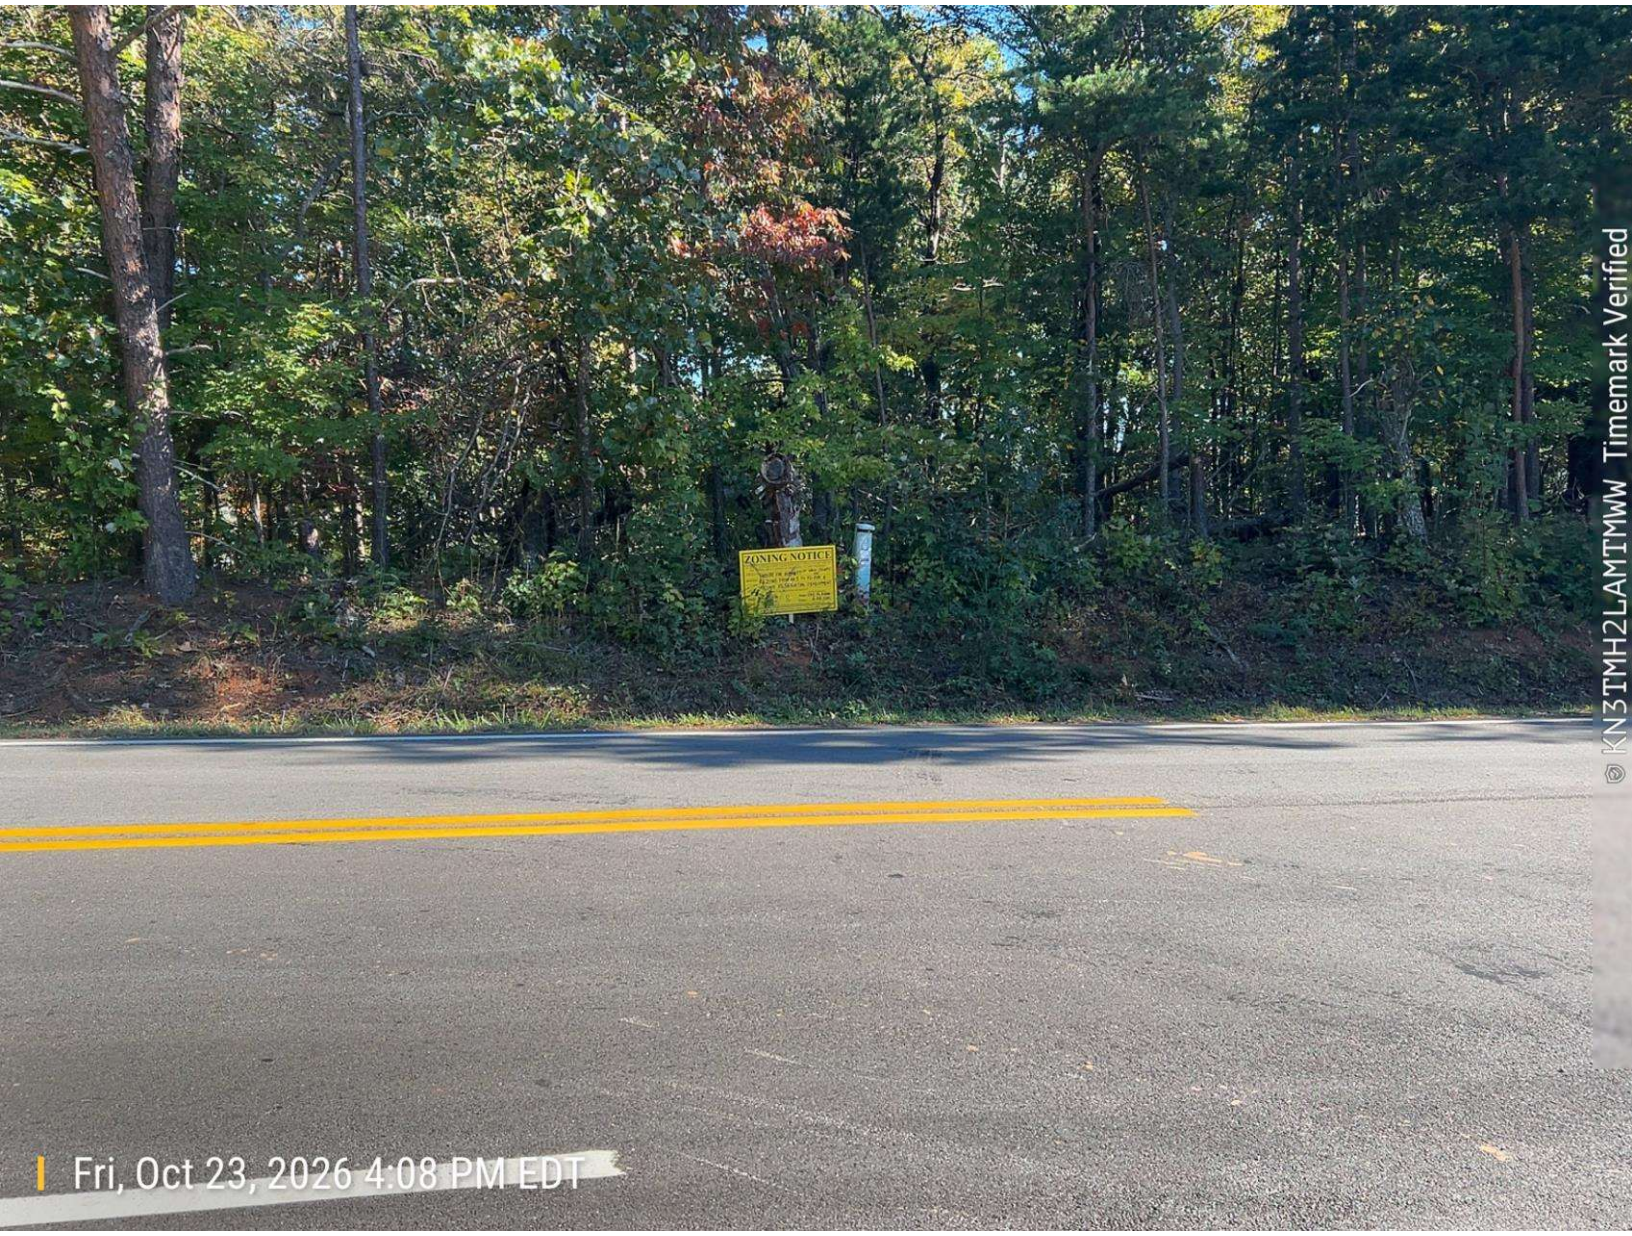

Fri, Oct 23, 2026 4:08 PM EDT


KN3TMH2LAMTMWW Timemark Verified



Fri, Oct 23, 2026 4:21 PM EDT


Fri, Oct 23, 2026 4:21 PM EDT
© W32E3C21NEHGU9 Timemark Verified

0 Cagle Road - Habitat for Humanity of Hall County,

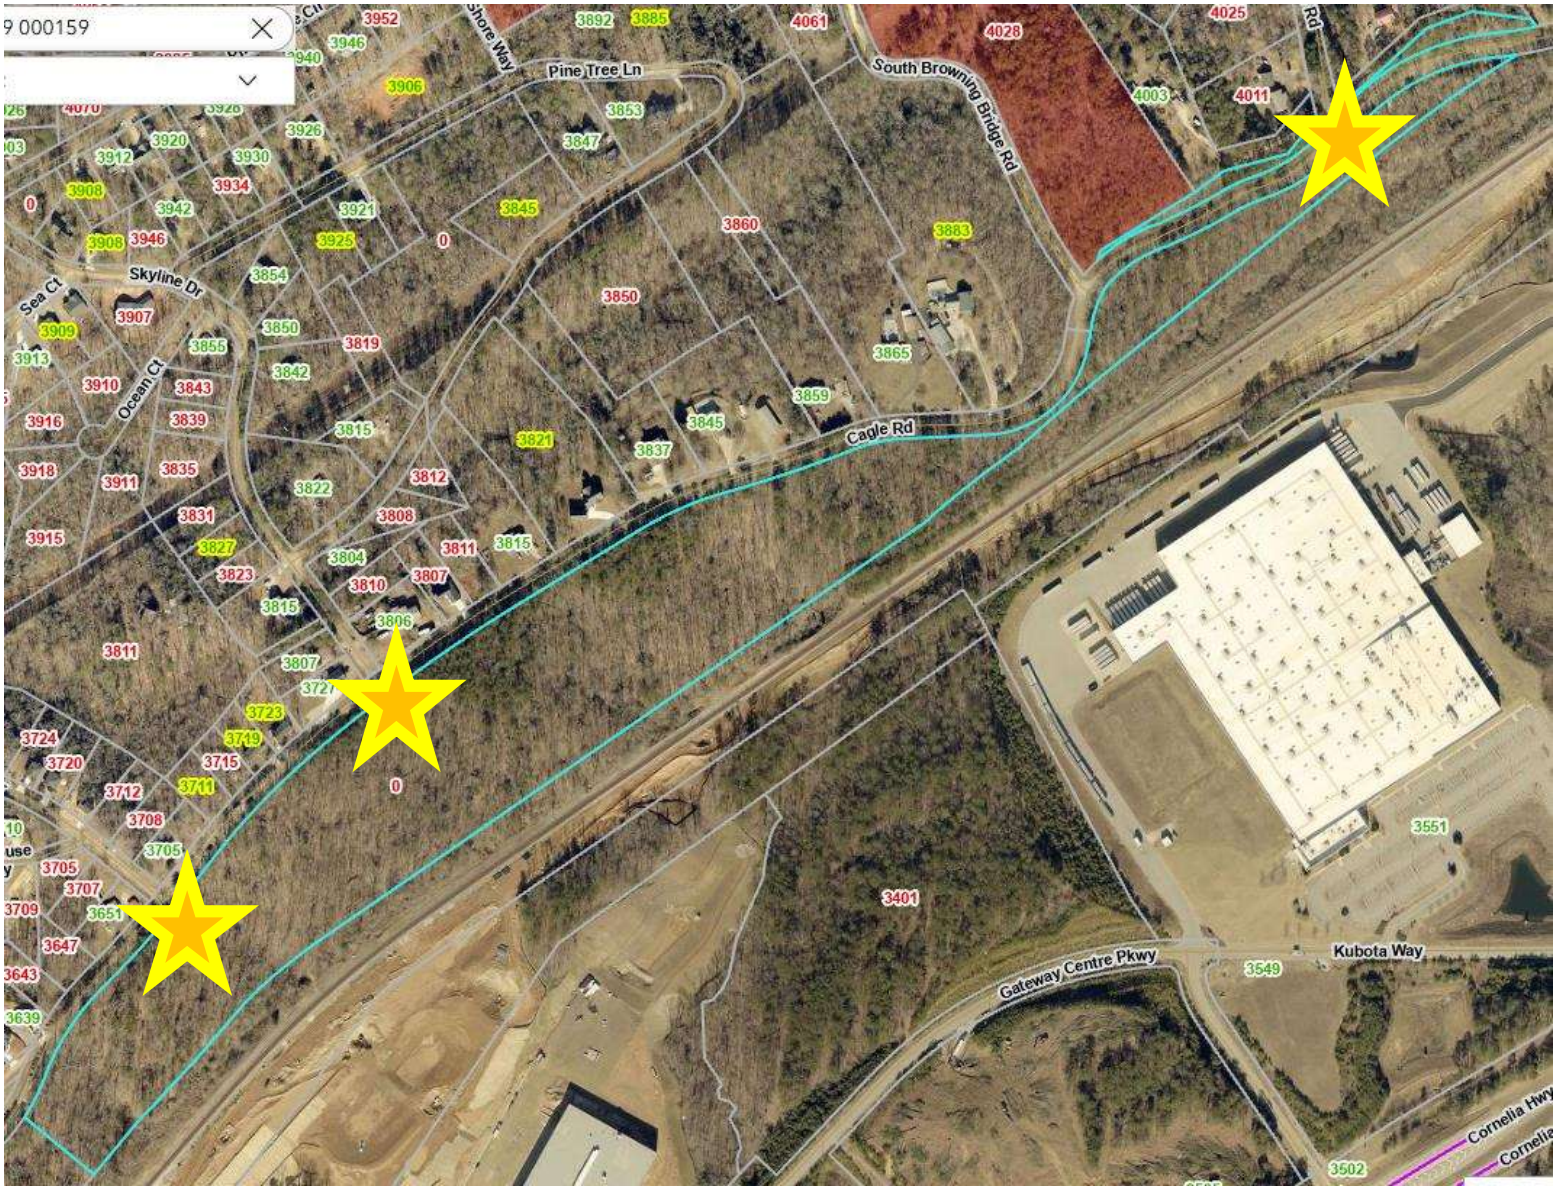

Print

Planning Commission Comments - November 16, 2026 - Submission #156004

Date Submitted: 11/10/2026

Comments completed in the form below will be submitted into the record for the November 16, 2026 meeting of the Hall County Planning Commission.

First Name*

ROBERT

Last Name*

BACON

Address1*

3905 VALE CT

Address2

City*

GAINESVILLE

State*

GA

Zip*

30501

Zoning Item for Comment*

0 Cagle Road (Habitat for Humanity of Hall County, Inc.)

Select from the list below which zoning item you would like to register a comment on. Items are listed in the order in which they appear on the agenda.

Your Comments*

Subject: Opposition to Rezoning Request – 0 Cagle Road (Habitat for Humanity of Hall County, Inc.) – AR-1 to PD

Dear Members of the Hall County Planning Commission,

I am writing as a neighboring property owner to respectfully urge you to recommend denial of the rezoning request for 0 Cagle Road from Agricultural-Residential to Planned Development for 48 cluster homes. While I respect the applicant's mission, introducing a 48-home cluster subdivision into an established rural R-1 corridor conflicts with Hall County's Unified Development Code, strains local road infrastructure, and relies on utility extensions that do not yet exist at the site.

Specifically, I ask the Commission to consider the following concerns:
1. Utility "Will-Serve" Letters Are Not Existing Infrastructure. While the applicant has obtained Will-Serve letters for water and sewer, a Will-Serve letter only confirms theoretical treatment plant capacity—it does not mean water mains, fire hydrants, or gravity sewer lines exist at this parcel today. In fact, the closest fire hydrant is currently over a mile away from the proposed site, creating safety concerns for this high density development. Extending off-site water and sanitary sewer infrastructure across rural terrain—potentially requiring pump stations, off-site utility easements, and road bores—is costly and uncertain. Rezoning this land to a high-density PD before engineering plans confirm feasible, fully funded utility connections creates an unnecessary risk of stalled infrastructure or future requests for septic variances which would not be realistic for a development of this density.
2. Incompatibility with R-1 Zoning and Strict UDC Standards for PD. Under Section 6.1 of the Hall County UDC, PD districts are intended to be applied "sparingly" and should only be approved when a proposal demonstrates superior design, compatibility with surrounding uses, and consistency with the Comprehensive Plan. Cagle Road is an established, low-density R-1 rural residential area. Placing 48 tightly clustered homes on this site introduces suburban density, traffic, noise, light pollution, and stormwater runoff that sharply contrast with the surrounding large-lot properties. Taking into consideration the non-buildable acerage of this property, roads, parking and common spaces, the density of construction is even higher. Although the applicant has been unwilling to share the actual footprint of their four clusters of 12 homes, one can deduce that 12 homes will occupy less than 2 acres of land which is more akin to the density of a condominium or apartment complex.
3. Traffic and Safety Impacts on Cagle Road.
Adding 48 single-family homes will generate roughly 450 to 500 additional daily vehicle trips onto Cagle Road, a narrow, winding, rural roadway not designed for concentrated subdivision traffic. Without substantial road frontage improvements, turn lanes, and verified sight-distance safety studies, this sudden increase in daily traffic poses a safety hazard to existing residents, school buses, and emergency vehicles.
4. Request for Denial or Strict Binding Conditions. For these reasons, I respectfully ask the Planning Commission to recommend denial of this rezoning and preserve the current zoning. If the Commission considers recommending approval, I urge you to attach strict, binding zoning conditions requiring that:
* No land disturbance or building permits be issued until public water mains (meeting full Hall County Fire Marshal fire-flow and hydrant standards) and public sanitary sewer lines are fully extended, tested, and active at the site at the applicant's sole expense.
* No septic tanks or temporary holding systems be permitted on the property under any circumstances.
* A substantial, undisturbed vegetated perimeter buffer (at least 50 feet) be maintained along all adjacent R-1 property boundaries and Cagle Road to protect neighboring privacy and rural character. The current application and site plan deviates from this requirement.
* All required roadway, sight-distance, and turn-lane improvements along Cagle Road be completed prior to the issuance of any building permits.

Thank you for your time, service, and careful consideration of our community's safety and character.

Sincerely,

Robert Bacon

Please write your comments in the box above.

File Upload

Choose File No file chosen

If you have files, such as photos, videos or text documents to include with your comments, upload them in the box above.

Would you like follow-up communication?

[redacted]

Please leave an email address and/or phone number if you would like a Hall County staff member to follow-up with you.

Outlook

Opposed to the Rezoning of Cagle Rd.

From Christine Buie <cbuie@insuramerica.com>
Date Fri 11/13/2026 8:43 AM
To Planning <planning@hallcounty.org>

Some people who received this message don't often get email from cbuie@insuramerica.com. Learn why this is important

CAUTION: This email originated from outside of the organization. Do not click links or open attachments unless you recognize the sender and know the content is safe.

I am opposed to rezoning on Cagle Rd. Our water supply is already low for our community and rezoning for Habitat for Humanity is totally going to reduce the value of our homes and increase traffic in our already congested area.

Christine Buie
3637 Lake View Drive
Gainesville, Ga 30501

I am going to add to this email to let you know that the last time a habitat for humanity home was built on our street the kids that moved in were going around stealing things down at our docks. I have 600.00 worth of fishing poles stolen and my friends car was broken into and the stereo was stolen out of it right in my driveway. Please do not rezone and bring this crime to our neiborhood. Thank you.

Leave Us a Review on Google: https://link.edgepilot.com/s/e6b2548f/kQ-PHINRMUWbDRibQuduKA?u=https://go.climbo.com/insuramerica

Christine Buie
Licensed Agent 440234
Commercial Trucking Insurance Expert
Personal Insurance Specialist
INSURAMERICA
367 Athens Hwy Bldg 900
Loganville, Ga 30052
CBUIE@INSURAMERICA.COM
[redacted]
OFFICE DIRECT LINE
678.639.4032
678.639.4000



A REFERRAL IS THE HIGHES REWARD WE CAN GET FROM OUR CLIENTS. PLEASE **FEEL FREE TO REFER ALL YOUR FRIENDS/FAMILY AND COWORKERS.**

Outlook

Proposed rezoning on Cagle Road, Gainesville,GA

From Susan Collins [redacted]
Date Tue 10/27/2026 3:19 PM
To Planning <planning@hallcounty.org>

Some people who received this message don't often get email from [redacted] Learn why this is important

CAUTION: This email originated from outside of the organization. Do not click links or open attachments unless you recognize the sender and know the content is safe.

This was zoned for single family homes when we bought our retirement home at 3845 Cagle Road and we do not want high density housing on our road! Why have zoning if we can't count on it staying single family homes? Y'all have already put the "land port" in and our property value and peaceful neighborhood took a hit now you want to rezone for high density housing?! I've talked with neighbors and we really do NOT want this. There are already eight HD housing projects within five miles and they are not full so please stop this proposed rezoning. My number is [redacted] if you have questions. We will be at the meeting on Nov. 16 at 5:15. Sincerely,
Susan and Robert Collins

Outlook

Habitat for Humanity

From Aminadab Cruz [redacted]
Date Fri 11/13/2026 7:26 AM
To Planning <planning@hallcounty.org>

[Some people who received this message don't often get email from [redacted] Learn why this is important at https://aka.ms/LearnAboutSenderIdentification]

CAUTION: This email originated from outside of the organization. Do not click links or open attachments unless you recognize the sender and know the content is safe.

I am opposed to this zoning
Aminadab Cruz

Outlook

Surfside Estates - Rezoning for Habitat for Humanity.

From Shay Fowler <[redacted]>
Date Fri 11/13/2026 10:18 AM
To Jeff Stowe (County Commission) <jstowe@hallcounty.org>; Billy Powell (County Commission) <bpowell@hallcounty.org>; Kathy Cooper (County Commissioner) <kcooper@hallcounty.org>; David Gibbs (County Commission) <dgibbs@hallcounty.org>; Gregg Poole (County Commissioner) <gpoole@hallcounty.org>; Planning <planning@hallcounty.org>

Some people who received this message don't often get email from [redacted] earn why this is important

CAUTION: This email originated from outside of the organization. Do not click links or open attachments unless you recognize the sender and know the content is safe.

As a resident of Surfside Estates, I am strongly opposed to this proposed zoning change.

Let me be clear. I have tremendous respect for Habitat for Humanity and the important work they do. My opposition is not to their mission or to affordable housing. My opposition is to a zoning change that could have significant and lasting consequences for an established neighborhood and the families who call it home.

Our community has already been forced to accept the impact of the inbound port, despite the concerns of those who live here. Now we are facing yet another proposal that could bring additional construction traffic, increased daily traffic, noise, congestion, and further strain on roads and infrastructure that are already being impacted.

And let's not overlook another very real concern: **the potential impact on our property values.** For many of us, our homes represent our largest financial investment. We have worked hard, paid our taxes, maintained our properties, and invested in this community. We deserve to know whether these changes could negatively affect our property values and the long-term desirability of our neighborhood. Why should existing homeowners be expected to shoulder that potential financial risk?

At what point do the concerns of existing residents actually matter? At what point does protecting the quality of life and financial investments of those who already call this community home become a priority?

Construction traffic is not a minor inconvenience. Increased traffic does not simply disappear once construction is complete. And the potential for declining property values is not something homeowners should be expected to simply accept without serious consideration.

Our neighborhood has already been asked to absorb the impact of the inbound port. How much more are we expected to take?

We should not continually be expected to bear the consequences of development decisions while our concerns are dismissed or minimized.

You can respect Habitat for Humanity, support affordable housing, and still firmly believe this is the wrong location and the wrong zoning decision.

Surfside Estates residents deserve more than simply being informed of decisions that affect our neighborhood. We deserve to be heard. We deserve transparency. We deserve meaningful consideration of the traffic, infrastructure, safety, and potential property value impacts before any decision is made.

I am firmly opposed to this zoning change. Progress should not come at the expense of the very residents who have already invested in this community. Our homes, our investments, and our quality of life matter, too.

Many Thanks
Shannon Fowler

Outlook

Fw: Email Hall County Commissioners to Vote NO on Habitat for Humanity development on Cagle Rd

---

From gary smith [redacted]
Date Fri 11/13/2026 3:16 PM
To Planning <planning@hallcounty.org>

Some people who received this message don't often get email from [redacted] Learn why this is important

CAUTION: This email originated from outside of the organization. Do not click links or open attachments unless you recognize the sender and know the content is safe.

----- Forwarded Message -----
From: Surfside HOA [redacted]
Cc: Surfside HOA [redacted]
Sent: Thursday, November 12, 2026 at 10:41:14 PM EST
Subject: Email Hall County Commissioners to Vote NO on Habitat for Humanity development on Cagle Rd

Some have asked, so here is an email you can personally send to the Hall County Commissioners to vote **NO** against the Rezoning for the Habitat for Humanity development on Cagle Rd. PLEASE feel free to use and send under your name, especially if you can't attend the upcoming meetings. **Let's flood their inboxes.**

EMAIL ADDRESSES:

jstowe@hallcounty.org
bpowell@hallcounty.org
kcooper@hallcounty.org
dgibbs@hallcounty.org
gpoole@hallcounty.org
planning@hallcounty.org (Katie G. Ahmed, Director of Planning & Zoning)

EMAIL MESSAGE:

Surfside Estates Opposes Habitat for Humanity's Rezoning Request

The residents of Surfside Estates strongly oppose Habitat for Humanity's request to rezone this property.

We fully recognize Habitat for Humanity's right to develop the land under its existing zoning, which currently allows for 19 homes. However, expanding that development through rezoning raises serious concerns about the impact on surrounding homeowners and the community.

Current residents (WE) made significant financial investments in their homes based on the established character of the neighborhood, including larger lots, lower housing density, and surrounding properties that help preserve property values.

Our concerns extend beyond property values. Increased housing density raises important questions about:

- **Property values:** The potential impact of smaller lots and higher-density development on surrounding home values.
- **Traffic and safety:** Additional vehicles on roads that are not equipped to accommodate increased traffic.the roads are small and windy and there are already a considerable number of recurring accidents. Not to mention, our roads and routines have already been turned upside down for the past few years due to the Inland Port project, which was forced upon us without any regards or considerations.
- **Environmental impact:** Greater development density and its potential effects on the surrounding environment.
- **Water supply:** Potential risks to groundwater resources, particularly because residents rely on private wells rather than municipal water.

Fairness must apply to everyone—not just the developer. While we respect Habitat for Humanity's mission, its nonprofit status should not exempt this proposal from the same zoning standards, scrutiny, and consideration of existing homeowners that would apply to any other developer.

This is not about opposing affordable housing. It is about responsible development, protecting existing homeowners, and respecting the zoning expectations under which residents invested in this community.

We urge local officials to carefully consider these concerns and vote NO on the proposed rezoning. The existing zoning already allows for 19 homes, and any request to increase that density deserves thorough examination of its impact on the surrounding community.

Surfside Estates Resident

Sent from my iPhone

Outlook

Surfside Estates Opposes Habitat for Humanity's Rezoning Request

From Anita Jarrard [redacted]

Date Fri 11/13/2026 7:54 AM

To Jeff Stowe (County Commission) <jstowe@hallcounty.org>; Billy Powell (County Commission) <bpowell@hallcounty.org>; Kathy Cooper (County Commissioner) <kcooper@hallcounty.org>; David Gibbs (County Commission) <dgibbs@hallcounty.org>; Gregg Poole (County Commissioner) <gpoole@hallcounty.org>; Planning <planning@hallcounty.org>

Some people who received this message don't often get email from [redacted] Learn why this is important

CAUTION: This email originated from outside of the organization. Do not click links or open attachments unless you recognize the sender and know the content is safe.

The residents of Surfside Estates **strongly** oppose Habitat for Humanity's request to rezone this property.

We fully recognize Habitat for Humanity's right to develop the land under its existing zoning, which currently allows for 19 homes. However, expanding that development through rezoning raises serious concerns about the impact on surrounding homeowners and the community.

Current residents (WE) made significant financial investments in their homes based on the established character of the neighborhood, including larger lots, lower housing density, and surrounding properties that help preserve property values.

Our concerns extend beyond property values. Increased housing density raises important questions about:

- **Property values:** The potential impact of smaller lots and higher-density development on surrounding home values.
- **Traffic and safety:** Additional vehicles on roads that are not equipped to accommodate increased traffic. The roads are small and windy and there are already a considerable number of recurring accidents. Not to mention, our roads and routines have already been turned upside down for the past few years due to the Inland Port project, which was forced upon us without any regards or considerations.
- **Environmental impact:** Greater development density and its potential effects on the surrounding environment.
- **Water supply:** Potential risks to groundwater resources, particularly because residents rely on private wells rather than municipal water.

Fairness must apply to everyone—not just the developer. While we respect Habitat for Humanity's mission, its nonprofit status should not exempt this proposal from the same zoning standards, scrutiny, and consideration of existing homeowners that would apply to any other developer.

This is not about opposing affordable housing. It is about responsible development, protecting existing homeowners, and respecting the zoning expectations under which residents invested in this community.

We urge local officials to carefully consider these concerns and vote NO on the proposed rezoning. The existing zoning already allows for 19 homes, and any request to increase that density deserves thorough examination of its impact on the surrounding community.

Surfside Estates Resident

Outlook

Rezoning on Cagle Road

From Kelley Lipscomb [redacted]
Date Mon 10/26/2026 3:02 PM
To Planning <planning@hallcounty.org>

[Some people who received this message don't often get email from [redacted] earn why this is important at https://aka.ms/LearnAboutSenderIdentification]

CAUTION: This email originated from outside of the organization. Do not click links or open attachments unless you recognize the sender and know the content is safe.

I am writing this in reference to the Rezoning request for Habitat for Humanity on Cagle Road. Our neighborhood is COMPLETELY AGAINST THIS!

There are 8 separate apartment/townhouse communities within a 5 mile radius and they are not even at capacity! This housing is not needed and it's DEFINITELY not needed in this community! We are completely saturated with housing!

Our property values have already taken a hit because of the Inland Port that was forced on our community and this is just way out of bounds and too much! We are all saying it's ENOUGH!

I am asking you to vote NO on this Rezoning request and deny this change. This is not something anyone needs or wants in our community.

Kelley Lipscomb

Outlook

I VOTE NO

From Patrick Lykins [redacted]
Date Fri 11/13/2026 2:16 PM
To Planning <planning@hallcounty.org>

Some people who received this message don't often get email from [redacted] Learn why this is important

CAUTION: This email originated from outside of the organization. Do not click links or open attachments unless you recognize the sender and know the content is safe.

Surfside Estates Opposes Habitat for Humanity's Rezoning Request

The residents of Surfside Estates strongly oppose Habitat for Humanity's request to rezone this property.

We fully recognize Habitat for Humanity's right to develop the land under its existing zoning, which currently allows for 19 homes. However, expanding that development through rezoning raises serious concerns about the impact on surrounding homeowners and the community.

Current residents (WE) made significant financial investments in their homes based on the established character of the neighborhood, including larger lots, lower housing density, and surrounding properties that help preserve property values.

Our concerns extend beyond property values. Increased housing density raises important questions about:

- **Property values:** The potential impact of smaller lots and higher-density development on surrounding home values.
- **Traffic and safety:** Additional vehicles on roads that are not equipped to accommodate increased traffic.the roads are small and windy and there are already a considerable number of recurring accidents. Not to mention, our roads and routines have already been turned upside down for the past few years due to the Inland Port project, which was forced upon us without any regards or considerations.
- **Environmental impact:** Greater development density and its potential effects on the surrounding environment.
- **Water supply:** Potential risks to groundwater resources, particularly because residents rely on private wells rather than municipal water.

Fairness must apply to everyone—not just the developer. While we respect Habitat for Humanity's mission, its nonprofit status should not exempt this proposal from the same zoning standards, scrutiny, and consideration of existing homeowners that would apply to any other developer.

This is not about opposing affordable housing. It is about responsible development, protecting existing homeowners, and respecting the zoning expectations under which residents invested in this community.

We urge local officials to carefully consider these concerns and vote NO on the proposed rezoning. The existing zoning already allows for 19 homes, and any request to increase that density deserves thorough examination of its impact on the surrounding community.

Surfside Estates Resident

Outlook

Surfside Estates Opposes Habitat for Humanity's Rezoning Request

From hardball34 [redacted]
Date Fri 11/13/2026 6:34 AM
To Jeff Stowe (County Commission) <jstowe@hallcounty.org>
Cc Billy Powell (County Commission) <bpowell@hallcounty.org>; Kathy Cooper (County Commissioner) <kcooper@hallcounty.org>; David Gibbs (County Commission) <dgibbs@hallcounty.org>; Gregg Poole (County Commissioner) <gpoole@hallcounty.org>; Planning <planning@hallcounty.org>

CAUTION: This email originated from outside of the organization. Do not click links or open attachments unless you recognize the sender and know the content is safe.

Surfside Estates Opposes Habitat for Humanity's Rezoning Request

The residents of Surfside Estates strongly oppose Habitat for Humanity's request to rezone this property.

We fully recognize Habitat for Humanity's right to develop the land under its existing zoning, which currently allows for 19 homes. However, expanding that development through rezoning raises serious concerns about the impact on surrounding homeowners and the community.

Current residents (WE) made significant financial investments in their homes based on the established character of the neighborhood, including larger lots, lower housing density, and surrounding properties that help preserve property values.

Our concerns extend beyond property values. Increased housing density raises important questions about:

- Property values: The potential impact of smaller lots and higher-density development on surrounding home values.
- Traffic and safety: Additional vehicles on roads that are not equipped to accommodate increased traffic.the roads are small and windy and there are already a considerable number of recurring accidents. Not to mention, our roads and routines have already been turned upside down for the past few years due to the Inland Port project, which was forced upon us without any regards or considerations.
- Environmental impact: Greater development density and its potential effects on the surrounding environment.
- Water supply: Potential risks to groundwater resources, particularly because residents rely on private wells rather than municipal water.

Fairness must apply to everyone—not just the developer. While we respect Habitat for Humanity's mission, its nonprofit status should not exempt this proposal from the same zoning standards, scrutiny, and consideration of existing homeowners that would apply to any other developer.

This is not about opposing affordable housing. It is about responsible development, protecting existing homeowners, and respecting the zoning expectations under which residents invested in this community.

We urge local officials to carefully consider these concerns and vote NO on the proposed rezoning. The existing zoning already allows for 19 homes, and any request to increase that density deserves thorough examination of its impact on the surrounding community.

Surfside Estates Resident, Jeremy & Verena Skinner

Sent from Proton Mail for iOS.

Outlook

Surfside Estates Concern - Habitat for Humanity

From Jay Smith [redacted]
Date Fri 11/13/2026 6:34 AM
To Planning <planning@hallcounty.org>

CAUTION: This email originated from outside of the organization. Do not click links or open attachments unless you recognize the sender and know the content is safe.

Good Morning,

I am writing to you today about a concern I have with the proposed Habitat for Humanity project near my home in Surfside Estates.

The residents of Surfside Estates strongly oppose Habitat for Humanity's request to rezone this property.

We fully recognize Habitat for Humanity's right to develop the land under its existing zoning, which currently allows for 19 homes. However, expanding that development through rezoning raises serious concerns about the impact on surrounding homeowners and the community.

Current residents (WE) made significant financial investments in their homes based on the established character of the neighborhood, including larger lots, lower housing density, and surrounding properties that help preserve property values.

Our concerns extend beyond property values. Increased housing density raises important questions about:

- **Property values:** The potential impact of smaller lots and higher-density development on surrounding home values.
- **Traffic and safety:** Additional vehicles on roads that are not equipped to accommodate increased traffic.the roads are small and windy and there are already a considerable number of recurring accidents. Not to mention, our roads and routines have already been turned upside down for the past few years due to the Inland Port project, which was forced upon us without any regards or considerations.
- **Environmental impact:** Greater development density and its potential effects on the surrounding environment.
- **Water supply:** Potential risks to groundwater resources, particularly because residents rely on private wells rather than municipal water.

Fairness must apply to everyone—not just the developer. While we respect Habitat for Humanity's mission, its nonprofit status should not exempt this proposal from the same zoning standards, scrutiny, and consideration of existing homeowners that would apply to any other developer.

This is not about opposing affordable housing. It is about responsible development, protecting existing homeowners, and respecting the zoning expectations under which residents invested in this community.

We urge local officials to carefully consider these concerns and vote NO on the proposed rezoning. The existing zoning already allows for 19 homes, and any request to increase that density deserves thorough examination of its impact on the surrounding community.

Surfside Estates Resident,
James Smith
3914 Sea Ct
[redacted]

Outlook

Habitat for Humanity's Rezoning Request - Vote No

From Pam Ridgway [redacted]
Date Fri 11/13/2026 4:13 PM
To Planning <planning@hallcounty.org>

CAUTION: This email originated from outside of the organization. Do not click links or open attachments unless you recognize the sender and know the content is safe.

Dear Ms. Ahmed-

Please vote no on the Habitat for Humanity's Rezoning Request. My neighborhood has already been impacted by the Transport Terminal at White Sulpher/ Cagle.
I bought here to live in a quiet neighborhood with out a lot of traffic.

Thank you very much,

Pam Ridgway
3830 Clubhouse Circle
Gainesville, GA 30501

Outlook

Surfside Estates Opposes Habitat for Humanity's Rezoning Request

From Melissa Nelson [redacted]
Date Fri 11/13/2026 4:00 PM
To Jeff Stowe (County Commission) <jstowe@hallcounty.org>; Billy Powell (County Commission) <bpowell@hallcounty.org>; Kathy Cooper (County Commissioner) <kcooper@hallcounty.org>; David Gibbs (County Commission) <dgibbs@hallcounty.org>; Gregg Poole (County Commissioner) <gpoole@hallcounty.org>; Planning <planning@hallcounty.org>

Some people who received this message don't often get email from [redacted] Learn why this is important

CAUTION: This email originated from outside of the organization. Do not click links or open attachments unless you recognize the sender and know the content is safe.

The residents of Surfside Estates strongly oppose Habitat for Humanity's request to rezone this property.

We fully recognize Habitat for Humanity's right to develop the land under its existing zoning, which currently allows for 19 homes. However, expanding that development through rezoning raises serious concerns about the impact on surrounding homeowners and the community.

Current residents (WE) made significant financial investments in their homes based on the established character of the neighborhood, including larger lots, lower housing density, and surrounding properties that help preserve property values.

Our concerns extend beyond property values. Increased housing density raises important questions about:

- **Property values:** The potential impact of smaller lots and higher-density development on surrounding home values.
- **Traffic and safety:** Additional vehicles on roads that are not equipped to accommodate increased traffic.the roads are small and windy and there are already a considerable number of recurring accidents. Not to mention, our roads and routines have already been turned upside down for the past few years due to the Inland Port project, which was forced upon us without any regards or considerations.
- **Environmental impact:** Greater development density and its potential effects on the surrounding environment.
- **Water supply:** Potential risks to groundwater resources, particularly because residents rely on private wells rather than municipal water.

Fairness must apply to everyone—not just the developer. While we respect Habitat for Humanity's mission, its nonprofit status should not exempt this proposal from the same zoning standards, scrutiny, and consideration of existing homeowners that would apply to any other developer.

This is not about opposing affordable housing. It is about responsible development, protecting existing homeowners, and respecting the zoning expectations under which residents invested in this community.

We urge local officials to carefully consider these concerns and vote NO on the proposed rezoning. The existing zoning already allows for 19 homes, and any request to increase that density deserves thorough examination of its impact on the surrounding community.

Surfside Estates Resident

Get Outlook for iOS

Community Meeting Sign-In Sheet

Purpose: Community Meeting for Habitat for Humanity's Rezoning Request on Cagle Road
Date: November 10, 2026
Time: 6:00 PM
Location: Habitat Hall, 808 Main Street SW, Gainesville, GA

Please sign in below:

Name	Address	Email	Signature
Susan Collins	3845 Cagle Rd	[redacted]	Susan Collins
Tom & Rose King	3814 Clubhouse Pl		
Barbara Summerour	3806 Skyline Dr Gainesville		Barbara Summerour
Helen Blackburn	3806 Skyline Dr Gainesville	—	Helen Blackburn
Frank Summerour	3806 Skyline Dr Gainsville	—	Frank Summerour
Robert Bacon			
William Rodgers			
Derrick Ferguson	3555 Forrester Rd Lula GA 30554		

Community Meeting Sign-In Sheet

Purpose: Community Meeting for Habitat for Humanity's Rezoning Request on Cagle Road
Date: November 10, 2026
Time: 6:00 PM
Location: Habitat Hall, 808 Main Street SW, Gainesville, GA

Please sign in below:

Name	Address	Email	Signature
Patricia Glenn	3821 Cagle Rd	[redacted]	
Don Caskey	4075 " "		
Nikkie Bice-Dey	3859 Cagle Rd		
Nancy + Ron Turner	3865 Cagle Rd.		
Adam & Jenna Blackwell	4345 McEachern Dr.		
Aurore Murphy + Julie Norville	3838 Clubhouse		

Community Meeting Sign-In Sheet

Purpose: Community Meeting for Habitat for Humanity's Rezoning Request on Cagle Road
Date: November 10, 2026
Time: 6:00 PM
Location: Habitat Hall, 808 Main Street SW, Gainesville, GA

Please sign in below:

Name	Address	Email	Signature
BRANDON DEAN	2495 Oconee Circle	[redacted]	
Janice Matteo	3359 Hall Dr		
Pollie Nieporte	4012 Pinestone Cir		

Habitat Hall County – Community Meeting 11.10.26

Name	Email	Phone
Tristan Bice-Bey		[redacted]
Kelley Lipscomb	[redacted]	
Dave Grgetic		
Katie Grgetic		
Bradley Demonica		
Tyler Crawford		
Roxanne Kennon		

Community Meeting for Habitat for Humanity's Rezoning Request on Cagle Road

Meeting Summary:

A community meeting was held at Habitat Hall (808 Main Street SW, Gainesville, GA 30501) on Tuesday, November 10, 2026 at 6:00pm. Invitations to the meeting were shared via email to Surfside Club Estates Homeowners' Association, posted on local social media pages, and mailed to the property owners within 500 feet of the subject property based on the list generated by Hall County Planning Department. There were approximately 49 people at the meeting, including Habitat for Humanity staff and Board members as well as the neighboring property owners. Also in attendance was Hall County District 3 Planning Commissioner, Brandon Dean, and incoming District 3 Board of Commissioner, Tyler Crawford, who will take office in January of 2027. The meeting began with a brief presentation by Lila Weaver, Executive Director of Habitat for Humanity Hall County, where she explained Habitat's mission and process and then described the proposed development. The floor was opened for questions and answers, and covered the following topics:

- Development density
- Traffic impacts
- Utility connections
- Architectural style of the proposed homes
- Vehicular circulation
- Resident parking
- Property maintenance
- Homeowners' association and restrictive covenants
- Home appraisal process
- Habitat for Humanity homeowner selection process and criteria
- Alternative locations for the development

AGENDA ITEM

New Business

REPORT TO: **Planning Commission Meeting (11/16/26)**

ITEM NO: 744/2026

SUBJECT: **(A) 0 Ridge Road | Rezone |** from Agricultural Residential 1 (AR-1) to Residential Mixed (R-X) | on a 20.854± acre tract located on the west side of Ridge Road approximately 500 feet south of its intersection with Friendship Road | Zoned AR-1; Tax Parcel 08154 000016 **| Proposed Use: 160-unit mixed residential development |** ** Commission District 1 **| bSide Oakwood, LLC, applicant**

Meetings:

Voting Meeting Date: 11/16/26

Executive Summary:

Presenter: LT

Recommendation:

(A) Denial, as the proposed zoning is not consistent with the Business Nodes and Corridors future land use classification within the Comprehensive Plan in the South Hall Character Area. However, if the Planning Commission chooses to recommend approval, staff recommends the following conditions:

1. The property shall be developed in accordance with the site plan received September 3, 2026, and as described in the project narrative dated September 11, 2026, modified as necessary for compliance with conditions herein and development standards enforced at the time of site plan approval.
2. The development shall be limited to a total of 160 units with no less than 20% of the development being either duplex or townhomes units.
3. Access to the development shall be subject to approval by the Hall County Public Works Department. Following review and acceptance of the Traffic Impact Study (TIS) by Public Works, all required improvements shall be incorporated into the development plans for review and approval. Any costs associated with these improvements shall be the responsibility of the developer.
4. The buffers and setbacks may be reduced as follows with labels referencing the "Site Plan Exhibit":
    - Buffers: A – Reduction from 50 feet to 10 feet with a 6-foot privacy fence, B – Reduction from 50 feet to 10 feet, C – Reduction from 50 feet to 10 feet with an 8-foot privacy fence, D - Reduction from 50 feet to 10 feet with a 6-foot privacy fence, & E - Reduction from 50 feet to 10 feet with a 6-foot privacy fence.
    - Setbacks: A - Reduction from 50 feet to 20 feet, B - Reduction from 50 feet to 20 feet, C - Reduction from 50 feet to 20 feet, D - Reduction from 50 feet to 15 feet, & E - Reduction from 50 feet to 20 feet.
5. All buffers surrounding the development shall meet the definition of a "Buffer, natural" or "Buffer, landscaped" as defined in the Hall County UDC. Where the undisturbed or provided buffer does not meet this definition, the Director of Planning and Zoning, or their designee, may require supplemental plantings or other improvements necessary to ensure the buffer achieves the intent and performance standards intended.
6. No variances or development exceptions are granted as part of this request that are not explicitly granted by board approval.
7. All conditions of zoning shall be made part of any plats created for the property.

Purpose of Request:

(A) 0 Ridge Road | Rezone | from Agricultural Residential 1 (AR-1) to Residential Mixed (R-X) | on a 20.854± acre tract located on the west side of Ridge Road approximately 500 feet south of its intersection with Friendship Road | Zoned AR-1; Tax Parcel 08154 000016 | **Proposed Use: 160-unit mixed residential development** | ** Commission District 1 | **bSide Oakwood, LLC, applicant**

History:

Facts and Issues:

Options:

Approvals:

Submit	Review
KE	LT

Attachments:

Staff Report
Site Plan Exhibit
Application
Narrative
Statement of Hardship
Site Plan (Exhibit 2 and 3)
Maps
Renderings
Site Photos
Deeds
Traffic Impact Study
Water Availability Letter
Sewer Availability
Department Comments
Public Comment - Taylor
Notice Signs

HALL COUNTY PLANNING COMMISSION
STAFF REPORT

Applicant	bSide Oakwood, LLC
Request	(A) **Rezone** | from Agricultural Residential 1 (AR-1) to Residential Mixed (R-X) (B) **Variance to Section 4.7** | Overall development standards (C) **Variance to Article 8** | Site Development
Proposed Use	160-unit mixed residential development
Size	20.854± acres
Zoning	**Current:** Agricultural Residential 1 (AR-1) **Proposed:** Residential Mixed (R-X)
Location	0 Ridge Road **|** Tax Parcel 08154 000016
Commission District	One
Planning Commission Date	November 16, 2026
Staff Recommendation	(A) **Denial,** as the proposed zoning is not consistent with the Business Nodes and Corridors future land use classification within the Comprehensive Plan in the South Hall Character Area. (B) **Denial,** as the variances rely on approval of the associated rezoning. (C) **Denial,** as the variances rely on approval of the associated rezoning.
Record Number(s)	(A) HZON26-0033 (B) HVAR26-0052 (C) HVAR26-0051

(A), (B) & (C) Staff recommends DENIAL of the applicant's requests; however, if the Planning Commission chooses to recommend approval, staff recommends the following conditions:

1. The property shall be developed in accordance with the site plan received September 3, 2026, and as described in the project narrative dated September 11, 2026, modified as necessary for compliance with conditions herein and development standards enforced at the time of site plan approval.

2. The development shall be limited to a total of 160 units with no less than 20% of the development being either duplex or townhomes units.

3. Access to the development shall be subject to approval by the Hall County Public Works Department. Following review and acceptance of the Traffic Impact Study (TIS) by Public Works, all required improvements shall be incorporated into the development plans for review and approval. Any costs associated with these improvements shall be the responsibility of the developer.

4. The buffers and setbacks may be reduced as follows with labels referencing the "Site Plan Exhibit":

   Buffers: A – Reduction from 50 feet to 10 feet with a 6-foot privacy fence, **B** – Reduction from 50 feet to 10 feet, **C –** Reduction from 50 feet to 10 feet with an 8-foot privacy fence, **D -** Reduction from 50 feet to 10 feet with a 6-foot privacy fence, & **E -** Reduction from 50 feet to 10 feet with a 6-foot privacy fence.

   Setbacks: A - Reduction from 50 feet to 20 feet, **B** - Reduction from 50 feet to 20 feet, **C** - Reduction from 50 feet to 20 feet, **D** - Reduction from 50 feet to 15 feet, & **E -** Reduction from 50 feet to 20 feet.

5. All buffers surrounding the development shall meet the definition of a "Buffer, natural" or "Buffer, landscaped" as defined in the Hall County UDC. Where the undisturbed or provided buffer does not meet this definition, the Director of Planning and Zoning, or their designee, may require supplemental plantings or other improvements necessary to ensure the buffer achieves the intent and performance standards intended.


6. No variances or development exceptions are granted as part of this request that are not explicitly granted by board approval.

7. All conditions of zoning shall be made part of any plats created for the property.

Summary Analysis

The applicant has submitted three concurrent requests on a 20.854± acre tract: (A) Rezone from Agricultural Residential 1 (AR-1) to Residential Mixed (R-X) for a 160-unit mixed residential development; (B) a Variance to Section 4.7 to reduce setbacks; and (C) a Variance to Article 8 to reduce buffer requirements. The proposed development includes 94 rear entry townhomes, 34 front entry townhomes, and 32 duplex units.


The subject property is currently vacant and bisected by a creek running south to north through the parcel. Surrounding properties are zoned and developed as follows:

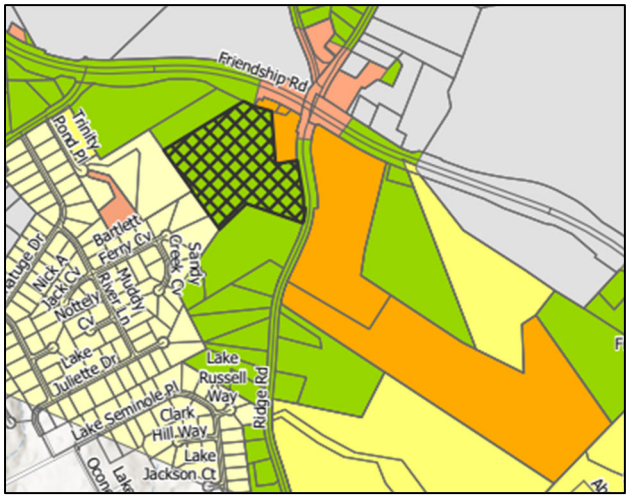

- **North**: Agricultural Residential 1 (AR-1): Friendship Elementary School; City of Buford: Buford Corn Maze; Planned Commercial Development (PCD): Approved for a gas station and self-storage facility (HZCU25-0013)
- **East**: Planned Commercial Development (PCD): undeveloped – approved for a mixed-use development (HZON24-0031)
- **South**: Agricultural Residential 1 (AR-1): church
- **West**: Residential 1 (R-1): Trinity Pond & Morgans Crossing subdivisions

Per the submitted narrative, the applicant is proposing a rental community consisting of 80% townhomes and 20% duplexes. This distribution is consistent with the requirements of the Residential Mixed (R-X) zoning district, which requires an 80/20 mix when two housing types are proposed, or an 80/10/10 mix when three housing types are proposed. Two styles of townhome lots are proposed: 22’ x 50’ rear entry units and 24’x50’ front entry units. Along Ridge Road, where the property has frontage, only the rear entry townhome facades are proposed to face the public road. Approximately 8.05 acres, or 38.6% of the site, are identified as open space. The proposed development density is 7.67 dwelling units per acre.

The proposed internal street network will consist of 27-foot-wide private streets and 26-foot-wide alleys that will be maintained by the property owner or a designated management entity. The property owner or management entity will also be responsible for the ongoing maintenance of all common areas, amenities, landscaping, fencing and stormwater facilities serving the development. Stormwater management for the development will include on-site stormwater facilities and the use and expansion of the existing detention facility located on the adjacent church property to the south.

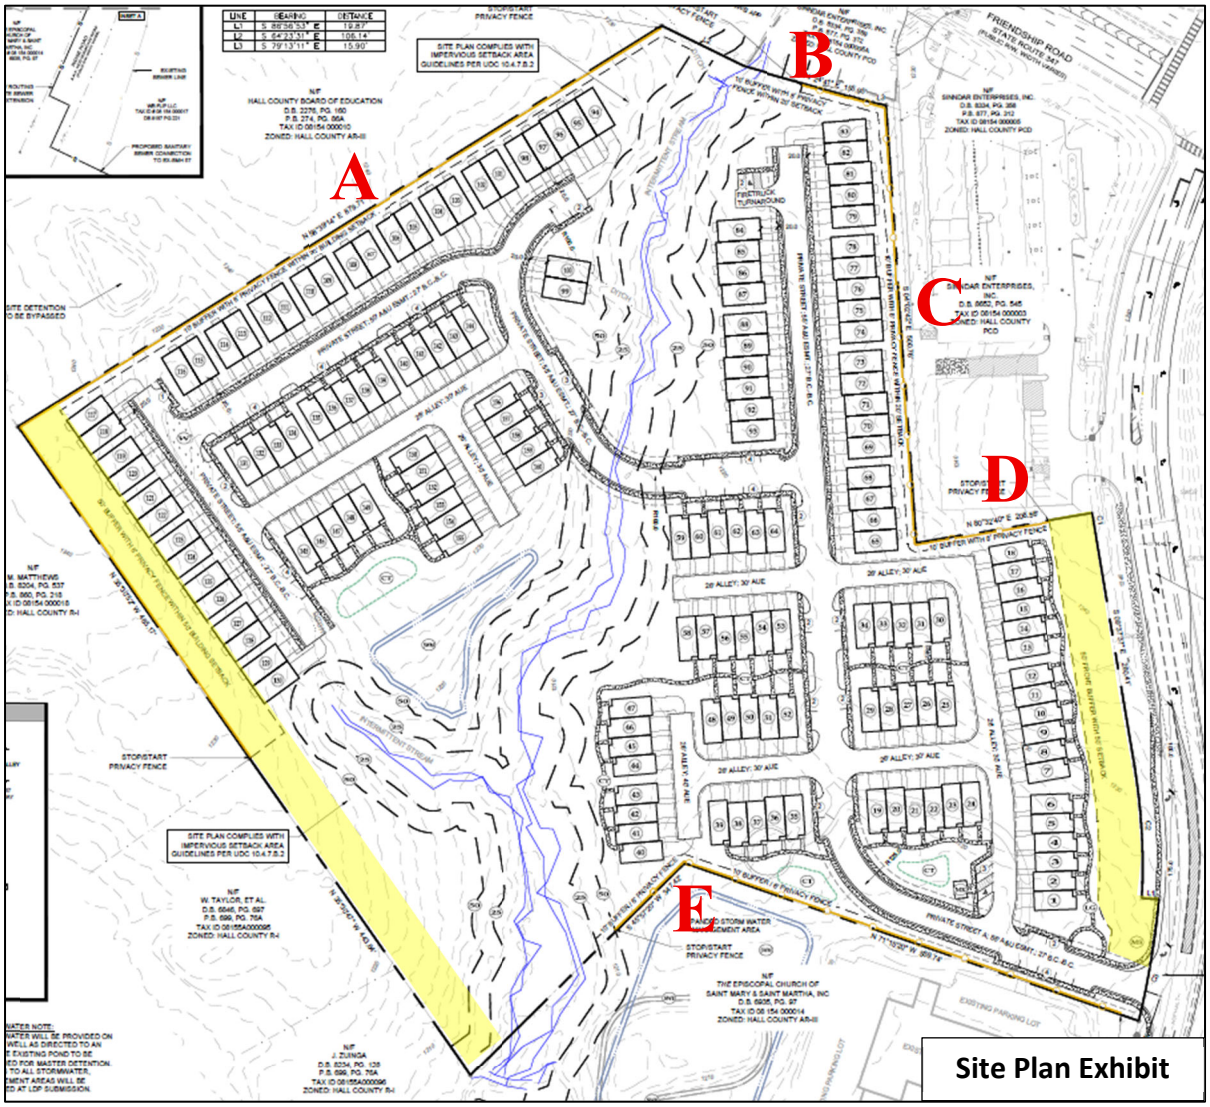

Per the submitted site plan, the development will be served by a single access point from Ridge Road. The project will include a 50-foot undisturbed buffer along the frontage of Ridge Road and the westernmost property boundary bordering the Trinity Pond and Morgan Crossing Subdivisions (highlighted in yellow).

Water service will be provided by the City of Gainesville as confirmed in a letter from Nick Swafford, Permitting Services & GIS Manager, dated August 27, 2026. Sanitary sewer service will be provided by Hall County as confirmed in a letter from Jason Skarda, Assistant Director of Public Works, dated September 9, 2026.

Variance Analysis – Buffers and Setbacks

Variances related to buffer standards and setback standards will be required if the site plan, as presented, is approved. **NOTE**: The following letters indicate the property boundary being referenced and are identified in red on the site plan on page 3 of this report:

- A buffer of at least 50 feet in width must be established along the perimeter of all property boundaries as found in Section 8.2.3 Required Buffer Area.
  - **A** – Reduction from 50 feet to 10 feet with a 6-foot privacy fence. The applicant states that this property is reserved for septic drain fields and stormwater associated with the elementary school to the north. This has been confirmed through Hall County Public Works Records from 2001 showing stormwater improvements as well as through Environmental Health records identifying the site as used for drain lines and reserved for a backup septic system.
  - **B** – Reduction from 50 feet to 10 feet due to existing vegetation from the on-site stream and deep separation from Friendship Road pushing the closest building over 100 feet from the sidewalk along Friendship Road.
  - **C** – Reduction from 50 feet to 10 feet with an 8-foot fence due to abutting a Planned Commercial Development (PCD) approved for a gas station and self-storage facility.
  - **D** - Reduction from 50 feet to 10 feet with a 6-foot fence due to abutting a Planned Commercial Development (PCD) approved for a gas station and self-storage facility.
  - **E** - Reduction from 50 feet to 10 feet with a 6-foot fence due to abutting a church and the associated stormwater detention facility.
- Rear, right, and left side yard setback requirement of 50 feet as found in Section 4.7 for the Residential Mixed (R-X) zoning district.
  - **A** - Reduction from 50 feet to 20 feet
  - **B** - Reduction from 50 feet to 20 feet
  - **C** - Reduction from 50 feet to 20 feet
  - **D** - Reduction from 50 feet to 15 feet
  - **E -** Reduction from 50 feet to 20 feet

Although staff cannot support the requested variances, as they are directly associated with a rezoning request that is inconsistent with the Business Nodes and Corridors future land use designation, staff finds that the proposed reductions to the buffer and building setbacks could be supported under Section 11.1.1.D.11 if the Board elects to approve the rezoning request.



Townhome Rendering



Townhome Rendering



Duplex Rendering



Duplex Rendering

A Traffic Impact Study (TIS) prepared by Southeastern Engineering, Inc. and dated August 28, 2025, indicates that prior to build-out of the proposed project**,** the intersection at Friendship Road and Ridge Road/Hog Mountain Road is already experiencing poor performance, with the southbound approach operating at Level of Service (LOS) F during both peak hours and the overall intersection operating unacceptably during the AM peak. The TIS notes that these operating conditions are expected to persist as traffic grows, including contributions from the adjacent Ridgeview Estates. After construction of the proposed project**,** the driveway on Ridge Road is expected to operate acceptably with minor-street stop control and dedicated left and right turn lanes. The following are suggested improvements as outlined in the TIS.

Ridge Road at Site Driveway/Ridgeview Emergency Driveway

- Driveway should be minor-street stop-controlled.
- Provide a northbound left turn lane on Ridge Road, per GDOT minimum standards.
- Provide a southbound right turn lane on Ridge Road, per GDOT minimum standards

Hall County Public Works commented that the provided Traffic Impact Study (TIS) has not been approved and any recommended improvements identified in the approved TIS must be incorporated in the Land Disturbance Permit (LDP).

Development Standards Analysis

The development standards for the project are summarized in the table below and are compared against the Residential Mixed (R-X) district standards and the applicable Article 8 Site Development requirements of the Hall County Unified Development Code (UDC):

Development Standard (§)	Proposed	UDC Standard	Compliance
Overall R-X Standards (§4.7)			
Lot Area	20.854± acres	5 acres minimum	Complies
Density	7.67 U/A	8 U/A max (urbanized)	Complies
Site Coverage	Not specified	60%	Shall comply
Overall Yard Setbacks	15-50 feet: See variances listed above	50 feet	Deficient
R-TF Standards (§4.4)			
Minimum Lot Area	N/A	35,000 sf	N/A – rental community
Minimum Lot Width	N/A	50 feet	N/A – rental community
Front Yard	20 feet	40 feet	N/A – rental community
Side Yard	10 feet between buildings	10 feet	N/A – rental community
Rear Yard	10 feet	20 feet	See variances listed above
Maximum Building Height	35 feet	35 feet	Complies
R-TH Standards (§4.6)			

Minimum Lot Area	1,100 – 1,200 sf	2,000 sf	N/A – rental community
Front Yard	20 feet (front entry)	15 feet	Complies
Side Yard	10 feet (building separation)	10 feet (building separation)	Complies
Rear Yard	10 feet	20 feet	See variances listed above
Maximum Building Height	35 feet	35 feet	Complies
Article 8			
Parking	2-car garage w/driveway parking for 2 vehicles/dwelling + 60 guest parking	2 spaces per DU TH: 2 spaces/DU plus 1 guest space for every 4 DU (40 guest parking required)	Complies
Buffers (§8.2.3)	See variances listed above	50 feet undisturbed	Deficient
Landscaping (§8.2.4.H.2)	Not specified	2 trees per lot	Shall comply
Frontage Landscape Strip (§8.2.5)	50 ft undisturbed buffer	20 feet planted unless 50 ft undisturbed buffer provided	Complies
Sidewalks (§8.4, 9.4.8.C)	5 feet wide	5 feet wide on both sides of street	Shall comply
Open Space (§8.5)	38.6%	30%	Complies
Architectural Standards (§8.7)	Shall comply per narrative	Various	Complies
Amenities Maintenance (§8.8.5)	HOA	HOA required	Complies
Cluster Mailbox Unit (CBU) (§8.10)	CBU with 3 parking spaces	CBU with 8 parking spaces	Shall comply

Comprehensive Plan Analysis

Based on the Hall County Comprehensive Plan, staff finds that the requested rezoning to Residential Mixed (R-X) *is not consistent* with the future land use designation of *Business Nodes and Corridors* within the South Hall Character Area. This designation supports higher-intensity commercial uses and low-intensity, consumer-facing industrial uses that house businesses that serve nearby communities. Site designs should use Quality Development Principals, particularly natural resource protections and high quality landscape installations, to the fullest extent possible.

However, as the subject property is located within the urbanized portion of the South Hall Character Area, where water and sewer services are available, the Residential Mixed (R-X) zoning district allows a maximum density of 8 dwelling units per acre. The proposed development has an overall density of 7.67 dwelling units per acre, which is within the permitted range.

(A) Zoning Analysis - Rezone

When considering a zoning amendment to the zoning maps, the Commission must study the need and justification for the change based on a determination of the facts applicable to the particular case, and the following general lines of inquiry must be considered:

a) Whether the zoning proposal will permit a use that is suitable in view of the use, development and zoning of adjacent and nearby property; **The proposed rezoning and use appear suitable in view of the surrounding development pattern and nearby zoning. Adjacent and nearby properties include an undeveloped tract approved for a gas station and self-storage facility, an undeveloped parcel approved for a mixed-use development with 251 multifamily units, 209 townhomes, 65 detached homes, a hotel with 110 rooms, and 65,000 square feet of commercial space. Across Friendship Road is the Buford Corn Maze and a gas station. Additional surrounding uses include Friendship Elementary School, a church, and parcels developed with single-family homes.**

b) Whether the zoning proposal will adversely affect the existing use or usability of adjacent or nearby property; **The proposed rezoning does not appear to adversely affect the existing use or usability of adjacent or nearby properties.**

c) Whether the property to be affected by the zoning proposal has a reasonable economic use as currently zoned; **The property appears to have reasonable economic use as currently zoned.**

d) Whether the zoning proposal will result in a use which will or could cause an excessive or burdensome use of existing streets, transportation facilities, utilities, schools, police protection, fire protection, public health facilities or emergency medical service; **The proposed rezoning is not expected to cause an excessive or burdensome use of existing streets, transportation facilities, utilities, schools, police protection, fire protection public facilities, or emergency medical service. The property will be served by City of Gainesville public water, and sanitary sewer service will be provided by Hall County. Any improvements identified in the final approved Traffic Study and required by Hall County Public Works and/or the Georgia Department of Transportation (GDOT) will be addressed with the Land Disturbance Permit (LDP).**

e) Whether the zoning proposal is in conformity with the policy and intent of the future land use plan for the physical development of the area; **The proposed Residential Mixed (R-X) zoning *is not consistent* with the Comprehensive Plan's future land use designation of "Business Nodes and Corridors" within the South Hall Character Area. This designation supports higher-intensity commercial uses and low-intensity, consumer-facing industrial uses that house businesses that serve nearby communities. Site designs should use Quality Development Principals, particularly natural resource protections and high quality landscape installations, to the fullest extent possible.**

f) The extent to which property values are diminished by the existing zoning restrictions; **Staff is unable to determine the extent to which property values are affected by the existing zoning restrictions.**

g) The extent to which the destruction of the subject property's value under the existing zoning promotes the health, safety, morals or general welfare of the public; **Staff is unable to comment**

on the impact of property values without a full market analysis. Multiple factors impact property value including construction types, proposed uses, and maintenance.

h) The relative gain to the public as compared to the hardship imposed upon the individual property owner; **Staff has not identified a hardship imposed on the property owner as the property is currently zoned.**

i) The length of time the property has been vacant as zoned considered in the context of land development in the area in the vicinity of the property; **The subject parcel is undeveloped and has no history of building permits on file.**

j) Whether there are other existing or changing conditions affecting the use or development of the property which give supporting grounds for either approval or disapproval of the zoning proposal; **Staff is not aware of any changing conditions affecting the use or development of the property.**

k) Whether the change would create an isolated district unrelated to the surrounding districts; **The proposed Residential Mixed (R-X) zoning is a new zoning district effective November 14, 2024. Previously, this type of development would have been proposed under the Planned Residential Development (PRD) district, which has since been discontinued. The subject property is adjacent to a mixed-use Planned Commercial Development (PCD) and several Planned Residential Developments (PRD) across Ridge Road and along Friendship Road that share a similar residential character. Therefore, the proposed zoning change would not create an isolated zoning district or a pattern inconsistent with surrounding development.**

l) Whether the present zoning district boundaries are illogically drawn in relation to existing conditions in the area; **There is no evidence that the present zoning district boundaries are illogically drawn.**

m) Whether the change requested is out of scale with the needs of the county as a whole or the immediate neighborhood; **The proposed development does not appear to be out of scale with the needs of the county as a whole, as there is a need for additional housing to support population growth.**

n) Whether it is impossible to find adequate sites for the proposed use in districts permitting such use and already appropriately zoned; **There are no other zoning districts that permit the mix of residential uses, density and lot sizes proposed in this subdivision. Because the R-X district is newly established, an appropriately zoned site for this residential pattern is not yet available elsewhere.**

o) Whether the need for rezoning could be handled instead by a variance request to the Planning Commission; **The request could not be handled alternatively as a variance.**

p) Whether there would be an ecological or pollution impact resulting from major modifications to the land if the request is granted; **Any land disturbance activities on the property shall be required to go through the land development permitting process, and as a result are subject to local, state, and federal regulations. As a result, there are no anticipated ecological or pollution impacts resulting from any modification to the land if the request is granted.**

q) Whether there is reasonable evidence based upon existing and anticipated land use that would indicate a mistake was made in the original zoning of the property; **There is no indication that a mistake was made in the original zoning.**

(B) and (C) Zoning Analysis – Variances

The Commission may grant variances in individual cases of unnecessary hardship upon a finding of the board that:

a) There are extraordinary and exceptional conditions pertaining to the lot in question because of its size, shape, or topography (the hardship must relate to the physical character of the lot and not to a personal or economic hardship); **The subject property has extraordinary conditions related to its topography. As noted in the provided exhibits, the stream bisecting the property creates significant elevation and slope. This hardship stems from the physical characteristics of the property, not from any personal or economic circumstance.**

b) The application of the requirements of this UDC to this particular piece of property would create an unusual hardship; **The application of the requirements of the UDC create an unusual hardship based on the conditions related to topography and the stream bisecting the property.**

c) Such conditions are peculiar to the particular piece of property involved and are not common to other properties in the neighborhood; **The conditions are unique to this property. The subject property is bisected by a stream impacting the topography of the lot. Additionally, the site is uniquely positioned between several sites that would mitigate the proposed deviations from the UDC as outlined on pages 3 and 4 of this report.**

d) Such conditions are not the result of any actions of the property owner**; The size, shape, and topography of the lot are not the result of any actions of the property owner.**

e) Relief, if granted, would not cause substantial detriment to the public good or impair the purposes and intent of this UDC; provided, however, that no variance may be granted for a use of land or building or structure that is prohibited by this UDC or for a Conditional Use Permit which has been denied by the Planning Commission; **Relief, if granted, will not impair the purposes and intent of the Unified Development Code of Hall County. The reduction of the required buffers and setbacks are well justified through submitted exhibits from the applicant and further analyzed by staff. Due to the surrounding property's zoning and development, the relief requested would not impair the purpose of the UDC would still uphold the intent of the required Buffers and Setbacks.**

Development Support and Constraints

Hall County Environmental Health
In a memorandum dated October 19, 2026, the Hall County Environmental Health Department stated, "No comment. Public Sewer."

Georgia Department of Transportation
In an email dated October 7, 2026, Christopher Hash, D1 Traffic Operations Supervisor, stated, "Off-system. Impacts expected to the State Highway System. Applicant to submit TIS to GDOT District 1 for review. Potential improvements for SR 347 and Ridge Rd may be needed."


Hall County Public Works and Utilities
In a memorandum dated October 19, 2026, Jorge Gomez, Director of Public Works and Utilities, provided the following comments:

Engineering:
This site may require a stormwater management report should the site plan indicate the proposed development meets stormwater thresholds for impervious surfaces and/or disturbed acreage.
Show stream buffer and impervious setback from wrested vegetation not centerline of stream.

Traffic:
The provided Traffic Impact Study (TIS) has not been approved at this time. Any recommended improvements identified in the approved TIS must be incorporated in the LDP.

Utilities
Property is in the Buford service district, but an IGA between Buford and Hall County has been obtained.

Hall County Fire Marshal
In a memorandum October 6, 2026, the Hall County Fire Marshal's Office stated, "The Hall County Fire Marshal's Office has no comments as proposed."

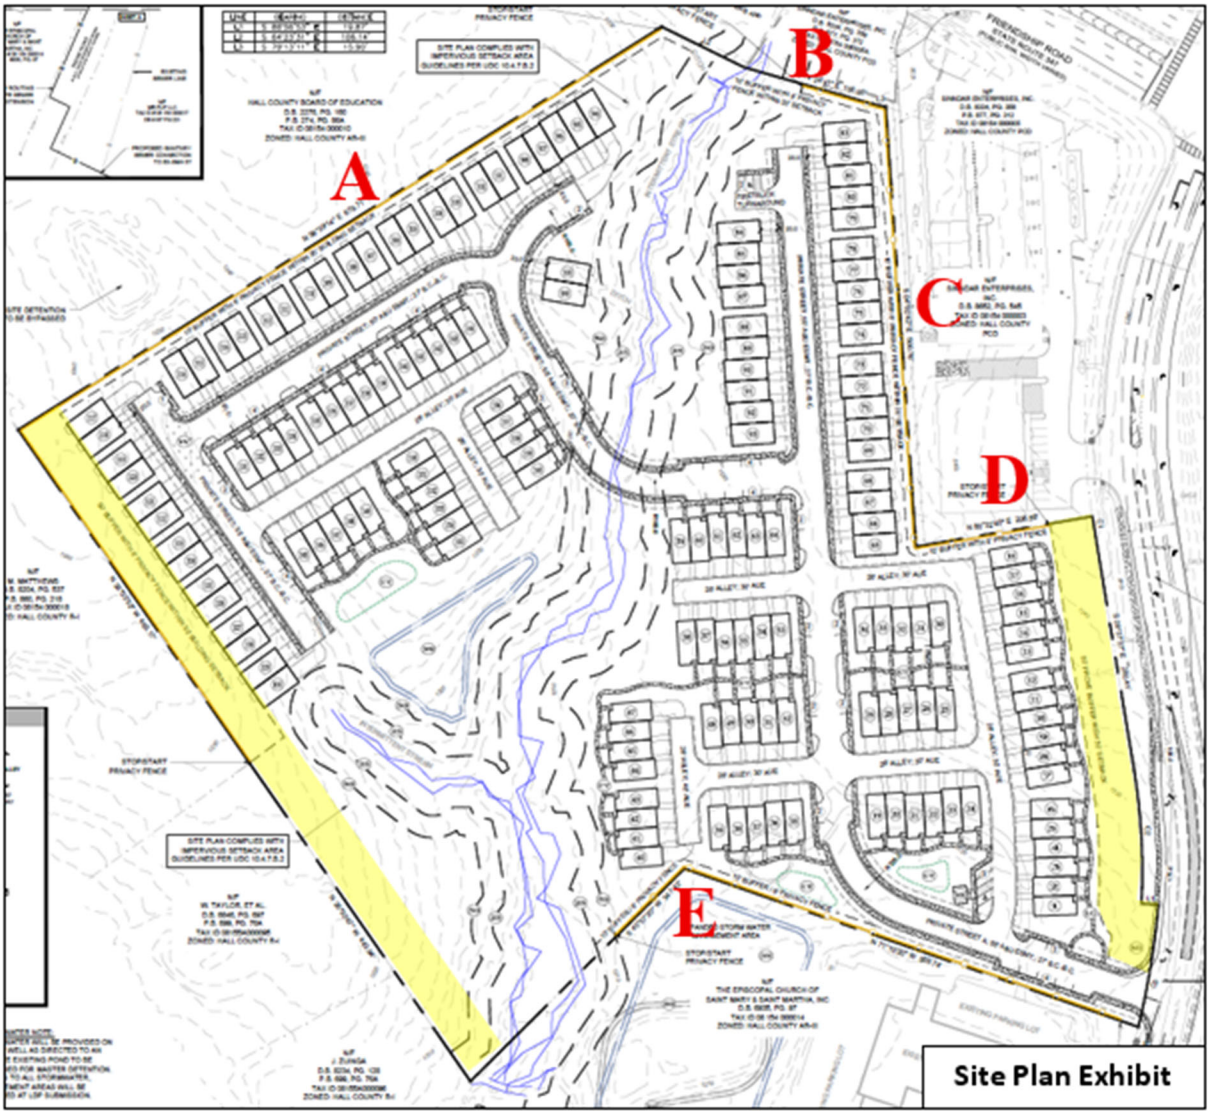
A
B
C
D
E
Site Plan Exhibit

PLANNING AND ZONING DEPARTMENT
2875 BROWNS BRIDGE ROAD, GAINESVILLE, GA, 30504
MAILING ADDRESS: PO BOX 1435, GAINESVILLE. GA 30503
T: 770-531-6809 I Email: planning@hallcounty.org

HALL COUNTY
We have it all in Hall

ZONING APPLICATION

Applicant (Name & Mailing Address)

bSide Oakwood, LLC
4640 Valais Court, Suite 200
Johns Creek, GA 30022
Phone [redacted]
Email stephen@bsidepartners.com

Property Owner (Name & Mailing Address)

bSide Oakwood, LLC
4640 Valais Court, Suite 200
Johns Creek, GA 30022
Phone [redacted]
Email stephen@bsidepartners.com

Contact Person (Name & Mailing Address)

Stephen Klee
4640 Valais Court, Suite 200
Johns Creek, GA 30022
Phone [redacted]
Email stephen@bsidepartners.com

Status of Applicant

- ☑ Owner
- ☐ Option to Purchase
- ☐ Area Resident
- ☐ Other: _____

Requested Action

Current Zoning: AR-1
Rezone to: R-X

Property Information

Location Address(es): 0 Ridge Road, Buford, GA 30519
Tax Parcel Number(s): 08154 000016
Acreage: 20.85 +/-
Existing Use(s): Vacant Agricultural Land
Proposed Use(s): Townhomes and Duplexes

I hereby certify that the above information and all attached information are true and correct.

Applicant Name Printed: Stephen Klee
Applicant Signature: Steph P Klee
Date: 9/10/2026

Applicant must complete all required information above. Incomplete applications will not be accepted. The Planning Department has 15 days after application deadline to review each submittal and will assign scheduling dates during that review period. If an application is determined to be insufficient, no agenda date will be set until all required information has been provided.

Application Withdrawal: I hereby **withdraw** the application.

Applicant Signature: _____
Date: _____

PLANNING AND ZONING DEPARTMENT
2875 BROWNS BRIDGE ROAD, GAINESVILLE, GA, 30504
MAILING ADDRESS: PO BOX 1435, GAINESVILLE, GA 30503
T: 770-531-6809 | Email: planning@hallcounty.org

HALL COUNTY
GEORGIA
We have it all in Hall

VARIANCE APPLICATION

Applicant (Name & Mailing Address)
bSide Oakwood, LLC
4640 Valais Court, Suite 200
Johns Creek, GA 30022
Phone [redacted]
Email stephen@bsidepartners.com

Property Owner (Name & Mailing Address)
bSide Oakwood, LLC
4640 Valais Court Suite 200
Johns Creek GA 30022
Phone [redacted]
Email stephen@bsidepartners.com

Contact Person (Name & Mailing Address)
Stephen Klee
4640 Valais Court, Suite 200
Johns Creek, GA 30022
Phone [redacted]
Email stephen@bsidepartners.com

Status of Applicant
☑ Owner ☐ Area Resident
☐ Option to Purchase ☐ Other: _____

Property Information
Location Address(es): 0, Ridge Road, Buford, GA 30519
Tax Parcel Number(s): 08154 00001b Acreage: 20.85 +/-
Existing Use(s): Vacant Agricultural Land Zoning: AR-1

Type of Variance

☐ Setback	☐ Front Yard	From 50 ft.	To 10 ft.
☐ Road Frontage	☑ Right Side Yard	From 50 ft.	To 10 ft.
☐ Sign	☑ Left Side Yard	From 50 ft.	To 10 ft.
☐ GCOD	☑ Rear Yard	From 50 ft.	To 10 ft.
☑ Other Buffer	☐ Sign Height	From ____ ft.	To ____ ft.
_____	☐ Sign Area	From ____ sf.	To ____ sf.

I hereby certify that the above information and all attached information are true and correct.
Applicant Name Printed: Stephen P. Klee
Applicant Signature: Steph P Klee Date: 10-28-2026

Applicant must complete all required information above. Incomplete applications will not be accepted. The Planning Department has 15 days after application deadline to review each submittal and will assign scheduling dates during that review period. If an application is determined to be insufficient, no agenda date will be set until all required information has been provided.

Application Withdrawal: I hereby withdraw the application.
Applicant Signature: _____ Date: _____

PLANNING AND ZONING DEPARTMENT
2875 BROWNS BRIDGE ROAD, GAINESVILLE, GA, 30504
MAILING ADDRESS: PO BOX 1435, GAINESVILLE. GA 30503
T: 770-531-6809 I Email: planning@hallcounty.org

HALL COUNTY
GEORGIA
We have it all in Hall

VARIANCE APPLICATION

Applicant (Name & Mailing Address)

bSide Oakwood, LLC
4640 Valais Court, suite 200
Johns Creek, GA 30022
Phone [redacted]
Email stephen@bsidepartners.com

Property Owner (Name & Mailing Address)

bSide Oakwood, LLC
4640 Valais Court, suite 200
Johns Creek, GA 30022
Phone [redacted]
Email stephen@bsidepartners.com

Contact Person (Name & Mailing Address)

Stephen Klee
4640 Valais Court, suite 200
Johns Creek, GA 30022
Phone [redacted]
Email stephen@bsidepartners.com

Status of Applicant

☑ Owner ☐ Area Resident
☐ Option to Purchase ☐ Other: _____

Property Information

Location Address(es): 0 Ridge Rd, Buford, GA 30519
Tax Parcel Number(s): 08154 000016 Acreage: 20.85 +/-
Existing Use(s): vacant Zoning: Proposed R-X

Type of Variance

☒ Setback	☐ Front Yard	From 50 ft.	To 20 ft. ±
☐ Road Frontage	☑ Right Side Yard	From 50 ft.	To 20 ft. ±
☐ Sign	☐ Left Side Yard	From 50 ft.	To 20 ft. ±
☐ GCOD	☑ Rear Yard	From 50 ft.	To 10 ft. ±
☐ Other _____	☐ Sign Height	From ____ ft.	To ____ ft.
_____	☐ Sign Area	From ____ sf.	To ____ sf.

I hereby certify that the above information and all attached information are true and correct.

Applicant Name Printed: Stephen P. Klee
Applicant Signature: Steph P Klee Date: 10-28-2026

Applicant must complete all required information above. Incomplete applications will not be accepted. The Planning Department has 15 days after application deadline to review each submittal and will assign scheduling dates during that review period. If an application is determined to be insufficient, no agenda date will be set until all required information has been provided.

Application Withdrawal: I hereby withdraw the application.

Applicant Signature: _____ Date: _____

BSIDE OAKWOOD, LLC

a Georgia limited liability company

SECOND AMENDED & RESTATED OPERATING AGREEMENT

Effective as of February 28, 2025

THESE SECURITIES HAVE NOT BEEN REGISTERED UNDER THE GEORGIA SECURITIES ACT OF 1973, AS AMENDED, IN RELIANCE UPON THE EXEMPTION FROM REGISTRATION SET FORTH IN SECTION 10-5-11(14) OF SUCH ACT. IN ADDITION, THESE SECURITIES HAVE NOT BEEN REGISTERED WITH THE UNITED STATES SECURITIES AND EXCHANGE COMMISSION IN RELIANCE UPON AN EXEMPTION FROM SUCH REGISTRATION SET FORTH IN THE SECURITIES ACT OF 1933 PROVIDED BY SECTION 3(a)(11) or 4(2) THEREOF, NOR HAVE THEY BEEN REGISTERED WITH THE SECURITIES AND EXCHANGE COMMISSION OF ANY OTHER APPLICABLE STATES IN RELIANCE UPON CERTAIN SIMILAR EXEMPTIONS FROM REGISTRATION. THESE SECURITIES HAVE BEEN ACQUIRED FOR INVESTMENT PURPOSES ONLY AND MAY NOT BE OFFERED FOR SALE, PLEDGED, HYPOTHECATED, SOLD OR TRANSFERRED EXCEPT IN COMPLIANCE WITH THE TERMS AND CONDITIONS OF THIS OPERATING AGREEMENT AND IN A TRANSACTION WHICH IS EITHER EXEMPT FROM REGISTRATION UNDER SUCH ACTS OR PURSUANT TO AN EFFECTIVE REGISTRATION STATEMENT UNDER SUCH ACTS.

SECOND AMENDED & RESTATED OPERATING AGREEMENT
OF
BSIDE OAKWOOD, LLC

THIS SECOND AMENDED & RESTATED OPERATING AGREEMENT (this "**Operating Agreement**") of bSide Oakwood, LLC, a Georgia limited liability company (the "**Company**"), is made and entered into effective the 28th day of February, 2025 (the "**Effective Date**"), by and among bSide Partners, LLC, a Georgia limited liability company (the "**Manager**"), and the members set forth on Exhibit A, attached hereto and incorporated herein by reference (each a "**Member**" and collectively the "**Members**").

Recitals

WHEREAS, the Company was formed by filing its Articles of Organization with the Secretary of State of Georgia on September 11, 2020;

WHEREAS, the Company was previously governed by that certain Operating Agreement of the Company dated October 30, 2020, as amended by that certain first Amended and Restated Operating Agreement of the Company dated November 7, 2023 (together with all amendments, collectively the "**Initial Operating Agreement**"); and

WHEREAS, due to the passage of time and occurrence of certain transactions in accordance with the Initial Operating Agreement, the Manager and Members desire to amend and fully restate the Initial Operating Agreement as more particularly set forth below.

NOW, THEREFORE, in consideration of the promises and the mutual covenants of the parties herein contained, the parties do hereby agree as follows:

ARTICLE I
Defined Terms

The following terms used in this Operating Agreement shall have the following meanings unless otherwise expressly provided herein:

1031 Exchange. Each 1031 like-kind exchange the Company may participate in or avail itself of, in connection with the sale of a Property.

Affiliate. As to any Person, any other Person that, directly or indirectly, is in Control of, is Controlled by or is under common Control with such Person or is a manager, director or officer of such Person or of an Affiliate of such Person.

Articles of Organization. The Articles of Organization of the Company, as filed with the Secretary of State of Georgia on September 11, 2020, as the same may be amended from time to time.

5.2 **Number, Tenure and Qualifications**

The Company shall initially have one (1) Manager: the Initial Manager. The number of Managers of the Company shall be fixed from time to time by the affirmative vote of Voting Members holding at least a Supermajority Interest, but in no instance shall there be less than one (1) Manager. Each Manager shall hold office until he/she/it has resigned or been removed in accordance with *Section 5.8* or *5.9*, respectively. Subsequent Managers shall be elected by the affirmative vote of Voting Members holding at least a Majority Interest. Managers need not be residents of the State of Georgia, nor Members of the Company.

5.3 Certain Powers of Manager

(a) Without limiting the generality of *Section 5.1*, the Manager shall have the power and authority, on behalf of the Company:

(i) To purchase liability and other insurance to protect the Company's property and business;

(ii) To invest any Company funds temporarily (by way of example but not limitation) in time deposits, short-term governmental obligations, commercial paper or other similar investments;

(iii) To employ accountants, legal counsel, managing agents or other experts to perform services for the Company and to compensate them from Company funds;

(iv) To enter into any and all other agreements on behalf of the Company, with any other Person for any purpose, in such forms as the Manager may approve;

(v) To execute on behalf of the Company all instruments and documents, including, without limitation, checks; drafts; notes and other negotiable instruments; mortgages; security deeds or deeds of trust; security agreements; financing statements; documents providing for the acquisition, mortgage or disposition of the Company's property; deeds; assignments; bills of sale; leases; and any other instruments or documents necessary, in the opinion of the Manager, to do the business of the Company;

(vi) To physically access each Property as appropriate;

(vii) To authorize the sale or disposition of all or substantially all of the assets of any Property Owner as part of a single transaction or plan. The affirmative vote of the Members shall not be required with respect to any sale or disposition of any Property Owner's assets in the ordinary course of the Company's business;

(viii) Sell or otherwise dispose of all or substantially all of the assets of the Company as part of a single transaction or plan. The affirmative vote of the Members shall not be required with respect to any sale or disposition of the Company's assets in the ordinary course of the Company's business; and

IN WITNESS WHEREOF, the Members and Manager have executed this Operating Agreement, as of the Effective Date.

MANAGER:

BSIDE PARTNERS, LLC,
a Georgia limited liability company

By: Medallion Consulting, Inc., a Georgia corporation

By: _____(SEAL)
Name: Stephen Klee
Title: Chief Executive Officer

(**SIGNATURES CONTINUE ON FOLLOWING PAGE)**

(MEMBER SIGNATURES CONTINUED FROM PRIOR PAGE)

MEMBERS:

BSIDE PARTNERS, LLC,
a Georgia limited liability company

By: Medallion Consulting, Inc.,
a Georgia corporation
Its: Manager

By: _____
Name: Stephen Klee
Title: Chief Executive Officer

By: _____
Jason Mendel

BSIDE ACQUISITION & DEVELOPMENT FUND III, LLC, a Georgia limited liability company

By: bSide Partners, LLC,
a Georgia limited liability company
Its: Manager

By: Medallion Consulting, Inc.,
a Georgia corporation
Its: Manager

By: _____
Name: Stephen Klee
Title: Chief Executive Officer

(END OF SIGNATURES)

PLANNING AND ZONING DEPARTMENT
2875 BROWNS BRIDGE ROAD, GAINESVILLE, GA, 30504
MAILING ADDRESS: PO BOX 1435, GAINESVILLE. GA 30503
T: 770-531-6809 I Email: planning@hallcounty.org

HALL COUNTY
GEORGIA
We have it all in Hall

CAMPAIGN CONTRIBUTIONS DISCLOSURE FORM

This form must be completed by the applicant and property owner, or person representing the property owner, for all zoning actions.

OCGA § 36-67A-3: Disclosure of Campaign Contributions:

(a) When any applicant for rezoning action has made, within two years immediately preceding the filing of that applicant's application for the rezoning action, campaign contributions aggregating $250.00 or more to a local government official who will consider the application, it shall be the duty of the applicant to file a disclosure report with the governing authority of the respective local government showing:

(1) The name and official position of the local government official to whom the campaign contribution was made; and

(2) The dollar amount and description of each campaign contribution made by the applicant to the local government official during the two years immediately preceding the filing of the application for the rezoning action and the date of each such contribution.

(b) The disclosures required by subsection (a) of this Code section shall be filed within ten days after the application for the zoning action is first filed.

Code OCGA 1981, § 36-67A-3, enacted by Ga L. 1986, page 1269, § 1; Ga L. 1991, page 1365, § 1; Ga L. 1993, page 91, § 36).

I hereby certify that I have read the above and that:

I have**__X__ I have not____

within the two years immediately preceding this date, made any contribution(s) aggregating $250.00 or more to any local government official involved in the review or consideration of this application.

**If you have made such contribution(s), you must provide the data required below within ten (10) days of filing this application.

Name of Official(s): Kathy Cooper Office: District 1 Commissioner

Dollar Amount: $1800 Date of Contribution: 04/28/2026

Applicant's/Owner's Name Printed: Stephen Klee

Applicant's/Owner's Signature: Steph P Klee Date: 9/9/2026

Project Narrative for
Ridge Road Rezoning – 20.85 +/- Acres

September 11, 2026

LOCATION – Ridge Road, Buford, Georgia 30519 (Tax Parcel 08154 000016)

APPLICANT – bSide Oakwood, LLC

CURRENT ZONING – AR-1

PROPOSED ZONING – R-X

ACRES – 20.85 +/- Acres

SUMMARY

The accompanying application requests rezoning of approximately 20.85 acres of undeveloped property located on Ridge Road in Buford, Hall County, Georgia, from Agricultural Residential-1 (AR-1) to Residential Mixed (R-X). The proposed community will contain approximately 128 rental townhome units, representing 80% of the dwelling units, and approximately 32 rental duplex units, representing 20% of the dwelling units. The townhomes are proposed as both 22'x50' rear entry and 24'x50' front entry residential product with only the rear entry facades facing the public road where the property abuts Ridge Road. The community will also include approximately 8.05 acres, or 38.6% of the site, as proposed open space. Based on the final confirmed dwelling-unit count, the proposed density is approximately 7.67 dwelling units per acre.

The proposed development advances Hall County's planning objectives through an appropriately located residential community served by public water and sewer. The plan preserves the central Ivy Creek corridor, incorporates transportation improvements identified through the traffic-review process, and provides appropriate buffers and fences for adjoining properties.

Private streets, common areas, amenities, landscaping, fencing, and stormwater facilities serving the development will be maintained by the property owner or an associated management entity.

Consistency with the Comprehensive Plan and Surrounding Area

The property is located within the Business Nodes and Corridors designation and the Gateway Corridor Overlay District under the Hall County 2045 Comprehensive Plan Update. A commercially operated residential development at this location supports the planned character and continued evolution of the corridor by locating housing near existing commercial services, institutional uses, and transportation infrastructure. Residential Mixed (R-X) is an appropriate zoning classification for the proposed mix of attached residential housing and allows the development to serve as a transition between the more intensive commercial and institutional properties to the north and east and the lower-density residential properties to the west.

Although the Business Nodes and Corridors designation generally recommend commercial and higher-intensity uses, the physical conditions of this property differ from a typical business-node site. Commercial access from Friendship Road is unfeasible due to the intervening property, large box culvert, steep grade, and required curb-cut spacing requirements. In fact, the property

has no direct access to Friendship Road. Access will instead be provided from Ridge Road, which primarily serves residential neighborhoods.

A mixed-use development has already been approved across the street (parcel 08154 000017) and will serve as a primary commercial and mixed-use node for this area. The proposed residential community will support that node by placing residents near its planned commercial and institutional services without creating duplicative commercial space in a less visible location.

The proposed mix of attached residential housing meets the intent of the Hall County 2045 Comprehensive Plan Update by maintaining an appropriate residential character along Ridge Road while providing a transition between the more intensive commercial and institutional uses to the north and east and the lower-density residential neighborhoods to the west.

While the applicant evaluated the potential of Mixed-Use (M-U) zoning in coordination with County staff, the property's limited commercial visibility, lack of direct Friendship Road access, topography, drainage conditions, and location behind the new BP station and across the street from the approved mixed-use development make the required nonresidential component impractical. The requested R-X zoning provides a more appropriate use of the property while supporting the County's housing objectives and the existing Ridge Road and Friendship Road mixed-use node.

The proposed density is also important to the project's ability to provide attainable affordable housing for Hall County residents. Per the Hall County 2045 Comprehensive Plan Update, the optimal site plan for affordable and attainable homes is to maximize the shared greenspace on a parcel. This plan follows the "Best" practices recommendation by proposing large greenspaces and density of approximately 7.67 units per acre which supports the County's housing-attainability goals while remaining below the eight-unit-per-acre maximum established for R-X development.



Comprehensive Plan p. 137

Surrounding zoning and land uses are varied. AR-1 property lies generally to the northwest (Friendship Elementary School) and south (Saint Mary & Saint Martha Episcopal Church), PCD properties lies to the northeast (BP Station) and east across Ridge Road (mixed use), and R-1 property lies to the west. The Site Plan responds to the conditions along each property boundary through site-specific combinations of setbacks, buffers, preserved vegetation, fencing, grade separation, and other screening measures, as more particularly described in Exhibit 1 and shown on Exhibit 2. On every property line, our proposed Site Plan is compliant with the Buffer standards of UDC §8.2.4 and thus no variances are requested herein, but Exhibit 2 has been

prepared for greater Staff and Board understanding of how each portion of our site is code compliant.

SITE DESCRIPTION

The 20.85-acre undeveloped site contains an irregular boundary, varying topography, Ivy Creek and associated stream buffers, and stormwater constraints that materially influence the placement of buildings, roads, utilities, open space, and the principal entrance. The Site Plan preserves the central stream corridor, maintains the full 50-foot undisturbed stream buffer while utilizing the setback-reduction provision of UDC §10.4.7.B.2 & §10.4.7.C for portions of the additional impervious setback as shown in Exhibit 3.

The Site Plan identifies approximately 8.05 acres, or 38.6% of the site, as proposed open space.

Water will be provided by the City of Gainesville, and sewer will be provided by Hall County. Will-serve and capacity confirmation letters from each provider are included in this application. Internal streets, private alleys, and driveways will be designed and constructed in accordance with the applicable Hall County standards, with minimum 20' driveway lengths from the streets (and sidewalks where applicable) to the face of the garage. Access will be provided from Ridge Road as shown within the 55' Access & Utility Easements as noted on the Site Plan with widened 27' roads designed to the standards required by the Hall County Fire Marshall.

Stormwater management for the development will include on-site facilities and the use and expansion of the existing detention facility located on the adjoining church property. The Applicant has secured the necessary drainage and access rights for the off-site facility. The applicable drainage and access easement documentation is not required for approval of this rezoning application, but it has already been recorded and will be included with the Land Development Permit submittal, as required for final engineering review.

PROJECT DIMENSIONAL STANDARDS

Parcel Size	20.85 +/- acres
Proposed Number of Units	128 Townhomes / 32 Duplexes Units
Proposed Density	7.67 U/A
Proposed Open Space	38.6% (8.05 acres)
Streets	Private
Water and Sewer Provider	City of Gainesville Water and Hall County Sewer
Amenities	Mail Kiosk, Courtyards, and Dog Park
Storm Water Management Areas	One on-site, plus access to the expanded Church facility

Building Setbacks	50-foot minimum front, side, and rear yards, except for any boundary-specific setbacks approved through the Site Plan, Exhibit 2, and conditions of zoning
Perimeter Buffers and Screening	As shown on the Site Plan and shown in Exhibit 1 and 2
Maximum Building Height	35ft maximum
Sidewalks	5ft
Stream Protections	25-foot state stream buffer, 50-foot undisturbed county stream buffer, and impervious setback proposed is cumulatively greater than the 75' requirement, as shown on the Site Plan
Mail Kiosk (CBU)	1 CBU with 3 parking spaces
Resident Parking Spaces	Two exterior spaces per dwelling
Guest Parking Spaces	60 On-Street parking spaces
Comprehensive Plan Designation	Business Nodes and Corridor
Overlay	Gateway Corridor Overlay

ARCHITECTURAL MATERIALS & SITE IMPROVEMENTS

All facades of all residences shall be finished with masonry (brick or stone), wood, stucco or fiber cement/Hardi-plank type siding. In this application, we have attached renderings that are conceptual in nature and subject to modifications. The builder intends to build:

- Single Family attached townhomes and two-unit dwellings. The units will be either rear entry or front entry dwellings with two-car garages. Only rear entry will be used along Ridge Road
- Front facades with a combination of masonry, stucco and fiber cement siding materials
- Side and rear facades with a combination of masonry, stucco, fiber cement siding, or shake siding
- All buildings contain no more than six units. In accordance with Section §7.3.1, Townhouse Use Standards, all buildings containing more than three attached units will be designed so that the facades and roofs are staggered or offset by at least three feet for every grouping of two units.

BUFFERS

The 2026 adopted UDC requires a 50-foot perimeter buffer. Due to the site's significant stream corridor, associated environmental buffers, irregular geometry, varying topography, stormwater requirements, and access constraints, the Site Plan proposes site-specific perimeter treatments rather than one uniform treatment around the entire property.

Full-width separation, stream and impervious buffers, or substantially enlarged building setbacks are maintained along several portions of the property. Reduced widths are proposed where solid

privacy fencing, existing grade separation, preserved vegetation, stormwater facilities, environmental corridors, enlarged building setbacks, or the nature of the adjoining use provide effective separation and screening. The proposed treatments therefore evaluate each boundary according to the actual adjoining use and physical conditions while continuing to meet the buffer standard's purpose of separation, privacy, screening, and compatibility.

The requested widths, fences, setbacks, supporting conditions, and boundary-specific justifications are shown on the Site Plan and described in detail in Exhibit 1, Perimeter Buffer Modification Request, which is incorporated into this narrative. Exhibit 2 shall control the approved treatment for each boundary segment. The Applicant will implement and maintain the approved fencing, landscaping, vegetation, and other screening measures through the final site and landscape plans.

INTERNAL SIGNAGE

The development will include permanent directional signs and monuments within the Community to direct traffic to any recreation centers and groupings of addresses.

TRAFFIC IMPACT STUDY

The Traffic Impact Study recommends a minor-street stop-controlled driveway, a northbound left-turn lane, and a southbound right-turn lane on Ridge Road. Final access design and roadway improvements will be coordinated with Hall County and GDOT, as applicable.

The proposed residential use will generate residential rather than high-intensity commercial traffic. The project will be served by existing and planned water, sewer, and transportation infrastructure, as supported by the utility availability and capacity documentation included with the application.

SITE PLAN

The Site Plan attached illustrates the proposed layout and overall development concept for the community. As the project proceeds through engineering and land development review, the Developer may refine the locations and arrangement of buildings, roads, parking, amenities, stormwater facilities, open space, and other improvements to address final engineering, utility, grading, environmental, and regulatory requirements. Such refinements are intended to preserve the general character of the community and remain consistent with the approved zoning, Site Plan, and conditions of approval.

REQUIRED CONSTITUTIONAL AND ANTE LITEM NOTICE

Georgia law and the procedures of Hall County requires the Applicant to raise Federal and State constitutional objections during the R-X master plan application process. While the Applicant anticipates a smooth application process, failure to raise constitutional objections at this stage may mean that the Applicant will be barred from raising important legal claims later in the process. Accordingly, the following constitutional objections are stated:

The portions of the Hall County Development Code, facially and as applied to the Property, which restrict the Property to any uses, conditions, land use designations, development standards, or to any zoning district other than that proposed by the Applicant are unconstitutional in that

they would destroy the Applicant's property rights without first paying fair, adequate and just compensation for such rights, in violation of Article I, Section I, Paragraph I and Section III, Paragraph I of the Constitution of the State of Georgia of 1983, and the Due Process Clause of the Fourteenth Amendment to the Constitution of the United States.

The application of the Hall County Development Code, facially and as applied to the Property, which restricts the Property to any uses, conditions, land use designations, development standards, or to any zoning district other than in accordance with the application as proposed by the Applicant is unconstitutional, illegal, null and void, constituting a taking of Applicant's Property in violation of the Just Compensation Clause of the Fifth Amendment to the Constitution of the United States; Article I, Section I, Paragraph I, and Section III, Paragraph I of the Constitution of the State of Georgia of 1983; and the Equal Protection and Due Process Clauses of the Fourteenth Amendment to the Constitution of the United States denying the Applicant an economically viable use of its land while not substantially advancing legitimate state interests.

A denial of this Application would be unconstitutional under the Takings Clause of the Fifth Amendment to the Constitution of the United States and the Just Compensation Clause of Article I, Section III, Paragraph I of the Constitution of the State of Georgia of 1983. A refusal by the Hall County Board of Commissioners to approve the zoning conditions as requested would constitute a taking of the Applicant's property.

A denial of this Application would constitute an arbitrary and capricious act by the Hall County Board of Commissioners without any rational basis therefore constituting an abuse of discretion in violation of Article I, Section I, Paragraph I and Section III, Paragraph I of the Constitution of the State of Georgia of 1983, and the Due Process Clause of the Fourteenth Amendment to the Constitution of the United States. A refusal to grant the R-X zoning request would lack objective justification and would result only from neighborhood opposition, which would constitute an unlawful delegation of the zoning power to non-legislative bodies in violation of the Georgia Constitution, Article IX, Section II, Paragraph 4.

A refusal by the Hall County Board of Commissioners to approve this Application for the Property in accordance with the criteria as requested by the Applicant would be unconstitutional and discriminate in an arbitrary, capricious and unreasonable manner between the Applicant and owners of the similarly situated property in violation of Article I, Section I, Paragraph II of the Constitution of the State of Georgia of 1983 and the Equal Protection Clause of the Fourteenth Amendment to the Constitution of the United States. Any rezoning of the Property subject to conditions which are different from the conditions requested by the Applicant, to the extent such different conditions would have the effect of further restricting Applicant's utilization of the Property, would also constitute an arbitrary, capricious and discriminatory act in zoning the Property to a unconstitutional classification and would likewise violate each of the provisions of the State and Federal Constitutions set forth hereinabove.

Applicant reserves all due process rights granted to them under O.C.G.A. 36-66-5.1. et. seq, to petition the courts for review of a local government’s exercise of zoning, administrative, or quasi-judicial powers, as set forth in those code sections and statutes.

Conclusion

For the foregoing reasons, the Applicant respectfully requests approval of the rezoning of the Property from Agricultural Residential-1 (AR-1) to Residential Mixed (R-X), in accordance with the Site Plan, the perimeter treatments described in Exhibit 1 and 2, the proposed development standards contained in this narrative, and the conditions approved by the Hall County Board of Commissioners.

Applicant

bSide Oakwood, LLC
Attn: Stephen Klee
4640 Valais Court, Suite 200
Johns Creek, GA, 30022
[redacted]
stephen@bsidepartners.com

Exhibit 1

Note each letter referenced in Black & Yellow corresponds with the Property Boundary as labeled on Exhibit 2 attached.

The Request

Under UDC § 8.2.3, a 50-foot perimeter buffer is required along the full boundary of the property. We are requesting approval from the Hall County Director along five limited segments of the perimeter, pursuant to UDC § 8.2.4.G.1.

Two of the eight segments **(D & G)** which have stream intersecting them will have a buffer greater than 50 feet from one end of the 75' wide stream buffer to the other 75' wide stream buffer across the creek, and no fence is proposed within those stream buffers. For one additional segment **(A)**, we are proposing building setbacks of 50' or greater with no fence required. At the locations of five of the eight segments **(B,C,E,F & H)** propose a solid 6-foot wooden privacy fence in place of part of the buffer, consistent with the structural buffer substitution already recognized at UDC § 8.2.4.B.4.

Why a Hardship Exists on This Site

This property contains a significant stream corridor and associated environmental buffers running through the center of the site as Ivy Creek begins on our land and requires all the same stream buffers as elsewhere despite the fact that there is little to no water flow that occurs on our portion of the creek.

Expanded Ivy Creek stream buffer and stormwater management requirements and access spacing requirements from the Sinndar gas station. Together, these constraints remove a substantial portion of the buildable area before streets or homes are even considered. The irregular shape of the parcel, its varying topography, and our efforts to limit stream crossings further limit how streets, utilities, open space, and buildings can be arranged.

Applying the full 50-foot buffer along the entire perimeter, on top of these existing constraints, would leave us with only 13 developable acres from the 20.85 acres that we purchased from the neighboring church, reduced substantially relative to a typically-configured parcel of similar size. This is a reduction of land value not generally shared by other neighbors in South Hall County.

The requested modifications are narrowly tailored. We are not requesting a reduction around the entire perimeter — only along the specified segments below, each of which we believe continues to meet the underlying purpose of the buffer even at varying reduced widths.

Why Certain Buffers are Not Necessary as The Intent of the Buffer Standard Continues to Be Met

- **(A) Ridge Road Frontage**— 50-foot building setback, landscaping in buffer, no reduction requested

  (B) Southern Boundary, Church Property Parking Lot— requesting 10 feet (40-foot reduction from the 50-foot standard); solid 6-foot wooden fence along the church-adjacent

portion. The church-adjacent portion relies on the structural substitution recognized at UDC §8.2.4.B.4. This would allow the entrance of the community to align with potential proposed entrance of the mixed-use development across Ridge Road. Additionally, this segment abuts the church's parking lot and does not impact the church.

- **(C) Southern Boundary, Church Property Stormwater Facility—** requesting 10 feet (40-foot reduction from the 50-foot standard) on these segments, adding a solid 6-foot wooden fence along the stormwater-adjacent portion. The stormwater-adjacent portion of this segment qualifies under UDC §8.2.4.B.4. A portion of the adjoining church property is already occupied by a to-be-shared stormwater facility, which provides additional separation beyond the buffer itself.

- **(D) Western Boundary, Parcels 08155A000095 and 08155A000096—** No buffer reduction, no fence.

  A 300-foot building setback maintained from the Church-Adjacent segment north to a parallel point no less than 300 ft. instead, and a 300-foot building setback maintained from these two parcels east to a parallel point no less than 300 ft. instead. See Exhibit 2 where this expansive natural undisturbed buffer will remain.

- **(E) Western Boundary, Parcel 08154000018**— 40 foot buffer (10-foot reduction from the 50-foot standard), with a solid 6-foot wooden privacy fence, **within a 50-foot building setback.**


  This segment also relies on the structural substitution recognized at UDC §8.2.4.B.4. Given the modest size of the requested reduction, the fact that our property sits well below this neighboring parcel, plus the expanded 300' setback offered above at location **(D)**, we believe the modification request for this portion of the property is reasonable.

- **(F) Hall County Board of Education, Parcel 08154000010**— requesting 10 feet (40-foot reduction from the 50-foot standard), with a solid 6-foot wooden privacy fence, within a 20-foot building setback.

  The northern portion of the property adjoins Hall County Board of Education property rather than existing residential lots. Conflicting uses are not anticipated. According to the Hall County Tax Assessor's website, the Hall County Board of Education has recently completed further stormwater management improvements in 2025 on this 4-acre parcel of land in between our parcel and Friendship Elementary. The remaining portion of the boundary is a septic drain field and a reserve septic drain field. Therefore, the intent of the code having an appropriately screened buffer is met.

- **(G) Northeastern Boundary**— 50-foot standard buffer from one end of the 75' wide stream buffer to the other 75' wide stream buffer across the creek, and no fence is proposed within those impervious stream buffers.

  This segment is taken up by the stream that pushes the nearest proposed unit back further than 50 feet. Below is a street view of this side of our property from Friendship Rd. **No Buildings would be placed within 150' of this sidewalk shown in the foreground.**

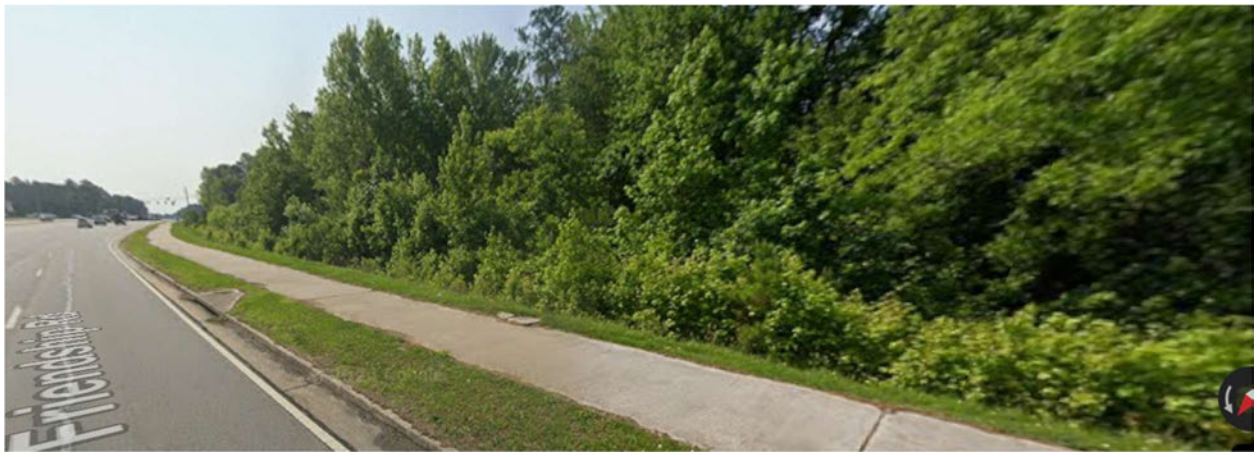

- **(H) Commercial/Sinndar Boundary—** requesting 10 feet (40-foot reduction from the 50-foot standard), with a solid 8-foot shared privacy fence required to be installed by Sinndar.

  This segment qualifies for structural substitution under UDC § 8.2.4.B.4. The site's constraints, described above, leave limited area available along this boundary. As supporting facts, we note that Sinndar Enterprises is separately obligated to install an 8-foot fence along this shared boundary under Condition #6 of their PCD zoning approval. We'd further note that Parcel 0815400000A is a part of the Sinndar PCD that was purchased to allow him an entrance/curb-cut to the gas station, but there is no approved plan nor room between that entrance and the Ivy Creek stream buffer for any further development. We offer this as evidence that the buffer's intent of separation and screening continues to be met, not as an independent basis for the reduction.

  The property sits well below Friendship Road, limiting visibility from that corridor regardless of buffer width. Where our development is visible from Ridge Road, preserved open space, enhanced landscaping, and building design are intended to provide the visual softening the buffer standard is meant to achieve. Combined with the topography, existing vegetation, and adjacent land uses described above, we believe the requested modifications allow the development to meet the purpose of UDC § 8.2 even where the physical buffer width is reduced.

PLANNING AND ZONING DEPARTMENT
2875 BROWNS BRIDGE ROAD, GAINESVILLE, GA, 30504
MAILING ADDRESS: PO BOX 1435, GAINESVILLE. GA 30503
T: 770-531-6809 I Email: planning@hallcounty.org

HALL COUNTY
GEORGIA
We have it all in Hall

STATEMENT OF HARDSHIP

The Hall County Planning Commission and/or Board of Commissioners has the authority, in specific cases, to grant variances from the terms of the Zoning Regulations when such variances are not contrary to the public interest and when, due to special conditions, strict application of the Zoning Regulations would result in an unnecessary hardship. This authority is exercised to ensure that the intent of the regulations are upheld, that public safety and welfare are protected, and that substantial justice is served. Variances may only be granted when a hardship is clearly demonstrated as required by the Zoning Regulations.

For all residential variance requests, a plat or survey of the property prepared by a registered surveyor, architect, or engineer is required. For all commercial or industrial variance requests, a site plan of the property prepared by a registered surveyor, architect, or engineer is required. Variances may be granted only upon a finding by the Board that:

HARDSHIP EXPLANATION: <u>Describe how each situation below relates to your application:</u>

1. Unusual Physical Features of the Property: Explain how there are extraordinary and exceptional conditions pertaining to the particular lot in question because of its size, shape or topography (the hardship must relate to the physical character of the lot and not to a personal or economic hardship);
Response: For setback and buffer reduction request, please see Exhibits 1 & 2

2. Hardship Created by Applying Zoning Requirements: Explain how the application of the requirements of this UDC to this particular piece of property would create an unusual hardship.
Response: _____

3. Conditions Unique to This Property: Explain how such conditions are particular to the property involved and are not common to other properties in the neighborhood.
Response: _____

4. Hardship Not Caused by Property Owner: Confirm that such conditions are not the result of any actions of the property owner.
Response: _____

5. Impact on the Public and Zoning Intent: Relief, if granted, would not cause substantial detriment to the public good or impair the purposes and intent of this UDC; provided, however, that no variance may be granted for a use of land or building or structure that is prohibited by this UDC or for a Conditional Use Permit which has been denied.
Response: _____

I hereby certify that the above information and all attached information is true and correct.

Applicant Signature: Steph P Klee Date: 10-28-2026

Property Address: 0 Ridge Rd, Buford, GA 30519

Exhibit 2

Buffer Exhibit (Site Plan for Ridge Road Tract)

10' Buffer & 6' Privacy Fence

No Fence, see street-view photo in Narrative

10' Buffer
8' Privacy Fence by Sinndar to run to stream buffer edge

Septic drain field and Reserve septic drain field

50' Buffer & 6' Privacy Fence

Developer to add 10' Buffer to the 10' Buffer & 8' Privacy Fence required by BP Station

No Fence, but 300' Building Setback

10' Buffer
6' Privacy Fence

N/F
M. MATTHEWS
D.B. 8204, PG. 537
P.B. 860, PG. 218
TAX ID 08154 000018
ZONED: HALL COUNTY R-

N/F
W. TAYLOR, ET AL
D.B. 6846, PG. 697
P.B. 699, PG. 76A
TAX ID 08155A000095
ZONED: HALL COUNTY R-I

N/F
J. ZUINGA
D.B. 8234, PG. 128
P.B. 699, PG. 76A
TAX ID 08155A000096
ZONED: HALL COUNTY R-I

N/F
SINNDAR ENTERPRISES, INC.
D.B. 8334, PG. 358
P.B. 877, PG. 312
TAX ID 08154 000005
ZONED: HALL COUNTY PCD

N/F
SINNDAR ENTERPRISES, INC.
D.B. 8334, PG. 358
P.B. 877, PG. 312
TAX ID 08154 000005
ZONED: HALL COUNTY PCD

N/F
SINNDAR ENTERPRISES, INC.
D.B. 865
TAX ID 08
ZONED: HA
P

N/F
THE EPISCOPAL CHURC
SAINT MARY & SAINT MAR
D.B. 6935, PG. 97
TAX ID 08 154 000014
ZONED: HALL COUNTY AR-III

RIDGE ROAD
A.K.A. HOG MOUNTAIN ROAD
(PUBLIC R/W, WIDTH VARIES)

50' FRONT BUFFER WITH 50' SETBACK

10' BUFFER WITH 8' PRIVACY FENCE WITHIN 20' SETBACK

50' BUFFER WITH PARKING SETBACK WITHIN 6' CLOSE STAKE

10' BUFFER W/ PRIVACY FENCE

300'-0"

300'-0"

INTERMITTENT STREAM

EXISTING BUILDING

EXISTING PARKING LOT

SWCB

F

G

H

A

B

C

D

E

NO.	DATE	DESCRIPTION	BY	CHK.	APV.

NOT RELEASED FOR CONSTRUCTION

LJA
299 S. MAIN STREET
ALPHARETTA, GA 30009
770-225-4730

SidePartners
24 HR CONTACT: STEPHEN KLEE
PHONE: 770-500-0000
WWW.BSIDEPARTNERS.COM

SITE PLAN FOR
RIDGE ROAD TRACT

BUFORD, GA 30519
HALL COUNTY
L.L. 154 ~ DISTRICT 8TH
PARCEL # 08154 000016

NORTH

SCALE: 1"= 60'
0 60

PROJECT NUMBER
GA4119-2601

SHEET TITLE
BUFFER EXHIBIT
BY OTHERS

SHEET NUMBER
9.03.26

Exhibit 3

Impervious Stream Setback Exhibit

SITE LEGEND

- (25) 25' STATE STREAM BUFFER
- (50) 50' COUNTY STREAM BUFFER
- (75) UNIFORM DISTANCE OF 25' FROM THE 50' COUNTY STREAM BUFFER
- (S) VARIABLE 75' BUFFER (SUBTRACTED AREA)
- (A) VARIABLE 75' BUFFER (ADDED AREA)
- (SWM) PROPOSED STORMWATER MANAGEMENT

VARIABLE IMPERVIOUS SETBACK NOTE:
THIS PLAN IS CONCEPTUAL IN NATURE. THE VARIABLE IMPERVIOUS SETBACKS SHOWN ARE SUBJECT TO CHANGES UPON PROGRESSION OF DESIGN DEVELOPMENT AND ENGINEERING DRAWINGS. ANY SITE PLAN CHANGES WILL COMPLY WITH IMPERVIOUS STREAM SETBACK AREA GUIDELINES PER UDC 10.4.7.B.2

UDC 10.4.7.B (STREAM IMPERVIOUS SETBACK REQUIREMENTS)
AN ADDITIONAL SETBACK SHALL BE MAINTANED BEYOND THE NATURAL VEGETATIVE BUFFER IN WHICH ALL IMPERVIOUS COVER SHALL BE PROHIBITED. STORMWATER MANAGEMENT STRUCTURES SHALL BE ALLOWED WITHIN THIS SETBACK HOWEVER, ALL OTHER GRADING, FILLING AND EARTHWMOVING SHALL BE MINIMIZED. THE SETBACK SHALL BE EITHER OF THE FOLLOWING DIMENSIONS:

1. FOR A UNIFORM DISTANCE OF 25 FEET, MEASURED HORIZONTALLY, FROM THE UNDISTURBED NATURAL VEGETATIVE BOUNDARY
2. FOR A VARIABLE DISTANCE, MEASURED HORIZONTALLY, FROM THE UNDISTURBED NATURAL VEGETATIVE BUFFER BOUNDARY, PROVIDED THAT THE TOTAL AREA ENCOMPASSED BY THIS IMPERVIOUS SETBACK ON THE LAND DEVELOPMENT ACTIVITY IS EQUAL TO, OR GREATER THAN THE TOTAL AREA THAT WOULD BE ENCOMPASSED BY THE UNIFORM DISTANCE OF 25 FEET

THIS SITE PLAN COMPLIES WITH IMPERVIOUS STREAM SETBACK AREA GUIDELINES PER UDC 10.4.7.B.2

VARIABLE STREAM IMPERVIOUS SETBACK CALCULATIONS PER UDC 10.4.7.B.2				
LEGEND	AREA DESCRIPTION	APPROXIMATE AREA (S.F.)	AREA OPERATION	APPOXIMATE AREA AFTER VARIABLE SETBACK AREA OPERATION (S.F.)
75	TOTAL AREA ENCOMPASSED FROM THE UNIFORM DISTANCE OF 25' FROM THE 50' STREAM BUFFER	69,789	TOTAL EQUALS	69,789
	VARIABLE 75' BUFFER (SUBTRACTED AREA)	15,808	SUBTRACTED	53,981
	VARIABLE 75' BUFFER (ADDED AREA)	19,451	ADDED	73,432

THIS CALCULATION SHOWS THE TOTAL AREA ENCOMPASSED BY THE VARIABLE IMPERVIOUS SETBACK (73,432 S.F.) IS GREATER THAN THE TOTAL AREA THAT WOULD BE ENCOMPASSED BY THE UNIFORM DISTANCE OF 25 FEET FROM THE 50 FOOT STREAM BUFFER (69,789 S.F.).

SITE PLAN COMPLIES WITH IMPERVIOUS SETBACK AREA GUIDELINES PER UDC 10.4.7.B.2

N/F
HALL COUNTY BOARD OF EDUCATION
D.B. 2276, PG. 160
P.B. 274, PG. 86A
TAX ID 08154 000010
ZONED: HALL COUNTY AR-III

OWNERSHIP UNKNOWN
NOT SHOWN AS A TAX PARCEL
ON HALL COUNTY PROPERTY WEB APP

N/F
SINNDAR ENTERPRISES, INC.
D.B. 8334, PG. 359
P.B. 877, PG. 312
TAX ID 08154 000005A
ZONED: HALL COUNTY PCD

FRIENDSHIP ROAD
STATE ROUTE 347
(PUBLIC R/W, WIDTH VARIES)

N/F
SINNDAR ENTERPRISES, INC.
D.B. 8334, PG. 358
P.B. 877, PG. 312
TAX ID 08154 000005
ZONED: HALL COUNTY PCD

N/F
SINNDAR ENTERPRISES, INC.
D.B. 8652, PG. 545
TAX ID 08154 000003
ZONED: HALL COUNTY PCD

N/F
M. MATTHEWS
D.B. 8204, PG. 537
P.B. 860, PG. 218
TAX ID 08154 000018
ZONED: HALL COUNTY R-I

N/F
W. TAYLOR, ET AL.
D.B. 6846, PG. 697
P.B. 699, PG. 76A
TAX ID 08155A000095
ZONED: HALL COUNTY R-I

N/F
J. ZUINGA
D.B. 8234, PG. 128
P.B. 699, PG. 76A
TAX ID 08155A000096
ZONED: HALL COUNTY R-I

N/F
THE EPISCOPAL CHURCH OF
SAINT MARY & SAINT MARTHA, INC
D.B. 6935, PG. 97
TAX ID 08 154 000014
ZONED: HALL COUNTY AR-III

10' BUFFER WITH 8' PRIVACY FENCE WITHIN 20' BUILDING SETBACK
50' BUFFER WITH 6' PRIVACY FENCE WITHIN 50' BUILDING SETBACK
10' BUFFER WITH 8' PRIVACY FENCE WITHIN 20' SETBACK
10' BUFFER WITH 8' PRIVACY FENCE
50' FRONT BUFFER WITH 50' SETBACK
10' BUFFER / 6' PRIVACY FENCE
INTERMITTENT STREAM
EXPANDED STORM WATER MANAGEMENT AREA
EXISTING PARKING LOT
EXISTING BUILDING
RIDGE ROAD
A.K.A. HOG MOUNTAIN ROAD
(PUBLIC R/W, WIDTH VARIES)
SWCB
ASPHALT

NOT RELEASED FOR CONSTRUCTION

LJA
299 S. MAIN STREET
ALPHARETTA, GA 30009
770-225-4730

SIDE PARTNERS
24 HR CONTACT, STEPHEN KLEE
770-842-5000
WWW.BSIDEPARNERS.COM

SITE PLAN FOR RIDGE ROAD TRACT

BUFORD, GA 30519
HALL COUNTY
L.L. 154 ~ DISTRICT 8TH
PARCEL # 08154 000016

NORTH

SCALE: 1"= 60'
0 60

PROJECT NUMBER
GA4119-2601


SHEET TITLE
IMPERVIOUS STREAM SETBACK EXHIBIT

SHEET NUMBER
9.10.26


NO.	DATE	DESCRIPTION	BY	CHK	APV

File Location: s:\sedfp\projects\ga4119-2601 - ridge road\02-design\drawings\01-concept\zoning 8.24.26_r09.dwg\new2

VICINITY MAP - NOT TO SCALE

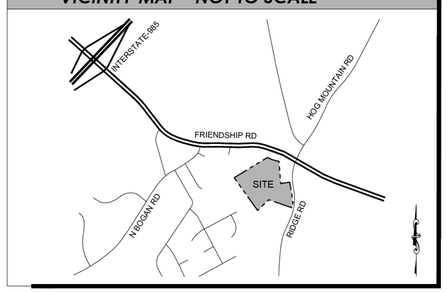

OFF-SITE SEWER (INSET A) 1" = 120'

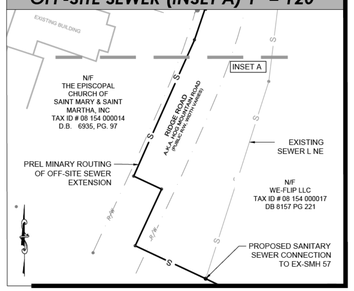


R-X SITE DATA - HALL COUNTY

GROSS ACREAGE:	**20.854 ACRES**
EXISTING ZONING:	AR-I (HALL COUNTY)
PROPOSED ZONING:	R-X (HALL COUNTY)
OVERLAY:	GATEWAY CORRIDOR OVERLAY
PROPOSED USES:	**160 TOTAL RESIDENTIAL UNITS** 94 REAR ENTRY TOWNHOMES (1 - 64 & 131- 160) 34 FRONT ENTRY TOWNHOMES (65 - 98) 32 DUPLEX UNITS (99 - 130)
GROSS DENSITY:	**7.67 U/A**
SETBACKS AND BUFFERS:	
FRONT:	PER PLAN
SIDE:	PER PLAN
REAR:	PER PLAN
DISTANCE BETWEEN BUILDINGS:	10' MINIMUM
OPEN SPACE REQUIREMENTS:	
30% OF THE GROSS LOT AREA	REQUIRED: 6.255 ACRES PROVIDED: 38.6% OR 8.05 ACRES
PARKING REQUIREMENTS:	
2 SPACES PER DWELLING UNIT PLUS 1 GUEST SPACE PER 4 DWELLING UNITS	
160 UNITS X 2.25 = **360 SPACES REQUIRED**	
PROPOSED UNITS:	160
PROVIDED GARAGE SPACES:	320
PROVIDED DRIVEWAY SPACES:	320
PROVIDED GUEST SPACES:	60 GUEST PARKING SPACES + 3 CBU SPACES
TOTAL SPACES PROVIDED:	703 SPACES


SITE LEGEND

- (25) 25' STATE STREAM BUFFER
- (50) 50' STREAM BUFFER
- (CT) COURTYARD OR COMMUNITY GREEN
- (LG) LINEAR GREEN ALONG RIDGE ROAD
- (MK) MAIL KIOSK / CBU UNITS
- (MS) MONUMENT SIGN
- (SWE) EXISTING STORMWATER MANAGEMENT
- (SWM) PROPOSED STORMWATER MANAGEMENT
- (W) WETLAND (POTENTIALLY ISOLATED)

TYPICAL REAR ENTRY TOWNHOME LAYOUT

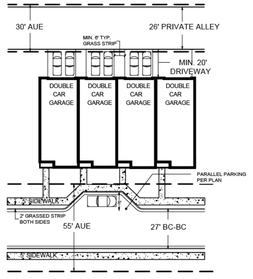

TYPICAL REAR ENTRY TOWNHOME FRONTING ONTO STREET (WITH ON STREET PARKING)(DETAIL NTS)

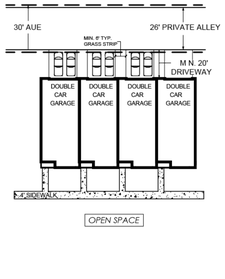

TYPICAL REAR ENTRY TOWNHOME FRONTING ONTO OPEN SPACE (DETAIL NTS)

CURVE	ARC LENGTH	RADIUS	CHORD LENGTH	CHORD BEARING
C1	11.44'	720.00'	11.44'	S 09°10'20" E
C2	152.68'	690.00'	152.37'	S 03°17'14" E
C3	140.89'	953.18'	140.76'	S 09°36'41" W

LINE	BEARING	DISTANCE
L1	S 86°56'53" E	19.87'
L2	S 64°23'31" E	106.14'
L3	S 79°13'11" E	15.90'

SITE PLAN COMPLIES WITH IMPERVIOUS SETBACK AREA GUIDELINES PER UDC 10.4.7.B.2

N/F
HALL COUNTY BOARD OF EDUCATION
D.B. 2276, PG. 160
P.B. 274, PG. 86A
TAX ID 08154 000010
ZONED: HALL COUNTY AR-III

OWNERSHIP UNKNOWN
NOT SHOWN AS A TAX PARCEL
ON HALL COUNTY PROPERTY WEB APP

STOP/START PRIVACY FENCE

N/F
SINNDAR ENTERPRISES, INC.
D.B. 8334, PG. 359
P.B. 877, PG. 312
TAX ID 08154 000005A
ZONED: HALL COUNTY PCD

S 74°24'41" E 155.95'

10' BUFFER WITH 8' PRIVACY FENCE WITHIN 20' SETBACK

FRIENDSHIP ROAD
STATE ROUTE 347
(PUBLIC R/W, WIDTH VARIES)

N/F
SINNDAR ENTERPRISES, INC.
D.B. 8334, PG. 358
P.B. 877, PG. 312
TAX ID 08154 000005
ZONED: HALL COUNTY PCD

N/F
SINNDAR ENTERPRISES,
INC.
D.B. 8652, PG. 545
TAX ID 08154 000003
ZONED: HALL COUNTY
PCD

S 04°02'42" E 500.76'

10' BUFFER WITH 8' PRIVACY FENCE WITHIN 20' SETBACK

N 80°32'40" E 208.56'

10' BUFFER WITH 8' PRIVACY FENCE

S 09°37'37" E 280.41'

50' FRONT BUFFER WITH 50' SETBACK

CONCEPTUAL ROAD RE-DESIGN SHOWN.

RIDGE ROAD
A.K.A. HOG MOUNTAIN ROAD
(PUBLIC R/W, WIDTH VARIES)

N 58°39'14" E 679.71'

10' BUFFER WITH 8' PRIVACY FENCE WITHIN 20' BUILDING SETBACK

OFF SITE DETENTION TO BE BYPASSED

PRIVATE STREET: 50' A&U ESMT.; 27' B.C.-B.C.

PRIVATE STREET: 55' A&U ESMT.; 27' B.C.-B.C.

PRIVATE STREET A: 55' A&U ESMT.; 27' B.C.-B.C.

26' ALLEY; 30' AUE

26' ALLEY; 40' AUE

INTERMITTENT STREAM

DITCH

FIRETRUCK TURNAROUND

N/F
M. MATTHEWS
D.B. 8204, PG. 537
P.B. 860, PG. 218
TAX ID 08154 000018
ZONED: HALL COUNTY R-I

N 35°30'52" W 465.17'

50' BUFFER WITH 6' PRIVACY FENCE WITHIN 50' BUILDING SETBACK

STOP/START PRIVACY FENCE

SITE PLAN COMPLIES WITH IMPERVIOUS SETBACK AREA GUIDELINES PER UDC 10.4.7.B.2

N/F
W. TAYLOR, ET AL.
D.B. 6846, PG. 697
P.B. 699, PG. 76A
TAX ID 08155A000095
ZONED: HALL COUNTY R-I

N 35°30'47" W 443.64'

10' BUFFER / 6' PRIVACY FENCE

S 45°57'20" W 347.42'

10' BUFFER / 6' PRIVACY FENCE

EXPANDED STORM WATER MANAGEMENT AREA

STOP/START PRIVACY FENCE

N 71°15'20" W 559.74'

N/F
THE EPISCOPAL CHURCH OF
SAINT MARY & SAINT MARTHA, INC
D.B. 6935, PG. 97
TAX ID 08 154 000014
ZONED: HALL COUNTY AR-III

N/F
J. ZUINGA
D.B. 8234, PG. 128
P.B. 699, PG. 76A
TAX ID 08155A000096
ZONED: HALL COUNTY R-I

EXISTING PARKING LOT

EXISTING BUILDING

STOP/START PRIVACY FENCE

PRELIMINARY ROUTING OF OFF-SITE SEWER EXTENSION

PROPOSED FULL ACCESS

DEDICATED LEFT TURN LANE

INSET A

PROPERTY ADDRESS:
RIDGE ROAD
BUFORD, GA 30519

PROPERTY OWNERS:
PID 08154 000016 - BSIDE
OAKWOOD LLC

WATER NOTE:
WATER PROVIDED BY HALL COUNTY

FEMA NOTE:
ACCORDING TO FIRM NUMBER 13139C0289G DATED 4/4/2018 AND 13139C0293H DATED 12/1/2022 FOR HALL COUNTY GEORGIA, THE PROPERTY SHOWN DOES NOT LIE WITHIN A SPECIAL FLOOD HAZARD AREA.

SEWER NOTE:
SEWER PROVIDED BY HALL COUNTY.
POSSIBLE GRAVITY SEWER CONNECTION LOCATION TO EX-SMH 57 IS ON TAX ID: 08154 000017

STORMWATER NOTE:
STORMWATER WILL BE PROVIDED ON SITE AS WELL AS DIRECTED TO AN OFF-SITE EXISTING POND TO BE EXPANDED FOR MASTER DETENTION. ACCESS TO ALL STORMWATER, MANAGEMENT AREAS WILL BE PROVIDED AT LDP SUBMISSION.

NO.	DATE	DESCRIPTION	BY	CHK.	APV.

NOT RELEASED FOR CONSTRUCTION

LJA
299 S. MAIN STREET
ALPHARETTA, GA 30009
770-225-4730

BSide Partners
24 HR CONTACT: STEPHEN KLEE
770-841-1000
WWW.BSIDEPARTNERS.COM

SITE PLAN FOR
RIDGE ROAD TRACT

BUFORD, GA 30519
HALL COUNTY
L.L. 154 ~ DISTRICT 8TH
PARCEL # 08154 000016

NORTH


SCALE: 1"= 60'
0 60

PROJECT NUMBER
GA4119-2601

SHEET TITLE
ZONING PLAN

SHEET NUMBER
9.03.26

File Location: s:\ses5\projects\ga4119-2601 - ridge road\02-design\drawings\01-concept\zoning 8.24.26_dblaspher2

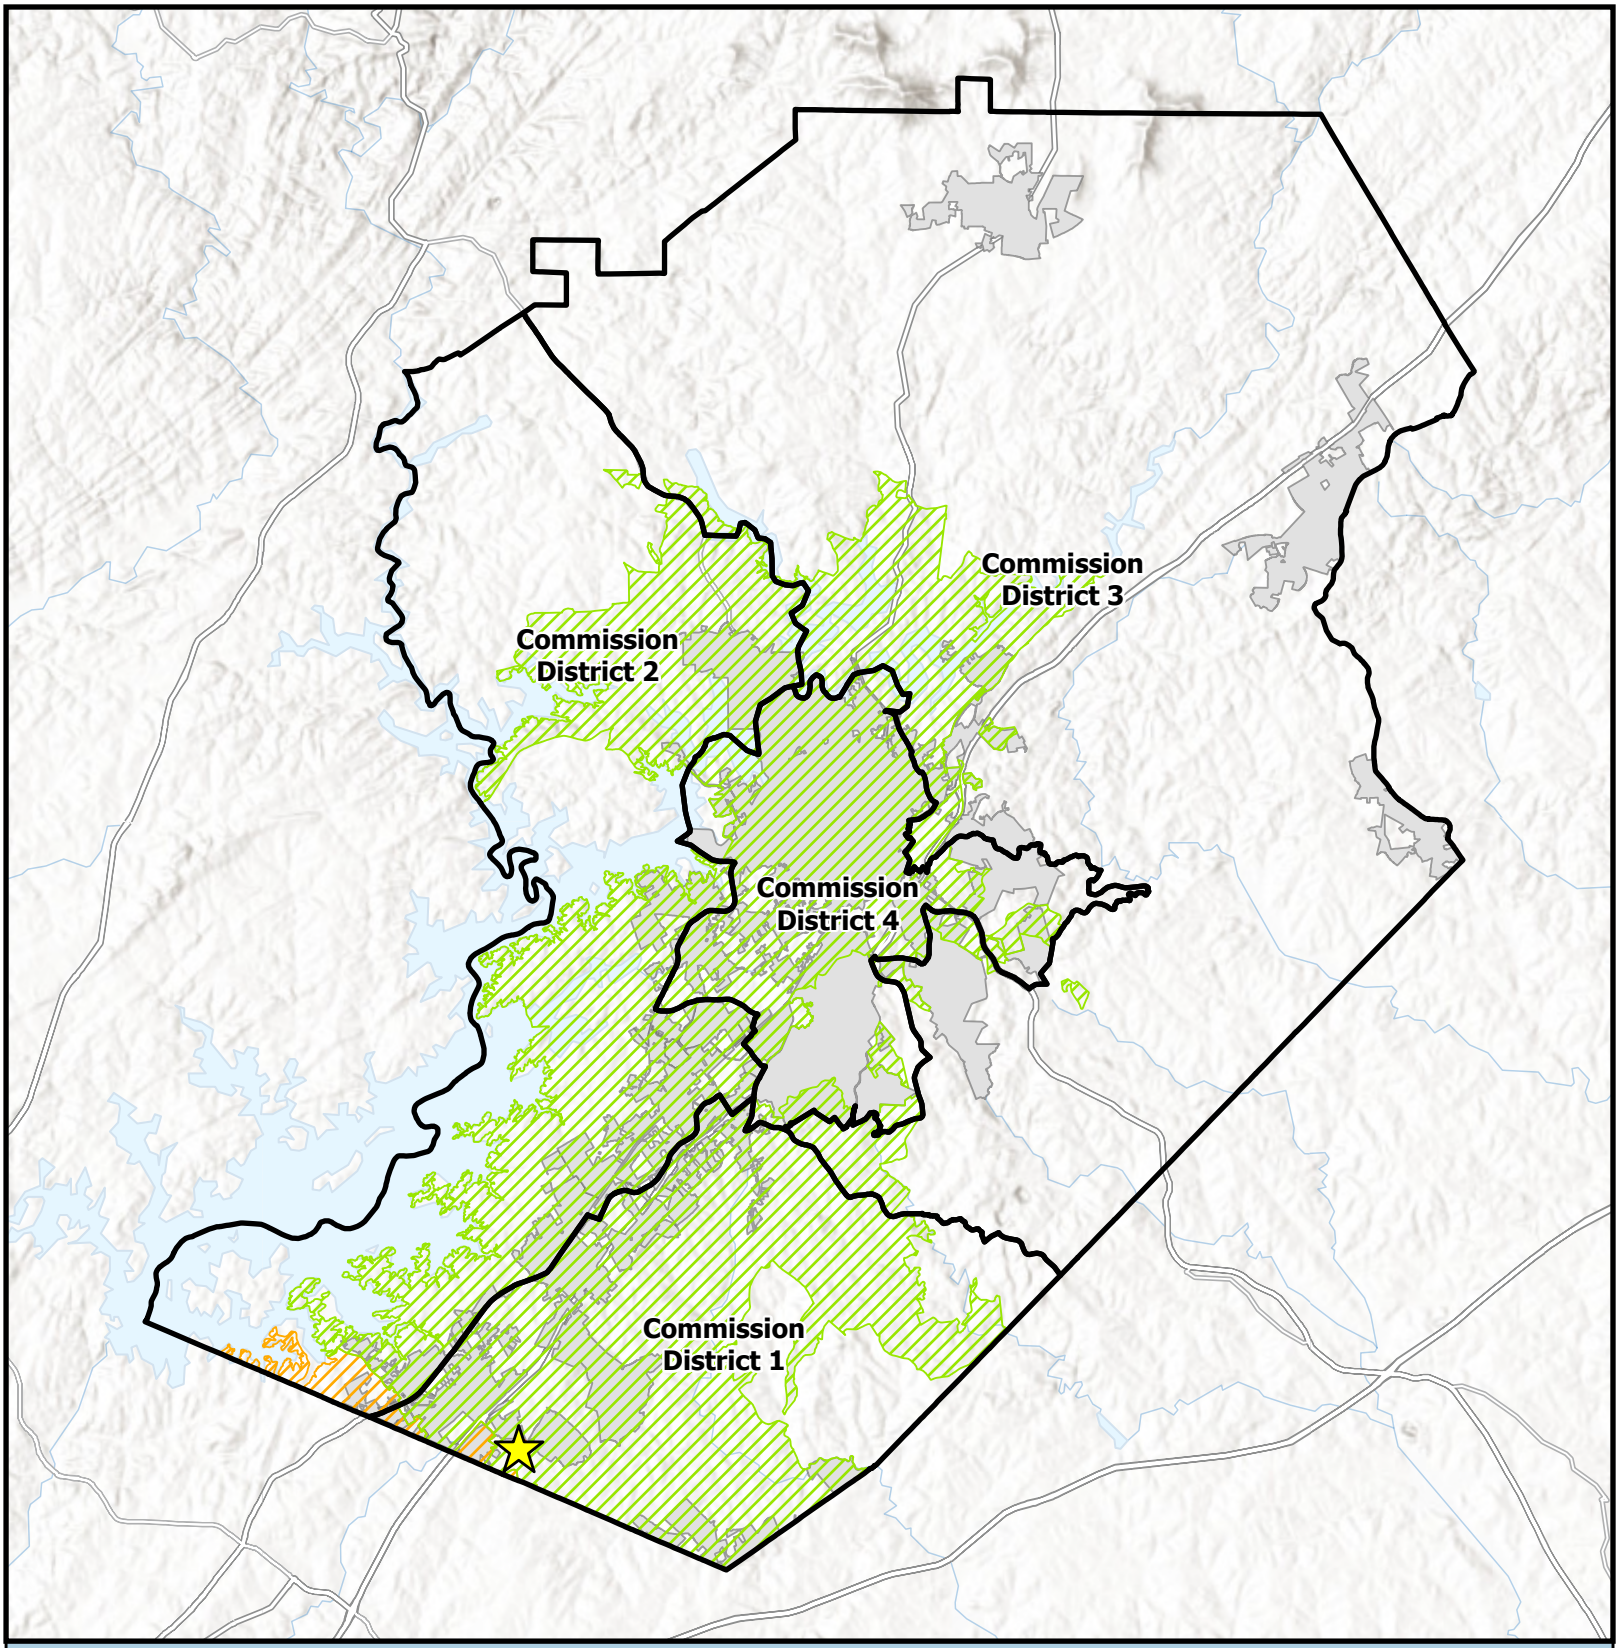

Overview Map

Subject Area
Commision Districts
City Limits

Urbanized Zone Areas


Atlanta, GA
Gainesville, GA

Subject Area Location

Applicant: bSide Oakwood, LLC
Tax Parcel #: 08154 000016
Location: 0 Ridge Road
Commission District: 1

HALL COUNTY
GEORGIA
We have it all in Hall

Date Prepared: 10/12/2026

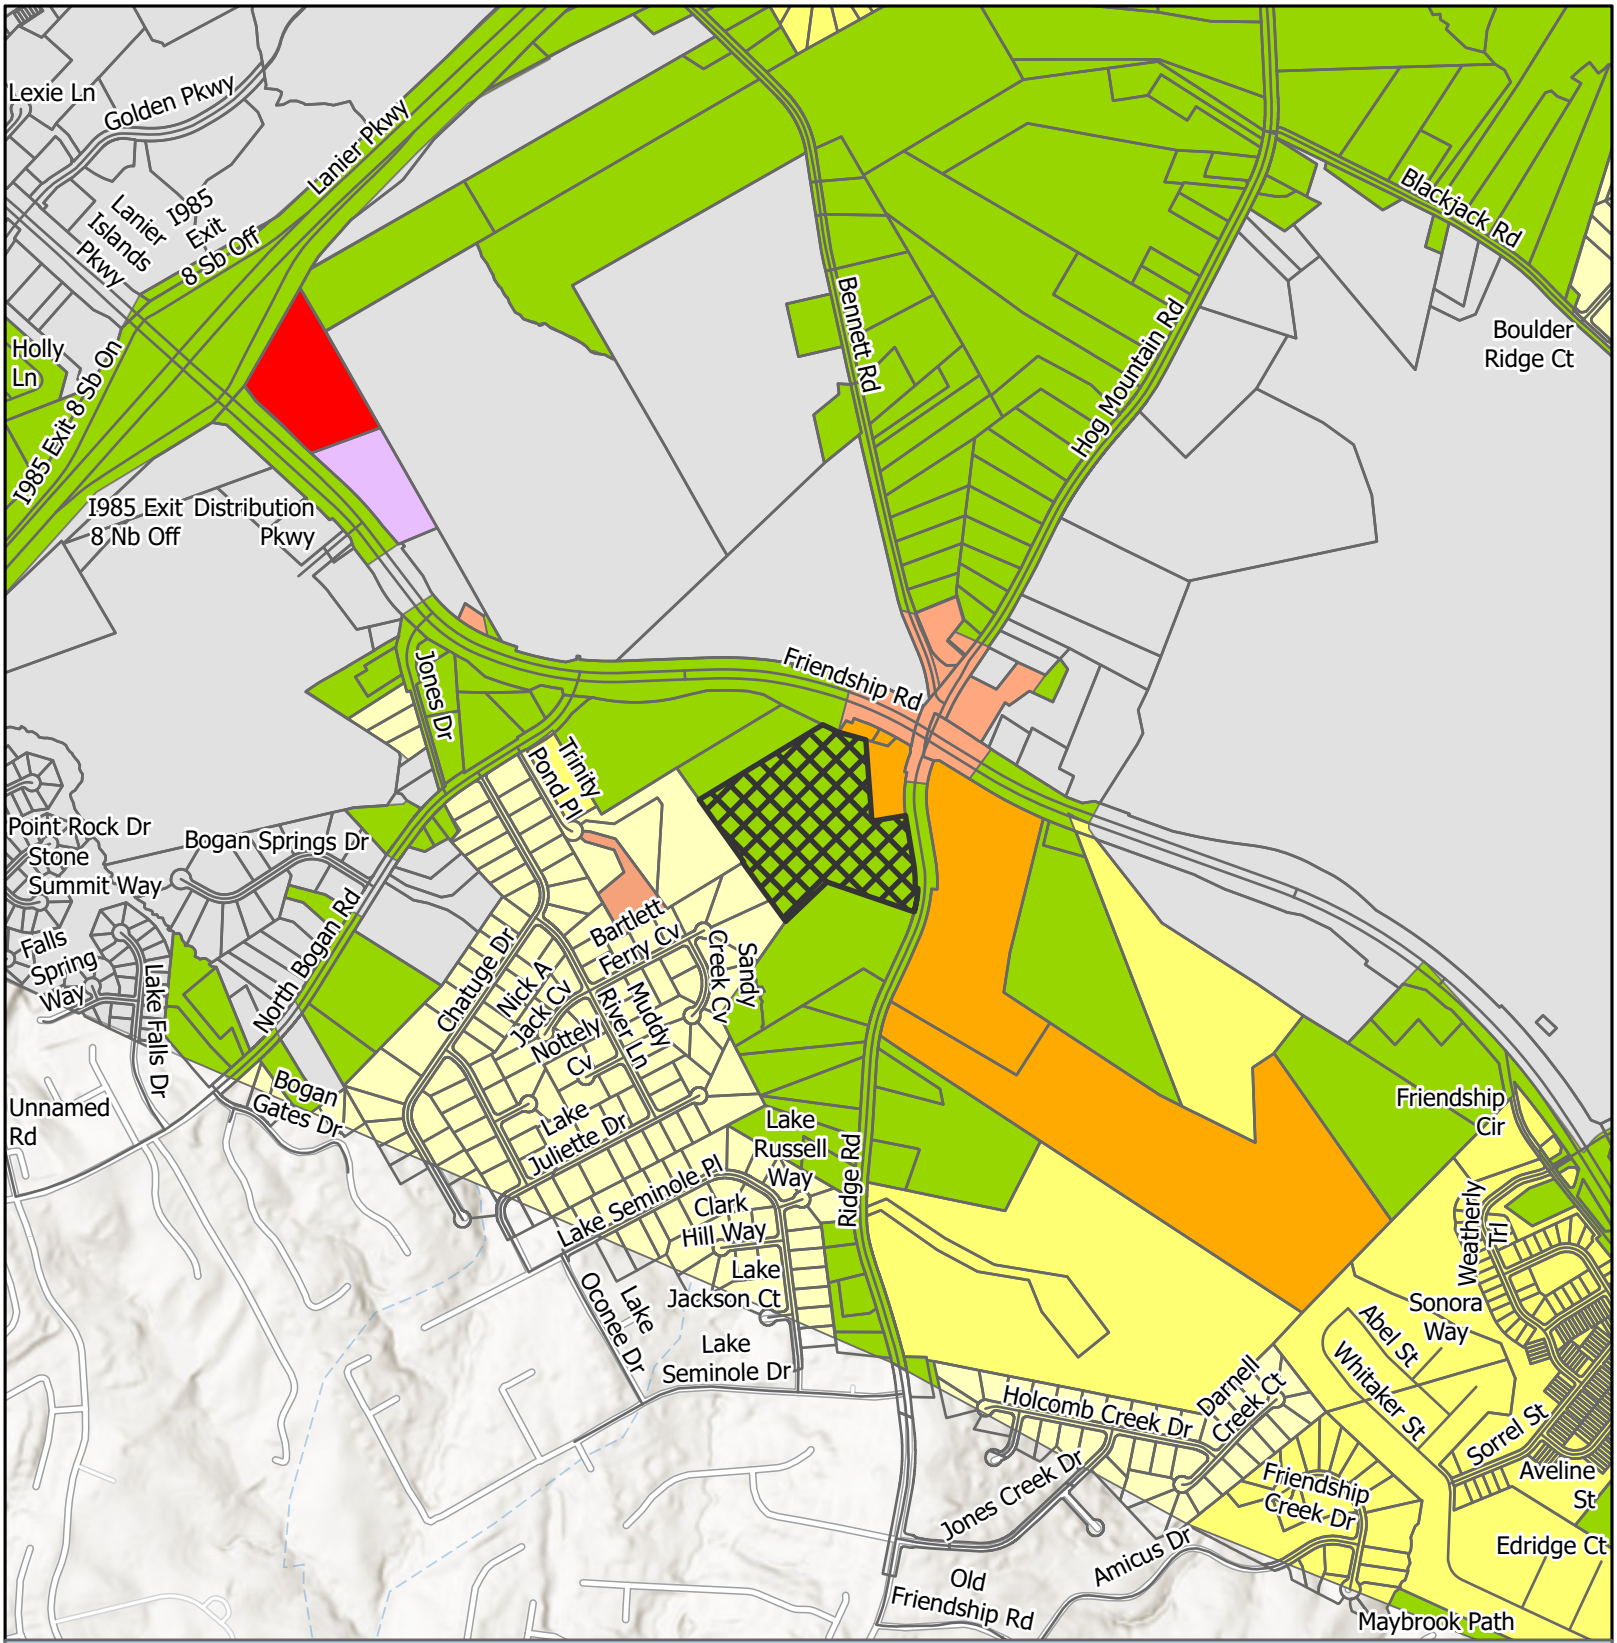

Zoning Map


Subject Area
City Limits

Zoning
AR-1
H-B
I-1
PCD
POD
PRD
R-1
S-S

Applicant: bSide Oakwood, LLC
Tax Parcel #: 08154 000016
Location: 0 Ridge Road
Commission District 1

HALL COUNTY
GEORGIA
We have it all in Hall

Date Prepared: 10/13/2026

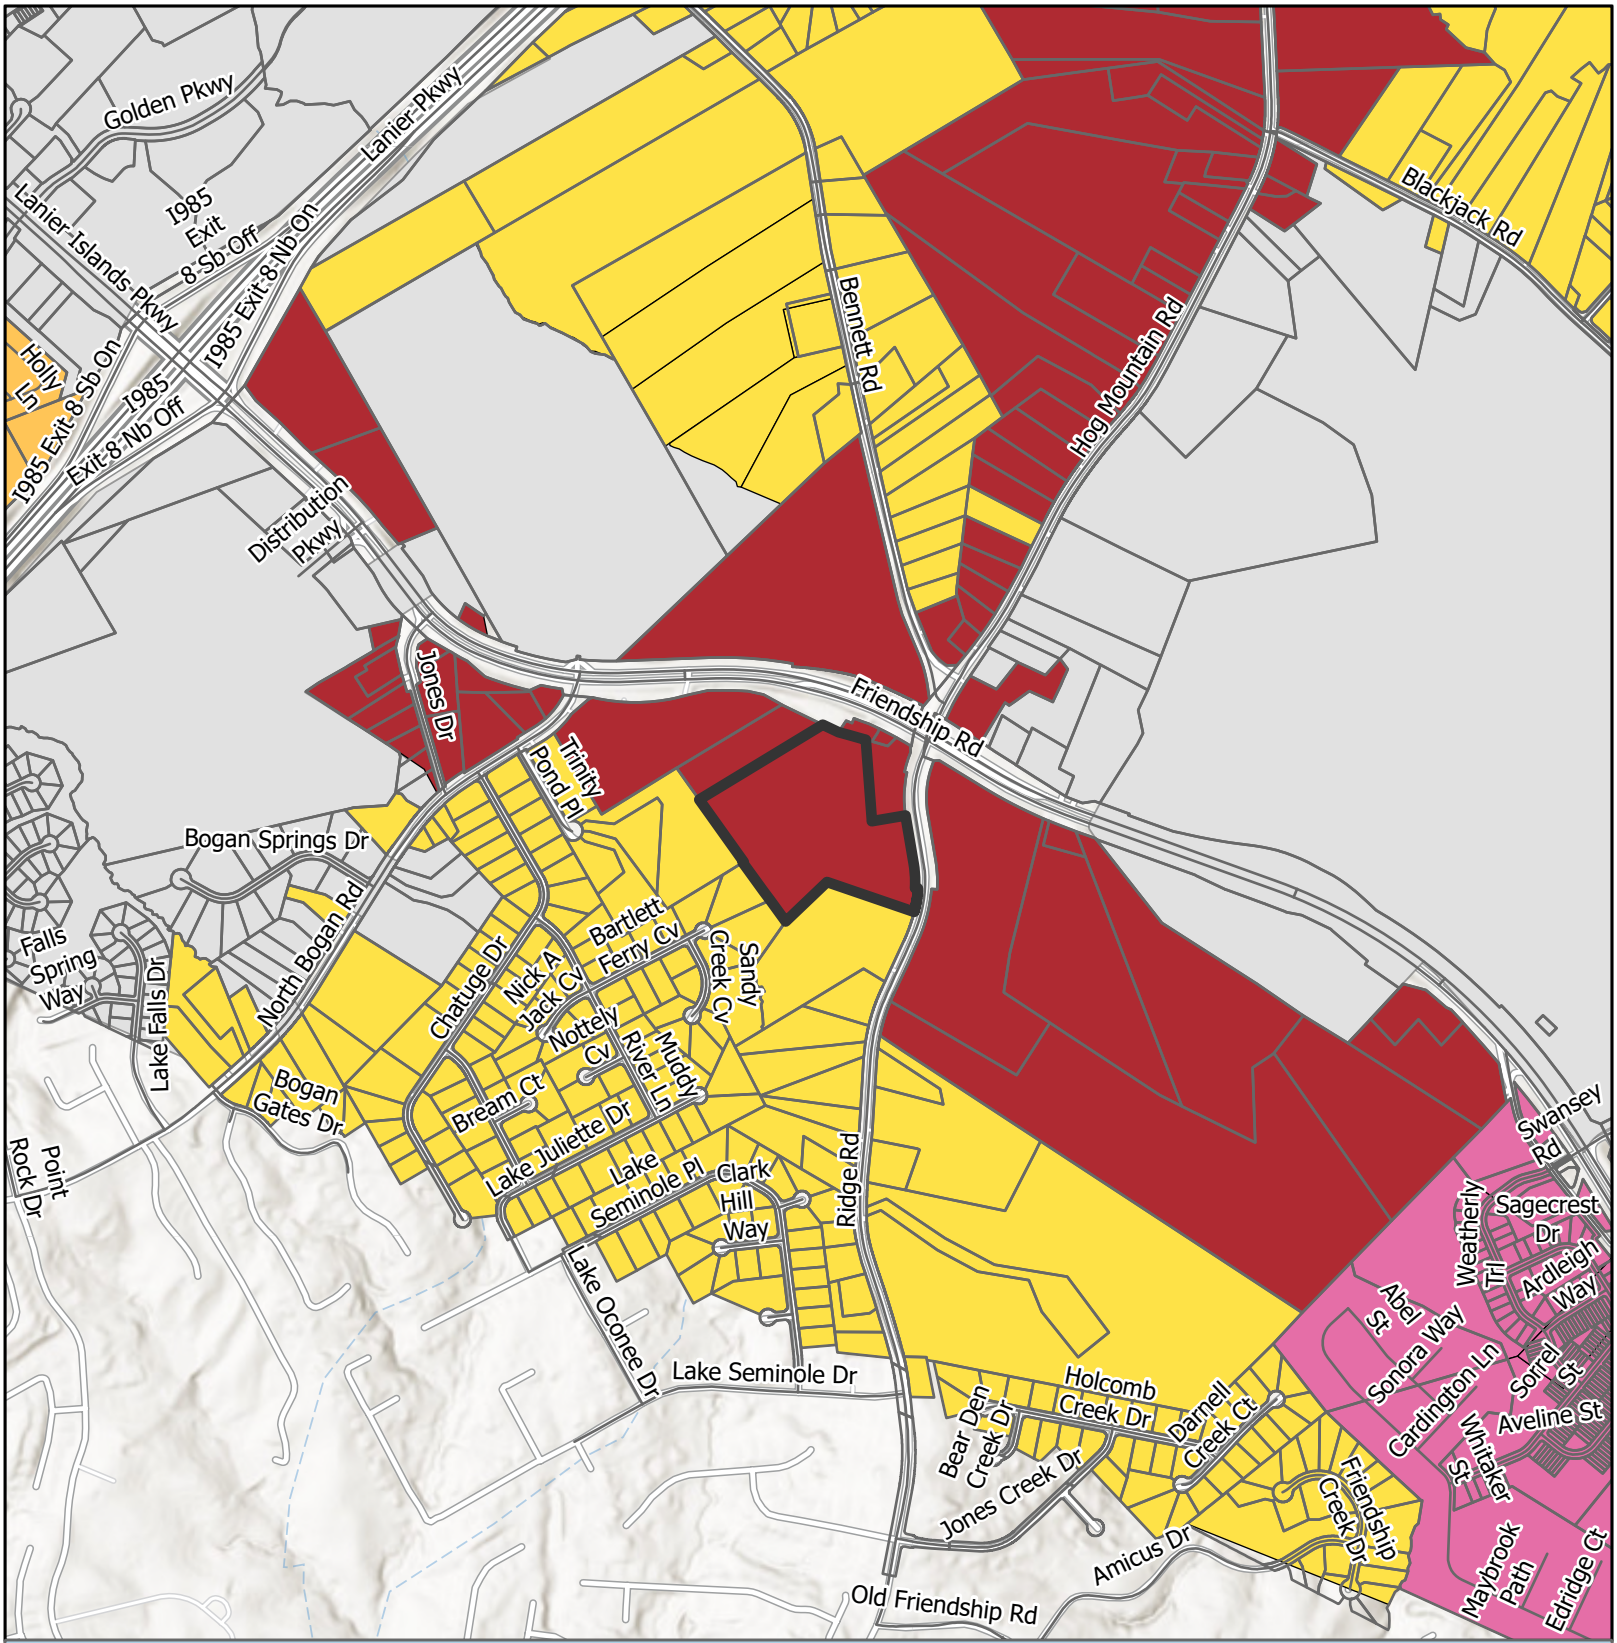

Future Land Use Map


Subject Area
City Limits

FLU
- Business Corridors
- Regional Activity Center
- Suburban Neighborhood, Low-Density
- Suburban Neighborhood, Medium-Density

Applicant: bSide Oakwood, LLC
Tax Parcel #: 08154 000016
Location: 0 Ridge Road
Commission District: 1

HALL COUNTY
GEORGIA
We have it all in Hall

Date Prepared: 10/13/2026

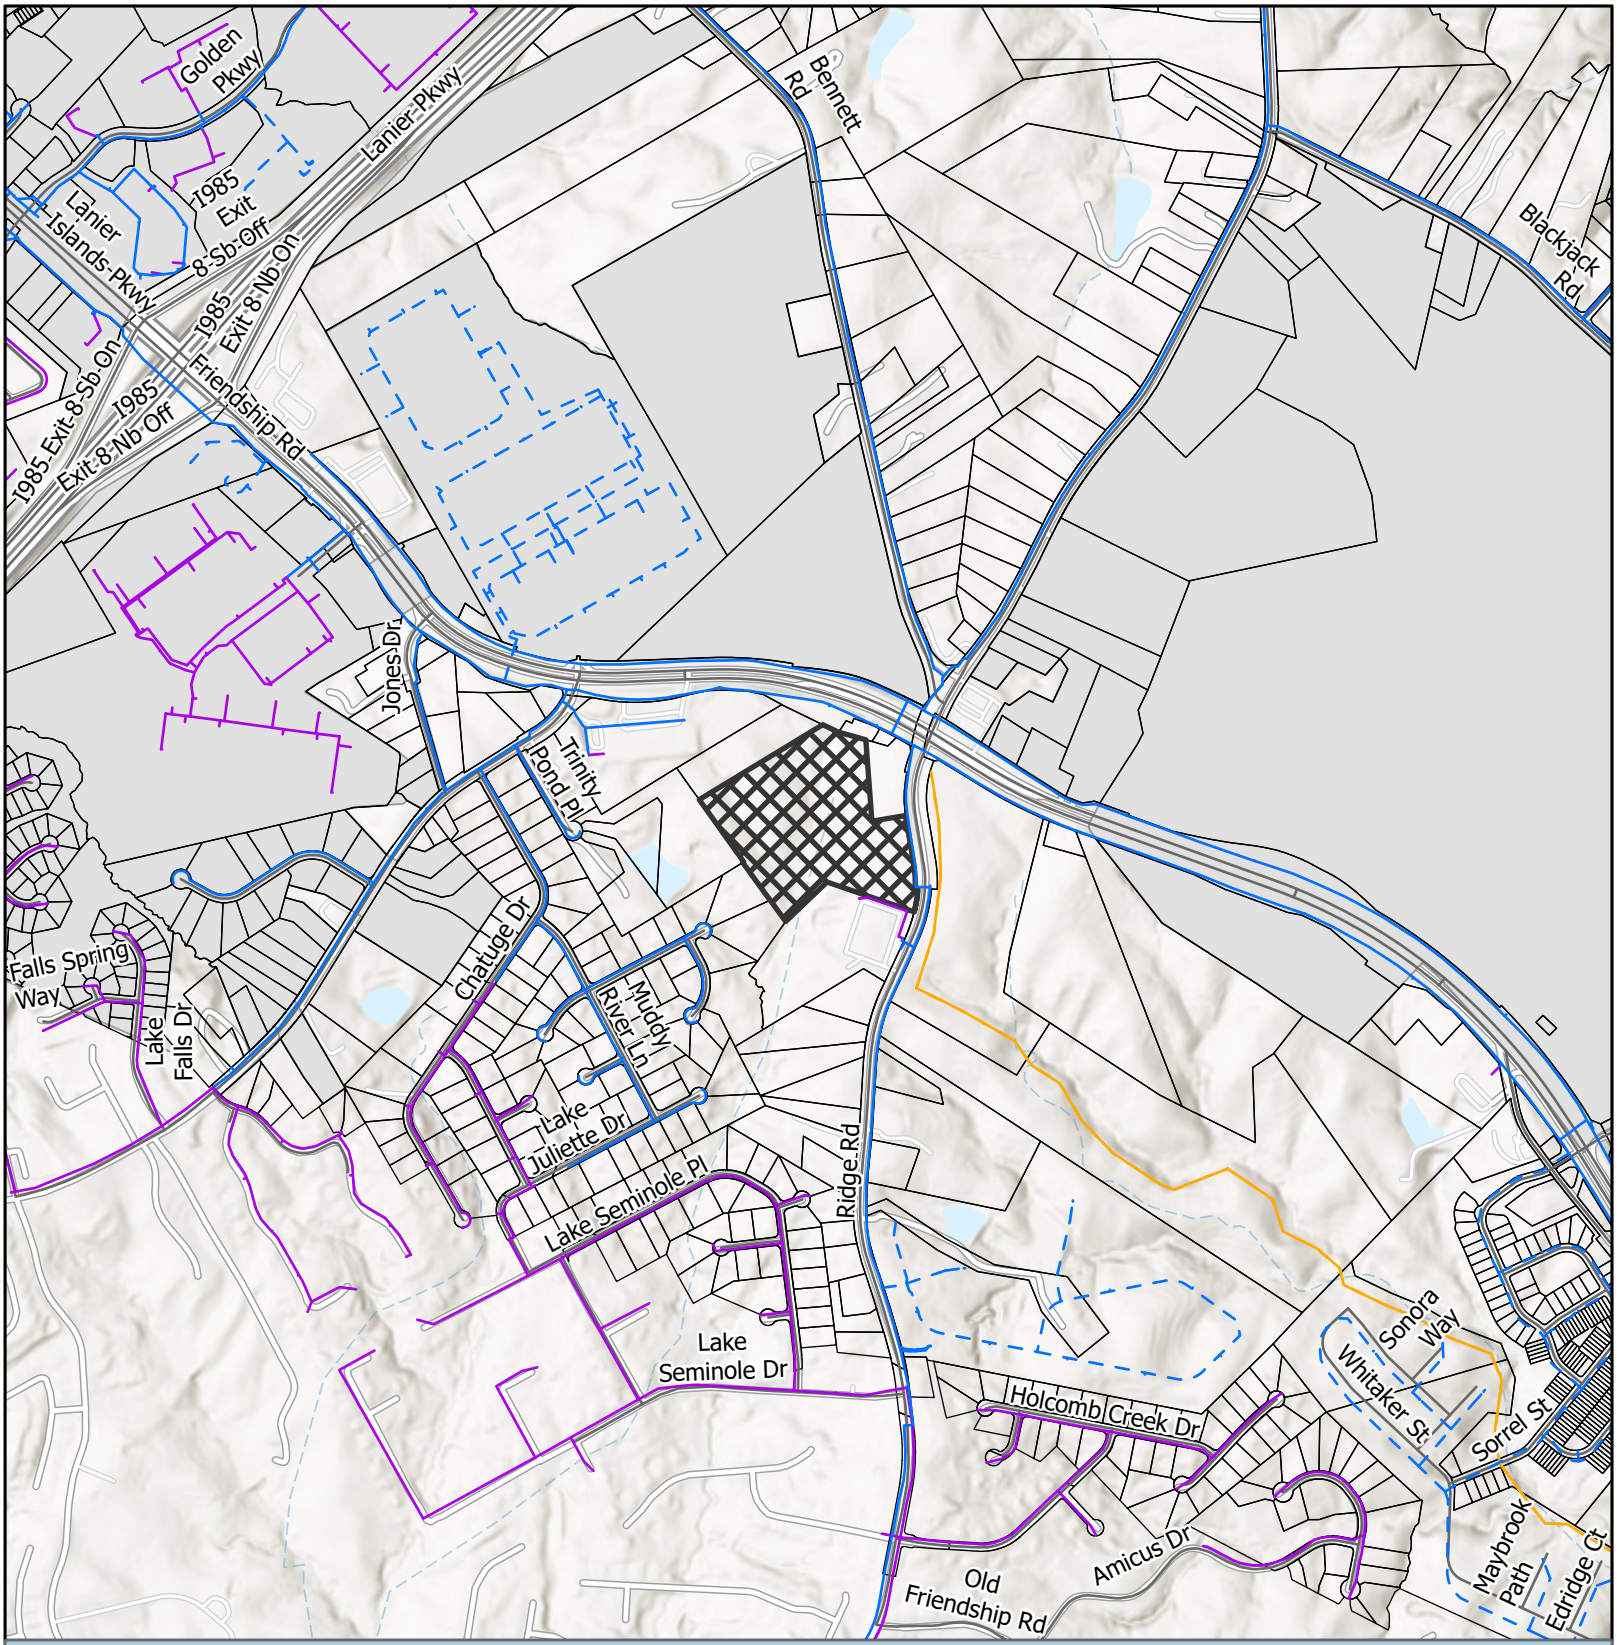

Utilities Map

- Private of Other System
- Waterline
- Preliminary Waterline
- County Existing Sewerline
- County Proposed Sewerline
- Subject Area
- City Limits

Applicant: bSide Oakwood, LLC
Tax Parcel #: 08154 000016
Location: 0 Ridge Road
Commission District 1

HALL COUNTY
GEORGIA
We have it all in Hall

Date Prepared: 10/13/2026



Site Plan & Aerial Map

Subject Area

parcel

Applicant: bSide Oakwood, LLC
Tax Parcel #: 08154 000016
Location: 0 Ridge Road
Commission District 1

HALL COUNTY
GEORGIA
We have it all in Hall

Date Prepared: 10/13/2026



















Site Photos

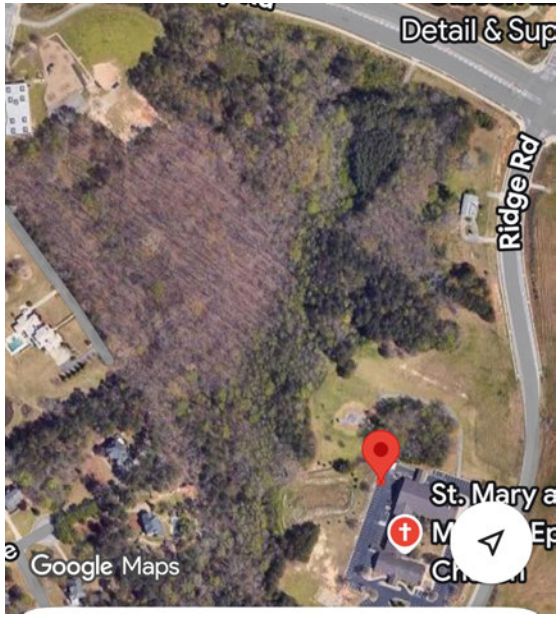

Site Aerial

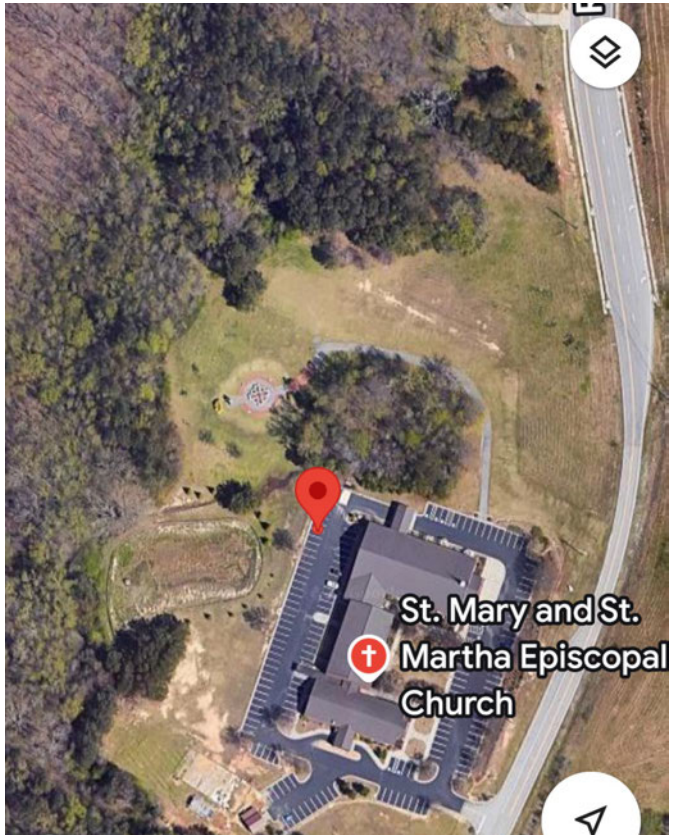

Existing detention pond behind Church.



View of property from Board of Education


Site Photos



Site from Ridge Road facing South. Church in background.



Site facing North. Taken from front of Church.

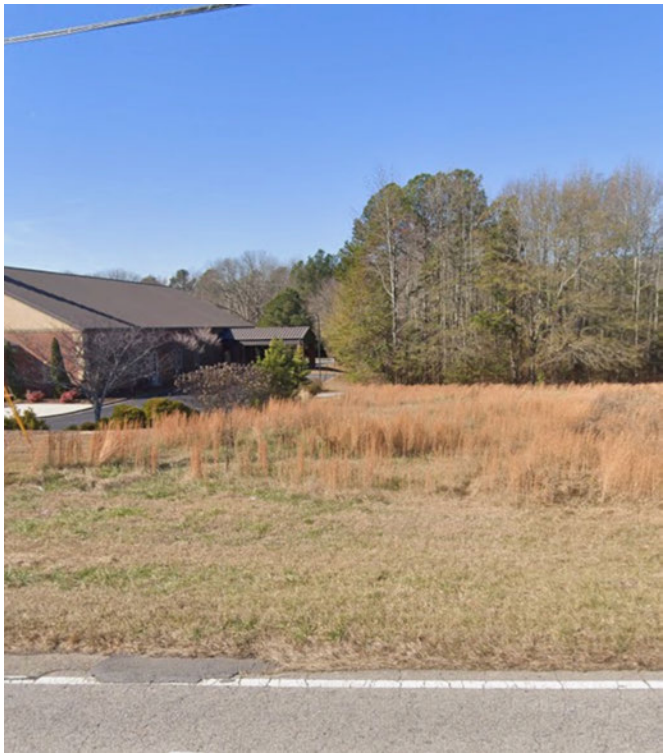

Entrance Location

eFiled and eRecorded
DATE: 06/05/2024
TIME: 5:18 PM
DEED BOOK: 9485
PAGE: 587 - 592
FILING FEES: $25.00
TRANSFER TAX: $2,000.00
PARTICIPANT ID: 5577924662
PARTICIPANT ID: 7067927936
PT61: 069-2024-003796
RECORDED BY: TH
CLERK: Charles Baker, C.S.C
Hall County, GA

After recording, return to:
Schulten Ward Turner & Weiss, LLP
260 Peachtree Street NW, Suite 2700
Atlanta, GA 30303
Attn: Aimee LaTourette
SWTW file no. 5070.029

Tax Parcel No. 08154 000016

STATE OF GEORGIA
COUNTY OF HALL

LIMITED WARRANTY DEED

THIS INDENTURE is made as of this 14th day of June, 2024, by and between **THE EPISCOPAL CHURCH OF SAINT MARY & SAINT MARTHA OF BETHANY, INC.**, a Georgia nonprofit corporation (hereinafter referred to as *"Grantor"*) and **BSIDE OAKWOOD, LLC**, a Georgia limited liability company (hereinafter referred to as *"Grantee"*) (*"Grantor"* and *"Grantee"* to include their respective successors, legal representatives and assigns where the context requires or permits).

W I T N E S S E T H:

GRANTOR, in consideration of the sum of Ten and No/100 Dollars ($10.00) and other valuable consideration, the receipt and sufficiency whereof are hereby acknowledged, has granted, bargained, sold, aliened, conveyed and confirmed, and does hereby grant, bargain, sell, alien, convey and confirm unto Grantee:

> ALL THAT TRACT OR PARCEL OF LAND lying and being in Land Lot 154, 8th District, Hall County, Georgia, and being more particularly described on Exhibit "A" attached hereto and made a part hereof by reference (hereinafter referred to as the *"Land"*).

TOGETHER WITH all buildings and improvements thereon (the *"Improvements"*), and all appurtenances thereof, including easements and rights-of-way relating thereto, and without warranty, all right, title and interest, if any, of Seller in and to the land lying within any street or roadway adjoining the real property and any vacated or

hereafter vacated street or valley adjoining the real property (the foregoing, together with the Land, are herein referred to as the *"Property"*).

This conveyance is made subject to all covenants, conditions, liens, restrictions, reservations and easements of record, as more particularly described on Exhibit "B" attached hereto and by this reference made a part hereof (*"Permitted Encumbrances"*).

TO HAVE AND TO HOLD the Property, together with all and singular the rights, members and appurtenances thereof, to the same being, belonging, or in anywise appertaining, to the only proper use, benefit and behoof of Grantee forever in FEE SIMPLE.

AND GRANTOR WILL WARRANT and forever defend the right and title to the Property unto Grantee, its successors and assigns, against the claims of all persons claiming by, through, or under Grantor, but not otherwise.

[Signatures appear on the following page]

IN WITNESS WHEREOF, Grantor has hereunto caused this Deed to be executed under seal effective as of the date and year first above written.

Signed, sealed and delivered in the presence of:

GRANTOR:

THE EPISCOPAL CHURCH OF SAINT MARY & SAINT MARTHA OF BETHANY, INC.,
a Georgia nonprofit corporation

By: _____
Name: Reverend Laura J. Masterson
Title: Priest-in-Charge

_____
Unofficial Witness

_____
Notary Public

Commission Expiration Date: 7/22/25

[NOTARIAL SEAL]

JENNIFER MASSEY
NOTARY PUBLIC
My Commission Expires
07-22-2025
HALL COUNTY, GEORGIA

EXHIBIT "A"
LEGAL DESCRIPTION

All that tract or parcel of land lying and being in Land Lot 154, 8th Land District, Hall County, Georgia, containing 33.56 acres, more or less, as shown on plat of survey for J. C. Pirkle by Patton-Patton, Inc., Surveyors, dated November 25, 1994, being more particularly described as follows:

To locate the point of beginning, begin at the intersection of the southerly right of-way of Friendship Road with the westerly right-of-way of Ridge Road, and run thence in a southerly direction along the westerly right-of-way of Ridge Road and following the curvature thereof the following courses and distances: South 15 degrees 04 minutes 37 seconds West 136.44 feet; South 07 degrees 43 minutes 56 seconds West 70.61 feet; South 03 degrees 32 minutes 12 seconds West 54.29 feet; South 00 degrees 08 minutes 43 seconds East 51.83 feet; South 01 degrees 57 minutes 38 seconds East 50.98 feet; South 03 degrees 25 minutes 02 seconds East 30.01 feet; and South 03 degrees 58 minutes 10 seconds East 190.44 feet to an iron pin corner, being corner with property of now or formerly Reed, which is the POINT OF BEGINNING; and running thence in a southerly direction along the westerly right-of-way of Ridge Road and following the curvature thereof the following courses and distances: South 04 degrees 10 minutes 11 seconds East 198.58 feet; South 04 degrees 01 minutes 49 seconds East 51.16 feet; South 03 degrees 21 minutes 21 seconds East 47.60 feet; South 01 degrees 35 minutes 41 seconds East 48.12 feet; South 00 degrees 13 minutes 56 seconds West 54.54 feet; South 02 degrees 39 minutes 30 seconds West 47.77 feet; South 05 degrees 21 minutes 42 seconds West 45.36 feet; South 08 degrees 50 minutes 07 seconds West 46.22 feet; South 12 degrees 21 minutes 17 seconds West 44.87 feet; South 16 degrees 14 minutes 31 seconds West 46.43 feet; South 19 degrees 26 minutes 35 seconds West 47.96 feet; South 21 degrees 36 minutes 07 seconds West 48.82 feet; South 23 degrees 24 minutes 40 seconds West 47.60 feet; South 24 degrees 31 minutes 04 seconds West 93.39 feet; and South 25 degrees 37 minutes 03 seconds West 183.03 feet to an iron pin corner; thence leaving said right-of-way and running North 58 degrees 20 minutes 49 seconds West 150.00 feet to an iron pin; thence South 59 degrees 15 minutes 44 seconds West 912.44 feet to an iron pin; thence North 26 degrees 25 minutes 38 seconds West along property of now or formerly Painter 215.18 feet to an iron pin corner; thence North 35 degrees 57 minutes 59 seconds East along property of now or formerly Painter 696.74 feet to an iron pin corner; thence North 34 degrees 54 minutes 15 seconds West along property of now or formerly Painter and property of now or formerly Gallup 908.83 feet to an iron pin corner; thence North 59 degrees 16 minutes 09 seconds East along property of now or formerly Hall County Board of Commissioners 879.84 feet to an iron pin corner; thence South 63 degrees 45 minutes 02 seconds East 106.00 feet to an iron pin; thence South 73 degrees 52 minutes 01 seconds East 156.09 feet; thence South 73 degrees 27 minutes 47 seconds East 15.75 feet to an iron pin corner; thence South 03 degrees 31 minutes 52 seconds East along property of now or formerly Reed 499.38 feet to an iron pin corner; thence North 81 degrees 11 minutes 09 seconds East along property of now or formerly Reed 259.39 feet to an iron pin on the westerly right-of-way of Ridge Road, which is the POINT OF BEGINNING.

LESS AND EXCEPT from the above-described property is that tract of 12.37 acres which was previously conveyed by the Estate of J.C. Pirkle to Friendship Baptist Church of Buford, Inc. by Executor's Deed dated January 17, 2002, recorded in Deed Book 4104, page 93, et seq., Hall County, Georgia Records.

Subject to areas within the right-of-way of Ridge Road and all easements, restrictions, and encumbrances of record

LESS AND EXCEPT that certain property described in that Warranty Deed between Friendship Baptist Church of Buford, Inc. and Edgar C. Williams and Carolyn H. Williams dated February 11, 2005, recorded in Deed Book 5227, pages 180-181, Hall County, Georgia Records.

LESS AND EXCEPT from the above-described property:

PROJECT NO.:	STP-2984(1) Hall County
P.I. No.:	162430
PARCEL NO.:	31
DATE OF R/W PLANS:	April 04, 2007
REVISION DATE:	Sheet 20 January 31, 2011; Sheet 22, August 12, 2010

000101

All that tract or parcel of land lying and being in Land Lot 154 of the 8th Land District and/or 1419th Georgia Militia District of Hall County, Georgia, being more particularly described as follows:

Beginning at a point 60 feet right of and opposite Station 24+91.41 on the construction centerline of Hog Mountain Road on Georgia Highway Project No. STP-2984(1); running thence N 80°43'37.2" E a distance of 51.78 feet to a point 8.22 feet right of and opposite Station 24+90.78 on said construction centerline laid out for HOG MTN RD; thence S 4°47'56.7" E a distance of 313.22 feet to a point 34.21 feet right of and opposite Station 28+03.62 on said construction centerline laid out for HOG MTN RD; thence southeasterly 139.185 feet along the arc of a curve (said curve having a radius of 851.054 feet and a chord distance of 139.030 feet on a bearing of S 0°06'37.1" E) to the point 40.13 feet right of and opposite Station 29+50.00 on said construction centerline laid out for HOG MTN RD; thence N 86°56'52.1" W a distance of 19.87 feet to a point 60.00 feet right of and opposite Station 29+50.00 on said construction centerline laid out for HOG MTN RD; thence northwesterly 152.683 feet along the arc of a curve (said curve having a radius of 690.000 feet and a chord distance of 152.372 feet on a bearing of N 3°17'13.3" W) to the point 60.00 feet right of and opposite Station 27+84.04 on said construction centerline laid out for HOG MTN RD; thence N 9°37'34.3" W a distance of 280.41 feet to a point 60.00 feet right of and opposite Station 25+03.63 on said construction centerline laid out for HOG MTN RD; thence northwesterly 13.330 feet along the arc of a curve (said curve having a radius of 720.000 feet and a chord distance of 13.330 feet on a bearing of N 9°05'46.1" W) back to the point of beginning. Containing 0.348 acres more or less.

EXHIBIT "B"
PERMITTED ENCUMBRANCES

1. All taxes and assessments for the year 2024 and subsequent years not yet due and payable.

2. Riparian rights incident to the premises.

3. Easements as conveyed in Right of Way Deed from John A. Bradford, et al. to Hall County, a political subdivision of the State of Georgia, undated, filed for record November 3, 1958, and recorded in Deed Book 195, Page 177, Hall County, Georgia records.

4. Easements as conveyed in Right of Way Deed from F.C. Carter, J.C. Pirkle, et al. to Hall County, a political subdivision of the State of Georgia, dated December 13, 1958, filed for record November 8, 1961, and recorded in Deed Book 240, Page 544, aforesaid records.

5. Easements as conveyed in Rural Post Roads Right of Way Deed from G.W. Bailey, J.C. Pirkle, et al. to Hall County, a political subdivision of the State of Georgia, dated September 5, 1962, filed for record September 11, 1962, and recorded in Deed Book 253, Page 593, aforesaid records.

6. Right-of-Way Easement from J.C. Pirkle to Jackson Electric Membership Corporation dated September 4, 1986, filed for record October 24, 1986, and recorded in Deed Book 1036, Page 128, aforesaid records.

   Note: By Containment letter dated November 10, 2023, from Jackson Electric Membership Corporation, Jackson Electric Membership Corporation claims no further interest in the above mentioned easement, except the right to operate, maintain, rebuild and renew its existing facilities under the terms and conditions of said easement within its presently maintained location.

7. Water Facilities Dedication from Friendship Baptist Church to the City of Gainesville, Georgia, dated October 30, 2006, filed for record July 25, 2008, and recorded in Deed Book 6385, Page 479, aforesaid records.

8. Conveyance of access rights as contained in that certain Right-of-Way Deed from Friendship Baptist Church of Buford, Inc., also known as Friendship Baptist Church, to Georgia Department of Transportation, dated April 28, 2011, filed for record May 6, 2011, and recorded in Deed Book 6835, Page 676, aforesaid records.

9. All matters as shown on that certain plat recorded in Plat Book 845, Page 1, aforesaid records.

10. All matters as shown on that certain plat recorded in Plat Book 852, Page 138, aforesaid records.

11. Those matters shown on that ALTA/NSPS Land Title Survey for BSIDE OAKWOOD, LLC, prepared by LandPro Surveying and Mapping , bearing the seal and certification of James H Rader, G.R.L.S. No. 3033, dated October 30, 2023, and designated as Project No. 20231030, including:
    a) guy wire 19.3 feet west of the right-of-way of Ridge Road on the eastern boundary;
    b) asphalt path located on the southeastern corner of subject property;
    c) stream entering the southwestern corner of subject property;
    d) fence running along the southwestern boundary line of subject property; and
    e) stream entering the northern side of subject property.

TRAFFIC IMPACT STUDY

FOR

RIDGE ROAD TRACT DEVELOPMENT

HALL COUNTY, GA

Prepared By:

SOUTHEASTERN ENGINEERING, INC.

2470 Sandy Plains Road
Marietta, GA 30066

August 28, 2025

TABLE OF CONTENTS

LIST OF TABLES ii
LIST OF FIGURES ii
APPENDICES ii
EXECUTIVE SUMMARY iii
INTRODUCTION 1
PROJECT DESCRIPTION 2
Study Network 2
Roadway Conditions 3
EXISTING TRAFFIC CONDITIONS 3
Existing Traffic Volumes 3
Level of Service Methodology 3
Existing Conditions Levels of Service 4
FUTURE CONDITIONS – WITHOUT THE PROPOSED DEVELOPMENT (NO-BUILD) 5
Growth Rate 5
Adjacent Projects 6
Future No-Build Traffic Volumes 6
Future No-Build Conditions Level of Service 6
PROPOSED DEVELOPMENT 7
Trip Generation 7
Trip Distribution and Assignment 7
Auxiliary Lane Analysis 7
FUTURE CONDITIONS- WITH THE PROPOSED DEVELOPMENT (BUILD) 8
Future Build Traffic Volumes 8
Future Build Level of Service 8
Level of Service Comparison 9
Additional Analysis 11
CONCLUSION AND RECOMMENDATIONS 12
APPENDICES 13

LIST OF TABLES

Table 1: Level of Service Standards 4
Table 2: Level of Service and Delay for Existing Year (2024) 4
Table 3: GDOT Historical Growth Rate 5
Table 4: Growth Rate Based on Regional Economic Models, Inc's Projections 5
Table 5: Georgia Governor's Office of Planning and Budget Annual Population Estimates 5
Table 6: U.S. Census Bureau Annual Estimates of the Resident Population 5
Table 7: Weighted Growth Rate Calculation 6
Table 8: Level of Service and Delay for No-Build Year (2028) 6
Table 9: Proposed Site Trip Generation 7
Table 10: Left-Turn Lane Requirements 7
Table 11: Right-Turn Lane Requirements 8
Table 12: Results for Auxiliary Lane Analysis 8
Table 13: Level of Service and Delay for Build Year (2028) 9
Table 14: Level of Service Comparison 9
Table 15: Level of Service and Delay for Build and Build with Improvements 11

LIST OF FIGURES

Figure 1: Location Map 1
Figure 2: Aerial of Study Area 2
Figure 3 Peak Hour Volumes 10

APPENDICES

Appendix A: Site Plan
Appendix B: Background Traffic Data
Appendix C: Synchro Reports
Appendix D: Growth Rate Data
Appendix E: Trip Generation Report

EXECUTIVE SUMMARY

The proposed residential development at Ridge Road Tract is located in the southwest corner of the intersection of SR 347/Friendship Road and Hog Mountain Road/Ridge Road in Hall County, Georgia. This development will include 144 townhomes, which will be accessed via one Site Driveway on Ridge Road. The proposed driveway will align with the Emergency Driveway of Ridgeview Estates, a mixed-use development located on the east side on Ridge Road. The full build-out of the development is anticipated to be completed by 2028. This study analyzed the peak hour traffic operations and capacity analysis for the study intersection to determine if recommendations to the existing roadway network should be made to accommodate the new traffic and determine the intersection control for the proposed driveway.

This study analyzed the impacts the additional development's generated trips are expected to have on the surrounding roadway network and study intersections. The study intersections are listed below:

1. SR 347/Friendship Road at Hog Mountain Road/Ridge Road
2. Ridge Road at Site Driveway/Ridgeview Emergency Driveway

The ITE *Trip Generation Manual*, was referenced to estimate the trips generated by the residential development. The expected trips were added to the future traffic volumes to analyze the delay and level of service at the study intersections in build condition and compared with the existing and no-build conditions.

Under existing conditions, the southbound approach on the intersection of SR 347/Friendship Road at Ridge Road/Hog Mountain Road is operating unacceptably at LOS F during both peak hours. The intersection is also operating at an overall unacceptable level of service during the AM peak hour but operates acceptably in the PM peak hour. It is expected to continue operating at same levels of service as existing year in the future no-build conditions with future background traffic and trips generated from the adjacent development of Ridgeview Estates.

In the build scenario, with future year traffic volumes and added traffic from the Ridge Road Tract development, the Site Driveway on Ridge Road is expected to operated acceptably, as minor-street stop controlled with left and right turn lanes provided along Ridge Road to access the development. The existing intersection of SR 347/Friendship Road at Ridge Road/Hog Mountain Road is expected to operate at the same levels of service, in the build condition as in the existing and no-build conditions, with slightly higher delays. The southbound approach is expected to operate unacceptably at LOS F during both peak hours and the intersection is expected to continue operating at an overall unacceptable level of service during the AM peak.

The recommended driveway configuration and control type for the development are listed below:

<u>Ridge Road at Site Driveway/Ridgeview Emergency Driveway</u>

- Driveway should be minor-street stop-controlled.
- Provide a northbound left turn lane on Ridge Road, per GDOT minimum standards.
- Provide a southbound right turn lane on Ridge Road, per GDOT minimum standards.

The southbound approach at the intersection of SR 347/Friendship Road at Ridge Road/Hog Mountain Road is operating at LOS F in all scenarios. Therefore, additional operational analysis was conducted to evaluate the impact of providing overlapping right turn phase for the southbound right turn corresponding with the eastbound left turn. It is expected that this modification will reduce southbound delays by 1,305 seconds (91%) during the AM peak hour, and will have it operating with a 122-second delay and LOS F. For the PM peak hour, the southbound delay reduces by 93.1 seconds (77%), resulting in a 27.4-second delay with LOS C. The intersection is expected to operate more efficiently, with a delay reduction of 244.8 seconds (an 85% improvement) during AM peak hours and a 13.2-second decrease (a 38% reduction) during PM peak hours.

INTRODUCTION

Southeastern Engineering, Inc. conducted a traffic impact study for Ridge Road Tract residential development in Hall County, Georgia. The development will be built on an undeveloped site located in the southwest corner of the intersection of SR 347/Friendship Road at Hog Mountain Road/Ridge Road. The development will include 144 townhome units and will be accessed via on site driveway along Ridge Road. The full build-out of the development is planned for 2028. A location map of the area near the site is shown in **Figure 1**.

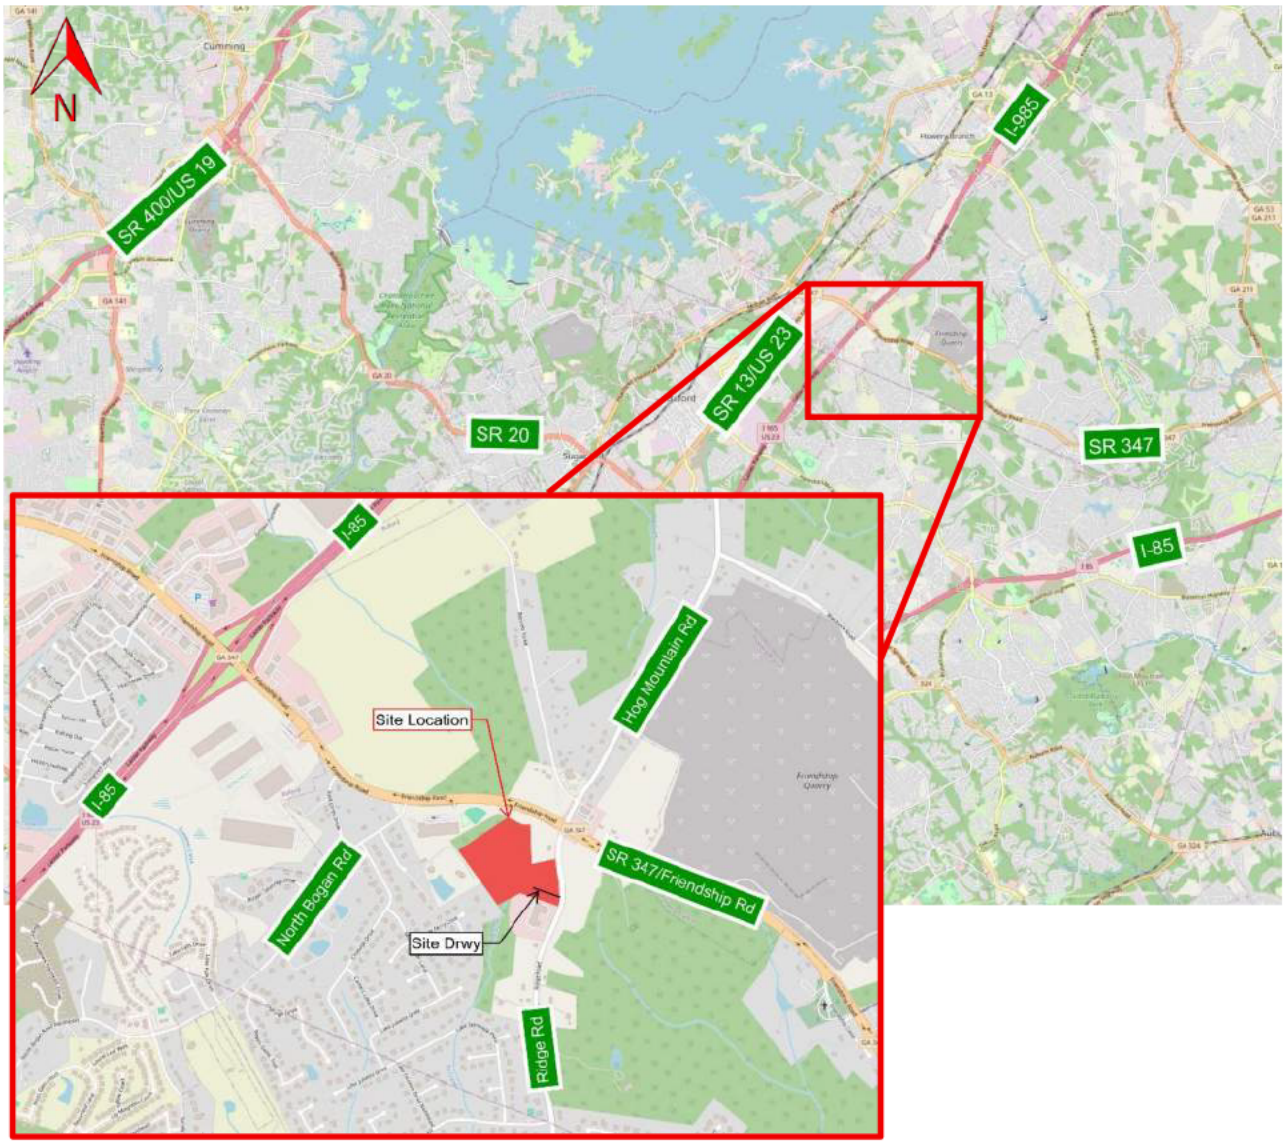


Figure 1: Location Map

This study will identify the potential impacts of the proposed development traffic on the surrounding roadway network. The study includes the existing and future peak hour traffic operations and capacity analysis for the surrounding roadway network and development driveways. As necessary, operational improvements will be identified and analyzed to mitigate the traffic impacts caused by the development. Based on the results of the analysis for the study intersections, recommendations will be made for intersection geometry and control methods.

PROJECT DESCRIPTION

The proposed residential development of Ridge Road Tract will be located in the southwest corner of the intersection of SR 347/Friendship Road and Hog Mountain Road/Ridge Road in Hall County, Georgia. The development includes 144 townhomes that will be accessed via one Site Driveway, Street A on the site plan, on Ridge Road. The proposed Site Driveway will align with the Emergency Driveway of Ridgeview Estates, a mixed-use development located on the east side of Ridge Road. Per the site plan, the development driveway is currently proposed to be controlled as a minor street stop control and will have a right turn lane provided along Ridge Road to access it. The full build-out of the development is planned for 2028. The site plans for both developments are attached in **Appendix A**.

Study Network

The traffic study analyzes traffic operations for the study intersections in the vicinity of the development. Capacity analysis and level of service evaluations of the study intersections were conducted for the existing, no-build and build scenarios. The intersections studied in this report are listed below, and **Figure 2** provides an aerial view of the study area, including the intersections analyzed.

1. SR 347/Friendship Road at Hog Mountain Road/Ridge Road – Traffic Signal
2. Ridge Road at Site Driveway/Ridgeview Emergency Driveway – Minor-Street Stop-Control



Figure 2: Aerial of Study Area

Roadway Conditions

The roadway network adjacent to the development was examined for the existing roadway characteristics.

SR 347/Friendship Road

SR 347/Friendship is a six-lane divided roadway. It is classified as a minor arterial with a posted speed limit of 45 mph. It connects to I-985 to the east and to Spout Springs Road to the west. Curb, gutter, and sidewalks are present along the entire roadway in the study area.

Hog Mountain Road

Hog Mountain Road is a two-lane undivided roadway. It is classified as a major collector with a posted speed limit of 45 mph. It connects to Spout Springs Road to the north and SR 347/Friendship Road to the south. Curb, gutter, and sidewalks are present along the roadway for the first 650 ft to the north of SR 347/Friendship Road.

Ridge Road

Ridge Road is a two-lane undivided roadway. It is classified as a major collector with a posted speed limit of 45 mph. It connects to SR 347/Friendship Road to the north and Thompson Mill Road to the south. Curb, gutter, and sidewalks are present along the roadway for the first 650 ft to the north of SR 347/Friendship Road.

EXISTING TRAFFIC CONDITIONS

The traffic impact study analyzes the current traffic operations of the study network. Capacity analysis and level of service evaluations of the study intersections were conducted for the existing and future conditions with and without the proposed development to determine the impacts of the development traffic on the network.

Existing Traffic Volumes

The traffic volumes used in the traffic impact study for the adjacent Ridgeview Development were collected on Thursday, February 15, 2024, and were utilized to analyze the impact of the proposed Ridge Road Tract development. Detailed traffic counts are attached in **Appendix B**. The existing AM and PM peak hour turning movement volumes for the study area are shown in **Figure 3.** For operational analysis, the peak hours were identified as 7:15-8:15 AM for the AM peak hour and 5:00-6:00 PM for the PM peak hour.

Level of Service Methodology

Intersection capacity analyses were performed using the methodology outlined in the *Highway Capacity Manual, 7th Edition* (HCM). This methodology is the industry standard for the evaluation of intersection capacity and delay. To facilitate the analysis, computer software Synchro 12. This software conforms to the methodology of the HCM.

An analysis of peak hour traffic conditions was performed to determine the level of service (LOS) at the study intersections. LOS for an intersection is based on vehicular delay at the intersection and is a typical measure of effectiveness used to evaluate intersection operations. The HCM provides ranges of delay for each LOS definition, spanning from very minimal delays (LOS A) to high delays (LOS F). LOS F is considered unacceptable for most drivers.

For unsignalized intersections, where a stop sign controls side streets or minor streets, the criterion for evaluating traffic operations is the LOS for the controlled turning movements at the intersection. Methodology from the HCM to determine the delay and LOS for these turning movements is based on input data including intersection geometry, lane configuration, and turning movement volumes.

For the signalized intersections, LOS is based on input data including intersection geometry, lane configuration, turning movement volumes, traffic signal timing.

Table 1 below indicates the relationship between delay and LOS for unsignalized and signalized intersections.

Table 1: Level of Service Standards		
Level of Service	Control Delay Per Vehicle (sec)	
	Unsignalized Intersection	Signalized Intersection
A	≤10	≤10
B	>10 and ≤15	>10 and ≤20
C	>15 and ≤25	>20 and ≤35
D	>25 and ≤35	>35 and ≤55
E	>35 and ≤50	>55 and ≤80
F	>50	>80

Existing Conditions Levels of Service

The existing geometric configuration and intersection controls were used to analyze the intersection for the existing conditions operational analysis. The signal timing for the intersection was obtained from GDOT's Automated Traffic Signal Performance Measures (ATSPM). The intersection of SR 347/Friendship Road at Ridge Road/Hog Mountain Road is the only existing intersection the other intersection does not exist in the year 2024. Based on the operational analysis, the southbound approach of Hog Mountain Road is operating unacceptably at LOS F during both peak hours. The intersection operates at an overall unacceptable level of service in the AM peak hour but operates acceptably in the PM peak hour. The results of the existing intersection operational analysis are summarized in **Table 2** and detailed Synchro reports are attached in **Appendix C**.

Table 2: Level of Service and Delay for Existing Year (2024)				
Intersection	Control	Approach	Delay (LOS)	
			AM	PM
SR 374/Friendship Road at Ridge Road/Hog Mountain Road	Signalized	EB	12.9 (B)	12.7 (B)
		WB	25.9 (C)	26.9 (C)
		NB	26.1 (C)	24.5 (C)
		SB	**1227.1 (F)**	**111.8 (F)**
		Overall	**250.2 (F)**	30.8 (C)

FUTURE CONDITIONS – WITHOUT THE PROPOSED DEVELOPMENT (NO-BUILD)

The impact of the proposed development on the roadway network was analyzed and evaluated in the future year (2028) without the proposed development (No-Build) to compare the future conditions with the proposed fully constructed development (Build).

Growth Rate

The growth rate for the study area was calculated using different sources, including the annual volume statistics from GDOT's Traffic Analysis & Data Application (TADA), employment and population projections for the county from Regional Economic Models, Inc. (REMI), population projections for the county from the Governor's Office of Planning and Budget (OPB), and county census data from the US Census Bureau. Data and calculations from the sources are attached in **Appendix D**.

TADA traffic volume data between March 2020 and July 2022 has been excluded from the growth rate calculations due to potential COVID-19 impacts. As a result, the latest count data available before 2020 was used to calculate the 5-year growth rate. The growth rate calculated using the GDOT's Historical traffic data is summarized in **Table 3**.

Table 3: GDOT Historical Growth Rate				
Station ID	**Location**	**5-Year**	**10-Year**	**15-Year**
139-0487	SR 347/Friendship Road west of Bogan Road	5.4%	7.2%	6.2%
139-7382	Ridge Road south of SR 347/Friendship Road	5.9%	3.3%	4.4%
139-7380	Bogan Road south of SR 347/Friendship Road	0.0%	0.9%	5.4%
135-7359	Ridge Road south of Thompson Mill Road	0.0%	3.2%	-
5-,10- and 15-Year Average		3.77%	2.8%	3.6%
Average Growth Rate		3.9%		

Population and employment projections from REMI were utilized in determining growth rates for the county. This data was used to calculate the growth rate for completion year 2028. **Table 4** summarizes the growth rate calculated using REMI's projections.

Table 4: Growth Rate Based on Regional Economic Models, Inc's Projections	
Projection Type	**2024-2028**
Employment Projection	**0.6%**
Population Projection	**1.0%**

The population projection data for the county was obtained from the Georgia Governor's OPB. This data was used to calculate the growth rate for completion year 2028. Growth rate calculated using projections from OPB are summarized in **Table 5**.

Table 5: Georgia Governor's Office of Planning and Budget Annual Population Estimates		
Year	**Hall County Population**	**Growth Rate**
2024	220,128	
2028	231,217	**1.2%**

Census data from the U.S. Census Bureau was used to calculate a growth rate for the county. Growth rate calculated using the U.S. Census Bureau data is shown **Table 6**.

Table 6: U.S. Census Bureau Annual Estimates of the Resident Population			
Geographic Area	**2010 Census**	**2020 Census**	**2010 to 2020 Growth Rate**
Hall County	179,684	203,136	1.2%

A weighted growth rate was established for the study area using engineering judgment. Since the census data, model population, and employment figures are countywide, they were assigned a lower weight. In contrast, GDOT's TADA Historical Data, which reflects the growth recorded in the area, was given a higher weight compared to the other sources. **Table 7** Shows the growth rate values for each source and weight factor. A growth rate of 2.8% was calculated for the study area based on the weighted average of growth rates from different sources.

Table 7: Weighted Growth Rate Calculation		
Data Source	**Weight Factor**	**Growth Rate**
GDOT's TADA Historical Data	0.6	3.9%
REMI's Employment Projection	0.1	0.6%
REMI's Population Projection	0.1	1.0%
Georgia Governor's OPB Population Projections	0.1	1.2%
U.S. Census Bureau	0.1	1.2%
Average		**2.8%**

Adjacent Projects

The adjacent development of Ridgeview Estates is proposed to be built in the southeast corner of the intersection of SR 347/Friendship Road and Hog Mountain Road/Ridge Road, across from the proposed development. The Ridgeview Estates will be a mixed-use development with four driveways to access the site, with one being an Emergency Driveway, which is proposed to be aligned with the proposed development driveway. From the development's traffic impoact study it had an expected completion year of 2025, so trips generated from this development were included in the future no-build and build analysis of this study. The site plan, trip generation, and distribution for this development are attached in **Appendix A**.

Future No-Build Traffic Volumes

The future background volumes for 2028 were calculated by applying the annual exponential growth rate over four (4) years to the existing 2024 background volumes and adding the trips generated from Ridgeview Estates development. Future 2028 background volumes are shown in **Figure 3**.

Future No-Build Conditions Level of Service

The future no-build intersection operational analysis was conducted for the study network, with existing geometric configuration and intersection control. Similar to the existing conditions the southbound approach at the intersection of SR 347/Friendship Road at Ridge Road/Hog Mountain Road is expected to operate at LOS F during both peak hours and during the AM peak hour the intersection is operating at an overall LOS F as well. The results of the intersection operational analysis are summarized in **Table 8**, and detailed Synchro reports are attached in **Appendix C**.

Table 8: Level of Service and Delay for No-Build Year (2028)				
Intersection	**Control**	**Approach**	**Delay (LOS)**	
			AM	**PM**
SR 374/Friendship Road at Ridge Road/Hog Mountain Road	Signalized	EB	14.9 (B)	14.2 (B)
		WB	28.9 (C)	30.1 (C)
		NB	31.6 (C)	27.6 (C)
		SB	**1417.4 (F)**	**132.7 (F)**
		Overall	**288.2 (F)**	35.6 (D)

PROPOSED DEVELOPMENT

The proposed development will be built in the southwest corner of the intersection of SR 347/Friendship Road and Hog Mountain Road/Ridge Road in Hall County, Georgia. The development will include 144 townhomes that will be accessed via one Site Driveway on Ridge Road. The proposed Site Driveway will align with the Emergency Driveway of Ridgeview Estates, a mixed-use development located across on Ridge Road. Per the site plan, the development driveway is currently proposed to be controlled as a minor street stop control and will have a right turn lane provided along Ridge Road to access it. The full build-out of the development is planned for 2028.

Trip Generation

The number of trips expected to be generated from the proposed development were estimated based on the method defined in the ITE *Trip Generation Manual, 11th Edition*. Due to the nature of land use of the development, no pass-by trip reductions are anticipated for the trips generated from the development. The trip generation for the proposed development is summarized in **Table 9**, and the trip generation reports are attached in **Appendix E**.

Table 9: Proposed Site Trip Generation

Land Use (ITE Code)	Unit of Measure	Daily Traffic			AM Peak Hour			PM Peak Hour		
		Enter	Exit	Total	Enter	Exit	Total	Enter	Exit	Total
Single-Family Attached Housing (215)	144	523	524	1047	17	52	69	49	33	82

Trip Distribution and Assignment

The trips expected to be generated from the proposed development were distributed on the roadway network in the study area. The proposed distribution is based on historical counts and observed traffic patterns in the area. Trips generated by the development assigned to the study network are shown in **Figure 3**.

Auxiliary Lane Analysis

The need for auxiliary lanes on Ridge Road at the development driveway was evaluated based on the guidelines from GDOT's *Regulations for Driveway and Encroachment Control* manual. Auxiliary lanes are recommended on approaches to intersections when the daily turning traffic volumes meet or exceed volume thresholds defined in the GDOT manual.

Based on the GDOT manual, a left-turn lane is recommended at an intersection if the threshold values as shown in **Table 10** are met or exceeded.

Table 10: Left-Turn Lane Requirements

Posted Speed	2 Lane Routes		More than 2 Lanes on Main Road	
	ADT		ADT	
	< 6,000	≥ 6,000	< 10,000	≥ 10,000
35 MPH or Less	300 LTV a day	200 LTV a day	400 LTV a day	300 LTV a day
40 to 50 MPH	250 LTV a day	175 LTV a day	325 LTV a day	250 LTV a day
≥ 55 MPH	200 LTV a day	150 LTV a day	250 LTV a day	200 LTV a day

Based on the GDOT manual, a right-turn lane is recommended at an intersection if the threshold values as shown in **Table 11** are met or exceeded.

Table 11: Right-Turn Lane Requirements				
Posted Speed	2 Lane Routes		More than 2 Lanes on Main Road	
	ADT		ADT	
	< 6,000	≥6,000	<10,000	≥10,000
35 MPH or Less	200 RTV a day	100 RTV a day	200 RTV a day	100 RTV a day
40 to 50 MPH	150 RTV a day	75 RTV a day	150 RTV a day	75 RTV a day
55 to 60 MPH	100 RTV a day	50 RTV a day	100 RTV a day	50 RTV a day
≥65 MPH	Always	Always	Always	Always

Ridge Road is a two-lane roadway with a speed limit of 45 mph. Based on GDOT's TADA station #139-7282, Ridge Road has an average daily traffic (ADT) of approximately 9,393 vehicles per day (vpd) exceeding 6,000 vpd. Therefore, the threshold for a left-turn lane is set at 175 LTV per day and the threshold for a right-turn lane is set at 75 RTV per day. Based on the expected daily trip distribution, auxiliary lanes are warranted on Ridge Road into the Site Driveway. The results for the auxiliary lane analysis are shown in **Table 12**. The build analysis for Site Driveway intersection was carried out with a left and right turn lanes modeled along Ridge Road.

Table 12: Results for Auxiliary Lane Analysis				
Intersection	Turning Movement Thresholds (vpd)		Expected Turning Volumes (vpd)	
	LTV	RTV	LTV	RTV
Ridge Road at Site Driveway	175	75	284 (Yes)	239 (Yes)

FUTURE CONDITIONS- WITH THE PROPOSED DEVELOPMENT (BUILD)

To assess the traffic impact of the development, the site-generated trips were added to the future background traffic (2028), and the combined volumes were analyzed.

Future Build Traffic Volumes

The future build analysis was conducted to determine any impacts to the study intersections resulting from the traffic generated by the full build-out of the development. The site-generated trips assigned to the adjacent roadway network were added to the background traffic volumes and are presented in **Figure 3**.

Future Build Level of Service

The level of service criteria discussed in the prior sections was applied to the study intersections to determine the impacts of 2028 background traffic volumes plus total site-generated volumes and the addition of the proposed Site Driveway. The future build operational analysis was conducted to determine any impacts to the study intersections resulting from traffic generated after the full build-out of the proposed development.

The future build intersection operational analysis was conducted for the study network, with existing geometric configuration and intersection controls with the addition of the Ridge Road Tract development traffic and new Site Driveway. For the intersection of SR 374/Friendship Road at Ridge Road/Hog Mountain Road, similarly to the existing and no-build conditions the southbound approach is expected to operate at LOS F during both peak hours and during the AM peak hour the intersection is expected to operate at an overall LOS F. The Site Driveway, the one access for the proposed development, on Ridge Road is expected to operated acceptably, with minor-street stop-control and

left and right turn lanes along Ridge Road. The Ridgeview Estates Emergency Driveway is intended solely for emergency access, so no peak-hour or daily traffic volumes have been assigned to it. The results of the intersection capacity analysis are summarized in **Table 13**, and detailed Synchro reports are attached in **Appendix C**.



Table 13: Level of Service and Delay for Build Year (2028)				
Intersection	Control	Approach	Delay (LOS)	
			AM	PM
SR 374/Friendship Road at Ridge Road/Hog Mountain Road	Signalized	EB	15.8 (B)	14.7 (B)
		WB	30.2 (C)	30.7 (C)
		NB	33.7 (C)	27.9 (C)
		SB	**1427.0 (F)**	**120.5 (F)**
		Overall	**288.2 (F)**	34.3 (C)
Ridge Road at Site Driveway/Ridgeview Emergency Driveway	Minor-Street Stop-Control	EB	14.4 (B)	17.9 (C)
		WB	0.0 (A)	0.0 (A)



Level of Service Comparison


The results of the intersection capacity analysis for the existing, no-build and build conditions are compared in **Table 14**. The development traffic has minimal impact on the adjacent roadway network in the build year (2028). The addition of the development traffic does not result in a decreased level of service for any of the intersections approaches or overall intersection operations.

Table 14: Level of Service Comparison								
Intersection	Control	Approach	Existing		No-Build		Build	
			Delay (LOS)		Delay (LOS)		Delay (LOS)	
			AM	PM	AM	PM	AM	PM
SR 374/Friendship Road at Ridge Road/Hog Mountain Road	Signalized	EB	12.9 (B)	12.7 (B)	14.9 (B)	14.2 (B)	15.8 (B)	14.7 (B)
		WB	25.9 (C)	26.9 (C)	28.9 (C)	30.1 (C)	30.2 (C)	30.7 (C)
		NB	26.1 (C)	24.5 (C)	31.6 (C)	27.6 (C)	33.7 (C)	27.9 (C)
		SB	**1227.1 (F)**	**111.8 (F)**	**1417.4 (F)**	**132.7 (F)**	**1427.0 (F)**	**120.5 (F)**
		Overall	**250.2 (F)**	30.8 (C)	**288.2 (F)**	35.6 (D)	**288.2 (F)**	34.3 (C)
Ridge Road at Site Driveway/Ridgeview Emergency Driveway	Minor-Street Stop-Control	EB					14.4 (B)	17.9 (C)
		WB					0.0 (A)	0.0 (A)

JURISDICTION	PROJECT NUMBER	SHEET NO.	TOTAL SHEETS
HALL COUNTY	1423-25-128		

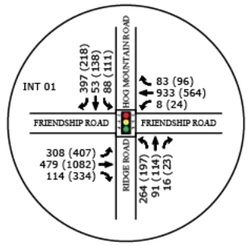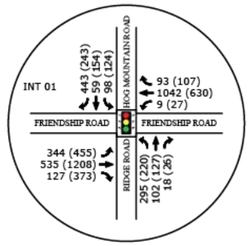EXISTING 2025	NO BUILD 2028
	

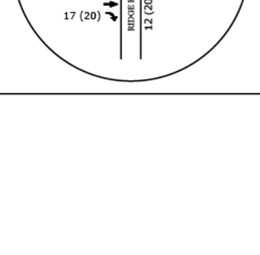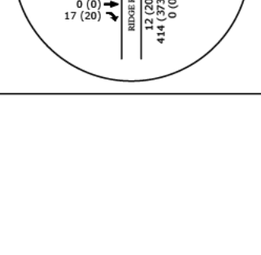SITE GENERATED	BUILD 2028
	

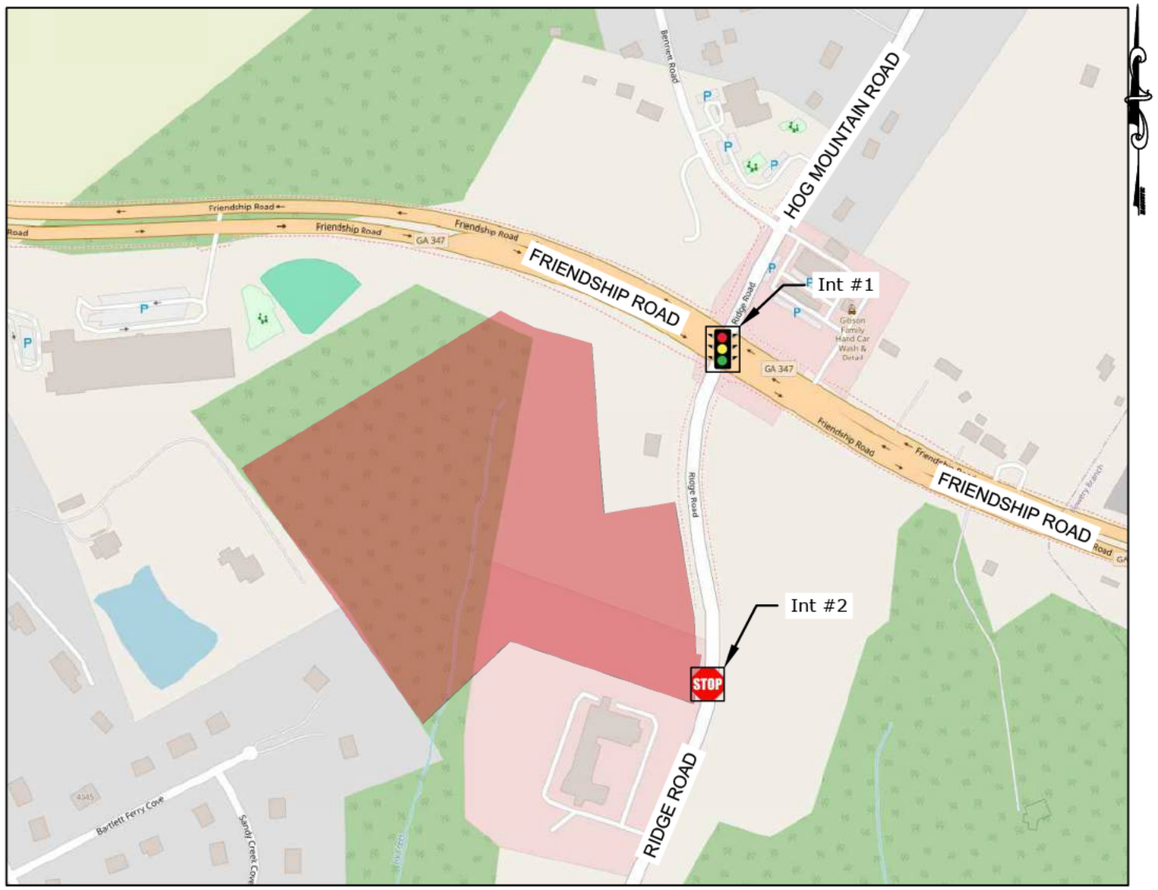

LEGEND

00 AM DHV

(00) (PM) DHV

FIGURE 3

SOUTHEASTERN ENGINEERING, INC.

2470 Sandy Plains Road
Marietta, Georgia 30066
tel: 770-971-5956
www.seengineering.com

PEAK HOUR VOLUMES

REVISION DATES		

DATE:

RIDGE ROAD TRACT

DRAWING NAME: I:\1423 LJA Engineering, Inc\1423-25-128 Ridge Road - Buford GA\Traffic\DWG\Figures.dwg
PLOT DATE - TIME: Aug. 14, 2025 - 4:09 PM
PRINTED BY: HAEMO KU

Additional Analysis

The intersection of SR 374/Friendship Road at Ridge Road/Hog Mountain Road is operating at unacceptable level of service during the AM peak hour and the southbound approach of Hog Mountain Road is operating at LOS F during both peak hours. It is expected to continue operating at same levels of service in the future no-build and build conditions. The development has minimal impact on the intersection operations.

Additional analysis was performed to determine the impact of providing and overlapping right turn phase for the southbound right turn corresponding with the eastbound left turn. The results of the intersection operations with the overlap are summarized in **Table 15**, and detailed Synchro reports are attached in **Appendix C**. The modification is expected to reduce the southbound delay by 1305.0 seconds (91%) during the AM peak hour and by 93.1 seconds (77%) during the PM peak hour. Similarly, the intersection is expected to operate acceptably during the AM peak with delay reduced by 244.8 seconds (85%) and the delay also improves during the PM peak reducing the delay by 13.2 seconds (38%).

Table 15: Level of Service and Delay for Build and Build with Improvements

Intersection	Control	Approach	Build		Build with Improvement	
			Delay (LOS)		Delay (LOS)	
			AM	PM	AM	PM
SR 374/Friendship Road at Ridge Road/Hog Mountain Road	Signalized	EB	15.8 (B)	14.7 (B)	15.8 (B)	14.7 (B)
		WB	30.2 (C)	30.7 (C)	30.2 (C)	30.7 (C)
		NB	33.7 (C)	27.9 (C)	33.7 (C)	27.9 (C)
		SB	**1427.0 (F)**	**120.5 (F)**	**122.0 (F)**	27.4 (C)
		Overall	**288.2 (F)**	34.3 (C)	43.4 (D)	21.1 (C)

CONCLUSION AND RECOMMENDATIONS

The proposed Ridge Road Tract will be built along the west side of Ridge Road to the south of SR 347/Friendship Road in Hall County, Georgia. The development will include 144 townhomes with a new Site Driveway along Ridge Road. The proposed Site Driveway will align with the Emergency Driveway for Ridgeview Estates, a mixed-use development on the east side of Ridge Road. The full build-out of the development is planned for 2028. This study analyzed the peak hour traffic operations and capacity analysis for the study intersections to determine if recommendations to the existing roadway network should be made to accommodate the new traffic and determine the intersection control for the Site Driveway.

Under existing conditions, the southbound approach on the intersection of SR 347/Friendship Road at Ridge Road/Hog Mountain Road is operating unacceptably at LOS F during both peak hours. The intersection is also operating at an overall unacceptable level of service during the AM peak hour but operates acceptably in the PM peak hour. It is expected to continue operating at same levels of service as existing year in the future no-build conditions with future background traffic and trips generated from the adjacent development of Ridgeview Estates.

In the build scenario, with future year traffic volumes and added traffic from the Ridge Road Tract development, the Site Driveway on Ridge Road is expected to operated acceptably, as minor-street stop controlled with left and right turn lanes provided along Ridge Road to access the development. The existing intersection of SR 347/Friendship Road at Ridge Road/Hog Mountain Road is expected to operate at the same levels of service, in the build condition as in the existing and no-build conditions, with slightly higher delays. The southbound approach is expected to operate unacceptably at LOS F during both peak hours and the intersection is expected to continue operating at an overall unacceptable level of service during the AM peak.

The recommended driveway configuration and control type for the development are listed below:

<u>Ridge Road at Site Driveway/Ridgeview Emergency Driveway</u>

- Driveway should be minor-street stop-controlled.
- Provide a northbound left turn lane on Ridge Road, per GDOT minimum standards.
- Provide a southbound right turn lane on Ridge Road, per GDOT minimum standards.

The southbound approach at the intersection of SR 347/Friendship Road at Ridge Road/Hog Mountain Road is operating at LOS F in all scenarios. Therefore, additional operational analysis was conducted to evaluate the impact of providing overlapping right turn phase for the southbound right turn corresponding with the eastbound left turn. It is expected that this modification will reduce southbound delays by 1,305 seconds (91%) during the AM peak hour, and will have it operating with a 122-second delay and LOS F. For the PM peak hour, the southbound delay reduces by 93.1 seconds (77%), resulting in a 27.4-second delay with LOS C. The intersection is expected to operate more efficiently, with a delay reduction of 244.8 seconds (an 85% improvement) during AM peak hours and a 13.2-second decrease (a 38% reduction) during PM peak hours.

APPENDICES

- **Appendix A**
  - Site Plan
- **Appendix B**
  - Background Traffic Data
- **Appendix C**
  - Synchro Reports
- **Appendix D**
  - Growth Rate Data
- **Appendix E**
  - Trip Generation Report

Appendix A
Site Plan

R-MF SITE DATA - HALL COUNTY

GROSS ACREAGE:	20.85 ACRES
EXISTING ZONING:	AR-III (HALL COUNTY)
PROPOSED ZONING:	R-MF (HALL COUNTY)
PROPOSED USES:	ATTACHED RESIDENTIAL TOWNHOMES
OVERLAY:	GATEWAY CORRIDOR OVERLAY
TOTAL UNITS:	144 (22' WIDE, REAR ENTRY)
GROSS DENSITY:	6.90 U/A

SETBACKS:

FRONT:	40 FT. MIN.
SIDE:	10 FT. MIN.
REAR:	20 FT. MIN.
MAX HEIGHT:	75 FT. MAX.


OPEN SPACE REQUIREMENTS:

30% OF THE GROSS LOT AREA	REQUIRED: 6.255 ACRES PROVIDED: +/- 40%

PARKING REQUIREMENTS:
2 SPACES PER DWELLING UNIT PLUS 1 GUEST SPACE PER 4 DWELLING UNITS
144 UNITS X 2.25 = **324 SPACES REQUIRED**

PROPOSED UNITS:	144
PROVIDED GARAGE SPACES:	288
PROVIDED DRIVEWAY SPACES:	288
PROVIDED GUEST SPACES:	43 ON-STREET SPACES
TOTAL SPACES PROVIDED:	619 SPACES

VICINITY MAP - NOT TO SCALE

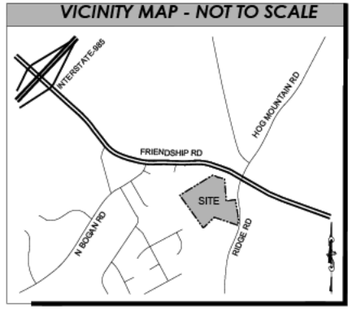

SITE LEGEND

25	25' STATE STREAM BUFFER
50	50' STREAM BUFFER
75	75' IMPERVIOUS SETBACK
CT	COURTYARD OR COMMUNITY GREEN
LP	LINEAR PARK
MK	MAIL KIOSK
PF	PLAY FIELD
PG	PLAYGROUND
CH	CLUBHOUSE
SWE	EXISTING STORMWATER MANAGEMENT
SWM	PROPOSED STORMWATER MANAGEMENT
W	WETLAND (POTENTIALLY ISOLATED)


PROPERTY ADDRESS:
RIDGE ROAD
BUFORD, GA 30519

PROPERTY OWNERS:
PID 08154 000016 - BSIDE OAKWOOD LLC

STORMWATER NOTE:
STORMWATER WILL BE PROVIDED ON SITE AS WELL AS DIRECTED TO AN OFF-SITE EXISTING POND TO BE EXPANDED FOR MASTER DETENTION

PLAN NOTE:
THIS PLAN IS CONCEPTUAL IN NATURE AND IS NOT INTENDED FOR CONSTRUCTION OR DEVELOPMENT.

VARIANCE:
1.) ALLOW GUEST PARKING TO BE PROVIDED ON-STREET. (SEC. 8.1.2.A.2)

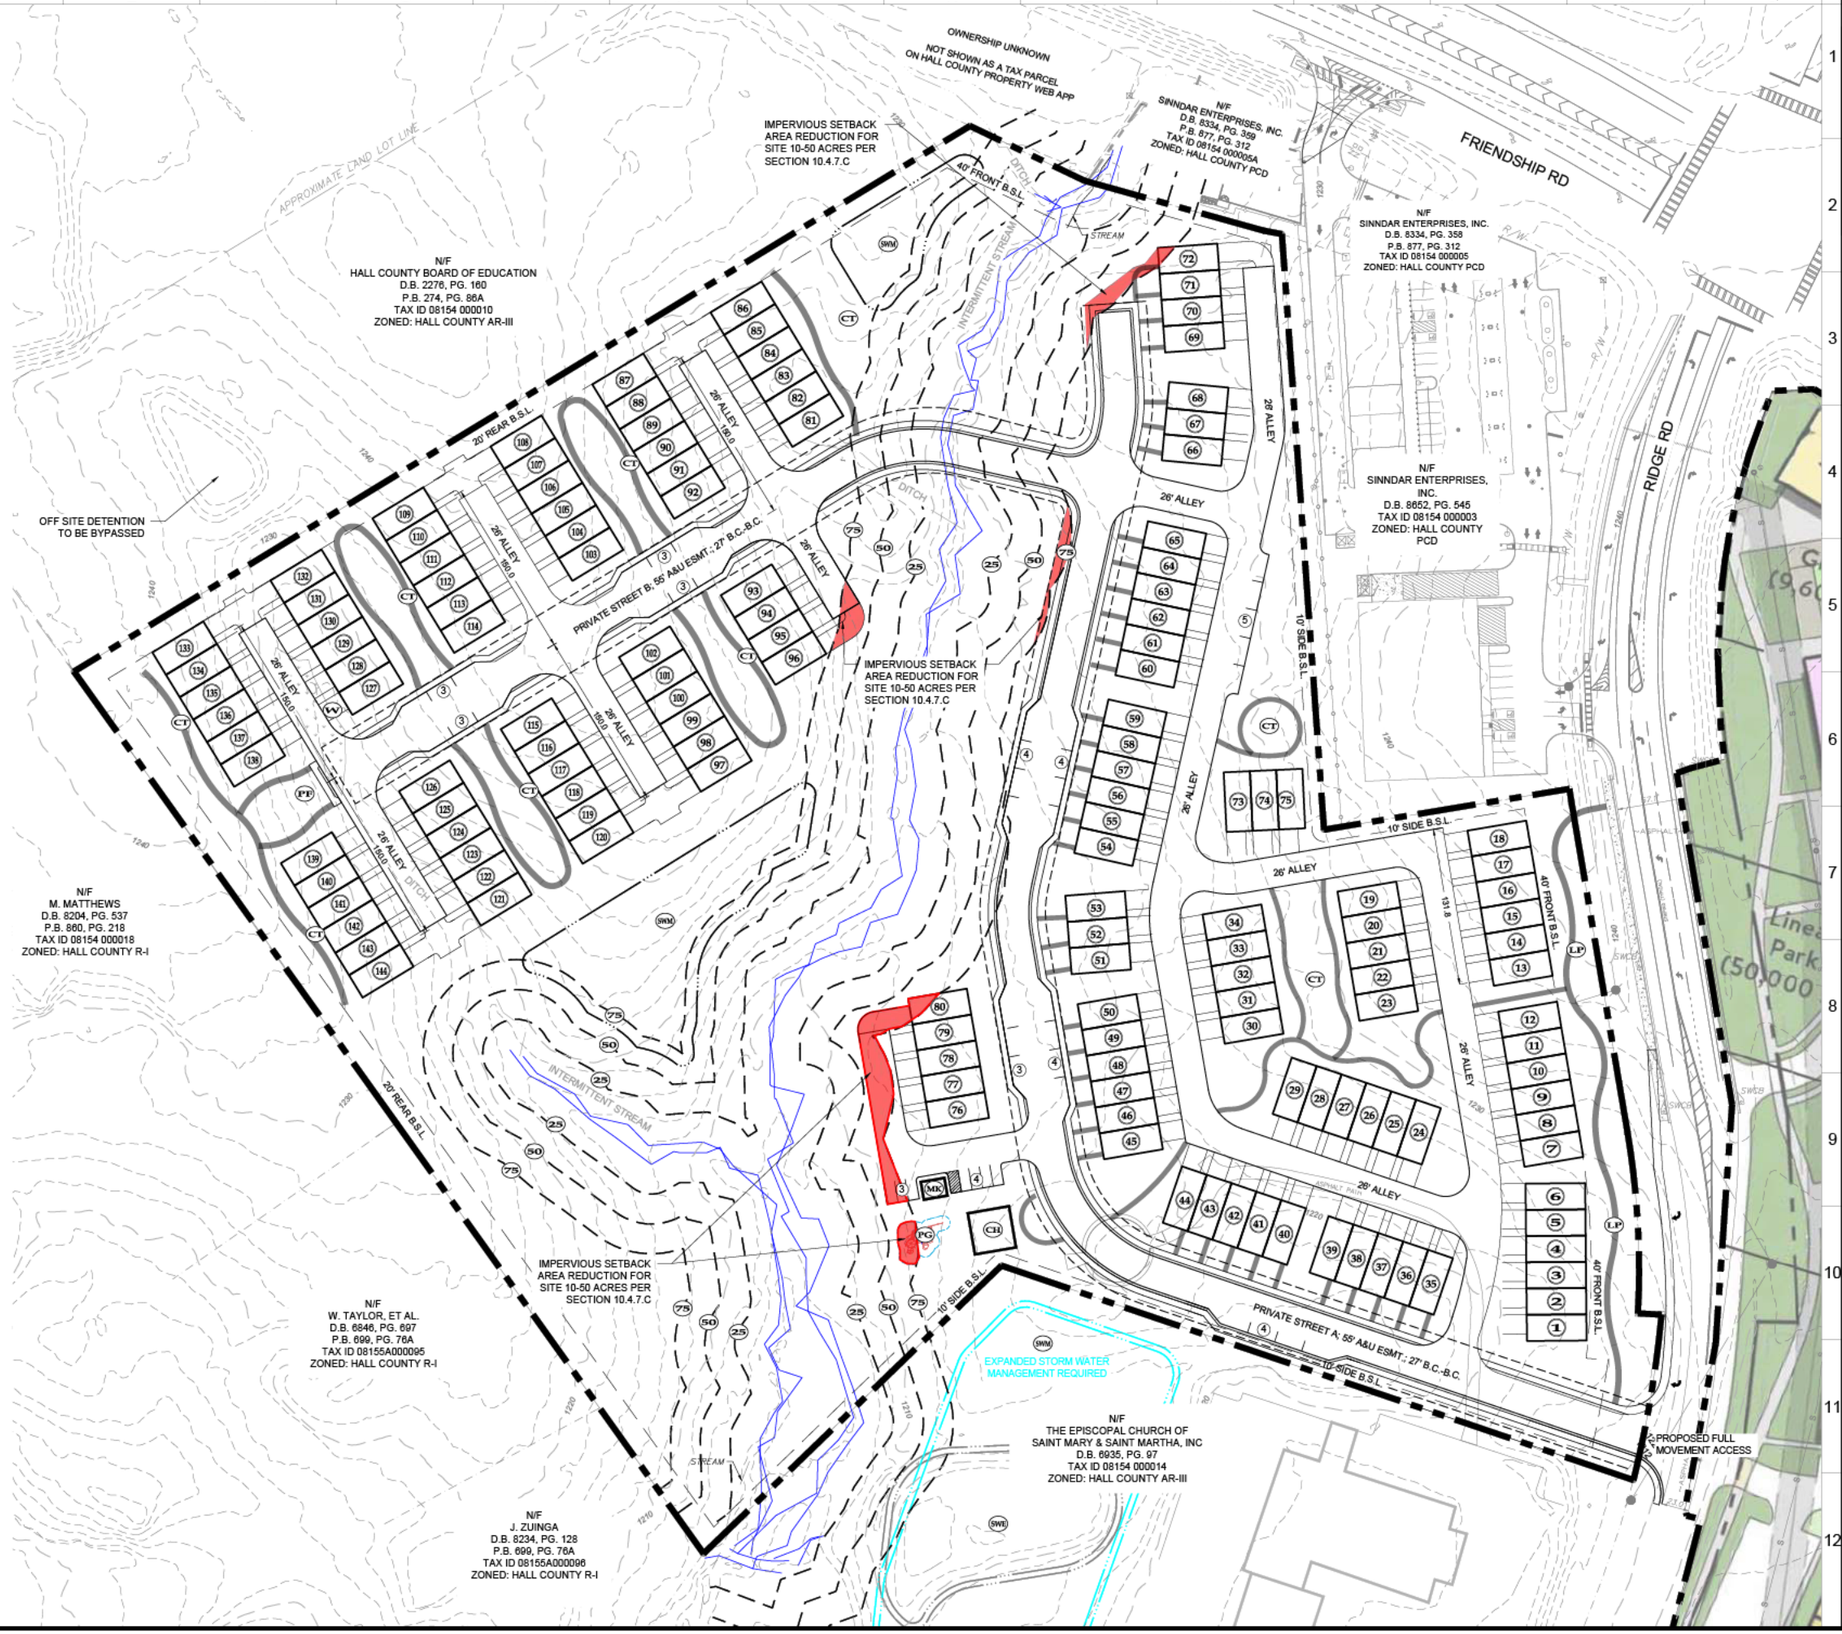

NO.	DATE	DESCRIPTION	BY	CHK.	APV.

NOT RELEASED FOR CONSTRUCTION

LJA
299 S. MAIN STREET
ALPHARETTA, GA 30009
770-225-4730

LASETER DEVELOPMENT GROUP
24 HR CONTACT: EMILY WYCHE
PHONE: 678.313.3312
EWYCHE@LASETERDEVELOPMENT.COM

SITE CONCEPT PLAN FOR RIDGE ROAD TRACT

NORTH

SCALE: 1"= 60'
0 60

PROJECT NUMBER
GA6864-2501

SHEET TITLE
CONCEPT PLAN

SHEET NUMBER
7.26.25

File Location: s:\sel\projects\ga6864-2501 - ridge road - buford, ga\02 design\cad\drawings\01 concept\concept 7.26.25.dp

Appendix A
Adjacent Development

Note: Red dashed line indicates potential future development with future development to the east property.

Pipe easement (30')

Linear park space along Ridge Road connecting retail village to residential community and trail network

Hotel, 110 rms, 5 story

Central plaza framed by retail/restaurant space and upper-level residential

Multi-family residential, 251 un, 3/4 split and 4 story

Gated emergency access only

Left and right (decel) turn lanes to be provided at access points along Ridge Road, per engineer

Residential amenity area connecting to trail system

Creek buffer with mulch trails connecting neighborhoods to shared green spaces and amenities

Single-family residential neighborhood with detached and attached product integrated with a series of park spaces

Cluster mailbox unit, 103 mailboxes, 5 sp (minimum per code)

Single-family lots, 50' width minimum, 8,000 sf minimum

Residential 50' ROW with 3' landscape strip minimum, 5' sidewalk, and 20' driveway from back of sidewalk

Front-loaded townhomes

Common access driveway or easement, 30', 150' maximum length

Rear-loaded (stacked) townhomes fronting green space with pedestrian connection to trail system

Cluster mailbox unit, 183 mailboxes, 8 sp (minimum per code)

Impervious setback area reduction for site >50 acres - 50' undisturbed buffer not altered (typical)


Front-load and rear-load townhome products with 20' driveways (typical)

Stormwater management - detention ponds - #4, #5, #6, #7


Secondary fire safety access from adjacent community (future development)

Lot Diagrams (scale 1"=25')


Car size shown as typical 18' x 6'

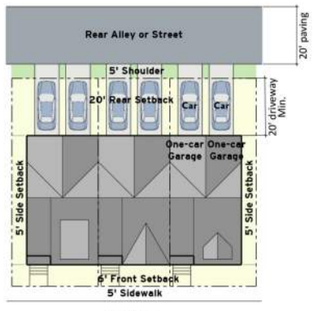

Rear Loaded Townhomes

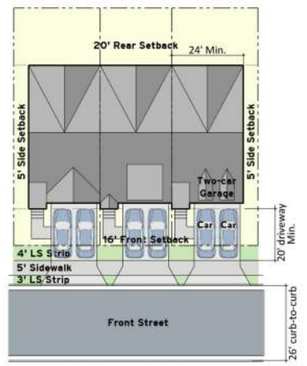

Front Loaded Townhomes

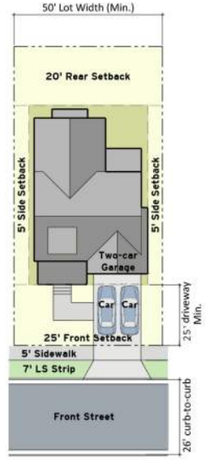

Front Loaded Lots

Development Summary

Current Zoning	**ARIII and S-S**	
Proposed Zoning	**PCD and GCOD**	
Existing Site Acreage	**74.38 ac**	
Land Uses		**Parking Provided**
Comm./Retail/Rest.*	**39,000 sf**	**273 sp (7/1000)**
Hotel	**110 rms**	**55 sp (1/2 rms)**
Multi-family	**251 un**	**377 sp (1.5/un)**
Parking Total*		**705 sp**
Parking Provided		**671 sp**
Townhomes	**209 un**	
Front-loaded	*115 un*	*460 sp (4/un)*
Rear-loaded (stacked)	*94 un*	*229 sp (2.4/un)*
Single-family Detached	**65 lots**	**130 sp (2/un)**
Residential Density	**525 un**	**7.05 un/ac**
Single-family Density	**274 un**	**3.68 un/ac**
Open Space	**28.3 ac (1,234,020 sf) - 38.0%**	
Conservation Area	*1,027,890 sf*	
Passive Area	*102,480 sf*	
Active Area	*92,150 sf - 7.5%*	
Impervious Setback and Stream Buffer		
Existing	*18.37 ac (800,068 sf) - 24.7%*	
Non-impacted	*17.51 ac (762,975 sf) - 23.5%*	

**NOTE: With future development on adjacent property, commercial/retail/restaurant may increase with additional parking. Comm./retail/restaurant not to exceed 65,000 sf.*

NORTH

0 37.5 75 150 300 750

26 FEBRUARY 2025

NELSON

RIDGE ROAD
HALL COUNTY | GEORGIA
ZP 15

III. Methodology

A. BASE ASSUMPTIONS

Intersection capacity analysis was conducted using Synchro v11.0. Trip generation was calculated using the 11th edition of the Institute of Transportation Engineers (ITE) *Trip Generation Manual*. Right-turn and left-turn lanes were examined using Hall County Access Regulations on Ridge Road.

B. BACKGROUND GROWTH

The average annual background growth rate is calculated using historical AADT volumes. Calculations show that the background growth in the study area is 9.12% per year. These calculations can be found in the Appendix. Existing volumes were increased by 9% to estimate background growth for Full Build 2025 conditions.


C. TRIP GENERATION

The new site plan shows 16,000 SF of retail space, a 110-room hotel, 481 units of multi-family and townhome units, and 74 single-family homes. The *ITE Trip Generation Manual, 11th Edition* was used to estimate the projected trips by this development. Table 3.1 contains the summary of the land uses and sizes used for trip generation estimates.

Table 3.1 - ITE Trip Generation

Average Weekday Driveway Volumes					AM Peak Hour		PM Peak Hour	
Land Use	**ITE Code**	**Size**		**Daily Trips**	**Enter**	**Exit**	**Enter**	**Exit**
Single-Family Detached Housing	210	74	Dwelling Units	765	14	43	47	28
Multifamily Housing (Low-Rise)	220	481	Dwelling Units	3242	41	131	154	91
Hotel	310	110	Rooms	879	27	21	28	26
Strip Retail Plaza (<40k)	822	16	Th.Sq.Ft. GFA	871	23	15	55	54
Unadjusted Peak Hour Trips				**5757**	**105**	**210**	**284**	**199**
Internal Capture Reduction - from NCHRP No 684								
Internal Capture Reduction		*Retail*			*-3*	*-1*	*-7*	*-17*
		Residential			*-1*	*-2*	*-14*	*-9*
		Hotel			*0*	*-1*	*-6*	*-1*
Total New Peak Hour Trips to Adjacent Network					**101**	**206**	**257**	**172**

This retail/service development generates "internal capture" trips summarized in the table above. Internal capture trip reduction is a method to estimate interaction between different uses within the same development. While each land use in a development generates vehicle trips, some people will visit more than one land use within the development. This phenomenon of multiple land uses adjacent to each other ultimately results in fewer vehicle trips to the external road network, and less impact, than free-standing retail, office, or residential areas.

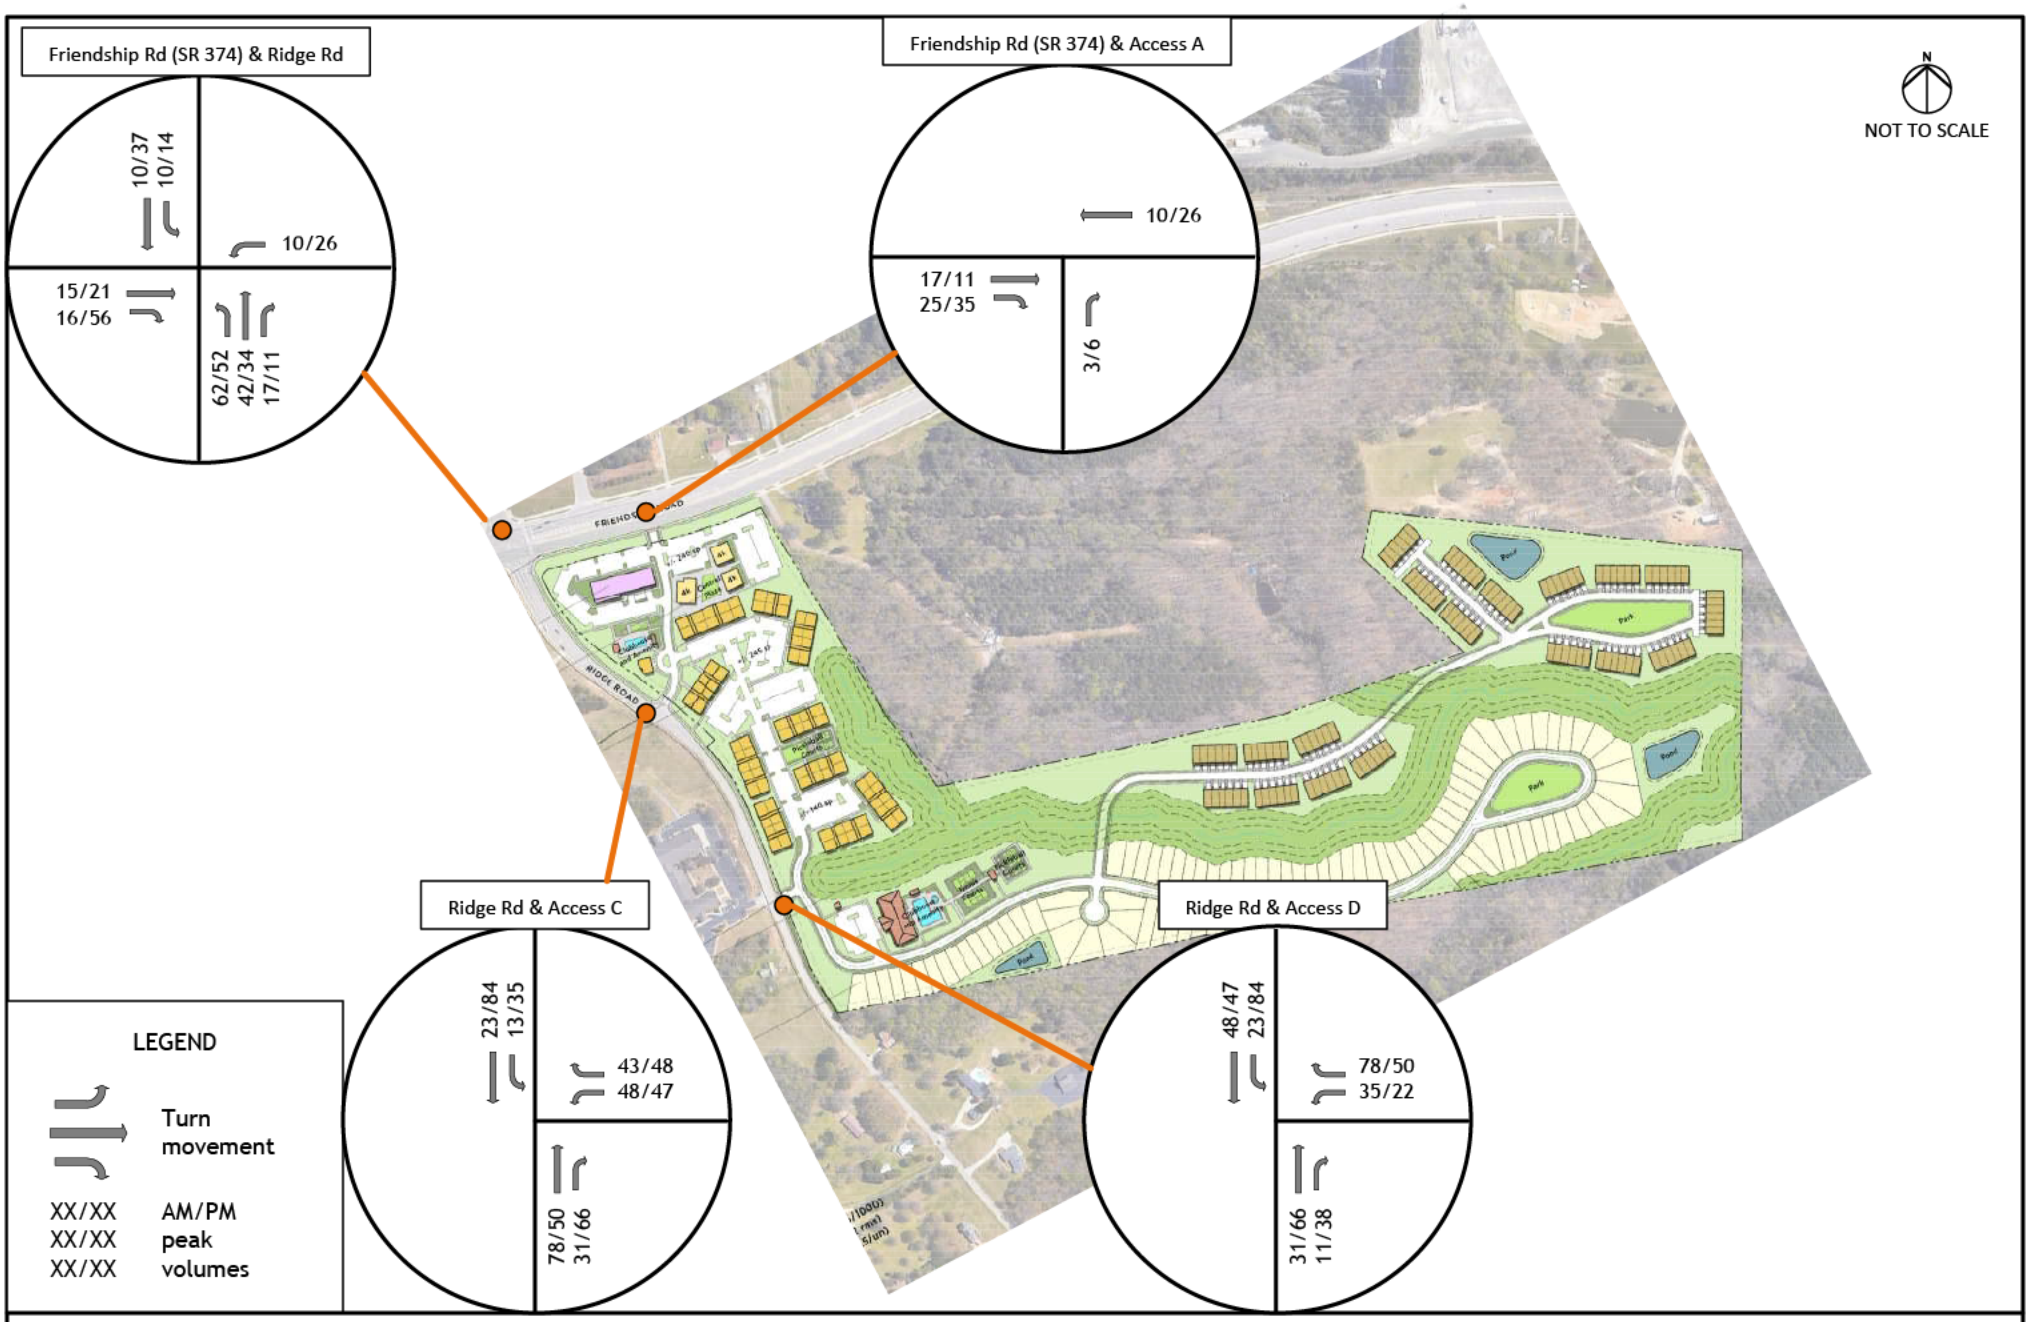

Site Trips

Figure 6

Ridgeview Estates - Hall County

Date: 16 August 2024

TRAFFIC IMPACT GROUP, LLC

Appendix B
Background Traffic Data

Prepared by National Data & Surveying Services

Ridge Rd & Holiday Rd/Friendship Rd/SR 347

Peak Hour Turning Movement Count

ID: 24-180045-001
City: Buford

Day: Thursday
Date: 02/15/2024

PEAK HOURS

AM: 07:15 AM - 08:15 AM
NOON: NONE
PM: 05:00 PM - 06:00 PM

COUNT PERIODS

AM: 7:00 AM - 09:00 AM
NOON: NONE
PM: 4:00 PM - 06:00 PM

CONTROL: Signalized

	AM	NOON	PM
TEV	2834	0	3308
PHF	0.92		0.95

SOUTHBOUND (Ridge Rd)

AM	397	53	88	0	475	AM
NOON	0	0	0	0	0	NOON
PM	218	138	111	0	616	PM
	1	1	1	0		

EASTBOUND (Holiday Rd/Friendship Rd/SR 347)

AM	NOON	PM		
1601	0	980		
7	0	1	0	
301	0	406	1	
479	0	1082	3	
114	0	334	1	
AM	NOON	PM		


WESTBOUND (Holiday Rd/Friendship Rd/SR 347)

PM	NOON	AM		
96	0	83	1	
564	0	933	3	
23	0	6	1	
1	0	2	0	
1217	0	585		
PM	NOON	AM		


NORTHBOUND (Ridge Rd)

	0	1	1	1		
PM	495	0	197	114	23	PM
NOON	0	0	0	0	0	NOON
AM	173	0	264	91	16	AM


Cars (AM)

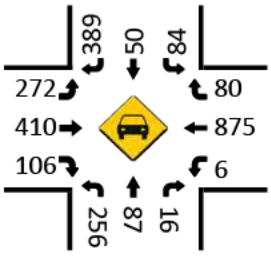


HT (AM)

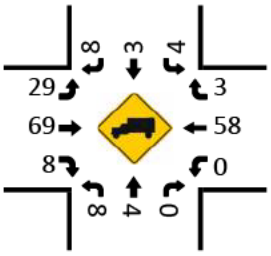


Cars (NOON)

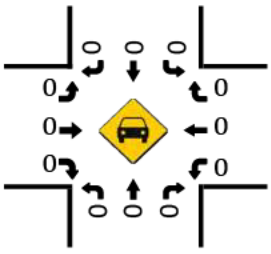


HT (NOON)

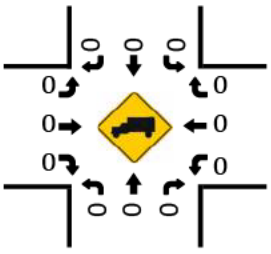


Pedestrians (Crosswalks)

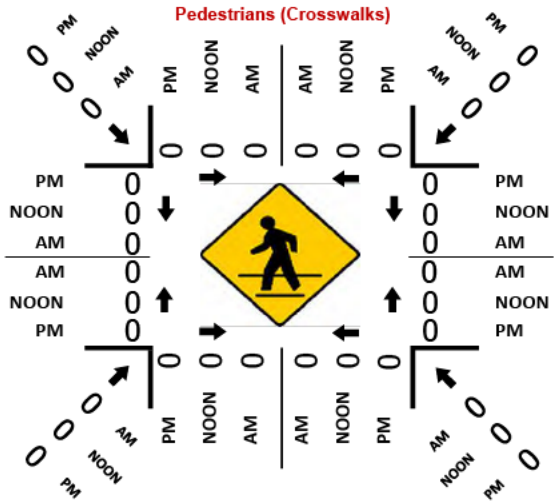

Cars (PM)

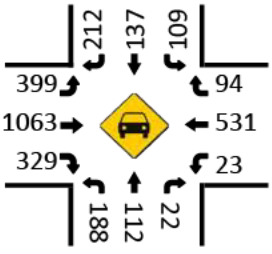


HT (PM)

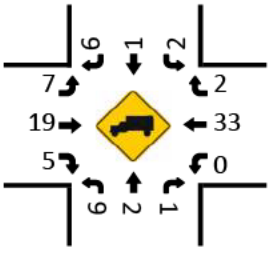

Appendix C
Synchro Reports

Existing - 2024

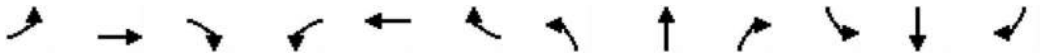


Movement	EBL	EBT	EBR	WBL	WBT	WBR	NBL	NBT	NBR	SBL	SBT	SBR
Lane Configurations												
Traffic Volume (veh/h)	308	479	114	8	933	83	264	91	16	88	53	397
Future Volume (veh/h)	308	479	114	8	933	83	264	91	16	88	53	397
Initial Q (Qb), veh	0	0	0	0	0	0	0	0	0	0	0	0
Lane Width Adj.	1.00	1.00	1.00	1.00	1.00	1.00	1.00	1.00	1.00	1.00	1.00	1.00
Ped-Bike Adj(A_pbT)	1.00		1.00	1.00		1.00	1.00		1.00	1.00		1.00
Parking Bus, Adj	1.00	1.00	1.00	1.00	1.00	1.00	1.00	1.00	1.00	1.00	1.00	1.00
Work Zone On Approach		No			No			No			No	
Adj Sat Flow, veh/h/ln	1767	1693	1796	1870	1811	1841	1856	1841	1870	1826	1811	1870
Adj Flow Rate, veh/h	335	521	124	9	1014	90	287	99	17	96	58	432
Peak Hour Factor	0.92	0.92	0.92	0.92	0.92	0.92	0.92	0.92	0.92	0.92	0.92	0.92
Percent Heavy Veh, %	9	14	7	2	6	4	3	4	2	5	6	2
Cap, veh/h	428	2396	790	303	1292	408	436	308	265	293	108	95
Arrive On Green	0.18	0.52	0.52	0.26	0.26	0.26	0.18	0.17	0.17	0.07	0.06	0.06
Sat Flow, veh/h	1682	4621	1522	785	4944	1560	1767	1841	1585	1739	1811	1585
Grp Volume(v), veh/h	335	521	124	9	1014	90	287	99	17	96	58	432
Grp Sat Flow(s),veh/h/ln	1682	1540	1522	785	1648	1560	1767	1841	1585	1739	1811	1585
Q Serve(g_s), s	9.8	4.5	3.1	0.6	14.0	3.3	10.5	3.5	0.7	3.7	2.3	4.4
Cycle Q Clear(g_c), s	9.8	4.5	3.1	0.6	14.0	3.3	10.5	3.5	0.7	3.7	2.3	4.4
Prop In Lane	1.00		1.00	1.00		1.00	1.00		1.00	1.00		1.00
Lane Grp Cap(c), veh/h	428	2396	790	303	1292	408	436	308	265	293	108	95
V/C Ratio(X)	0.78	0.22	0.16	0.03	0.78	0.22	0.66	0.32	0.06	0.33	0.54	4.56
Avail Cap(c_a), veh/h	910	6223	2050	728	3969	1252	581	601	518	622	591	518
HCM Platoon Ratio	1.00	1.00	1.00	1.00	1.00	1.00	1.00	1.00	1.00	1.00	1.00	1.00
Upstream Filter(I)	1.00	1.00	1.00	1.00	1.00	1.00	1.00	1.00	1.00	1.00	1.00	1.00
Uniform Delay (d), s/veh	16.0	9.6	9.3	20.3	25.2	21.3	24.0	26.9	25.8	29.5	33.6	34.6
Incr Delay (d2), s/veh	3.2	0.0	0.1	0.0	1.1	0.3	1.7	0.6	0.1	0.6	4.1	1618.3
Initial Q Delay(d3), s/veh	0.0	0.0	0.0	0.0	0.0	0.0	0.0	0.0	0.0	0.0	0.0	0.0
%ile BackOfQ(50%),veh/ln	3.4	1.2	0.9	0.1	5.0	1.1	4.1	1.5	0.2	1.5	1.1	44.2
Unsig. Movement Delay, s/veh												
LnGrp Delay(d), s/veh	19.1	9.6	9.4	20.3	26.3	21.6	25.7	27.5	25.9	30.1	37.6	1652.9
LnGrp LOS	B	A	A	C	C	C	C	C	C	C	D	F
Approach Vol, veh/h		980			1113			403			586	
Approach Delay, s/veh		12.9			25.9			26.1			1227.1	
Approach LOS		B			C			C			F	

Timer - Assigned Phs	1	2	3	4		6	7	8				
Phs Duration (G+Y+Rc), s	18.9	25.2	11.1	18.3		44.1	19.0	10.4				
Change Period (Y+Rc), s	6.0	6.0	6.0	6.0		6.0	6.0	6.0				
Max Green Setting (Gmax), s	34.0	59.0	19.0	24.0		99.0	19.0	24.0				
Max Q Clear Time (g_c+I1), s	11.8	16.0	5.7	5.5		6.5	12.5	4.3				
Green Ext Time (p_c), s	1.1	3.2	0.2	0.2		1.2	0.5	0.1				

Intersection Summary												
HCM 7th Control Delay, s/veh			250.2									
HCM 7th LOS			F									

Notes

User approved pedestrian interval to be less than phase max green.

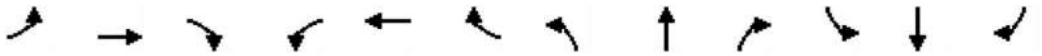

Movement	EBL	EBT	EBR	WBL	WBT	WBR	NBL	NBT	NBR	SBL	SBT	SBR
Lane Configurations												
Traffic Volume (veh/h)	407	1082	334	24	564	96	197	114	23	111	138	218
Future Volume (veh/h)	407	1082	334	24	564	96	197	114	23	111	138	218
Initial Q (Qb), veh	0	0	0	0	0	0	0	0	0	0	0	0
Lane Width Adj.	1.00	1.00	1.00	1.00	1.00	1.00	1.00	1.00	1.00	1.00	1.00	1.00
Ped-Bike Adj(A_pbT)	1.00		1.00	1.00		1.00	1.00		1.00	1.00		1.00
Parking Bus, Adj	1.00	1.00	1.00	1.00	1.00	1.00	1.00	1.00	1.00	1.00	1.00	1.00
Work Zone On Approach		No			No			No			No	
Adj Sat Flow, veh/h/ln	1870	1870	1870	1870	1811	1870	1826	1870	1841	1870	1870	1856
Adj Flow Rate, veh/h	428	1139	352	25	594	101	207	120	24	117	145	229
Peak Hour Factor	0.95	0.95	0.95	0.95	0.95	0.95	0.95	0.95	0.95	0.95	0.95	0.95
Percent Heavy Veh, %	2	2	2	2	6	2	5	2	4	2	2	3
Cap, veh/h	563	2513	780	168	849	272	370	300	250	377	199	167
Arrive On Green	0.23	0.49	0.49	0.17	0.17	0.17	0.13	0.16	0.16	0.08	0.11	0.11
Sat Flow, veh/h	1781	5106	1585	353	4944	1585	1739	1870	1560	1781	1870	1572
Grp Volume(v), veh/h	428	1139	352	25	594	101	207	120	24	117	145	229
Grp Sat Flow(s),veh/h/ln	1781	1702	1585	353	1648	1585	1739	1870	1560	1781	1870	1572
Q Serve(g_s), s	12.1	9.8	9.7	4.2	7.6	3.8	6.9	3.9	0.9	3.8	5.0	7.1
Cycle Q Clear(g_c), s	12.1	9.8	9.7	4.2	7.6	3.8	6.9	3.9	0.9	3.8	5.0	7.1
Prop In Lane	1.00		1.00	1.00		1.00	1.00		1.00	1.00		1.00
Lane Grp Cap(c), veh/h	563	2513	780	168	849	272	370	300	250	377	199	167
V/C Ratio(X)	0.76	0.45	0.45	0.15	0.70	0.37	0.56	0.40	0.10	0.31	0.73	1.37
Avail Cap(c_a), veh/h	1052	8664	2689	496	5446	1746	500	807	673	606	807	679
HCM Platoon Ratio	1.00	1.00	1.00	1.00	1.00	1.00	1.00	1.00	1.00	1.00	1.00	1.00
Upstream Filter(I)	1.00	1.00	1.00	1.00	1.00	1.00	1.00	1.00	1.00	1.00	1.00	1.00
Uniform Delay (d), s/veh	15.4	11.2	11.1	24.8	26.2	24.6	22.3	25.3	24.1	23.8	29.1	30.0
Incr Delay (d2), s/veh	2.1	0.1	0.4	0.4	1.1	0.8	1.3	0.9	0.2	0.5	5.1	175.5
Initial Q Delay(d3), s/veh	0.0	0.0	0.0	0.0	0.0	0.0	0.0	0.0	0.0	0.0	0.0	0.0
%ile BackOfQ(50%),veh/ln	4.3	2.9	2.8	0.3	2.8	1.3	2.6	1.6	0.3	1.5	2.3	10.6
Unsig. Movement Delay, s/veh												
LnGrp Delay(d), s/veh	17.5	11.3	11.5	25.2	27.3	25.5	23.6	26.2	24.2	24.3	34.2	205.5
LnGrp LOS	B	B	B	C	C	C	C	C	C	C	C	F
Approach Vol, veh/h		1919			720			351			491	
Approach Delay, s/veh		12.7			26.9			24.5			111.8	
Approach LOS		B			C			C			F	


Timer - Assigned Phs	1	2	3	4		6	7	8
Phs Duration (G+Y+Rc), s	21.5	17.5	11.3	16.8		39.1	15.0	13.1
Change Period (Y+Rc), s	6.0	6.0	6.0	6.0		6.0	6.0	6.0
Max Green Setting (Gmax), s	34.0	74.0	14.0	29.0		114.0	14.0	29.0
Max Q Clear Time (g_c+I1), s	14.1	9.6	5.8	5.9		11.8	8.9	7.0
Green Ext Time (p_c), s	1.5	1.9	0.2	0.3		2.7	0.3	0.1

Intersection Summary	
HCM 7th Control Delay, s/veh	30.8
HCM 7th LOS	C

Notes

User approved pedestrian interval to be less than phase max green.

No-Build - 2028

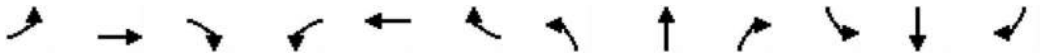


Movement	EBL	EBT	EBR	WBL	WBT	WBR	NBL	NBT	NBR	SBL	SBT	SBR
Lane Configurations												
Traffic Volume (veh/h)	344	535	127	9	1042	93	295	102	18	98	59	443
Future Volume (veh/h)	344	535	127	9	1042	93	295	102	18	98	59	443
Initial Q (Qb), veh	0	0	0	0	0	0	0	0	0	0	0	0
Lane Width Adj.	1.00	1.00	1.00	1.00	1.00	1.00	1.00	1.00	1.00	1.00	1.00	1.00
Ped-Bike Adj(A_pbT)	1.00		1.00	1.00		1.00	1.00		1.00	1.00		1.00
Parking Bus, Adj	1.00	1.00	1.00	1.00	1.00	1.00	1.00	1.00	1.00	1.00	1.00	1.00
Work Zone On Approach		No			No			No			No	
Adj Sat Flow, veh/h/ln	1767	1693	1796	1870	1811	1841	1856	1841	1870	1826	1811	1870
Adj Flow Rate, veh/h	374	582	138	10	1133	101	321	111	20	107	64	482
Peak Hour Factor	0.92	0.92	0.92	0.92	0.92	0.92	0.92	0.92	0.92	0.92	0.92	0.92
Percent Heavy Veh, %	9	14	7	2	6	4	3	4	2	5	6	2
Cap, veh/h	425	2482	818	291	1390	439	442	319	274	291	108	95
Arrive On Green	0.18	0.54	0.54	0.28	0.28	0.28	0.19	0.17	0.17	0.08	0.06	0.06
Sat Flow, veh/h	1682	4621	1522	732	4944	1560	1767	1841	1585	1739	1811	1585
Grp Volume(v), veh/h	374	582	138	10	1133	101	321	111	20	107	64	482
Grp Sat Flow(s),veh/h/ln	1682	1540	1522	732	1648	1560	1767	1841	1585	1739	1811	1585
Q Serve(g_s), s	12.3	5.6	3.9	0.8	18.0	4.2	13.6	4.5	0.9	4.8	2.9	5.0
Cycle Q Clear(g_c), s	12.3	5.6	3.9	0.8	18.0	4.2	13.6	4.5	0.9	4.8	2.9	5.0
Prop In Lane	1.00		1.00	1.00		1.00	1.00		1.00	1.00		1.00
Lane Grp Cap(c), veh/h	425	2482	818	291	1390	439	442	319	274	291	108	95
V/C Ratio(X)	0.88	0.23	0.17	0.03	0.82	0.23	0.73	0.35	0.07	0.37	0.59	5.10
Avail Cap(c_a), veh/h	794	5432	1790	599	3464	1093	506	525	452	551	516	452
HCM Platoon Ratio	1.00	1.00	1.00	1.00	1.00	1.00	1.00	1.00	1.00	1.00	1.00	1.00
Upstream Filter(I)	1.00	1.00	1.00	1.00	1.00	1.00	1.00	1.00	1.00	1.00	1.00	1.00
Uniform Delay (d), s/veh	17.8	10.3	9.9	22.1	28.2	23.3	27.4	30.6	29.2	33.5	38.6	39.6
Incr Delay (d2), s/veh	6.0	0.0	0.1	0.0	1.2	0.3	4.5	0.7	0.1	0.8	5.1	1867.2
Initial Q Delay(d3), s/veh	0.0	0.0	0.0	0.0	0.0	0.0	0.0	0.0	0.0	0.0	0.0	0.0
%ile BackOfQ(50%),veh/ln	4.7	1.6	1.1	0.1	6.7	1.5	5.8	1.9	0.3	2.0	1.4	50.9
Unsig. Movement Delay, s/veh												
LnGrp Delay(d), s/veh	23.8	10.4	10.0	22.1	29.4	23.5	31.9	31.3	29.3	34.3	43.7	1906.8
LnGrp LOS	C	B	B	C	C	C	C	C	C	C	D	F
Approach Vol, veh/h		1094			1244			452			653	
Approach Delay, s/veh		14.9			28.9			31.6			1417.4	
Approach LOS		B			C			C			F	

Timer - Assigned Phs	1	2	3	4		6	7	8				
Phs Duration (G+Y+Rc), s	21.6	29.7	12.4	20.6		51.2	22.0	11.0				
Change Period (Y+Rc), s	6.0	6.0	6.0	6.0		6.0	6.0	6.0				
Max Green Setting (Gmax), s	34.0	59.0	19.0	24.0		99.0	19.0	24.0				
Max Q Clear Time (g_c+I1), s	14.3	20.0	6.8	6.5		7.6	15.6	4.9				
Green Ext Time (p_c), s	1.3	3.7	0.2	0.2		1.4	0.4	0.1				

Intersection Summary	
HCM 7th Control Delay, s/veh	288.2
HCM 7th LOS	F

Notes

User approved pedestrian interval to be less than phase max green.

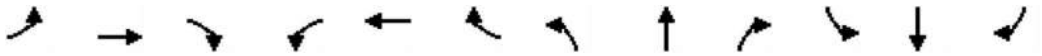

Movement	EBL	EBT	EBR	WBL	WBT	WBR	NBL	NBT	NBR	SBL	SBT	SBR
Lane Configurations												
Traffic Volume (veh/h)	455	1208	373	27	630	107	220	127	26	124	154	243
Future Volume (veh/h)	455	1208	373	27	630	107	220	127	26	124	154	243
Initial Q (Qb), veh	0	0	0	0	0	0	0	0	0	0	0	0
Lane Width Adj.	1.00	1.00	1.00	1.00	1.00	1.00	1.00	1.00	1.00	1.00	1.00	1.00
Ped-Bike Adj(A_pbT)	1.00		1.00	1.00		1.00	1.00		1.00	1.00		1.00
Parking Bus, Adj	1.00	1.00	1.00	1.00	1.00	1.00	1.00	1.00	1.00	1.00	1.00	1.00
Work Zone On Approach		No			No			No			No	
Adj Sat Flow, veh/h/ln	1870	1870	1870	1870	1811	1870	1826	1870	1841	1870	1870	1856
Adj Flow Rate, veh/h	479	1272	393	28	663	113	232	134	27	131	162	256
Peak Hour Factor	0.95	0.95	0.95	0.95	0.95	0.95	0.95	0.95	0.95	0.95	0.95	0.95
Percent Heavy Veh, %	2	2	2	2	6	2	5	2	4	2	2	3
Cap, veh/h	575	2600	807	149	904	290	369	314	262	376	209	176
Arrive On Green	0.25	0.51	0.51	0.18	0.18	0.18	0.14	0.17	0.17	0.09	0.11	0.11
Sat Flow, veh/h	1781	5106	1585	298	4944	1585	1739	1870	1560	1781	1870	1572
Grp Volume(v), veh/h	479	1272	393	28	663	113	232	134	27	131	162	256
Grp Sat Flow(s),veh/h/ln	1781	1702	1585	298	1648	1585	1739	1870	1560	1781	1870	1572
Q Serve(g_s), s	15.2	12.4	12.3	6.4	9.6	4.8	8.7	4.9	1.1	4.8	6.4	8.5
Cycle Q Clear(g_c), s	15.2	12.4	12.3	6.4	9.6	4.8	8.7	4.9	1.1	4.8	6.4	8.5
Prop In Lane	1.00		1.00	1.00		1.00	1.00		1.00	1.00		1.00
Lane Grp Cap(c), veh/h	575	2600	807	149	904	290	369	314	262	376	209	176
V/C Ratio(X)	0.83	0.49	0.49	0.19	0.73	0.39	0.63	0.43	0.10	0.35	0.78	1.46
Avail Cap(c_a), veh/h	929	7648	2374	385	4807	1541	440	713	594	549	713	599
HCM Platoon Ratio	1.00	1.00	1.00	1.00	1.00	1.00	1.00	1.00	1.00	1.00	1.00	1.00
Upstream Filter(I)	1.00	1.00	1.00	1.00	1.00	1.00	1.00	1.00	1.00	1.00	1.00	1.00
Uniform Delay (d), s/veh	16.9	12.2	12.2	28.0	29.4	27.4	24.6	28.4	26.8	26.4	32.9	33.8
Incr Delay (d2), s/veh	3.6	0.1	0.5	0.6	1.2	0.9	2.1	0.9	0.2	0.6	6.0	212.4
Initial Q Delay(d3), s/veh	0.0	0.0	0.0	0.0	0.0	0.0	0.0	0.0	0.0	0.0	0.0	0.0
%ile BackOfQ(50%),veh/ln	5.7	3.9	3.7	0.4	3.6	1.7	3.5	2.1	0.4	1.9	3.1	13.4
Unsig. Movement Delay, s/veh												
LnGrp Delay(d), s/veh	20.5	12.4	12.6	28.6	30.5	28.2	26.7	29.3	27.0	27.0	38.9	246.2
LnGrp LOS	C	B	B	C	C	C	C	C	C	C	D	F
Approach Vol, veh/h		2144			804			393			549	
Approach Delay, s/veh		14.2			30.1			27.6			132.7	
Approach LOS		B			C			C			F	


Timer - Assigned Phs	1	2	3	4		6	7	8				
Phs Duration (G+Y+Rc), s	24.8	19.9	12.6	18.8		44.8	16.9	14.5				
Change Period (Y+Rc), s	6.0	6.0	6.0	6.0		6.0	6.0	6.0				
Max Green Setting (Gmax), s	34.0	74.0	14.0	29.0		114.0	14.0	29.0				
Max Q Clear Time (g_c+I1), s	17.2	11.6	6.8	6.9		14.4	10.7	8.4				
Green Ext Time (p_c), s	1.6	2.3	0.2	0.3		3.1	0.2	0.1				

Intersection Summary	
HCM 7th Control Delay, s/veh	35.6
HCM 7th LOS	D

Notes

User approved pedestrian interval to be less than phase max green.

Build - 2028

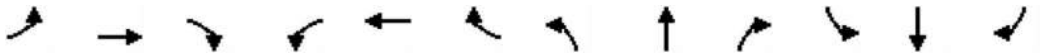

Movement	EBL	EBT	EBR	WBL	WBT	WBR	NBL	NBT	NBR	SBL	SBT	SBR
Lane Configurations												
Traffic Volume (veh/h)	344	535	131	9	1042	93	320	111	19	98	60	443
Future Volume (veh/h)	344	535	131	9	1042	93	320	111	19	98	60	443
Initial Q (Qb), veh	0	0	0	0	0	0	0	0	0	0	0	0
Lane Width Adj.	1.00	1.00	1.00	1.00	1.00	1.00	1.00	1.00	1.00	1.00	1.00	1.00
Ped-Bike Adj(A_pbT)	1.00		1.00	1.00		1.00	1.00		1.00	1.00		1.00
Parking Bus, Adj	1.00	1.00	1.00	1.00	1.00	1.00	1.00	1.00	1.00	1.00	1.00	1.00
Work Zone On Approach		No			No			No			No	
Adj Sat Flow, veh/h/ln	1767	1693	1796	1870	1811	1841	1856	1841	1870	1826	1811	1870
Adj Flow Rate, veh/h	374	582	142	10	1133	101	348	121	21	107	65	482
Peak Hour Factor	0.92	0.92	0.92	0.92	0.92	0.92	0.92	0.92	0.92	0.92	0.92	0.92
Percent Heavy Veh, %	9	14	7	2	6	4	3	4	2	5	6	2
Cap, veh/h	423	2466	812	286	1380	436	459	340	293	286	107	94
Arrive On Green	0.19	0.53	0.53	0.28	0.28	0.28	0.20	0.18	0.18	0.08	0.06	0.06
Sat Flow, veh/h	1682	4621	1522	730	4944	1560	1767	1841	1585	1739	1811	1585
Grp Volume(v), veh/h	374	582	142	10	1133	101	348	121	21	107	65	482
Grp Sat Flow(s),veh/h/ln	1682	1540	1522	730	1648	1560	1767	1841	1585	1739	1811	1585
Q Serve(g_s), s	13.0	5.9	4.2	0.9	18.7	4.4	15.4	5.0	1.0	5.0	3.1	5.2
Cycle Q Clear(g_c), s	13.0	5.9	4.2	0.9	18.7	4.4	15.4	5.0	1.0	5.0	3.1	5.2
Prop In Lane	1.00		1.00	1.00		1.00	1.00		1.00	1.00		1.00
Lane Grp Cap(c), veh/h	423	2466	812	286	1380	436	459	340	293	286	107	94
V/C Ratio(X)	0.88	0.24	0.17	0.03	0.82	0.23	0.76	0.36	0.07	0.37	0.61	5.13
Avail Cap(c_a), veh/h	764	5232	1724	575	3337	1053	487	505	435	532	497	435
HCM Platoon Ratio	1.00	1.00	1.00	1.00	1.00	1.00	1.00	1.00	1.00	1.00	1.00	1.00
Upstream Filter(I)	1.00	1.00	1.00	1.00	1.00	1.00	1.00	1.00	1.00	1.00	1.00	1.00
Uniform Delay (d), s/veh	19.0	10.9	10.5	23.0	29.5	24.3	28.2	31.1	29.5	34.8	40.1	41.1
Incr Delay (d2), s/veh	6.3	0.0	0.1	0.0	1.3	0.3	6.4	0.6	0.1	0.8	5.4	1881.0
Initial Q Delay(d3), s/veh	0.0	0.0	0.0	0.0	0.0	0.0	0.0	0.0	0.0	0.0	0.0	0.0
%ile BackOfQ(50%),veh/ln	5.1	1.7	1.2	0.1	7.0	1.5	6.8	2.2	0.4	2.0	1.5	51.0
Unsig. Movement Delay, s/veh												
LnGrp Delay(d), s/veh	25.3	10.9	10.6	23.1	30.7	24.6	34.6	31.7	29.6	35.6	45.5	1922.2
LnGrp LOS	C	B	B	C	C	C	C	C	C	D	D	F
Approach Vol, veh/h		1098			1244			490			654	
Approach Delay, s/veh		15.8			30.2			33.7			1427.0	
Approach LOS		B			C			C			F	

Timer - Assigned Phs	1	2	3	4		6	7	8
Phs Duration (G+Y+Rc), s	22.2	30.4	12.6	22.1		52.7	23.6	11.2
Change Period (Y+Rc), s	6.0	6.0	6.0	6.0		6.0	6.0	6.0
Max Green Setting (Gmax), s	34.0	59.0	19.0	24.0		99.0	19.0	24.0
Max Q Clear Time (g_c+I1), s	15.0	20.7	7.0	7.0		7.9	17.4	5.1
Green Ext Time (p_c), s	1.3	3.7	0.2	0.2		1.4	0.2	0.1

Intersection Summary	
HCM 7th Control Delay, s/veh	288.2
HCM 7th LOS	F

Notes

User approved pedestrian interval to be less than phase max green.


Intersection	
Int Delay, s/veh	1.2

Movement	EBL	EBT	EBR	WBL	WBT	WBR	NBL	NBT	NBR	SBL	SBT	SBR
Lane Configurations												
Traffic Vol, veh/h	35	0	17	0	0	0	12	414	0	0	193	5
Future Vol, veh/h	35	0	17	0	0	0	12	414	0	0	193	5
Conflicting Peds, #/hr	0	0	0	0	0	0	0	0	0	0	0	0
Sign Control	Stop	Stop	Stop	Stop	Stop	Stop	Free	Free	Free	Free	Free	Free
RT Channelized	-	-	None	-	-	None	-	-	None	-	-	None
Storage Length	-	-	-	-	-	-	235	-	-	-	-	225
Veh in Median Storage, #	-	0	-	-	0	-	-	0	-	-	0	-
Grade, %	-	0	-	-	0	-	-	0	-	-	0	-
Peak Hour Factor	92	92	92	92	92	92	92	92	92	92	92	92
Heavy Vehicles, %	2	2	2	2	2	2	3	3	3	6	6	6
Mvmt Flow	38	0	18	0	0	0	13	450	0	0	210	5

Major/Minor	Minor2			Minor1			Major1			Major2		
Conflicting Flow All	686	686	210	686	691	450	215	0	0	450	0	0
Stage 1	210	210	-	476	476	-	-	-	-	-	-	-
Stage 2	476	476	-	210	215	-	-	-	-	-	-	-
Critical Hdwy	7.12	6.52	6.22	7.12	6.52	6.22	4.13	-	-	4.16	-	-
Critical Hdwy Stg 1	6.12	5.52	-	6.12	5.52	-	-	-	-	-	-	-
Critical Hdwy Stg 2	6.12	5.52	-	6.12	5.52	-	-	-	-	-	-	-
Follow-up Hdwy	3.518	4.018	3.318	3.518	4.018	3.318	2.227	-	-	2.254	-	-
Pot Cap-1 Maneuver	362	370	830	362	368	609	1349	-	-	1090	-	-
Stage 1	792	729	-	570	557	-	-	-	-	-	-	-
Stage 2	570	557	-	792	725	-	-	-	-	-	-	-
Platoon blocked, %								-	-		-	-
Mov Cap-1 Maneuver	358	367	830	350	364	609	1349	-	-	1090	-	-
Mov Cap-2 Maneuver	358	367	-	350	364	-	-	-	-	-	-	-
Stage 1	792	729	-	564	551	-	-	-	-	-	-	-
Stage 2	564	551	-	775	725	-	-	-	-	-	-	-

Approach	EB	WB	NB	SB
HCM Ctrl Dly, s/v	14.38	0	0.22	0
HCM LOS	B	A		

Minor Lane/Major Mvmt	NBL	NBT	NBR	EBLn1	WBLn1	SBL	SBT	SBR
Capacity (veh/h)	1349	-	-	440	-	1090	-	-
HCM Lane V/C Ratio	0.01	-	-	0.128	-	-	-	-
HCM Ctrl Dly (s/v)	7.7	-	-	14.4	0	0	-	-
HCM Lane LOS	A	-	-	B	A	A	-	-
HCM 95th %tile Q(veh)	0	-	-	0.4	-	0	-	-

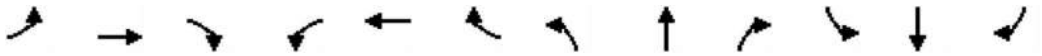

Movement	EBL	EBT	EBR	WBL	WBT	WBR	NBL	NBT	NBR	SBL	SBT	SBR
Lane Configurations												
Traffic Volume (veh/h)	455	1208	393	28	630	107	228	131	27	124	162	243
Future Volume (veh/h)	455	1208	393	28	630	107	228	131	27	124	162	243
Initial Q (Qb), veh	0	0	0	0	0	0	0	0	0	0	0	0
Lane Width Adj.	1.00	1.00	1.00	1.00	1.00	1.00	1.00	1.00	1.00	1.00	1.00	1.00
Ped-Bike Adj(A_pbT)	1.00		1.00	1.00		1.00	1.00		1.00	1.00		1.00
Parking Bus, Adj	1.00	1.00	1.00	1.00	1.00	1.00	1.00	1.00	1.00	1.00	1.00	1.00
Work Zone On Approach		No			No			No			No	
Adj Sat Flow, veh/h/ln	1870	1870	1870	1870	1811	1870	1826	1870	1841	1870	1870	1856
Adj Flow Rate, veh/h	479	1272	414	29	663	113	240	138	28	131	171	256
Peak Hour Factor	0.95	0.95	0.95	0.95	0.95	0.95	0.95	0.95	0.95	0.95	0.95	0.95
Percent Heavy Veh, %	2	2	2	2	6	2	5	2	4	2	2	3
Cap, veh/h	572	2588	803	146	901	289	370	327	273	379	217	183
Arrive On Green	0.25	0.51	0.51	0.18	0.18	0.18	0.14	0.18	0.18	0.09	0.12	0.12
Sat Flow, veh/h	1781	5106	1585	292	4944	1585	1739	1870	1560	1781	1870	1572
Grp Volume(v), veh/h	479	1272	414	29	663	113	240	138	28	131	171	256
Grp Sat Flow(s),veh/h/ln	1781	1702	1585	292	1648	1585	1739	1870	1560	1781	1870	1572
Q Serve(g_s), s	15.5	12.7	13.5	7.0	9.8	4.9	9.1	5.1	1.2	4.9	6.9	9.0
Cycle Q Clear(g_c), s	15.5	12.7	13.5	7.0	9.8	4.9	9.1	5.1	1.2	4.9	6.9	9.0
Prop In Lane	1.00		1.00	1.00		1.00	1.00		1.00	1.00		1.00
Lane Grp Cap(c), veh/h	572	2588	803	146	901	289	370	327	273	379	217	183
V/C Ratio(X)	0.84	0.49	0.52	0.20	0.74	0.39	0.65	0.42	0.10	0.35	0.79	1.40
Avail Cap(c_a), veh/h	913	7507	2330	372	4718	1513	432	699	583	548	699	588
HCM Platoon Ratio	1.00	1.00	1.00	1.00	1.00	1.00	1.00	1.00	1.00	1.00	1.00	1.00
Upstream Filter(I)	1.00	1.00	1.00	1.00	1.00	1.00	1.00	1.00	1.00	1.00	1.00	1.00
Uniform Delay (d), s/veh	17.2	12.6	12.8	28.8	29.9	27.9	24.6	28.5	26.9	26.6	33.3	34.3
Incr Delay (d2), s/veh	3.9	0.1	0.5	0.7	1.2	0.9	2.7	0.9	0.2	0.5	6.2	188.0
Initial Q Delay(d3), s/veh	0.0	0.0	0.0	0.0	0.0	0.0	0.0	0.0	0.0	0.0	0.0	0.0
%ile BackOfQ(50%),veh/ln	5.9	4.0	4.1	0.5	3.7	1.8	3.7	2.2	0.4	2.0	3.3	12.7
Unsig. Movement Delay, s/veh												
LnGrp Delay(d), s/veh	21.2	12.7	13.3	29.4	31.1	28.8	27.2	29.4	27.0	27.2	39.6	222.2
LnGrp LOS	C	B	B	C	C	C	C	C	C	C	D	F
Approach Vol, veh/h		2165			805			406			558	
Approach Delay, s/veh		14.7			30.7			27.9			120.5	
Approach LOS		B			C			C			F	

Timer - Assigned Phs	1	2	3	4		6	7	8
Phs Duration (G+Y+Rc), s	25.2	20.1	12.7	19.6		45.3	17.2	15.0
Change Period (Y+Rc), s	6.0	6.0	6.0	6.0		6.0	6.0	6.0
Max Green Setting (Gmax), s	34.0	74.0	14.0	29.0		114.0	14.0	29.0
Max Q Clear Time (g_c+I1), s	17.5	11.8	6.9	7.1		14.7	11.1	8.9
Green Ext Time (p_c), s	1.6	2.3	0.2	0.3		3.0	0.2	0.1

Intersection Summary	
HCM 7th Control Delay, s/veh	34.3
HCM 7th LOS	C

Notes

User approved pedestrian interval to be less than phase max green.

Intersection	
Int Delay, s/veh	0.8


Movement	EBL	EBT	EBR	WBL	WBT	WBR	NBL	NBT	NBR	SBL	SBT	SBR
Lane Configurations												
Traffic Vol, veh/h	13	0	20	0	0	0	20	373	0	0	553	29
Future Vol, veh/h	13	0	20	0	0	0	20	373	0	0	553	29
Conflicting Peds, #/hr	0	0	0	0	0	0	0	0	0	0	0	0
Sign Control	Stop	Stop	Stop	Stop	Stop	Stop	Free	Free	Free	Free	Free	Free
RT Channelized	-	-	None	-	-	None	-	-	None	-	-	None
Storage Length	-	-	-	-	-	-	235	-	-	-	-	225
Veh in Median Storage, #	-	0	-	-	0	-	-	0	-	-	0	-
Grade, %	-	0	-	-	0	-	-	0	-	-	0	-
Peak Hour Factor	92	92	92	92	92	92	92	92	92	92	92	92
Heavy Vehicles, %	2	2	2	2	2	2	2	4	2	2	2	2
Mvmt Flow	14	0	22	0	0	0	22	405	0	0	601	32

Major/Minor	Minor2			Minor1			Major1			Major2		
Conflicting Flow All	1050	1050	601	1050	1082	405	633	0	0	405	0	0
Stage 1	601	601	-	449	449	-	-	-	-	-	-	-
Stage 2	449	449	-	601	633	-	-	-	-	-	-	-
Critical Hdwy	7.12	6.52	6.22	7.12	6.52	6.22	4.12	-	-	4.12	-	-
Critical Hdwy Stg 1	6.12	5.52	-	6.12	5.52	-	-	-	-	-	-	-
Critical Hdwy Stg 2	6.12	5.52	-	6.12	5.52	-	-	-	-	-	-	-
Follow-up Hdwy	3.518	4.018	3.318	3.518	4.018	3.318	2.218	-	-	2.218	-	-
Pot Cap-1 Maneuver	205	227	500	205	218	645	950	-	-	1153	-	-
Stage 1	487	489	-	589	572	-	-	-	-	-	-	-
Stage 2	589	572	-	487	474	-	-	-	-	-	-	-
Platoon blocked, %								-	-		-	-
Mov Cap-1 Maneuver	200	222	500	192	213	645	950	-	-	1153	-	-
Mov Cap-2 Maneuver	200	222	-	192	213	-	-	-	-	-	-	-
Stage 1	487	489	-	576	559	-	-	-	-	-	-	-
Stage 2	576	559	-	466	474	-	-	-	-	-	-	-

Approach	EB	WB	NB	SB
HCM Ctrl Dly, s/v	17.9	0	0.45	0
HCM LOS	C	A		

Minor Lane/Major Mvmt	NBL	NBT	NBR	EBLn1	WBLn1	SBL	SBT	SBR
Capacity (veh/h)	950	-	-	315	-	1153	-	-
HCM Lane V/C Ratio	0.023	-	-	0.114	-	-	-	-
HCM Ctrl Dly (s/v)	8.9	-	-	17.9	0	0	-	-
HCM Lane LOS	A	-	-	C	A	A	-	-
HCM 95th %tile Q(veh)	0.1	-	-	0.4	-	0	-	-

Build w/Improvements - 2028

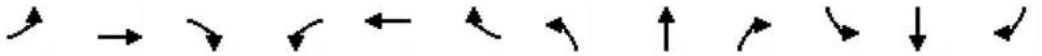


Movement	EBL	EBT	EBR	WBL	WBT	WBR	NBL	NBT	NBR	SBL	SBT	SBR
Lane Configurations												
Traffic Volume (veh/h)	344	535	131	9	1042	93	320	111	19	98	60	443
Future Volume (veh/h)	344	535	131	9	1042	93	320	111	19	98	60	443
Initial Q (Qb), veh	0	0	0	0	0	0	0	0	0	0	0	0
Lane Width Adj.	1.00	1.00	1.00	1.00	1.00	1.00	1.00	1.00	1.00	1.00	1.00	1.00
Ped-Bike Adj(A_pbT)	1.00		1.00	1.00		1.00	1.00		1.00	1.00		1.00
Parking Bus, Adj	1.00	1.00	1.00	1.00	1.00	1.00	1.00	1.00	1.00	1.00	1.00	1.00
Work Zone On Approach		No			No			No			No	
Adj Sat Flow, veh/h/ln	1767	1693	1796	1870	1811	1841	1856	1841	1870	1826	1811	1870
Adj Flow Rate, veh/h	374	582	142	10	1133	101	348	121	21	107	65	482
Peak Hour Factor	0.92	0.92	0.92	0.92	0.92	0.92	0.92	0.92	0.92	0.92	0.92	0.92
Percent Heavy Veh, %	9	14	7	2	6	4	3	4	2	5	6	2
Cap, veh/h	423	2466	812	286	1380	436	459	340	293	286	107	389
Arrive On Green	0.19	0.53	0.53	0.28	0.28	0.28	0.20	0.18	0.18	0.08	0.06	0.06
Sat Flow, veh/h	1682	4621	1522	730	4944	1560	1767	1841	1585	1739	1811	1585
Grp Volume(v), veh/h	374	582	142	10	1133	101	348	121	21	107	65	482
Grp Sat Flow(s),veh/h/ln	1682	1540	1522	730	1648	1560	1767	1841	1585	1739	1811	1585
Q Serve(g_s), s	13.0	5.9	4.2	0.9	18.7	4.4	15.4	5.0	1.0	5.0	3.1	5.2
Cycle Q Clear(g_c), s	13.0	5.9	4.2	0.9	18.7	4.4	15.4	5.0	1.0	5.0	3.1	5.2
Prop In Lane	1.00		1.00	1.00		1.00	1.00		1.00	1.00		1.00
Lane Grp Cap(c), veh/h	423	2466	812	286	1380	436	459	340	293	286	107	389
V/C Ratio(X)	0.88	0.24	0.17	0.03	0.82	0.23	0.76	0.36	0.07	0.37	0.61	1.24
Avail Cap(c_a), veh/h	764	5232	1724	575	3337	1053	487	505	435	532	497	730
HCM Platoon Ratio	1.00	1.00	1.00	1.00	1.00	1.00	1.00	1.00	1.00	1.00	1.00	1.00
Upstream Filter(I)	1.00	1.00	1.00	1.00	1.00	1.00	1.00	1.00	1.00	1.00	1.00	1.00
Uniform Delay (d), s/veh	19.0	10.9	10.5	23.0	29.5	24.3	28.2	31.1	29.5	34.8	40.1	33.0
Incr Delay (d2), s/veh	6.3	0.0	0.1	0.0	1.3	0.3	6.4	0.6	0.1	0.8	5.4	118.4
Initial Q Delay(d3), s/veh	0.0	0.0	0.0	0.0	0.0	0.0	0.0	0.0	0.0	0.0	0.0	0.0
%ile BackOfQ(50%),veh/ln	5.1	1.7	1.2	0.1	7.0	1.5	6.8	2.2	0.4	2.0	1.5	20.4
Unsig. Movement Delay, s/veh												
LnGrp Delay(d), s/veh	25.3	10.9	10.6	23.1	30.7	24.6	34.6	31.7	29.6	35.6	45.5	151.4
LnGrp LOS	C	B	B	C	C	C	C	C	C	D	D	F
Approach Vol, veh/h		1098			1244			490			654	
Approach Delay, s/veh		15.8			30.2			33.7			122.0	
Approach LOS		B			C			C			F	

Timer - Assigned Phs	1	2	3	4		6	7	8
Phs Duration (G+Y+Rc), s	22.2	30.4	12.6	22.1		52.7	23.6	11.2
Change Period (Y+Rc), s	6.0	6.0	6.0	6.0		6.0	6.0	6.0
Max Green Setting (Gmax), s	34.0	59.0	19.0	24.0		99.0	19.0	24.0
Max Q Clear Time (g_c+I1), s	15.0	20.7	7.0	7.0		7.9	17.4	5.1
Green Ext Time (p_c), s	1.3	3.7	0.2	0.2		1.4	0.2	0.1

Intersection Summary	
HCM 7th Control Delay, s/veh	43.4
HCM 7th LOS	D

Notes

User approved pedestrian interval to be less than phase max green.

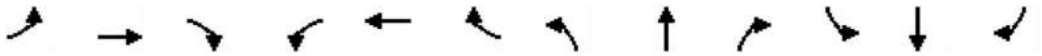

Movement	EBL	EBT	EBR	WBL	WBT	WBR	NBL	NBT	NBR	SBL	SBT	SBR
Lane Configurations												
Traffic Volume (veh/h)	455	1208	393	28	630	107	228	131	27	124	162	243
Future Volume (veh/h)	455	1208	393	28	630	107	228	131	27	124	162	243
Initial Q (Qb), veh	0	0	0	0	0	0	0	0	0	0	0	0
Lane Width Adj.	1.00	1.00	1.00	1.00	1.00	1.00	1.00	1.00	1.00	1.00	1.00	1.00
Ped-Bike Adj(A_pbT)	1.00		1.00	1.00		1.00	1.00		1.00	1.00		1.00
Parking Bus, Adj	1.00	1.00	1.00	1.00	1.00	1.00	1.00	1.00	1.00	1.00	1.00	1.00
Work Zone On Approach		No			No			No			No	
Adj Sat Flow, veh/h/ln	1870	1870	1870	1870	1811	1870	1826	1870	1841	1870	1870	1856
Adj Flow Rate, veh/h	479	1272	414	29	663	113	240	138	28	131	171	256
Peak Hour Factor	0.95	0.95	0.95	0.95	0.95	0.95	0.95	0.95	0.95	0.95	0.95	0.95
Percent Heavy Veh, %	2	2	2	2	6	2	5	2	4	2	2	3
Cap, veh/h	572	2588	803	146	901	289	370	327	273	379	217	571
Arrive On Green	0.25	0.51	0.51	0.18	0.18	0.18	0.14	0.18	0.18	0.09	0.12	0.12
Sat Flow, veh/h	1781	5106	1585	292	4944	1585	1739	1870	1560	1781	1870	1572
Grp Volume(v), veh/h	479	1272	414	29	663	113	240	138	28	131	171	256
Grp Sat Flow(s),veh/h/ln	1781	1702	1585	292	1648	1585	1739	1870	1560	1781	1870	1572
Q Serve(g_s), s	15.5	12.7	13.5	7.0	9.8	4.9	9.1	5.1	1.2	4.9	6.9	9.0
Cycle Q Clear(g_c), s	15.5	12.7	13.5	7.0	9.8	4.9	9.1	5.1	1.2	4.9	6.9	9.0
Prop In Lane	1.00		1.00	1.00		1.00	1.00		1.00	1.00		1.00
Lane Grp Cap(c), veh/h	572	2588	803	146	901	289	370	327	273	379	217	571
V/C Ratio(X)	0.84	0.49	0.52	0.20	0.74	0.39	0.65	0.42	0.10	0.35	0.79	0.45
Avail Cap(c_a), veh/h	913	7507	2330	372	4718	1513	432	699	583	548	699	977
HCM Platoon Ratio	1.00	1.00	1.00	1.00	1.00	1.00	1.00	1.00	1.00	1.00	1.00	1.00
Upstream Filter(I)	1.00	1.00	1.00	1.00	1.00	1.00	1.00	1.00	1.00	1.00	1.00	1.00
Uniform Delay (d), s/veh	17.2	12.6	12.8	28.8	29.9	27.9	24.6	28.5	26.9	26.6	33.3	18.8
Incr Delay (d2), s/veh	3.9	0.1	0.5	0.7	1.2	0.9	2.7	0.9	0.2	0.5	6.2	0.6
Initial Q Delay(d3), s/veh	0.0	0.0	0.0	0.0	0.0	0.0	0.0	0.0	0.0	0.0	0.0	0.0
%ile BackOfQ(50%),veh/ln	5.9	4.0	4.1	0.5	3.7	1.8	3.7	2.2	0.4	2.0	3.3	3.2
Unsig. Movement Delay, s/veh												
LnGrp Delay(d), s/veh	21.2	12.7	13.3	29.4	31.1	28.8	27.2	29.4	27.0	27.2	39.6	19.3
LnGrp LOS	C	B	B	C	C	C	C	C	C	C	D	B
Approach Vol, veh/h		2165			805			406			558	
Approach Delay, s/veh		14.7			30.7			27.9			27.4	
Approach LOS		B			C			C			C	

Timer - Assigned Phs	1	2	3	4		6	7	8				
Phs Duration (G+Y+Rc), s	25.2	20.1	12.7	19.6		45.3	17.2	15.0				
Change Period (Y+Rc), s	6.0	6.0	6.0	6.0		6.0	6.0	6.0				
Max Green Setting (Gmax), s	34.0	74.0	14.0	29.0		114.0	14.0	29.0				
Max Q Clear Time (g_c+I1), s	17.5	11.8	6.9	7.1		14.7	11.1	8.9				
Green Ext Time (p_c), s	1.6	2.3	0.2	0.3		3.0	0.2	0.1				

Intersection Summary												
HCM 7th Control Delay, s/veh			21.1									
HCM 7th LOS			C									

Notes

User approved pedestrian interval to be less than phase max green.

Appendix D
Growth Rate Data

Growth Rate Based on U.S Census Bureau			
Geographic Area	2010 Census	2020 Census	2010-2020 Population % Change
Hall County	179,684	203,136	1.2%
Average			1.2%

GDOT Historical Growth Rate																			
Location	Station ID	2025	2024	2023	2022	2021	2020	2019	2018	2017	2016	2015	2014	2013	2012	2011	5 year	10 year	15 year
SR 347/Friendship Road west of Bogan Road	139-0487	-	-	26925	-	26025	-	21825	-	-	-	15450	-	13825	-	13125	5.4%	7.2%	6.2%
Ridge Road south of SR 347/Friendship Road	139-7382	8825	-	-	7425	-	-	-	7050	-	-	5850	-	-	-	4800	5.9%	3.3%	4.4%
Bogan Road south of SR 347/Friendship Road	139-7380	5900	-	5900	-	-	-	5600	-	-	4000	-	-	-	2975	-	0.0%	0.9%	5.4%
Ridge Road south of Thompson Mill Road	135-7359	0	-	-	9950	-	-	-	9950	-	-	-	7750	-	-	-	0.0%	3.2%	-
5 & 10 - Year Average																	2.8%	3.6%	5.3%
Weighted Average																		3.9%	

Due to COVID-19, the growth rate calculations did not consider data from March 2020 to July 2022. Instead, the latest count data available before 2020 was used to calculate the 5-year growth rate.

Growth Rate Based on Georgia Governor's Office of Planning and Budget Annual Population Projections		
Year	County Population	Growth Rate
2024	220128	
2028	231217	1.2%

Growth Rate Based on Regional Economic Models, Inc. Employment Projections		
Year	County Population	Growth Rate
2024	132387	
2028	135565	0.6%

Growth Rate Based on Regional Economic Models, Inc. Population Projections		
Year	County Population	Growth Rate
2024	217169	
2028	226297	1.0%

Appendix E
Trip Generation Reports

Single-Family Attached Housing
(215)


Vehicle Trip Ends vs: **Dwelling Units**
On a: **Weekday**

Setting/Location: **General Urban/Suburban**
Number of Studies: 22
Avg. Num. of Dwelling Units: 120
Directional Distribution: 50% entering, 50% exiting

Vehicle Trip Generation per Dwelling Unit

Average Rate	Range of Rates	Standard Deviation
7.20	4.70 - 10.97	1.61

Data Plot and Equation

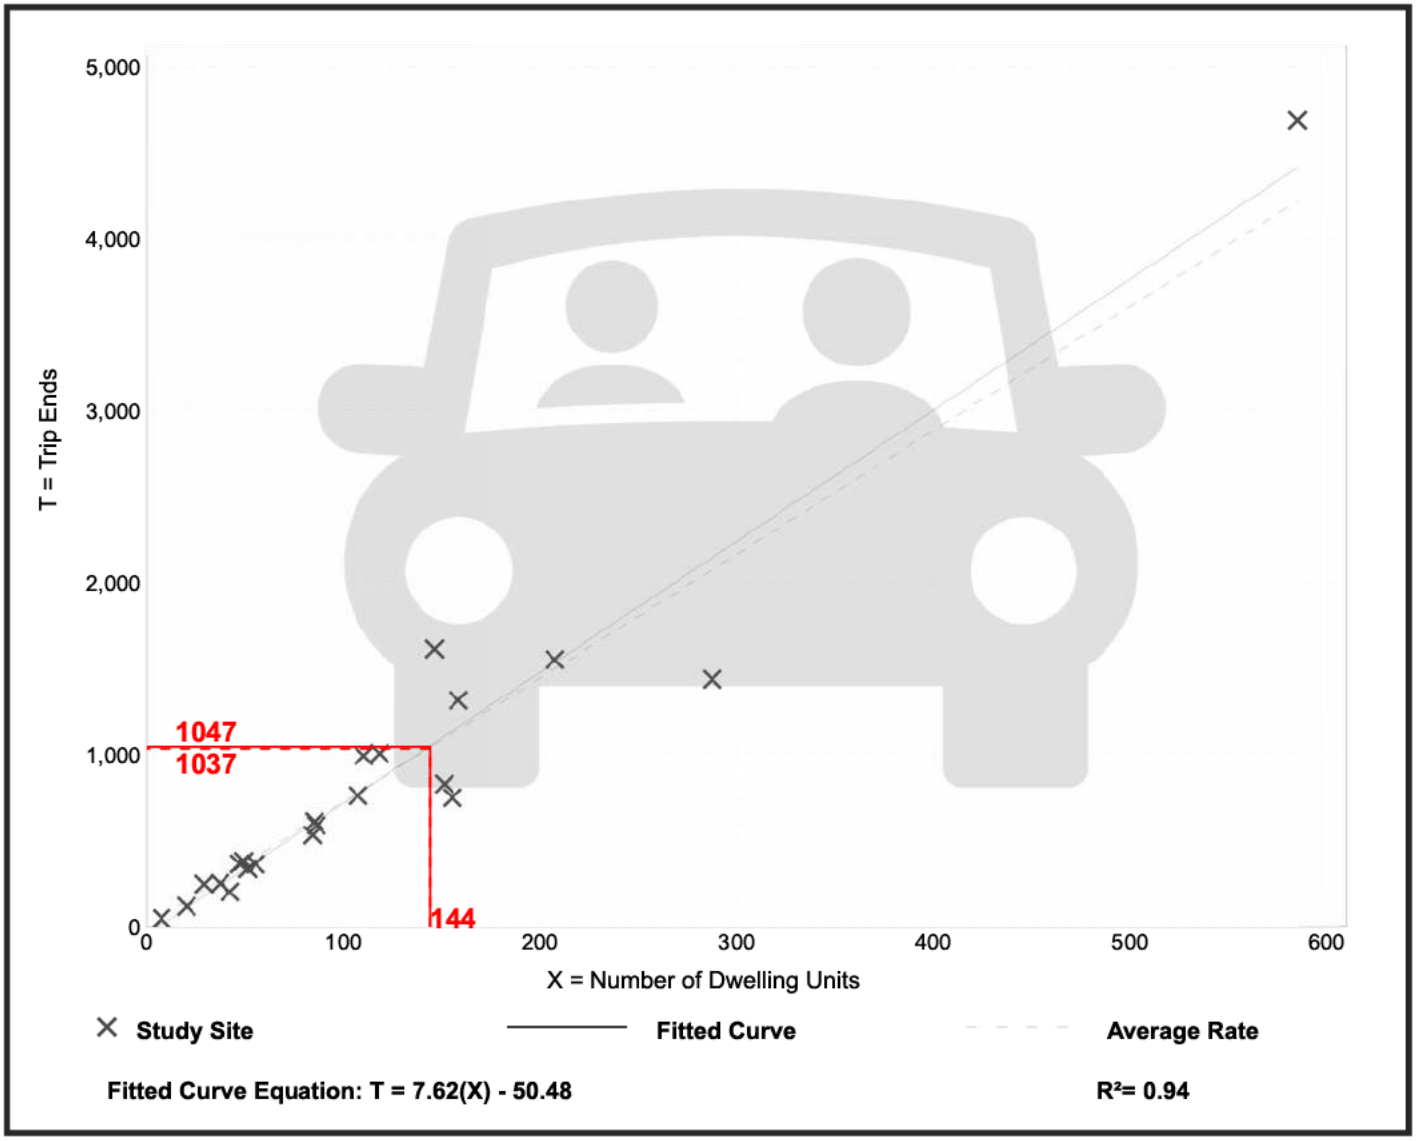


Single-Family Attached Housing
(215)

Vehicle Trip Ends vs:	**Dwelling Units**
On a:	**Weekday,**
	Peak Hour of Adjacent Street Traffic,
	One Hour Between 7 and 9 a.m.
Setting/Location:	**General Urban/Suburban**
Number of Studies:	46
Avg. Num. of Dwelling Units:	135
Directional Distribution:	25% entering, 75% exiting

Vehicle Trip Generation per Dwelling Unit

Average Rate	Range of Rates	Standard Deviation
0.48	0.12 - 0.74	0.14

Data Plot and Equation

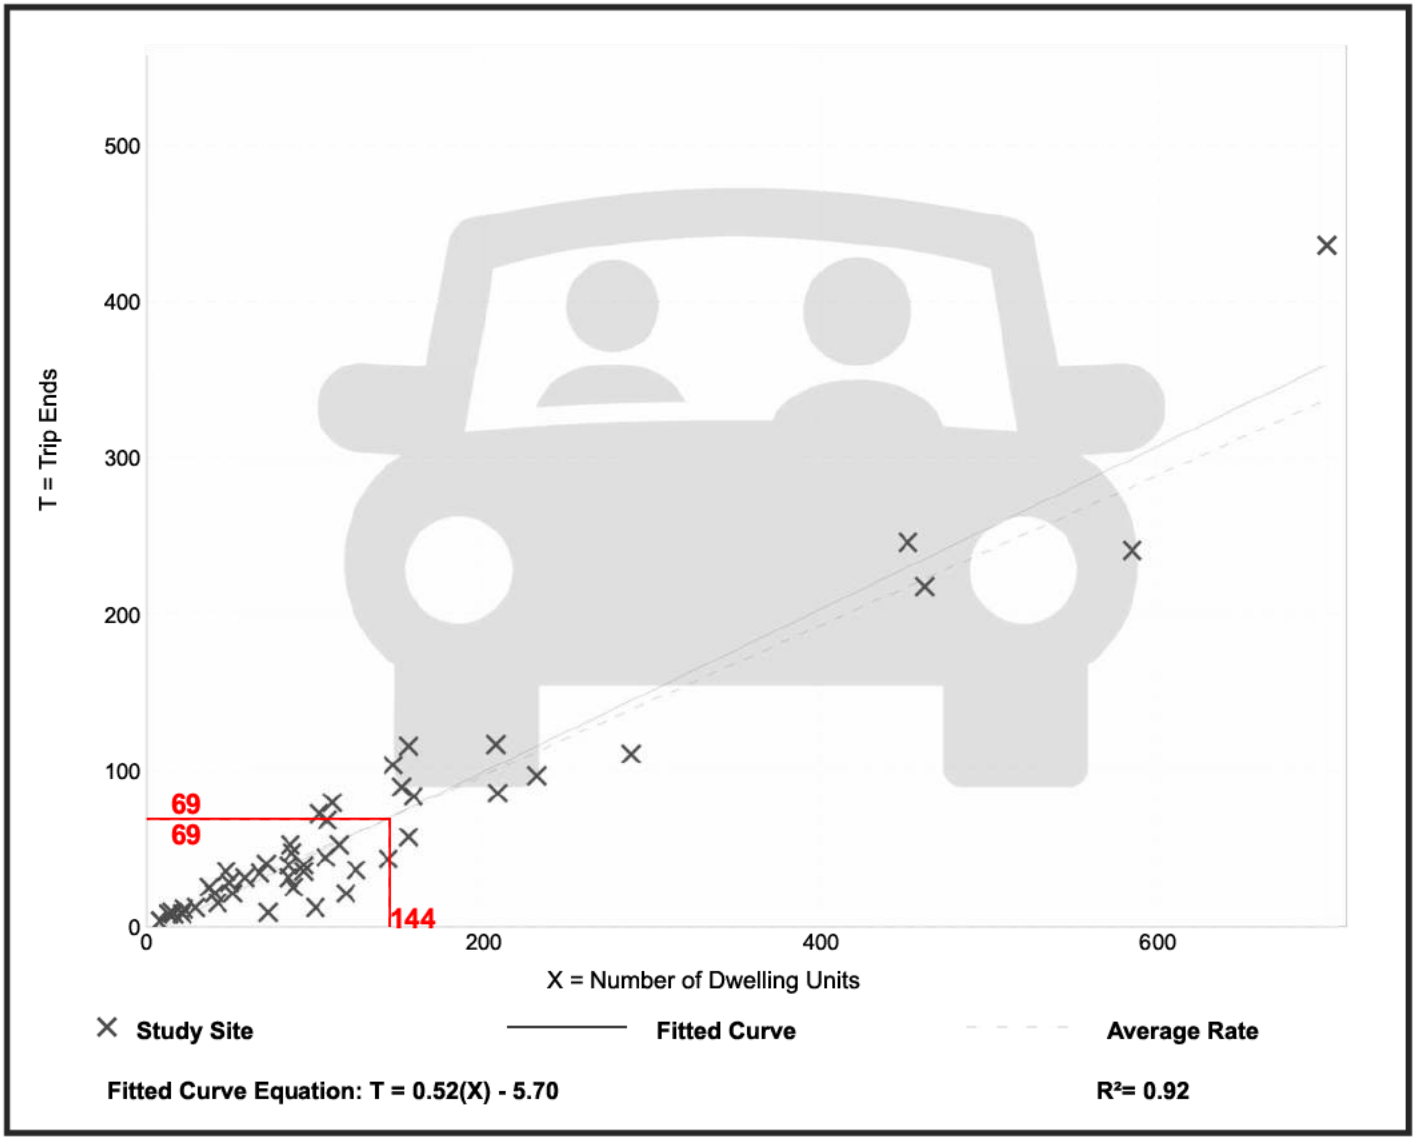


Single-Family Attached Housing
(215)

Vehicle Trip Ends vs:	**Dwelling Units**
On a:	**Weekday,**
	Peak Hour of Adjacent Street Traffic,
	One Hour Between 4 and 6 p.m.
Setting/Location:	**General Urban/Suburban**
Number of Studies:	51
Avg. Num. of Dwelling Units:	136
Directional Distribution:	59% entering, 41% exiting

Vehicle Trip Generation per Dwelling Unit

Average Rate	Range of Rates	Standard Deviation
0.57	0.17 - 1.25	0.18

Data Plot and Equation

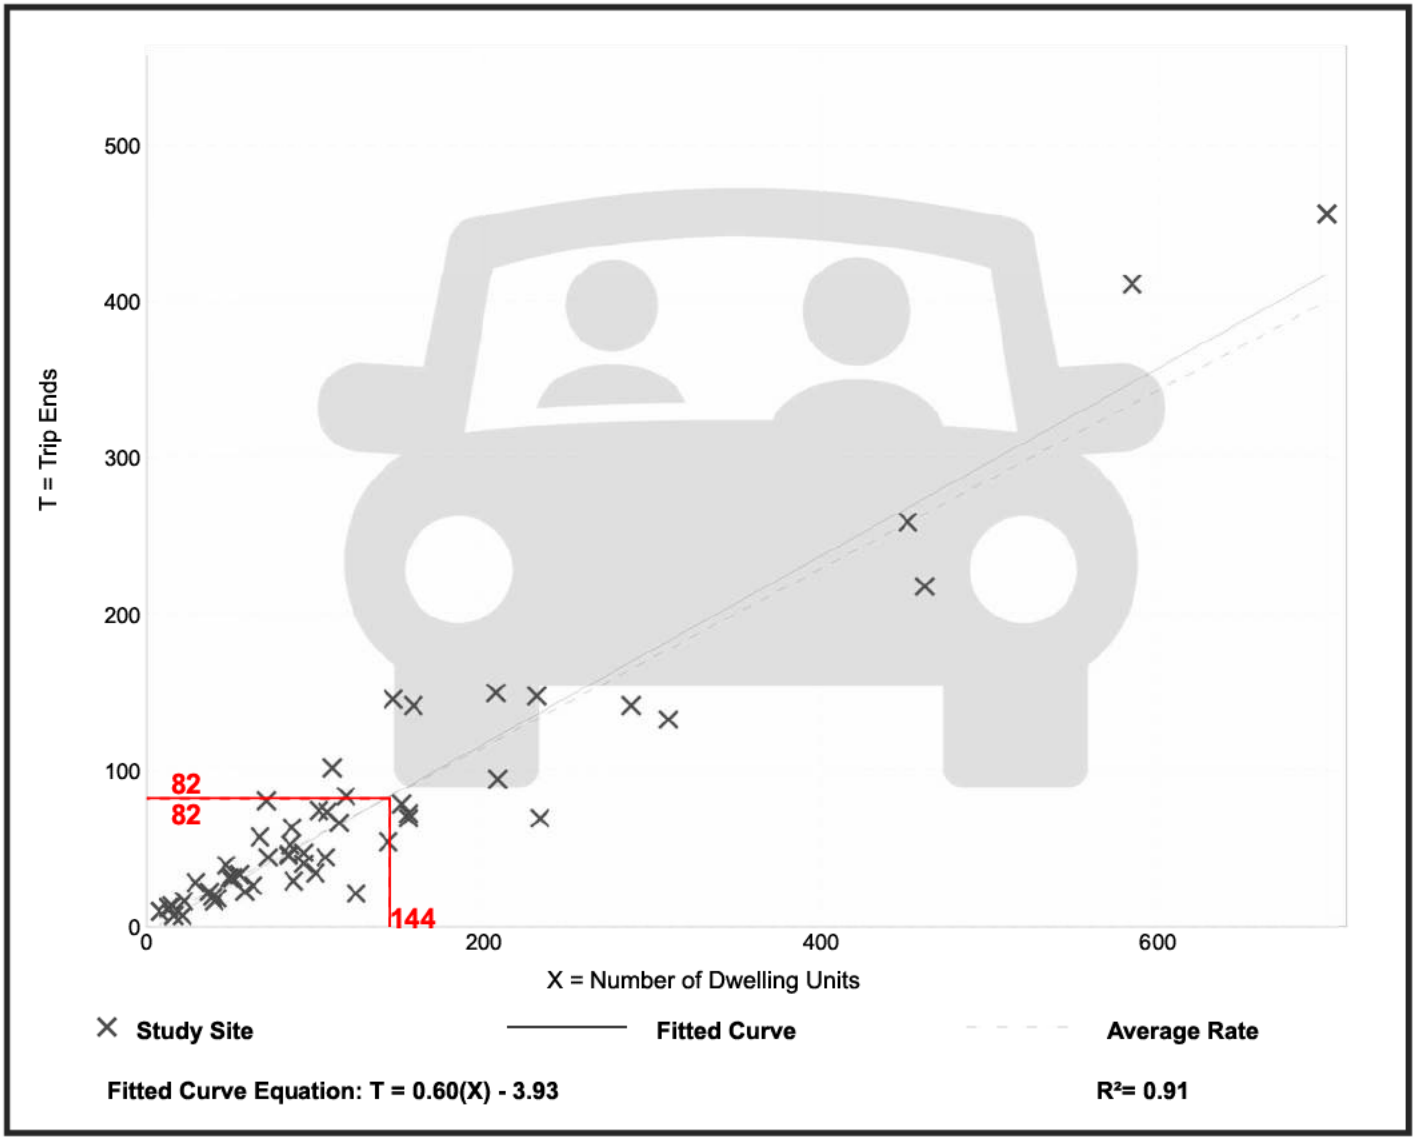

CITY OF
GAINESVILLE

WATER RESOURCES

August 27, 2026

bSide Oakwood, LLC
Attn: Jason Mendel
4640 Valais Court, Suite 200
Alpharetta, GA 30022

Re: Water Availability
Proposed 165-Unit Residential Townhome Development
0 Ridge Road
PIN: 08154 000016

Dear Mr. Mendel,

The purpose of this letter is to confirm the availability of water service to the above-referenced property.

The City of Gainesville owns and operates an existing 12-inch DIP water main in the right-of-way of Ridge Road, as well as a 16-inch DIP water main in the right-of-way of Friendship Road.

Currently, the City has adequate domestic water capacity to serve your proposed 165-unit, residential townhome development. Do not exceed the 165-unit development.

This confirmation of water availability is good for one year from the date of this letter at which time, it will become null and void unless engineered plans have been submitted for issuance of a development permit.

Please call me at (770) 538-2452 should you have any questions.

Sincerely,

Ben Smith
Civil Engineer I

cc: Tracy Robar, P.E., Engineering and Construction Div. Manager
Nick Swafford Permitting Services and GIS Manager

Hall County Government
PUBLIC WORKS AND UTILITIES

HALL COUNTY
GEORGIA

POST OFFICE DRAWER 1435

GAINESVILLE, GA 30503

t: 770.531.6800 | f: 770.531.3945

Jorge Gomez, P.E.

Director

Jason E. Skarda, PLS

Assistant Director

September 9, 2026

bSide Oakwood, LLC
4640 Valais Court, Suite 200
Alpharetta, A 30022

Subject: Sanitary Sewer Letter of Availability
0 Ridge Road
Parcel Id No.: 08154 000016
Flowery Branch, GA 30519

Dear Stephen Klee,

In response to your request, this letter will serve as confirmation that Hall County has sufficient volume to serve 0 Ridge Road for a proposed 140 townhomes (estimated average daily flow of 40,000 GPD) at this time. The nearest sanitary sewer main to this address is located on Friendship Road.

Any required easements or permissions from neighboring properties to connect to Hall County Sewer infrastructure, shall be the responsibility of the applicant / owner.

Sanitary sewer capacity allocation is available on a first come, first serve basis by purchasing the sewer taps. As such, this "availability" letter does not guarantee capacity. Additionally, this letter is non-transferable. If the project design changes, this letter is void and a new "availability" letter must be obtained.

If you have any questions or need more information, please call the Hall County Public Works and Utilities Department at 770-531-6800.

Sincerely,

Jason E. Skarda, PLS

Application for Sewer Availability Letter

Date: 9/1/26

Name of Applicant: bSide Oakwood, LLC Contact Number: [redacted]

Address of Applicant: 4640 Valais Court, Suite 200

City: Alpharetta State: GA Zip: 30022 E-mail: stephen@bsidepartners.com

Name of Agent: Stephen Klee Contact Number: (770) 652-5103

Address of Agent: 4640 Valais Court, Suite 200

City: Alpharetta State: GA Zip: 30022 E-mail: stephen@bsidepartners.com

THE APPLICANT NAMED ABOVE AFFIRMS THAT THEY ARE THE OWNER OR AGENT FOR THE OWNER OF THE PROPERTY DESCRIBED BELOW AND REQUESTS: (Please check the purpose of letter request and fill in all applicable information legibly and completely.)

AVAILABILITY: ☐ General Availability ☑ Rezoning ☐ Conditional Use Permit

Availability letters will require a minimum of one week from the date of application submittal.

Request from AR-I (Present Zoning) to R-X (Requested Zoning)

For the Purpose of ATTACHED RESIDENTIAL TOWNHOMES (Type of Development)

Address of Property: RIDGE ROAD BUFORD, GA 30519

Nearest Intersection to Property: FRIENDSHIP ROAD, HOG MOUNTAIN ROAD, AND RIDGE ROAD

Size of Tract: +/-20.85 acre(s), Lane Lot Number(s): 154, District(s): 8

Development Estimate Average Daily Sewer Flow (GPD): 40,000

Property Tax Parcel Number: 08154 000016 Proposed number of Lots: 160

(Below: For properties within protected watershed districts only)

Gross Density: _____ units per acre Net Density: _____ units per acre

Estimated amount of impervious surface: _____ Minimum Lot Size: _____

Aline S. da S. de Farias
Notary


Stephen P Klee
Signature of Owner(s)/Agent(s)

Stephen Klee
Printed Name of Owner(s)/Agent(s)

MANAGER
Title of Agent

Notary Seal

ALINE S DAS DE FARIAS NOTARY PUBLIC FULTON COUNTY GEORGIA EXPIRES 09/21/2027

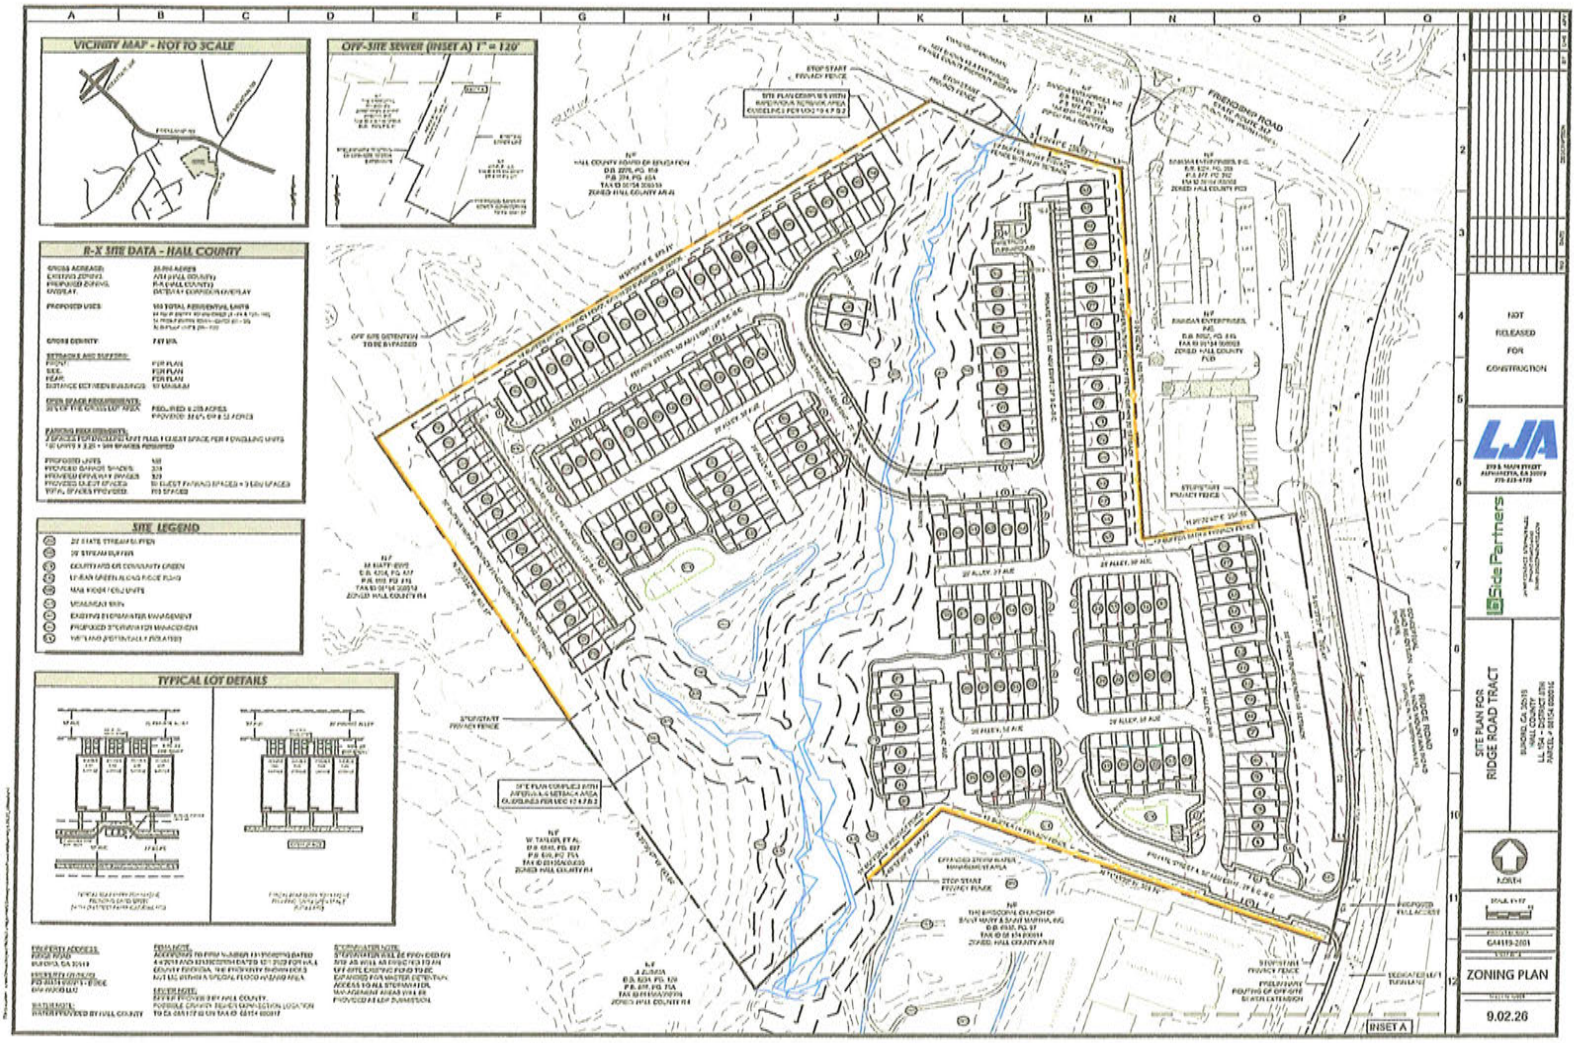
VICINITY MAP - NOT TO SCALE
OFF-SITE SEWER (INSET A) 1" = 120'
R-X SITE DATA - HALL COUNTY
SITE LEGEND
TYPICAL LOT DETAILS
NOT RELEASED FOR CONSTRUCTION
LJA
SideParners
SITE PLAN FOR RIDGE ROAD TRACT
NORTH
ZONING PLAN
9.02.26
INSET A

770.225.4730
www.LJA.com
299 South Main Street, Suite A, Alpharetta, Georgia 30009

September 1, 2026

To whom it may concern:

The property located on Ridge Road, parcel number 08154 000016, is planned to be rezoned from AR-I to R-X. The intent of this project is to develop a residential attached home subdivision consisting of 160 townhome units with an estimated average daily sewer flow of 40,000 GPD. This development will take approximately 18 months to complete.

Sincerely,

Tyler Marchman, PE



GEORGIA DEPARTMENT OF PUBLIC HEALTH
District 2 Public Health

Hall County Environmental Health

Location: 2875 Browns Bridge Road, Gainesville, GA 30504
Mailing Address: P. O. Box 5901, Gainesville, GA 30504
PH: 770-531-3973 • www.phdistrict2.org

Banks, Dawson, Forsyth, Franklin, Habersham, Hall, Hart, Lumpkin, Rabun, Stephens, Towns, Union and White Counties

To: Katie Ahmed, Director of Planning and Zoning

From: Hall County Environmental Health Department

Date: October 19, 2026

Subject: November 16, 2026 Hall County Planning Commission Meeting – Planning Items

Environmental Health has reviewed the Planning items listed below for the above referenced meeting. Please be advised that Environmental Health comments are based upon information provided by the applicant and current regulations and policies. If the information, site conditions, regulations, and/or policies, etc. change after comments are provided, these recommendations/comments will be invalidated. The comments provided are not considered approval. Furthermore, Board of Commissioners approval does not constitute Environmental Health approval.

* 3411 Springdale Forrest Circle, KD South, LLC: All proposed lots must meet Hall County Board of Health Lot Size Resolution requirements. Please note that BOC approval does not imply approval from other county departments. Further determination will be made during the plat review process. All proposed plats must be submitted to the Hall County Plat Review Team for review and approval prior to submittal to Clerk of Courts for recordation.

* Item 2A/B, 1646 Candler Road, Patton: No comment.

* 3054/3056/3060/0 Poplar Springs Church Rd, Cook Communities: Public Sewer. Any abandoned well shall be properly closed as per Water Well Standards Act. Any abandoned septic tank shall be pumped by a State certified pumper/hauler and crushed/filled.

* 1646 March Drive, Calderon: Must meet all residential permitting requirements. Original copy of Level 3 soil evaluation and copy of recorded plat will be required at time of septic permit application.

* 0 Ridge Road, bSide Oakwood: No comment. Public Sewer.

* 6651 Spout Springs Rd, DCCM: Public Sewer. Any abandoned well shall be properly closed as per Water Well Standards Act. Any abandoned septic tank shall be pumped by a State certified pumper/hauler and crushed/filled.

* 5300/5334/5348/5372/0 Ponderosa Farm Rd, CKK: Public Sewer. Any abandoned well shall be properly closed as per Water Well Standards Act. Any abandoned septic tank shall be pumped by a State certified pumper/hauler and crushed/filled.

* 6337 Lanier Islands Pkwy/6330/6450 Old Lanier Island Drvie, DCCM: All proposed lots must meet Hall County Board of Health Lot Size Resolution requirements. Please note that BOC approval does not imply approval from other county departments. Further determination will be made during the plat review process. All proposed plats must be submitted to the Hall County Plat Review Team for review and approval prior to submittal to Clerk of Courts for recordation.

  Must meet all Environmental Health commercial septic system permitting requirements. Further determination will be made during the civil plan review process. A detailed business plan must be submitted to Hall County Environmental Health for review. Additional items, including, but not limited to: recorded plat, soil evaluation, and septic system installation/modification may be required after review of business plan.

* 0 Cagle Road, DCCM, Habitat for Humanity: Public sewer. Community septic systems and/or community wells to be permitted by EPD.

Outlook

RE: Tentative Planning Commission Agenda November 16, 2026

From Hash, Christopher M <CHash@dot.ga.gov>
Date Wed 10/7/2026 7:54 AM
To Kaitlyn Elliott (Planning) <kelliott@hallcounty.org>
Cc Dorminey, Madison N <mdorminey@dot.ga.gov>; Lynn Taylor (Planning) <ltaylor@hallcounty.org>

CAUTION: This email originated from outside of the organization. Do not click links or open attachments unless you recognize the sender and know the content is safe.

Good Morning Kaitlyn,

Please see the below responses in red from our office.

If you have any questions, please let me know.

Thanks,

Christopher Hash, P.E.
D1 Traffic Operations Supervisor

GDOT Georgia Department of Transportation

A1, A4 Access and Operations
1475 Jesse Jewell Pkwy
Suite 100
Gainesville, GA, 30501
470.201.8029 cell

From: Kaitlyn Elliott (Planning) <kelliott@hallcounty.org>
Sent: Tuesday, October 6, 2026 4:05 PM
Subject: Tentative Planning Commission Agenda November 16, 2026

CAUTION: This email originated from outside of the organization. Do not click links or open attachments unless you recognize the sender and know the content is safe.

Good afternoon,

Please see the Tentative Agenda and Maps for the Monday, November 16, 2026 Hall County Planning Commission Meeting below. Use the links to review the documents and submit any comments in the form of a memorandum to Hall County Planning and Zoning. When providing comments, include the applicant's name and the property address associated with each comment. Failure to submit comments in a timely manner may result in the information being omitted from the staff report.

PLEASE NOTE: These items will be discussed in next week's Development Review meeting.

Comments are due by **Monday, October 19, 2026.** (The due dates have changed as we are now operating on a Planning Commission schedule.) Email comments to Lynn (ltaylor@hallcounty.org) and Kaitlyn (kelliott@hallcounty.org).

Link 1 & Link 2

1. **3411 Springdale Forrest Circle | Special Use |** for a minor subdivision | on a 2.09± acre tract located on the north side of Springdale Forrest Circle at the northeast corner of its intersection with Springdale Forrest Avenue | Zoned R-1; Tax Parcel 10062 000038 **| Proposed Use:** 2-lot subdivision **|** ** Commission District 2 **| KD South, LLC, applicant**

   Off-system. No impacts expected to the State Highway System.

2. **(A) 1646 Candler Road | Rezone** | from Agricultural Residential (AR-1) to Light Industrial (I-1) | on a 41.98± acre tract located on the east side of Calvary Church Road approximately 640 feet north of its intersection with Calvary Industrial Drive | Zoned AR-1; Tax Parcel 15031 000027 **| Proposed Use: Storage lot** | ** Commission District 4 **| Chris Patton, applicant**

   (B) 1646 Candler Road | **Variance to Section 8.2** | fencing and buffer standards | on a 41.98± acre tract located on the east side of Calvary Church Road approximately 640 feet north of its intersection with Calvary Industrial Drive | Zoned AR-1; Tax Parcel 15031 000027 **| Proposed Use: Storage lot** | ** Commission District 4 **| Chris Patton, applicant**

   Since access will be from Calvary Church Rd. The access's on SR 60 should be removed.

3. **(A) 3054, 3056, 3060, & 0 Poplar Springs Church Road and 3531, 3535, 3545, 3547 & 3549 Gilleland Extension | Rezone** | from Planned Development (PRD), Agricultural Residential 1 (AR-1), and Residential (R-1) to Residential Mixed (R-X) | on a combined 105.69± acre tract located on the north side of Poplar Springs Church Road approximately 280 feet west of its intersection with Meadowood Court | Zoned PRD, AR-1 & R-1; Tax Parcels 15036 000010; 000010B; 000009; 000013A; 15036D000002I; 000002H; 000002B; 000002C; 000002A; **| Proposed Use: 234-unit mixed residential development** | ** Commission District 3 **| Cook Communities, applicant**

   (B) 3054, 3056, 3060, & 0 Poplar Springs Church Road and 3531, 3535, 3545, 3547 & 3549 Gilleland Extension | Special Use | for a subdivision, residential | on a combined 105.69± acre tract located on the north side of Poplar Springs Church Road approximately 280 feet west of its intersection with Meadowood Court | Zoned PRD, AR-1 & R-1; Tax Parcels 15036 000010; 000010B; 000009; 000013A; 15036D000002I; 000002H; 000002B; 000002C; 000002A; **| Proposed Use: 234-unit mixed residential development** | ** Commission District 3 **| Cook Communities, applicant**

   Off-system. Impacts expected to the State Highway System. Applicant to submit TIS to GDOT District 1 for review. Potential improvements for SR 332 and Poplar Springs Church Rd and SR 332 and Gilleland Cir may be needed.

4. **1646 March Drive | Rezone** | from Highway Business (H-B) to Residential (R-1) | on a 0.11± acre tract located on the northwest side of March Drive approximately 730 feet from its intersection with South Drive | Zoned H-B; Tax Parcel 15032E006034 **| Proposed Use: Single-family dwelling** | ** Commission District 4 **| Udis Calderon, applicant**

   Off-system. No impacts expected to the State Highway System.

5. **0 Ridge Road | Rezone** | from Agricultural Residential 1 (AR-1) to Residential Mixed (R-X) | on a 20.854± acre tract located on the west side of Ridge Road approximately 500 feet south of its intersection with Friendship Road | Zoned AR-1; Tax Parcel 08154 000016 **| Proposed Use: 160-unit mixed residential development** | ** Commission District 1 **| bSide Oakwood, LLC, applicant**

   Off-system. Impacts expected to the State Highway System. Applicant to submit TIS to GDOT District 1 for review. Potential improvements for SR 347 and Ridge Rd may be needed.

6. **(A) 6651 Spout Springs Road | Rezone |** from Agricultural Residential 1 (AR-1) to Residential Mixed (R-X) | on a 33.27± acre tract located at the northeast corner of the intersection of Spout Springs Road and Union Circle **|** Zoned AR-1; Tax Parcel 15042 000093 **| Proposed Use: 119-unit mixed residential development | ** Commission District 1 **| DCCM Infrastructure, Inc., applicant**

   (B) 6651 Spout Springs Road | Special Use | for a subdivision, residential | on a 33.27± acre tract located at the northeast corner of the intersection of Spout Springs Road and Union Circle | Zoned AR-1; Tax Parcel 15042 000093 **| Proposed Use: 119-unit mixed residential development |** ** Commission District 1 **| DCCM Infrastructure, Inc., applicant**

   Off-system. No impacts expected to the State Highway System.

7. **(A) 5300, 5334, 5348, 5372 & 0 Ponderosa Farm Road | Rezone** | from Planned Commercial Farming District (PCFD) and Agricultural Residential (AR-1) to Residential Single-Family Detached (R-SF) | on a 59.16± acre tract located on the west side of Ponderosa Farm Road approximately 350 feet north of its intersection with Tanners Mill Road | Zoned PCFD & AR-1; Tax Parcels 15028 000120, 000108, 000132, 000107 & 000107A **| Proposed Use: 146-unit residential development** | ** Commission District 1 **| CKK Development Services, LLC, applicant**

   (B) 5300, 5334, 5348, 5372 & 0 Ponderosa Farm Road | Special Use | for a subdivision, residential | on a 59.16± acre tract located on the west side of Ponderosa Farm Road approximately 350 feet north of its intersection with Tanners Mill Road | Zoned PCFD & AR-1; Tax Parcels 15028 000120, 000108, 000132, 000107 & 000107A **| Proposed Use: 146-unit residential development |** ** Commission District 1 **| CKK Development Services, LLC, applicant**

   Off-system. Impacts expected to the State Highway System. Applicant to submit TIS to GDOT District 1 for review. Potential improvements for SR 211 and Ponderosa Farm Rd may be needed.

8. **(A) 6337 Lanier Islands Parkway, 6330 & 6450 Old Lanier Islands Drive, and portion of Old Lanier Island Drive right-of-way | Rezone** | from Suburban Shopping (S-S) & Planned Commercial District (PCD) to Highway Business (H-B) | on a 7.44± acre tract located on the south side of Lanier Islands Parkway east of its intersection with Merritts Drive and on the south side of Old Lanier Islands Drive approximately 380 feet east of its intersection with Merritts Drive | Zoned PCD & S-S; Tax parcels 07331 003004 (pt), 002034(pt), 001008 **| Proposed Use: To recognize & allow expansion of boat sales & repair** | ** Commission District 2 **| DCCM Infrastructure, Inc., applicant**

   (B) 6337 Lanier Islands Parkway and 6330, 6450 Old Lanier Islands Drive, and portion of Old Lanier Island Drive right-of-way | Special Use | to allow boat sales & repair within the GCOD | on a 7.44± acre tract located on the south side of Lanier Islands Parkway east of its intersection with Merritts Drive and on the south side of Old Lanier Islands Drive approximately 380 feet east of its intersection with Merritts Drive | Zoned PCD & S-S; Tax Parcels 07331 003004 (pt), 002034(pt), 001008 | **Proposed Use: To recognize & allow expansion of boat sales & repair |** ** Commission District 2 **| DCCM Infrastructure, Inc., applicant**

   On System, coordination required for potential improvements of existing commercial driveway access's.

*The Planning Commission's decision will be the final action taken unless appealed to the Board of Commissioners. To do so, file an application with the Planning Department within 30 days of the Planning Commission's decision. The Hall County Board of Commissioners will hear appeals at a public hearing **Thursday, December 10, 2026,** at 6:00 p.m. at the Hall County Government Center, 2nd Floor Meeting Room, 2875 Browns Bridge Road, Gainesville, Georgia.
The Planning Commission's recommendation will be forwarded to the Board of Commissioners for final action at a public hearing on **Thursday, December 10, 2026. The Board will meet at 6:00 p.m. at the Hall County Government Center, 2nd Floor Meeting Room, 2875 Browns Bridge Road, Gainesville, Georgia.

Thank you,

Kaitlyn Elliott
Planning Commission Clerk
Planning and Zoning
(770) 531-6810
kelliott@hallcounty.org
www.hallcounty.org

HALL COUNTY
GEORGIA
*We have it **all** in Hall*

Effective July 1, 2026, all open records requests should be submitted through Hall County's Next Request Portal (https://hallcountyga.nextrequest.com).

Hall County Planning and Zoning does NOT accept wire transfers.

All payments must be made through the Accela Portal or in person. If you receive any request for a wire transfer, please contact our office immediately—it may be fraudulent.

Human trafficking impacts every corner of the globe, including our state and local communities. Georgia DOT is committed to end human trafficking in Georgia through education enabling its employees and the public to recognize the signs of human trafficking and how to react in order to help make a change. To learn more about the warning signs of human trafficking, visit https://doas.ga.gov/human-resources-administration/human-trafficking-awareness/trafficking-in-georgia. To report any suspicious activity, call the Georgia Human Trafficking Hotline at 866-363-4842. Let's band together to end human trafficking in Georgia.

Outlook

Tentative Planning Commission Agenda November 16, 2026

From Kaitlyn Elliott (Planning) <kelliott@hallcounty.org>
Date Mon 10/19/2026 8:43 AM
To Kaitlyn Elliott (Planning) <kelliott@hallcounty.org>

From: Hash, Christopher M <CHash@dot.ga.gov>
Sent: Monday, October 19, 2026 8:41 AM
To: Kaitlyn Elliott (Planning) <kelliott@hallcounty.org>
Subject: RE: Tentative Planning Commission Agenda November 16, 2026

CAUTION: This email originated from outside of the organization. Do not click links or open attachments unless you recognize the sender and know the content is safe.

Good Morning Kaitlyn,

Please see the below response in red.

Christopher Hash, P.E.
D1 Traffic Operations Supervisor

GDOT Georgia Department of Transportation

A1, A4 Access and Operations
1475 Jesse Jewell Pkwy
Suite 100
Gainesville, GA, 30501
470.201.8029 cell

From: Kaitlyn Elliott (Planning) <kelliott@hallcounty.org>
Sent: Thursday, October 15, 2026 12:26 PM
Subject: Re: Tentative Planning Commission Agenda November 16, 2026
Importance: High

CAUTION: This email originated from outside of the organization. Do not click links or open attachments unless you recognize the sender and know the content is safe.

Good afternoon,

Please see the attached tentative packet and provide your comments by **Monday, October 19, 2026**. If you have already submitted comments, please send us a new or updated memorandum with your comments on this application. There may be a minor change to the narrative and site plan, which we will send later to determine whether it affects your comments.

Thank you for working with us on this tight turnaround.

0 Cagle Road | Rezone | from Agricultural Residential (AR-1) to Planned Development (PD) | on a 26.21± acre tract located on the southeast side of Cagle Road at its intersection with Clubhouse Drive, Skyline Drive, and South Browning Bridge Road | Zoned AR-1; Tax Parcel 15019 000159 (pt) **| Proposed Use: 48-unit residential development |** ** Commission District 3 **| Habitat for Humanity of Hall County, Inc, applicant**

Off-system, no impacts expected to the State Highway system.

Thank you,

Kaitlyn Elliott
Planning Commission Clerk
Planning and Zoning
(770) 531-6810
kelliott@hallcounty.org
www.hallcounty.org

HALL COUNTY
GEORGIA
*We have it **all** in Hall*

Effective July 1, 2026, all open records requests should be submitted through Hall County's Next Request Portal (https://hallcountyga.nextrequest.com).

Hall County Planning and Zoning does NOT accept wire transfers.

All payments must be made through the Accela Portal or in person. If you receive any request for a wire transfer, please contact our office immediately—it may be fraudulent.

HALL COUNTY
GEORGIA

POST OFFICE DRAWER 1435
GAINESVILLE, GA 30503

t: 770.531.6800 | f: 770.531.3945

DIRECTOR
Jorge Gomez, P.E.

Hall County Government
COMMUNITY DEVELOPMENT AND INFRASTRUCTURE
PUBLIC WORKS AND UTILITIES

M E M O R A N D U M

To: Katie Ahmed, Planning and Zoning Director

From: Jorge Gomez, Director of Public Works and Utilities

Date: October 19, 2026

Subject: November 16, 2026
Planning Commission Meeting

Please be advised that our office has reviewed the Hall County Planning Commission agenda for the November 16, 2026, meeting. Upon review, we provide the following comments.

- **3411 Springdale Forrest Circle | Special Use |** for a minor subdivision | on a 2.09± acre tract located on the north side of Springdale Forrest Circle at the northeast corner of its intersection with Springdale Forrest Avenue | Zoned R-1; Tax Parcel 10062 000038 **| Proposed Use:** 2-lot subdivision **|** ** Commission District 2 **| KD South, LLC, applicant**

  - **Engineering**: No comment
  - **Traffic:** Ther are no traffic concerns with the proposed SFR use. Any proposed driveways must be located to maximize intersection sight distance.
  - **Utilities:** Property is in the Gainesville-Hall County service district, but sewer infrastructure is not near this location.

- **(A) 1646 Candler Road** | Rezone | from Agricultural Residential (AR-1) to Light Industrial (I-1) | on a 41.98± acre tract located on the east side of Calvary Church Road approximately 640 feet north of its intersection with Calvary Industrial Drive | Zoned AR-1; Tax Parcel 15031 000027 | Proposed Use: Storage lot | ** Commission District 4 | Chris Patton, applicant

(B) 1646 Candler Road | Variance to Section 8.2 | fencing and buffer standards | on a 41.98± acre tract located on the east side of Calvary Church Road approximately 640 feet north of its intersection with Calvary Industrial Drive | Zoned AR-1; Tax Parcel 15031 000027 | Proposed Use: Storage lot | ** Commission District 4 | Chris Patton, applicant

  - **Engineering**: This site may require a stormwater management report should the site plan indicate the proposed development meets stormwater thresholds for impervious surfaces and/or disturbed acreage.

Show FEMA and Hall County studied Flood plains that are present on site.
Show stream buffer and impervious setback from wrested vegetation not centerline of stream

- **Traffic:** Public Works agrees with the findings of the traffic assessment/Trip generation memo. The driveway will be included in the LDP and must meet all applicable design criteria.
- **Utilities:** Property is in the Gainesville service district.

- **(A) 3054, 3056, 3060, & 0 Poplar Springs Church Road and 3531, 3535, 3545, 3547 & 3549 Gilleland Extension** | Rezone | from Planned Development (PRD), Agricultural Residential 1 (AR-1), and Residential (R-1) to Residential Mixed (R-X) | on a combined 105.69± acre tract located on the north side of Poplar Springs Church Road approximately 280 feet west of its intersection with Meadowood Court | Zoned PRD, AR-1 & R-1; Tax Parcels 15036 000010; 000010B; 000009; 000013A; 15036D000002I; 000002H; 000002B; 000002C; 000002A; | Proposed Use: 234-unit mixed residential development | ** Commission District 3 | Cook Communities, applicant

  (B) 3054, 3056, 3060, & 0 Poplar Springs Church Road and 3531, 3535, 3545, 3547 & 3549 Gilleland Extension | Special Use | for a subdivision, residential | on a combined 105.69± acre tract located on the north side of Poplar Springs Church Road approximately 280 feet west of its intersection with Meadowood Court | Zoned PRD, AR-1 & R-1; Tax Parcels 15036 000010; 000010B; 000009; 000013A; 15036D000002I; 000002H; 000002B; 000002C; 000002A; | Proposed Use: 234-unit mixed residential development | ** Commission District 3 | Cook Communities, applicant

  - **Engineering**: This site may require a stormwater management report should the site plan indicate the proposed development meets stormwater thresholds for impervious surfaces and/or disturbed acreage.
    Show FEMA and Hall County studied Flood plains that are present on site.
    Show stream buffer and impervious setback from wrested vegetation not centerline of stream
  - **Traffic:** Traffic impact study TIS under review. All recommended improvements from the approved TIS will be required in the LDP.
  - **Utilities:** Property is in the Gainesville service district.

- **1646 March Drive** | Rezone | from Highway Business (H-B) to Residential (R-1) | on a 0.11± acre tract located on the northwest side of March Drive approximately 730 feet from its intersection with South Drive | Zoned H-B; Tax Parcel 15032E006034 | Proposed Use: Single-family dwelling | ** Commission District 4 | Udis Calderon, applicant

  - **Engineering**: No comment
  - **Traffic:** there are no traffic issues with the proposed SRF use. Any proposed driveways must be located to maximize intersection sight distance.
  - **Utilities:** Property is in the Gainesville service district.

- **0 Ridge Road** | Rezone | from Agricultural Residential 1 (AR-1) to Residential Mixed (R-X) | on a 20.854± acre tract located on the west side of Ridge Road approximately 500 feet south of its intersection with Friendship Road | Zoned AR-1; Tax Parcel 08154 000016 | Proposed Use: 160-unit mixed residential development | ** Commission District 1 | bSide Oakwood, LLC, applicant

    - **Engineering**: This site may require a stormwater management report should the site plan indicate the proposed development meets stormwater thresholds for impervious surfaces and/or disturbed acreage.
      Show stream buffer and impervious setback from wrested vegetation not centerline of stream.
    - **Traffic:** The provided Traffic Impact Study (TIS) has not been approved at this time. Any recommended improvements identified in the approved TIS must be incorporated in the LDP.
    - **Utilities:** Property is in the Buford service district, but an IGA between Buford and Hall County has been obtained.

- **(A) 6651 Spout Springs Road** | Rezone | from Agricultural Residential 1 (AR-1) to Residential Mixed (R-X) | on a 33.27± acre tract located at the northeast corner of the intersection of Spout Springs Road and Union Circle | Zoned AR-1; Tax Parcel 15042 000093 | Proposed Use: 119-unit mixed residential development | ** Commission District 1 | DCCM Infrastructure, Inc., applicant

  (B) 6651 Spout Springs Road | Special Use | for a subdivision, residential | on a 33.27± acre tract located at the northeast corner of the intersection of Spout Springs Road and Union Circle | Zoned AR-1; Tax Parcel 15042 000093 | Proposed Use: 119-unit mixed residential development | ** Commission District 1 | DCCM Infrastructure, Inc., applicant

    - **Engineering**: This site may require a stormwater management report should the site plan indicate the proposed development meets stormwater thresholds for impervious surfaces and/or disturbed acreage.
      Show FEMA and Hall County studied Flood plains that are present on site.
      Show stream buffer and impervious setback from wrested vegetation not centerline of stream
    - **Traffic:** The driveway labeled Road A is too close to Spout Springs Road. It must be relocated further away. The traffic impact (TIS) is under review. All improvements in the TIS will be included in the LDP. A traffic engineering (TE) report /warrant analysis and signal design will be part of the LDP review process. The traffic signal shall be installed within 120 days of the issuance of the LDP.
    - **Utilities**: Property is in the Hall County service district and will to connect to Hall County sewer. Any easements or improvements required for connection / system upgrades shall be obtained and funded by the developer / development owner.

- **(A) 5300, 5334, 5348, 5372 & 0 Ponderosa Farm Road** | Rezone | from Planned Commercial Farming District (PCFD) and Agricultural Residential (AR-1) to Residential Single-Family Detached (R-SF) | on a 59.16± acre tract located on the west side of Ponderosa Farm Road approximately 350 feet north of its intersection with Tanners Mill Road | Zoned PCFD & AR-1; Tax Parcels 15028 000120, 000108, 000132, 000107 & 000107A | Proposed Use: 146-unit residential development | ** Commission District 1 | CKK Development Services, LLC, applicant

  (B) 5300, 5334, 5348, 5372 & 0 Ponderosa Farm Road | Special Use | for a subdivision, residential | on a 59.16± acre tract located on the west side of Ponderosa Farm Road approximately 350 feet north of its intersection with Tanners Mill Road | Zoned PCFD & AR-1; Tax Parcels 15028 000120, 000108, 000132, 000107 & 000107A | Proposed Use: 146-unit residential development | ** Commission District 1 | CKK Development Services, LLC, applicant

  - **Engineering**: This site may require a stormwater management report should the site plan indicate the proposed development meets stormwater thresholds for impervious surfaces and/or disturbed acreage.
    Show FEMA and Hall County studied Flood plains that are present on site.
    Show stream buffer and impervious setback from wrested vegetation not centerline of stream
  - **Traffic:** The Traffic Impact Study (TIS) is under review and is not approved. All improvements in the approved TIS will be included in the LDP.
  - **Utilities:** Property is in the Hall County service district and will to connect to Hall County sewer. Any easements or improvements required for connection / system upgrades shall be obtained and funded by the developer / development owner.

- **(A) 6337 Lanier Islands Parkway, 6330 & 6450 Old Lanier Islands Drive, and portion of Old Lanier Island Drive right-of-way** | Rezone | from Suburban Shopping (S-S) & Planned Commercial District (PCD) to Highway Business (H-B) | on a 7.44± acre tract located on the south side of Lanier Islands Parkway east of its intersection with Merritts Drive and on the south side of Old Lanier Islands Drive approximately 380 feet east of its intersection with Merritts Drive | Zoned PCD & S-S; Tax parcels 07331 003004 (pt), 002034(pt), 001008 | Proposed Use: To recognize & allow expansion of boat sales & repair | ** Commission District 2 | DCCM Infrastructure, Inc., applicant

  (B) 6337 Lanier Islands Parkway and 6330, 6450 Old Lanier Islands Drive, and portion of Old Lanier Island Drive right-of-way | Special Use | to allow boat sales & repair within the GCOD | on a 7.44± acre tract located on the south side of Lanier Islands Parkway east of its intersection with Merritts Drive and on the south side of Old Lanier Islands Drive approximately 380 feet east of its intersection with Merritts Drive | Zoned PCD & S-S; Tax Parcels 07331 003004 (pt), 002034(pt), 001008 | Proposed Use: To recognize & allow expansion of boat sales & repair | ** Commission District 2 | DCCM Infrastructure, Inc., applicant

  - **Engineering**: This site may require a stormwater management report should the site plan indicate the proposed development meets stormwater thresholds for impervious surfaces and/or disturbed acreage.
  - **Traffic:** There are no traffic concerns with the required use. Public Works does support the request to abandon Old Lanier Island Drive.
  - **Utilities:** Property is in the Buford service district.

0 Cagle Road | Rezone | from Agricultural Residential (AR-1) to Planned Development (PD) | on a 26.21± acre tract located on the southeast side of Cagle Road at its intersection with Clubhouse Drive, Skyline Drive, and South Browning Bridge Road | Zoned AR-1; Tax Parcel 15019 000159 (pt) **| Proposed Use: 48-unit residential development |** ** Commission District 3 **| Habitat for Humanity of Hall County, Inc, applicant**

- **Engineering**: This site may require a stormwater management report should the site plan indicate the proposed development meets stormwater thresholds for impervious surfaces and/or disturbed acreage.
  Show stream buffer and impervious setback from wrested vegetation not centerline of stream.
- **Traffic:** A Traffic Impact Study (TIS) will be required. The improvements recommended in the approval TIS will be included in the LDP.
- **Utilities:** Property is in the Hall County service district and will to connect to Hall County sewer. Any easements or improvements required for connection / system upgrades shall be obtained and funded by the developer / development owner.

HALL COUNTY
GEORGIA
*We have it **all** in Hall*

POST OFFICE BOX 907730
GAINESVILLE, GA 30501

t: 770.531-6838 | f: 770.531.6845

FIRE CHIEF
Jerry Smith

Hall County Government
FIRE RESCUE

To: Katie Ahmed, Director of Planning and Zoning
From: Hall County Fire Marshal's Office
Date: 10/6/26
Subject: Date Hall County Board of Commissioners meeting – Planning Items – 11/16/2026
Please be advised that Hall County Fire Marshal's Office has reviewed the Planning items forwarded to the Hall County Board of Commissioners for consideration at the 11/16/26 meeting. Upon review, we provide the following comments.

1. **3411 Springdale Forrest Circle | Special Use |** for a minor subdivision | on a 2.09± acre tract located on the north side of Springdale Forrest Circle at the northeast corner of its intersection with Springdale Forrest Avenue | Zoned R-1; Tax Parcel 10062 000038 **| Proposed Use:** 2-lot subdivision **|** ** Commission District 2 **| KD South, LLC, applicant**

The Hall County Fire Marshal's Office has no comments as proposed.

2. **(A) 1646 Candler Road | Rezone** | from Agricultural Residential (AR-1) to Light Industrial (I-1) | on a 41.98± acre tract located on the east side of Calvary Church Road approximately 640 feet north of its intersection with Calvary Industrial Drive | Zoned AR-1; Tax Parcel 15031 000027 **| Proposed Use: Storage lot** | ** Commission District 4 **| Chris Patton, applicant**

The Hall County Fire Marshal's Office has no comments as proposed.

(B) 1646 Candler Road | Variance to Section 8.2 | fencing and buffer standards | on a 41.98± acre tract located on the east side of Calvary Church Road approximately 640 feet north of its intersection with Calvary Industrial Drive | Zoned AR-1; Tax Parcel 15031 000027 **| Proposed Use: Storage lot** | ** Commission District 4 **| Chris Patton, applicant**

The Hall County Fire Marshal's Office has no comments as proposed.

3. **(A) 3054, 3056, 3060, & 0 Poplar Springs Church Road and 3531, 3535, 3545, 3547 & 3549 Gilleland Extension | Rezone** | from Planned Development

(PRD), Agricultural Residential 1 (AR-1), and Residential (R-1) to Residential Mixed (R-X) | on a combined 105.69± acre tract located on the north side of Poplar Springs Church Road approximately 280 feet west of its intersection with Meadowood Court | Zoned PRD, AR-1 & R-1; Tax Parcels 15036 000010; 000010B; 000009; 000013A; 15036D000002I; 000002H; 000002B; 000002C; 000002A; **| Proposed Use: 234-unit mixed residential development** | ** Commission District 3 **| Cook Communities, applicant**

The Hall County Fire Marshal's Office has no comments as proposed.

(B) 3054, 3056, 3060, & 0 Poplar Springs Church Road and 3531, 3535, 3545, 3547 & 3549 Gilleland Extension | Special Use | for a subdivision, residential | on a combined 105.69± acre tract located on the north side of Poplar Springs Church Road approximately 280 feet west of its intersection with Meadowood Court | Zoned PRD, AR-1 & R-1; Tax Parcels 15036 000010; 000010B; 000009; 000013A; 15036D000002I; 000002H; 000002B; 000002C; 000002A; **| Proposed Use: 234-unit mixed residential development** | ** Commission District 3 **| Cook Communities, applicant**

The Hall County Fire Marshal's Office has no comments as proposed.

4. **1646 March Drive | Rezone** | from Highway Business (H-B) to Residential (R-1) | on a 0.11± acre tract located on the northwest side of March Drive approximately 730 feet from its intersection with South Drive | Zoned H-B; Tax Parcel 15032E006034 **| Proposed Use: Single-family dwelling** | ** Commission District 4 **| Udis Calderon, applicant**

   The Hall County Fire Marshal's Office has no comments as proposed.

5. **0 Ridge Road | Rezone** | from Agricultural Residential 1 (AR-1) to Residential Mixed (R-X) | on a 20.854± acre tract located on the west side of Ridge Road approximately 500 feet south of its intersection with Friendship Road | Zoned AR-1; Tax Parcel 08154 000016 **| Proposed Use: 160-unit mixed residential development** | ** Commission District 1 **| bSide Oakwood, LLC, applicant**

   The Hall County Fire Marshal's Office has no comments as proposed.

6. **(A) 6651 Spout Springs Road | Rezone |** from Agricultural Residential 1 (AR-1) to Residential Mixed (R-X) | on a 33.27± acre tract located at the northeast corner of the intersection of Spout Springs Road and Union Circle **|** Zoned AR-1; Tax Parcel 15042 000093 **| Proposed Use: 119-unit mixed residential development | ** Commission District 1 | DCCM Infrastructure, Inc., applicant**

The Hall County Fire Marshal's Office has no comments as proposed.

(B) 6651 Spout Springs Road | Special Use | for a subdivision, residential | on a 33.27± acre tract located at the northeast corner of the intersection of Spout Springs Road and Union Circle | Zoned AR-1; Tax Parcel 15042 000093 **| Proposed Use: 119-unit mixed residential development |** ** Commission District 1 **| DCCM Infrastructure, Inc., applicant**

The Hall County Fire Marshal's Office has no comments as proposed.

7. **(A) 5300, 5334, 5348, 5372 & 0 Ponderosa Farm Road | Rezone** | from Planned Commercial Farming District (PCFD) and Agricultural Residential (AR-1) to Residential Single-Family Detached (R-SF) | on a 59.16± acre tract located on the west side of Ponderosa Farm Road approximately 350 feet north of its intersection with Tanners Mill Road | Zoned PCFD & AR-1; Tax Parcels 15028 000120, 000108, 000132, 000107 & 000107A **| Proposed Use: 146-unit residential development** | ** Commission District 1 **| CKK Development Services, LLC, applicant**

The proposed concept plan shows both ingress / egress locations on Ponderosa Farm Road too close together. Below is the fire code standard used to determine the distance between two access road ingress/egress locations.

International Fire Code 2024 Edition

D107.2 Remoteness.

Where two fire apparatus access roads are required, they shall be placed a distance apart equal to not less than one-half of the length of the maximum overall diagonal dimension of the property or area to be served, measured in a straight line between accesses.

The secondary fire access road cannot be installed because of location on the property, topography, waterways, nonnegotiable grades or other similar conditions. Per Fire Marshal Vieira the applicant can use the state adopted alternative to increase the road width to 26' the increased road width will eliminate the requirement for a secondary emergency access.

(B) 5300, 5334, 5348, 5372 & 0 Ponderosa Farm Road | Special Use | for a subdivision, residential | on a 59.16± acre tract located on the west side of Ponderosa Farm Road approximately 350 feet north of its intersection with Tanners Mill Road | Zoned PCFD & AR-1; Tax Parcels 15028 000120, 000108, 000132,

000107 & 000107A | **Proposed Use: 146-unit residential development** | ** Commission District 1 | **CKK Development Services, LLC, applicant**

The proposed concept plan shows both ingress / egress locations on Ponderosa Farm Road too close together. Below is the fire code standard used to determine the distance between two access road ingress/egress locations.

International Fire Code 2024 Edition

D107.2 Remoteness.

Where two fire apparatus access roads are required, they shall be placed a distance apart equal to not less than one-half of the length of the maximum overall diagonal dimension of the property or area to be served, measured in a straight line between accesses.

The secondary fire access road cannot be installed because of location on the property, topography, waterways, nonnegotiable grades or other similar conditions. Per Fire Marshal Vieira the applicant can use the state adopted alternative to increase the road width to 26' the increased road width will eliminate the requirement for a secondary emergency access.

8. **(A) 6337 Lanier Islands Parkway, 6330 & 6450 Old Lanier Islands Drive, and portion of Old Lanier Island Drive right-of-way | Rezone** | from Suburban Shopping (S-S) & Planned Commercial District (PCD) to Highway Business (H-B) | on a 7.44± acre tract located on the south side of Lanier Islands Parkway east of its intersection with Merritts Drive and on the south side of Old Lanier Islands Drive approximately 380 feet east of its intersection with Merritts Drive | Zoned PCD & S-S; Tax parcels 07331 003004 (pt), 002034(pt), 001008 **| Proposed Use: To recognize & allow expansion of boat sales & repair** | ** Commission District 2 **| DCCM Infrastructure, Inc., applicant**

The Hall County Fire Marshal's Office considers the plan conceptual and if approved the site plan may require modifications during the development review to meet Life Safety and International Fire Code requirements including any applicable state modifications.

(B) 6337 Lanier Islands Parkway and 6330, 6450 Old Lanier Islands Drive, and portion of Old Lanier Island Drive right-of-way | Special Use | to allow boat sales & repair within the GCOD | on a 7.44± acre tract located on the south side of Lanier Islands Parkway east of its intersection with Merritts Drive and on the south side of Old Lanier Islands Drive approximately 380 feet east

of its intersection with Merritts Drive | Zoned PCD & S-S; Tax Parcels 07331 003004 (pt), 002034(pt), 001008 | **Proposed Use: To recognize & allow expansion of boat sales & repair |** ** Commission District 2 **| DCCM Infrastructure, Inc., applicant**

The Hall County Fire Marshal's Office considers the plan conceptual and if approved the site plan may require modifications during the development review to meet Life Safety and International Fire Code requirements including any applicable state modifications.

0 Cagle Road | Rezone | from Agricultural Residential (AR-1) to Planned Development (PD) | on a 26.21± acre tract located on the southeast side of Cagle Road at its intersection with Clubhouse Drive, Skyline Drive, and South Browning Bridge Road | Zoned AR-1; Tax Parcel 15019 000159 (pt) **| Proposed Use: 48-unit residential development |** ** Commission District 3 **| Habitat for Humanity of Hall County, Inc, applicant**

A 48-unit residential development will require fire hydrants to be installed for potential fire suppression needs. Currently the nearest fire hydrant is located over 1 mile south at Cagel and Buffington Farm Road. See Code requirement below.

International Fire Code 2024 Edition 507.5.1 Where required.

Where a portion of the facility or building hereafter constructed or moved into or within the jurisdiction is more than 500 feet from a hydrant on a fire apparatus access road, as measured by an *approved* route around the exterior of the facility or building, on-site fire hydrants and mains shall be provided where required by the *fire code official*.

Regards,

John Hornick, NPQ Fire Service Plans Examiner 1

Lieutenant, Hall County Fire Rescue

Hall County Government

Main: 770-531-6838 | Cell: 404-597-0083

Website: www.Hallcounty.org

HALL COUNTY

We have it all on Hall!



Hall County Government

COMMUNITY DEVELOPMENT & INFRASTRUCTURE
BUILDING INSPECTIONS DIVISION

HALL COUNTY
GEORGIA
*We have it **all** in Hall*

POST OFFICE DRAWER 1435
GAINESVILLE, GA 30503

t: 770.531.6809 | Option 1
e: permits@hallcounty.org

INTERIM DEVELOPMENT SERVICES DIRECTOR
Barry Shaw

INTERIM CHIEF BUILDING OFFICIAL
Cody Edwards

To: Katie Ahmed, Director of Planning and Zoning

From: Barry Shaw, Interim Director of Development Services

Date: October 19, 2026

Subject: November 16, 2026

3411 Springdale Forrest Circle | Special Use | for a minor subdivision | on a 2.09± acre tract located on the north side of Springdale Forrest Circle at the northeast corner of its intersection with Springdale Forrest Avenue | Zoned R-1; Tax Parcel 10062 000038 | Proposed Use: 2-lot subdivision | ** Commission District 2 | KD South, LLC, applicant

- Applicants will be required to get demo permits for all structures from Building Inspections before building new structures. All structures were built prior to 1980 and will require asbestos inspections and reports by a state licensed asbestos Inspector.

(A) 1646 Candler Road | Rezone | from Agricultural Residential (AR-1) to Light Industrial (I-1) | on a 41.98± acre tract located on the east side of Calvary Church Road approximately 640 feet north of its intersection with Calvary Industrial Drive | Zoned AR-1; Tax Parcel 15031 000027 **| Proposed Use: Storage lot** | ** Commission District 4 **| Chris Patton, applicant**
(B) 1646 Candler Road | **Variance to Section 8.2** | fencing and buffer standards | on a 41.98± acre tract located on the east side of Calvary Church Road approximately 640 feet north of its intersection with Calvary Industrial Drive | Zoned AR-1; Tax Parcel 15031 000027 **| Proposed Use: Storage lot** | ** Commission District 4 **| Chris Patton, applicant**

- Applicants will be required to get demo permits for all structures from Building Inspections before building new structures. All structures were built prior to 1980 and will require asbestos inspections and reports by a state licensed asbestos Inspector.

(A) 3054, 3056, 3060, & 0 Poplar Springs Church Road and 3531, 3535, 3545, 3547 & 3549 Gilleland Extension | Rezone | from Planned Development (PRD), Agricultural Residential 1 (AR-1), and Residential (R-1) to Residential Mixed (R-X) | on a combined 105.69± acre tract located on the north side of

Poplar Springs Church Road approximately 280 feet west of its intersection with Meadowood Court | Zoned PRD, AR-1 & R-1; Tax Parcels 15036 000010; 000010B; 000009; 000013A; 15036D000002I; 000002H; 000002B; 000002C; 000002A; **| Proposed Use: 234-unit mixed residential development** | ** Commission District 3 **| Cook Communities, applicant**

(B) 3054, 3056, 3060, & 0 Poplar Springs Church Road and 3531, 3535, 3545, 3547 & 3549 Gilleland Extension | Special Use | for a subdivision, residential | on a combined 105.69± acre tract located on the north side of Poplar Springs Church Road approximately 280 feet west of its intersection with Meadowood Court | Zoned PRD, AR-1 & R-1; Tax Parcels 15036 000010; 000010B; 000009; 000013A; 15036D000002I; 000002H; 000002B; 000002C; 000002A; **| Proposed Use: 234-unit mixed residential development** | ** Commission District 3 **| Cook Communities, applicant**

- Applicants will be required to get demo permits for all structures from Building Inspections before building new structures apart from 2 structures all were built prior to 1980 and will require asbestos inspections and reports by a state licensed asbestos Inspector. 3060 Poplar Springs Church Road and 3549 Gilleland Extension were both built in 1980 and will not require asbestos inspections and reports before demolition.

1646 March Drive | Rezone | from Highway Business (H-B) to Residential (R-1) | on a 0.11± acre tract located on the northwest side of March Drive approximately 730 feet from its intersection with South Drive | Zoned H-B; Tax Parcel 15032E006034 **| Proposed Use: Single-family dwelling** | ** Commission District 4 **| Udis Calderon, applicant**

- NO COMMENT

0 Ridge Road | Rezone | from Agricultural Residential 1 (AR-1) to Residential Mixed (R-X) | on a 20.854± acre tract located on the west side of Ridge Road approximately 500 feet south of its intersection with Friendship Road | Zoned AR-1; Tax Parcel 08154 000016 **| Proposed Use: 160-unit mixed residential development** | ** Commission District 1 **| bSide Oakwood, LLC, applicant**

- NO COMMENT

(A) 6651 Spout Springs Road | Rezone | from Agricultural Residential 1 (AR-1) to Residential Mixed (R-X) | on a 33.27± acre tract located at the northeast corner of the intersection of Spout Springs Road and Union Circle **|** Zoned AR-1; Tax Parcel 15042 000093 **| Proposed Use: 119-unit mixed residential development | ****** Commission District 1 **| DCCM Infrastructure, Inc., applicant**

(B) 6651 Spout Springs Road | Special Use | for a subdivision, residential | on a 33.27± acre tract located at the northeast corner of the intersection of Spout Springs Road and Union Circle | Zoned AR-1; Tax Parcel 15042 000093 **| Proposed Use: 119-unit mixed residential development |** ** Commission District 1 **| DCCM Infrastructure, Inc., applicant**

- Applicants will be required to get demo permits for all structures from Building Inspections before building new structures. All structures that were built prior to 1980 will require asbestos inspections and reports by a state licensed asbestos inspector. The single-family residence at this location was built in 1998 and will not require asbestos inspections and reports before demolition.

(A) 5300, 5334, 5348, 5372 & 0 Ponderosa Farm Road | Rezone | from Planned Commercial Farming District (PCFD) and Agricultural Residential (AR-1) to Residential Single-Family Detached (R-SF) | on a 59.16± acre tract located on the west side of Ponderosa Farm Road approximately 350 feet north of its intersection with Tanners Mill Road | Zoned PCFD & AR-1; Tax Parcels 15028 000120, 000108, 000132, 000107 & 000107A **| Proposed Use: 146-unit residential development** | ** Commission District 1 **| CKK Development Services, LLC, applicant**
(B) 5300, 5334, 5348, 5372 & 0 Ponderosa Farm Road | Special Use | for a subdivision, residential | on a 59.16± acre tract located on the west side of Ponderosa Farm Road approximately 350 feet north of its intersection with Tanners Mill Road | Zoned PCFD & AR-1; Tax Parcels 15028 000120, 000108, 000132, 000107 & 000107A **| Proposed Use: 146-unit residential development |** ** Commission District 1 **| CKK Development Services, LLC, applicant**

- Applicants would be required to get demo permits for all structures from Building Inspections before building new structures. All structures that were built prior to 1980 will require asbestos inspections and reports by a state licensed asbestos inspector. 5372 Ponderosa Farm Road currently has a parcel tag dated 03.23.2022 and placed by Planning and Zoning referencing a demo of a pole barn and is no longer relevant should proposed development be granted.

(A) 6337 Lanier Islands Parkway, 6330 & 6450 Old Lanier Islands Drive, and portion of Old Lanier Island Drive right-of-way | Rezone | from Suburban Shopping (S-S) & Planned Commercial District (PCD) to Highway Business (H-B) | on a 7.44± acre tract located on the south side of Lanier Islands Parkway east of its intersection with Merritts Drive and on the south side of Old Lanier Islands Drive approximately 380 feet east of its intersection with Merritts Drive | Zoned PCD & S-S; Tax parcels 07331 003004 (pt), 002034(pt), 001008 **| Proposed Use: To recognize & allow expansion of boat sales & repair** | ** Commission District 2 **| DCCM Infrastructure, Inc., applicant**
(B) 6337 Lanier Islands Parkway and 6330, 6450 Old Lanier Islands Drive, and portion of Old Lanier Island Drive right-of-way | Special Use | to allow boat sales & repair within the GCOD | on a 7.44± acre tract located on the south side of Lanier Islands Parkway east of its intersection with Merritts Drive and on the south side of Old Lanier Islands Drive approximately 380 feet east of its intersection with Merritts Drive | Zoned PCD & S-S; Tax Parcels 07331 003004 (pt), 002034(pt), 001008 | **Proposed Use: To recognize & allow expansion of boat sales & repair |** ** Commission District 2 **| DCCM Infrastructure, Inc., applicant**

- NO COMMENT

0 Cagle Road | Rezone | from Agricultural Residential (AR-1) to Planned Development (PD) | on a 26.21± acre tract located on the southeast side of Cagle Road at its intersection with Clubhouse Drive, Skyline Drive, and South Browning Bridge Road | Zoned AR-1; Tax Parcel 15019 000159 (pt) **| Proposed Use: 48-unit residential development |** ** Commission District 3 **| Habitat for Humanity of Hall County, Inc, applicant**

- NO COMMENT

Print

Planning Commission Comments - November 16, 2026 - Submission #155135

Date Submitted: 11/2/2026

Comments completed in the form below will be submitted into the record for the November 16, 2026 meeting of the Hall County Planning Commission.

First Name*

William

Last Name*

Taylor

Address1*

4071 Bartlett Ferry Cv

Address2

City*

Buford

State*

GA

Zip*

30519-1888

Zoning Item for Comment*

Other Business

Select from the list below which zoning item you would like to register a comment on. Items are listed in the order in which they appear on the agenda.

Your Comments*

FORMAL OBJECTION TO REZONING APPLICATION
Proposed 160-Unit Mixed Residential Development — Ridge Road, Hall County, Georgia

To: Hall County Planning Commission and Hall County Board of Commissioners
Re: Opposition to rezoning from Agricultural Residential 1 (AR-1) to Residential Mixed (R-X)
Property: Approximately 20.854 acres on Ridge Road, approximately 500 feet south of Friendship Road
Tax Parcel: 08154 000016
Proposed Use: 160-unit mixed residential development

Dear Members of the Hall County Planning Commission and Board of Commissioners:

I am writing to formally oppose the proposed rezoning of approximately 20.854 acres from Agricultural Residential 1 (AR-1) to Residential Mixed (R-X) for the construction of a 160-unit residential development on Ridge Road, approximately 500 feet south of Friendship Road.

As a property owner in the Buford area, I am concerned about the long-term effects this proposed development could have on the character, safety, infrastructure, and residential quality of our community. I respectfully request that Hall County deny this rezoning application unless the applicant can demonstrate that the proposed development is appropriate for the surrounding area and that its impacts can be adequately addressed.

1. Incompatibility with the Existing Residential Character

The proposed rezoning represents a substantial change in the permitted use and intensity of development on this tract. Increasing residential density on approximately 20.85 acres to accommodate 160 units could fundamentally change the character of the surrounding area.

Hall County should carefully consider whether this density is compatible with existing homes, established neighborhoods, surrounding land uses, and the long-term development pattern intended for this area. A rezoning decision should protect the interests of existing residents as well as accommodate future growth.

2. Increased Traffic and Road Safety Concerns

The proposed development could generate substantial additional vehicle trips on Ridge Road, Friendship Road, and connecting roads. Before approving this application, the County should require a comprehensive traffic impact study that evaluates peak-hour congestion, intersection capacity, turning movements, sight distances, emergency vehicle access, and pedestrian safety.

The County should not approve a development of this scale without credible evidence that the surrounding road network can safely accommodate the additional traffic and that necessary improvements will be funded and completed.

3. Strain on Public Infrastructure and Services

The County should determine whether existing water and sewer systems, stormwater infrastructure, schools, fire protection, emergency medical services, and other public facilities can adequately support the proposed development.

Any deficiencies should be identified before rezoning approval, with enforceable commitments to address them. Existing residents should not be left to bear the consequences of inadequate infrastructure planning.

4. Stormwater Runoff, Drainage, and Environmental Impacts

Developing approximately 20.85 acres can substantially increase impervious surfaces, including rooftops, driveways, parking areas, and internal roads. These changes may affect stormwater runoff, drainage patterns, erosion, and downstream properties.

I request that the County carefully review the proposed stormwater management plan, downstream drainage capacity, flood risks, tree preservation, and the potential effects on neighboring properties before making a decision.

5. Protection of Existing Property Values and Residential Quality

Homeowners make significant financial investments in their properties with reasonable expectations that surrounding land-use decisions will be made through careful, responsible planning.

A development that introduces excessive density, traffic, noise, lighting, reduced privacy, or an incompatible development pattern could negatively affect the desirability of nearby homes. Although the precise financial impact cannot be determined without further evidence, the County should consider these potential consequences as part of its review.

6. Request for Full Review Before Any Approval

I respectfully request that Hall County require the applicant to provide and publicly present:

* A complete site plan showing building locations, density, entrances, buffers, setbacks, and internal roads.
* A comprehensive traffic impact study and documented plans for any necessary road improvements.
* Evidence of adequate water, sewer, stormwater, and emergency-service capacity.
* A drainage and environmental impact assessment.
* Appropriate setbacks, landscaping, tree preservation, and screening to protect existing homes.
* A clear explanation of why the proposed R-X zoning is appropriate for this specific location and consistent with the County's long-term land-use planning objectives.

If the applicant cannot demonstrate that the proposed development is compatible with the surrounding community and that its impacts can be adequately mitigated, the application should be denied.

Formal Request

For these reasons, I respectfully urge the Hall County Planning Commission to recommend denial of the requested rezoning from AR-1 to R-X and urge the Hall County Board of Commissioners to deny the application.

Responsible growth should not come at the expense of existing residents, neighborhood character, public safety, or adequate infrastructure. Decisions of this magnitude deserve a thorough and transparent review that gives appropriate consideration to the people who already live and own property in the area.

Thank you for your consideration of my concerns and for your responsibility to protect the long-term interests of Hall County residents.

Respectfully,

A Concerned Hall County Property Owner
Please write your comments in the box above.

File Upload

Choose File No file chosen

If you have files, such as photos, videos or text documents to include with your comments, upload them in the box above.

Would you like follow-up communication?

Yes

Please leave an email address and/or phone number if you would like a Hall County staff member to follow-up with you.

PLANNING AND DEVELOPMENT DEPARTMENT
2875 BROWNS BRIDGE ROAD, GAINESVILLE, GA, 30504
MAILING ADDRESS: PO BOX 1435, GAINESVILLE. GA 30503
t: 770-531-6809 I f: 770-531-3902

HALL COUNTY
GEORGIA
We have it all in Hall

PUBLIC NOTICE REQUIREMENTS

Zoning regulations require that public notice must be given prior to all zoning hearings as follows:

1. The Planning Department shall publish a legal advertisement no less than fifteen (15) days and no more than forty-five (45) days prior to the public hearing.

2. The Planning Department shall send notification by letter of all other property owners within a 500-foot radius of the applicant's property, which is standard administrative policy of the Planning Department.

3. The applicant/property owner shall place the public notice sign in a conspicuous location on the property not less than fifteen (15) days and not more than forty-five (45) days prior to the public hearing.

The Planning Department shall post the legal advertisement and notify property owners within a 500ft radius to the subject property.

The applicant is required to post the public notice sign not less than fifteen (15) days and no more than forty-five (45) days prior to the public hearing. A photo of the sign placed at the location is required and must be sent to the Planning Department.

Multiple sign postings on a site may be required as determined by the Planning Department. The sign must be in a location where it is clearly visible from the roadway. The sign cannot be obstructed in any manner, placed too far from the road, or placed in such manner as would cause it to blend into the landscape.

Should you find the sign missing or vandalized in any manner, contact the Planning Department for a replacement sign. When the proceeding is complete and final Board action has occurred, the sign shall then be removed from the property by the applicant.

THE ZONING SIGN MUST BE POSTED NO EARLIER THAN October 21, 2026 AND NO LATER THAN October 21, 2026.

THE ORGINAL SIGNED AFFIDAVIT MUST BE RETURNED TO THE PLANNING DEPARTMENT NO LATER THAN October 25, 2026 ALONG WITH A MINIMUM OF ONE PHOTO SHOWING THE SIGN POSTED AT THE SUBJECT PROPERTY.

Failure to comply will result in a delay of the application.

AFFIDAVIT

By my signature, I, Stephen Klee (Please Print Name) **, hereby acknowledge that I have read and understand the sign posting requirements. I further certify that the required public notice sign was posted on** 10-21-2026 (Date) for bSide Oakwood, LLC (Name application filed as).

Signature Steph P Klee

(The original document is required)

Revised September 2021

Outlook

0 Ridge Rd Notice Sign

From Kaitlyn Elliott (Planning) <kelliott@hallcounty.org>
Date Thu 10/29/2026 3:17 PM
To Kaitlyn Elliott (Planning) <kelliott@hallcounty.org>

3 attachments (8 MB)
IMG_2649.jpeg; IMG_2650.jpeg; IMG_2651.jpeg;

From: Colton Brown (Marshals) <cabrown@hallcounty.org>
Sent: Thursday, October 29, 2026 3:11 PM
To: Kaitlyn Elliott (Planning) <kelliott@hallcounty.org>; Amanda M. Reagan (Marshals) <areagan@hallcounty.org>; Richard Ellis (Marshals) <rellis@hallcounty.org>
Cc: Lynn Taylor (Planning) <ltaylor@hallcounty.org>; Katie G. Ahmed (Planning) <kahmed@hallcounty.org>
Subject: Re: 0 Ridge Rd Notice Sign

Good Afternoon,

I was able to pick up remade rezoning sign and post it on the property alongside the variance sign posted earlier this date. Please see photos attached. Please let me know if there is anything else I can do to assist!

Thank you,
Officer C. Brown
Marshal's Office
Hall County Community Development and Infrastructure
770-531-6762 | www.hallcounty.org

HALL COUNTY
GEORGIA
*We have it **all** in Hall*

ZONING NOTICE

AN APPLICATION HAS BEEN FILED WITH HALL COUNTY IN REGARD TO THE ZONING REGULATIONS AS THEY APPLY TO THIS PROPERTY

APPLICANT: BSIDE OAKWOOD, LLC

REQUEST: REZONE FROM AR-1 TO R-X FOR A 160-UNIT MIXED RESIDENTIAL DEVELOPMENT

PUBLIC HEARINGS WILL BE HELD ON:

PLANNING COMMISSION

Date: NOV 16, 2026

Time: 5:15 P.M.

&

COUNTY COMMISSION

Date: DEC 10, 2026

Time: 6:00 P.M.

HALL COUNTY GOVERNMENT CENTER, 2875 BROWNS BRIDGE ROAD, GAINESVILLE, GA

FOR MORE INFORMATION CALL: (770) 531-6809

04-2024

ZONING NOTICE

AN APPLICATION HAS BEEN FILED WITH HALL COUNTY IN REGARD TO THE ZONING REGULATIONS AS THEY APPLY TO THIS PROPERTY

APPLICANT: BSIDE OAKWOOD, LLC

REQUEST: REZONE FROM AR-1 TO RX FOR A 160-UNIT MIXED RESIDENTIAL DEVELOPMENT

PUBLIC HEARINGS WILL BE HELD ON:

PLANNING COMMISSION
Date: NOV 16, 2026
Time: 5:15 P.M.

&

COUNTY COMMISSION
Date: DEC 10, 2026
Time: 6:00 P.M.

HALL COUNTY GOVERNMENT CENTER, 2875 BROWNS BRIDGE ROAD, GAINESVILLE, GA

FOR MORE INFORMATION CALL: (770) 531-6809

ZONING NOTICE

AN APPLICATION HAS BEEN FILED WITH HALL COUNTY IN REGARD TO THE ZONING REGULATIONS AS THEY APPLY TO THIS PROPERTY

APPLICANT: BSIDE OAKWOOD, LLC

REQUEST: VARY ARTICLE 4 TO REDUCE SETBACKS & ARTICLE 8 TO REDUCE BUFFER STANDARDS

PUBLIC HEARINGS WILL BE HELD ON:

PLANNING COMMISSION
Date: NOV 16, 2026
Time: 5:15 P.M.

&

COUNTY COMMISSION
Date: DEC 10, 2026
Time: 6:00 P.M.

HALL COUNTY GOVERNMENT CENTER, 2875 BROWNS BRIDGE ROAD, GAINESVILLE, GA

FOR MORE INFORMATION CALL: (770) 531-6809


ZONING NOTICE
AN APPLICATION HAS BEEN FILED WITH HALL COUNTY IN REGARD TO THE ZONING REGULATIONS AS THEY APPLY TO THIS PROPERTY
APPLICANT: BSIDE OAKWOOD, LLC
REQUEST: REZONE FROM AR-1 TO R-X FOR A
160-UNIT MIXED RESIDENTIAL DEVELOPMENT
PUBLIC HEARINGS WILL BE HELD ON:
PLANNING COMMISSION
Date: NOV 16 2026
Time: 5:15 PM
&
COUNTY COMMISSION
Date: DEC 10, 2026
Time: 6:00 P.M.
HALL COUNTY GOVERNMENT CENTER, 2875 BROWNS BRIDGE ROAD, GAINESVILLE, GA
FOR MORE INFORMATION CALL: (770) 531-6809
ZONING NOTICE
AN APPLICATION HAS BEEN FILED WITH HALL COUNTY IN REGARD TO THE ZONING REGULATIONS AS THEY APPLY TO THIS PROPERTY
APPLICANT: BSIDE OAKWOOD, LLC
REQUEST: VARY ARTICLE 4 TO REDUCE SETBACKS & ARTICLE 8 TO REDUCE BUFFER STANDARDS
PUBLIC HEARINGS WILL BE HELD ON:
PLANNING COMMISSION
Date: NOV 16, 2026
Time: 6:15 P.M.
&
COUNTY COMMISSION
Date: DEC 10, 2026
Time: 6:00 P.M.
HALL COUNTY GOVERNMENT CENTER, 2875 BROWNS BRIDGE ROAD, GAINESVILLE, GA
FOR MORE INFORMATION CALL: (770) 531-6809

AGENDA ITEM

New Business

REPORT TO: **Planning Commission Meeting (11/16/26)**

ITEM NO: 771/2026

SUBJECT: **(B) 0 Ridge Road | Variance to section 4.7 |** overall development standards | Zoned AR-1; Tax Parcel 08154 000016 **| Proposed Use: 160-unit mixed residential development |** ** Commission District 1 **| bSide Oakwood, LLC, applicant**

Meetings:

Voting Meeting Date: 11/16/26

Executive Summary:

Presenter: LT

Recommendation:

(B) Denial, as the variances rely on approval of the associated rezoning. However, if the Planning Commission chooses to recommend approval, staff recommends the following conditions:

1. The property shall be developed in accordance with the site plan received September 3, 2026, and as described in the project narrative dated September 11, 2026, modified as necessary for compliance with conditions herein and development standards enforced at the time of site plan approval.
2. The development shall be limited to a total of 160 units with no less than 20% of the development being either duplex or townhomes units.
3. Access to the development shall be subject to approval by the Hall County Public Works Department. Following review and acceptance of the Traffic Impact Study (TIS) by Public Works, all required improvements shall be incorporated into the development plans for review and approval. Any costs associated with these improvements shall be the responsibility of the developer.
4. The buffers and setbacks may be reduced as follows with labels referencing the "Site Plan Exhibit":
    - Buffers: A – Reduction from 50 feet to 10 feet with a 6-foot privacy fence, B – Reduction from 50 feet to 10 feet, C – Reduction from 50 feet to 10 feet with an 8-foot privacy fence, D - Reduction from 50 feet to 10 feet with a 6-foot privacy fence, & E - Reduction from 50 feet to 10 feet with a 6-foot privacy fence.
    - Setbacks: A - Reduction from 50 feet to 20 feet, B - Reduction from 50 feet to 20 feet, C - Reduction from 50 feet to 20 feet, D - Reduction from 50 feet to 15 feet, & E - Reduction from 50 feet to 20 feet.
5. All buffers surrounding the development shall meet the definition of a "Buffer, natural" or "Buffer, landscaped" as defined in the Hall County UDC. Where the undisturbed or provided buffer does not meet this definition, the Director of Planning and Zoning, or their designee, may require supplemental plantings or other improvements necessary to ensure the buffer achieves the intent and performance standards intended.
6. No variances or development exceptions are granted as part of this request that are not explicitly granted by board approval.
7. All conditions of zoning shall be made part of any plats created for the property.

Purpose of Request: **History:**

(B) 0 Ridge Road | Variance to section 4.7 | overall development standards | Zoned AR-1; Tax Parcel 08154 000016 | **Proposed Use: 160-unit mixed residential development |** ** Commission District 1 | **bSide Oakwood, LLC, applicant**

Facts and Issues:

Options:

Approvals:

Submit	Review
KE	LT

Attachments:

See Rezone Application for all other items

Due to file sizes, materials for the following applications have been combined. See the highlighted agenda item for all materials related to the following applications:

(A) 0 Ridge Road | Rezone | from Agricultural Residential 1 (AR-1) to Residential Mixed (R-X) | on a 20.854± acre tract located on the west side of Ridge Road approximately 500 feet south of its intersection with Friendship Road | Zoned AR-1; Tax Parcel 08154 000016 **| Proposed Use: 160-unit mixed residential development |** Commission District 1 **| bSide Oakwood, LLC, applicant**

(B) 0 Ridge Road | Variance to section 4.7 | overall development standards | Zoned AR-1; Tax Parcel 08154 000016 **| Proposed Use: 160-unit mixed residential development |** Commission District 1 **| bSide Oakwood, LLC, applicant**

(C) 0 Ridge Road | Variance to Article 8 | Site Development | Zoned AR-1; Tax Parcel 08154 000016 **| Proposed Use: 160-unit mixed residential development |** Commission District 1 **| bSide Oakwood, LLC, applicant**

AGENDA ITEM

New Business

REPORT TO: **Planning Commission Meeting (11/16/26)**

ITEM NO: 772/2026

SUBJECT: **(C) 0 Ridge Road | Variance to Article 8 |** Site Development | Zoned AR-1; Tax Parcel 08154 000016 **| Proposed Use: 160-unit mixed residential development |** ** Commission District 1 **| bSide Oakwood, LLC, applicant**

Meetings:

Voting Meeting Date: 11/16/26

Executive Summary:

Presenter: LT

Recommendation:

(C) Denial, as the variances rely on approval of the associated rezoning. However, if the Planning Commission chooses to recommend approval, staff recommends the following conditions:

1. The property shall be developed in accordance with the site plan received September 3, 2026, and as described in the project narrative dated September 11, 2026, modified as necessary for compliance with conditions herein and development standards enforced at the time of site plan approval.
2. The development shall be limited to a total of 160 units with no less than 20% of the development being either duplex or townhomes units.
3. Access to the development shall be subject to approval by the Hall County Public Works Department. Following review and acceptance of the Traffic Impact Study (TIS) by Public Works, all required improvements shall be incorporated into the development plans for review and approval. Any costs associated with these improvements shall be the responsibility of the developer.
4. The buffers and setbacks may be reduced as follows with labels referencing the "Site Plan Exhibit":
    - Buffers: A – Reduction from 50 feet to 10 feet with a 6-foot privacy fence, B – Reduction from 50 feet to 10 feet, C – Reduction from 50 feet to 10 feet with an 8-foot privacy fence, D - Reduction from 50 feet to 10 feet with a 6-foot privacy fence, & E - Reduction from 50 feet to 10 feet with a 6-foot privacy fence.
    - Setbacks: A - Reduction from 50 feet to 20 feet, B - Reduction from 50 feet to 20 feet, C - Reduction from 50 feet to 20 feet, D - Reduction from 50 feet to 15 feet, & E - Reduction from 50 feet to 20 feet.
5. All buffers surrounding the development shall meet the definition of a "Buffer, natural" or "Buffer, landscaped" as defined in the Hall County UDC. Where the undisturbed or provided buffer does not meet this definition, the Director of Planning and Zoning, or their designee, may require supplemental plantings or other improvements necessary to ensure the buffer achieves the intent and performance standards intended.
6. No variances or development exceptions are granted as part of this request that are not explicitly granted by board approval.
7. All conditions of zoning shall be made part of any plats created for the property.

Purpose of Request:

History:

(C) 0 Ridge Road | Variance to Article 8 | Site Development | Zoned AR-1; Tax Parcel 08154 000016 | **Proposed Use: 160-unit mixed residential development |** ** Commission District 1 | **bSide Oakwood, LLC, applicant**

Facts and Issues:

Options:

Approvals:

Submit	Review
KE	LT

Attachments:

See Rezone Application for all other items

Due to file sizes, materials for the following applications have been combined. See the highlighted agenda item for all materials related to the following applications:

(A) 0 Ridge Road | Rezone | from Agricultural Residential 1 (AR-1) to Residential Mixed (R-X) | on a 20.854± acre tract located on the west side of Ridge Road approximately 500 feet south of its intersection with Friendship Road | Zoned AR-1; Tax Parcel 08154 000016 **| Proposed Use: 160-unit mixed residential development |** Commission District 1 **| bSide Oakwood, LLC, applicant**

(B) 0 Ridge Road | Variance to section 4.7 | overall development standards | Zoned AR-1; Tax Parcel 08154 000016 **| Proposed Use: 160-unit mixed residential development |** Commission District 1 **| bSide Oakwood, LLC, applicant**

(C) 0 Ridge Road | Variance to Article 8 | Site Development | Zoned AR-1; Tax Parcel 08154 000016 **| Proposed Use: 160-unit mixed residential development |** Commission District 1 **| bSide Oakwood, LLC, applicant**

AGENDA ITEM

New Business

REPORT TO: **Planning Commission Meeting (11/16/26)**

ITEM NO: 745/2026

SUBJECT: **(A) 5300, 5334, 5348, 5372 & 0 Ponderosa Farm Road | Rezone |** from Planned Commercial Farm District (PCFD) and Agricultural Residential (AR-1) to Residential Single-Family Detached (R-SF) | on a 59.16± acre tract located on the west side of Ponderosa Farm Road approximately 350 feet north of its intersection with Tanners Mill Road | Zoned PCFD & AR-1; Tax Parcels 15028 000120, 000108, 000132, 000107 & 000107A **| Proposed Use: 146-unit residential development |** ** Commission District 1 **| CKK Development Services LLC, applicant**

Meetings:

Voting Meeting Date: 11/16/26

Executive Summary:

Presenter: LT

Recommendation:

(A) Approval, with conditions as the proposed development is consistent with the "Suburban Neighborhood, Medium Density" future land use designation within the Comprehensive Plan in the South Hall Character Area.

1. The property shall be developed in accordance with the site plan received October 20, 2026, and as described in the project narrative dated September 16, 2026, modified as necessary for compliance with conditions herein and development standards enforced at the time of site plan approval.
2. The development shall be limited to a total of 146 single family detached lots.
3. Access to the development shall be subject to approval by the Hall County Public Works Department. Following review and acceptance of the Traffic Impact Study (TIS) by Public Works, all required improvements shall be incorporated into the development plans for review and approval. Any costs associated with these improvements shall be the responsibility of the developer.
4. The following statement regarding the potential impacts of agricultural operations in the area shall be made a part of any plat recorded on the property:"Owners, occupants, and users of property shown on this plat are hereby informed of the impacts associated with normal farming practices which may take place on adjacent and nearby property including, but not limited to, noise, odors, dust, the operation of machinery of any kind, the storage and disposal of manure, and the application of fertilizers, herbicides, and pesticides. Therefore, owners, occupants, and users of the property shown on this plat should be prepared to expect the effects of such practices."
5. All buffers surrounding the development shall meet the definition of a "Buffer, natural" or "Buffer, landscaped" as defined in the Hall County UDC. Where the undisturbed or provided buffer does not meet this definition, the Director of Planning and Zoning, or their designee, may require supplemental plantings or other improvements necessary to ensure the buffer achieves the intent and performance standards intended.
6. No variances or development exceptions are granted as part of this request that are not explicitly granted by board approval.
7. All conditions of zoning shall be made part of any plats created for the property.

Purpose of Request:

(A) 5300, 5334, 5348, 5372 & 0 Ponderosa Farm Road | Rezone | from Planned Commercial Farm District (PCFD) and Agricultural Residential (AR-1) to Residential Single-Family Detached (R-SF) | on a 59.16± acre tract located on the west side of Ponderosa Farm Road approximately 350 feet north of its intersection with Tanners Mill Road | Zoned PCFD & AR-1; Tax Parcels 15028 000120, 000108, 000132, 000107 & 000107A | **Proposed Use: 146-unit residential development** | ** Commission District 1 | **CKK Development Services LLC, applicant**

History:

Facts and Issues:

Options:

Approvals:

Submit	Review
KE	LT

Attachments:

Staff Report
Application
Narrative
Site Plan
Plats
Maps
Deeds
Traffic Impact Study
Water Availability
Sewer Availability
Department Comments
Public Comment - Grizzle
Notice Sign

HALL COUNTY PLANNING COMMISSION
STAFF REPORT

Applicant	CKK Development Services LLC
Request	(A) **Rezone** | from Planned Commercial Farm District (PCFD) and Agricultural Residential 1 (AR-1) to Residential Single-Family Detached (R-SF) (B) **Special Use** | for a subdivision, residential
Proposed Use	146-unit residential development
Size	59.16± acres
Zoning	**Current:** Planned Commercial Farm District (PCFD) and Agricultural Residential 1 (AR-1) **Proposed:** Residential Single-Family Detached (R-SF)
Location	5300, 5334, 5348, 5372 & 0 Ponderosa Farm Road **|** Tax Parcels 15028 000120, 000108, 00132, 000107 & 000107A
Commission District	One
Planning Commission Date	November 16, 2026
Staff Recommendation	(A) **Approval, with conditions** as the proposed development is consistent with the "Suburban Neighborhood, Medium Density" future land use designation within the Comprehensive Plan in the South Hall Character Area. (B) **Approval, with conditions** as the proposed use meets all minimum standards of the Residential Single-Family Detached (R-SF) zoning district.
Record Number(s)	(A) HZON26-0037 (B) HZCU26-0042

(A) & (B) Staff recommends APPROVAL of the applicant's requests with the following conditions:

1. The property shall be developed in accordance with the site plan received October 20, 2026, and as described in the project narrative dated September 16, 2026, modified as necessary for compliance with conditions herein and development standards enforced at the time of site plan approval.

2. The development shall be limited to a total of 146 single family detached lots.

3. Access to the development shall be subject to approval by the Hall County Public Works Department. Following review and acceptance of the Traffic Impact Study (TIS) by Public Works, all required improvements shall be incorporated into the development plans for review and approval. Any costs associated with these improvements shall be the responsibility of the developer.

4. The following statement regarding the potential impacts of agricultural operations in the area shall be made a part of any plat recorded on the property:
"Owners, occupants, and users of property shown on this plat are hereby informed of the impacts associated with normal farming practices which may take place on adjacent and nearby property including, but not limited to, noise, odors, dust, the operation of machinery of any kind, the storage and disposal of manure, and the application of fertilizers, herbicides, and pesticides. Therefore, owners, occupants, and users of the property shown on this plat should be prepared to expect the effects of such practices."

5. All buffers surrounding the development shall meet the definition of a "Buffer, natural" or "Buffer, landscaped" as defined in the Hall County UDC. Where the undisturbed or provided buffer does not meet this definition, the Director of Planning and Zoning, or their designee, may require supplemental plantings or other improvements necessary to ensure the buffer achieves the intent and performance standards intended.

6. No variances or development exceptions are granted as part of this request that are not explicitly granted by board approval.


7. All conditions of zoning shall be made part of any plats created for the property.

Summary Analysis

The applicant has submitted two concurrent requests on a combined 59.16± acre tract: (A) Rezone from Planned Commercial Farm District (PCFD) and Agricultural Residential 1 (AR-1) to Residential Single-Family Detached (R-SF); and (B) a Special Use for a 146-lot residential development. The proposed development includes 146 single-family detached dwellings and several amenity features with an overall density of 2.47 dwelling units per acre.

Per Tax Assessor records, the subject properties are currently developed with single-family dwellings and accessory structures, all of which will be removed. A stream runs along the northwestern boundary of the site, and this same area lies within FEMA and County-studied flood zones. Surrounding properties are zoned and developed as follows:

North: Agricultural Residential 1 (AR-1): single-family residences; Planned Residential District (PRD): Ponderosa Farms subdivision
East: Residential 1 (R-1): Churchill Downs subdivision
South: Planned Commercial Farm District (PCFD): accessory structures
West: Agricultural Residential 1 (AR-1): single-family residences; Residential 1 (R-1): Tuscany Point subdivision; Planned Residential District (PRD): Ponderosa Farms subdivision

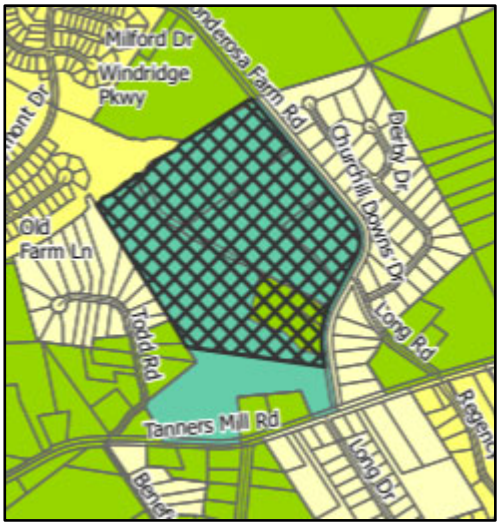

Per the submitted narrative, the proposed lots will have a minimum area of 8,000 square feet and a minimum width of 50 feet. Residences will have a minimum heated floor area of 1,600 square feet for one-story homes and 1,850 square feet for two-story homes. Each residence will include a two-car garage and driveway space sufficient to accommodate at least two vehicles. Architectural elevations will consist a combinations of brick, stone, stucco, and cementitious siding, with varied rooflines and enhanced front facades to provide visual interest. A 6.3± acre recreation area is proposed with community amenities to include a swimming pool, cabana, tennis and pickleball courts and associated parking area. Approximately 26.18± acres, or 44% of the site, will remain as undisturbed open space consisting of streams, stream buffers, and wetlands.

Per the submitted site plan, the development will be served by a single access point from Ponderosa Farm Road. The project will include a 50-foot undisturbed buffer along the exterior property boundaries.

Water service will be provided by the City of Gainesville as confirmed in a letter from Nick Swafford, Permitting Services & GIS Manager, dated September 18, 2026. Sanitary sewer service will be provided by Hall County as confirmed in a letter from Jason Skarda, Assistant Public Works Director, dated September 18, 2026.



A Traffic Impact Study (TIS) prepared by Lumin8 Transportation Technologies, dated September 15, 2026, evaluated the original site plan, which proposed two access points from Ponderosa Farm Road. Because these access points did not meet the Hall County Fire Department's required separation distance, the applicant submitted a revised site plan, received October 20, 2026, with a single access point and widened internal roads (26 feet instead of 24 feet) to comply with alternative Fire Department standards. The TIS was based on the original layout and will need to be updated as part of the Land Disturbance Permit (LDP) process.

Based on the original plan, Hall County Public Works commented that "The Traffic Impact Study (TIS) is under review and is not approved. All improvements in the approved TIS will be included in the LDP." The

Georgia Department of Transportation (GDOT) noted that impacts to the State Highway System are anticipated and directed the applicant to submit the TIS to GDOT District 1 for review. GDOT also indicated that potential improvements to SR 211 and Ponderosa Farm Road may be required.

Development Standards Analysis

The development standards for the project are summarized in the table below and are compared against the Residential Single-Family Detached (R-SF) district standards and the applicable Article 8 Site Development requirements of the Hall County Unified Development Code (UDC):

Development Standard (§)	Proposed	UDC Standard	Compliance
Site Area (§4.5)	59.16± acres	No minimum within urbanized zone	N/A
Density (§4.5)	2.47 U/A	4 U/A max within urbanized zone	Complies
Minimum Lot Area (§4.5)	8,000 sf min	8,000 sf min	Complies
Minimum Lot Width (§4.5)	50 feet	50 feet	Complies
Front Yard (§4.5)	25 feet	25 feet	Complies
Side Yard (§4.5)	5 feet	5 feet	Complies
Rear Yard (4§.5)	20 feet	20 feet	Complies
Maximum Building Height (§4.5)	Not specified	35 feet	Shall comply
Minimum Heated Floor Area	1,600 sf one-story 1,850 sf two-story	N/A	N/A
Buffers (§8.2.3)	50 feet undisturbed perimeter buffer	50 feet undisturbed perimeter buffer	Complies
Landscaping (§8.2.4.H.2)	Not specified	2 trees per lot	Shall comply
Frontage Landscape Strip (§8.2.5)	50 ft undisturbed buffer	20 feet planted unless 50 ft undisturbed buffer provided	Complies
Sidewalks (§8.4, 9.4.8.C)	Not specified	5 feet wide on both sides of street	Shall comply
Open Space (§8.5)	44%	30%	Complies
Architectural Standards (§8.7)	Shall comply per narrative	Various	Complies
Amenities Maintenance (§8.8.5)	HOA	HOA required	Complies
Cluster Mailbox Unit (CBU) (§8.10)	Not identified	CBU with parking spaces	Shall comply

Comprehensive Plan Analysis

Based on the Hall County Comprehensive Plan, staff finds that the requested rezoning to Residential Single-Family Detached (R-SF) *is consistent* with the future land use designation of *Suburban Neighborhood, Medium-Density* within the South Hall Character Area. This designation supports medium-density single-family housing, either attached or detached, in areas served by existing water and sewer infrastructure or where such infrastructure is planned for future expansion. Future infrastructure

improvements may be guided by the Sewer System Master Plan & Rate Study or may be provided by developers in areas where service is not currently planned.

As the subject property is located within the urbanized portion of the South Hall Character Area, where water and sewer services are available, the Residential Single-Family Detached (R-SF) zoning district allows a maximum density of 4 dwelling units per acre. The proposed development has an overall density of 2.47 dwelling units per acre, which is within the permitted range.

(A) & (B) Zoning Analysis – Rezone & Special Use

When considering a zoning amendment to the zoning maps and use subject to approval by the County Commission, the Commission must study the need and justification for the change based on a determination of the facts applicable to the particular case, and the following general lines of inquiry must be considered:

a) Whether the zoning proposal will permit a use that is suitable in view of the use, development and zoning of adjacent and nearby property; **The proposed rezoning and use is suitable in view of the use, development, and zoning of adjacent and nearby properties.**

b) Whether the zoning proposal will adversely affect the existing use or usability of adjacent or nearby property; **The proposed rezoning and use does not appear to adversely affect the existing use or usability of adjacent or nearby properties.**

c) Whether the property to be affected by the zoning proposal has a reasonable economic use as currently zoned; **The property appears to have reasonable economic use as currently zoned.**

d) Whether the zoning proposal will result in a use which will or could cause an excessive or burdensome use of existing streets, transportation facilities, utilities, schools, police protection, fire protection, public health facilities or emergency medical service; **The proposed rezoning and use are not expected to cause an excessive or burdensome use of existing streets, transportation facilities, utilities, schools, police protection, fire protection public facilities, or emergency medical service. The property will be served by City of Gainesville public water, and sanitary sewer service will be provided by Hall County. Any improvements identified in the final approved Traffic Study and required by Hall County Public Works and/or the Georgia Department of Transportation (GDOT) will be addressed with the Land Disturbance Permit (LDP).**

e) Whether the zoning proposal is in conformity with the policy and intent of the future land use plan for the physical development of the area; **The proposed Residential Single-Family Detached (R-SF) zoning and subdivision design are consistent with the Comprehensive Plan's future land use designation of "Suburban Neighborhood, Medium-Density." As the subject property is located within the urbanized portion of the South Hall Character Area, where water and sewer services are available, the Residential Single-Family Detached (R-SF) zoning district allows a maximum density of 4 dwelling units per acre. The proposed development has an overall density of 2.47 dwelling units per acre, which is within the permitted range.**

f) The extent to which property values are diminished by the existing zoning restrictions; **Staff is unable to determine the extent to which property values are affected by the existing zoning restrictions.**

g) The extent to which the destruction of the subject property's value under the existing zoning promotes the health, safety, morals or general welfare of the public; **Staff is unable to comment on the impact of property values without a full market analysis. Multiple factors impact property value including construction types, proposed uses, and maintenance.**

h) The relative gain to the public as compared to the hardship imposed upon the individual property owner; **Staff has not identified a hardship imposed on the property owner as the property is currently zoned.**

i) The length of time the property has been vacant as zoned considered in the context of land development in the area in the vicinity of the property; **The subject parcels are developed with single-family residences and various accessory structures.**

j) Whether there are other existing or changing conditions affecting the use or development of the property which give supporting grounds for either approval or disapproval of the zoning proposal; **Staff is not aware of any changing conditions affecting the use or development of the property.**

k) Whether the change would create an isolated district unrelated to the surrounding districts; **The proposed Residential Single-Family Detached (R-SF) zoning is a new zoning district effective September 10, 2026. Previously this type of development would have been proposed under the Planned Residential Development (PRD) district which no longer exists. The subject property is adjacent to a Planned Residential Development (PRD), known as the Ponderosa Farms subdivision, which is of similar design and residential character. Therefore, the proposed zoning change would not create an isolated district unrelated to surrounding districts.**

l) Whether the present zoning district boundaries are illogically drawn in relation to existing conditions in the area; **There is no evidence that the present zoning district boundaries are illogically drawn.**

m) Whether the change requested is out of scale with the needs of the county as a whole or the immediate neighborhood; **The proposed development does not appear to be out of scale with the needs of the county as a whole, as there is a need for additional housing to support population growth.**

n) Whether it is impossible to find adequate sites for the proposed use in districts permitting such use and already appropriately zoned; **There are no other zoning districts that would support this development as proposed. Because the R-SF district is newly established, an appropriately zoned site for this residential pattern is not yet available elsewhere.**

o) Whether the need for rezoning could be handled instead by a variance request to the Planning Commission; **The request could not be handled alternatively as a variance.**

p) Whether there would be an ecological or pollution impact resulting from major modifications to the land if the request is granted; **Any land disturbance activities on the property shall be required to go through the land development permitting process, and as a result are subject to local, state, and federal regulations. As a result, there are no anticipated ecological or pollution impacts resulting from any modification to the land if the request is granted.**

q) Whether there is reasonable evidence based upon existing and anticipated land use that would indicate a mistake was made in the original zoning of the property; **There is no indication that a mistake was made in the original zoning.**

Development Support and Constraints

Hall County Environmental Health
In a memorandum dated October 19, 2026, the Hall County Environmental Health Department stated, "Public Sewer. Any abandoned well shall be properly closed as per Water Well Standards Act. Any abandoned septic tank shall be pumped by a State certified pumper/hauler and crushed/filled."

Georgia Department of Transportation
In an email dated October 7, 2026, Christopher Hash, D1 Traffic Operations Supervisor, stated, "Off-system. Impacts expected to the State Highway System. Applicant to submit TIS to GDOT District 1 for review. Potential improvements for SR211 and Ponderosa Farm Rd may be needed."

Hall County Public Works and Utilities
In a memorandum dated October 19, 2026, Jorge Gomez, Director of Public Works and Utilities, provided the following comments:

Engineering:
This site may require a stormwater management report should the site plan indicate the proposed development meets stormwater thresholds for impervious surfaces and/or disturbed acreage.
Show FEMA and Hall County studied Flood plains that are present on site.
Show stream buffer and impervious setback from wrested vegetation not centerline of stream.

Traffic:
The Traffic Impact Study (TIS) is under review and is not approved. All improvements in the approved TIS will be included in the LDP.

Utilities
Property is in the Hall County service district and will connect to Hall County sewer. Any easements or improvements required for connection/system upgrades shall be obtained and funded by the developer/development owner.

Hall County Fire Marshal
In a memorandum October 6, 2026, the Hall County Fire Marshal's Office provided the following comments:

The proposed concept plan shows both ingress/egress locations on Ponderosa Farm Road too close together. Below is the fire code standard used to determine the distance between two access road ingress/egress location.

"International Fire Code 2024 Edition
D107.2 Remoteness.

> Where two fire apparatus access roads are required, they shall be placed a distance apart equal to not less than one-half of the length of the maximum overall diagonal dimension of the property or area to be served, measured in a straight line between accesses."

The secondary fire access road cannot be installed because of location on the property, topography, waterways, nonnegotiable grades or other similar conditions. Per Fire Marshal Vieira the applicant can use the state adopted alternative to increase the road width to 26' the increased road width will eliminate the requirement for a secondary emergency access.

Hall County Tax Assessor

In a memorandum dated October 6, 2026, the Hall County Tax Assessor's Office provided the following comments:

> The Conservation Division is providing formal notice that the parcels listed below are currently under a Conservation Covenant, effective since 2023, and will incur a breach penalty. The owners have initiated the sale of these properties to CKK Development Services LLC, an unqualified buyer, and for an unqualified use—specifically, the development of a rental residential subdivision, which is prohibited under the terms of the Conservation Covenant.
>
> Parcels in Breach:
>
> 1. Parcel 15028 000107
>   Location: 5372 Ponderosa Farm Road Owners: Hugh & Lynn Stallworth
> 2. Parcel 15028 000120
>   Location: 5348 Ponderosa Farm Road Owners: Michael & Lisa Hardiman
> 3. Parcel 15028 000132
>   Location: 5300 Ponderosa Farm Road Owners: Michael & Lisa Hardiman
>
> The pending sale constitutes a violation due to the transferee being unqualified for the Conservation Use program and the intended land use being incompatible with covenant restrictions. Please update your records accordingly.

Hall County Building Inspections

In a memorandum dated October 19, 2026, Barry Shaw, Interim Director of Development Services, provided the following comments:

> Applicants would be required to get demo permits for all structures from Building Inspections before building new structures. All structures that were built prior to 1980 will require asbestos inspections and reports by a state licensed asbestos inspector. 5372 Ponderosa Farm Road
> currently has a parcel tag dated 03.23.2022 and placed by Planning and Zoning referencing a demo of a pole barn and is no longer relevant should proposed development be granted.

PLANNING AND ZONING DEPARTMENT
2875 BROWNS BRIDGE ROAD, GAINESVILLE, GA, 30504
MAILING ADDRESS: PO BOX 1435, GAINESVILLE. GA 30503
T: 770-531-6809 I Email: planning@hallcounty.org

HALL COUNTY
GEORGIA
We have it all in Hall

ZONING APPLICATION

Applicant (Name & Mailing Address)
CKK Dev. Services
270 N. Clayton Street
Lawrenceville, GA 30046
Phone 404.925.1289
Email duncan@ckkdev.com

Property Owner (Name & Mailing Address) - See Attached
Donald H. Stallworth
5372 Ponderosa Farm Rd,
Gainesville, GA 30507 :See Attached
Phone [redacted]
Email [redacted]

Contact Person (Name & Mailing Address)
Duncan Corley
270 N. Clayton Street
Lawrenceville, GA 30046
Phone 404-925-1289
Email duncan@ckkdev.com

Status of Applicant
- ☐ Owner
- ☑ Option to Purchase
- ☐ Area Resident
- ☐ Other: _____

Requested Action
Current Zoning: PCFD & AR-1
Rezone to: R-SF

Property Information - See Attached
Location Address(es): 0 & 5372 Ponderosa Farm Rd, Gainesville, GA 30507
Tax Parcel Number(s): 15028-000107, 15028 000107A Acreage: 24 +/-, 1 +/-
Existing Use(s): Single Family Residential
Proposed Use(s): R-SF - 146 lot single-family subdivision

I hereby certify that the above information and all attached information are true and correct.

Applicant Name Printed: CKK Development Services, LLC
Applicant Signature: _____ Date: 9/10/26

Applicant must complete all required information above. Incomplete applications will not be accepted. The Planning Department has 15 days after application deadline to review each submittal and will assign scheduling dates during that review period. If an application is determined to be insufficient, no agenda date will be set until all required information has been provided.

Application Withdrawal: I hereby withdraw the application.

Applicant Signature: _____ Date: _____

Property Owner/Information

Property Owner: Michael Hardiman
Address: 5334 Ponderosa Farm Rd, Gainesville, GA 30507
Phone: [redacted]
Email: mike@hardiman.cc

Location Address: 5300 Ponderosa Farm Rd, Gainesville, GA 30507
Tax Parcel Number: 15028-000120
Existing use: PCFD & AR-1
Proposed use: R-SF
Acreage: 13.43 +/-

Location Address: 5348 Ponderosa Farm Rd, Gainesville, GA 30507
Tax Parcel Number: 15028-000132
Existing use: PCFD & AR-1
Proposed use: R-SF
Acreage: 15.05 +/-

Location Address: 5334 Ponderosa Farm Rd, Gainesville, GA 30507
Tax Parcel Number: 15028-000108
Existing use: PCFD & AR-1
Proposed use: R-SF
Acreage: 5.12 +/-

PLANNING AND ZONING DEPARTMENT
2875 BROWNS BRIDGE ROAD, GAINESVILLE, GA, 30504
MAILING ADDRESS: PO BOX 1435, GAINESVILLE. GA 30503
T: 770-531-6809 I Email: planning@hallcounty.org

HALL COUNTY
GEORGIA
We have it all in Hall

SPECIAL/CONDITIONAL USE APPLICATION

Applicant (Name & Mailing Address)
CKK Development Services
270 N. Clayton Street
Lawrenceville, GA 30046
Phone 404-925-1289
Email duncan@ckkdev.com

Property Owner (Name & Mailing Address) See Attached
Donald H. Stallworth
5372 Ponderosa Farm Rd.
Gainesville, GA 30507
Phone [redacted]
Email [redacted]

Contact Person (Name & Mailing Address)
Joshua (Duncan) Corley
270 N. Clayton Street
Lawrenceville, GA 30046
Phone 404-925-1289
Email duncan@ckkdev.com

Status of Applicant
- ☐ Owner
- ☑ Option to Purchase
- ☐ Area Resident
- ☐ Other: _____

Requested Action
- ☐ Special Use
- ☑ Conditional Use

Property Information
Location Address(es): 5300, 5348, 5334, 5372 Ponderosa Farm Rd. Gainesville, GA 30507 & 0
Tax Parcel Number(s): See attached
Acreage: 59.16
Existing Use(s): PCFD + AR-1
Zoning: PCFD + AR-1
Proposed Use(s): R-SF

I hereby certify that the above information and all attached information are true and correct.

Applicant Name Printed: Joshua (Duncan) Corley
Applicant Signature: _____ Date: 9/17/26

Applicant must complete all required information above. Incomplete applications will not be accepted. The Planning Department has 15 days after application deadline to review each submittal and will assign scheduling dates during that review period. If an application is determined to be insufficient, no agenda date will be set until all required information has been provided.

Application Withdrawal: I hereby **withdraw** the application.

Applicant Signature: _____ Date: _____

Property Owner/Information

Property Owner: Michael Hardiman
Address: 5334 Ponderosa Farm Rd, Gainesville, GA 30507
Phone: [redacted]
Email: mike@hardiman.cc

Property Tax Parcel Numbers: 15028-00017, 15028-000107A, 15028-000120, 15028-000132, 15028-000108

PLANNING AND ZONING DEPARTMENT
2875 BROWNS BRIDGE ROAD, GAINESVILLE, GA, 30504
MAILING ADDRESS: PO BOX 1435, GAINESVILLE. GA 30503
T: 770-531-6809 I Email: planning@hallcounty.org

HALL COUNTY
GEORGIA
We have it all in Hall

PROPERTY OWNER AUTHORIZATION

* Note: If the applicant is the property owner, disregard this form.

Name of Property Owner as shown on deed: Hugh Donald Stallworth and Lynn Marie Stallworth

Name of Authorized Agent (if owner is a company): _____

Address: 5372 Ponderosa Farm Rd. Gainesville, GA 30507

Phone: [redacted]

Email: [redacted]

Name of Applicant: CKK Development Services

Name of Authorized Agent (if applicant is a company): Joshua (Duncan) Corley

Address: 270 N. Clayton Street
Lawrenceville, GA 30046

Phone: 404-925-1289

Email: duncan@ckkdev.com

Application Address & Description: 0 & 5372 Ponderosa Farm Rd. Gainesville, GA 30507
Rezone from PCFD + AR-1 to R-SF

☐ I have attached proof of Authorized Agent (if applicable)

I hereby swear that I am the owner of the property which is the subject matter of the attached applications as shown in the records of Hall County, Georgia. I authorize the person named above to act as applicant in the pursuit of a rezoning, special/conditional use or variance of this property.

Hugh Stallworth
Owner Signature

Hugh Donald Stallworth and Lynn Marie Stallworth
Owner Printed Name

Personally appeared before me on 9-16-26 who swears that the information
DATE
contained in this authorization is true and correct to the best of his/her knowledge and belief.

Jeff Nash
Notary Printed Name

Notary Public Signature

9-16-26
Date

JEFF NASH
NOTARY PUBLIC
GWINNETT COUNTY GEORGIA
JULY 13, 2030

8.3.2026

PLANNING AND ZONING DEPARTMENT
2875 BROWNS BRIDGE ROAD, GAINESVILLE, GA, 30504
MAILING ADDRESS: PO BOX 1435, GAINESVILLE. GA 30503
T: 770-531-6809 I Email: planning@hallcounty.org

HALL COUNTY
GEORGIA
We have it all in Hall

PROPERTY OWNER AUTHORIZATION

* Note: If the applicant is the property owner, disregard this form.

Name of Property Owner as shown on deed: Michael D. & Lisa L HARDIMAN

Name of Authorized Agent (if owner is a company): _____

Address: 5334 & 5348 & 5300 Ponderosa Farm Rd
Gainesville GA 30507

Phone: 678-617-0612

Email: mike@HARDIMAN.cc

Name of Applicant: CKK Development Services

Name of Authorized Agent (if applicant is a company): Joshua (Duncan) Corley

Address: 270 N. Clayton Street, Lawrenceville, GA 30046

Phone: 404-925-1289

Email: duncan@ckkdev.com

Application Address & Description: 0 & 5334 & 5348 & 5300 Ponderosa Farm Rd. Gainesville, GA 30507
Rezone from PCFR + AR-1 to R-SF

☐ I have attached proof of Authorized Agent (if applicable)

I hereby swear that I am the owner of the property which is the subject matter of the attached applications as shown in the records of Hall County, Georgia. I authorize the person named above to act as applicant in the pursuit of a rezoning, special/conditional use or variance of this property.

Lisa L Hardiman
Michael D Hardiman
Owner Signature

LISA L. HARDIMAN
MICHAEL D. HARDIMAN
Owner Printed Name

Personally appeared before me on 9-16-26 (DATE) who swears that the information contained in this authorization is true and correct to the best of his/her knowledge and belief.

Jeff Nash
Notary Printed Name

Jeff Nash
Notary Public Signature

9-16-26
Date

JEFF NASH
NOTARY PUBLIC
GWINNETT COUNTY, GEORGIA
MY COMMISSION EXPIRES JULY 13, 2030

8.3.2026

STATE OF GEORGIA

Secretary of State

Corporations Division
313 West Tower
2 Martin Luther King, Jr. Dr.
Atlanta, Georgia 30334-1530

ANNUAL REGISTRATION

Electronically Filed
Secretary of State
Filing Date: 3/16/2025 10:08:38 AM

BUSINESS INFORMATION	
CONTROL NUMBER	09006164
BUSINESS NAME	C K K DEVELOPMENT SERVICES LLC
BUSINESS TYPE	Domestic Limited Liability Company
EFFECTIVE DATE	03/16/2025
ANNUAL REGISTRATION PERIOD	2025, 2026, 2027

PRINCIPAL OFFICE ADDRESS	
ADDRESS	270 North Clayton Street, Lawrenceville, GA, 30046, USA

REGISTERED AGENT		
NAME	**ADDRESS**	**COUNTY**
Corley, Joshua	2264 Granite Path Ct, Bethlehem, GA, 30620, USA	Gwinnett

AUTHORIZER INFORMATION	
AUTHORIZER SIGNATURE	Joshua Corley
AUTHORIZER TITLE	Manager

PLANNING AND ZONING DEPARTMENT
2875 BROWNS BRIDGE ROAD, GAINESVILLE, GA, 30504
MAILING ADDRESS: PO BOX 1435, GAINESVILLE, GA 30503
T: 770-531-6809 I Email: planning@hallcounty.org

HALL COUNTY
GEORGIA
We have it all in Hall

CAMPAIGN CONTRIBUTIONS DISCLOSURE FORM

This form must be completed by the applicant and property owner, or person representing the property owner, for all zoning actions.

OCGA § 36-67A-3: Disclosure of Campaign Contributions:

(a) When any applicant for rezoning action has made, within two years immediately preceding the filing of that applicant's application for the rezoning action, campaign contributions aggregating $250.00 or more to a local government official who will consider the application, it shall be the duty of the applicant to file a disclosure report with the governing authority of the respective local government showing:

(1) The name and official position of the local government official to whom the campaign contribution was made; and

(2) The dollar amount and description of each campaign contribution made by the applicant to the local government official during the two years immediately preceding the filing of the application for the rezoning action and the date of each such contribution.

(b) The disclosures required by subsection (a) of this Code section shall be filed within ten days after the application for the zoning action is first filed.

Code OCGA 1981, § 36-67A-3, enacted by Ga L. 1986, page 1269, § 1; Ga L. 1991, page 1365, § 1; Ga L. 1993, page 91, § 36).

I hereby certify that I have read the above and that:

I have**____ I have not X

within the two years immediately preceding this date, made any contribution(s) aggregating $250.00 or more to any local government official involved in the review or consideration of this application.

**If you have made such contribution(s), you must provide the data required below within ten (10) days of filing this application.

Name of Official(s): _____ Office: _____

Dollar Amount: _____ Date of Contribution: _____

Applicant's/Owner's Name Printed: Hugh Donald Stallworth and Lynn Marie Stallworth

Applicant's/Owner's Signature: Lynn Stallworth Date: 9-16-26

PLANNING AND ZONING DEPARTMENT
2875 BROWNS BRIDGE ROAD, GAINESVILLE, GA, 30504
MAILING ADDRESS: PO BOX 1435, GAINESVILLE. GA 30503
T: 770-531-6809 I Email: planning@hallcounty.org

HALL COUNTY
GEORGIA
We have it all in Hall

CAMPAIGN CONTRIBUTIONS DISCLOSURE FORM

This form must be completed by the applicant and property owner, or person representing the property owner, for all zoning actions.

OCGA § 36-67A-3: Disclosure of Campaign Contributions:

(a) When any applicant for rezoning action has made, within two years immediately preceding the filing of that applicant's application for the rezoning action, campaign contributions aggregating $250.00 or more to a local government official who will consider the application, it shall be the duty of the applicant to file a disclosure report with the governing authority of the respective local government showing:

(1) The name and official position of the local government official to whom the campaign contribution was made; and

(2) The dollar amount and description of each campaign contribution made by the applicant to the local government official during the two years immediately preceding the filing of the application for the rezoning action and the date of each such contribution.

(b) The disclosures required by subsection (a) of this Code section shall be filed within ten days after the application for the zoning action is first filed.

Code OCGA 1981, § 36-67A-3, enacted by Ga L. 1986, page 1269, § 1; Ga L. 1991, page 1365, § 1; Ga L. 1993, page 91, § 36).

I hereby certify that I have read the above and that:

I have**____ I have not ✓

within the two years immediately preceding this date, made any contribution(s) aggregating $250.00 or more to any local government official involved in the review or consideration of this application.

**If you have made such contribution(s), you must provide the data required below within ten (10) days of filing this application.

Name of Official(s): _____ Office: _____

Dollar Amount: _____ Date of Contribution: _____

Applicant's/Owner's Name Printed: Michael D. Hardiman Lisa L. Hardiman

Applicant's/Owner's Signature: Michael D. Hardiman Date: 9/15/2026

Lisa L. Hardiman 9/15/2026

PLANNING AND ZONING DEPARTMENT
2875 BROWNS BRIDGE ROAD, GAINESVILLE, GA, 30504
MAILING ADDRESS: PO BOX 1435, GAINESVILLE. GA 30503
T: 770-531-6809 I Email: planning@hallcounty.org

HALL COUNTY
GEORGIA
We have it all in Hall

CAMPAIGN CONTRIBUTIONS DISCLOSURE FORM

This form must be completed by the applicant and property owner, or person representing the property owner, for all zoning actions.

OCGA § 36-67A-3: Disclosure of Campaign Contributions:

(a) When any applicant for rezoning action has made, within two years immediately preceding the filing of that applicant's application for the rezoning action, campaign contributions aggregating $250.00 or more to a local government official who will consider the application, it shall be the duty of the applicant to file a disclosure report with the governing authority of the respective local government showing:

(1) The name and official position of the local government official to whom the campaign contribution was made; and

(2) The dollar amount and description of each campaign contribution made by the applicant to the local government official during the two years immediately preceding the filing of the application for the rezoning action and the date of each such contribution.

(b) The disclosures required by subsection (a) of this Code section shall be filed within ten days after the application for the zoning action is first filed.

Code OCGA 1981, § 36-67A-3, enacted by Ga L. 1986, page 1269, § 1; Ga L. 1991, page 1365, § 1; Ga L. 1993, page 91, § 36).

I hereby certify that I have read the above and that:

I have**____ I have not ✓

within the two years immediately preceding this date, made any contribution(s) aggregating $250.00 or more to any local government official involved in the review or consideration of this application.

**If you have made such contribution(s), you must provide the data required below within ten (10) days of filing this application.

Name of Official(s): _____ Office: _____

Dollar Amount: _____ Date of Contribution: _____

Applicant's/Owner's Name Printed: Joshua (Duncan) Corley

Applicant's/Owner's Signature: _____ Date: 9/16/26

Applicant's Letter of Intent
Hall County, Georgia
Rezoning Request – PCFD & AR-1 to R-SF

September 16, 2026

5300, 5348, 5334, 5372 Ponderosa Farm Rd, Gainesville, GA 30507

CKK Development, LLC (the "Applicant") respectfully submits this Letter of Intent in support of its request to rezone approximately 59.16 acres located on Ponderosa Farm Road in Hall County, Georgia, from AR-1 (Agricultural Residential) and PCFD (Planned Commercial Farm District) to R-SF (Residential Single-Family Detached).

The subject property is strategically located within one of Hall County's most active growth corridors, and is located within the urbanized zone district. It is well positioned to accommodate thoughtfully planned residential development. The property enjoys convenient access to the Town of Braselton, Interstate 85, Georgia Highway 53, and the numerous employment centers, commercial services, educational facilities, and recreational opportunities that serve this portion of Hall County.

The Applicant proposes the development of a high-quality single-family residential community consisting of 146 detached homes at an overall density of approximately 2.47 dwelling units per acre, which falls well below the allowable 4.0 units per acre permitted in the urbanized zone district. The development will feature homes situated on a minimum lot width of 50 feet and minimum lot areas of 8,000 square feet. The community has been carefully designed to provide desirable housing opportunities while maintaining an attractive and cohesive neighborhood character.

The proposed homes will utilize high-quality architectural materials and design elements, including combinations of brick, stone, stucco, and cementitious siding. Architectural elevations will incorporate varied rooflines, enhanced front facades, and complementary building materials to create visual interest throughout the community. Residences will contain a minimum heated floor area of 1,600 square feet for one-story homes and 1,850 square feet for two-story homes. Each residence will include a minimum two-car garage and driveway parking sufficient to accommodate at least two additional vehicles, resulting in a minimum of four off-street parking spaces per home.

A defining characteristic of the proposed development is its emphasis on environmental stewardship and open space preservation. Approximately 26.18 acres, or 44% will remain protected as conservation area consisting of streams, stream buffers, wetlands, and other environmentally sensitive features. These areas will remain undisturbed to the greatest extent practical and will provide long-term environmental benefits while preserving the natural character of the property.

The community will provide a comprehensive amenity package designed to encourage recreation, social interaction, and outdoor enjoyment. Planned amenities include a minimum 6.3-acre recreation area featuring a swimming pool, cabana, tennis and pickleball courts, gathering areas, walking opportunities, and associated parking facilities. These amenities will serve as focal points within the neighborhood and provide significant benefits to future residents.

To ensure compatibility with adjacent land uses, the development will incorporate a 50-foot undisturbed transitional buffer along all property lines and road frontage. This buffer will provide visual screening, maintain separation from adjoining properties, and create an appropriate transition between

existing and future development. Additional landscaping and architectural standards will further enhance compatibility with surrounding properties.

Primary access to the community will be provided via Ponderosa Farm Road through a proposed public entrance designed to safely accommodate residential traffic and emergency access needs. The entrance will be constructed with enhanced landscaping and community entry features that establish a high-quality identity for the neighborhood. Internal streets will be publicly dedicated and constructed in accordance with Hall County standards. The proposed street network has been designed to promote connectivity, facilitate emergency access, and minimize unnecessary curb cuts along surrounding roadways.

Water and sanitary sewer service will be provided by Hall County utilities. Stormwater management facilities will be designed and constructed in accordance with all applicable local, state, and federal regulations and generally as depicted on the submitted concept plan.

The proposed rezoning is consistent with the goals and objectives of the Hall County Comprehensive Plan. The Comprehensive Plan encourages well-designed residential growth in areas served by existing infrastructure and located near major transportation corridors, employment centers, and commercial services. The subject property's location, combined with its accessibility to regional transportation facilities and public utilities, makes it particularly suitable for residential development.

The surrounding area consists of a mixture of rural residential properties, agricultural uses, and existing and planned residential communities. As development continues throughout the Braselton and Highway 53 corridors, the subject property represents a logical and appropriate location for residential growth. The proposed development provides an orderly transition from agricultural land uses to a thoughtfully planned residential community while preserving substantial open space and environmental features.

For the foregoing reasons, CKK Development, LLC respectfully requests approval of the rezoning of approximately 59.16 acres located on Ponderosa Farm Road from AR-1 and PCFD to R-SF.

The Applicant further reserves all rights afforded under the Constitution and laws of the United States and the State of Georgia, including, without limitation, rights related to the reasonable use of private property.

Respectfully submitted,

CKK Development, LLC

Duncan Corley

TOTAL AREA: 59.16± ACRES

TOTAL OPENSPACE 26.18 ACRES
TOTAL NUMBER OF LOTS 146
MINIMUM LOT SIZE=8,000 SQ. FT.
THIS PROPERTY IS LOCATED IN AN URBANIZED ZONE

RECEIVED
10-20-2026

LEGEND :

POB	POINT OF BEGINNING
LLL	LAND LOT LINE
R/W	RIGHT OF WAY
N/F	NOW OR FORMERLY
CTF	CRIMP TOP FOUND
RBF	REBAR FOUND
OTF	OPEN TOP FOUND
RBS	REBAR SET
CMP	CORRUGATED METAL PIPE
RCP	REINFORCED CONCRETE PIPE
DIP	DUCTILE IRON PIPE
PVC	POLYVINYLCHLORIDE PIPE
SWCB	SINGLE WING CATCH BASIN
DWCB	DOUBLE WING CATCH BASIN
CI	CURB INLET
DI	DROP INLET
OCS	OUTLET CONTROL SYSTEM
JB	JUNCTION BOX
FES	FLARED END SECTION
HW	HEAD WALL
WI	WIER INLET
SSMH	SANITARY SEWER MANHOLE
CO	CLEAN OUT
INV	INVERT
-OHP-	OVERHEAD POWER LINE
-OTL-	OVERHEAD TELEPHONE LINE
-UT-	UNDERGROUND TELEPHONE LINE
EO	ELECTRIC OUTLET
	UTILITY POLE
-P-	UNDERGROUND POWER LINE
<----	GUY WIRE
PP	POWER POLE
L/P	LIGHT POLE
C/I/T	CABLE/INTERNET/TELEPHONE
FH	FIRE HYDRANT
-W-	WATER LINE
WM	WATER METER
WV	WATER VALVE
VM	VALVE MARKER
SI	SIGN POST
BL	BUILDING LINE
CL	CENTERLINE
EP	EDGE OF PAVEMENT
	SAMPLING POINT
Mp	MONITORING POINT
*	WETLANDS
SL	STREET LIGHT

GENERAL NOTES:

1. PROPERTY IS LOCATED AT 5334 AND 5372 PONDEROSA FARM ROAD.
2. TOTAL AREA OF PROPERTY: 59.16 ACRES
3. EXISTING PROPERTY ZONING: PCFD AND AR-1
   PROPOSED PROPERTY ZONING: R-5F
4. PROPERTY INCLUDES MORGAN G.M.D. 385.
5. TOTAL NUMBER OF UNITS: 146 UNITS.
   GROSS DENSITY: 2.42 UNITS PER ACRE.
6. THE MINIMUM HEATED FLOOR AREA PER DWELLING UNIT SHALL BE 1,800 SQUARE FEET FOR ALL DWELLINGS.
7. MINIMUM LOT SIZE: 8,000 SQ. FT.
8. SETBACKS: FRONT: 25' / REAR: 20' / SIDE: 5' / 50' EXTERNAL BUFFER.
9. MAXIMUM BUILDING HEIGHT: 50'
10. WATER SERVICE TO BE PROVIDED BY HALL COUNTY.
11. SANITARY SEWER SERVICE TO BE PROVIDED BY HALL COUNTY.
12. ALL UTILITIES TO BE LOCATED UNDERGROUND.
13. ALL STREETS ARE TO BE PUBLIC STREETS.
14. FIRM PANEL NO. 13139C0031J2, DATED 12/01/2022, INDICATE THAT PORTIONS OF THIS PROPERTY LIES WITHIN A FLOOD HAZARD ZONE A.
15. THERE ARE NO SIGNIFICANT WILDLIFE HABITATS OR SCENIC VISTAS IDENTIFIED BY THE GEORGIA DEPARTMENT OF NATURAL RESOURCES.
16. BUILDING LAYOUT SUBJECT TO CHANGE DURING DESIGN PHASE OF PROJECT.
17. OPEN SPACE REQUIRED: 17.75 ACRES (30% OF 59.16 ACRES)
    OPEN SPACE PROVIDED: 26.18 ACRES (USABLE: ACRE)
18. THE FINAL SITE PLAN AND BUILDING ELEVATIONS ARE TO BE IN COMPLIANCE WITH THE CONDITIONS OF APPROVAL AND THE UNIFIED DEVELOPMENT ORDINANCE AND ARE SUBJECT TO REVIEW AND APPROVAL BY THE DIRECTOR OF PLANNING AND DEVELOPMENT.
19. A MANDATORY HOMEOWNERS ASSOCIATION SHALL BE ESTABLISHED AND SHALL BE RESPONSIBLE FOR THE MAINTENANCE OF ALL COMMON AREAS/FACILITIES, STREET FRONTAGE LANDSCAPING, LAWN, AND ORNAMENTAL PLANTING MAINTENANCE ON INDIVIDUAL LOTS.
20. NATURAL VEGETATION SHALL REMAIN ON THE PROPERTY UNTIL THE ISSUANCE OF A DEVELOPMENT PERMIT.
21. ALL GRASSED AREAS SHALL BE SODDED.
22. STORMWATER BMP FACILITIES SHALL BE SCREENED FROM VIEW OF ADJOINING PROPERTIES AND RIGHTS-OF-WAY BY LANDSCAPING AND/OR DECORATIVE FENCING THAT IS IN COMPLIANCE WITH THE HALL COUNTY STORMWATER MANAGEMENT MANUAL, SUBJECT TO REVIEW AND APPROVAL BY THE DIRECTOR OF PLANNING AND DEVELOPMENT.
23. THE APPLICANT SHALL PROVIDE A FLOOD STUDY PRIOR TO THE ISSUANCE OF A DEVELOPMENT PERMIT.
24. FIRE HYDRANTS SHALL BE LOCATED SUCH THAT ALL PORTIONS OF THE BUILDING CAN BE REACHED BY FIRE HOSE LAYS NOT TO EXCEED 400 FEET.
25. WHERE TWO FIRE APPARATUS ACCESS ROADS ARE REQUIRED, THEY SHALL BE PLACED A DISTANACE APART EQUAL TO NOT LESS THAN ONE HALF OF THE LENGTH OF THE MAXIMUM OVERALL DIAGONAL DIMENSION OF THE LOT OR AREA TO BE SERVED, MEASURED IN A STRAIGHT LINE BETWEEN ACCESSES. (2018 INTERNATIONAL FIRE CODE, APPENDIX D106.3)
26. BOUNDARY INFORMATION FOR THIS PLAN WAS TAKEN FROM A SURVEY FOR MICHAEL & LISA HARDIMAN, DATED 10/29/2018, PREPARED BY FLOYD & ASSOCIATES, INC., AND A SURVEY FOR GILBERT D. MARTIN & VIVIAN S. MARTIN, DATED JULY 12, 2001, PREPARED BY PATTON-BOYER, INC.
27. THIS PROPERTY IS LOCATED IN AN URBANIZED ZONE.

CURVE	BEARING	DISTANCE
L1	N8°35'54"E	26.73'
L2	N77°59'31"E	23.68'
L3	N65°02'32"E	49.22'
L4	N03°56'00"W	12.72'
L5	N23°01'57"E	20.25'
L6	N71°17'10"E	46.13'
L7	N61°71'53"E	67.28'
L8	N43°36'06"E	59.85'
L9	N61°12'45"E	56.90'
L10	N58°51'46"E	53.04'
L11	N27°36'24"E	22.16'
L12	N69°16'39"E	26.40'
L13	N79°15'31"E	9.00'
L14	N88°55'33"E	60.11'
L15	N06°33'30"E	39.39'
L16	N44°27'53"E	89.91'
L17	S87°59'15"E	45.58'
L18	N28°22'14"E	3289'
L19	N67°36'13"E	65.43'
L20	N43°16'48"E	99.01'
L21	N60°18'06"E	43.97'
L22	N69°54'29"E	32.08'
L23	ARC: 99.71' N60°18'06"E	RAD: 641.00' CHORD: 43.97'


DEVELOPER: CKK DEVELOPMENT
DUNCAN CORLEY
70 CLAYTON STREET
LAWRENCEVILLE, GA. 30046
PHONE: (404)925-1289

DESIGNER" RINGO ABERNATHY & ASSOCIATES
257 PINECREST LANE
BRASELTON, GA. 30057
PHONE: (770)962-1289

811
KNOW WHAT'S BELOW. CALL BEFORE YOU DIG
IF YOU DIG GEORGIA ... CALL FIRST!

THE EXISTING UTILITIES SHOWN ON THIS PLAN WERE OBTAINED FROM VARIOUS UTILITY COMPANIES, VARIOUS GOVERNMENTAL AGENCIES, AND ABOVE GROUND OBSERVATION. THE SURVEYOR AND/OR ENGINEER MAKE NO CLAIM TO THE COMPLETENESS OF THIS INFORMATION. THE SIZE, LOCATION, OR ADDITIONAL UTILITIES MAY BE UNCOVERED UPON EXCAVATION. PRIOR TO BEGINNING ANY EARTH DISTURBING ACTIVITIES, THE UTILITY PROTECTION SERVICE FOR THIS AREA MUST BE NOTIFIED.

NOTE:
NO CERTIFICATION IS MADE AS TO EXISTENCE OR NON-EXISTENCE OF UNDERGROUND UTILITIES OR ELEMENTS OF SUBSTANCE. ONLY PLANIMETRIC FEATURES ARE DEPICTED HEREON AS FOUND EVIDENT IN THE FIELD.

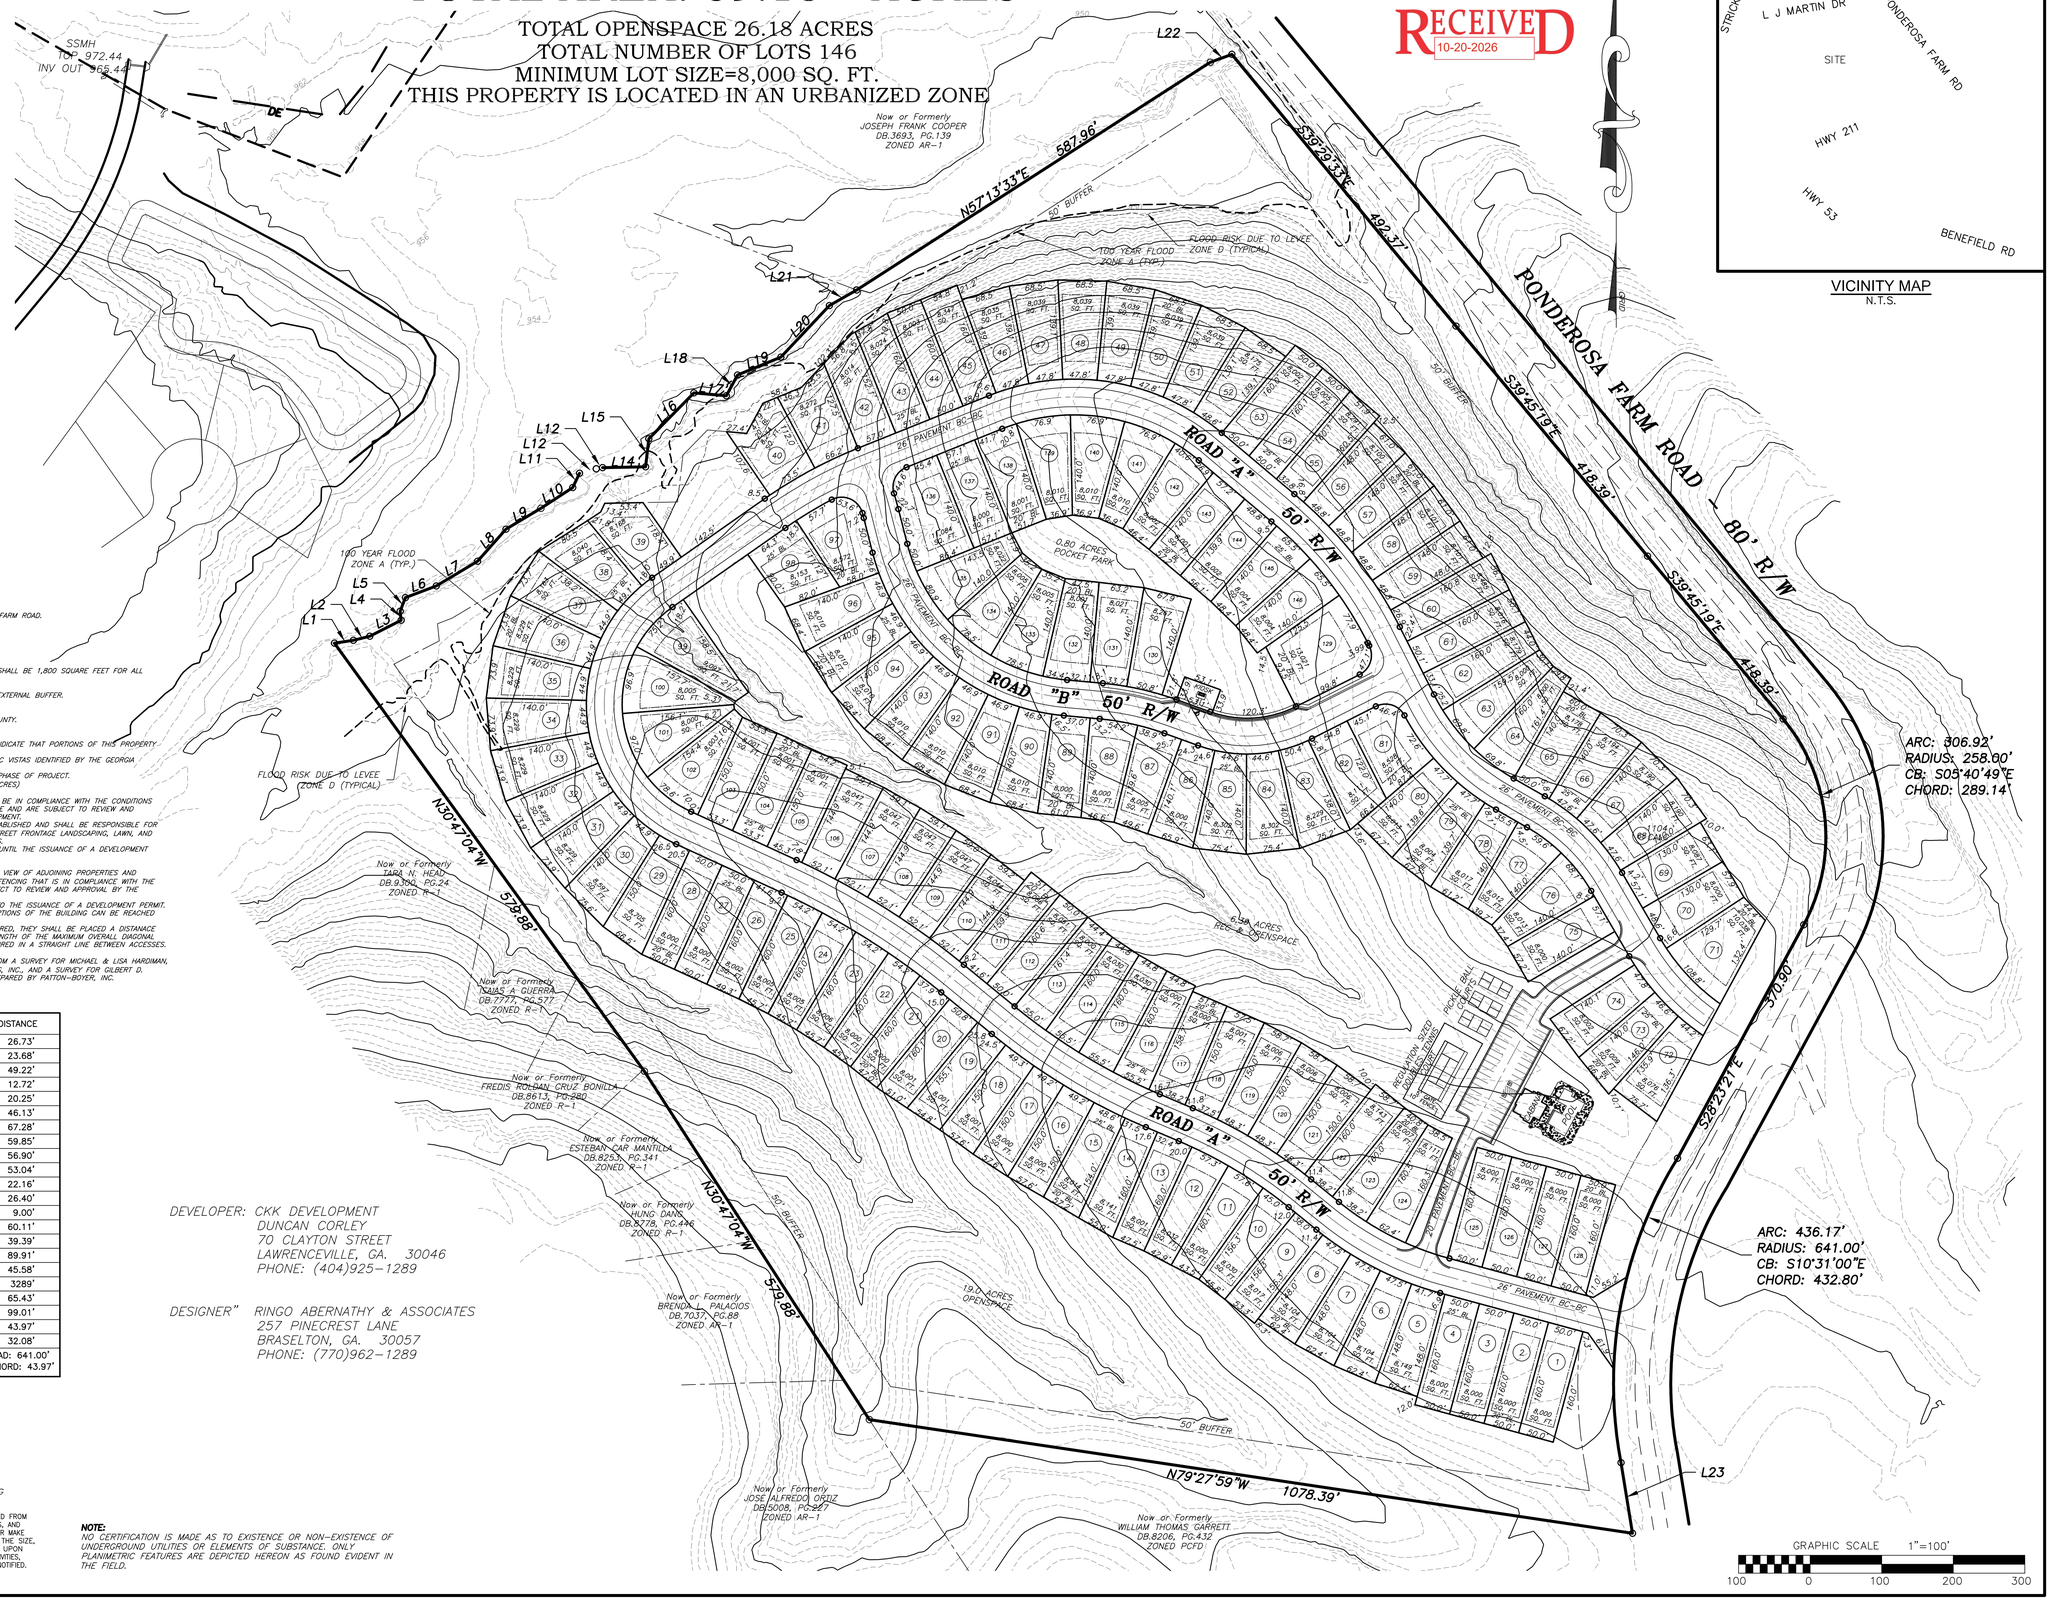

GRAPHIC SCALE 1"=100'
100 0 100 200 300

VICINITY MAP
N.T.S.

GEORGIA REGISTERED No. 2276 LAND SURVEYOR KEVIN V. RINGO

THIS SURVEY WAS PREPARED IN CONFORMITY WITH THE TECHNICAL STANDARDS FOR PROPERTY SURVEYS IN GEORGIA AS SET FORTH IN CHAPTER 180-7 OF THE RULES OF THE GEORGIA BOARD OF REGISTRATION FOR PROFESSIONAL ENGINEERS AND LAND SURVEYORS AND AS SET FORTH IN THE GEORGIA FLAT ACT O.C.G.A 15-6-67.

CONSULTANTS
SURVEYORS
ENGINEERS
PLANNERS
RINGO ABERNATHY & ASSOCIATES
174 DACULA ROAD - DACULA, GA. 30019
Phone (770) 962-8456 - Fax (770) 277-3981


COUNTY:	HALL
G.M.D.:	MORGAN-385
PARCEL:	107,107A,120,108,132
DATE:	06/27/25
SCALE:	1"=100'
JOB NO.:	24133

REZONING PLAN FOR:
PONDEROSA
C.K.K. DEVELOPMENT

REVISIONS	NO.	DATE
ADDED ZONING NOTE & VICINITY MAP	1	9/17/26

SHEET
1
1 OF 1

https://search.gsccca.org/Imaging/HTML5Viewer.aspx?id=2139906&key1=852&key2=2068&county=69&countyname=HALL&userid=6916388&appid=28

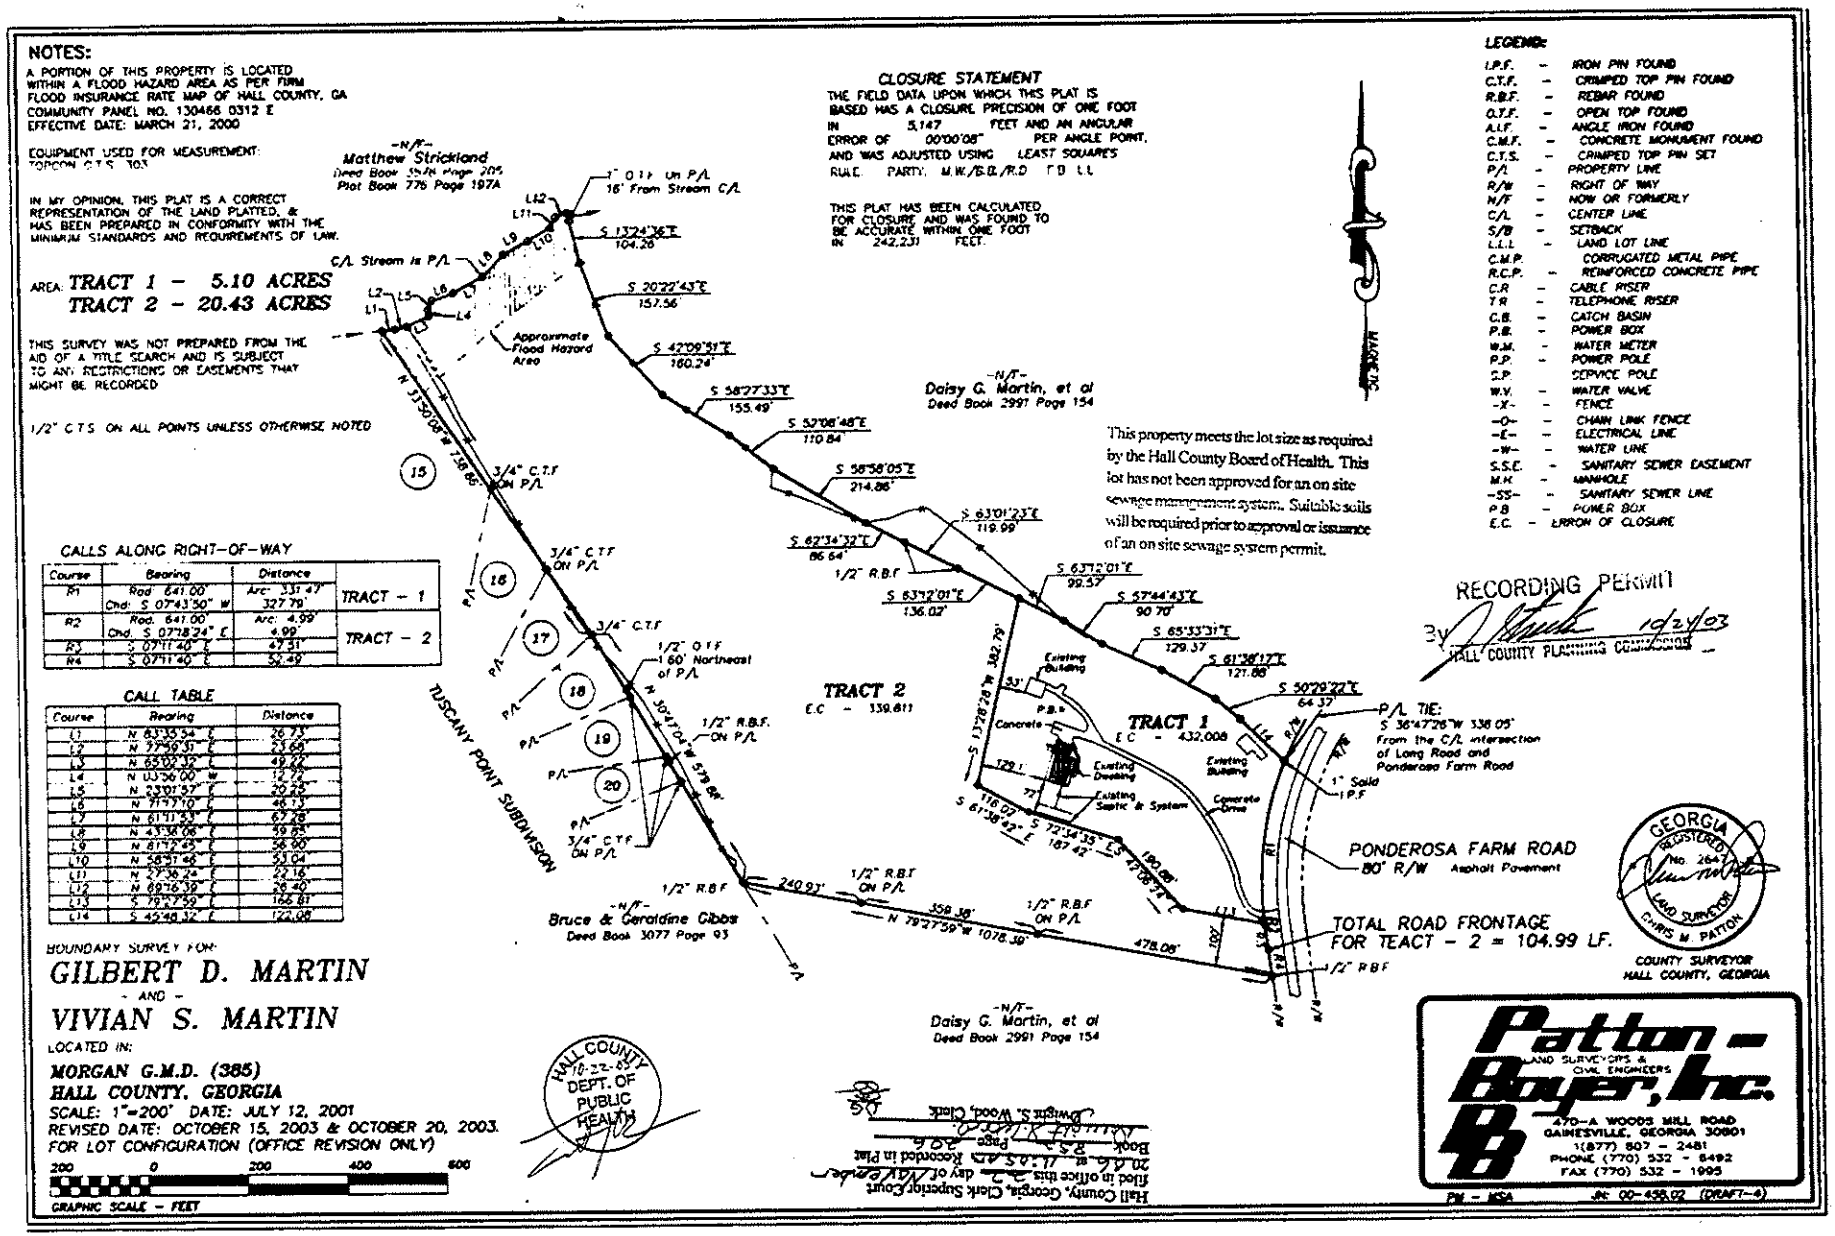


CALLS ALONG RIGHT-OF-WAY

Course	Bearing	Distance	
R1	Rad. 641.00' Chd. S 07°43'50" W	Arc 331.47' 327.79'	TRACT - 1
R2	Rad. 641.00' Chd. S 07°18'24" E	Arc 4.99' 4.99'	TRACT - 2
R3	S 07°11'46" E	47.31'	
R4	S 07°11'46" E	52.49'	

CALL TABLE

Course	Bearing	Distance
L1	N 63°35'54" E	26.73'
L2	N 37°59'31" E	53.68'
L3	N 65°02'32" E	49.62'
L4	N 03°36'00" W	12.79'
L5	N 23°01'57" E	20.25'
L6	N 71°47'10" E	46.13'
L7	N 61°11'53" E	67.26'
L8	N 43°36'06" E	59.85'
L9	N 61°12'45" E	56.90'
L10	N 58°57'46" E	53.04'
L11	N 27°36'24" E	72.16'
L12	N 69°16'39" E	26.40'
L13	S 79°27'59" E	166.81'
L14	S 45°48'32" E	124.08'

BOUNDARY SURVEY FOR:
GILBERT D. MARTIN
- AND -
VIVIAN S. MARTIN
LOCATED IN:
MORGAN G.M.D. (385)
HALL COUNTY, GEORGIA
SCALE: 1"=200' DATE: JULY 12, 2001
REVISED DATE: OCTOBER 15, 2003 & OCTOBER 20, 2003.
FOR LOT CONFIGURATION (OFFICE REVISION ONLY)
200 0 200 400 600
GRAPHIC SCALE - FEET

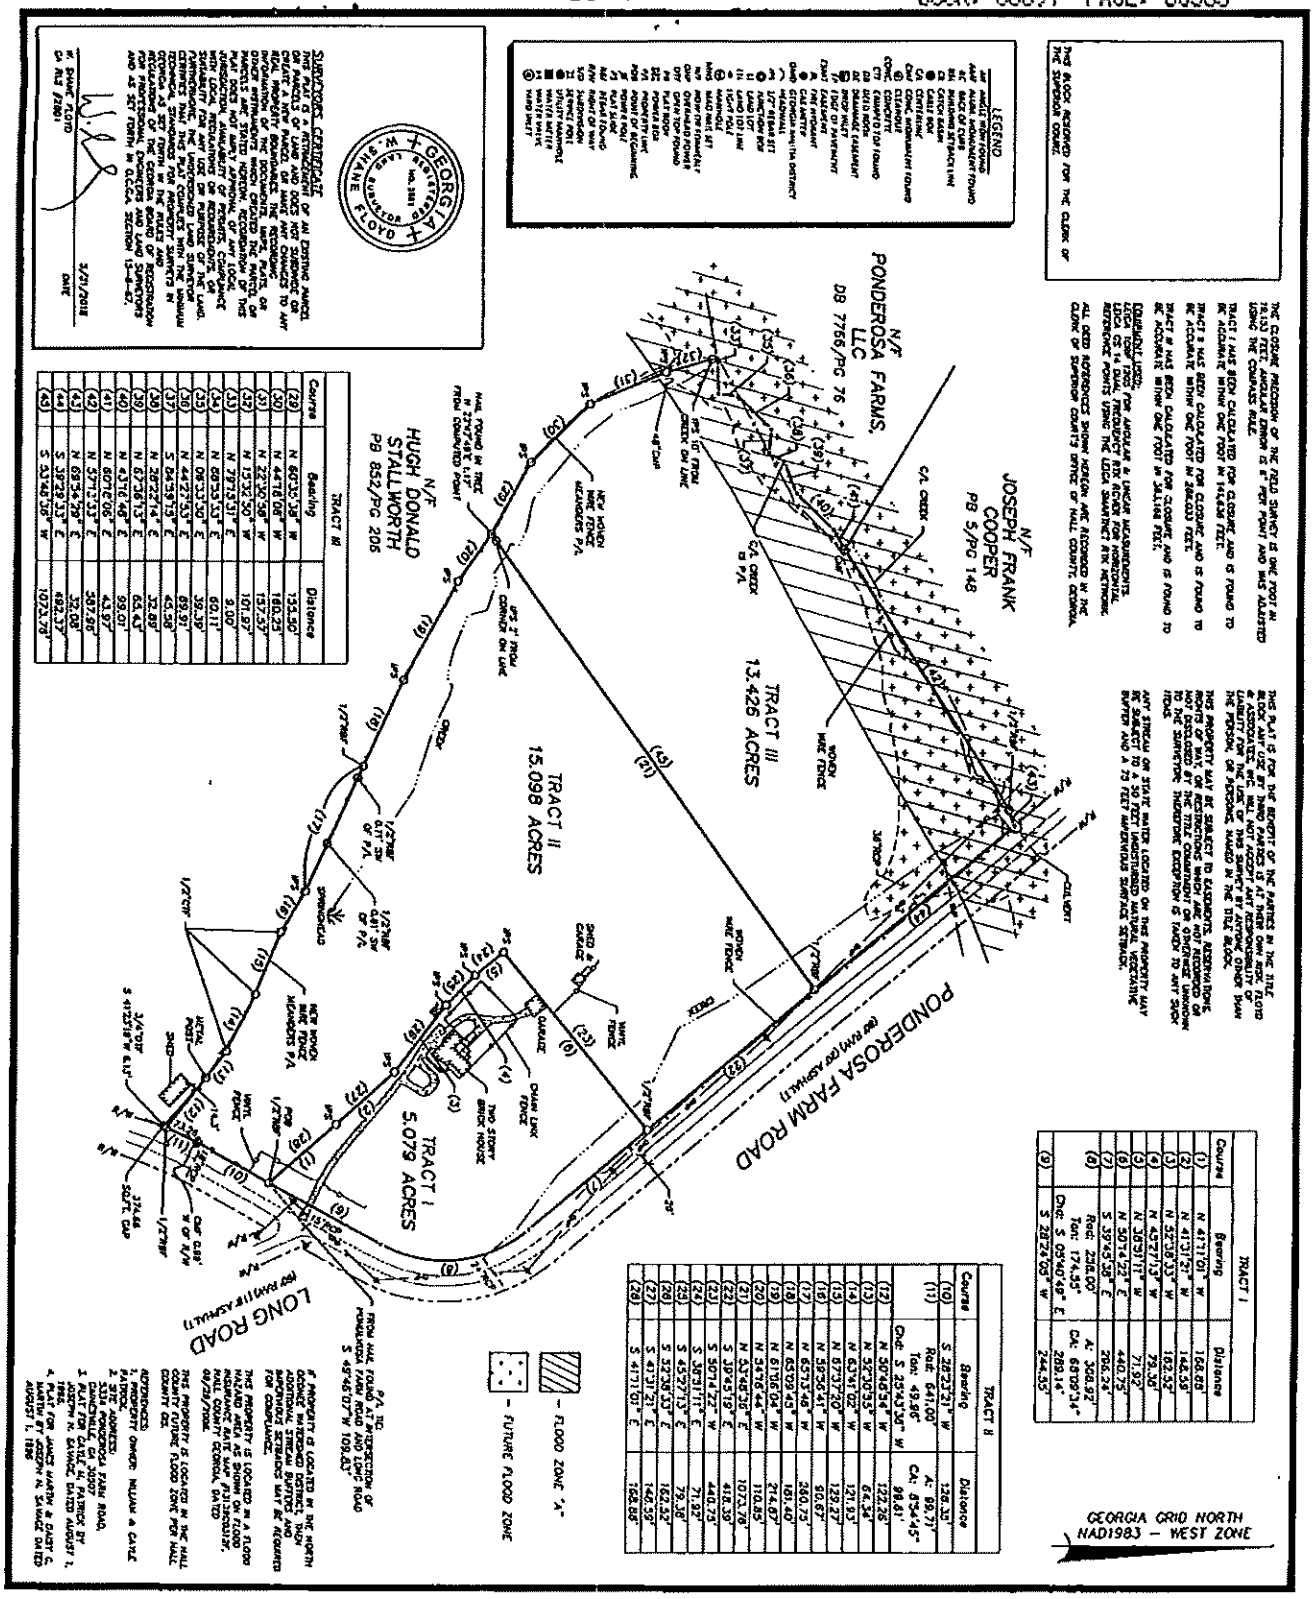

Course	Bearing	Distance
(1)	N 41°17'01" W	156.08'
(2)	N 41°31'21" W	146.58'
(3)	N 32°05'33" W	182.52'
(4)	N 45°27'13" W	73.36'
(5)	N 39°31'11" W	71.92'
(6)	N 30°17'22" E	440.75'
(7)	S 32°45'38" E	206.24'
(8)	Rad: 2261.00' Tan: 174.55' Chd: S 05°40'49" E 289.14'	A: 308.92' CA: 68°09'34" 244.55'
(9)	S 28°26'05" W	

TRACT I		
Course	Bearing	Distance
(10)	S 28°23'21" W	128.30'
(11)	Rad: 641.00' Tan: 49.86' Chd: S 25°43'34" W 98.81'	A: 99.71' CA: 8°54'45"
(12)	N 50°48'54" W	122.26'
(13)	N 52°30'35" W	64.34'
(14)	N 63°41'02" W	121.93'
(15)	N 67°37'20" W	128.27'
(16)	N 59°56'41" W	90.67'
(17)	N 65°13'48" W	280.75'
(18)	N 63°09'43" W	481.40'
(19)	N 61°56'04" W	214.87'
(20)	N 34°16'44" W	110.85'
(21)	N 33°45'30" E	1072.79'
(22)	S 39°45'19" E	418.39'
(23)	S 50°14'22" W	440.75'
(24)	S 39°31'11" E	71.92'
(25)	S 45°27'13" E	73.36'
(26)	S 32°05'33" E	182.52'
(27)	S 41°31'21" E	146.58'
(28)	S 41°17'01" E	156.86'

TRACT III		
Course	Bearing	Distance
(29)	N 60°35'38" W	155.50'
(30)	N 44°16'08" W	160.23'
(31)	N 22°30'58" W	157.37'
(32)	N 13°32'50" W	101.97'
(33)	N 79°13'51" E	9.00'
(34)	N 69°55'51" E	69.11'
(35)	N 09°33'50" E	39.39'
(36)	N 44°27'53" E	69.97'
(37)	S 84°53'13" E	43.58'
(38)	N 28°22'14" E	32.89'
(39)	N 67°36'13" E	65.43'
(40)	N 43°16'48" E	99.01'
(41)	N 60°16'06" E	43.97'
(42)	N 57°13'53" E	387.66'
(43)	N 69°54'28" E	32.08'
(44)	S 39°28'53" E	682.37'
(45)	S 33°40'38" W	1072.79'

SURVEYOR'S CERTIFICATE

THIS PLAT IS A RETRACEMENT OF AN EXISTING PARCEL OR PARCELS OF LAND AND DOES NOT SUBDIVIDE OR CREATE A NEW PARCEL OR MAKE ANY CHANGES TO ANY REAL PROPERTY BOUNDARIES. THE RECORDING INFORMATION OF THE DOCUMENTS, MAPS, PLATS, OR PLAT DOCS USED TO DETERMINE THE BOUNDARIES OF THE PARCELS ARE STATED HEREON. RECORDATION OF THIS PLAT DOES NOT IMPLY APPROVAL OF ANY LOCAL JURISDICTION. AVAILABILITY OF PERMITS, COMPLIANCE WITH BUILDING ZONING ORDINANCES, AND SUITABILITY FOR ANY USE OR PURPOSE OF THE LAND SURVEYED ARE NOT IMPLIED. FURTHERMORE, THE UNDERSIGNED LAND SURVEYOR CERTIFIES THAT THIS PLAT COMPLIES WITH THE MINIMUM TECHNICAL STANDARDS FOR PROPERTY SURVEYS IN GEORGIA AS SET FORTH IN THE RULES AND REGULATIONS OF THE GEORGIA BOARD OF REGISTRATION FOR PROFESSIONAL ENGINEERS AND LAND SURVEYORS AND AS SET FORTH IN O.C.G.A. SECTION 15-6-67.

W. WAYNE FLOYD
GA. REG. 2981

5/21/2018
DATE

GEORGIA REGISTERED W. WAYNE FLOYD NO. 2981

LEGEND

⊙	MONUMENT FOUND
⊙	AXLE MONUMENT FOUND
⊙	RE-BAR CAP SET
⊙	BACK OF CURB
⊙	CROSS NOTCH
⊙	CONTROL ATTACK LINE
⊙	CABLE BOX
⊙	CENTERLINE
⊙	CONC. MONUMENT FOUND
⊙	CONCRETE
⊙	CRIMPED TOP FOUND
⊙	DRIP INLET
⊙	DRILL HOLE FOUND
⊙	EASEMENT
⊙	EDGE OF PAVEMENT
⊙	FENCE POST
⊙	FIRE HYDRANT
⊙	GAS METER
⊙	GEORGIA POWER DISTRICT
⊙	HEADWALL
⊙	IRRIGATION BOX
⊙	LAND LOT LINE
⊙	LAND LOT
⊙	MANHOLE
⊙	MAG NAIL SET
⊙	NOT TO SCALE
⊙	POINT OF BEGINNING
⊙	POINT OF COMMENCING
⊙	POWER POLE
⊙	PLAT DOC
⊙	PLAT DOCS FOUND
⊙	PK NAIL
⊙	PLAT BOOK
⊙	POINT OF REFERENCE
⊙	POWER POLE
⊙	PLAT SIGN
⊙	RIGHT OF WAY
⊙	RIGHT OF WAY MONUMENT
⊙	SERVICE POST
⊙	SET SPIKE
⊙	TELEPHONE
⊙	UTILITY MARKER
⊙	WATER VALVE
⊙	YARD INLET

THIS BLOCK RESERVED FOR THE CLERK OF THE SUPERIOR COURT.

THE COORDINATE PROVIDED OF THE FIELD SURVEY IS ONE FOOT IN 18,153 FEET. ANGULAR ERROR IS 4" PER POINT AND WAS ADJUSTED USING THE COMPASS RULE.

TRACT I HAS BEEN CALCULATED FOR CLOSURE AND IS FOUND TO BE ACCURATE WITHIN ONE FOOT IN 146,636 FEET.

TRACT II HAS BEEN CALCULATED FOR CLOSURE AND IS FOUND TO BE ACCURATE WITHIN ONE FOOT IN 336,000 FEET.

TRACT III HAS BEEN CALCULATED FOR CLOSURE AND IS FOUND TO BE ACCURATE WITHIN ONE FOOT IN 241,166 FEET.

EQUIPMENT USED:
LEICA TS09 PLUS 3" ANGULAR ACCURACY TOTAL STATION
LEICA GS14 DUAL FREQUENCY RTK ROVER FOR HORIZONTAL REFERENCE POINTS USING THE LEICA SMARTNET RTK NETWORK.

ALL DEED REFERENCES SHOWN HEREON ARE RECORDED IN THE CLERK OF SUPERIOR COURT'S OFFICE OF HALL COUNTY, GEORGIA.

THIS PLAT IS FOR THE BENEFIT OF THE PARTIES IN THE TITLE & ASSOCIATES, INC. WILL NOT BE HELD LIABLE OR RESPONSIBLE FOR ANY UNAUTHORIZED USE OF THIS SURVEY BY ANYONE OTHER THAN THE PERSON, OR PERSONS, NAMED IN THE TITLE BLOCK.

THIS PROPERTY MAY BE SUBJECT TO EASEMENTS, RESERVATIONS, RIGHTS OF WAY, OR RESTRICTIONS WHICH ARE NOT RECORDED OR NOT DISCLOSED BY THE TITLE COMMITMENT OR OTHERWISE UNKNOWN TO THE SURVEYOR. INCLUSION OR EXCLUSION IS UNDER TO ANY SUCH ITEMS.

ANY STREAM OR STATE WATER LOCATED ON THIS PROPERTY MAY BE SUBJECT TO STATE AND LOCAL REGULATIVE BUFFER AND A 75 FEET IMPERVIOUS SURFACE SETBACK.

IF PROPERTY IS LOCATED IN THE NORTH GEORGIA WATERSHED DISTRICT, THEN ADDITIONAL STREAM BUFFERS AND IMPERVIOUS SETBACKS MAY BE REQUIRED FOR COMPLIANCE.

THIS PROPERTY IS LOCATED IN A FLOOD HAZARD AREA AS SHOWN ON FLOOD INSURANCE RATE MAP (FIRM) FOR HALL COUNTY, GEORGIA, DATED 08/28/2008.

THIS PROPERTY IS LOCATED IN THE HALL COUNTY FUTURE FLOOD ZONE PER HALL COUNTY GIS.

REFERENCES
1. PROPERTY OWNER: WILLIAM & CAROL PATRICK
2. SURVEY COMPLETED: 5/21/2018
3. PLAT FOR CAROL M. PATRICK BY DANIELSVILLE, GA 30007
4. PLAT FOR JAMES MARTIN & DAISY C. MARTIN BY JOSEPH N. SAVAGE DATED AUGUST 1, 1996

P/K NAIL FOUND AT INTERSECTION OF PONDEROSA FARM ROAD AND LONG ROAD
S 45°46'07"W 109.83'

RETRACEMENT SURVEY FOR:

MICHAEL & LISA HARDIMAN

G.M.D. 385 - MORGAN DISTRICT
HALL COUNTY, GEORGIA


150' 0' 150' 300'
SCALE: 1" = 150FT.

FLOYD & ASSOCIATES, INC.
2060 BUFORD HWY., SUITE 105
BUFORD, GEORGIA 30518
PHONE (770) 531-0900 FAX (770) 531-0915
LAND SURVEYING FIRM #1115

JOB NUMBER: JN2018-61	
DATE: 5/31/2018	
FIELD DATE: 5/21/2018	
SCALE: 1"=150FT	
DRAWN BY: MCB	
CHECKED BY: WGF	
REVISIONS	

SHEET 1 OF 1

https://search.gsccca.org/Imaging/HTML5Viewer.aspx?id=71819065&key1=8097&key2=300&county=69&countyname=HALL&userid=38562&appid=4 4/4

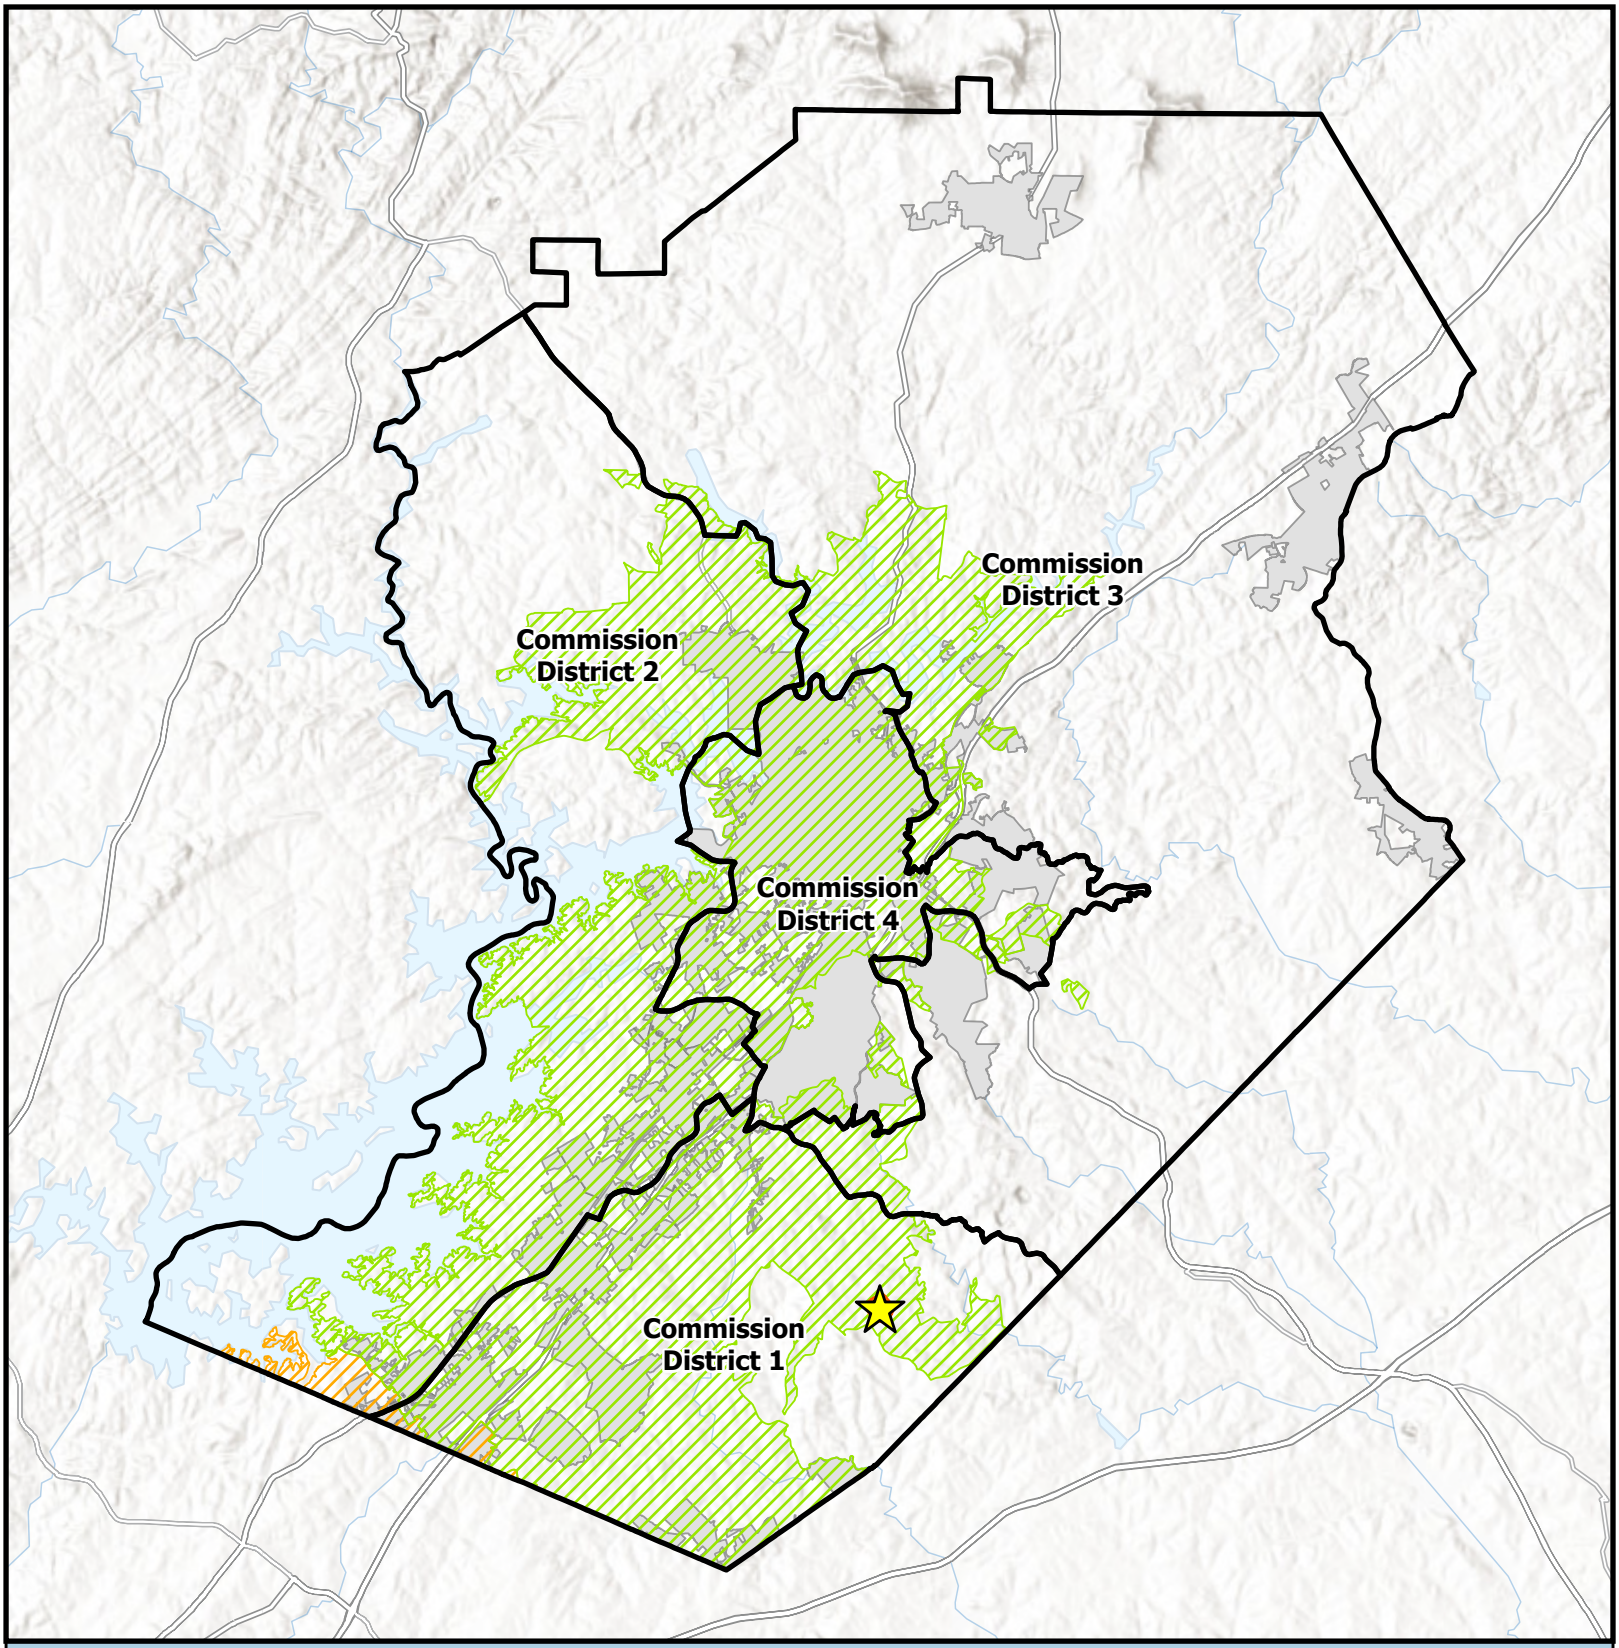

Overview Map

Subject Area
Commision Districts
City Limits


Urbanized Zone Areas
Atlanta, GA
Gainesville, GA

Subject Area Location

Applicant: CKK Development Services, LLC
Tax Parcel #: 15028 000120, 000108, 000132, 000107, & 000107A
Location: 5300, 5334, 5348, 5372 & 0 Ponderosa Farm Road
Commission District: 1

HALL COUNTY
GEORGIA
We have it all in Hall

Date Prepared: 10/12/2026

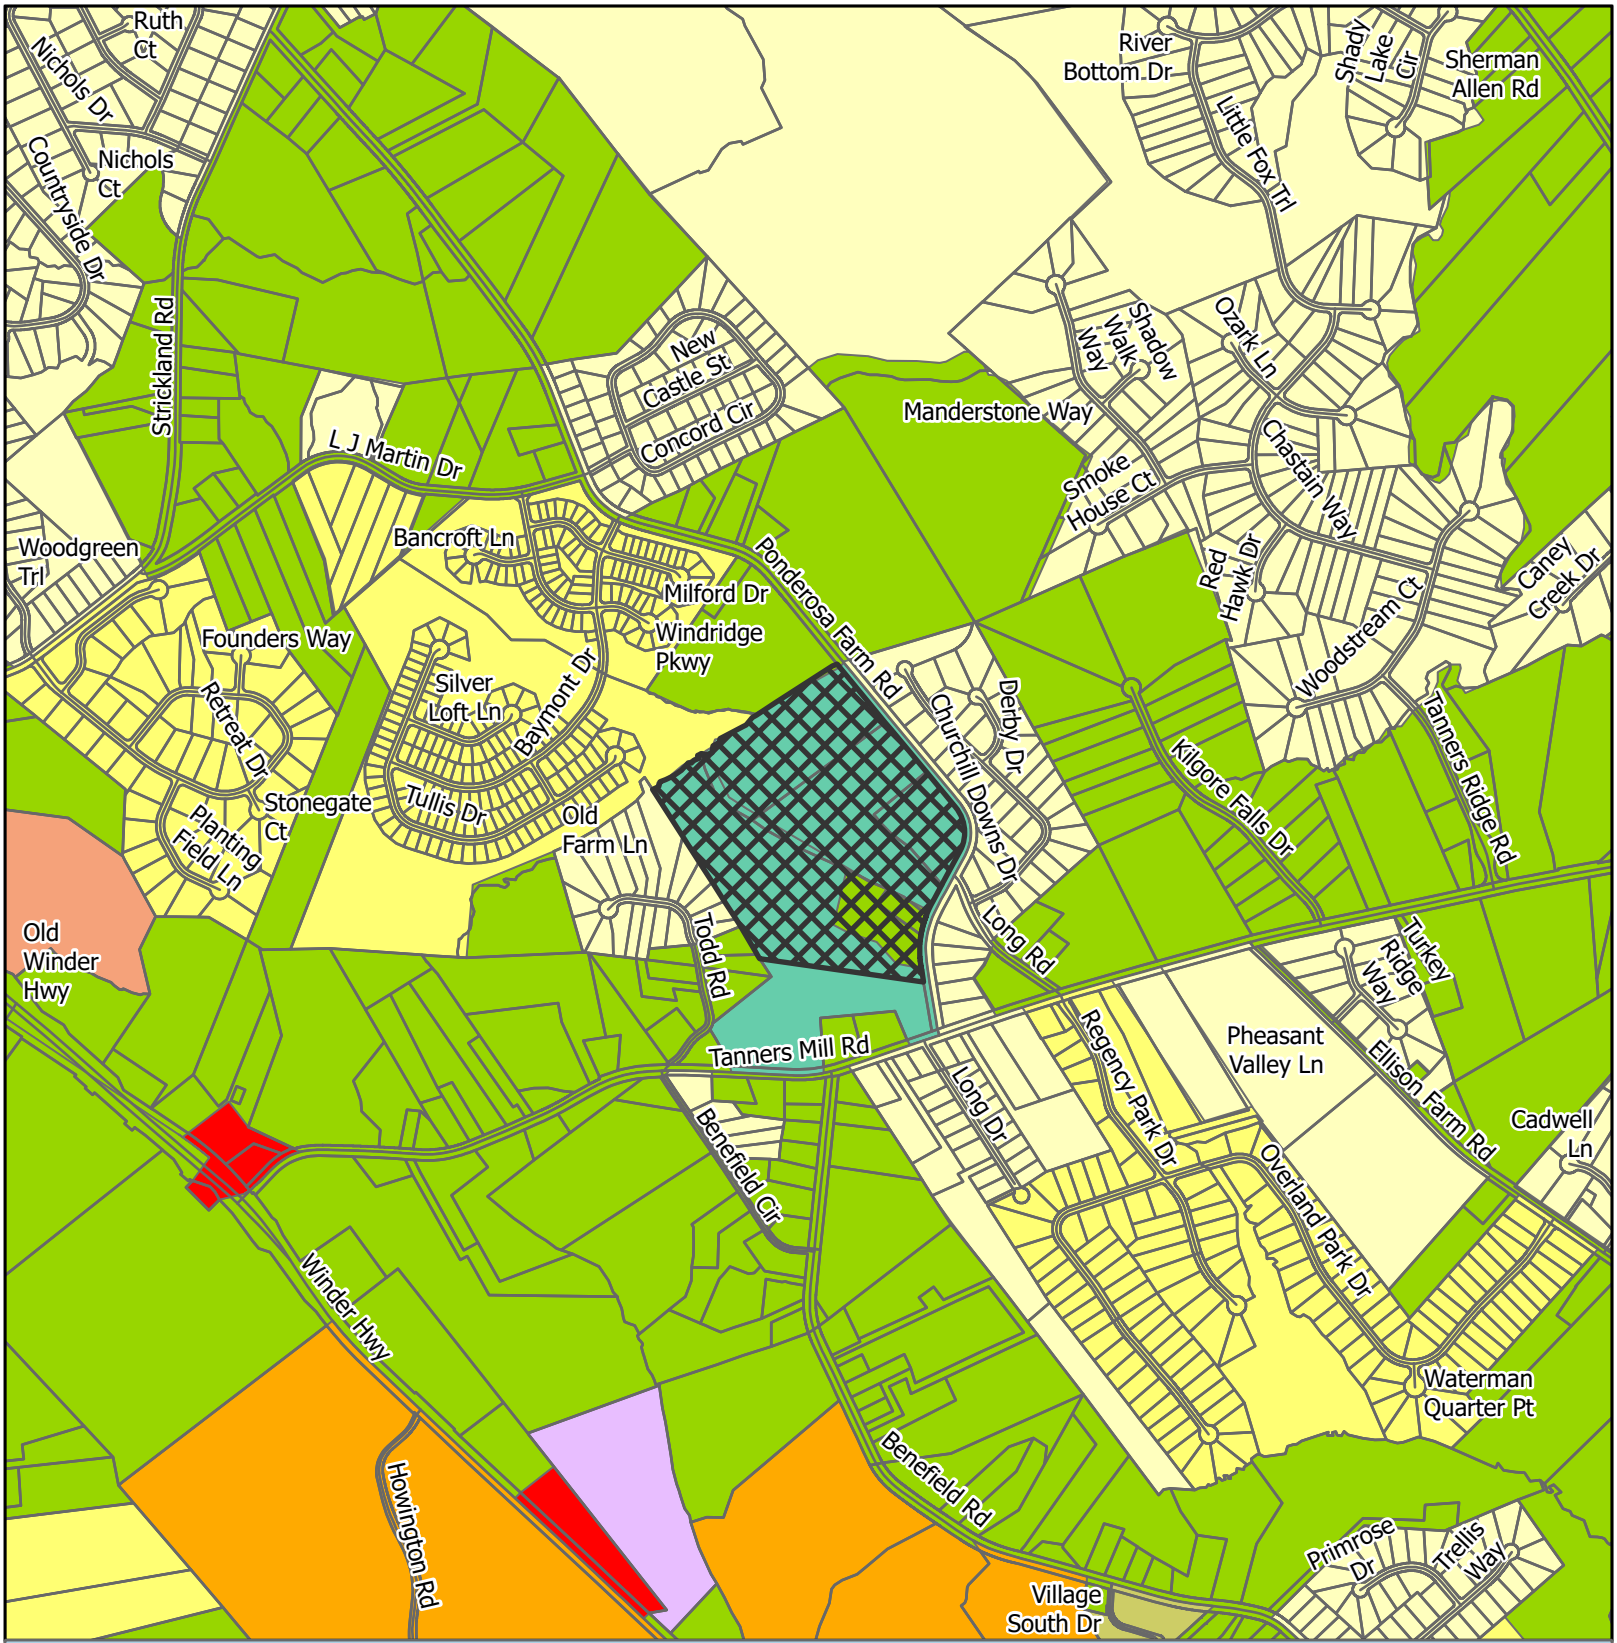

Zoning Map


Subject Area
City Limits

Zoning
- AR-1
- H-B
- I-1
- MHP
- PCD
- PCFD
- POD
- PRD
- R-1

Applicant: CKK Development Services, LLC
Tax Parcel #: 15028 000120, 000108, 000132, 000107, & 000107A
Location: 5300, 5334, 5348, 5372 & 0 Ponderosa Farm Road
Commission District 1

HALL COUNTY GEORGIA
We have it all in Hall

Date Prepared: 10/13/2026

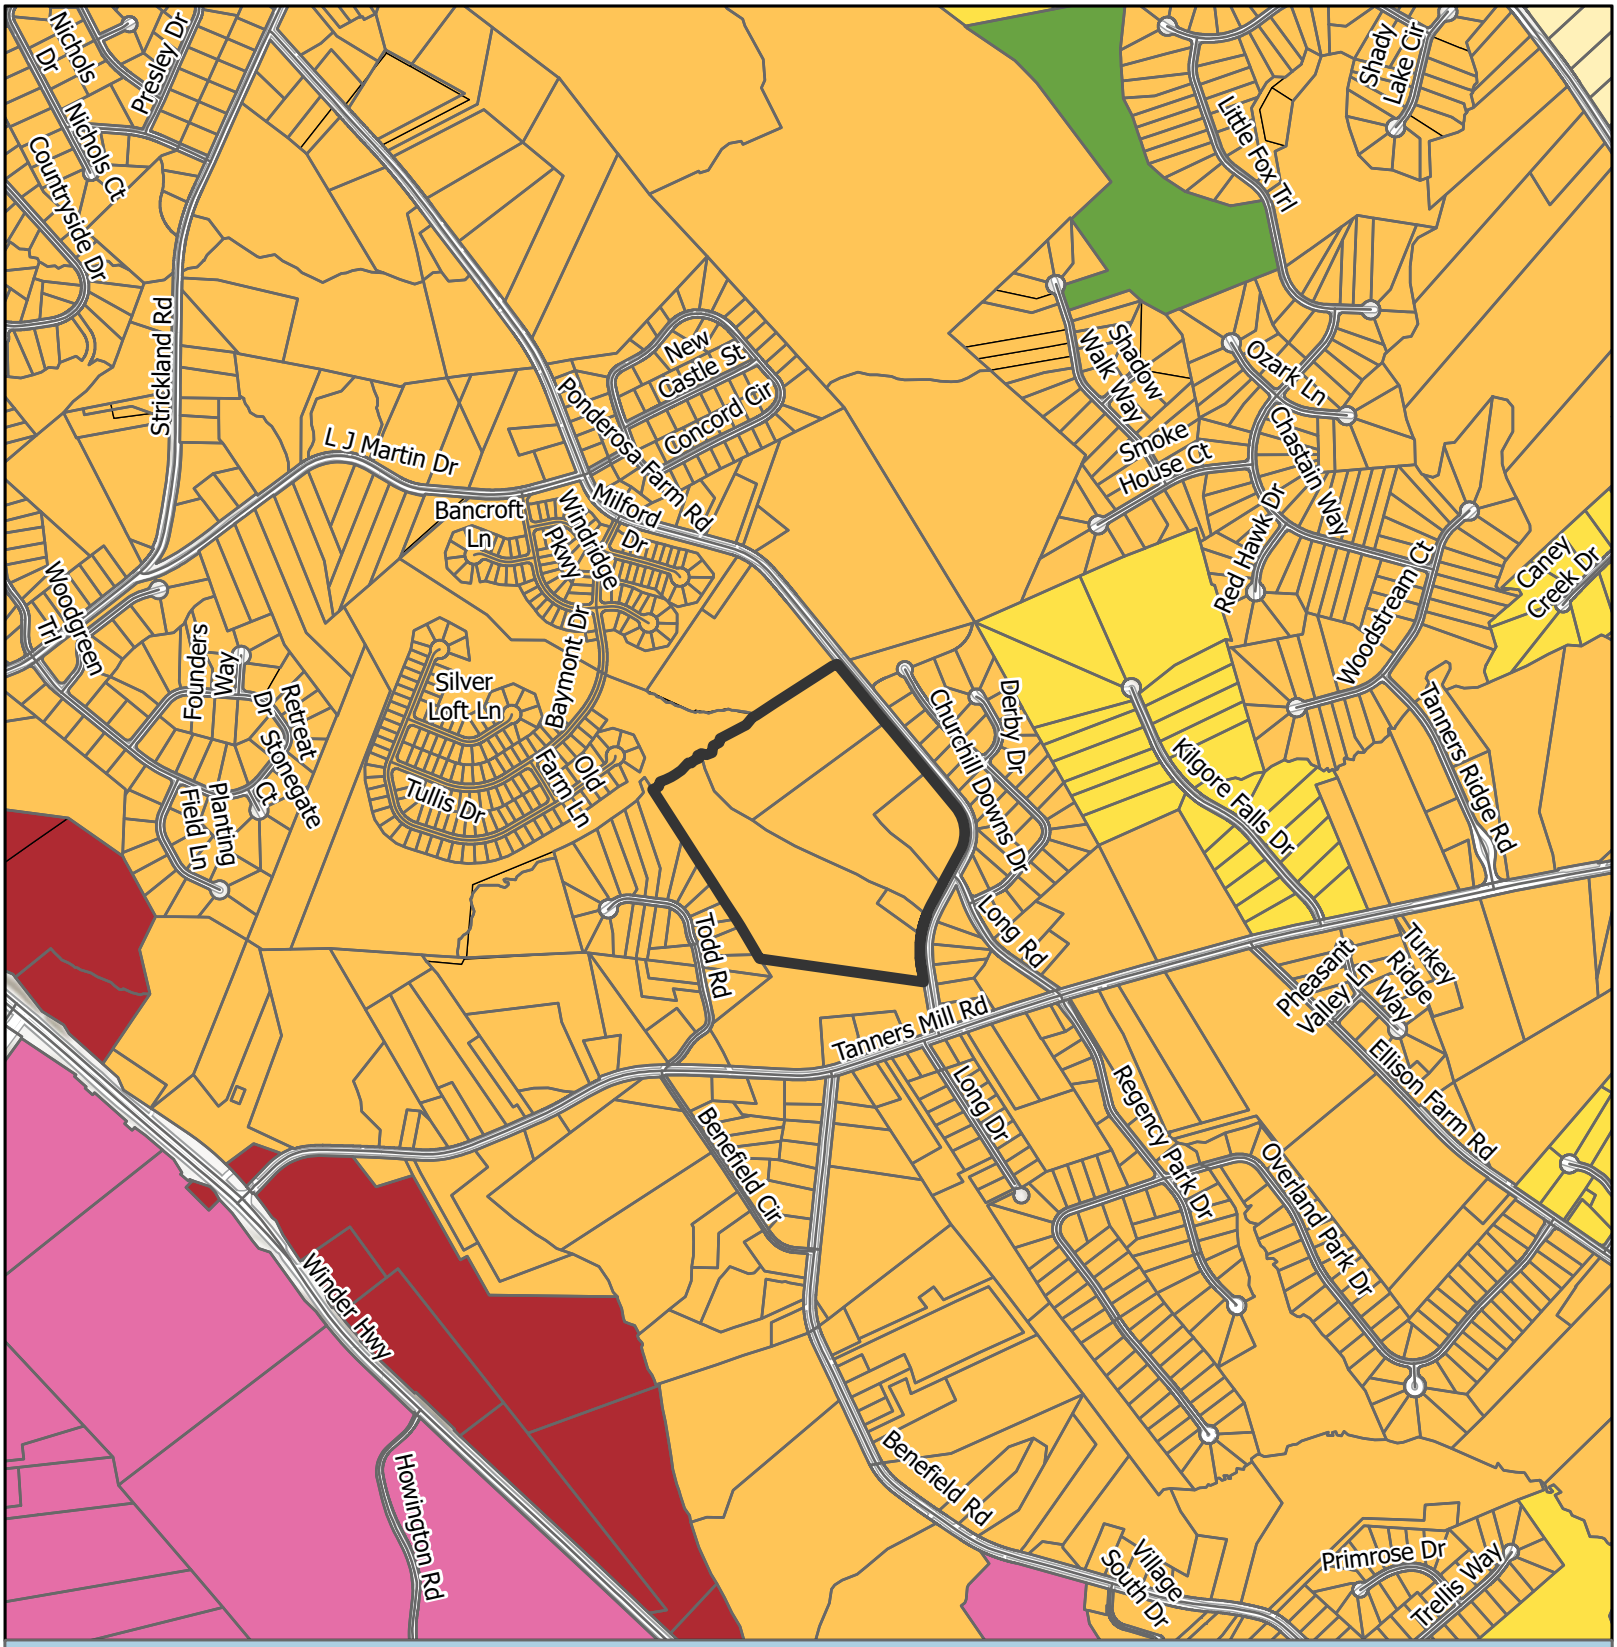

Future Land Use Map


Subject Area
City Limits

FLU
- Business Corridors
- Greenspace - Conservation
- Regional Activity Center
- Rural Neighborhood
- Suburban Neighborhood, Low-Density
- Suburban Neighborhood, Medium-Density

Applicant: CKK Development Services, LLC
Tax Parcel #: 15028 000120, 000108, 000132, 000107, & 000107A
Location: 5300, 5334, 5348, 5372 & 0 Ponderosa Farm Road
Commission District: 1

HALL COUNTY
GEORGIA
We have it all in Hall

Date Prepared: 10/13/2026

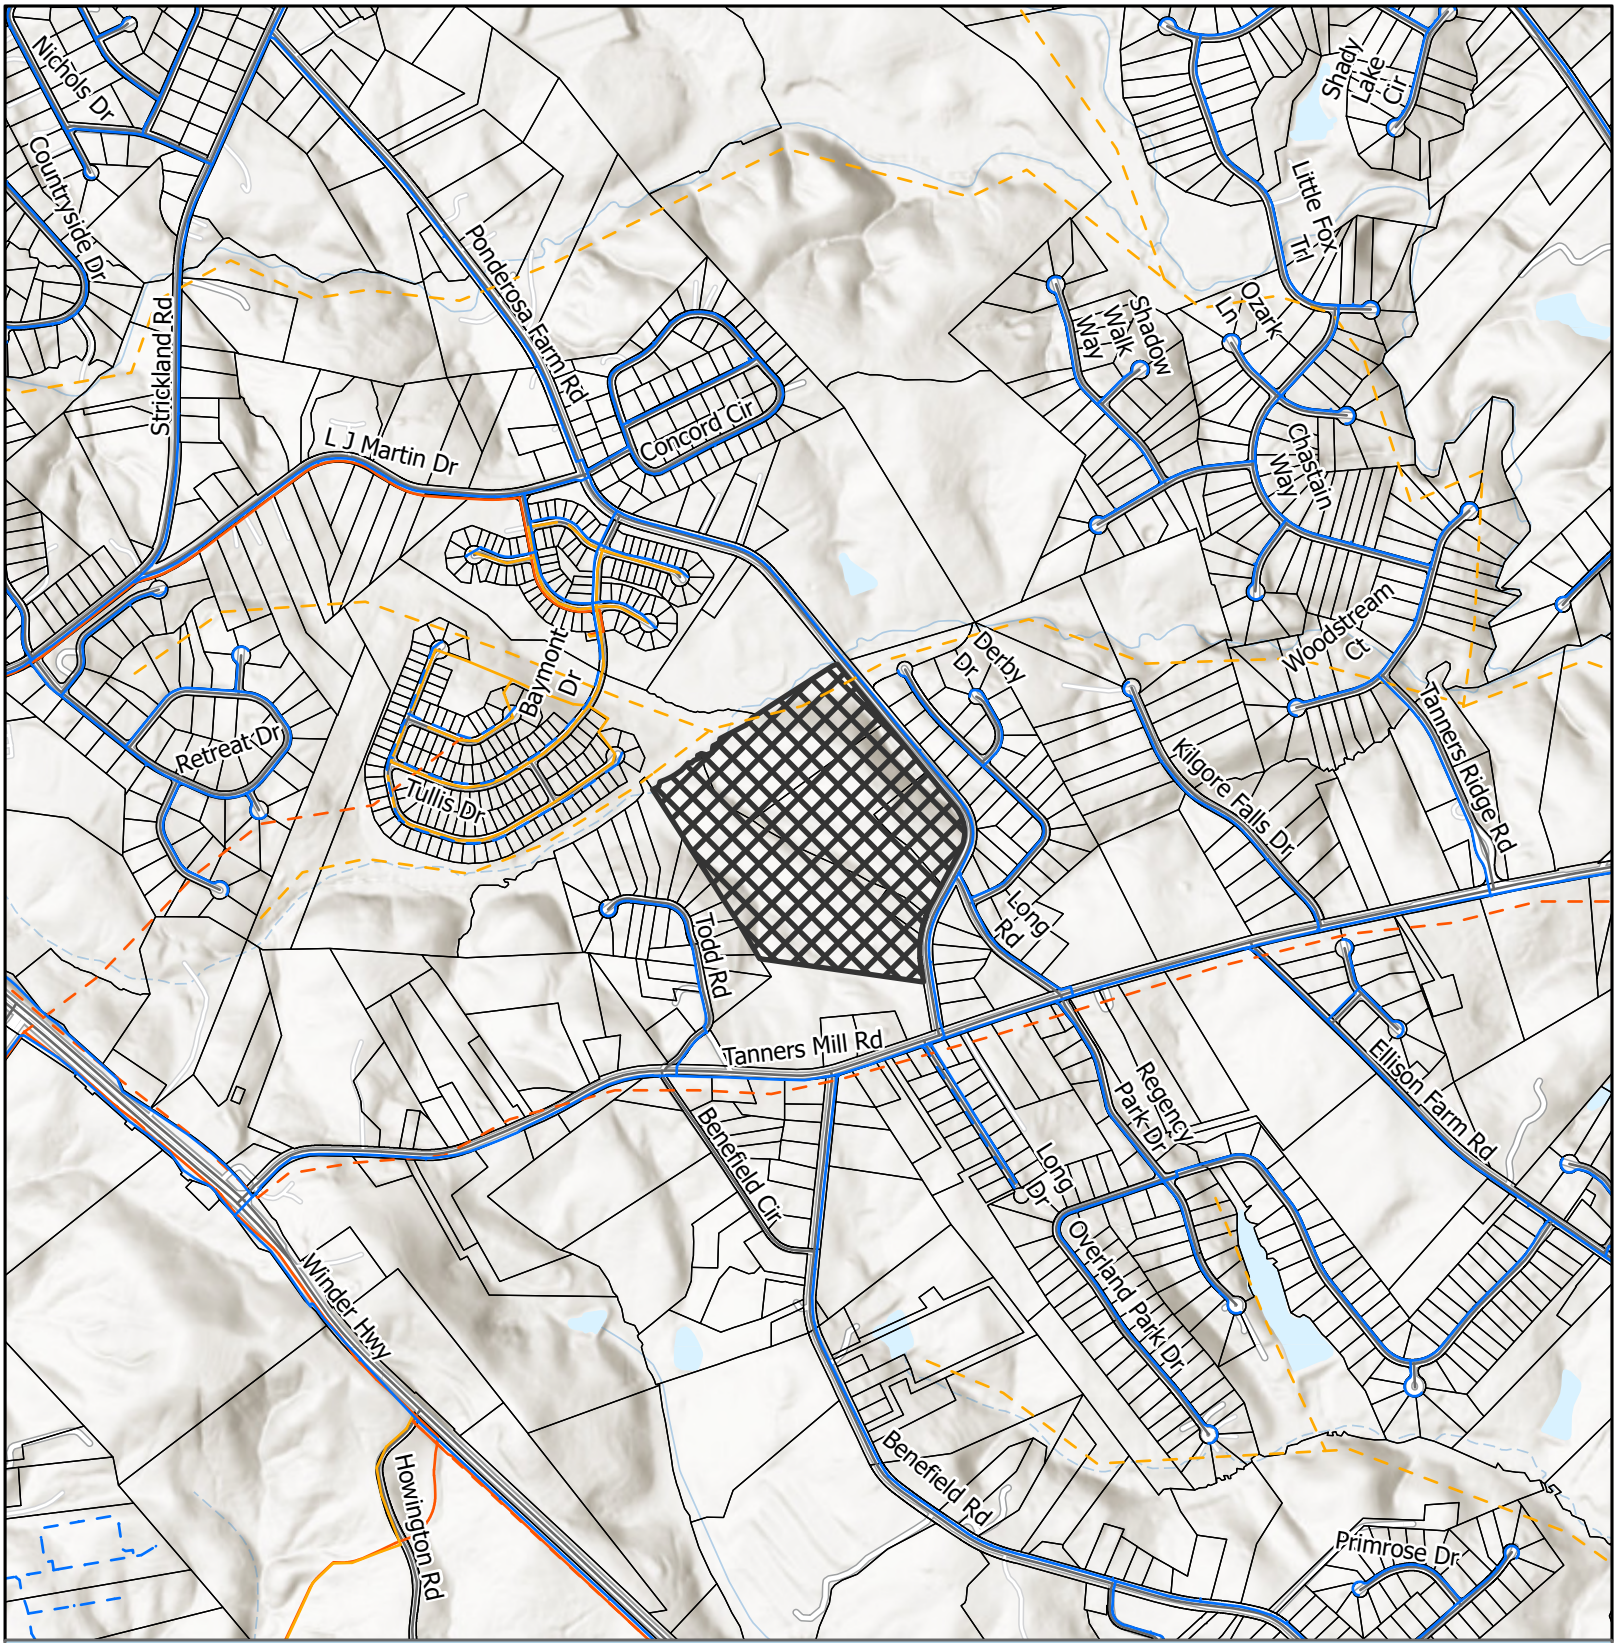

Utilities Map

- Waterline
- Preliminary Waterline
- County Existing Sewerline
- County Proposed Sewerline
- County Forcemain
- County Propsed Forcemain
- Subject Area
- City Limits

Applicant: CKK Development Services, LLC
Tax Parcel #: 15028 000120, 000108, 000132, 000107, & 000107A
Location: 5300, 5334, 5348, 5372 & 0 Ponderosa Farm Road
Commission District 1

HALL COUNTY
GEORGIA
We have it all in Hall

Date Prepared: 10/13/2026



Site Plan & Aerial Map

Subject Area

parcel

Applicant: CKK Development Services, LLC
Tax Parcel #: 15028 000120, 000108, 000132, 000107, & 000107A
Location: 5300, 5334, 5348, 5372 & 0 Ponderosa Farm Road
Commission District 1

HALL COUNTY
GEORGIA
We have it all in Hall

Date Prepared: 10/13/2026

FILED & RECORDED
DATE: 10/28/2019
TIME: 8:15AM
DEED BOOK: 8361
PAGES: 469-471
FILING FEES: $14.00
PT61: 0692019007583
TRANSFER TAX: $.00
Recorded By: ER
Charles Baker, C.S.C.
Hall County, GA

Prepared By: Lionel J. Postic, Esq. – Georgia Bar No.: 585603
145 Towne Lake Parkway, Suite 305, Woodstock, GA 30188

Return to: ~~WFG Lender Services, 2625 Townsgate Rd, Suite 101, Westlake Village, CA 91361~~
→ Visionet Systems- 88 Industry Dr. Pittsburgh PA 15275
Reference Number: 1334482GA | 10858947

Mail Tax Statements to: Hugh Donald Stallworth and Lynn Marie Stallworth
5372 Ponderosa Farm Road, Gainesville, GA 30507

QUITCLAIM DEED

STATE OF GEORGIA
COUNTY OF Fmn

THIS INDENTURE, Made the 10 day of Oct, 20 19, between HUGH DONALD STALLWORTH, a married man, of the County of Hall, and State of Georgia, as party of the first part, hereinafter called "Grantor", and HUGH DONALD STALLWORTH and LYNN MARIE STALLWORTH, husband and wife, of the County of Hall, and State of Georgia, as party of the second part, hereinafter called "Grantee" (the words "Grantor" and "Grantee" to include their respective heirs, successors and assigns where the context requires or permits).

WITNESSETH that: Grantor for and in consideration of the sum of Ten and 00/100 Dollars ($10.00), in hand paid at and before the sealing and delivery of these presents, the receipt whereof is hereby acknowledged, by these presents does hereby remise, convey and forever QUITCLAIM unto the said Grantee, as joint tenants with rights of survivorship, the following property, to-wit:

ALL THAT TRACT O PARCEL OF LAND LYING AND BEING IN MORGAN GMD (385), HALL COUNTY, WITH PROPERTY SHOWN AS TRACT 1, 5 10 ACRES AND TRACT 2, 20 43 ACRES AS SHOWN BY SURVEY FOR GILBERT D MARTIN AND VIVIAN S MARTIN, AS PER PLAT RECORDED AT PLAT BOOK 852. PAGE 206, HALL COUNTY, GEORGIA RECORDS
TOGETHER WITH ALL THAT TRACT OR PARCEL OF LAND LYING AND BEING IN GMD 385, HALL COUNTY, GEORGIA, AS SHOWN AND DELINEATED AS 0 32 ACRE,

MORE OR LESS, ON PLAT OF SURVEY FOR GILBERT MARTIN BY PATTON-BOYER, INC DATED NOVEMBER 2, 2000, AND BEING MORE PARTICULARLY DESCRIBED AS FOLLOWS.

BEGINNING AT AN IRON PIN AT A POINT NORTH 04 DEGREES 25 MINUTES 32 SECONDS WEST, A DISTANCE OF 1236 61 FEET, FROM THE INTERSECTION OF THE CENTERLINES OF TODD ROAD AND TANNERS MILL ROAD (SAID POINT ALSO BEING THE NORTHEASTERNMOST CORNER OF LOT 18, AND THE SOUTHEASTERNMOST CORNER OF LOT 17, TUSCANY POINT SUBDIVISION, SAID SUBDIVISION PLAT RECORDED IN HALL COUNTY PLAT RECORDS AT PLAT SLIDE 793, PAGE 10A), THENCE RUNNING NORTH 34 DEGREES 41 MINUTES 34 SECONDS WEST ALONG THE EASTERN LINES OF LOTS 17, 16 & 15 OF SAID SUBDIVISION, A DISTANCE OF 738.86 FEET, TO A POINT ON THE CENTERLINE OF A CREEK, THENCE RUNNING EASTERLY ALONG THE CENTERLINE OF SAID CREEK, FOLLOWING THE MEANDERINGS THEREOF, TO A POINT, WHICH POINT IS NORTH 82 DEGREES 32 MINUTES 30 SECONDS EAST, A DISTANCE OF 42 79 FEET, FROM THE PREVIOUS POINT, THENCE RUNNING SOUTH 31 DEGREES 39 MINUTES 54 SECONDS EAST. A DISTANCE OF 720 28 FEET, TO AN IRON PIN, THE PLACE OF POINT OF BEGINNING

SITUATE IN THE COUNTY OF HALL, STATE OF GEORGIA.

Being all of the same Property conveyed to Grantor by virtue of a Limited Warranty Deed recorded June 11, 2016 in Recording No. Book 7639 Page 145 in the Office of the Clerk of the Superior Court of Hall County, Georgia.

Commonly known as: 5372 Ponderosa Farm Road, Gainesville, GA 30507
Parcel No.: 15-028 -000-107

TO HAVE AND TO HOLD the said tract or parcel of land, with all and singular the rights, members and appurtenances thereof, to the same being, belonging, or in anywise appertaining, to the only proper use, benefit and behoof of the said Grantee forever in FEE SIMPLE.

THIS CONVEYANCE made subject to all easements, and building or use restrictions of record, including, but not limited to, those for public roads and highways, restrictive covenants, utilities, railroads, and pipelines. The conveyance is also subject to all applicable zoning, ordinances, statutes, rules, or regulations, as amended.

SIGNATURE PAGE TO FOLLOW

IN WITNESS WHEREOF, Grantor has signed and sealed this deed, the day and year above written.



HUGH DONALD STALLWORTH

Signed, sealed and delivered in the presence of:

Kenneth S Walker KENNETH S WALKER
(Witness)


The foregoing document was personally signed by HUGH DONALD STALLWORTH in my presence on 10/10, 2019.

LQ

Notary Public
My Commission expires: 12/5/20



https://search.gsccca.org/Imaging/HTML5Viewer.aspx?id=2139906&key1=852&key2=2068&county=69&countyname=HALL&userid=691638&appid=28

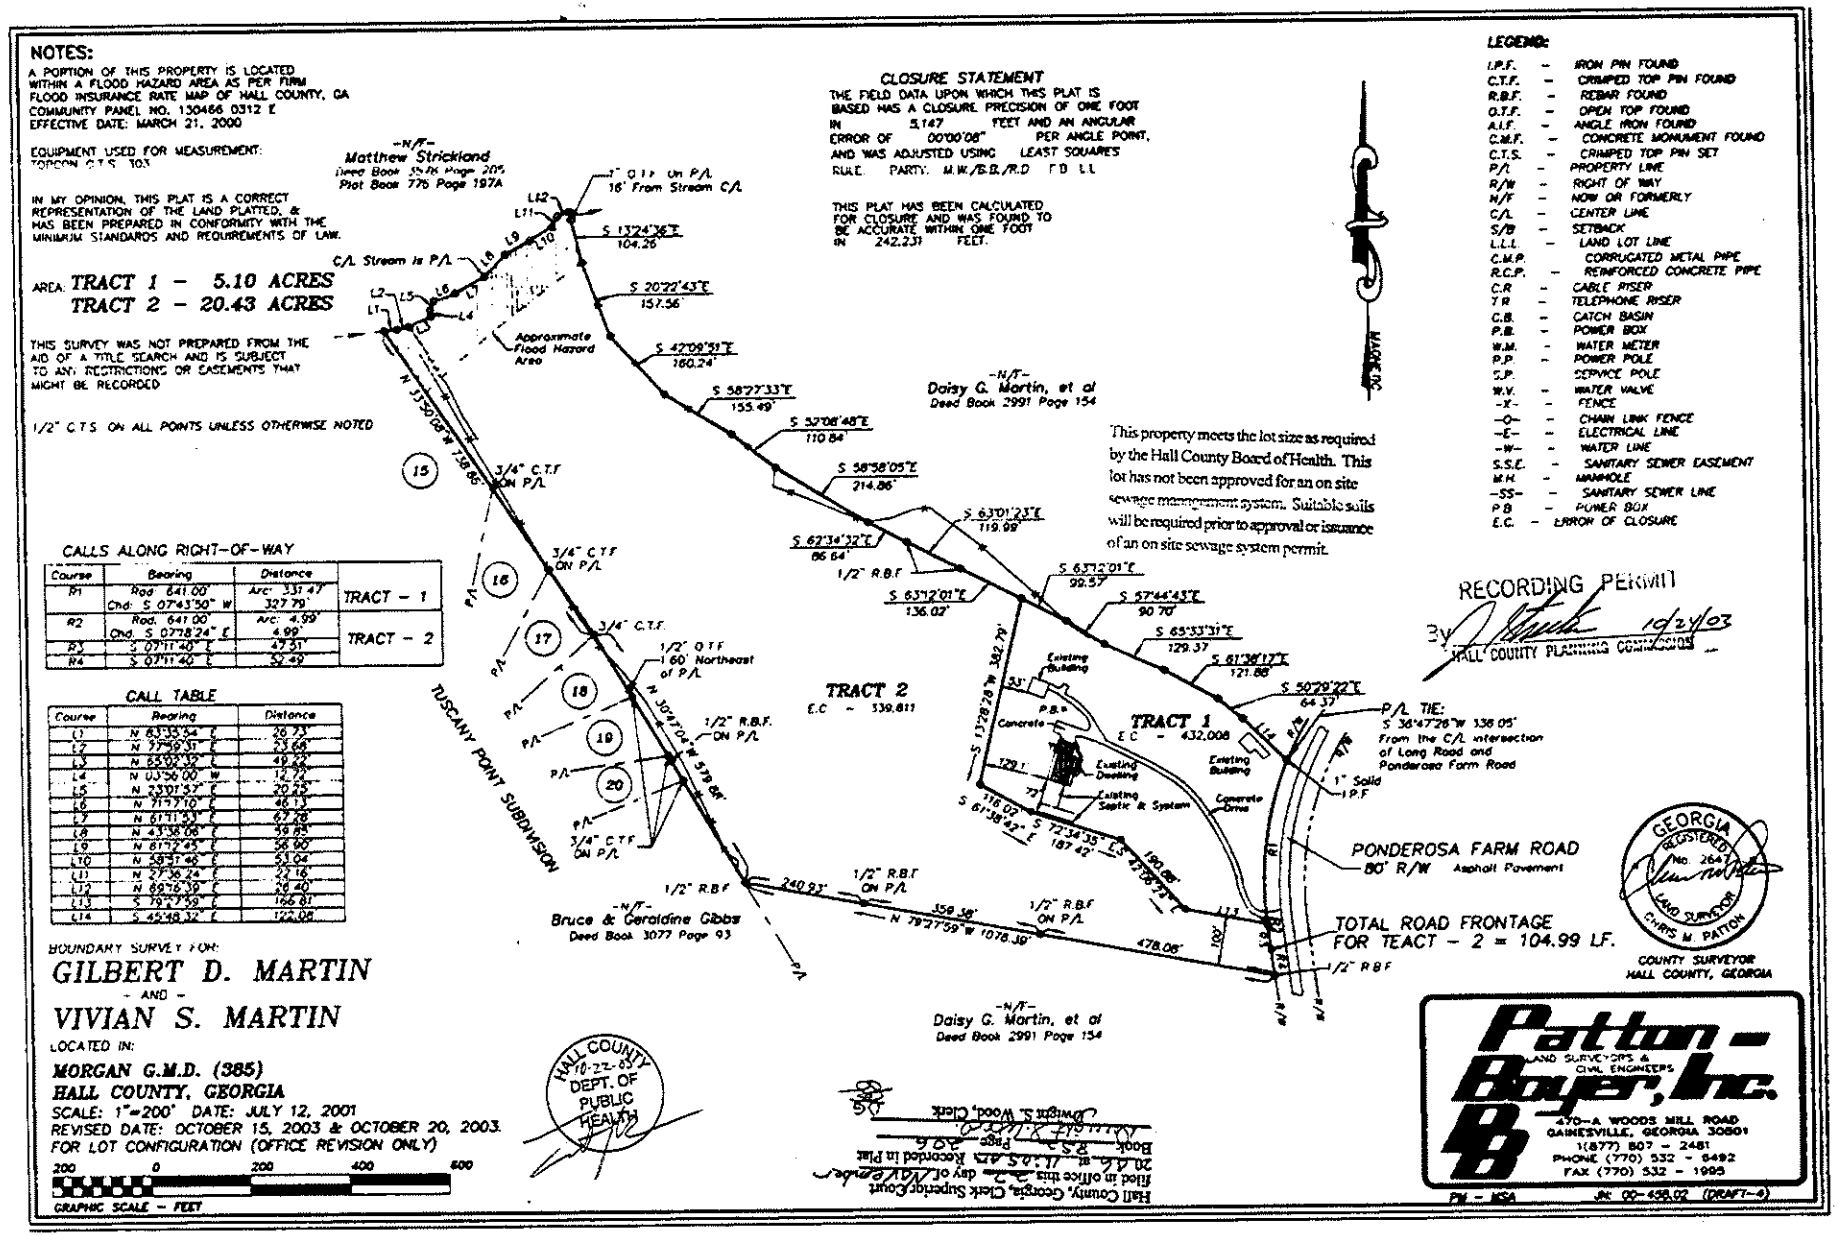

Course	Bearing	Distance	
R1	Rad. 641.00' Chd: S 07°43'50" W	Arc: 331.47' 327.79'	TRACT - 1
R2	Rad. 641.00' Chd. S 07°18'24" E	Arc: 4.99' 4.99'	TRACT - 2
R3	S 07°11'40" E	47.31'	
R4	S 07°11'40" E	52.49'	

Course	Bearing	Distance
L1	N 83°35'54" E	26.73'
L2	N 37°59'31" E	53.68'
L3	N 83°02'32" E	49.55'
L4	N 03°56'00" W	12.79'
L5	N 23°01'57" E	20.25'
L6	N 71°17'10" E	46.13'
L7	N 61°11'53" E	67.26'
L8	N 43°38'06" E	59.85'
L9	N 61°12'45" E	58.90'
L10	N 58°57'46" E	53.04'
L11	N 27°36'24" E	22.16'
L12	N 69°16'39" E	26.40'
L13	S 79°27'59" E	166.81'
L14	S 45°48'32" E	122.08'

FILED & RECORDED
DATE: 6/4/2018
TIME: 4:05 PM (at
DEED BOOK: 8097
PAGE: 296
FILING FEES: 10.00
TRANSFER TAX: 257.80
0692018003878
Charles Baker, C.S.C.
Hall County, GA

After recording, return to: SCOTT A. BALL
STEWART, MELVIN & FROST, LLP
P.O. BOX 3280,
GAINESVILLE, GA 30503

LIMITED WARRANTY DEED
(Survivorship)

THIS INDENTURE is made this 4th day of June, 2018, between

WILLIAM R. PATRICK and GAYLE M. PATRICK
(hereinafter referred to as "Grantor")

and

MICHAEL D. HARDIMAN and LISA L. HARDIMAN
(hereinafter referred to as "Grantee")

("Grantors" and "Grantees" to include their respective heirs, successors, executors, administrators, legal representatives and assigns where the context requires or permits.)

WITNESSETH

GRANTORS, in consideration of the sum of TEN AND NO/100 DOLLARS ($10.00) and other valuable considerations, have granted, bargained, sold, aliened, conveyed and confirmed, and does hereby grant, bargain, sell, alien, convey and confirm unto Grantees the following described property, to wit:

All that tract or parcel of land, together with improvements thereon, lying and being in the Morgan GMD 385, Hall County, Georgia, and being shown and delineated as Tract 1, containing 5.079 acres, as shown on plat of survey prepared by Joseph M. Savage, Georgia Registered Land Surveyor, recorded in Deed Book 6799, Page 105, Hall County, Georgia Deed Records, which plat is incorporated by reference for a more complete legal description. This property is currently designated as 5334 Ponderosa Farm Road and Tax Parcel 15-028-000-108 according to the present system of numbering properties in Hall County, Georgia. Said property is conveyed together with and subject to all easements, covenants, and restrictions of record, if any. This being the same property as conveyed by Quit Claim Deed recorded in Deed Book 4213, Page 539, Hall County, Georgia Deed Records.

TO HAVE AND TO HOLD the Land, with all and singular the rights, members and appurtenances thereof, to the same being, belonging, or in anywise appertaining, to the only proper use, benefit and behoof of Grantees forever in FEE SIMPLE as joint tenants with rights of survivorship and not as tenants in common.

AND GRANTORS WILL WARRANT and forever defend the right and title to the Land unto Grantees against the claims of all persons whomsoever claiming by, under, or through said Grantor.

EXECUTED under seal as of the date above.
Signed, sealed, and delivered
in the presence of:

Unofficial Witness

Notary Public

SCOTT A. BALL NOTARY PUBLIC COMMISSION EXPIRES NOV. 13, 2021 HALL COUNTY, GA

WILLIAM R. PATRICK (Seal)

GAYLE M. PATRICK (Seal)

SAB FILE# :78757

FILED & RECORDED
DATE: 6/4/2018
TIME: 4:05 PM (mt
DEED BOOK: 8097
PAGE: 300-303
FILING FEES: 16.00
TRANSFER TAX: 0.00
05920180003898
Charles Baker, C.S.C.
Hall County, GA

File
after recording, return to:
Scott A. Ball
Stewart, Melvin & Frost, LLP
200 Main Street, Suite 600
Gainesville, GA 30501

QUIT-CLAIM DEED

THIS INDENTURE is made this 4th day of June, 2018, between

WILLIAM R. PATRICK and GAYLE M. PATRICK
(hereinafter referred to as "Grantors")

and

MICHAEL D. HARDIMAN and LISA L. HARDIMAN
(hereinafter referred to as "Grantee")

("Grantors" and "Grantee" to include their respective heirs, successors, executors, administrators, legal representatives and assigns where the context requires or permits.)

WITNESSETH

GRANTORS, in consideration of the sum of TEN AND NO/100 DOLLARS ($10.00) the receipt whereof is acknowledged, has bargained, sold, and by these presents does remise, convey and forever QUIT-CLAIM to the said Grantee, their heirs and assigns, all the following described property to wit:

SEE ATTACHED EXHIBITS "A" and "B"

TO HAVE AND TO HOLD the said described premises to the said Grantee as joint tenants with full rights of survivorship and not as tenants in common, so that neither the said Grantors nor their heirs, nor any other person or persons claiming under Grantors shall at any time, by any means or ways, have, claim, or demand any right or title to the aforesaid described premises or appurtenances, or any rights thereof.

EXECUTED under seal as of the date above.

Signed, sealed, and delivered
in the presence of:

Unofficial Witness

Notary Public
Commission Expiration Date:

SCOTT A. BALL NOTARY PUBLIC COMMISSION EXPIRES NOV. 12, 2021 HALL COUNTY, GA

William R Patrick (Seal)
WILLIAM R. PATRICK

Gayle M. Patrick (Seal)
GAYLE M. PATRICK

SMF FILE #: 78757

EXHIBIT A

All that tract or parcel of land lying and being located in G.M.D. 385 of Hall County, Georgia and being more particularly described as follows:

Beginning at a nail located at the centerline of intersection of Ponderosa Farm Road (80' right-of-way) and Long Road (60' right-of-way), commence South 49 Degrees 46 Minutes 07 Seconds West for a distance of 109.83 feet to a 1/2" rebar found on the western right-of-way of Ponderosa Farm Road (80' right-of-way), which is the TRUE POINT OF BEGINNING.

Thence from the TRUE POINT OF BEGINNING continue along the western right-of-way of Ponderosa Farm Road (80' right-of-way) South 28 Degrees 23 Minutes 21 Seconds West for a distance of 126.35 feet to a point;

Thence along a curve to the left having a radius of 641.00 feet and an arc length of 99.71 feet, being subtended by a chord of South 25 Degrees 43 Minutes 36 Seconds West for a distance of 99.61 feet to a 1/2" rebar found;

Thence leaving said right-of-way North 50 Degrees 48 Minutes 54 Seconds West for a distance of 122.26 feet to a metal post;

Thence North 52 Degrees 30 Minutes 55 Seconds West for a distance of 64.34 feet to a 1/2" crimped top pin found;

Thence North 63 Degrees 41 Minutes 02 Seconds West for a distance of 121.93 feet to a 1/2" crimped top pin found;

Thence North 67 Degrees 37 Minutes 20 Seconds West for a distance of 129.27 feet to a 1/2" crimped top pin found;

Thence North 59 Degrees 56 Minutes 41 Seconds West for a distance of 90.67 feet to an IPS (1/2" rebar set);

Thence North 65 Degrees 13 Minutes 46 Seconds West for a distance of 260.75 feet to a 1/2" rebar found;

Thence North 65 Degrees 09 Minutes 45 Seconds West for a distance of 181.40 feet to an IPS (1/2" rebar set);

Thence North 61 Degrees 06 Minutes 04 Seconds West for a distance of 214.87 feet to an IPS (1/2" rebar set);

Thence North 54 Degrees 16 Minutes 44 Seconds West for a distance of 110.85 feet to a point in a tree;

Thence North 60 Degrees 35 Minutes 38 Seconds West for a distance of 155.50 feet to an IPS (1/2" rebar set);

Thence North 44 Degrees 18 Minutes 06 Seconds West for a distance of 160.25 feet to an IPS (1/2" rebar set);

Thence North 22 Degrees 30 Minutes 58 Seconds West for a distance of 157.57 feet to an IPS (1/2" rebar set);

Thence North 15 Degrees 32 Minutes 50 Seconds West for a distance of 101.97 feet to a point located in the centerline of a creek;

Thence along said centerline of creek North 79 Degrees 15 Minutes 31 Seconds East for a distance of 9.00 feet to a point;

Thence North 88 Degrees 55 Minutes 33 Seconds East for a distance of 60.11 feet to a point;

Thence North 06 Degrees 33 Minutes 30 Seconds East for a distance of 39.39 feet to a point;

Thence North 44 Degrees 27 Minutes 53 Seconds East for a distance of 89.91 feet to a point;

Thence South 84 Degrees 59 Minutes 15 Seconds East for a distance of 45.58 feet to a point;

Thence North 28 Degrees 22 Minutes 14 Seconds East for a distance of 32.89 feet to a point;

Thence North 67 Degrees 36 Minutes 13 Seconds East for a distance of 65.43 feet to a point;

Thence North 43 Degrees 16 Minutes 48 Seconds East for a distance of 99.01 feet to a point;

Thence leaving said centerline of creek North 60 Degrees 18 Minutes 06 Seconds East for a distance of 43.97 feet to a concrete monument found;

Thence North 57 Degrees 13 Minutes 33 Seconds East for a distance of 587.96 feet to a 1/2" rebar found;

Thence North 69 Degrees 54 Minutes 29 Seconds East for a distance of 32.08 feet to a point located on the western right-of-way of Ponderosa Farm Road (80' right-of-way);

Thence along said right-of-way South 39 Degrees 29 Minutes 33 Seconds East for a distance of 492.37 feet to a 1/2" rebar found;

Thence South 39 Degrees 45 Minutes 19 Seconds East for a distance of 418.39 feet to a 1/2" rebar found;

Thence South 39 Degrees 45 Minutes 38 Seconds East for a distance of 296.24 feet to a point;


Thence along a curve to the right having a radius of 258.00 feet and an arc length of 306.92 feet, being subtended by a chord of South 05 Degrees 40 Minutes 49 Seconds East for a distance of 289.14 feet to a point;

Thence South 28 Degrees 24 Minutes 05 Seconds West for a distance of 244.55 feet to a 1/2" rebar found, which is the TRUE POINT OF BEGINNING.

Said property contains 33.60 Acres more or less.

"EXHIBIT "B"

BOOK: 08097 PAGE: 00303

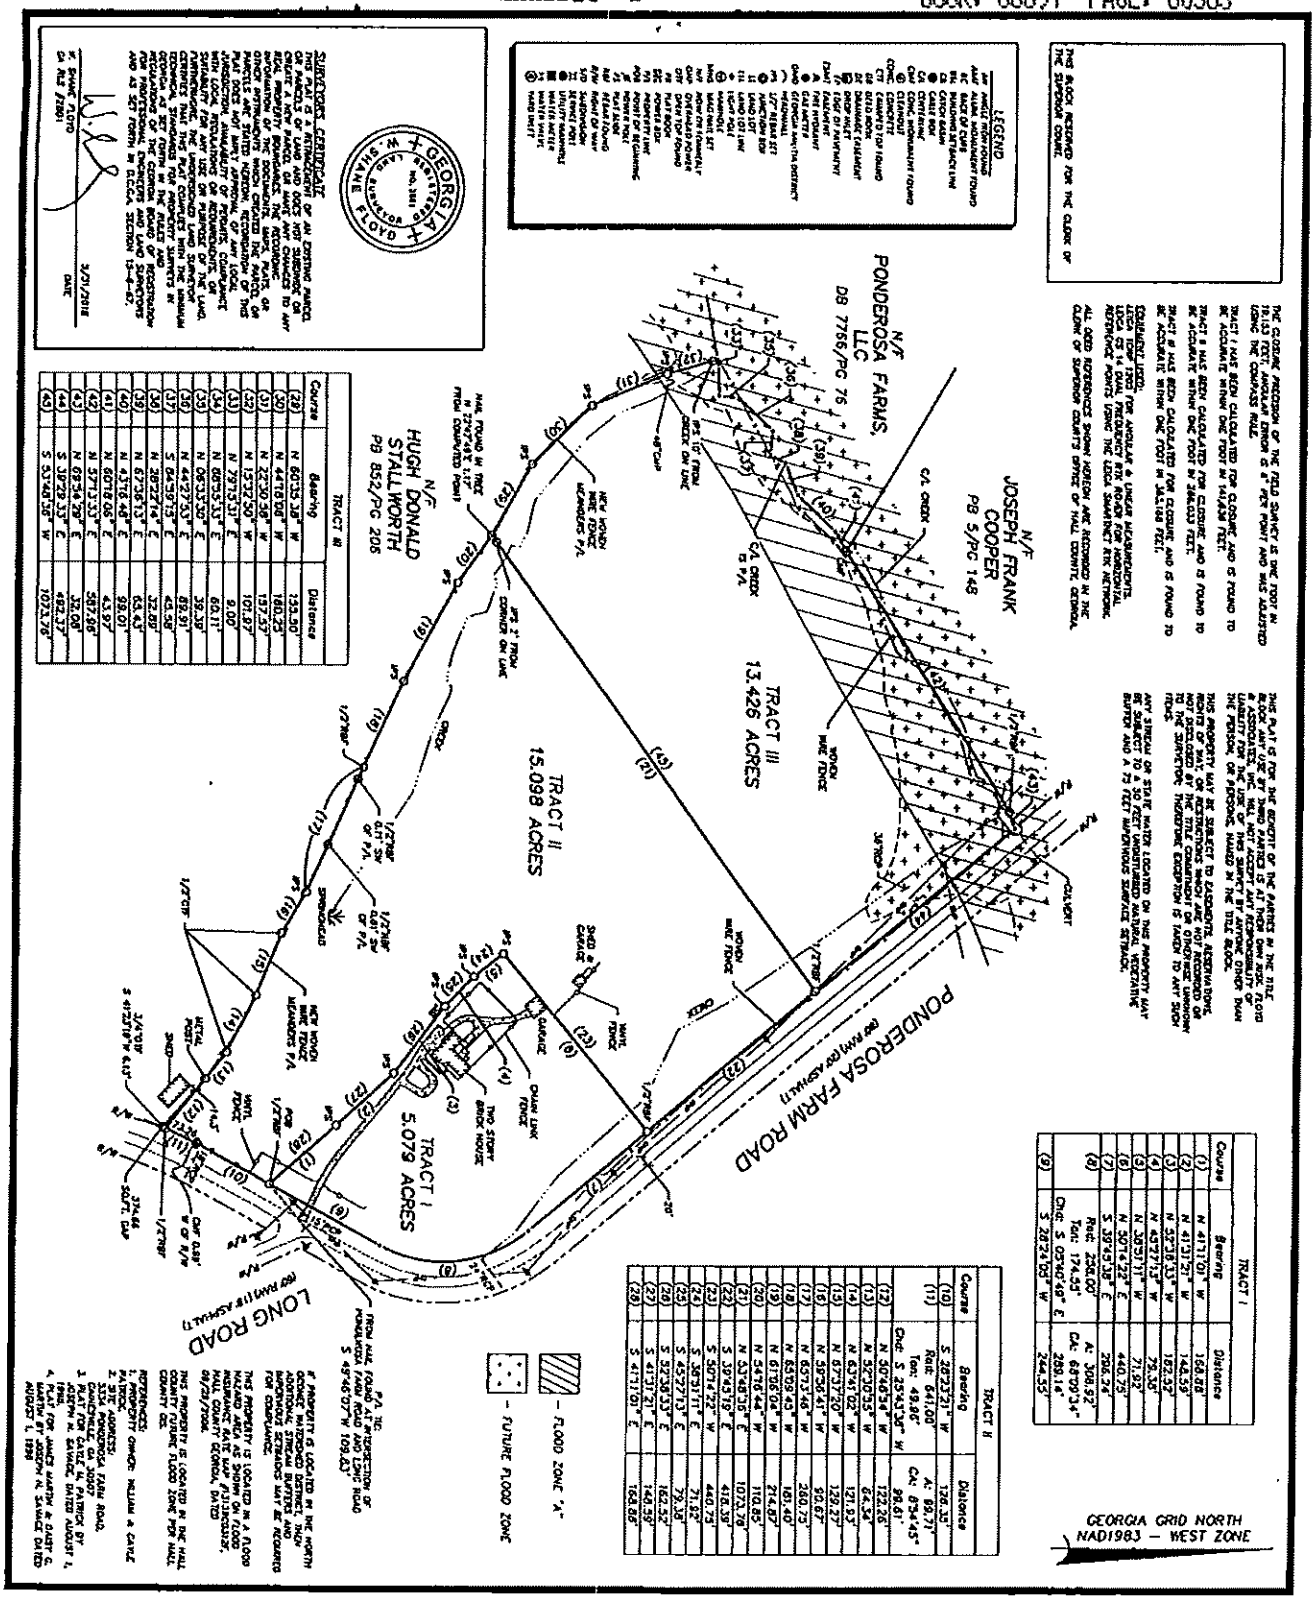

THE CLOSURE PRECISION OF THE FIELD SURVEY IS ONE FOOT IN 15,153 FEET AND AN ANGULAR ERROR OF 6" PER POINT AND WAS ADJUSTED USING THE COMPASS RULE.

TRACT I HAS BEEN CALCULATED FOR CLOSURE AND IS FOUND TO BE ACCURATE WITHIN ONE FOOT IN 141,434 FEET.

TRACT II HAS BEEN CALCULATED FOR CLOSURE AND IS FOUND TO BE ACCURATE WITHIN ONE FOOT IN 244,033 FEET.

TRACT III HAS BEEN CALCULATED FOR CLOSURE AND IS FOUND TO BE ACCURATE WITHIN ONE FOOT IN 345,166 FEET.

COORDINATES FOR ANGULAR & LINEAR MEASUREMENTS WERE DERIVED FROM GPS OBSERVATIONS USING THE GEORGIA REFERENCE NETWORK (GAGRN). THE HORIZONTAL DATUM FOR THIS SURVEY IS THE NORTH AMERICAN DATUM OF 1983 (NAD83). ALL COORDINATES SHOWN HEREON ARE GRID VALUES EXPRESSED IN THE GEORGIA STATE PLANE COORDINATE SYSTEM, WEST ZONE. ALL DISTANCES SHOWN ARE GROUND DISTANCES. ALL DEED REFERENCES SHOWN HEREON ARE RECORDED IN THE CLERK OF SUPERIOR COURT'S OFFICE OF HALL COUNTY, GEORGIA.

THIS BLOCK RESERVED FOR THE CLERK OF THE SUPERIOR COURT.

THIS PLAT IS FOR THE BENEFIT OF THE PARTIES IN THE TITLE & LOCATION OF THE BOUNDARIES IS AT THEIR OWN RISK. FLOYD & ASSOCIATES, INC. AND THE UNDERSIGNED SURVEYOR SHALL NOT BE LIABILITY FOR THE USE OF THIS SURVEY BY ANYONE OTHER THAN THE PERSON, OR PERSONS, NAMED IN THE TITLE BLOCK.

THIS PROPERTY MAY BE SUBJECT TO EASEMENTS, ACCESS RIGHTS, RIGHTS OF WAY OR RESTRICTIONS WHICH ARE NOT RECORDED OR NOT DISCLOSED BY THE TITLE COMMITMENT OR OTHERWISE UNKNOWN TO THE SURVEYOR. THEREFORE, EXCEPTION IS TAKEN TO ANY SUCH ITEMS.

ANY STREAM OR STATE WATER LOCATED ON THIS PROPERTY MAY BE SUBJECT TO A 25 FOOT UNDISTURBED NATURAL VEGETATIVE BUFFER AND A 75 FOOT IMPERVIOUS SURFACE SETBACK.

SURVEYOR'S CERTIFICATE

IT IS HEREBY CERTIFIED THAT THIS PLAT IS A RETRACEMENT OF AN EXISTING PARCEL OR PARCELS OF LAND AND DOES NOT SUBDIVIDE OR CREATE A NEW PARCEL OR MAKE ANY CHANGES TO ANY REAL PROPERTY BOUNDARIES. THE RECORDING INFORMATION OF THE DOCUMENTS, MAPS, PLATS, OR DEEDS USED TO DETERMINE THE BOUNDARIES OF THE PARCELS ARE STATED HEREON. RECORDATION OF THIS PLAT DOES NOT IMPLY APPROVAL OF ANY LOCAL JURISDICTION OR PERMITS, COMPLIANCE WITH ANY ORDINANCES, OR SUITABILITY FOR ANY USE OR PURPOSE OF THE LAND. FURTHERMORE, THE UNDERSIGNED LAND SURVEYOR CERTIFIES THAT THIS PLAT COMPLIES WITH THE MINIMUM STANDARDS AND REQUIREMENTS FOR LAND SURVEYS IN GEORGIA AS SET FORTH IN THE RULES AND REGULATIONS OF THE GEORGIA BOARD OF REGISTRATION FOR PROFESSIONAL ENGINEERS AND LAND SURVEYORS AND AS SET FORTH IN O.C.G.A. SECTION 15-6-67.

S. WAYNE FLOYD
GA. RLS #3081

3/31/2018
DATE

GEORGIA
S. WAYNE FLOYD
No. 3081

LEGEND

IPF	1/2" REBAR FOUND
IPS	1/2" REBAR SET
AAM	ALUM. MONUMENT FOUND
RC	BACK OF CURB
CMF	CRIMPED TOP FOUND
CL	CENTERLINE
CMS	CRIMPED TOP SET
CONC	CONCRETE
CTF	CRIMPED TOP FOUND
DB	DEED BOOK
DE	DRAINAGE EASEMENT
DPF	DROP INLET FOUND
EOP	EDGE OF PAVEMENT
FF	FINISHED FLOOR
GM	GAS METER
GFM	GEORGIA MONUMENT
GMD	GEORGIA MONUMENT DESTROYED
HF	HOUSE FOUND
HS	HOUSE SET
LLF	LAND LOT FOUND
LLS	LAND LOT SET
MF	MONUMENT FOUND
MS	MONUMENT SET
NCF	NAIL & CAP FOUND
NCS	NAIL & CAP SET
OHP	OVERHEAD POWER
OTF	OPEN TOP FOUND
OTS	OPEN TOP SET
PB	PLAT BOOK
PP	POWER POLE
POB	POINT OF BEGINNING
POC	POINT OF COMMENCING
PPF	POWER POLE FOUND
ROW	RIGHT OF WAY
SD	STORM DRAIN
SF	SQUARE FEET
SMH	SEWER MANHOLE
TBM	TEMPORARY BENCH MARK
TF	TACK FOUND
TS	TACK SET
WM	WATER METER
WV	WATER VALVE
⊗	HARD SHIFT

TRACT III		
Course	Bearing	Distance
(29)	N 60°35'38" W	135.50'
(30)	N 44°18'06" W	160.23'
(31)	N 22°30'36" W	137.57'
(32)	N 15°32'50" W	101.87'
(33)	N 29°15'31" E	9.00'
(34)	N 60°53'31" E	60.11'
(35)	N 04°53'30" E	39.39'
(36)	N 44°27'53" E	89.91'
(37)	S 84°39'15" E	43.56'
(38)	N 38°32'14" E	32.89'
(39)	N 67°36'13" E	65.43'
(40)	N 45°16'48" E	98.01'
(41)	N 60°18'06" E	43.97'
(42)	N 57°13'33" E	587.96'
(43)	N 69°34'28" E	32.08'
(44)	S 30°29'33" E	482.37'
(45)	S 53°48'36" W	1073.78'

TRACT I		
Course	Bearing	Distance
(1)	N 41°17'01" W	168.88'
(2)	N 41°31'21" W	148.59'
(3)	N 32°38'13" W	182.57'
(4)	N 45°27'13" W	25.30'
(5)	N 30°51'11" W	71.92'
(6)	N 30°14'22" E	440.75'
(7)	S 59°45'38" E	286.24'
(8)	Rad: 256.00'	A: 308.52'
	Tan: 174.55'	CA: 68°59'34"
	Chd: S 05°45'49" E	289.14'
(9)	S 28°24'02" W	244.55'

TRACT II		
Course	Bearing	Distance
(10)	S 28°23'51" W	126.35'
(11)	Rad: 841.00'	A: 90.70'
	Tan: 45.46'	CA: 6°10'45"
	Chd: S 25°43'36" W	90.61'
(12)	N 30°40'34" W	122.26'
(13)	N 32°30'33" W	64.34'
(14)	N 63°41'02" W	121.53'
(15)	N 67°37'20" W	129.27'
(16)	N 30°56'41" W	99.63'
(17)	N 65°13'46" W	280.75'
(18)	N 61°08'04" W	161.40'
(19)	N 61°08'04" W	214.07'
(20)	N 54°16'44" W	110.85'
(21)	N 53°48'36" E	1073.78'
(22)	S 30°43'19" E	416.38'
(23)	S 30°14'22" W	440.75'
(24)	S 30°51'11" E	71.62'
(25)	S 45°27'13" E	79.38'
(26)	S 32°38'33" E	182.32'
(27)	S 41°31'21" E	148.59'
(28)	S 41°17'01" E	168.88'

150' 0' 150' 300'	
SCALE: 1" = 150FT.	

RETRACEMENT SURVEY FOR:

MICHAEL & LISA HARDIMAN

G.M.D. 385 - MORGAN DISTRICT
HALL COUNTY, GEORGIA

FLOYD
& ASSOCIATES, INC.
2060 BUFORD HWY., SUITE 105
BUFORD, GEORGIA 30518
PHONE (770) 531-0900 FAX (770) 531-0919
LAND SURVEYING FIRM #1155

JOB NUMBER: JN2018-61	
DATE: 3/31/2018	
FIELD DATE: 3/21/2018	
SCALE: 1"=150FT	
DRAWN BY: MCB	
CHECKED BY: WSF	
REVISIONS	

SHEET 1 OF 1

1. PROPERTY IS ZONED AGRICULTURAL (A-1) PER HALL COUNTY GIS.
2. SITE ADDRESS: 5070 PONDEROSA FARM ROAD, GAINESVILLE, GA 30507
3. PLAT FOR CATLE M. PATRICK BY JOSEPH H. SAVAGE, DATED AUGUST 1, 1998
4. PLAT FOR JANICE MARTIN & DARST G. MARTIN BY JOSEPH H. SAVAGE DATED AUGUST 1, 1998

THIS PROPERTY IS LOCATED IN A FLOOD HAZARD AREA AS SHOWN ON FLOOD INSURANCE RATE MAP #13139C0335E, HALL COUNTY, GEORGIA, DATED 06/201/2006.

THIS PROPERTY IS LOCATED IN THE HALL COUNTY FUTURE FLOOD ZONE FOR HALL COUNTY GIS.

P.O.B. PROPERTY IS LOCATED AT THE NORTH CORNER WHERE PONDEROSA FARM ROAD AND LONG ROAD INTERSECT. ADDITIONAL STREAM BUFFERS AND IMPERVIOUS SETBACKS MAY BE REQUIRED FOR COMPLIANCE.

P.O.C. THE INTERSECTION OF HONOLULU FARM ROAD AND LONG ROAD S 49°46'07"W 109.43'

https://search.gsccca.org/Imaging/HTML5Viewer.aspx?id=71819065&key1=8097&key2=300&county=69&countyname=HALL&userid=38562&appid=4 4/4

TRAFFIC IMPACT STUDY

PONDEROSA RESIDENTIAL
HALL COUNTY, GA

September 15, 2026

Prepared For
CKK Development Services

Report Submitted: September 15, 2026

Prepared For:

Duncan Corley
CKK Development Services
270 N Clayton Street
Lawrenceville, GA 30048

duncan@ckkdev.com

Prepared By:

James Slay, PE
Lumin8 Transportation Technologies
Bay Street NE
Fairburn, GA 30213
256.525.6611
jslay@lumin8.com

Additional investigation by:
Andrew Johnson, PE

CONTENTS

INTRODUCTION 1

PROPOSED DEVELOPMENT 3

EXISTING CONDITIONS 4
- INVENTORY OF EXISTING GEOMETRY AND TRAFFIC CONTROL 4
- EXISTING TRAFFIC VOLUMES 5
- AUTOMATIC TRAFFIC RECORDER 6
- CRASH HISTORY 7

TRAFFIC PROJECTION METHODOLOGY 11
- CENSUS DATA 11
- HISTORIC TRAFFIC DATA 12
- TREND ANALYSIS 14
- GROWTH RATE 17
- GROWTH FACTOR 17

PROJECTED CONDITIONS 20
- TRIP GENERATION 20
- TRIP DISTRIBUTION 21
- TRAFFIC ASSIGNMENT 22
  - New Trips 23
  - Projected Build Volumes 24

CAPACITY ANALYSIS 26
- EXISTING CONDITIONS 27
- PROJECTED NO-BUILD CONDITIONS 29
- PROJECTED BUILD CONDITIONS 31

TURN LANE ANALYSIS 33

SUMMARY 35

CONCLUSIONS 37

APPENDICES 38
- SITE PLAN ..... A
- TURNING MOVEMENT DATA ..... B
- ATR DATA C
- CRASH DATA ..... D
- GDOT COUNT STATION DATA ..... E
- TRIP GENERATION DATA ..... F
- CAPACITY ANALYSIS RESULTS – EXISTING CONDITIONS ..... G
- CAPACITY ANALYSIS RESULTS – NO-BUILD CONDITIONS ..... H
- CAPACITY ANALYSIS RESULTS – BUILD CONDITIONS I

LIST OF ILLUSTRATIONS

Figure 1: PROJECT LOCATION MAP 1
Figure 2: STUDY INTERSECTIONS MAP 2
Figure 3: SITE PLAN 3
Figure 4: EXISTING CONDITIONS 4
Figure 5: EXISTING TRAFFIC VOLUMES 5
Figure 6: ATR DATA 6
Figure 7: GDOT COUNT STATIONS 12
Figure 8: 5-YEAR TREND LINES FOR GDOT COUNT STATIONS 14
Figure 9: 10-YEAR TREND LINES FOR GDOT COUNT STATIONS 15
Figure 10: 15-YEAR TREND LINES FOR GDOT COUNT STATIONS 16
Figure 11: PROJECTED 2028 BACKGROUND GROWTH VOLUMES 18
Figure 12: PROJECTED 2048 BACKGROUND GROWTH VOLUMES 19
Figure 13: TRIP DISTRIBUTION 21
Figure 14: NEW TRIPS 23
Figure 15: PROJECTED 2028 BUILD VOLUMES 24
Figure 16: PROJECTED 2048 BUILD VOLUMES 25
Figure 17: MINIMUM VOLUMES REQUIRING RIGHT TURN LANES 33
Figure 18: MINIMUM VOLUMES REQUIRING LEFT TURN LANES 33
Figure 19: PROJECTED DAILY VOLUMES ENTERING/EXITING SITE 34


LIST OF TABLES

Table 1: CRASH DATA SUMMARY, SR 53 @ SR 211 7
Table 2: CRASH SEVERITY, SR 53 @ SR 211 (2021-25) 7
Table 3: CRASH DATA SUMMARY, SR 211 @ PONDEROSA FARM RD 8
Table 4: CRASH SEVERITY, SR 211 @ PONDEROSA FARM RD (2021-25) 8
Table 5: CRASH DATA SUMMARY, SR 211 @ LONG RD 9
Table 6: CRASH SEVERITY, SR 211 @ LONG RD (2021-25) 9
Table 7: CRASH DATA SUMMARY, PONDEROSA FARM RD @ LONG RD 10
Table 8: CRASH SEVERITY, PONDEROSA FARM RD @ LONG RD (2021-25) 10
Table 9: CENSUS DATA: ARC HALL COUNTY 2050 POPULATION FORECAST 11
Table 10: HISTORIC TRAFFIC DATA 13
Table 11: TREND ANALYSIS FOR COUNT STATION DATA 16
Table 12: GROWTH FACTOR 17
Table 13: TRIP GENERATION 20
Table 14: NEW TRIPS ASSIGNMENT 22
Table 15: LEVEL OF SERVICE CRITERIA 26
Table 16: CAPACITY ANALYSIS RESULTS – EXISTING CONDITIONS 27
Table 17: 95TH PERCENTILE QUEUE LENGTH (FT) – EXISTING CONDITIONS 28
Table 18: CAPACITY ANALYSIS RESULTS – NO-BUILD CONDITIONS 29
Table 19: 95TH PERCENTILE QUEUE LENGTH (FT) – NO-BUILD CONDITIONS 30
Table 20: CAPACITY ANALYSIS RESULTS – BUILD CONDITIONS 31
Table 21: 95TH PERCENTILE QUEUE LENGTH (FT) – BUILD CONDITIONS 32

INTRODUCTION


This study includes an analysis of the traffic related impacts of a residential development that is proposed to be constructed on Ponderosa Farm Road in Hall County, GA. The location for the development is shown in Figure 1.

Figure 1: PROJECT LOCATION MAP

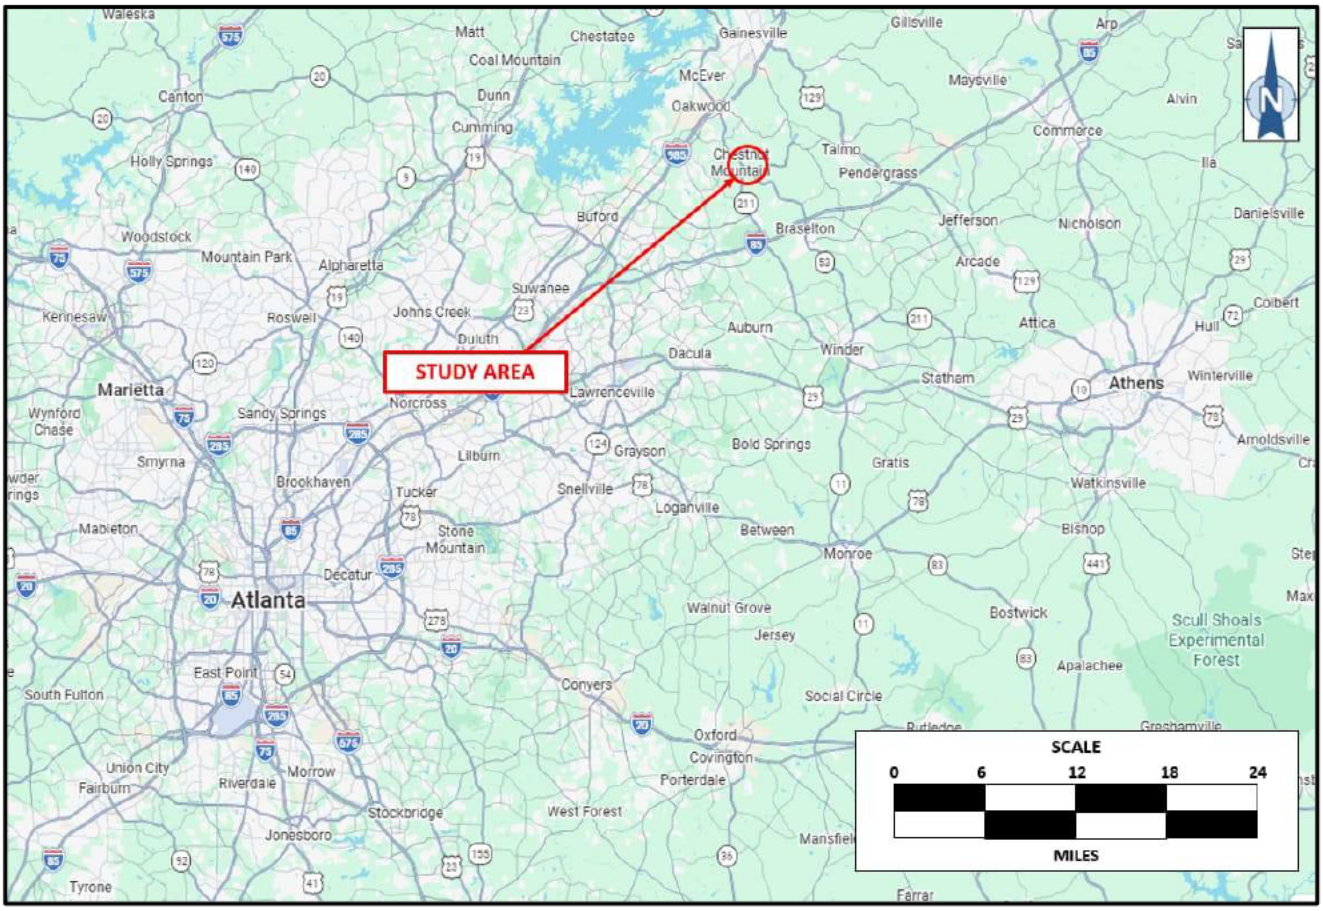

The intersections included in the study are shown in Figure 2.

Figure 2: STUDY INTERSECTIONS MAP

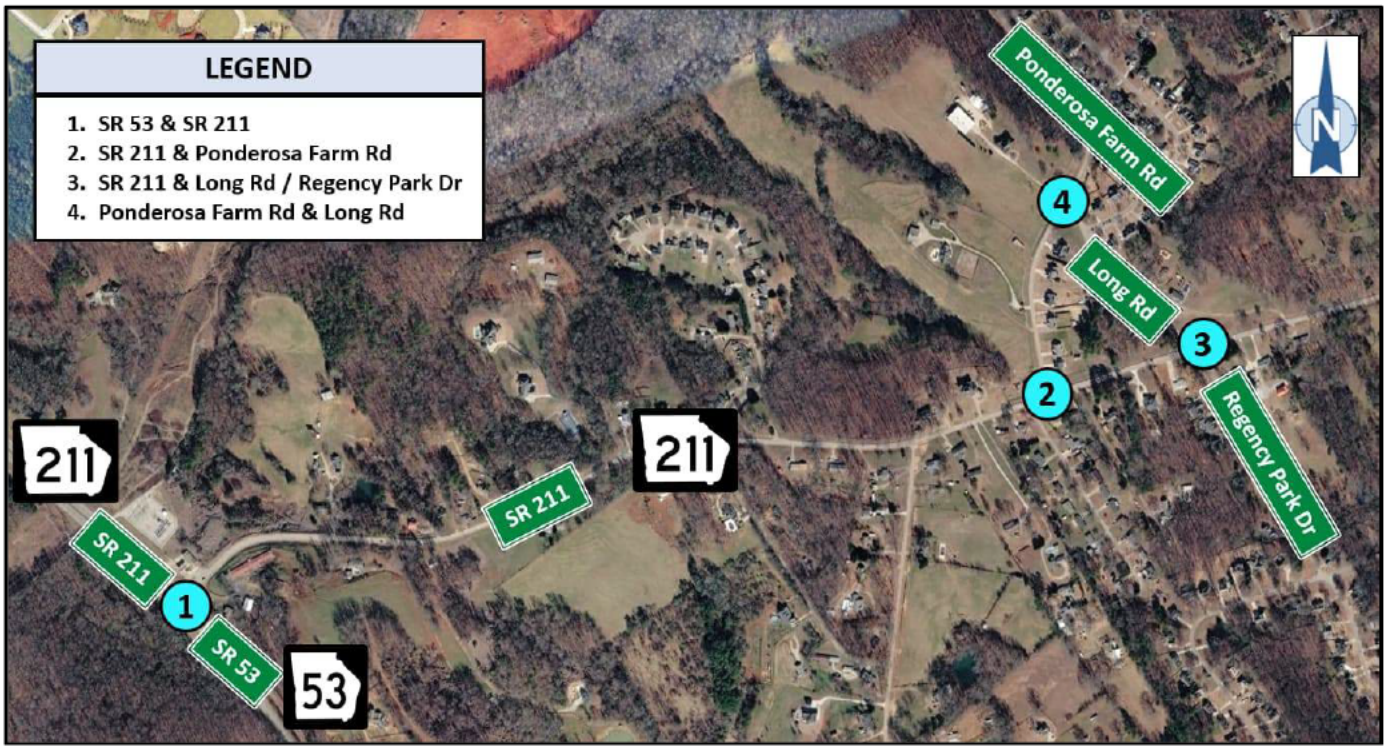


PROPOSED DEVELOPMENT

The proposed residential development consists of 146 single family homes. The site plan indicates that the development will have two full access driveways on Ponderosa Farm Road. The development is proposed to be fully built out by 2028.

Figure 3 below illustrates the access points for the development. A larger site plan with the entire golf course is also provided in Appendix A.

Figure 3: SITE PLAN

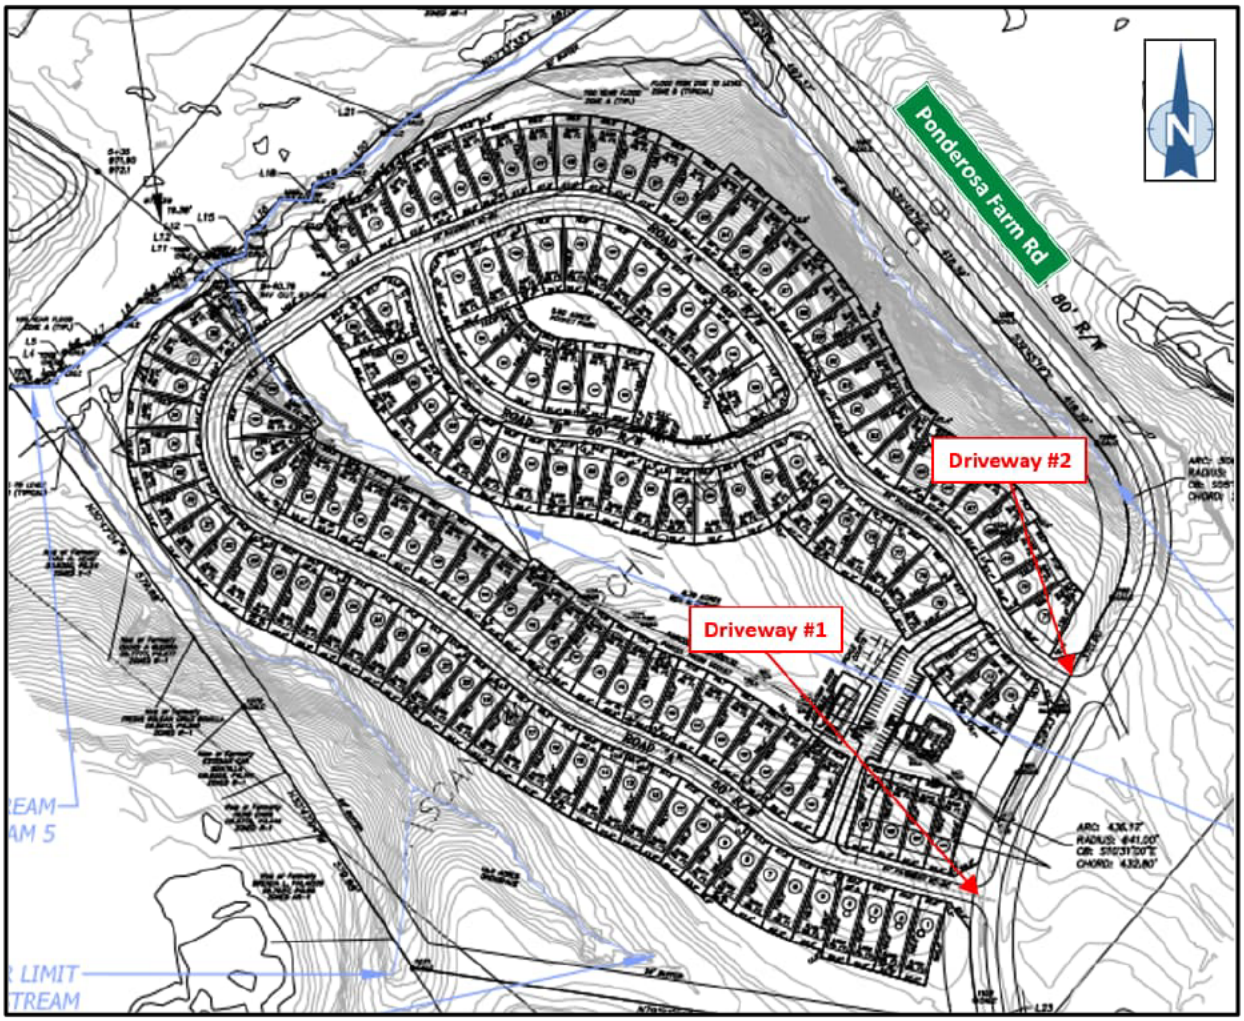


EXISTING CONDITIONS

An existing conditions inventory was conducted of the current conditions at the study intersections, including roadway geometry, traffic control, and traffic volumes.

INVENTORY OF EXISTING GEOMETRY AND TRAFFIC CONTROL

The existing roadway geometry and traffic control in the study area are shown in Figure 4 below.


Figure 4: EXISTING CONDITIONS

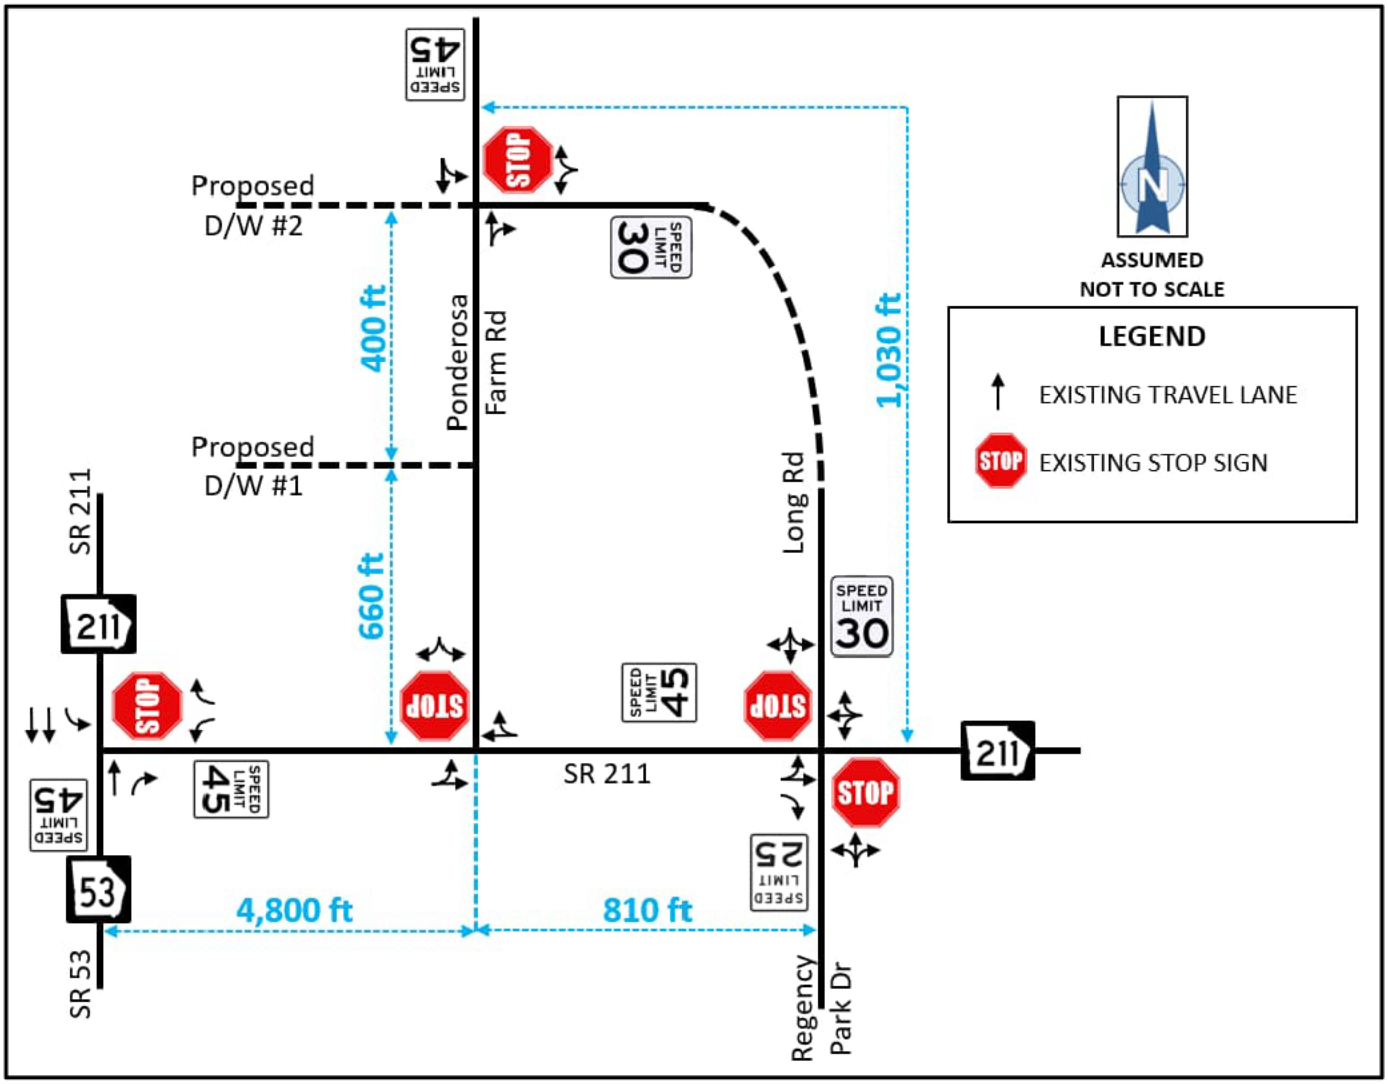

EXISTING TRAFFIC VOLUMES

Turning Movement Counts (TMCs) were conducted at the study intersections on Tuesday, August 11, 2026 from 7:00 AM to 9:00 AM and 4:30 PM to 6:30 PM. The observed peak hours are 7:00 to 8:00 AM and 4:30 to 5:30 PM. Existing peak hour turning movement volumes are shown in Figure 5 below. The turning movement data is provided in Appendix B.

Figure 5: EXISTING TRAFFIC VOLUMES

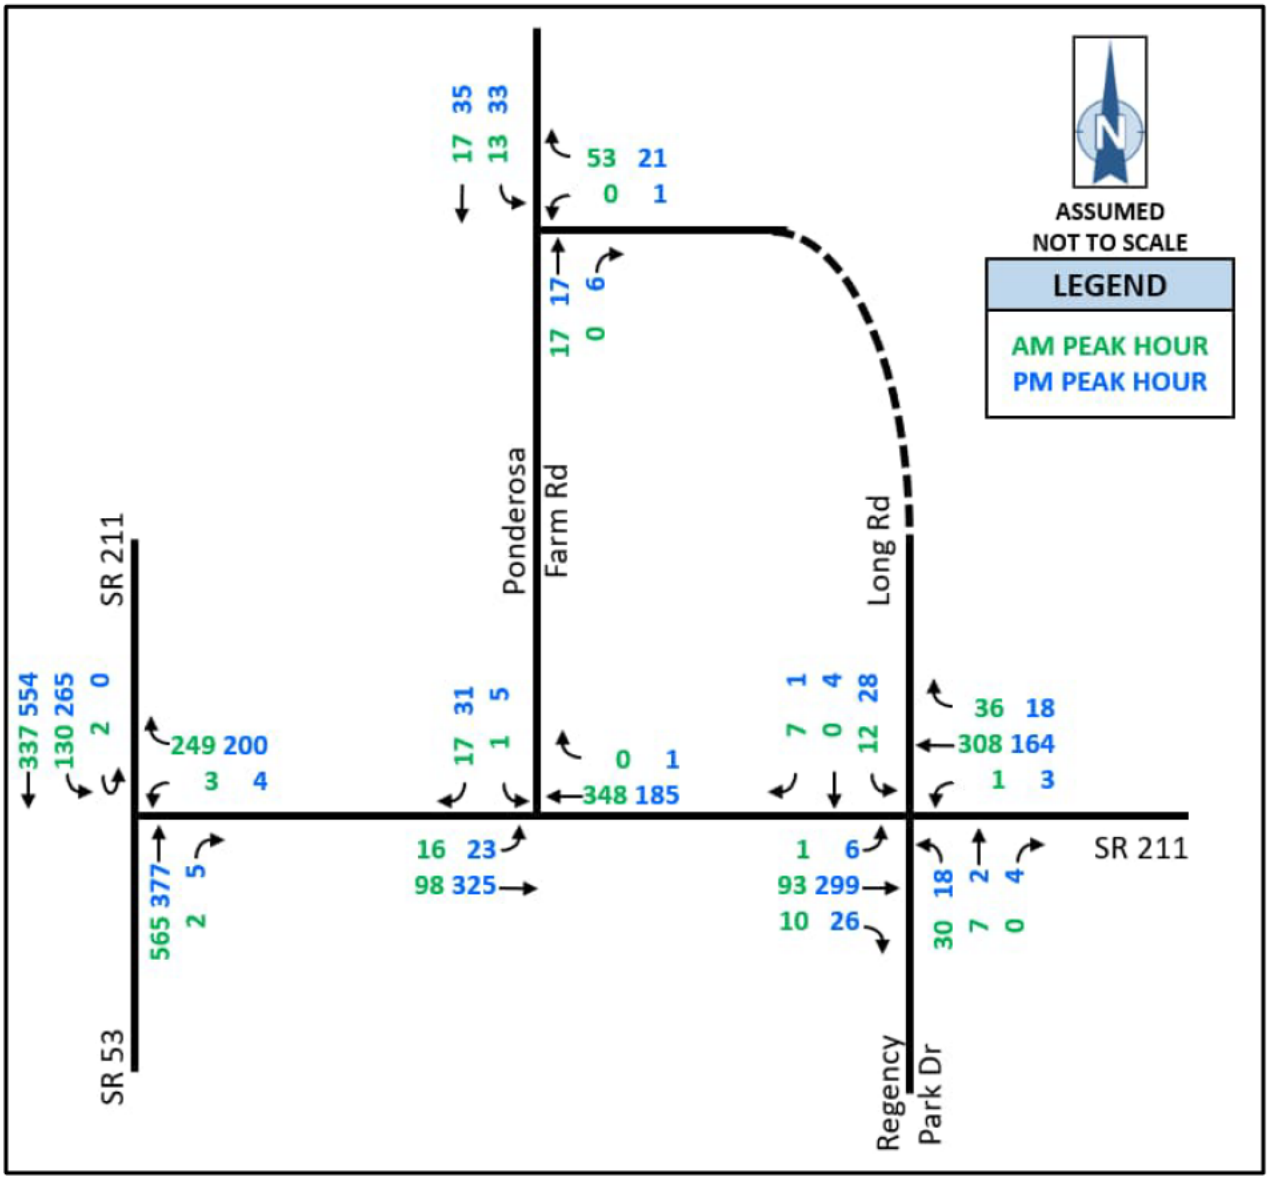

AUTOMATIC TRAFFIC RECORDER

An Automatic Traffic Recorder (ATR) was placed in the study area to collect bi-directional traffic data on August 11, 2026. The recorded daily volumes and truck percentages are shown in Figure 6 below. The ATR data is provided in Appendix C.

Figure 6: ATR DATA



CRASH HISTORY

Crash data was analyzed to identify collision-prone movements at the study intersections. Data was obtained from the Georgia Electronic Accident Reporting System (GEARS) for the five most recent years of data. Detailed crash data is provided in Appendix D.

Tables 1 and 2 summarize the crash frequency and severity at the intersection of SR 53 and SR 211.

Table 1: CRASH DATA SUMMARY, SR 53 @ SR 211

YEAR	TOTAL CRASHES	INJURY CRASHES / INJURIES	FATAL -ITIES	COLLISION WITH VEHICLE				COLLISION WITH ANIMAL OR STRUCTURE
				ANGLE	HEAD ON	REAR END	SIDE-SWIPE	
2021	4	2/4	0	0	0	4	0	0
2022	1	0/0	0	1	0	0	0	0
2023	5	1/1	0	2	0	2	0	1
2024	3	1/1	0	1	0	0	0	2
2025	2	0/0	0	0	0	2	0	0
Total	**15**	**4/6**	**0**	**4**	**0**	**8**	**0**	**3**

Table 2: CRASH SEVERITY, SR 53 @ SR 211 (2021-25)

TYPE OF COLLISION	CRASH SEVERITY					TOTAL CRASHES BY TYPE
	K	A	B	C	O	
Angle	0	0	1	1	2	4
Head-On	0	0	0	0	0	0
Rear End	0	0	1	1	6	8
Sideswipe – same	0	0	0	0	0	0
Sideswipe – opposite	0	0	0	0	0	0
Not a Collision w/ Motor Veh	0	0	0	0	3	3
Total	**0**	**0**	**2**	**2**	**11**	**15**

K: Fatal Injury
A: Suspected Serious Injury
B: Suspected Minor/Visible Injury
C: Possible Injury/Complaint
O: No Injury

According to the crash history, rear end collisions were the most common type of crash, accounting for 8 of the 15 collisions (53%) in the past five years. No fatalities were reported during this time period.

Tables 3 and 4 summarize the crash frequency and severity at the intersection of SR 211 and Ponderosa Farm Rd.

Table 3: CRASH DATA SUMMARY, SR 211 @ PONDEROSA FARM RD

YEAR	TOTAL CRASHES	INJURY CRASHES / INJURIES	FATAL -ITIES	COLLISION WITH VEHICLE				COLLISION WITH ANIMAL OR STRUCTURE
				ANGLE	HEAD ON	REAR END	SIDE-SWIPE	
2021	1	0/0	0	0	0	0	0	1
2022	0	0/0	0	0	0	0	0	0
2023	0	0/0	0	0	0	0	0	0
2024	1	0/0	0	0	0	1	0	0
2025	0	0/0	0	0	0	0	0	0
Total	**2**	**0/0**	**0**	**0**	**0**	**1**	**0**	**1**

Table 4: CRASH SEVERITY, SR 211 @ PONDEROSA FARM RD (2021-25)

TYPE OF COLLISION	CRASH SEVERITY					TOTAL CRASHES BY TYPE
	K	A	B	C	O	
Angle	0	0	0	0	0	0
Head-On	0	0	0	0	0	0
Rear End	0	0	0	0	1	1
Sideswipe – same	0	0	0	0	0	0
Sideswipe – opposite	0	0	0	0	0	0
Not a Collision w/ Motor Veh	0	0	0	0	1	1
Total	**0**	**0**	**0**	**0**	**2**	**2**

K: Fatal Injury
A: Suspected Serious Injury
B: Suspected Minor/Visible Injury
C: Possible Injury/Complaint
O: No Injury

According to the crash history, there was a single rear end collision and a collision with an animal or structure in the past five years. No fatalities were reported during this time period.

Tables 5 and 6 summarize the crash frequency and severity at the intersection of SR 211 and Long Rd.

Table 5: CRASH DATA SUMMARY, SR 211 @ LONG RD

YEAR	TOTAL CRASHES	INJURY CRASHES / INJURIES	FATAL -ITIES	COLLISION WITH VEHICLE				COLLISION WITH ANIMAL OR STRUCTURE
				ANGLE	HEAD ON	REAR END	SIDE-SWIPE	
2021	0	0/0	0	0	0	0	0	0
2022	0	0/0	0	0	0	0	0	0
2023	0	0/0	0	0	0	0	0	0
2024	0	0/0	0	0	0	0	0	0
2025	1	0/0	0	1	0	0	0	0
Total	**1**	**0/0**	**0**	**1**	**0**	**0**	**0**	**0**

Table 6: CRASH SEVERITY, SR 211 @ LONG RD (2021-25)

TYPE OF COLLISION	CRASH SEVERITY					TOTAL CRASHES BY TYPE
	K	A	B	C	O	
Angle	0	0	0	0	1	1
Head-On	0	0	0	0	0	0
Rear End	0	0	0	0	0	0
Sideswipe – same	0	0	0	0	0	0
Sideswipe – opposite	0	0	0	0	0	0
Not a Collision w/ Motor Veh	0	0	0	0	0	0
Total	**0**	**0**	**0**	**0**	**1**	**1**

K: Fatal Injury
A: Suspected Serious Injury
B: Suspected Minor/Visible Injury
C: Possible Injury/Complaint
O: No Injury

According to the crash history, the was a single angle collision in the past five years. No fatalities were reported during this time period.

Tables 7 and 8 summarize the crash frequency and severity at the intersection of Ponderosa Farm Road and Long Road.

Table 7: CRASH DATA SUMMARY, PONDEROSA FARM RD @ LONG RD

YEAR	TOTAL CRASHES	INJURY CRASHES / INJURIES	FATAL -ITIES	COLLISION WITH VEHICLE				COLLISION WITH ANIMAL OR STRUCTURE
				ANGLE	HEAD ON	REAR END	SIDE-SWIPE	
2021	0	0/0	0	0	0	0	0	0
2022	0	0/0	0	0	0	0	0	0
2023	0	0/0	0	0	0	0	0	0
2024	0	0/0	0	0	0	0	0	0
2025	1	0/0	0	0	0	0	1	0
Total	**1**	**0/0**	**0**	**0**	**0**	**0**	**1**	**0**

Table 8: CRASH SEVERITY, PONDEROSA FARM RD @ LONG RD (2021-25)

TYPE OF COLLISION	CRASH SEVERITY					TOTAL CRASHES BY TYPE
	K	A	B	C	O	
Angle	0	0	0	0	0	0
Head-On	0	0	0	0	0	0
Rear End	0	0	0	0	0	0
Sideswipe – same	0	0	0	0	0	0
Sideswipe – opposite	0	0	0	0	1	1
Not a Collision w/ Motor Veh	0	0	0	0	0	0
Total	**0**	**0**	**0**	**0**	**1**	**1**

K: Fatal Injury
A: Suspected Serious Injury
B: Suspected Minor/Visible Injury
C: Possible Injury/Complaint
O: No Injury

According to the crash history, there was a single sideswipe collision in the past five years. No fatalities were reported during this time period.

TRAFFIC PROJECTION METHODOLOGY

The methodology used to estimate future traffic growth included the examination of Hall County census data and historic trends from the nearby GDOT count stations.

CENSUS DATA

The projected census data from the Atlanta Regional Commission (ARC) for Hall County in 2050 is shown in Table 9.

Table 9: CENSUS DATA: ARC HALL COUNTY 2050 POPULATION FORECAST

HALL COUNTY			
YEAR	POPULATION	% CHANGE	% CHANGE PER YEAR
2020	203,136	--	--
2050	270,132	33.0%	0.95%

Source: ARC population forecast Hall County 2050

The data shows an increase of the population in Hall County of 33.0%, or a yearly rate of 0.95%, between 2020-2050.

HISTORIC TRAFFIC DATA

The GDOT maintains multiple annual traffic count stations in the vicinity of the study area. This data was used to establish historic growth rates in the area. Figure 7 below shows the count stations near the study area.

Figure 7: GDOT COUNT STATIONS



Table 10 summarizes the average annual daily traffic (AADT) reported by the GDOT for each of the years 2009 through 2025.

Historic data reported by the GDOT for each of the count stations is provided in Appendix E.

Table 10: HISTORIC TRAFFIC DATA

Year	GDOT Count Station 139-0292	GDOT Count Station 139-0547
2009	9785	-
2010	-	-
2011	10574	3664
2012	-	-
2013	12077	3901
2014	-	-
2015	12530	4125
2016	11800*	3890*
2017	11900*	3970*
2018	11800*	4030*
2019	15980	3763
2020	13300*	3630*
2021	15682	4818
2022	14700*	4540*
2023	14800*	4660*
2024	14900*	4690*
2025	18666	5528

Source: GDOT TADA Database System-
*Estimated counts not used in trend analysis.

TREND ANALYSIS

Figures 8 through 10, below and on the following pages, show graphs of the historic AADT as reported by the GDOT. A trend line is shown for each count station. Gaps in the graphs represent years for which data was estimated, which are not used in the analysis, per GDOT policy.

Figure 8: 5-YEAR TREND LINES FOR GDOT COUNT STATIONS

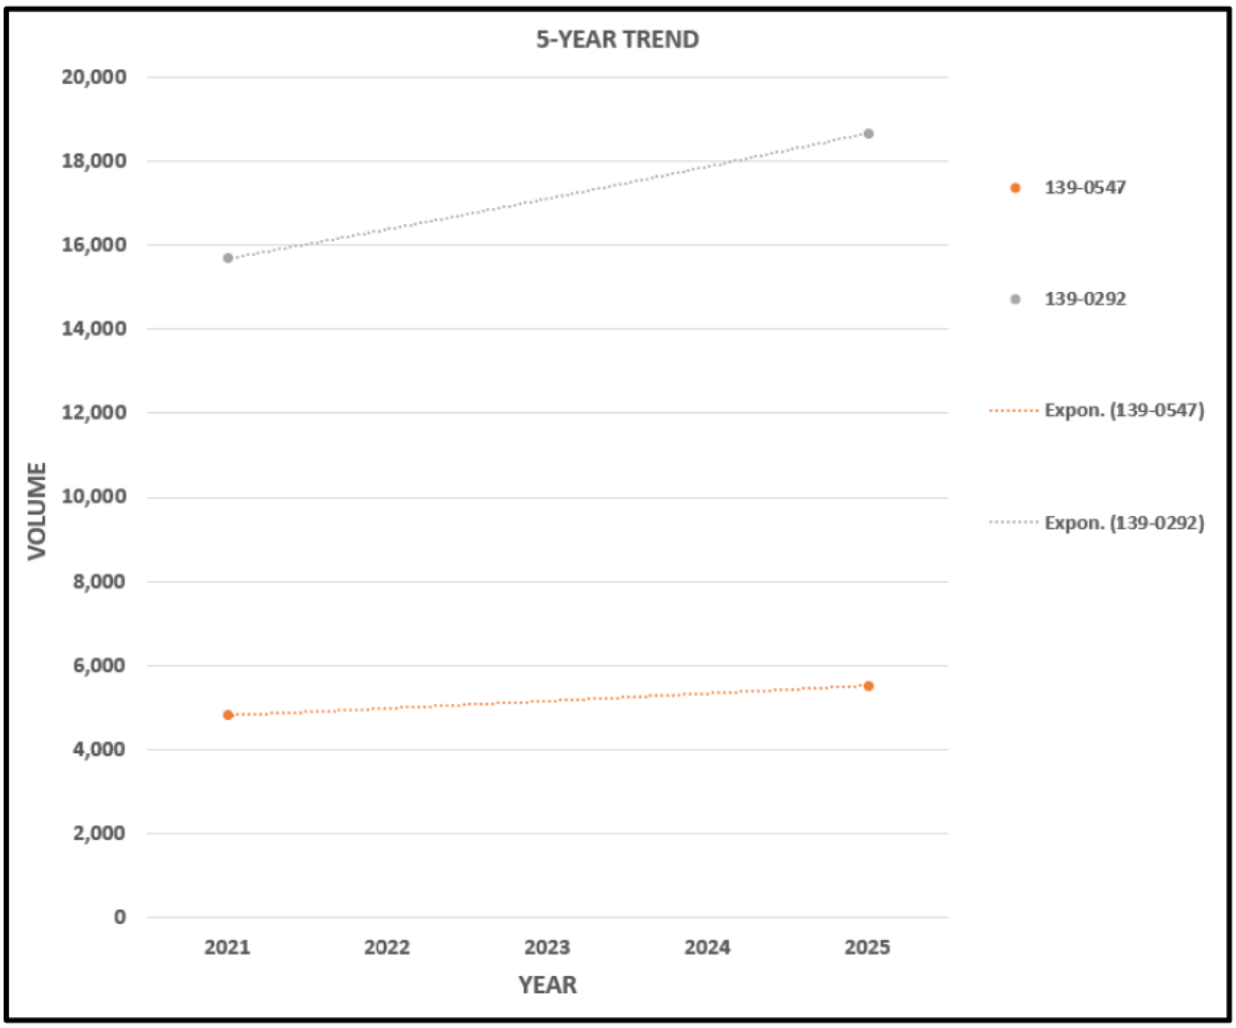


Figure 9: 10-YEAR TREND LINES FOR GDOT COUNT STATIONS


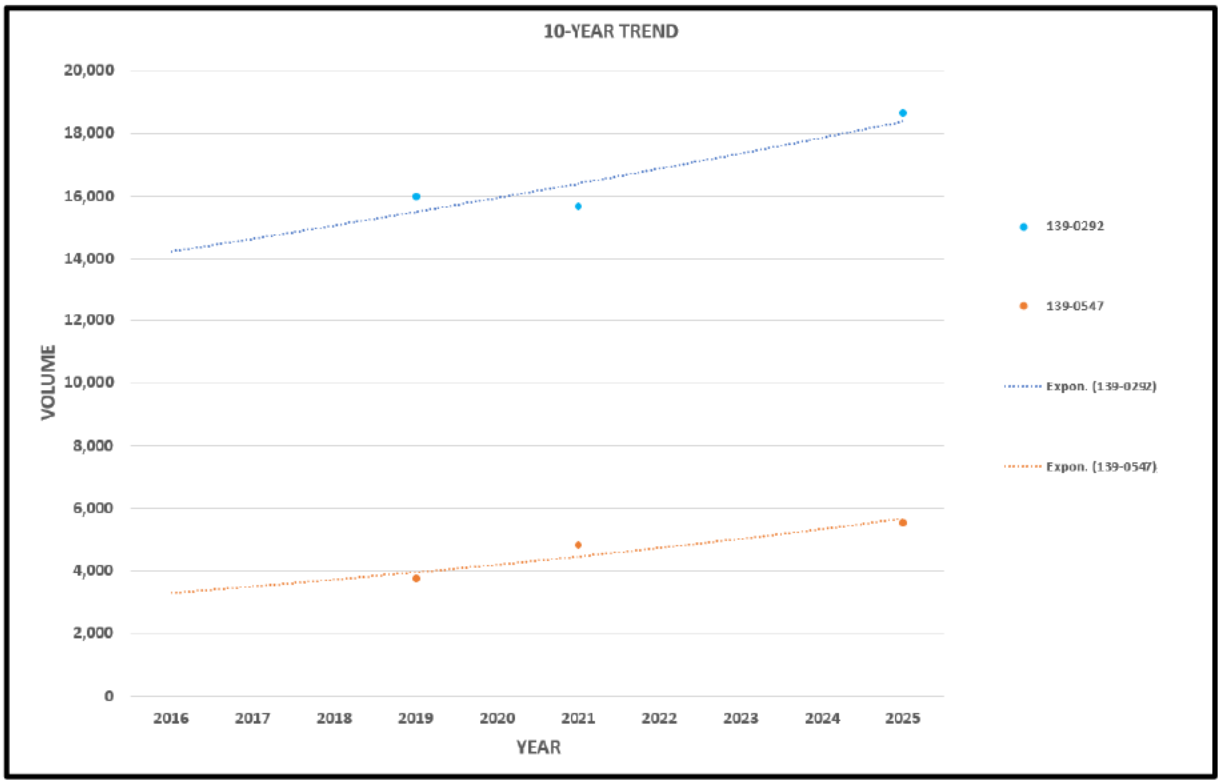


Figure 10: 15-YEAR TREND LINES FOR GDOT COUNT STATIONS

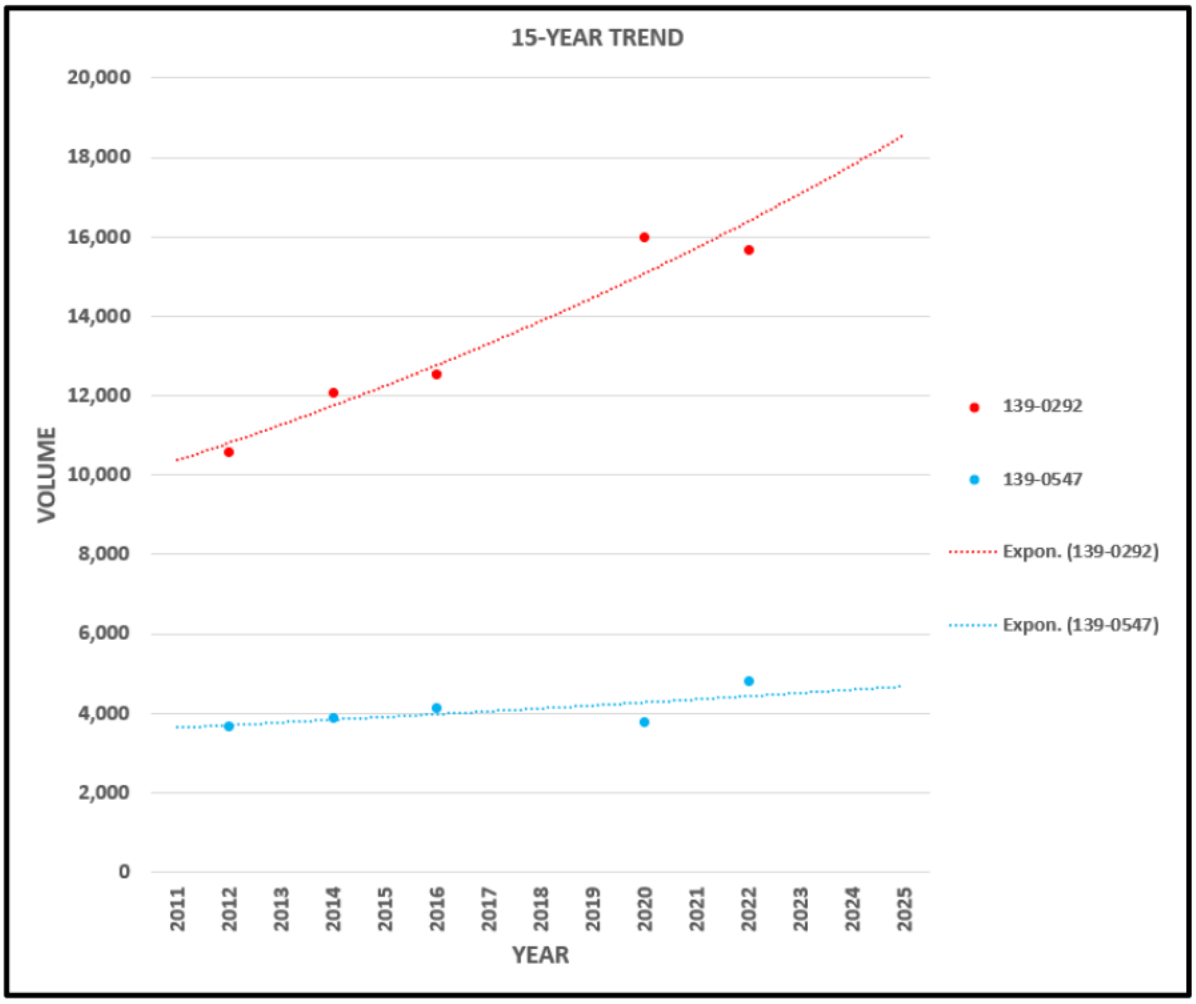

Growth rates were developed based on the 5-year, 10-year, and 15-year analyses of count station data shown above. Table 11 shows the resulting trend rates.

Table 11: TREND ANALYSIS FOR COUNT STATION DATA

GDOT Count Stations	5-year	10-year	15-year
139-0292	3.55%	1.57%	3.86%
139-0547	2.79%	3.92%	2.78%
Blended Trend Rates from Count Stations	3.36%	2.13%	3.60%

Note: Rates are calculated based on annual compounding.

GROWTH RATE

The ARC projects an annual population growth rate of 0.95% per year for Hall County through 2050. Based on the data available from the nearby GDOT count station, the growth trend was calculated to be 3.36% for the past five years, 2.13% for the past ten years, and 3.60% for the past fifteen years.

Based on these rates and the surrounding area, the growth rate was established to be **2.0%** for the purpose of the study.

GROWTH FACTOR

A growth factor was established by applying the growth rates to the following equation, shown below:

$$\boldsymbol{Growth\ Factor} = \boldsymbol{(1+r)^n}$$

Where:
r = *growth rate*
n = *number of years*

The volumes projections were calculated using the following values as 'n', taken as the time period between the 2026 Existing Year and each corresponding phase.

- Existing Year (2026) to Build Year (2028) – n=2
- Existing Year (2026) to Design Year (2048) – n=22

Growth factors are provided in Table 12.

Table 12: GROWTH FACTOR

PROJECTED YEAR	
Build Year (2028)	Design Year (2048)
1.04	1.55

Figure 11 and 12 on the following pages show the estimated background growth traffic volumes at the study intersections for the Build Year (2028) and Design Year (2048).

Figure 11: PROJECTED 2028 BACKGROUND GROWTH VOLUMES


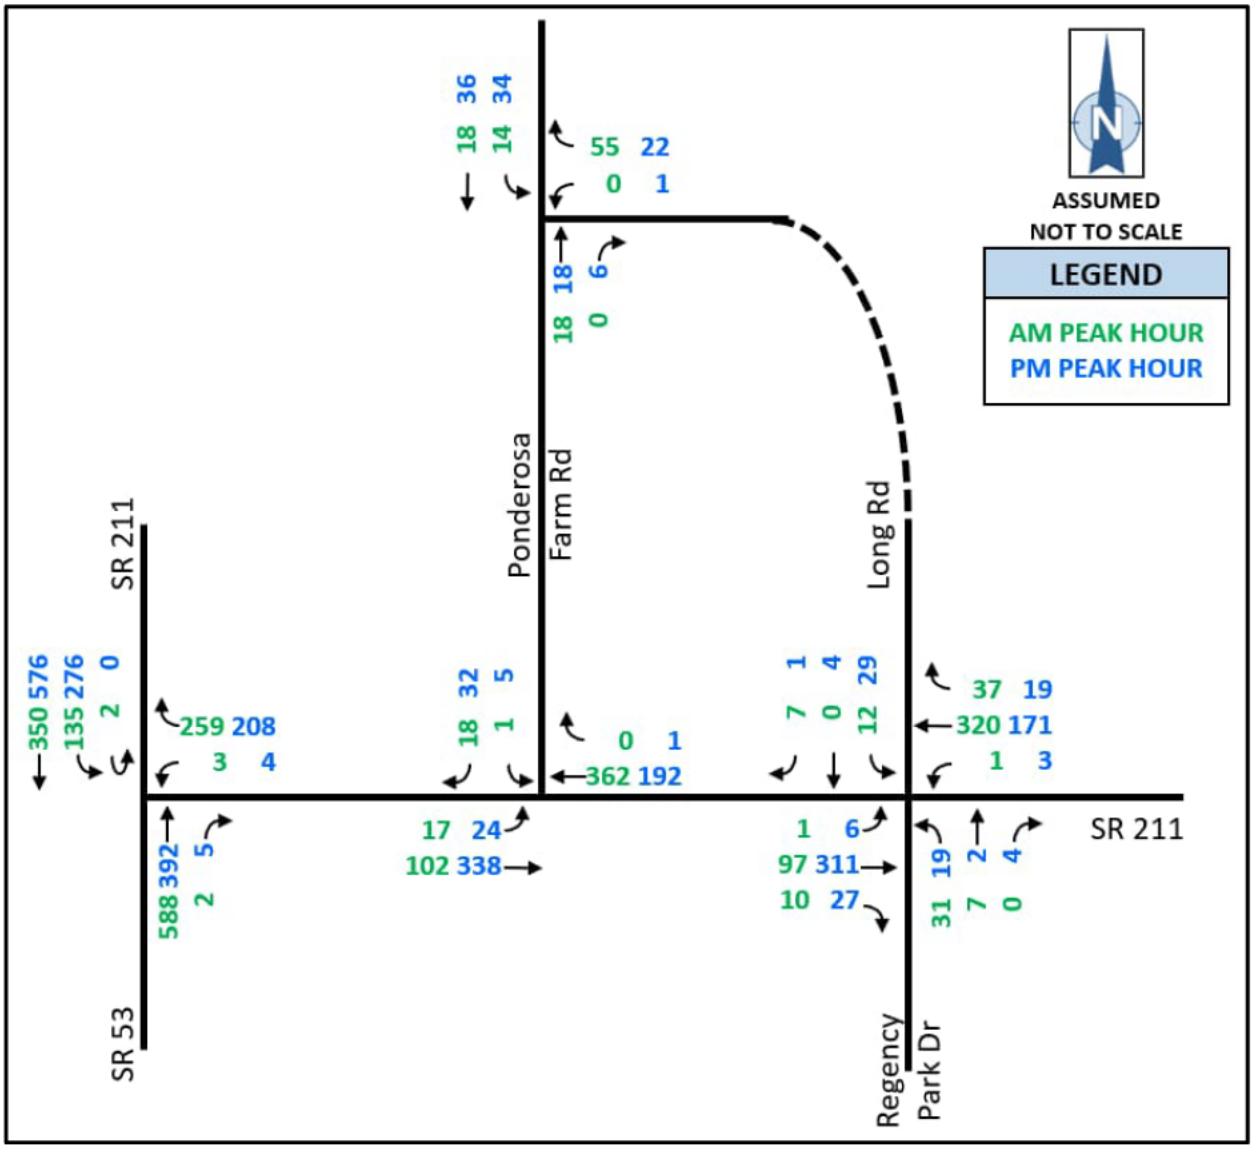


Figure 12: PROJECTED 2048 BACKGROUND GROWTH VOLUMES

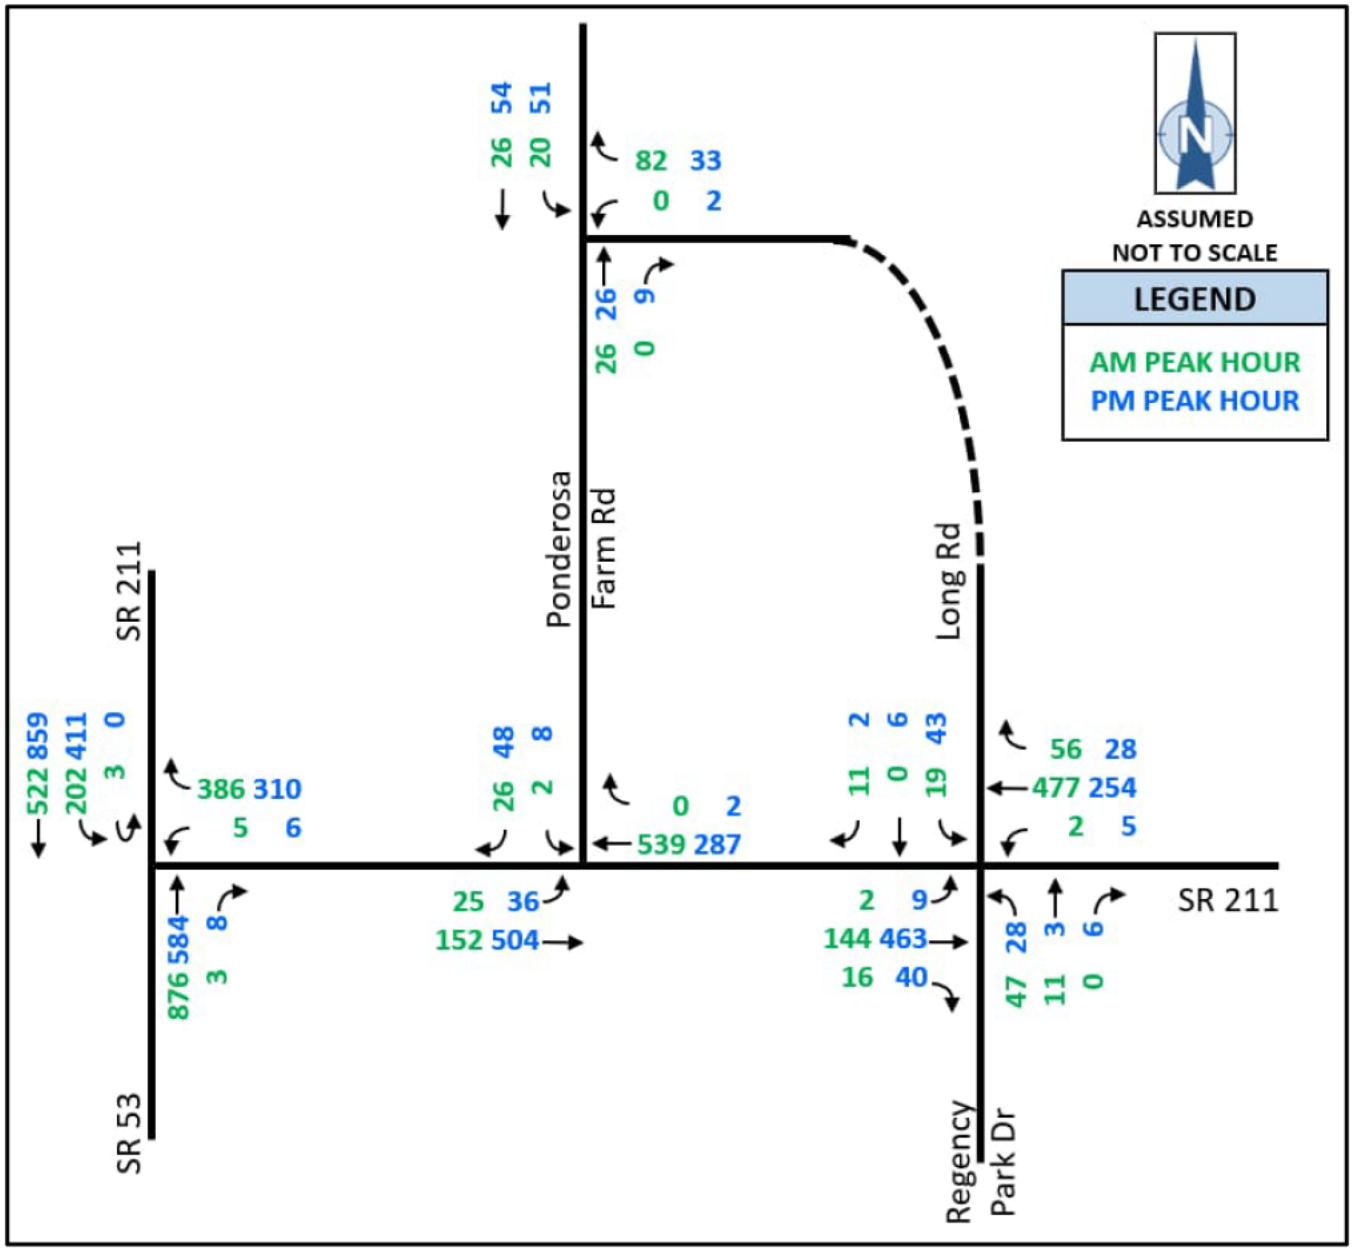

PROJECTED CONDITIONS

TRIP GENERATION

The trips generated by the development were estimated using trip generation rates found in ITE's publication *Trip Generation*, 12th Edition. The trip generation publication contains multiple associated trip rates for the listed land use. The rate that resulted in the larger trip generation was used for this study. The trip generation can be seen in Table 13. Trip generation data is provided in Appendix F.


Table 13: TRIP GENERATION

ITE CODE	DESCRIPTION	SIZE	DAILY 2-WAY TRIPS	AM PEAK HOUR			PM PEAK HOUR		
				ENTER	EXIT	TOTAL	ENTER	EXIT	TOTAL
210	Single Family Detached Housing	146 Units	1444	28	75	103	85	51	136

TRIP DISTRIBUTION

In order to assign new trips to the street network, a trip distribution pattern was developed based on the existing patterns during the AM Peak Hour. Figure 13 shows the resulting trip distribution pattern that was used to assign the new generated traffic for the development.

Figure 13: TRIP DISTRIBUTION

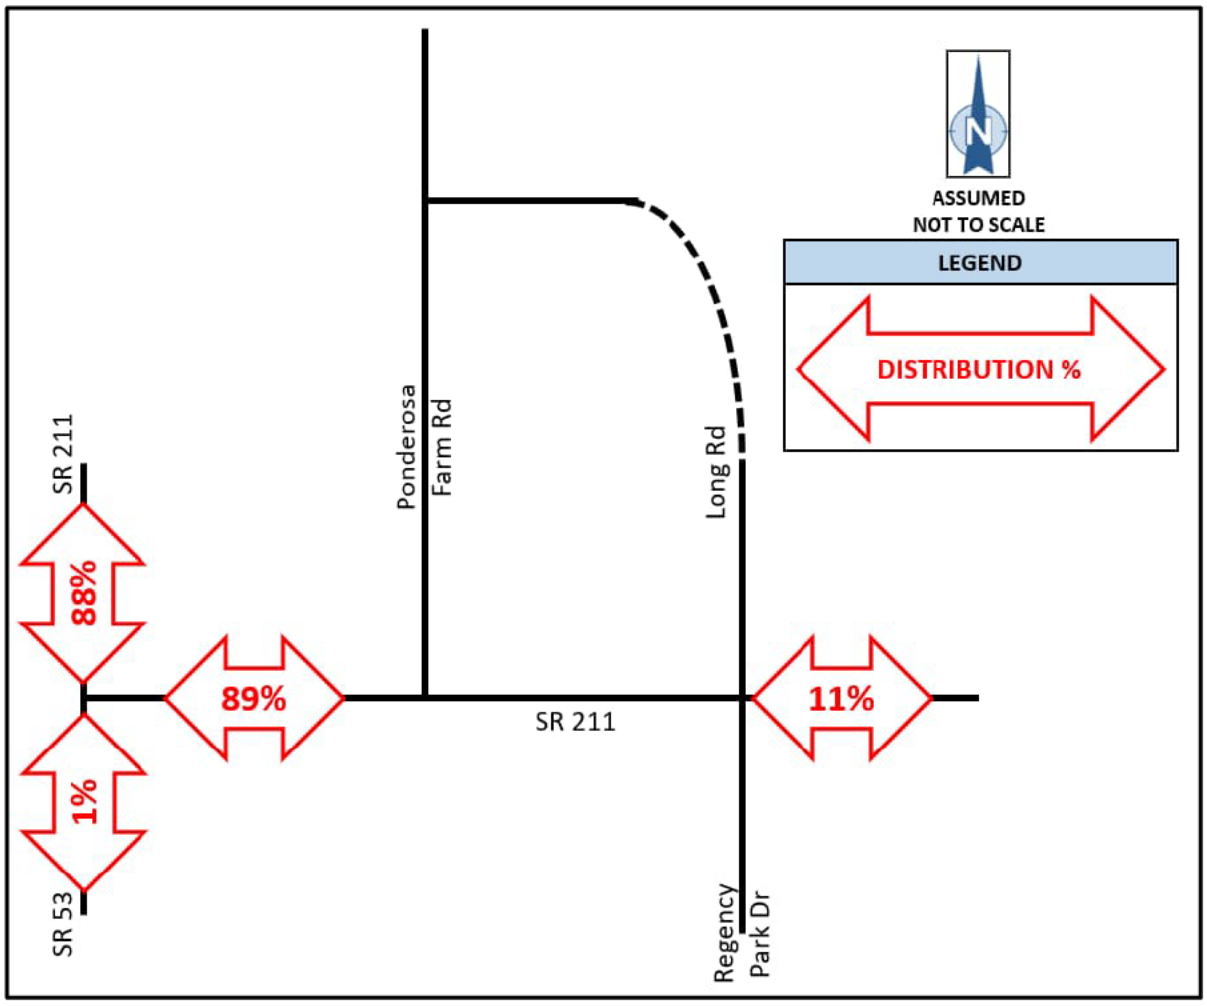

TRAFFIC ASSIGNMENT

The generated traffic was assigned to the road network based on weighted movements analyzed at the study intersections during the AM and PM Peak Hours. Table 14 shows how the assigned trips are expected to reach the development, according to the direction traveled.

Table 14: NEW TRIPS ASSIGNMENT

To & From	%	AM		PM	
		IN	OUT	IN	OUT
North on SR 211	88%	25	66	75	45
South on SR 53	1%	0	1	1	0
East on SR 211	11%	3	8	9	6
Total Trips	**100%**	**28**	**75**	**85**	**51**


Based on the provided site plan, the following assumptions were made:

- The new trips will use Driveways #1 and #2 equally.
- All of the trips using Driveway #1 will access SR 211 from Ponderosa Farm Road.
- All of the trips using Driveway #2 travelling to/from the east on SR 211 will use Long Road. The remainder of the trips using Driveway #2 access SR 211 from Ponderosa Farm Road.

NEW TRIPS

The generated new trips are shown in Figure 14. These trips were assigned in accordance with the distribution and assumptions listed on the previous pages.


Figure 14: NEW TRIPS

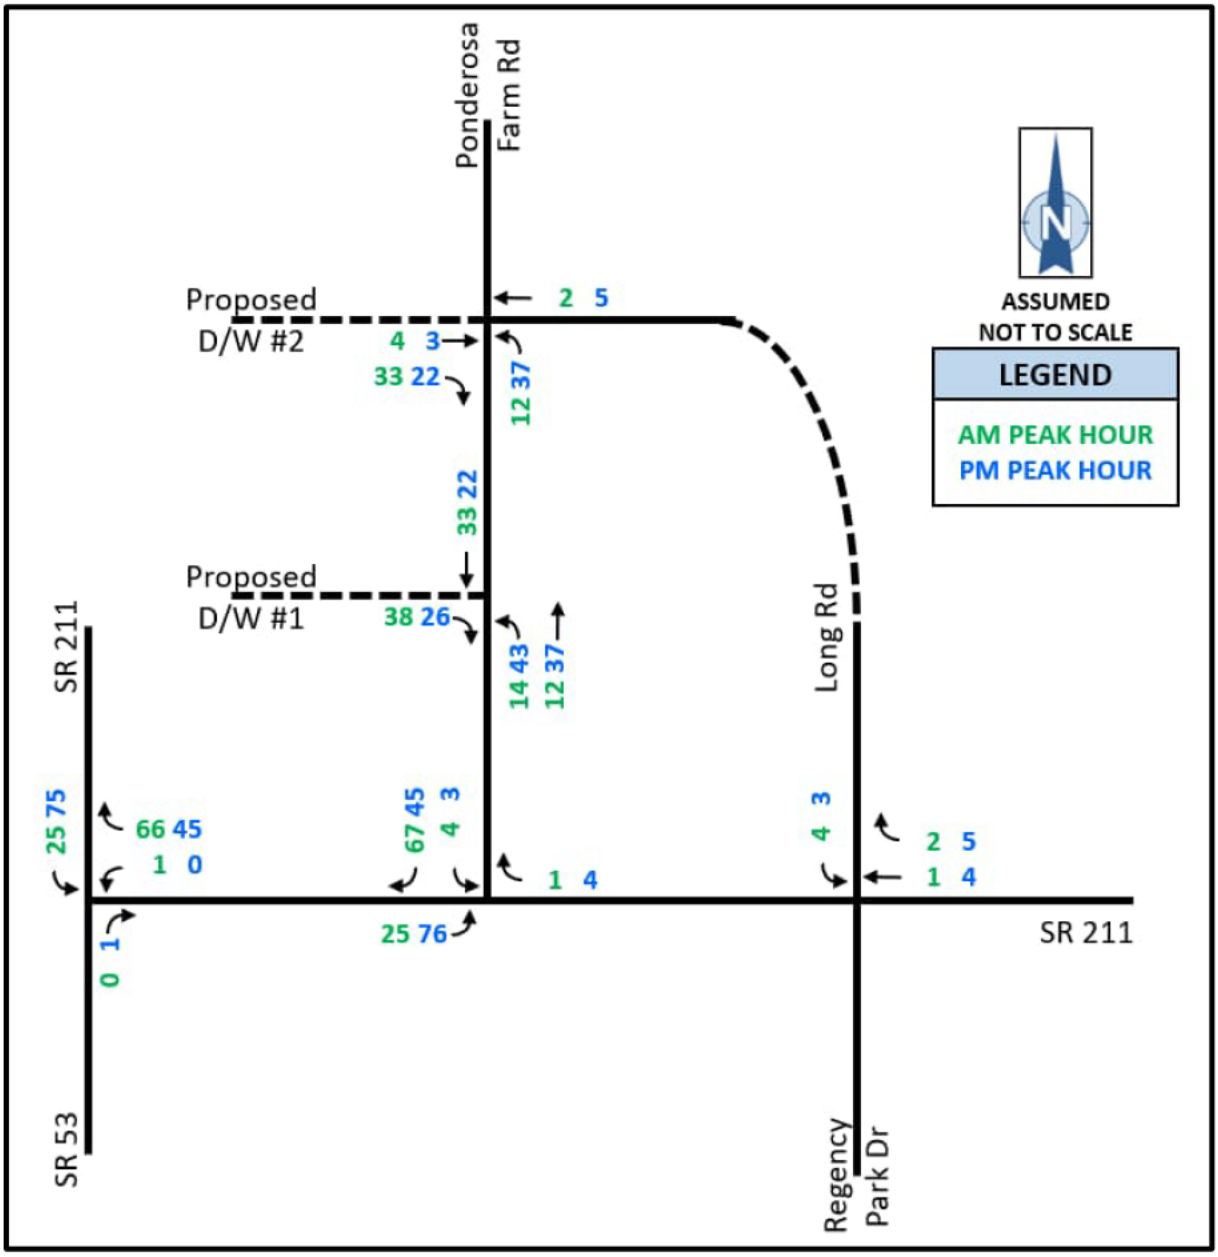

PROJECTED BUILD VOLUMES


In order to represent the Projected 2028 Build Volume, the New Trips (Figure 14) were added to the Projected 2028 Background Growth Volumes (Figure 11). The Projected 2028 Build Volumes are shown in Figure 15.

Figure 15: PROJECTED 2028 BUILD VOLUMES

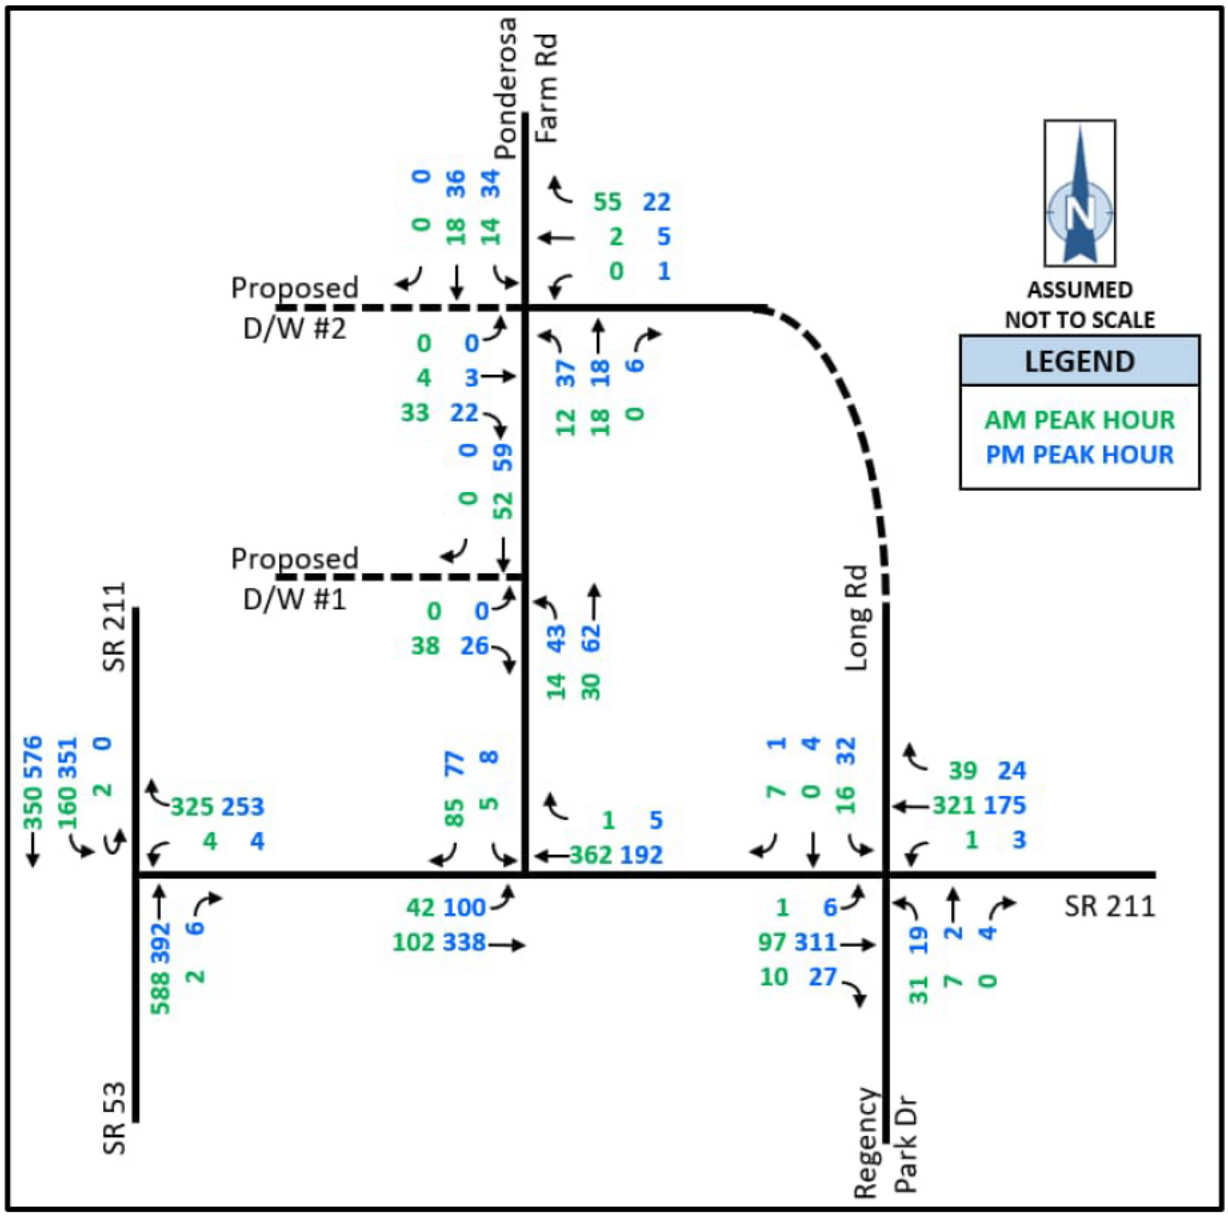

The Projected 2048 Build Volumes were developed by adding the New Trips (Figure 14) to the Projected 2048 Background Growth Volumes (Figure 12). The Projected 2048 Build Volumes are shown in Figure 16.

Figure 16: PROJECTED 2048 BUILD VOLUMES

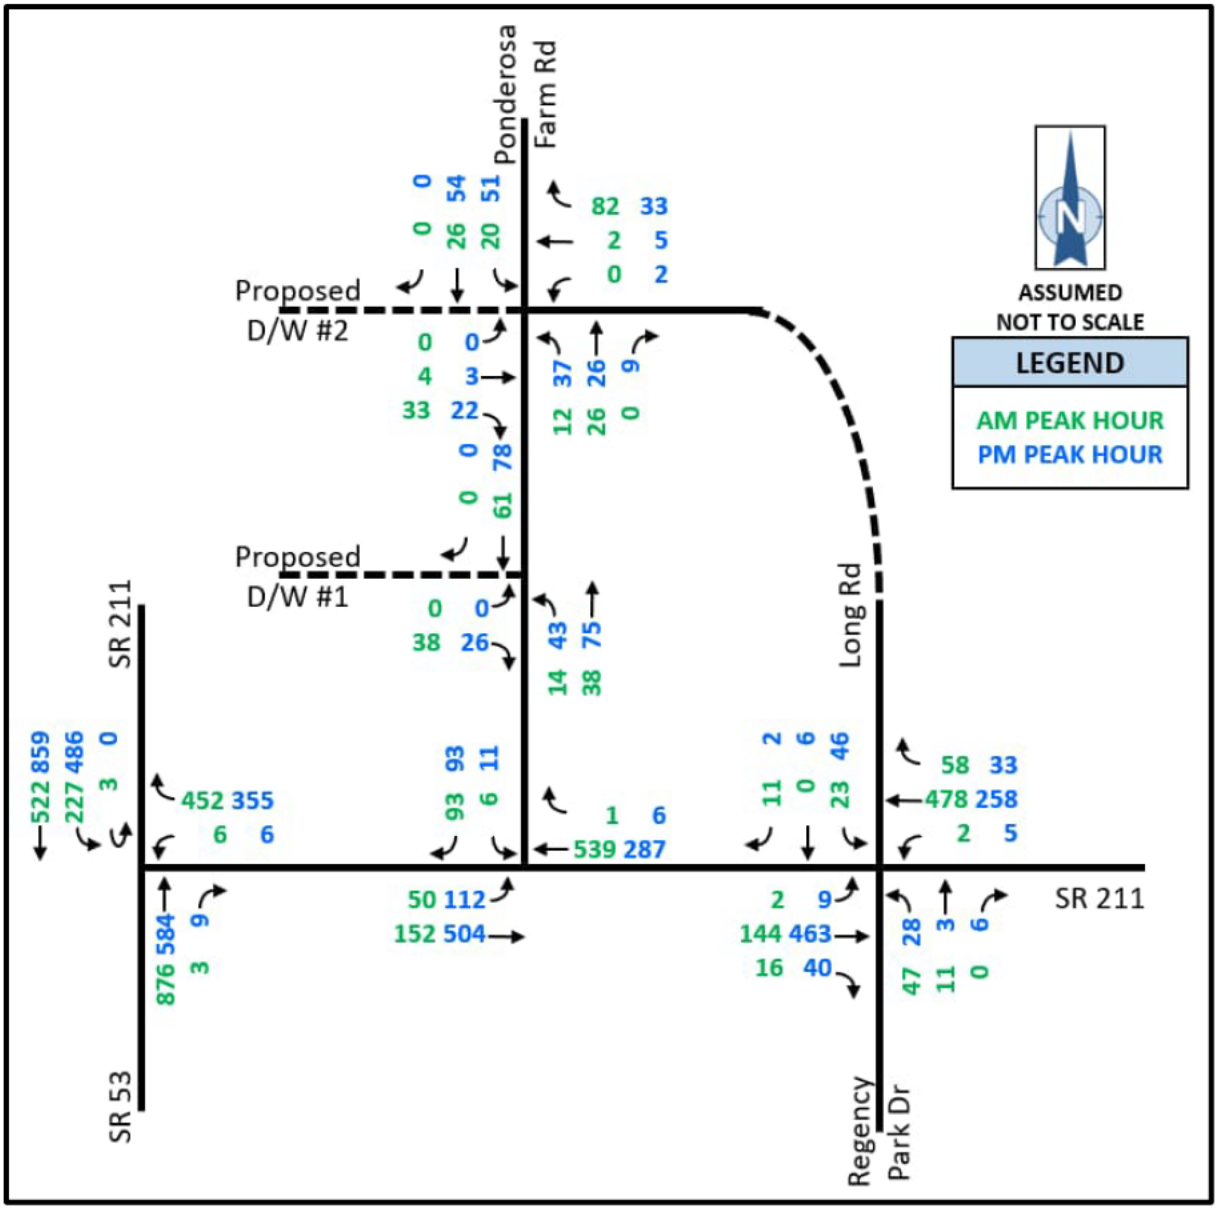

CAPACITY ANALYSIS

Existing and projected conditions were evaluated using capacity analysis techniques described in the *Highway Capacity Manual, Special Report 209*, published by the Transportation Research Board, 7th Edition, and with the use of *Synchro 12* from Trafficware. HCM Level of Service (LOS) definitions are shown in Table 15.

Table 15: LEVEL OF SERVICE CRITERIA

LEVEL OF SERVICE	DELAY PER VEHICLE (SECONDS)	
	SIGNALIZED INTERSECTIONS	UNSIGNALIZED INTERSECTIONS
A	≤10.0	≤10.0
B	10.1 to 20.0	10.1 to 15.0
C	20.1 to 35.0	15.1 to 25.0
D	35.1 to 55.0	25.1 to 35.0
E	55.1 to 79.9	35.1 to 49.9
F	>80.0	>50.0

Source: Highway Capacity Manual, Special Report 209, Transportation Research Board, 7th Edition

EXISTING CONDITIONS

The intersections were first evaluated under existing conditions and geometry. The results of the capacity analysis are summarized in Table 16 below. For each condition, the level of service is shown, followed parenthetically by the average delay per vehicle, in seconds. Capacity analysis reports for Existing conditions can be found in Appendix G.

Table 16: CAPACITY ANALYSIS RESULTS, EXISTING CONDITIONS

INTERSECTION	MOVEMENT	EXISTING YEAR (2026)	
		AM PEAK HOUR	PM PEAK HOUR
SR 53 @ SR 211	WBL	C (23.5)	E (45.9)
	WBR	-	-
	NBT	-	-
	NBR	-	-
	SBL	A (9.4)	A (9.7)
	SBT	-	-
SR 211 @ Ponderosa Farm Rd	EBL/T	A (1.1)	A (0.5)
	WBT/R	-	-
	SBL/R	B (10.5)	B (10.0)
SR 211 @ Long Rd	EBL/T	A (0.1)	A (0.1)
	EBR	-	-
	WBL/T/R	-	A (0.1)
	NBL/T/R	B (12.4)	B (12.7)
	SBL/T/R	B (11.8)	B (13.4)
Ponderosa Farm Rd @ Long Rd	WBL/R	A (8.6)	A (8.5)
	NBT/R	-	-
	SBL/T	A (3.2)	A (3.6)

-: A (0.0)

Capacity analysis results under Existing conditions indicate that the intersections operate at LOS 'B' or better during both peak hours except for the intersection of SR 53 at SR 211, which operates at LOS 'E' for the westbound left movement in the PM Peak Hour.

Table 17 below shows the 95th percentile queue length in feet for the study intersections under Existing conditions.

Table 17: 95TH PERCENTILE QUEUE LENGTH (FT), EXISTING CONDITIONS

INTERSECTION	MOVEMENT	EXISTING YEAR (2026)	
		AM PEAK HOUR	PM PEAK HOUR
SR 53 @ SR 211	WBL	0	5
	WBR	0	0
	NBT	0	0
	NBR	0	0
	SBL	13	33
	SBT	0	0
SR 211 @ Ponderosa Farm Rd	EBL/T	0	3
	WBT/R	0	0
	SBL/R	3	5
SR 211 @ Long Rd	EBL/T	0	0
	EBR	0	0
	WBL/T/R	0	0
	NBL/T/R	5	5
	SBL/T/R	3	5
Ponderosa Farm Rd @ Long Rd	WBL/R	5	3
	NBT/R	0	0
	SBL/T	0	3

25 ft = 1 car

PROJECTED NO-BUILD CONDITIONS

The intersections were evaluated under projected No-Build conditions, with existing geometry and 2028/48 background growth volumes. The results of the capacity analysis are summarized in Table 18 below. Capacity analysis reports for projected No-Build conditions can be found in Appendix H.

Table 18: CAPACITY ANALYSIS RESULTS, NO-BUILD CONDITIONS

INTERSECTION	MOVEMENT	BUILD YEAR (2028)		EXISTING YEAR (2048)	
		AM PEAK HOUR	PM PEAK HOUR	AM PEAK HOUR	PM PEAK HOUR
SR 53 @ SR 211	WBL	C (24.9)	**F (51.1)**	**F (62.4)**	**F (328.8)**
	WBR	-	-	-	-
	NBT	-	-	-	-
	NBR	-	-	-	-
	SBL	A (9.6)	A (9.8)	B (12.3)	B (14.4)
	SBT	-	-	-	-
SR 211 @ Ponderosa Farm Rd	EBL/T	A (1.2)	A (0.5)	A (1.2)	A (0.5)
	WBT/R	-	-	-	0
	SBL/R	B (10.6)	B (10.1)	B (12.5)	B (11.7)
SR 211 @ Long Rd	EBL/T	A (0.1)	A (0.1)	A (0.1)	A (0.1)
	EBR	-	-	-	-
	WBL/T/R	-	A (0.1)	-	A (0.2)
	NBL/T/R	B (12.6)	B (13.0)	C (16.8)	C (17.8)
	SBL/T/R	B (11.9)	B (13.7)	C (15.2)	C (19.8)
Ponderosa Farm Rd @ Long Rd	WBL/R	A (8.7)	A (8.6)	A (8.8)	A (8.7)
	NBT/R	-	-	-	-
	SBL/T	A (3.2)	A (3.6)	A (3.2)	A (3.6)

-: A (0.0)

Capacity analysis results under No-Build conditions indicate that the intersections are projected to operate at LOS 'C' or better during both peak hours through 2048 except for SR 53 at SR 211, which is projected to operate at LOS 'F' for the westbound left movement in the PM Peak Hour in 2028 and both peak hours in 2048.

Table 19 below shows the 95th percentile queue length in feet for the study intersections under projected No-Build conditions.

Table 19: 95TH PERCENTILE QUEUE LENGTH (FT), NO-BUILD CONDITIONS

INTERSECTION	MOVEMENT	BUILD YEAR (2028)		EXISTING YEAR (2048)	
		AM PEAK HOUR	PM PEAK HOUR	AM PEAK HOUR	PM PEAK HOUR
SR 53 @ SR 211	WBL	3	5	5	30
	WBR	0	0	0	0
	NBT	0	0	0	0
	NBR	0	0	0	0
	SBL	15	35	33	93
	SBT	0	0	0	0
SR 211 @ Ponderosa Farm Rd	EBL/T	0	3	3	3
	WBT/R	0	0	0	0
	SBL/R	3	5	5	8
SR 211 @ Long Rd	EBL/T	0	0	0	0
	EBR	0	0	0	0
	WBL/T/R	0	0	0	0
	NBL/T/R	5	5	15	10
	SBL/T/R	3	8	8	18
Ponderosa Farm Rd @ Long Rd	WBL/R	5	3	8	3
	NBT/R	0	0	0	0
	SBL/T	0	3	3	3

25 ft = 1 car

PROJECTED BUILD CONDITIONS

The intersections were evaluated under projected Build conditions, with projected geometry and projected 2028/48 Build volumes. The results of the capacity analysis are summarized in Table 20 below. Capacity analysis reports for projected build conditions can be found in Appendix I.

Table 20: CAPACITY ANALYSIS RESULTS – BUILD CONDITIONS

INTERSECTION	MOVEMENT	BUILD YEAR (2028)		EXISTING YEAR (2048)	
		AM PEAK HOUR	PM PEAK HOUR	AM PEAK HOUR	PM PEAK HOUR
SR 53 @ SR 211	WBL	D (27.5)	**F (76.3)**	**F (72.8)**	**F (683.5)**
	WBR	-	-	-	-
	NBT	-	-	-	-
	NBR	-	-	-	-
	SBL	A (9.7)	B (10.5)	B (12.7)	C (17.2)
	SBT	-	-	-	-
SR 211 @ Ponderosa Farm Rd	EBL/T	A (2.4)	A (1.8)	A (2.2)	A (1.5)
	WBT/R	-	-	-	-
	SBL/R	B (11.4)	B (10.7)	B (13.9)	B (12.8)
SR 211 @ Long Rd	EBL/T	A (0.1)	A (0.1)	A (0.1)	A (0.1)
	EBR	-	-	-	-
	WBL/T/R	-	A (0.1)	-	A (0.1)
	NBL/T/R	B (12.6)	B (13.0)	C (16.8)	C (17.9)
	SBL/T/R	B (12.2)	B (13.9)	C (15.6)	C (20.2)
Ponderosa Farm Rd @ Long Rd / Driveway #2	EBL/T/R	A (8.7)	A (8.9)	A (8.8)	A (9.1)
	WBL/T/R	A (8.7)	A (9.1)	A (8.9)	A (9.2)
	NBL/T/R	A (2.9)	A (4.5)	A (2.3)	A (3.8)
	SBL/T/R	A (3.2)	A (3.6)	A (3.2)	A (3.6)
Ponderosa Farm Rd @ Driveway #1	EBL/R	A (8.7)	A (8.7)	A (8.8)	A (8.8)
	NBL/T	A (2.3)	A (3.0)	A (2.0)	A (2.7)
	SBT/R	-	-	-	-

- = A (0.0)

Capacity analysis results under Build conditions indicate that the intersections are projected to operate at LOS 'C' or better during both peak hours through 2048 except for SR 53 at SR 211, which is projected to operate at LOS 'F' for the westbound left movement in the PM Peak Hour in 2028 and both peak hours in 2048.

Table 21 below shows the 95th percentile queue length in feet for the study intersections under projected Build conditions.

Table 21: 95TH PERCENTILE QUEUE LENGTH (FT), BUILD CONDITIONS

INTERSECTION	MOVEMENT	BUILD YEAR (2028)		EXISTING YEAR (2048)	
		AM PEAK HOUR	PM PEAK HOUR	AM PEAK HOUR	PM PEAK HOUR
SR 53 @ SR 211	WBL	3	8	8	38
	WBR	0	0	0	0
	NBT	0	0	0	0
	NBR	0	0	0	0
	SBL	18	50	38	138
	SBT	0	0	0	0
SR 211 @ Ponderosa Farm Rd	EBL/T	3	8	5	8
	WBT/R	0	0	0	0
	SBL/R	13	10	20	18
SR 211 @ Long Rd	EBL/T	0	0	0	0
	EBR	0	0	0	0
	WBL/T/R	0	0	0	0
	NBL/T/R	5	5	15	10
	SBL/T/R	3	8	8	18
Ponderosa Farm Rd @ Long Rd / Driveway #2	EBL/T/R	3	3	3	3
	WBL/T/R	5	3	8	5
	NBL/T/R	0	3	0	3
	SBL/T/R	0	3	3	3
Ponderosa Farm Rd @ Driveway #1	EBL/R	3	3	3	3
	NBL/T	0	3	0	3
	SBT/R	0	0	0	0

25 ft = 1 car

Although the westbound left turn movement at the intersection of SR 53 and SR 211 is projected to experience unacceptable operation in the No-Build and Build conditions, the peak hour volumes are projected to be 6 vehicles during both peak hours in the 2048 Build conditions and queue lengths are not projected to exceed two car lengths. Therefore, this intersection was not evaluated for intersection improvements.

TURN LANE ANALYSIS

Considerations were made for the study intersections to include additional turn lanes to improve the safety and operation at the intersection.

The *GDOT Regulations for Driveway and Encroachment Control* was examined to determine the criteria for additional turn lanes. Figures 17 and 18 show the minimum requirements for additional right and left turn lanes, respectively.

Figure 17: MINIMUM VOLUMES REQUIRING RIGHT TURN LANES

Posted Speed	2 Lane Routes		More than 2 Lanes on Main Road	
	AADT		AADT	
	< 6,000	>=6,000	<10,000	>=10,000
35 MPH or Less	200 RTV a day	100 RTV a day	200 RTV a day	100 RTV a day
40 to 50 MPH	150 RTV a day	75 RTV a day	150 RTV a day	75 RTV a day
55 to 60 MPH	100 RTV a day	50 RTV a day	100 RTV a day	50 RTV a day
>= 65 MPH	Always	Always	Always	Always

Table 4-6 Minimum Volumes Requiring Right Turn Lanes

Figure 18: MINIMUM VOLUMES REQUIRING LEFT TURN LANES


Condition 1

LEFT TURN REQUIREMENTS-FULL CONSTRUCTION				
Posted Speed	2 Lane Routes		More than 2 Lanes on Main Road	
	ADT		ADT	
	<6,000	>=6,000	<10,000	>=10,000
35 MPH or Less	300 LTV a day	200 LTV a day	400 LTV a day	300 LTV a day
40 to 50 MPH	250 LTV a day	175 LTV a day	325 LTV a day	250 LTV a day
>= 55 MPH	200 LTV a day	150 LTV a day	250 LTV a day	200 LTV a day

Table 4-7a Minimum Volumes Requiring Left Turn Lanes

The estimated daily volumes entering and exiting the site are shown in Figure 19 below. The estimated daily volumes are based on the trip generation and trip distribution earlier in the report.

Figure 19: PROJECTED DAILY VOLUMES ENTERING/EXITING SITE

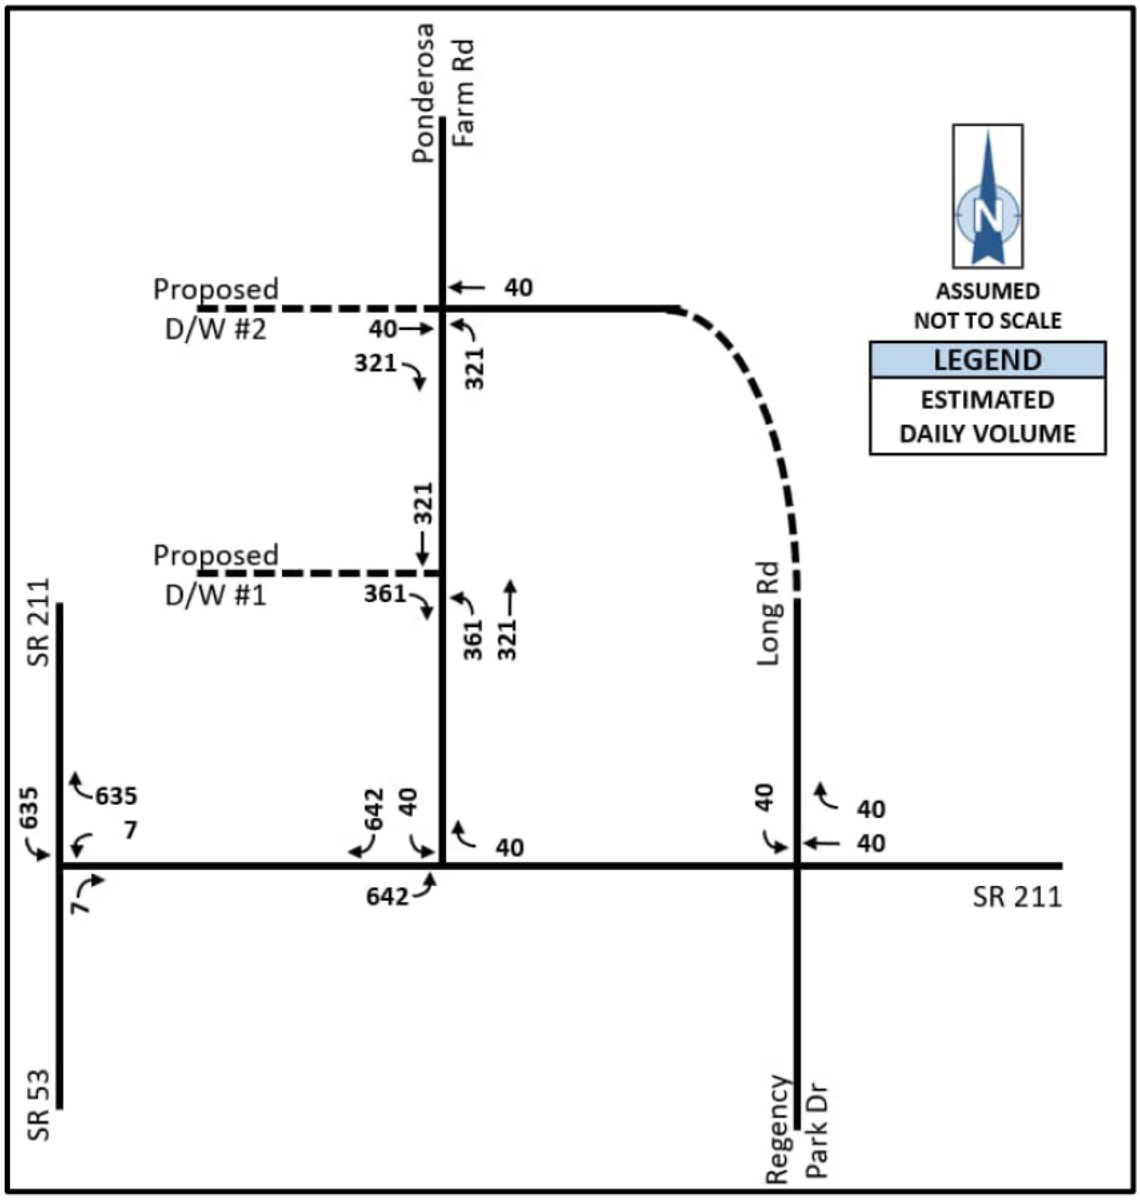

Based on the projected turning movements, both driveways and the intersection of SR 211 at Ponderosa Farm Road meet the thresholds for a left turn lane. However, capacity analysis indicates that all the intersections are projected to operate at LOS 'B' or better under the Build conditions through 2048. Additionally, the intersection of SR 211 and Long Drive to the west of Ponderosa Road limits the available space to install a left turn lane unless one of the roads were realigned to form a four-legged intersection.

SUMMARY

- This study includes an analysis of the traffic related impacts for a residential development consisting of 146 single family homes. The site plan indicates that the development will have two full access driveways on Ponderosa Farm Road. The development is proposed to be fully built out by 2028.

- Turning Movement Counts (TMCs) were conducted at the study intersections on Tuesday, August 11, 2026 from 7:00 AM to 9:00 AM and 4:30 PM to 6:30 PM. The observed peak hours are 7:00 to 8:00 AM and 4:30 to 5:30 PM.

- An Automatic Traffic Recorder (ATR) was placed in the study area to collect bi-directional traffic data on Tuesday, August 11, 2026. Bi-directional ATR data was collected to record daily volumes and truck percentages.
    - SR 211
        - Eastbound: daily volume of 2,731 vehicles per day, and average truck percentage of 7.8%
        - Westbound: daily volume of 2,795 vehicles per day, and average truck percentage of 4.8%

- Crash data was analyzed to identify collision-prone movements at the study intersections. According to the crash history, rear end collisions were the most common type of crash at the four intersections, accounting for 9 of the 19 collisions (47%) in the past five years. No fatalities were reported during this time period.

- Based on census data, GDOT count station data, and the area, an annual growth rate of 2.0% was established for the study.

- The development is projected to generate 1,444 total daily trips (722 entering and exiting).
    - The AM peak hour produces 103 total trips (28 entering, 75 exiting).
    - The PM peak hour produces 136 total trips (85 entering, 51 exiting).

- Capacity analysis results under Existing conditions indicate that the intersections operate at LOS ‘B’ or better during both peak hours except for the intersection of SR 53 at SR 211, which operates at LOS ‘E’ for the westbound left movement in the PM Peak Hour.

- Capacity analysis results under No-Build conditions indicate that the intersections are projected to operate at LOS ‘C’ or better during both peak hours through 2048 except for SR 53 at SR 211, which is projected to operate at LOS ‘F’ for the westbound left movement in the PM Peak Hour in 2028 and both peak hours in 2048.

- Capacity analysis results under Build conditions indicate that the intersections are projected to operate at LOS ‘C’ or better during both peak hours through 2048 except for SR 53 at SR 211, which is projected to operate at LOS ‘F’ for the westbound left movement in the PM Peak Hour in 2028 and both peak hours in 2048.

- Although the westbound left turn movement at the intersection of SR 53 and SR 211 is projected to experience unacceptable operation in the No-Build and Build conditions, the peak hour volumes are projected to be 6 vehicles during both peak hours in the 2048 Build conditions and queue lengths are not projected to exceed two car lengths. Therefore, this intersection was not evaluated for intersection improvements.

- Based on the projected turning movements, both driveways and the intersection of SR 211 at Ponderosa Farm Road meet the thresholds for a left turn lane. However, capacity analysis indicates that all the intersections are projected to operate at LOS 'B' or better under the Build conditions through 2048. Additionally, the intersection of SR 211 and Long Drive is approximately 100 feet west of Ponderosa Road which severely limits the available space to provide a dedicated left turn lane.

CONCLUSIONS

Based on the findings of the study, the recommendations are as follows:

- Ponderosa Farm Road at Driveway #1:
  - Construct Driveway #1 as a full access driveway under minor street stop control.
- Ponderosa Farm Road at Driveway #2/Long Road:
  - Construct Driveway #2 as a full access driveway opposite Long Road under minor street stop control.


Although projected traffic volumes satisfy the threshold for a left-turn lane on SR 211 at Ponderosa Farm Road and the two site driveways, the 20-year Build analysis demonstrates that the intersection is expected to continue operating acceptably at LOS B or better through 2048 without a turn lane. Furthermore, the close spacing between Ponderosa Farm Road and Long Drive, located approximately 100 feet to the west, significantly limits the ability to provide a dedicated left-turn lane.

APPENDICES

SITE PLAN ..... A
TURNING MOVEMENT DATA ..... B
ATR DATA C
CRASH DATA ..... D
GDOT COUNT STATION DATA ..... E
TRIP GENERATION DATA ..... F
CAPACITY ANALYSIS RESULTS – EXISTING CONDITIONS ..... G
CAPACITY ANALYSIS RESULTS – NO-BUILD CONDITIONS ..... H
CAPACITY ANALYSIS RESULTS – BUILD CONDITIONS I

APPENDIX A

SITE PLAN

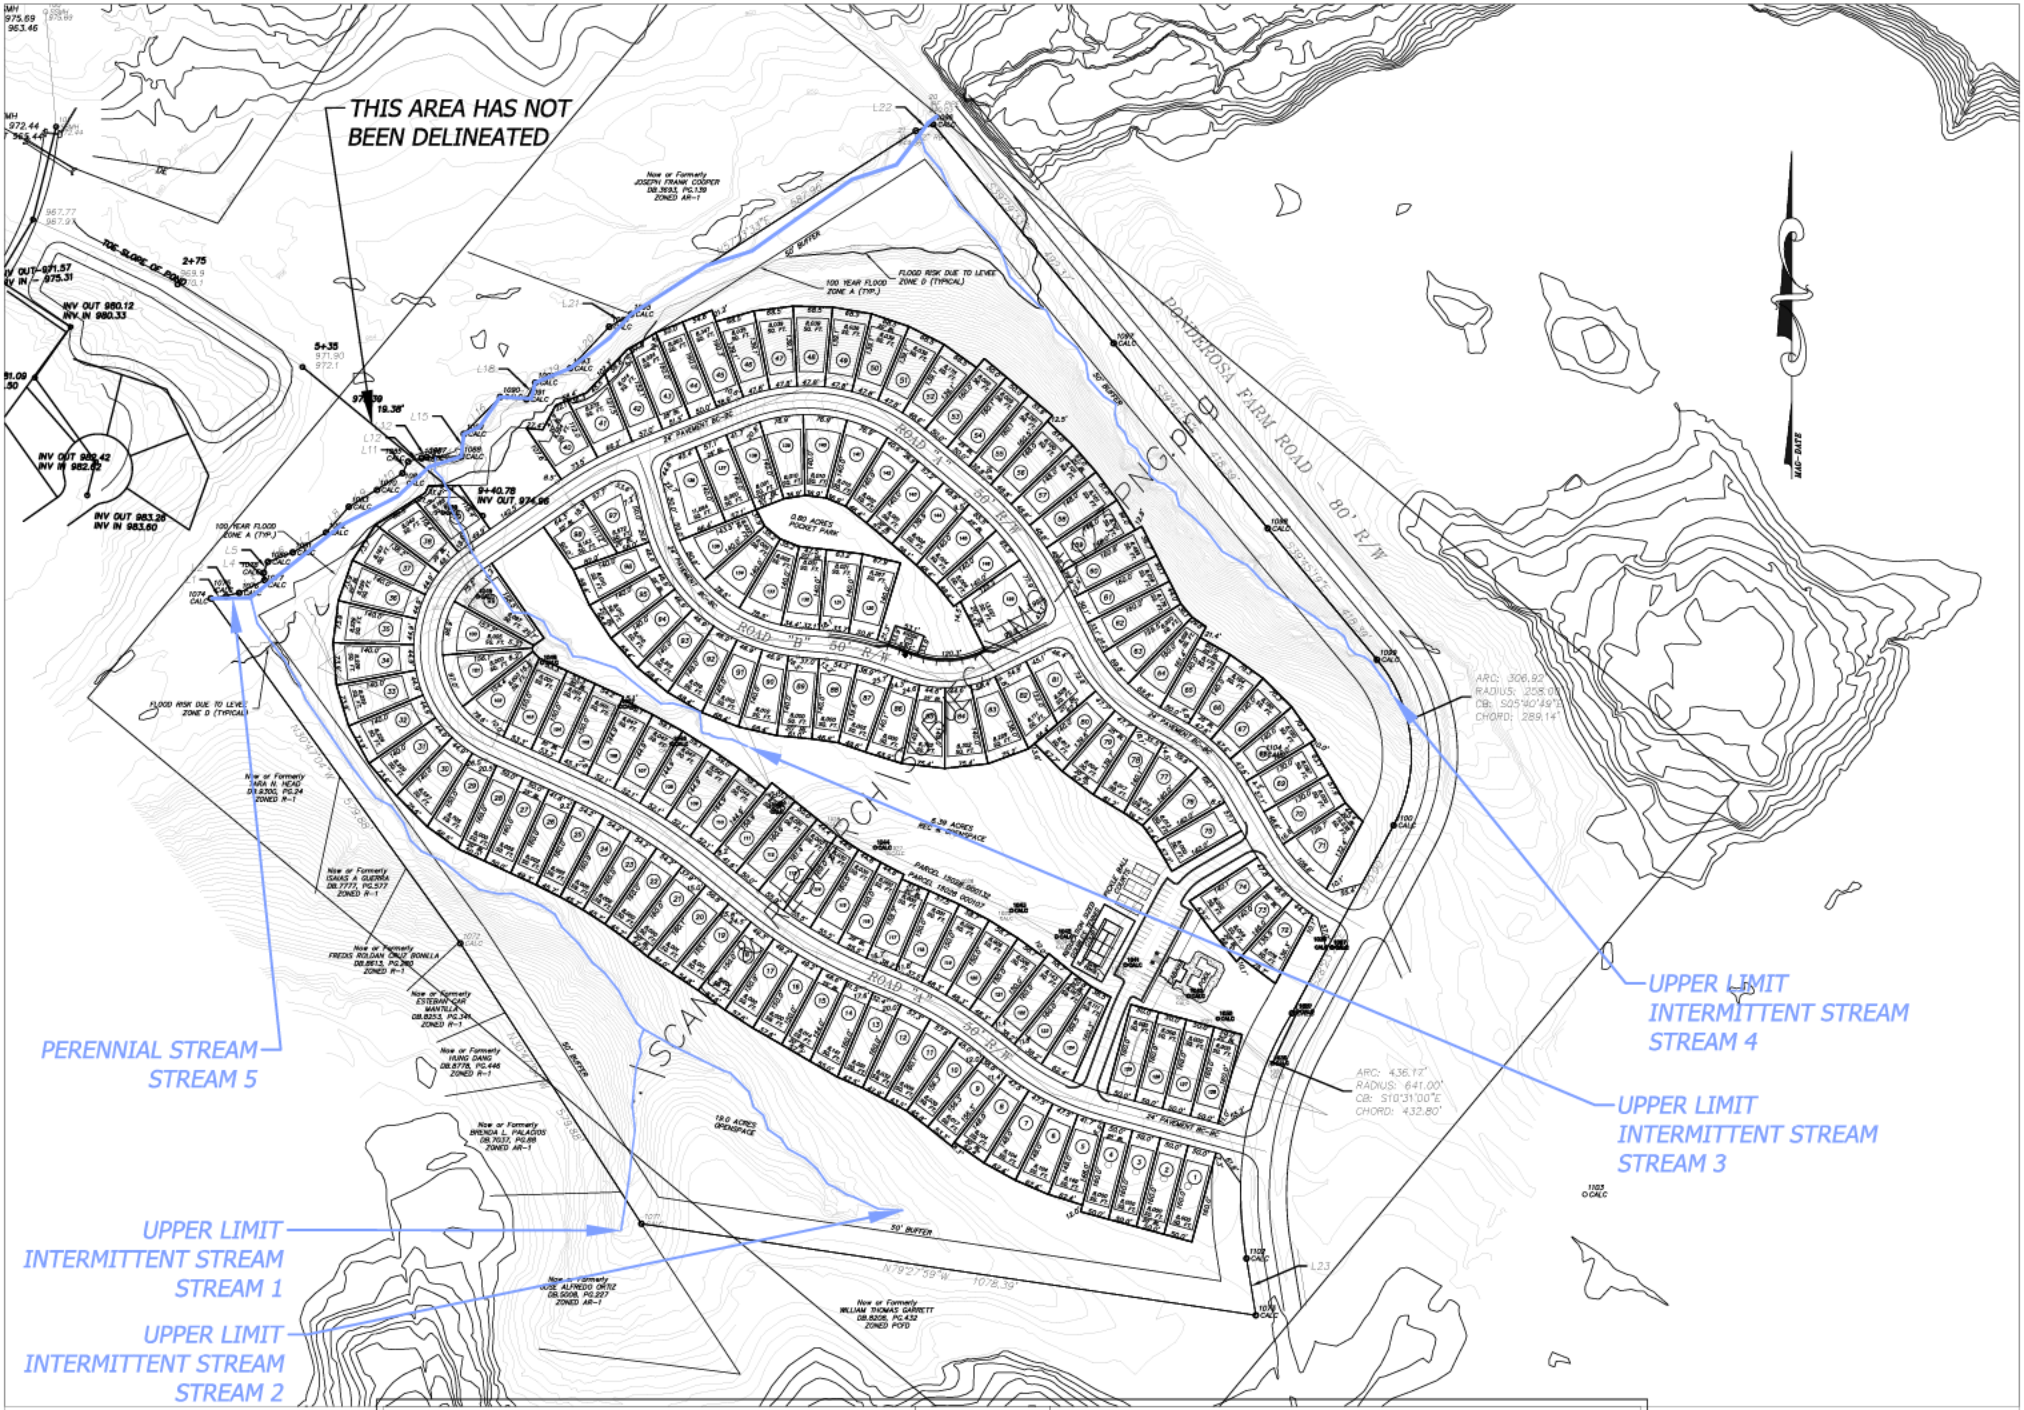

Ponderosa

Proposed Impacts

DRAWN BY	AJT
CHECKED BY	AJT
8-29-2025	

Tallman Environmental, Inc.
2095 Highway 211 NW 2F #116
Braselton, Georgia 30517
(678) 468-2288
AJ@Tallmans.net


APPENDIX B

TURNING MOVEMENT DATA


ALL TRAFFIC DATA SERVICES
(303) 216-2439
www.alltrafficdata.net

Location: 1 WINDER HWY & TANNERS MILL RD AM
Date: Tuesday, August 11, 2026
Peak Hour: 07:00 AM - 08:00 AM
Peak 15-Minutes: 07:00 AM - 07:15 AM


Peak Hour - Motorized Vehicles

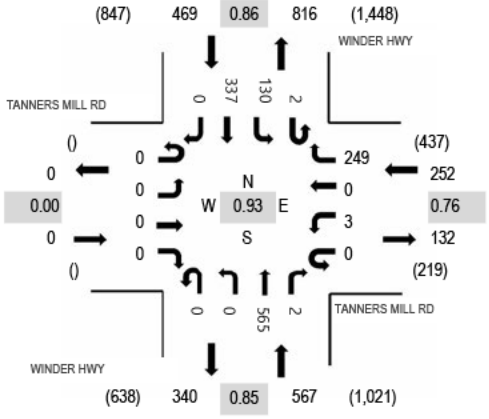

Peak Hour - Bicycles

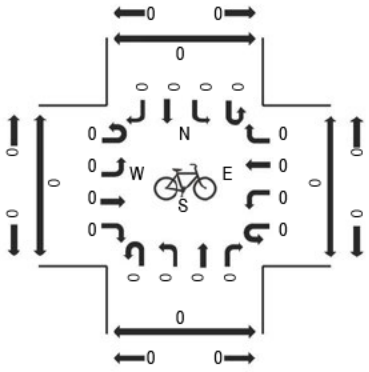

Peak Hour - Pedestrians

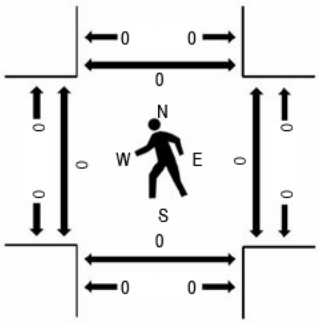

Note: Total study counts contained in parentheses.

Traffic Counts - Motorized Vehicles

Interval Start Time	TANNERS MILL RD Eastbound				TANNERS MILL RD Westbound				WINDER HWY Northbound				WINDER HWY Southbound					Rolling Hour	Pedestrian Crossings			
	U-Turn	Left	Thru	Right	U-Turn	Left	Thru	Right	U-Turn	Left	Thru	Right	U-Turn	Left	Thru	Right	Total		West	East	South	North
7:00 AM	0	0	0	0	0	1	0	82	0	0	145	1	0	32	84	0	345	1,288	0	0	0	0
7:15 AM	0	0	0	0	0	1	0	65	0	0	137	0	1	35	100	0	339	1,235	0	0	0	0
7:30 AM	0	0	0	0	0	0	0	40	0	0	167	1	1	36	77	0	322	1,149	0	0	0	0
7:45 AM	0	0	0	0	0	1	0	62	0	0	116	0	0	27	76	0	282	1,061	0	0	0	0
8:00 AM	0	0	0	0	0	0	0	41	0	0	151	1	1	23	75	0	292	1,017	0	0	0	0
8:15 AM	0	0	0	0	0	2	0	50	0	0	104	0	1	19	77	0	253		0	0	0	0
8:30 AM	0	0	0	0	0	4	0	45	0	0	82	1	1	24	77	0	234		0	0	0	0
8:45 AM	0	0	0	0	0	1	0	42	0	0	113	2	1	17	62	0	238		0	0	0	0

Peak Rolling Hour Flow Rates

Vehicle Type	Eastbound				Westbound				Northbound				Southbound				Total
	U-Turn	Left	Thru	Right	U-Turn	Left	Thru	Right	U-Turn	Left	Thru	Right	U-Turn	Left	Thru	Right	
Articulated Trucks	0	0	0	0	0	0	0	0	0	0	17	0	0	1	18	0	36
Lights	0	0	0	0	0	3	0	244	0	0	527	2	1	125	314	0	1,216
Mediums	0	0	0	0	0	0	0	5	0	0	21	0	1	4	5	0	36
Total	0	0	0	0	0	3	0	249	0	0	565	2	2	130	337	0	1,288


Heavy Vehicle Percentage and Peak Hour Factor

	Eastbound				Westbound				Northbound				Southbound				Total
	U-Turn	Left	Thru	Right	U-Turn	Left	Thru	Right	U-Turn	Left	Thru	Right	U-Turn	Left	Thru	Right	
Heavy Vehicle %		0.0%				2.0%				6.7%				6.2%			5.6%
Heavy Vehicle %	0.0%	0.0%	0.0%	0.0%	0.0%	0.0%	0.0%	2.0%	0.0%	0.0%	6.7%	0.0%	50.0%	3.8%	6.8%	0.0%	5.6%
Peak Hour Factor		0.00				0.76				0.85				0.86			0.93
Peak Hour Factor	0.00	0.00	0.00	0.00	0.00	0.44	0.00	0.76	0.00	0.00	0.85	0.50	1.00	0.90	0.84	0.00	0.93


ALL TRAFFIC DATA SERVICES
(303) 216-2439
www.alltrafficdata.net

Location: 2 LONG DR & TANNERS MILL RD AM
Date: Tuesday, August 11, 2026
Peak Hour: 07:00 AM - 08:00 AM
Peak 15-Minutes: 07:30 AM - 07:45 AM


Peak Hour - Motorized Vehicles

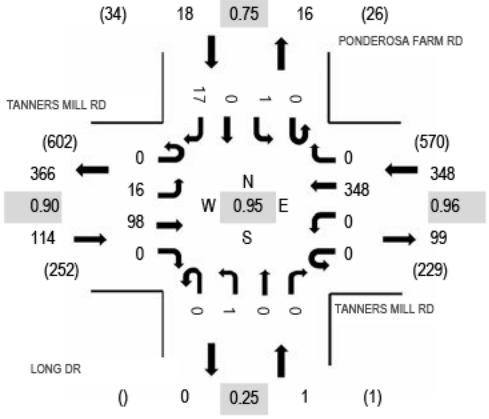

Peak Hour - Bicycles

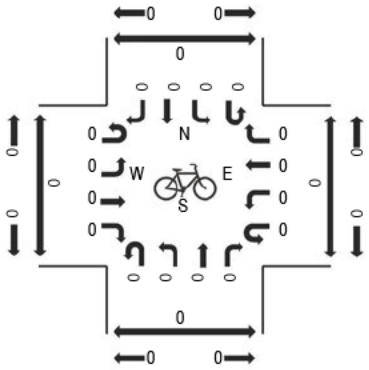

Peak Hour - Pedestrians

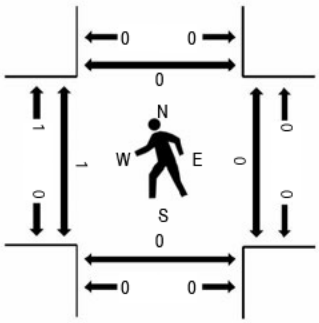

Note: Total study counts contained in parentheses.

Traffic Counts - Motorized Vehicles

Interval Start Time	TANNERS MILL RD Eastbound				TANNERS MILL RD Westbound				LONG DR Northbound				PONDEROSA FARM RD Southbound					Rolling Hour	Pedestrian Crossings			
	U-Turn	Left	Thru	Right	U-Turn	Left	Thru	Right	U-Turn	Left	Thru	Right	U-Turn	Left	Thru	Right	Total		West	East	South	North
7:00 AM	0	2	20	0	0	0	85	0	0	1	0	0	0	1	0	3	112	481	0	0	0	0
7:15 AM	0	2	25	0	0	0	90	0	0	0	0	0	0	0	0	4	121	479	0	0	0	0
7:30 AM	0	5	23	0	0	0	91	0	0	0	0	0	0	0	0	7	126	454	1	0	0	0
7:45 AM	0	7	30	0	0	0	82	0	0	0	0	0	0	0	0	3	122	407	0	0	0	0
8:00 AM	0	1	34	0	0	0	68	0	0	0	0	0	0	0	0	7	110	376	0	0	0	0
8:15 AM	0	3	36	0	0	0	54	0	0	0	0	0	0	0	0	3	96		0	0	0	0
8:30 AM	0	2	28	0	0	0	46	1	0	0	0	0	0	1	0	1	79		0	0	0	0
8:45 AM	0	3	31	0	0	0	53	0	0	0	0	0	0	0	0	4	91		0	0	0	0

Peak Rolling Hour Flow Rates

Vehicle Type	Eastbound				Westbound				Northbound				Southbound				Total
	U-Turn	Left	Thru	Right	U-Turn	Left	Thru	Right	U-Turn	Left	Thru	Right	U-Turn	Left	Thru	Right	
Articulated Trucks	0	0	0	0	0	0	0	0	0	0	0	0	0	0	0	0	0
Lights	0	15	92	0	0	0	343	0	0	1	0	0	0	1	0	17	469
Mediums	0	1	6	0	0	0	5	0	0	0	0	0	0	0	0	0	12
Total	0	16	98	0	0	0	348	0	0	1	0	0	0	1	0	17	481


Heavy Vehicle Percentage and Peak Hour Factor

	Eastbound				Westbound				Northbound				Southbound				Total
	U-Turn	Left	Thru	Right	U-Turn	Left	Thru	Right	U-Turn	Left	Thru	Right	U-Turn	Left	Thru	Right	
Heavy Vehicle %		6.1%				1.4%				0.0%				0.0%			2.5%
Heavy Vehicle %	0.0%	6.3%	6.1%	0.0%	0.0%	0.0%	1.4%	0.0%	0.0%	0.0%	0.0%	0.0%	0.0%	0.0%	0.0%	0.0%	2.5%
Peak Hour Factor		0.90				0.96				0.25				0.75			0.95
Peak Hour Factor	0.00	0.57	0.90	0.00	0.00	0.00	0.96	0.25	0.00	0.25	0.00	0.00	0.00	0.25	0.00	0.75	0.95


ALL TRAFFIC DATA SERVICES
(303) 216-2439
www.alltrafficdata.net

Location: 3 REGENCY PARK DR & TANNERS MILL RD AM
Date: Tuesday, August 11, 2026
Peak Hour: 07:00 AM - 08:00 AM
Peak 15-Minutes: 07:15 AM - 07:30 AM


Peak Hour - Motorized Vehicles

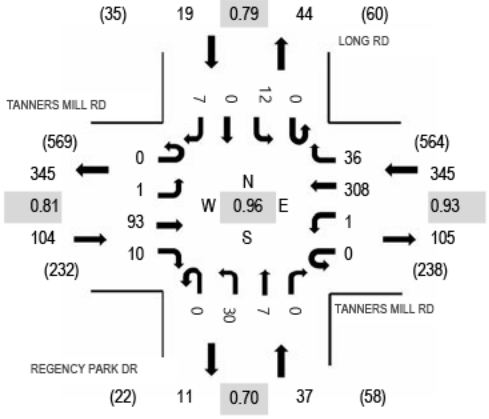

Peak Hour - Bicycles

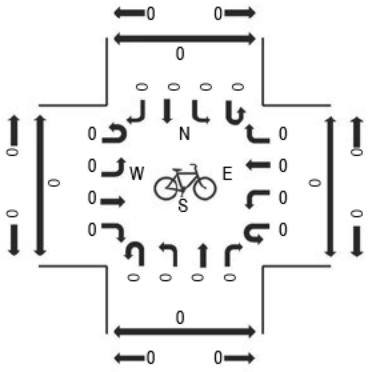

Peak Hour - Pedestrians

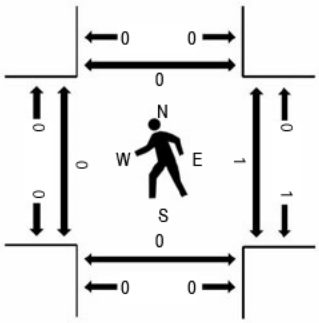

Note: Total study counts contained in parentheses.

Traffic Counts - Motorized Vehicles

Interval Start Time	TANNERS MILL RD Eastbound				TANNERS MILL RD Westbound				REGENCY PARK DR Northbound				LONG RD Southbound					Rolling Hour	Pedestrian Crossings			
	U-Turn	Left	Thru	Right	U-Turn	Left	Thru	Right	U-Turn	Left	Thru	Right	U-Turn	Left	Thru	Right	Total		West	East	South	North
7:00 AM	0	0	22	3	0	0	80	9	0	5	1	0	0	4	0	2	126	505	0	1	0	0
7:15 AM	0	0	24	3	0	1	81	11	0	7	1	0	0	2	0	2	132	489	0	0	0	0
7:30 AM	0	1	20	1	0	0	74	10	0	12	2	0	0	4	0	2	126	460	0	0	0	0
7:45 AM	0	0	27	3	0	0	73	6	0	6	3	0	0	2	0	1	121	412	0	0	0	0
8:00 AM	0	1	29	0	0	0	66	4	0	6	1	1	0	2	0	0	110	384	0	1	0	0
8:15 AM	0	1	34	5	0	0	52	3	0	3	0	0	0	4	0	1	103		0	0	0	0
8:30 AM	0	0	29	1	0	0	35	4	0	1	0	1	0	5	1	1	78		0	0	0	0
8:45 AM	0	0	24	4	0	0	53	2	0	6	0	2	0	2	0	0	93		0	0	0	0

Peak Rolling Hour Flow Rates

Vehicle Type	Eastbound				Westbound				Northbound				Southbound				Total
	U-Turn	Left	Thru	Right	U-Turn	Left	Thru	Right	U-Turn	Left	Thru	Right	U-Turn	Left	Thru	Right	
Articulated Trucks	0	0	0	1	0	0	0	0	0	0	0	0	0	0	0	0	1
Lights	0	1	90	6	0	1	303	36	0	30	6	0	0	10	0	7	490
Mediums	0	0	3	3	0	0	5	0	0	0	1	0	0	2	0	0	14
Total	0	1	93	10	0	1	308	36	0	30	7	0	0	12	0	7	505


Heavy Vehicle Percentage and Peak Hour Factor

	Eastbound				Westbound				Northbound				Southbound				Total
	U-Turn	Left	Thru	Right	U-Turn	Left	Thru	Right	U-Turn	Left	Thru	Right	U-Turn	Left	Thru	Right	
Heavy Vehicle %		6.7%				1.4%				2.7%				10.5%			3.0%
Heavy Vehicle %	0.0%	0.0%	3.2%	40.0%	0.0%	0.0%	1.6%	0.0%	0.0%	0.0%	14.3%	0.0%	0.0%	16.7%	0.0%	0.0%	3.0%
Peak Hour Factor		0.81				0.93				0.70				0.79			0.96
Peak Hour Factor	0.00	0.75	0.88	0.50	0.00	0.25	0.95	0.82	0.00	0.65	0.58	0.50	0.00	0.65	0.25	0.88	0.96


ALL TRAFFIC DATA SERVICES
(303) 216-2439
www.alltrafficdata.net

Location: 4 PONDEROSA FARM RD & LONG RD AM
Date: Tuesday, August 11, 2026
Peak Hour: 07:00 AM - 08:00 AM
Peak 15-Minutes: 07:30 AM - 07:45 AM


Peak Hour - Motorized Vehicles

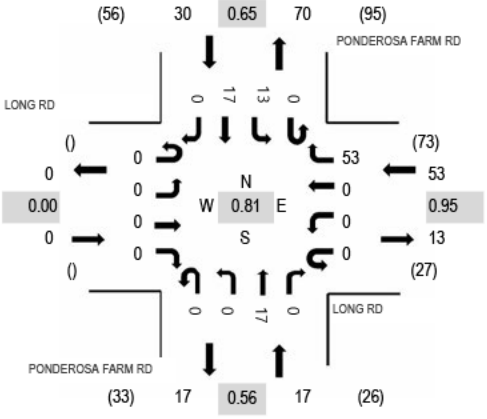

Peak Hour - Bicycles

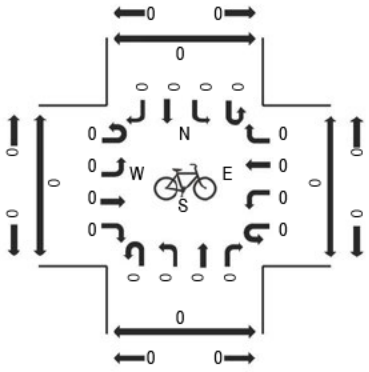

Peak Hour - Pedestrians

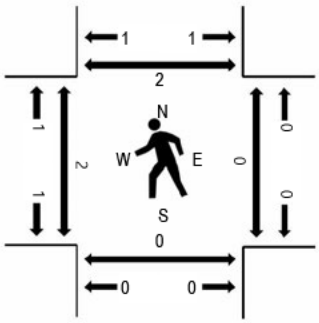

Note: Total study counts contained in parentheses.

Traffic Counts - Motorized Vehicles

Interval Start Time	LONG RD Eastbound				LONG RD Westbound				PONDEROSA FARM RD Northbound				PONDEROSA FARM RD Southbound					Rolling Hour	Pedestrian Crossings			
	U-Turn	Left	Thru	Right	U-Turn	Left	Thru	Right	U-Turn	Left	Thru	Right	U-Turn	Left	Thru	Right	Total		West	East	South	North
7:00 AM	0	0	0	0	0	0	0	14	0	0	1	0	0	3	3	0	21	100	1	0	0	1
7:15 AM	0	0	0	0	0	0	0	14	0	0	2	0	0	2	4	0	22	94	1	0	0	1
7:30 AM	0	0	0	0	0	0	0	13	0	0	6	0	0	5	7	0	31	85	0	0	0	0
7:45 AM	0	0	0	0	0	0	0	12	0	0	8	0	0	3	3	0	26	70	0	0	0	0
8:00 AM	0	0	0	0	0	1	0	6	0	0	1	0	0	1	6	0	15	55	1	0	0	1
8:15 AM	0	0	0	0	0	1	0	3	0	0	3	0	0	4	2	0	13		0	0	0	0
8:30 AM	0	0	0	0	0	0	0	6	0	0	1	2	0	5	2	0	16		0	0	0	0
8:45 AM	0	0	0	0	0	0	0	3	0	0	2	0	0	2	4	0	11		0	0	0	0

Peak Rolling Hour Flow Rates

Vehicle Type	Eastbound				Westbound				Northbound				Southbound				Total
	U-Turn	Left	Thru	Right	U-Turn	Left	Thru	Right	U-Turn	Left	Thru	Right	U-Turn	Left	Thru	Right	
Articulated Trucks	0	0	0	0	0	0	0	0	0	0	0	0	0	0	0	0	0
Lights	0	0	0	0	0	0	0	52	0	0	16	0	0	11	17	0	96
Mediums	0	0	0	0	0	0	0	1	0	0	1	0	0	2	0	0	4
Total	0	0	0	0	0	0	0	53	0	0	17	0	0	13	17	0	100


Heavy Vehicle Percentage and Peak Hour Factor

	Eastbound				Westbound				Northbound				Southbound				Total
	U-Turn	Left	Thru	Right	U-Turn	Left	Thru	Right	U-Turn	Left	Thru	Right	U-Turn	Left	Thru	Right	
Heavy Vehicle %		0.0%				1.9%				5.9%				6.7%			4.0%
Heavy Vehicle %	0.0%	0.0%	0.0%	0.0%	0.0%	0.0%	0.0%	1.9%	0.0%	0.0%	5.9%	0.0%	0.0%	15.4%	0.0%	0.0%	4.0%
Peak Hour Factor		0.00				0.95				0.56				0.65			0.81
Peak Hour Factor	0.00	0.00	0.00	0.00	0.00	0.50	0.00	0.95	0.00	0.00	0.56	0.25	0.00	0.65	0.71	0.00	0.81


ALL TRAFFIC DATA SERVICES
(303) 216-2439
www.alltrafficdata.net

Location: 1 WINDER HWY & TANNERS MILL RD PM
Date: Tuesday, August 11, 2026
Peak Hour: 04:30 PM - 05:30 PM
Peak 15-Minutes: 04:30 PM - 04:45 PM


Peak Hour - Motorized Vehicles

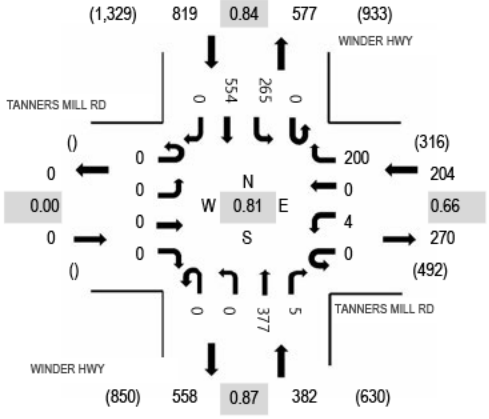

Peak Hour - Bicycles

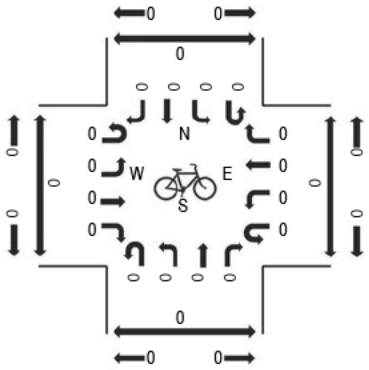

Peak Hour - Pedestrians

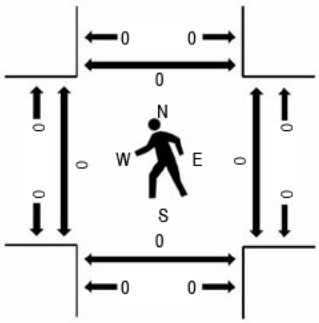

Note: Total study counts contained in parentheses.

Traffic Counts - Motorized Vehicles

Interval Start Time	TANNERS MILL RD Eastbound				TANNERS MILL RD Westbound				WINDER HWY Northbound				WINDER HWY Southbound					Rolling Hour	Pedestrian Crossings			
	U-Turn	Left	Thru	Right	U-Turn	Left	Thru	Right	U-Turn	Left	Thru	Right	U-Turn	Left	Thru	Right	Total		West	East	South	North
4:30 PM	0	0	0	0	0	1	0	76	0	0	109	1	0	79	166	0	432	1,405	0	0	0	0
4:45 PM	0	0	0	0	0	1	0	53	0	0	89	2	0	70	156	0	371	1,209	0	0	0	0
5:00 PM	0	0	0	0	0	1	0	35	0	0	99	2	0	60	116	0	313	1,068	0	0	0	0
5:15 PM	0	0	0	0	0	1	0	36	0	0	80	0	0	56	116	0	289	981	0	0	0	0
5:30 PM	0	0	0	0	0	0	0	30	0	0	72	2	0	48	84	0	236	870	0	0	0	0
5:45 PM	0	0	0	0	0	1	0	29	0	0	61	1	0	55	83	0	230		0	0	0	0
6:00 PM	0	0	0	0	0	0	0	29	0	0	64	1	1	59	72	0	226		0	0	0	0
6:15 PM	0	0	0	0	0	0	0	23	0	0	47	0	0	56	52	0	178		0	0	0	0

Peak Rolling Hour Flow Rates

Vehicle Type	Eastbound				Westbound				Northbound				Southbound				Total
	U-Turn	Left	Thru	Right	U-Turn	Left	Thru	Right	U-Turn	Left	Thru	Right	U-Turn	Left	Thru	Right	
Articulated Trucks	0	0	0	0	0	0	0	1	0	0	9	0	0	0	12	0	22
Lights	0	0	0	0	0	4	0	198	0	0	365	5	0	263	531	0	1,366
Mediums	0	0	0	0	0	0	0	1	0	0	3	0	0	2	11	0	17
Total	0	0	0	0	0	4	0	200	0	0	377	5	0	265	554	0	1,405


Heavy Vehicle Percentage and Peak Hour Factor

	Eastbound				Westbound				Northbound				Southbound				Total
	U-Turn	Left	Thru	Right	U-Turn	Left	Thru	Right	U-Turn	Left	Thru	Right	U-Turn	Left	Thru	Right	
Heavy Vehicle %		0.0%				1.0%				3.1%				3.1%			2.8%
Heavy Vehicle %	0.0%	0.0%	0.0%	0.0%	0.0%	0.0%	0.0%	1.0%	0.0%	0.0%	3.2%	0.0%	0.0%	0.8%	4.2%	0.0%	2.8%
Peak Hour Factor		0.00				0.66				0.87				0.84			0.81
Peak Hour Factor	0.00	0.00	0.00	0.00	0.00	1.00	0.00	0.66	0.00	0.00	0.86	0.75	0.25	0.84	0.83	0.00	0.81


ALL TRAFFIC DATA SERVICES
(303) 216-2439
www.alltrafficdata.net

Location: 2 LONG DR & TANNERS MILL RD PM
Date: Tuesday, August 11, 2026
Peak Hour: 04:45 PM - 05:45 PM
Peak 15-Minutes: 04:45 PM - 05:00 PM


Peak Hour - Motorized Vehicles

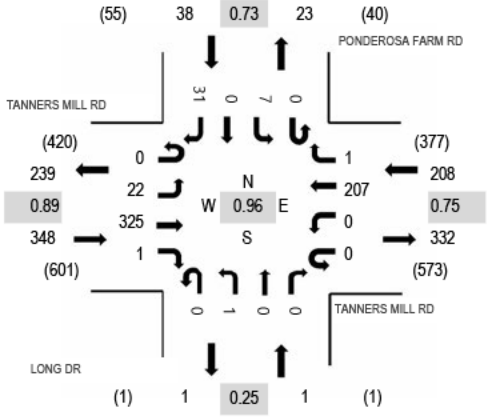

Peak Hour - Bicycles

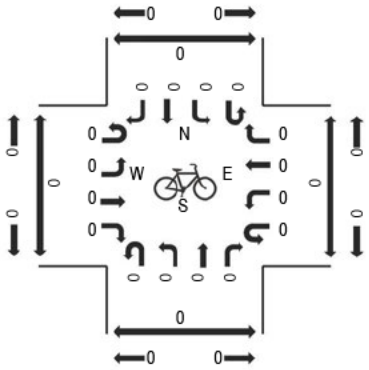

Peak Hour - Pedestrians

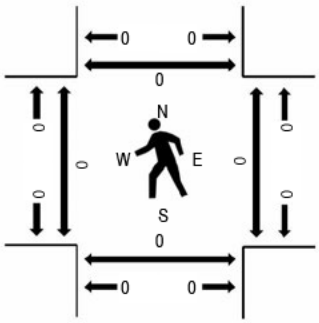

Note: Total study counts contained in parentheses.

Traffic Counts - Motorized Vehicles

Interval Start Time	TANNERS MILL RD Eastbound				TANNERS MILL RD Westbound				LONG DR Northbound				PONDEROSA FARM RD Southbound					Rolling Hour	Pedestrian Crossings			
	U-Turn	Left	Thru	Right	U-Turn	Left	Thru	Right	U-Turn	Left	Thru	Right	U-Turn	Left	Thru	Right	Total		West	East	South	North
4:30 PM	0	5	68	0	0	0	49	1	0	0	0	0	0	1	0	3	127	571	0	0	0	0
4:45 PM	0	7	91	0	0	0	44	0	0	0	0	0	0	3	0	10	155	595	0	0	0	0
5:00 PM	0	3	89	0	0	0	45	0	0	1	0	0	0	0	0	9	147	569	0	0	0	0
5:15 PM	0	8	77	0	0	0	47	0	0	0	0	0	0	1	0	9	142	525	0	0	0	0
5:30 PM	0	4	68	1	0	0	71	1	0	0	0	0	0	3	0	3	151	463	0	0	0	0
5:45 PM	0	5	68	0	0	0	51	1	0	0	0	0	0	0	0	4	129		0	0	0	0
6:00 PM	0	2	57	0	0	0	36	2	0	0	0	0	0	0	0	6	103		0	0	0	0
6:15 PM	0	1	47	0	0	0	29	0	0	0	0	0	0	0	0	3	80		0	0	0	0

Peak Rolling Hour Flow Rates

Vehicle Type	Eastbound				Westbound				Northbound				Southbound				Total
	U-Turn	Left	Thru	Right	U-Turn	Left	Thru	Right	U-Turn	Left	Thru	Right	U-Turn	Left	Thru	Right	
Articulated Trucks	0	0	0	0	0	0	0	0	0	0	0	0	0	0	0	0	0
Lights	0	22	317	1	0	0	202	1	0	1	0	0	0	7	0	31	582
Mediums	0	0	8	0	0	0	5	0	0	0	0	0	0	0	0	0	13
Total	0	22	325	1	0	0	207	1	0	1	0	0	0	7	0	31	595


Heavy Vehicle Percentage and Peak Hour Factor

	Eastbound				Westbound				Northbound				Southbound				Total
	U-Turn	Left	Thru	Right	U-Turn	Left	Thru	Right	U-Turn	Left	Thru	Right	U-Turn	Left	Thru	Right	
Heavy Vehicle %		2.3%				2.4%				0.0%				0.0%			2.2%
Heavy Vehicle %	0.0%	0.0%	2.5%	0.0%	0.0%	0.0%	2.4%	0.0%	0.0%	0.0%	0.0%	0.0%	0.0%	0.0%	0.0%	0.0%	2.2%
Peak Hour Factor		0.89				0.75				0.25				0.73			0.96
Peak Hour Factor	0.00	0.72	0.89	0.25	0.00	0.00	0.75	0.50	0.00	0.25	0.00	0.00	0.00	0.58	0.00	0.78	0.96


ALL TRAFFIC DATA SERVICES
(303) 216-2439
www.alltrafficdata.net

Location: 3 REGENCY PARK DR & TANNERS MILL RD PM
Date: Tuesday, August 11, 2026
Peak Hour: 04:45 PM - 05:45 PM
Peak 15-Minutes: 05:30 PM - 05:45 PM


Peak Hour - Motorized Vehicles

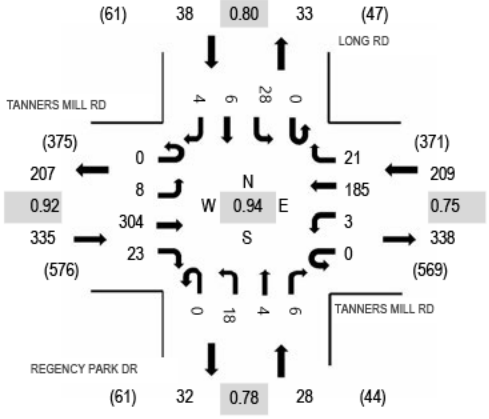

Peak Hour - Bicycles

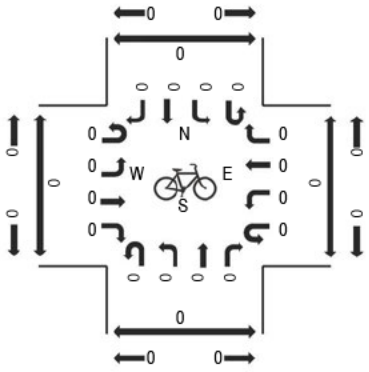

Peak Hour - Pedestrians

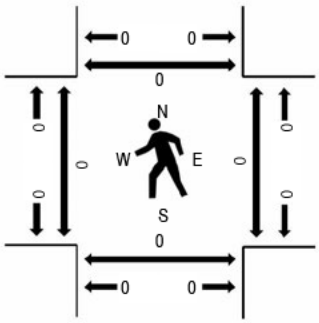

Note: Total study counts contained in parentheses.

Traffic Counts - Motorized Vehicles

Interval Start Time	TANNERS MILL RD Eastbound				TANNERS MILL RD Westbound				REGENCY PARK DR Northbound				LONG RD Southbound					Rolling Hour	Pedestrian Crossings			
	U-Turn	Left	Thru	Right	U-Turn	Left	Thru	Right	U-Turn	Left	Thru	Right	U-Turn	Left	Thru	Right	Total		West	East	South	North
4:30 PM	0	1	61	5	0	0	44	3	0	5	0	0	0	7	0	0	126	573	0	0	0	0
4:45 PM	0	2	75	12	0	1	40	3	0	4	0	4	0	3	2	0	146	610	0	0	0	0
5:00 PM	0	2	85	4	0	1	39	7	0	4	0	0	0	7	0	0	149	595	0	0	0	0
5:15 PM	0	1	78	5	0	1	41	5	0	5	2	0	0	11	2	1	152	551	0	0	0	0
5:30 PM	0	3	66	2	0	0	65	6	0	5	2	2	0	7	2	3	163	479	0	0	0	0
5:45 PM	0	1	61	7	0	0	46	2	0	2	0	0	0	8	1	3	131		0	0	0	0
6:00 PM	0	2	52	7	0	1	33	1	0	5	1	1	0	2	0	0	105		0	0	0	0
6:15 PM	0	0	39	5	0	1	28	3	0	2	0	0	0	0	2	0	80		0	0	0	0

Peak Rolling Hour Flow Rates

Vehicle Type	Eastbound				Westbound				Northbound				Southbound				Total
	U-Turn	Left	Thru	Right	U-Turn	Left	Thru	Right	U-Turn	Left	Thru	Right	U-Turn	Left	Thru	Right	
Articulated Trucks	0	0	0	0	0	0	0	0	0	0	0	0	0	0	0	0	0
Lights	0	8	296	23	0	3	180	21	0	18	4	6	0	28	6	4	597
Mediums	0	0	8	0	0	0	5	0	0	0	0	0	0	0	0	0	13
Total	0	8	304	23	0	3	185	21	0	18	4	6	0	28	6	4	610


Heavy Vehicle Percentage and Peak Hour Factor

	Eastbound				Westbound				Northbound				Southbound				Total
	U-Turn	Left	Thru	Right	U-Turn	Left	Thru	Right	U-Turn	Left	Thru	Right	U-Turn	Left	Thru	Right	
Heavy Vehicle %		2.4%				2.4%				0.0%				0.0%			2.1%
Heavy Vehicle %	0.0%	0.0%	2.6%	0.0%	0.0%	0.0%	2.7%	0.0%	0.0%	0.0%	0.0%	0.0%	0.0%	0.0%	0.0%	0.0%	2.1%
Peak Hour Factor		0.92				0.75				0.78				0.80			0.94
Peak Hour Factor	0.00	0.67	0.89	0.54	0.00	0.75	0.73	0.75	0.00	0.90	0.63	0.38	0.00	0.75	0.75	0.58	0.94


ALL TRAFFIC DATA SERVICES
(303) 216-2439
www.alltrafficdata.net

Location: 4 PONDEROSA FARM RD & LONG RD PM
Date: Tuesday, August 11, 2026
Peak Hour: 04:45 PM - 05:45 PM
Peak 15-Minutes: 05:15 PM - 05:30 PM


Peak Hour - Motorized Vehicles

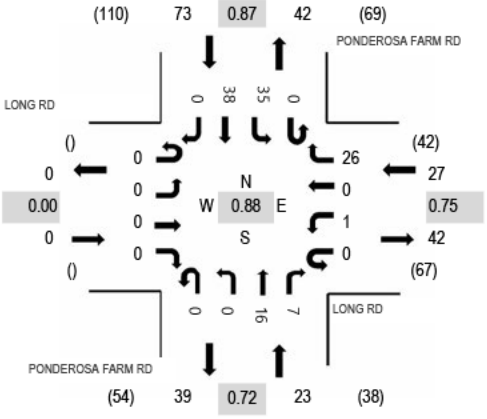

Peak Hour - Bicycles

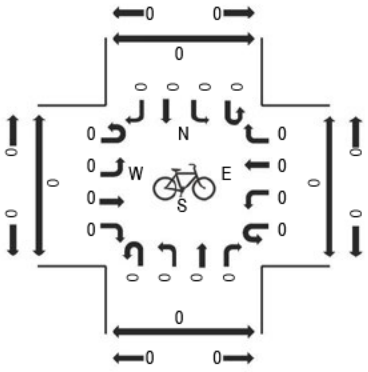

Peak Hour - Pedestrians

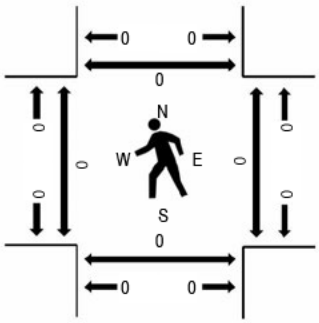

Note: Total study counts contained in parentheses.

Traffic Counts - Motorized Vehicles

Interval Start Time	LONG RD Eastbound				LONG RD Westbound				PONDEROSA FARM RD Northbound				PONDEROSA FARM RD Southbound					Rolling Hour	Pedestrian Crossings			
	U-Turn	Left	Thru	Right	U-Turn	Left	Thru	Right	U-Turn	Left	Thru	Right	U-Turn	Left	Thru	Right	Total		West	East	South	North
4:30 PM	0	0	0	0	0	0	0	4	0	0	4	1	0	8	3	0	20	113	0	0	0	0
4:45 PM	0	0	0	0	0	1	0	4	0	0	6	2	0	4	12	0	29	123	0	0	0	0
5:00 PM	0	0	0	0	0	0	0	6	0	0	3	0	0	9	11	0	29	114	0	0	0	0
5:15 PM	0	0	0	0	0	0	0	7	0	0	4	3	0	12	9	0	35	101	0	0	0	0
5:30 PM	0	0	0	0	0	0	0	9	0	0	3	2	0	10	6	0	30	77	0	0	0	0
5:45 PM	0	0	0	0	0	0	0	3	0	0	3	2	0	8	4	0	20		0	0	0	0
6:00 PM	0	0	0	0	0	0	0	4	0	0	4	0	0	4	4	0	16		0	0	0	0
6:15 PM	0	0	0	0	0	0	0	4	0	0	1	0	0	2	4	0	11		1	0	0	0

Peak Rolling Hour Flow Rates

Vehicle Type	Eastbound				Westbound				Northbound				Southbound				Total
	U-Turn	Left	Thru	Right	U-Turn	Left	Thru	Right	U-Turn	Left	Thru	Right	U-Turn	Left	Thru	Right	
Articulated Trucks	0	0	0	0	0	0	0	0	0	0	0	0	0	0	0	0	0
Lights	0	0	0	0	0	1	0	26	0	0	16	7	0	35	38	0	123
Mediums	0	0	0	0	0	0	0	0	0	0	0	0	0	0	0	0	0
Total	0	0	0	0	0	1	0	26	0	0	16	7	0	35	38	0	123

Heavy Vehicle Percentage and Peak Hour Factor

	Eastbound				Westbound				Northbound				Southbound				Total
	U-Turn	Left	Thru	Right	U-Turn	Left	Thru	Right	U-Turn	Left	Thru	Right	U-Turn	Left	Thru	Right	
Heavy Vehicle %			0.0%				0.0%				0.0%				0.0%		0.0%
Heavy Vehicle %	0.0%	0.0%	0.0%	0.0%	0.0%	0.0%	0.0%	0.0%	0.0%	0.0%	0.0%	0.0%	0.0%	0.0%	0.0%	0.0%	0.0%
Peak Hour Factor			0.00				0.75				0.72				0.87		0.88
Peak Hour Factor	0.00	0.00	0.00	0.00	0.00	0.25	0.00	0.72	0.00	0.00	0.71	0.58	0.00	0.81	0.79	0.00	0.88


APPENDIX C


ATR DATA

Vehicle Volume Report - Hourly

Site Description: GA Hwy 211
Site Number: 1
Start Date: 08/11/2026
End Date: 08/11/2026

Time	Monday 8/17/26			Tuesday 8/11/26			Wednesday 8/12/26			Thursday 8/13/26			Friday 8/14/26			Saturday 8/15/26			Sunday 8/16/26			3 Day Avg Tue-Thu		5 Day Avg Mon-Fri		7 Day Avg Mon-Sun	
	EB	WB	Total	EB	WB	Total	EB	WB	Total	EB	WB	Total	EB	WB	Total	EB	WB	Total	EB	WB	Total	EB	WB	EB	WB	EB	WB
12:00 AM	-	-	-	9	6	15	-	-	-	-	-	-	-	-	-	-	-	-	-	-	-	-	-	-	-	-	-
1:00 AM	-	-	-	2	0	2	-	-	-	-	-	-	-	-	-	-	-	-	-	-	-	-	-	-	-	-	-
2:00 AM	-	-	-	5	3	8	-	-	-	-	-	-	-	-	-	-	-	-	-	-	-	-	-	-	-	-	-
3:00 AM	-	-	-	3	6	9	-	-	-	-	-	-	-	-	-	-	-	-	-	-	-	-	-	-	-	-	-
4:00 AM	-	-	-	8	27	35	-	-	-	-	-	-	-	-	-	-	-	-	-	-	-	-	-	-	-	-	-
5:00 AM	-	-	-	31	94	125	-	-	-	-	-	-	-	-	-	-	-	-	-	-	-	-	-	-	-	-	-
6:00 AM	-	-	-	60	201	261	-	-	-	-	-	-	-	-	-	-	-	-	-	-	-	-	-	-	-	-	-
7:00 AM	-	-	-	103	349	452	-	-	-	-	-	-	-	-	-	-	-	-	-	-	-	-	-	-	-	-	-
8:00 AM	-	-	-	124	230	354	-	-	-	-	-	-	-	-	-	-	-	-	-	-	-	-	-	-	-	-	-
9:00 AM	-	-	-	85	177	262	-	-	-	-	-	-	-	-	-	-	-	-	-	-	-	-	-	-	-	-	-
10:00 AM	-	-	-	131	158	289	-	-	-	-	-	-	-	-	-	-	-	-	-	-	-	-	-	-	-	-	-
11:00 AM	-	-	-	169	168	337	-	-	-	-	-	-	-	-	-	-	-	-	-	-	-	-	-	-	-	-	-
12:00 PM	-	-	-	146	170	316	-	-	-	-	-	-	-	-	-	-	-	-	-	-	-	-	-	-	-	-	-
1:00 PM	-	-	-	158	177	335	-	-	-	-	-	-	-	-	-	-	-	-	-	-	-	-	-	-	-	-	-
2:00 PM	-	-	-	192	142	334	-	-	-	-	-	-	-	-	-	-	-	-	-	-	-	-	-	-	-	-	-
3:00 PM	-	-	-	233	180	413	-	-	-	-	-	-	-	-	-	-	-	-	-	-	-	-	-	-	-	-	-
4:00 PM	-	-	-	316	186	502	-	-	-	-	-	-	-	-	-	-	-	-	-	-	-	-	-	-	-	-	-
5:00 PM	-	-	-	322	212	534	-	-	-	-	-	-	-	-	-	-	-	-	-	-	-	-	-	-	-	-	-
6:00 PM	-	-	-	209	130	339	-	-	-	-	-	-	-	-	-	-	-	-	-	-	-	-	-	-	-	-	-
7:00 PM	-	-	-	177	70	247	-	-	-	-	-	-	-	-	-	-	-	-	-	-	-	-	-	-	-	-	-
8:00 PM	-	-	-	105	54	159	-	-	-	-	-	-	-	-	-	-	-	-	-	-	-	-	-	-	-	-	-
9:00 PM	-	-	-	80	32	112	-	-	-	-	-	-	-	-	-	-	-	-	-	-	-	-	-	-	-	-	-
10:00 PM	-	-	-	45	17	62	-	-	-	-	-	-	-	-	-	-	-	-	-	-	-	-	-	-	-	-	-
11:00 PM	-	-	-	18	6	24	-	-	-	-	-	-	-	-	-	-	-	-	-	-	-	-	-	-	-	-	-
6:00 AM - 9:00 AM	-	-	-	**287**	**780**	**1067**	-	-	-	-	-	-	-	-	-	-	-	-	-	-	-	-	-	-	-	-	-
3:00 PM - 6:00 PM	-	-	-	**871**	**578**	**1449**	-	-	-	-	-	-	-	-	-	-	-	-	-	-	-	-	-	-	-	-	-
6:00 AM - 7:00 PM	-	-	-	**2248**	**2480**	**4728**	-	-	-	-	-	-	-	-	-	-	-	-	-	-	-	-	-	-	-	-	-
12:00 AM - 12:00 AM	-	-	-	**2731**	**2795**	**5526**	-	-	-	-	-	-	-	-	-	-	-	-	-	-	-	-	-	-	-	-	-
Percent	-	-	-	***49.4%***	***50.6%***	***100.0%***	-	-	-	-	-	-	-	-	-	-	-	-	-	-	-	-	-	-	-	-	-
AM Peak	-	-		**7:00 AM**	**8:00 AM**		-	-		-	-		-	-		-	-		-	-							
PM Peak	-	-		**5:00 PM**	**6:00 PM**		-	-		-	-		-	-		-	-		-	-							

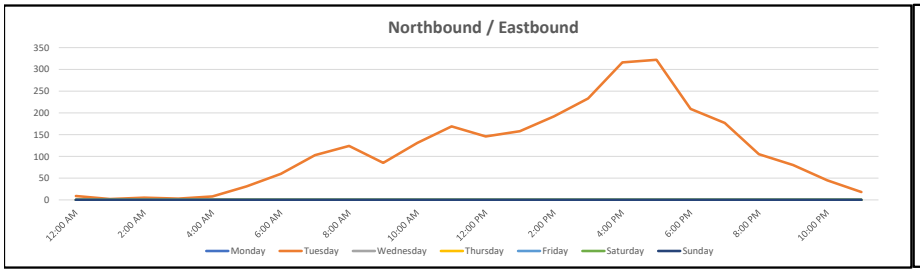

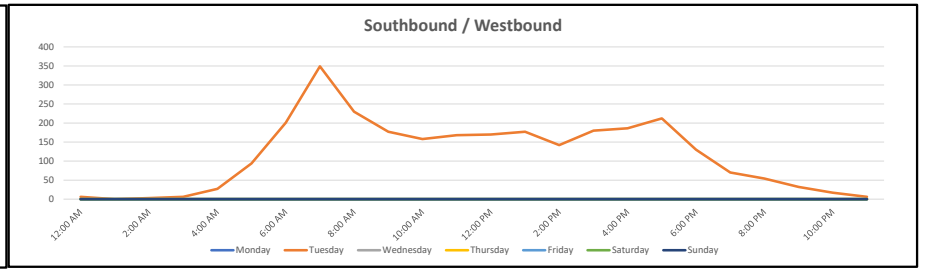

Vehicle Classification Report - Hourly

Site Description: GA Hwy 211
Site Number: 1
Start Date: 08/11/2026
End Date: 08/11/2026

FHWA Vehicle Classification	
Class 1 - Motorcycles	Class 8 - Four or Fewer Axle Single-Trailer Trucks
Class 2 - Passenger Cars	Class 9 - Five-Axle Single-Trailer Trucks
Class 3 - Other Two-Axle, Four-Tire Single Unit Vehicles	Class 10 - Six or More Axle Single-Trailer Trucks
Class 4 - Buses	Class 11 - Five or fewer Axle Multi-Trailer Trucks
Class 5 - Two-Axle, Six-Tire, Single-Unit Trucks	Class 12 - Six-Axle Multi-Trailer Trucks
Class 6 - Three-Axle Single-Unit Trucks	Class 13 - Seven or More Axle Multi-Trailer Trucks
Class 7 - Four or More Axle Single-Unit Trucks	

		FHWA Vehicle Classification - Total Study												
	Total	**1**	**2**	**3**	**4**	**5**	**6**	**7**	**8**	**9**	**10**	**11**	**12**	**13**
Eastbound	2731	9	2088	421	12	11	150	30	0	7	2	0	0	1
Percent	*100.0%*	*0.3%*	*76.5%*	*15.4%*	*0.4%*	*0.4%*	*5.5%*	*1.1%*	*0.0%*	*0.3%*	*0.1%*	*0.0%*	*0.0%*	*0.0%*
Westbound	2795	8	2134	516	16	23	88	1	1	8	0	0	0	0
Percent	*100.0%*	*0.3%*	*76.4%*	*18.5%*	*0.6%*	*0.8%*	*3.1%*	*0.0%*	*0.0%*	*0.3%*	*0.0%*	*0.0%*	*0.0%*	*0.0%*
Total	5526	17	4222	937	28	34	238	31	1	15	2	0	0	1
Percent	*100.0%*	*0.3%*	*76.4%*	*17.0%*	*0.5%*	*0.6%*	*4.3%*	*0.6%*	*0.0%*	*0.3%*	*0.0%*	*0.0%*	*0.0%*	*0.0%*

Site Description: GA Hwy 211
Site Number: 1
Start Date: 08/11/2026
End Date: 08/11/2026

Vehicle Classification Report (Eastbound - 08/11/2026)

Tuesday		Eastbound												
		Classes												
	Total	1	2	3	4	5	6	7	8	9	10	11	12	13
8/11/26														
12:00 AM	9	0	9	0	0	0	0	0	0	0	0	0	0	0
1:00 AM	2	0	2	0	0	0	0	0	0	0	0	0	0	0
2:00 AM	5	0	5	0	0	0	0	0	0	0	0	0	0	0
3:00 AM	3	0	3	0	0	0	0	0	0	0	0	0	0	0
4:00 AM	8	0	6	1	0	0	1	0	0	0	0	0	0	0
5:00 AM	31	1	21	9	0	0	0	0	0	0	0	0	0	0
6:00 AM	60	1	44	13	1	0	0	1	0	0	0	0	0	0
7:00 AM	103	1	82	19	1	0	0	0	0	0	0	0	0	0
8:00 AM	124	0	90	27	0	2	4	0	0	1	0	0	0	0
9:00 AM	85	0	58	17	1	1	7	1	0	0	0	0	0	0
10:00 AM	131	1	96	17	0	1	9	4	0	2	1	0	0	0
11:00 AM	169	0	129	25	3	0	11	1	0	0	0	0	0	0
12:00 PM	146	0	114	16	0	0	13	2	0	1	0	0	0	0
1:00 PM	158	0	108	26	0	1	20	3	0	0	0	0	0	0
2:00 PM	192	0	148	30	0	1	7	5	0	1	0	0	0	0
3:00 PM	233	0	170	32	1	1	23	3	0	1	1	0	0	1
4:00 PM	316	2	245	44	4	0	18	3	0	0	0	0	0	0
5:00 PM	322	2	256	42	1	1	17	2	0	1	0	0	0	0
6:00 PM	209	1	169	32	0	0	6	1	0	0	0	0	0	0
7:00 PM	177	0	136	27	0	2	9	3	0	0	0	0	0	0
8:00 PM	105	0	85	18	0	0	2	0	0	0	0	0	0	0
9:00 PM	80	0	61	17	0	0	1	1	0	0	0	0	0	0
10:00 PM	45	0	34	8	0	1	2	0	0	0	0	0	0	0
11:00 PM	18	0	17	1	0	0	0	0	0	0	0	0	0	0
6:00 AM - 9:00 AM	287	2	216	59	2	2	4	1	0	1	0	0	0	0
3:00 PM - 6:00 PM	871	4	671	118	6	2	58	8	0	2	1	0	0	1
6:00 AM - 7:00 PM	2248	8	1709	340	12	8	135	26	0	7	2	0	0	1
12:00 AM - 12:00 AM	2731	9	2088	421	12	11	150	30	0	7	2	0	0	1
Percent	*100%*	*0.3%*	*76.5%*	*15.4%*	*0.4%*	*0.4%*	*5.5%*	*1.1%*	*0.0%*	*0.3%*	*0.1%*	*0.0%*	*0.0%*	*0.0%*

Site Description: GA Hwy 211
Site Number: 1
Start Date: 08/11/2026
End Date: 08/11/2026

Vehicle Classification Report (Westbound - 08/11/2026)

Tuesday		Westbound												
		Classes												
	Total	1	2	3	4	5	6	7	8	9	10	11	12	13
8/11/26														
12:00 AM	6	0	5	1	0	0	0	0	0	0	0	0	0	0
1:00 AM	0	0	0	0	0	0	0	0	0	0	0	0	0	0
2:00 AM	3	0	3	0	0	0	0	0	0	0	0	0	0	0
3:00 AM	6	0	5	1	0	0	0	0	0	0	0	0	0	0
4:00 AM	27	0	17	9	0	1	0	0	0	0	0	0	0	0
5:00 AM	94	1	68	25	0	0	0	0	0	0	0	0	0	0
6:00 AM	201	3	160	29	4	3	1	0	0	1	0	0	0	0
7:00 AM	349	1	275	68	3	1	1	0	0	0	0	0	0	0
8:00 AM	230	1	183	40	1	2	3	0	0	0	0	0	0	0
9:00 AM	177	1	135	29	0	0	11	0	0	1	0	0	0	0
10:00 AM	158	0	115	29	1	3	8	0	0	2	0	0	0	0
11:00 AM	168	0	118	36	0	2	10	0	1	1	0	0	0	0
12:00 PM	170	0	126	30	0	2	11	0	0	1	0	0	0	0
1:00 PM	177	0	139	26	2	0	10	0	0	0	0	0	0	0
2:00 PM	142	0	103	22	1	1	15	0	0	0	0	0	0	0
3:00 PM	180	0	134	31	2	2	10	0	0	1	0	0	0	0
4:00 PM	186	0	142	31	2	2	8	0	0	1	0	0	0	0
5:00 PM	212	0	172	38	0	1	0	1	0	0	0	0	0	0
6:00 PM	130	0	100	28	0	2	0	0	0	0	0	0	0	0
7:00 PM	70	1	44	25	0	0	0	0	0	0	0	0	0	0
8:00 PM	54	0	43	10	0	1	0	0	0	0	0	0	0	0
9:00 PM	32	0	26	6	0	0	0	0	0	0	0	0	0	0
10:00 PM	17	0	16	1	0	0	0	0	0	0	0	0	0	0
11:00 PM	6	0	5	1	0	0	0	0	0	0	0	0	0	0
6:00 AM - 9:00 AM	780	5	618	137	8	6	5	0	0	1	0	0	0	0
3:00 PM - 6:00 PM	578	0	448	100	4	5	18	1	0	2	0	0	0	0
6:00 AM - 7:00 PM	2480	6	1902	437	16	21	88	1	1	8	0	0	0	0
12:00 AM - 12:00 AM	2795	8	2134	516	16	23	88	1	1	8	0	0	0	0
Percent	*100%*	*0.3%*	*76.4%*	*18.5%*	*0.6%*	*0.8%*	*3.1%*	*0.0%*	*0.0%*	*0.3%*	*0.0%*	*0.0%*	*0.0%*	*0.0%*

APPENDIX D

CRASH DATA

9780456 Hall County Sheriff's Office 2/10/2025 17:20:00 HALL PONDEROSA FARM RD LONG RD Sideswipe-Opposite Direction Daylight Dry 65 64 Lap and Shoulder Belt Used Lap and Shoulder Belt Used Y N Pickup Truck Passenger Car East South Turning Left Stopped Motor Vehicle In Motion Motor Vehicle In Motion

AccidentNo	AgencyName	Date	Time	County	Route	IntersectingRoute	CrashSeverity	Injuries	Fatalities	MannerOfCollision	VehType1	VehType2	DirVeh1	DirVeh2	MnvrVeh1	MnvrVeh2	NumberOfVehicles	ReportedLat	ReportedLong	SeriousInjuries	VisibleInjuries	ComplaintInjuries	U1Factors
7915866	Gsp Post 00	1/8/2021	18:55:00	HALL	TANNERS MILL ROAD	WINDER HIGHWAY	O	0	0	Rear End	Sports Utility Vehicle (SUV)	Passenger Car	West	West	Turning Right	Stopped	2	34.164463	-83.828765	0	0	0	Other - Details in Narrative
7954585	Gsp Post 00	2/12/2021	19:51:00	HALL	SR 53	TANNERS MILL ROAD	O	0	0	Rear End	Passenger Car	Passenger Car	East	East	Straight	Stopped	2	34.164493	-83.82887	0	0	0	Following too Close
7960129	Gsp Post 00	2/17/2021	15:22:00	HALL	WINDER HIGHWAY	TANNERS MILL ROAD	B	2	0	Rear End	Truck Tractor (Bobtail)	Van	East	East	Straight	Turning Right	2	34.16479	-83.82932	0	2	0	Following too Close
8157414	Gsp Post 00	7/28/2021	8:00:00	HALL	GA 211	WINDER HIGHWAY	C	2	0	Rear End	Sports Utility Vehicle (SUV)	Passenger Car	South	South	Straight	Turning Right	2	34.164574	-83.828721	0	0	2	Following too Close
8601314	Gsp Post 00	6/29/2022	15:29:00	HALL	WINDER HIGHWAY	TANNERS MILL ROAD	O	0	0	Angle	Passenger Car	Passenger Car	East	East	Changing Lanes	Straight	2	34.16443	-83.82879	0	0	0	Changed Lanes Improperly
8890024	Gsp Post 00	2/4/2023	9:18:00	HALL	SR 211	SR 53	O	0	0	Rear End	Pickup Truck	Sports Utility Vehicle (SUV)	West	West	Turning Right	Stopped	2	34.164447	-83.82875	0	0	0	Following too Close
8931124	Hall County Sheriff's Office	3/13/2023	17:07:00	HALL	WINDER HWY	TANNERS MILL RD	O	0	0	Angle	Pickup Truck	Sports Utility Vehicle (SUV)	North	West	Turning Left	Straight	2	34.1643	-83.82847	0	0	0	Failed to Yield
9033726	Hall County Sheriff's Office	6/5/2023	17:03:00	HALL	WINDER HWY	OLD WINDER HWY	B	1	0	Angle	Sports Utility Vehicle (SUV)	Pickup Truck	South	East	Turning Left	Straight	2	34.1644	-83.82879	0	1	0	Failed to Yield
9089942	Hall County Sheriff's Office	7/23/2023	0:40:00	HALL	TANNERS MILL RD	WINDER HWY	O	0	0	Not A Collision with Motor Vehicle	Pickup Truck		South		Negotiating A Curve		1	34.1644	-83.82879	0	0	0	0
9254816	Gsp Post 00	12/1/2023	10:54:00	HALL	SR 211 TANNERS MILL ROAD	SR 53 (WINDER HWY)	O	0	0	Rear End	Passenger Car	Pickup Truck	East	East	Straight	Stopped	2	34.164676	-83.82885	0	0	0	Following too Close
9322128	Gsp Post 00	1/31/2024	15:39:00	HALL	SR 323 TANNERS MILL RD	SR 53 (WINDER HWY)	O	0	0	Not A Collision with Motor Vehicle	Sports Utility Vehicle (SUV)		West		Straight		1	34.16443	-83.82879	0	0	0	Disregard Other Traffic Contro
9568560	Gsp Post 00	8/22/2024	0:00:00	HALL	SR 53 WINDER HWY	SR 211 (TANNERS MILL RD)	O	0	0	Not A Collision with Motor Vehicle	Passenger Car		West		Turning Left		1	34.16448	-83.828865	0	0	0	Disregard Other Traffic Contro
9631516	Gsp Post 00	10/11/2024	12:17:00	HALL	SR 211 TANNERS MILL RD	SR 53 (WINDER HWY)	C	1	0	Angle	Sports Utility Vehicle (SUV)	Passenger Car	East	East	Turning Left	Straight	2	34.16443	-83.82879	0	0	1	Failed to Yield
9868145	Hall County Sheriff's Office	4/25/2025	8:00:00	HALL	TANNERS MILL RD	WINDER HWY	O	0	0	Rear End	Sports Utility Vehicle (SUV)	Pickup Truck	South	South	Turning Right	Turning Right	2	34.16462	-83.82862	0	0	0	Following too Close
10063735	Gsp Post 00	9/30/2025	17:25:00	HALL	SR 53 WINDER HIGHWAY	SR 211 (TANNERS MILL ROAD)	O	0	0	Rear End	Passenger Car	Sports Utility Vehicle (SUV)	West	West	Straight	Straight	2	34.164615	-83.82909	0	0	0	Following too Close

| | | |

AccidentNo	AgencyName	Date	Time	County	Route	IntersectingRoute	CrashSeverity	Injuries	Fatalities	MannerOfCollision	Light	Surface	DriverAge1	DriverAge2	VehType1	VehType2	DirVeh1	DirVeh2	MnvrVeh1	MnvrVeh2	U1FirstHarmfulEvent	U2FirstHarmfulEvent	NumberOfVehicles	NumOfBikes	NumOfPedestrians	SeriousInjuries	VisibleInjuries	ComplaintInjuries
8185975	Hall County Sheriff's Office	8/23/2021	0:56:00	HALL	TANNERS MILL RD	PONDEROSA FARM RD	O	0	0	Not A Collision with Motor Vehicle	Dark-Not Lighted	Wet	24		Pickup Truck		East		Straight		Animal		1	0	0	0	0	0
9429108	Gsp Post 00	5/1/2024	18:13:00	HALL	TANNERS MILL RD	PONDEROSA FARM RD	O	0	0	Rear End	Daylight	Dry	70	19	Pickup Truck	Passenger Car	South	South	Straight	Stopped	Motor Vehicle In Motion	Motor Vehicle In Motion	2	0	0	0	0	0

APPENDIX E

GDOT COUNT STATION DATA

0000139_0292 - 139-0292 - SRT 021100 R

County: HALL
Route number: 00005300
LRS section: 1391005300
Functional class: 4U - Minor Arterial (Urban)
Coordinates: 34.1665067600397, -83.8314889194222

Latest data is from April 2025

Site Data




Count History


Year	Month	Count type	Duration	ADT	Count
2025	April	Class	48 hours	18,666	37,333
2021	June	Class	48 hours	15,682	31,364
2019	August	Class	48 hours	15,980	31,959
2015	June	Class	48 hours	12,530	25,060
2013	June	Volume	48 hours	12,077	24,154
2011	September	Class	48 hours	10,574	21,149
2009	February	Class	48 hours	9,785	19,570

Annual Statistics

Data Item	2016	2017	2018	2019	2020	2021	2022	2023	2024	2025
Statistics type	Estimated	Estimated	Estimated	Actual	Estimated	Actual	Estimated	Estimated	Estimated	Actual
AADT	11,800	11,900	11,800	14,700	13,300	14,400	14,700	14,800	14,900	**16,500**
SU AADT	552	-	-	849	767	922	942	949	957	**1,271**
CU AADT	573	-	-	617	558	648	662	667	672	**648**
K-Factor	0.112	-	-	0.110	0.110	0.114	0.114	0.114	0.114	**0.102**
D-Factor	0.600	-	-	0.620	0.620	0.590	0.590	0.590	0.590	**0.570**
Future AADT	13,700	15,300	20,000	23,200	23,200	23,700	23,500	24,200	23,800	**25,400**

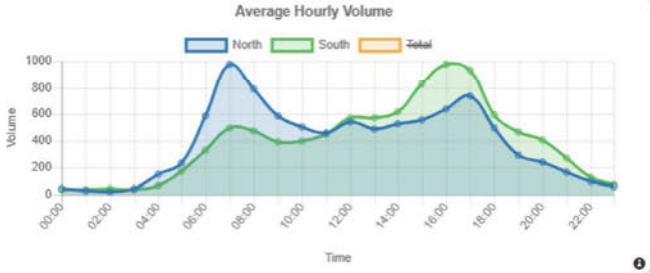



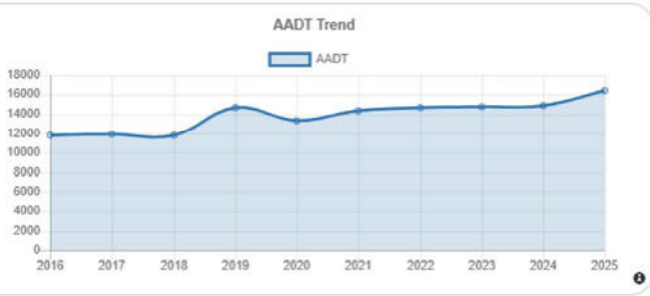

Vehicle Classification 2026

1. Motorcycles 2 axles, 2 or 3 wheels.	**0.36%**
2. Passenger cars 2 axles. Can have 1- or 2-axle trailers.	**62.76%**
3. Pickups, panels, vans 2-axle, 4-tire single units. Can have 1- or 2-axle trailers.	**25.25%**
4. Buses 2- or 3-axle, full length.	**0.78%**
5. Single-unit trucks 2-axle, 6-tire, (dual rear tires), single-unit trucks.	**5.84%**
6. Single-unit trucks 3-axle, single-unit trucks.	**1.01%**
7. Single-unit trucks 4 or more axle, single-unit trucks.	**0.06%**
8. Single-trailer trucks 3- or 4-axle, single-trailer trucks.	**1.21%**
9. Single-trailer trucks 5-axle, single-trailer trucks.	**2.52%**
10. Single-trailer trucks 6 or more axle, single-trailer trucks.	**0.09%**
11. Multi-trailer trucks 5 or less axle, multi-trailer trucks.	**0.02%**
12. Multi-trailer trucks 6-axle, multi-trailer trucks.	**0.07%**
13. Multi-trailer trucks 7 or more axle, multi-trailer trucks.	**0.02%**

0000139_0547 - 139-0547

County: HALL
Route number: 00021100
LRS section: 1391021100
Functional class: 5U - Major Collector (Urban)
Coordinates: 34.1654215187946, -83.8238776854805

Latest data is from July 2025

Site Data




Count History


Year	Month	Count type	Duration	ADT	Count
2025	July	Volume	48 hours	5,528	11,055
2021	June	Class	48 hours	4,818	9,636
2019	January	Class	48 hours	3,763	7,526
2015	June	Class	36 hours	4,125	5,559
2013	June	Volume	48 hours	3,901	7,802
2011	September	Class	48 hours	3,664	7,328

Annual Statistics

Data Item	2016	2017	2018	2019	2020	2021	2022	2023	2024	2025
Statistics type	Estimated	Estimated	Estimated	Actual	Estimated	Actual	Estimated	Estimated	Estimated	Actual
AADT	3,890	3,970	4,030	3,910	3,630	4,430	4,540	4,660	4,690	5,090
SU AADT	130	-	-	171	159	251	257	264	265	288
CU AADT	30	-	-	20	19	48	49	51	51	55
K-Factor	0.100	-	-	0.115	0.115	0.114	0.114	0.114	0.114	0.097
D-Factor	-	-	-	0.670	0.670	0.630	0.630	0.630	0.630	0.610
Future AADT	5,860	6,270	6,810	6,250	6,250	5,750	6,210	6,710	6,810	7,310

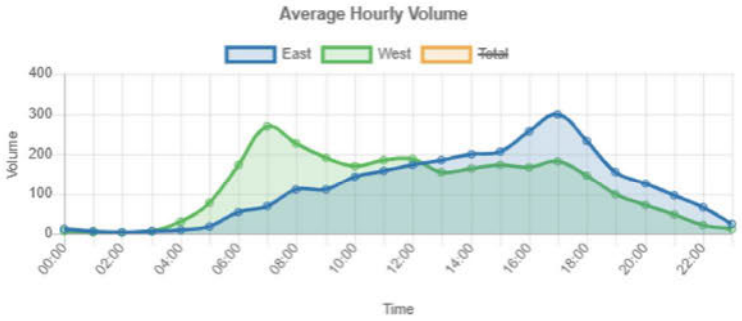



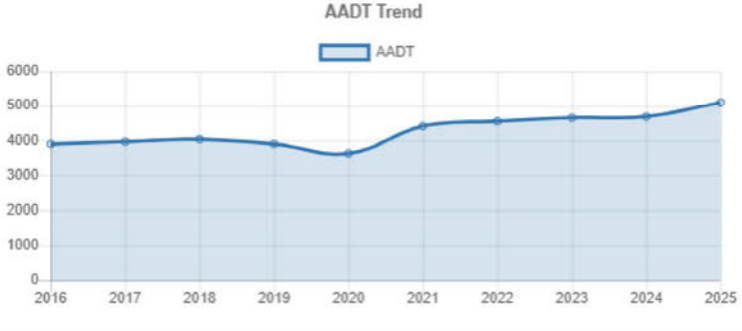

APPENDIX F

TRIP GENERATION DATA

Query | Filter

DATA SOURCE:
Trip Generation Manual, 12th Ed

SEARCH BY LAND USE CODE:
210

LAND USE GROUP:
(200-299) Residential

LAND USE :
210 - Single-Family Detached Housing

LAND USE SUBCATEGORY:
All Sites

SETTING/LOCATION:
General Urban/Suburban


INDEPENDENT VARIABLE (IV):
Dwelling Units

TIME PERIOD:
Weekday, Peak Hour of Adjacent Stre

TRIP TYPE:
Vehicle

ENTER IV VALUE TO CALCULATE TRIPS:
146 Calculate

Data Plot and Equation

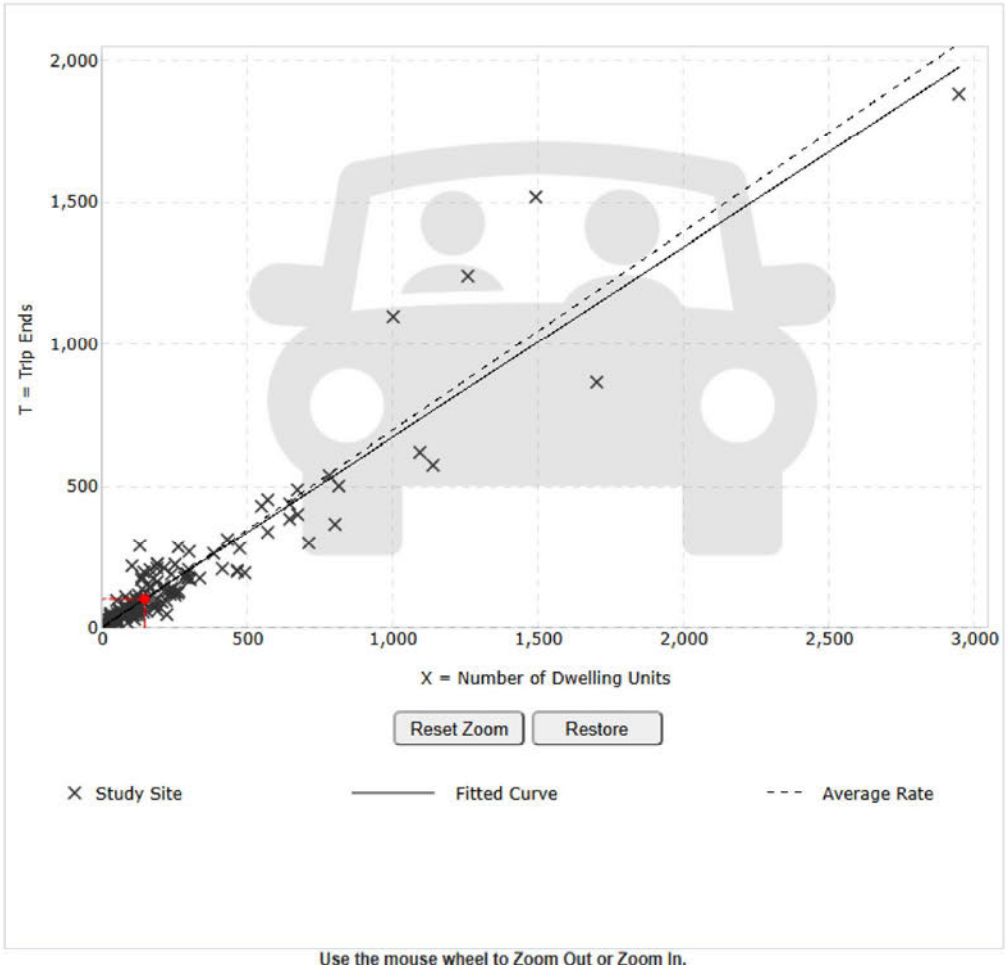

Use the mouse wheel to Zoom Out or Zoom In.

DATA STATISTICS

Land Use:
Single-Family Detached Housing (210) Click for Description and Data Plots

Independent Variable:
Dwelling Units

Time Period:
Weekday
Peak Hour of Adjacent Street Traffic
One Hour Between 7 and 9 a.m.

Setting/Location:
General Urban/Suburban

Trip Type:
Vehicle

Number of Studies:
153

Avg. Num. of Dwelling Units:
239

Average Rate:
0.70

Range of Rates:
0.22 - 2.27

Standard Deviation:
0.26

Fitted Curve Equation:
T = 0.67(X) + 5.59

R^2:
0.89

Directional Distribution:
27% entering, 73% exiting

Calculated Trip Ends:
Average Rate: 102 (Total), 28 (Entry), 74 (Exit)
Fitted Curve: 103 (Total), 28 (Entry), 75 (Exit)

Query | Filter

DATA SOURCE:
Trip Generation Manual, 12th Ed

SEARCH BY LAND USE CODE:
210

LAND USE GROUP:
(200-299) Residential

LAND USE :
210 - Single-Family Detached Housing

LAND USE SUBCATEGORY:
All Sites

SETTING/LOCATION:
General Urban/Suburban


INDEPENDENT VARIABLE (IV):
Dwelling Units

TIME PERIOD:
Weekday, Peak Hour of Adjacent Stre

TRIP TYPE:
Vehicle

ENTER IV VALUE TO CALCULATE TRIPS:
146
Calculate

Data Plot and Equation

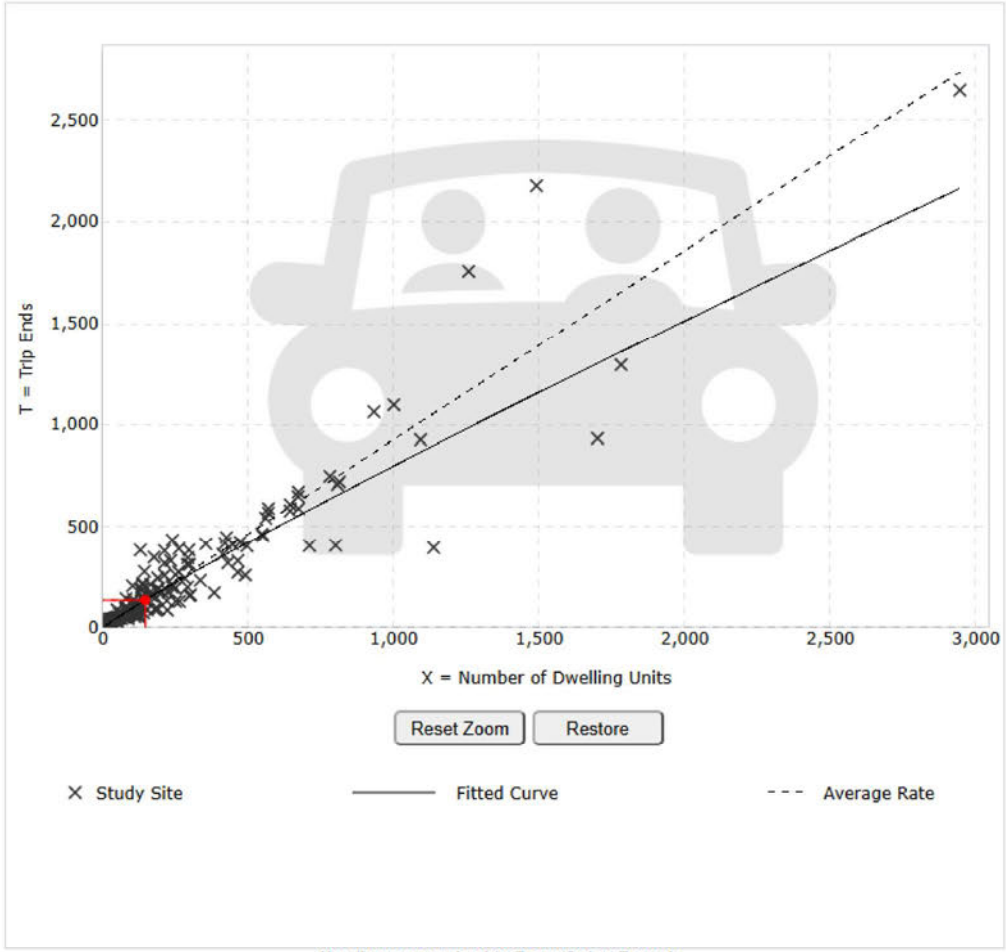

DATA STATISTICS

Land Use:
Single-Family Detached Housing (210) Click for Description and Data Plots

Independent Variable:
Dwelling Units

Time Period:
Weekday
Peak Hour of Adjacent Street Traffic
One Hour Between 4 and 6 p.m.

Setting/Location:
General Urban/Suburban

Trip Type:
Vehicle

Number of Studies:
166

Avg. Num. of Dwelling Units:
266

Average Rate:
0.93

Range of Rates:
0.35 - 2.98

Standard Deviation:
0.33

Fitted Curve Equation:
Ln(T) = 0.92 Ln(X) + 0.33

R^2:
0.90

Directional Distribution:
62% entering, 38% exiting

Calculated Trip Ends:
Average Rate: 136 (Total), 84 (Entry), 52 (Exit)
Fitted Curve: 136 (Total), 85 (Entry), 51 (Exit)

Query | Filter

DATA SOURCE:
Trip Generation Manual, 12th Ed

SEARCH BY LAND USE CODE:
210

LAND USE GROUP:
(200-299) Residential

LAND USE :
210 - Single-Family Detached Housing

LAND USE SUBCATEGORY:
All Sites

SETTING/LOCATION:
General Urban/Suburban


INDEPENDENT VARIABLE (IV):
Dwelling Units

TIME PERIOD:
Weekday

TRIP TYPE:
Vehicle

ENTER IV VALUE TO CALCULATE TRIPS:
146 Calculate

Data Plot and Equation

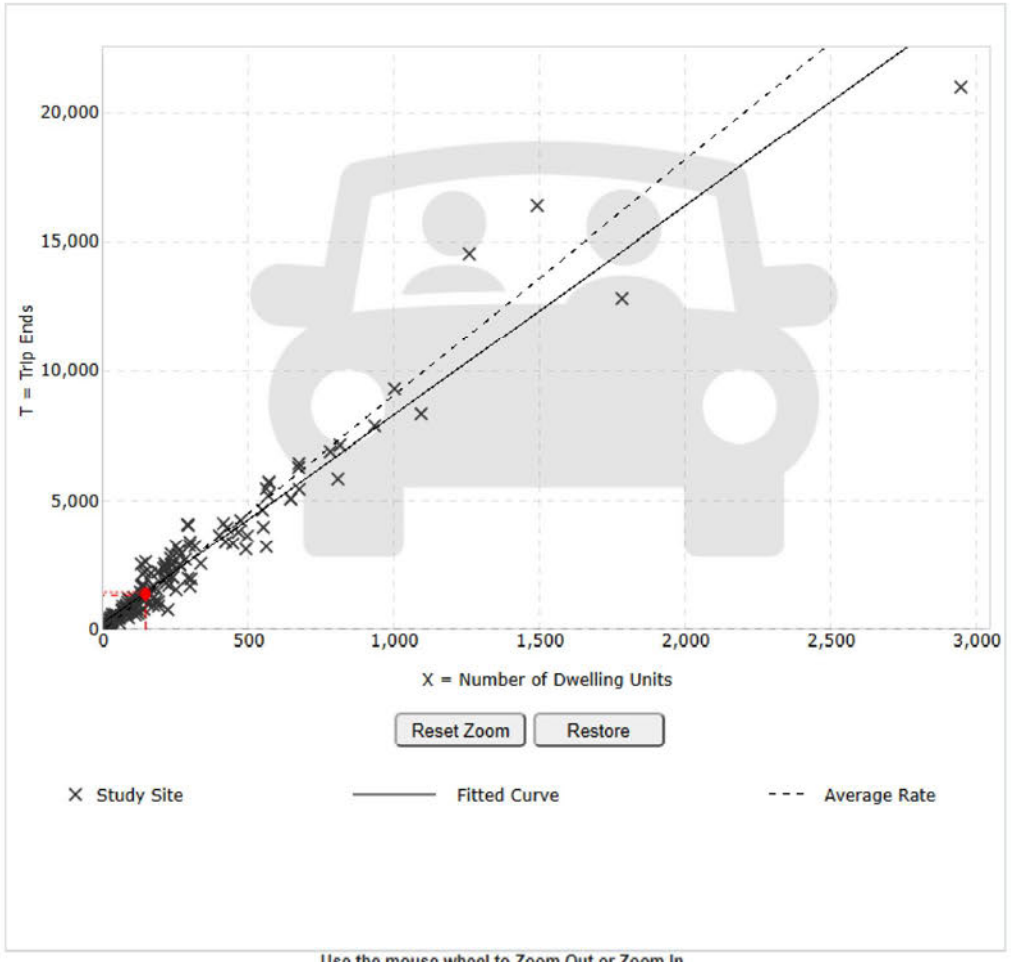

DATA STATISTICS

Land Use:
Single-Family Detached Housing (210) Click for Description and Data Plots

Independent Variable:
Dwelling Units

Time Period:
Weekday

Setting/Location:
General Urban/Suburban

Trip Type:
Vehicle

Number of Studies:
155

Avg. Num. of Dwelling Units:
261

Average Rate:
9.09

Range of Rates:
3.47 - 23.80

Standard Deviation:
2.29

Fitted Curve Equation:
T = 8.07(X) + 265.45

R^2:
0.94

Directional Distribution:
50% entering, 50% exiting

Calculated Trip Ends:
Average Rate: 1327 (Total), 664 (Entry), 663 (Exit)
Fitted Curve: 1444 (Total), 722 (Entry), 722 (Exit)

APPENDIX G

CAPACITY ANALYSIS RESULTS - EXISTING CONDITIONS

Intersection	
Int Delay, s/veh	1.3

Movement	WBL	WBR	NBT	NBR	SBL	SBT
Lane Configurations						
Traffic Vol, veh/h	3	249	565	2	132	337
Future Vol, veh/h	3	249	565	2	132	337
Conflicting Peds, #/hr	0	0	0	0	0	0
Sign Control	Stop	Stop	Free	Free	Free	Free
RT Channelized	-	Free	-	Yield	-	None
Storage Length	0	95	-	225	400	-
Veh in Median Storage, #	0	-	0	-	-	0
Grade, %	0	-	0	-	-	0
Peak Hour Factor	93	93	93	93	93	93
Heavy Vehicles, %	0	2	7	0	4	7
Mvmt Flow	3	268	608	2	142	362

Major/Minor	Minor1		Major1		Major2	
Conflicting Flow All	1073	-	0	0	608	0
Stage 1	608	-	-	-	-	-
Stage 2	465	-	-	-	-	-
Critical Hdwy	6.6	-	-	-	4.16	-
Critical Hdwy Stg 1	5.4	-	-	-	-	-
Critical Hdwy Stg 2	5.8	-	-	-	-	-
Follow-up Hdwy	3.5	-	-	-	2.238	-
Pot Cap-1 Maneuver	232	0	-	-	957	-
Stage 1	548	0	-	-	-	-
Stage 2	604	0	-	-	-	-
Platoon blocked, %			-	-		-
Mov Cap-1 Maneuver	197	-	-	-	957	-
Mov Cap-2 Maneuver	197	-	-	-	-	-
Stage 1	548	-	-	-	-	-
Stage 2	515	-	-	-	-	-

Approach	WB	NB	SB
HCM Ctrl Dly, s/v	23.53	0	2.65
HCM LOS	C		

Minor Lane/Major Mvmt	NBT	NBR	WBLn1	WBLn2	SBL	SBT
Capacity (veh/h)	-	-	197	-	957	-
HCM Lane V/C Ratio	-	-	0.016	-	0.148	-
HCM Ctrl Dly (s/v)	-	-	23.5	0	9.4	-
HCM Lane LOS	-	-	C	A	A	-
HCM 95th %tile Q(veh)	-	-	0	-	0.5	-

Intersection	
Int Delay, s/veh	0.7

Movement	EBL	EBT	WBT	WBR	SBL	SBR
Lane Configurations						
Traffic Vol, veh/h	16	98	348	0	1	17
Future Vol, veh/h	16	98	348	0	1	17
Conflicting Peds, #/hr	0	0	0	0	0	0
Sign Control	Free	Free	Free	Free	Stop	Stop
RT Channelized	-	None	-	None	-	None
Storage Length	-	-	-	-	0	-
Veh in Median Storage, #	-	0	0	-	0	-
Grade, %	-	0	0	-	0	-
Peak Hour Factor	95	95	95	95	95	95
Heavy Vehicles, %	6	6	1	0	0	0
Mvmt Flow	17	103	366	0	1	18

Major/Minor	Major1		Major2		Minor2	
Conflicting Flow All	366	0	-	0	503	366
Stage 1	-	-	-	-	366	-
Stage 2	-	-	-	-	137	-
Critical Hdwy	4.16	-	-	-	6.4	6.2
Critical Hdwy Stg 1	-	-	-	-	5.4	-
Critical Hdwy Stg 2	-	-	-	-	5.4	-
Follow-up Hdwy	2.254	-	-	-	3.5	3.3
Pot Cap-1 Maneuver	1170	-	-	-	532	683
Stage 1	-	-	-	-	706	-
Stage 2	-	-	-	-	895	-
Platoon blocked, %		-	-	-		
Mov Cap-1 Maneuver	1170	-	-	-	524	683
Mov Cap-2 Maneuver	-	-	-	-	524	-
Stage 1	-	-	-	-	695	-
Stage 2	-	-	-	-	895	-

Approach	EB	WB	SB
HCM Ctrl Dly, s/v	1.14	0	10.51
HCM LOS			B

Minor Lane/Major Mvmt	EBL	EBT	WBT	WBR	SBLn1
Capacity (veh/h)	253	-	-	-	672
HCM Lane V/C Ratio	0.014	-	-	-	0.028
HCM Ctrl Dly (s/v)	8.1	0	-	-	10.5
HCM Lane LOS	A	A	-	-	B
HCM 95th %tile Q(veh)	0	-	-	-	0.1

Intersection	
Int Delay, s/veh	1.4

Movement	EBL	EBT	EBR	WBL	WBT	WBR	NBL	NBT	NBR	SBL	SBT	SBR
Lane Configurations												
Traffic Vol, veh/h	1	93	10	1	308	36	30	7	0	12	0	7
Future Vol, veh/h	1	93	10	1	308	36	30	7	0	12	0	7
Conflicting Peds, #/hr	0	0	0	0	0	0	0	0	0	0	0	0
Sign Control	Free	Free	Free	Free	Free	Free	Stop	Stop	Stop	Stop	Stop	Stop
RT Channelized	-	-	None	-	-	None	-	-	None	-	-	None
Storage Length	-	-	120	-	-	-	-	-	-	-	-	-
Veh in Median Storage, #	-	0	-	-	0	-	-	0	-	-	0	-
Grade, %	-	0	-	-	0	-	-	0	-	-	0	-
Peak Hour Factor	96	96	96	96	96	96	96	96	96	96	96	96
Heavy Vehicles, %	0	3	40	0	2	0	0	14	0	17	0	0
Mvmt Flow	1	97	10	1	321	38	31	7	0	13	0	7

Major/Minor	Major1			Major2			Minor1			Minor2		
Conflicting Flow All	358	0	0	107	0	0	422	459	97	444	451	340
Stage 1	-	-	-	-	-	-	99	99	-	342	342	-
Stage 2	-	-	-	-	-	-	323	360	-	103	109	-
Critical Hdwy	4.1	-	-	4.1	-	-	7.1	6.64	6.2	7.27	6.5	6.2
Critical Hdwy Stg 1	-	-	-	-	-	-	6.1	5.64	-	6.27	5.5	-
Critical Hdwy Stg 2	-	-	-	-	-	-	6.1	5.64	-	6.27	5.5	-
Follow-up Hdwy	2.2	-	-	2.2	-	-	3.5	4.126	3.3	3.653	4	3.3
Pot Cap-1 Maneuver	1212	-	-	1496	-	-	546	481	965	499	507	707
Stage 1	-	-	-	-	-	-	912	790	-	643	642	-
Stage 2	-	-	-	-	-	-	693	606	-	868	809	-
Platoon blocked, %		-	-		-	-						
Mov Cap-1 Maneuver	1212	-	-	1496	-	-	539	480	965	491	506	707
Mov Cap-2 Maneuver	-	-	-	-	-	-	539	480	-	491	506	-
Stage 1	-	-	-	-	-	-	911	790	-	643	641	-
Stage 2	-	-	-	-	-	-	686	605	-	859	808	-

Approach	EB	WB	NB	SB
HCM Ctrl Dly, s/v	0.08	0.02	12.37	11.75
HCM LOS			B	B

Minor Lane/Major Mvmt	NBLn1	EBL	EBT	EBR	WBL	WBT	WBR	SBLn1
Capacity (veh/h)	527	19	-	-	5	-	-	553
HCM Lane V/C Ratio	0.073	0.001	-	-	0.001	-	-	0.036
HCM Ctrl Dly (s/v)	12.4	8	0	-	7.4	0	-	11.7
HCM Lane LOS	B	A	A	-	A	A	-	B
HCM 95th %tile Q(veh)	0.2	0	-	-	0	-	-	0.1

Intersection	
Int Delay, s/veh	5.5

Movement	WBL	WBR	NBT	NBR	SBL	SBT
Lane Configurations						
Traffic Vol, veh/h	0	53	17	0	13	17
Future Vol, veh/h	0	53	17	0	13	17
Conflicting Peds, #/hr	0	0	0	0	0	0
Sign Control	Stop	Stop	Free	Free	Free	Free
RT Channelized	-	None	-	None	-	None
Storage Length	0	-	-	-	-	-
Veh in Median Storage, #	0	-	0	-	-	0
Grade, %	0	-	0	-	-	0
Peak Hour Factor	81	81	81	81	81	81
Heavy Vehicles, %	0	2	6	0	15	0
Mvmt Flow	0	65	21	0	16	21

Major/Minor	Minor1		Major1		Major2	
Conflicting Flow All	74	21	0	0	21	0
Stage 1	21	-	-	-	-	-
Stage 2	53	-	-	-	-	-
Critical Hdwy	6.4	6.22	-	-	4.25	-
Critical Hdwy Stg 1	5.4	-	-	-	-	-
Critical Hdwy Stg 2	5.4	-	-	-	-	-
Follow-up Hdwy	3.5	3.318	-	-	2.335	-
Pot Cap-1 Maneuver	935	1057	-	-	1514	-
Stage 1	1007	-	-	-	-	-
Stage 2	975	-	-	-	-	-
Platoon blocked, %			-	-		-
Mov Cap-1 Maneuver	924	1057	-	-	1514	-
Mov Cap-2 Maneuver	924	-	-	-	-	-
Stage 1	1007	-	-	-	-	-
Stage 2	964	-	-	-	-	-

Approach	WB	NB	SB
HCM Ctrl Dly, s/v	8.63	0	3.21
HCM LOS	A		

Minor Lane/Major Mvmt	NBT	NBR	WBLn1	SBL	SBT
Capacity (veh/h)	-	-	1057	780	-
HCM Lane V/C Ratio	-	-	0.062	0.011	-
HCM Ctrl Dly (s/v)	-	-	8.6	7.4	0
HCM Lane LOS	-	-	A	A	A
HCM 95th %tile Q(veh)	-	-	0.2	0	-

Intersection	
Int Delay, s/veh	2.3

Movement	WBL	WBR	NBT	NBR	SBL	SBT
Lane Configurations						
Traffic Vol, veh/h	4	200	377	5	265	554
Future Vol, veh/h	4	200	377	5	265	554
Conflicting Peds, #/hr	0	0	0	0	0	0
Sign Control	Stop	Stop	Free	Free	Free	Free
RT Channelized	-	Free	-	Yield	-	None
Storage Length	0	95	-	225	400	-
Veh in Median Storage, #	0	-	0	-	-	0
Grade, %	0	-	0	-	-	0
Peak Hour Factor	81	81	81	81	81	81
Heavy Vehicles, %	0	1	3	0	1	4
Mvmt Flow	5	247	465	6	327	684

Major/Minor	Minor1		Major1		Major2	
Conflicting Flow All	1462	-	0	0	465	0
Stage 1	465	-	-	-	-	-
Stage 2	996	-	-	-	-	-
Critical Hdwy	6.6	-	-	-	4.115	-
Critical Hdwy Stg 1	5.4	-	-	-	-	-
Critical Hdwy Stg 2	5.8	-	-	-	-	-
Follow-up Hdwy	3.5	-	-	-	2.2095	-
Pot Cap-1 Maneuver	132	0	-	-	1100	-
Stage 1	636	0	-	-	-	-
Stage 2	323	0	-	-	-	-
Platoon blocked, %			-	-		-
Mov Cap-1 Maneuver	93	-	-	-	1100	-
Mov Cap-2 Maneuver	93	-	-	-	-	-
Stage 1	636	-	-	-	-	-
Stage 2	227	-	-	-	-	-

Approach	WB	NB	SB
HCM Ctrl Dly, s/v	45.94	0	3.12
HCM LOS	E		

Minor Lane/Major Mvmt	NBT	NBR	WBLn1	WBLn2	SBL	SBT
Capacity (veh/h)	-	-	93	-	1100	-
HCM Lane V/C Ratio	-	-	0.053	-	0.297	-
HCM Ctrl Dly (s/v)	-	-	45.9	0	9.7	-
HCM Lane LOS	-	-	E	A	A	-
HCM 95th %tile Q(veh)	-	-	0.2	-	1.3	-

Intersection	
Int Delay, s/veh	0.9

Movement	EBL	EBT	WBT	WBR	SBL	SBR
Lane Configurations						
Traffic Vol, veh/h	23	325	185	1	5	31
Future Vol, veh/h	23	325	185	1	5	31
Conflicting Peds, #/hr	0	0	0	0	0	0
Sign Control	Free	Free	Free	Free	Stop	Stop
RT Channelized	-	None	-	None	-	None
Storage Length	-	-	-	-	0	-
Veh in Median Storage, #	-	0	0	-	0	-
Grade, %	-	0	0	-	0	-
Peak Hour Factor	92	92	92	92	92	92
Heavy Vehicles, %	0	3	5	0	0	0
Mvmt Flow	25	353	201	1	5	34

Major/Minor	Major1		Major2		Minor2	
Conflicting Flow All	202	0	-	0	605	202
Stage 1	-	-	-	-	202	-
Stage 2	-	-	-	-	403	-
Critical Hdwy	4.1	-	-	-	6.4	6.2
Critical Hdwy Stg 1	-	-	-	-	5.4	-
Critical Hdwy Stg 2	-	-	-	-	5.4	-
Follow-up Hdwy	2.2	-	-	-	3.5	3.3
Pot Cap-1 Maneuver	1382	-	-	-	464	844
Stage 1	-	-	-	-	837	-
Stage 2	-	-	-	-	679	-
Platoon blocked, %		-	-	-		
Mov Cap-1 Maneuver	1382	-	-	-	454	844
Mov Cap-2 Maneuver	-	-	-	-	454	-
Stage 1	-	-	-	-	818	-
Stage 2	-	-	-	-	679	-

Approach	EB	WB	SB
HCM Ctrl Dly, s/v	0.51	0	10.03
HCM LOS			B

Minor Lane/Major Mvmt	EBL	EBT	WBT	WBR	SBLn1
Capacity (veh/h)	119	-	-	-	754
HCM Lane V/C Ratio	0.018	-	-	-	0.052
HCM Ctrl Dly (s/v)	7.7	0	-	-	10
HCM Lane LOS	A	A	-	-	B
HCM 95th %tile Q(veh)	0.1	-	-	-	0.2

Intersection	
Int Delay, s/veh	1.4

Movement	EBL	EBT	EBR	WBL	WBT	WBR	NBL	NBT	NBR	SBL	SBT	SBR
Lane Configurations												
Traffic Vol, veh/h	6	299	26	3	164	18	18	2	4	28	4	1
Future Vol, veh/h	6	299	26	3	164	18	18	2	4	28	4	1
Conflicting Peds, #/hr	0	0	0	0	0	0	0	0	0	0	0	0
Sign Control	Free	Free	Free	Free	Free	Free	Stop	Stop	Stop	Stop	Stop	Stop
RT Channelized	-	-	None	-	-	None	-	-	None	-	-	None
Storage Length	-	-	120	-	-	-	-	-	-	-	-	-
Veh in Median Storage, #	-	0	-	-	0	-	-	0	-	-	0	-
Grade, %	-	0	-	-	0	-	-	0	-	-	0	-
Peak Hour Factor	94	94	94	94	94	94	94	94	94	94	94	94
Heavy Vehicles, %	0	3	0	0	5	0	0	0	0	0	0	0
Mvmt Flow	6	318	28	3	174	19	19	2	4	30	4	1

Major/Minor	Major1			Major2			Minor1			Minor2		
Conflicting Flow All	194	0	0	346	0	0	514	531	318	522	549	184
Stage 1	-	-	-	-	-	-	331	331	-	190	190	-
Stage 2	-	-	-	-	-	-	183	200	-	332	359	-
Critical Hdwy	4.1	-	-	4.1	-	-	7.1	6.5	6.2	7.1	6.5	6.2
Critical Hdwy Stg 1	-	-	-	-	-	-	6.1	5.5	-	6.1	5.5	-
Critical Hdwy Stg 2	-	-	-	-	-	-	6.1	5.5	-	6.1	5.5	-
Follow-up Hdwy	2.2	-	-	2.2	-	-	3.5	4	3.3	3.5	4	3.3
Pot Cap-1 Maneuver	1392	-	-	1224	-	-	474	457	727	468	446	863
Stage 1	-	-	-	-	-	-	687	649	-	816	746	-
Stage 2	-	-	-	-	-	-	823	739	-	686	631	-
Platoon blocked, %		-	-		-	-						
Mov Cap-1 Maneuver	1392	-	-	1224	-	-	465	453	727	459	442	863
Mov Cap-2 Maneuver	-	-	-	-	-	-	465	453	-	459	442	-
Stage 1	-	-	-	-	-	-	683	645	-	814	744	-
Stage 2	-	-	-	-	-	-	815	737	-	676	627	-

Approach	EB	WB	NB	SB
HCM Ctrl Dly, s/v	0.14	0.13	12.69	13.4
HCM LOS			B	B

Minor Lane/Major Mvmt	NBLn1	EBL	EBT	EBR	WBL	WBT	WBR	SBLn1
Capacity (veh/h)	494	35	-	-	29	-	-	464
HCM Lane V/C Ratio	0.052	0.005	-	-	0.003	-	-	0.076
HCM Ctrl Dly (s/v)	12.7	7.6	0	-	7.9	0	-	13.4
HCM Lane LOS	B	A	A	-	A	A	-	B
HCM 95th %tile Q(veh)	0.2	0	-	-	0	-	-	0.2

Intersection	
Int Delay, s/veh	3.8

Movement	WBL	WBR	NBT	NBR	SBL	SBT
Lane Configurations						
Traffic Vol, veh/h	1	21	17	6	33	35
Future Vol, veh/h	1	21	17	6	33	35
Conflicting Peds, #/hr	0	0	0	0	0	0
Sign Control	Stop	Stop	Free	Free	Free	Free
RT Channelized	-	None	-	None	-	None
Storage Length	0	-	-	-	-	-
Veh in Median Storage, #	0	-	0	-	-	0
Grade, %	0	-	0	-	-	0
Peak Hour Factor	81	81	81	81	81	81
Heavy Vehicles, %	0	0	0	0	0	0
Mvmt Flow	1	26	21	7	41	43

Major/Minor	Minor1		Major1		Major2	
Conflicting Flow All	149	25	0	0	28	0
Stage 1	25	-	-	-	-	-
Stage 2	125	-	-	-	-	-
Critical Hdwy	6.4	6.2	-	-	4.1	-
Critical Hdwy Stg 1	5.4	-	-	-	-	-
Critical Hdwy Stg 2	5.4	-	-	-	-	-
Follow-up Hdwy	3.5	3.3	-	-	2.2	-
Pot Cap-1 Maneuver	847	1057	-	-	1598	-
Stage 1	1003	-	-	-	-	-
Stage 2	906	-	-	-	-	-
Platoon blocked, %			-	-		-
Mov Cap-1 Maneuver	825	1057	-	-	1598	-
Mov Cap-2 Maneuver	825	-	-	-	-	-
Stage 1	1003	-	-	-	-	-
Stage 2	882	-	-	-	-	-

Approach	WB	NB	SB
HCM Ctrl Dly, s/v	8.54	0	3.55
HCM LOS	A		

Minor Lane/Major Mvmt	NBT	NBR	WBLn1	SBL	SBT
Capacity (veh/h)	-	-	1044	874	-
HCM Lane V/C Ratio	-	-	0.026	0.025	-
HCM Ctrl Dly (s/v)	-	-	8.5	7.3	0
HCM Lane LOS	-	-	A	A	A
HCM 95th %tile Q(veh)	-	-	0.1	0.1	-

APPENDIX H

CAPACITY ANALYSIS RESULTS - NO-BUILD CONDITIONS

Intersection	
Int Delay, s/veh	1.3

Movement	WBL	WBR	NBT	NBR	SBL	SBT
Lane Configurations						
Traffic Vol, veh/h	3	259	588	2	137	350
Future Vol, veh/h	3	259	588	2	137	350
Conflicting Peds, #/hr	0	0	0	0	0	0
Sign Control	Stop	Stop	Free	Free	Free	Free
RT Channelized	-	Free	-	Yield	-	None
Storage Length	0	95	-	225	400	-
Veh in Median Storage, #	0	-	0	-	-	0
Grade, %	0	-	0	-	-	0
Peak Hour Factor	93	93	93	93	93	93
Heavy Vehicles, %	0	2	7	0	4	7
Mvmt Flow	3	278	632	2	147	376

Major/Minor	Minor1		Major1		Major2	
Conflicting Flow All	1115	-	0	0	632	0
Stage 1	632	-	-	-	-	-
Stage 2	483	-	-	-	-	-
Critical Hdwy	6.6	-	-	-	4.16	-
Critical Hdwy Stg 1	5.4	-	-	-	-	-
Critical Hdwy Stg 2	5.8	-	-	-	-	-
Follow-up Hdwy	3.5	-	-	-	2.238	-
Pot Cap-1 Maneuver	218	0	-	-	937	-
Stage 1	533	0	-	-	-	-
Stage 2	592	0	-	-	-	-
Platoon blocked, %			-	-		-
Mov Cap-1 Maneuver	184	-	-	-	937	-
Mov Cap-2 Maneuver	184	-	-	-	-	-
Stage 1	533	-	-	-	-	-
Stage 2	499	-	-	-	-	-

Approach	WB	NB	SB
HCM Ctrl Dly, s/v	24.93	0	2.69
HCM LOS	C		

Minor Lane/Major Mvmt	NBT	NBR	WBLn1	WBLn2	SBL	SBT
Capacity (veh/h)	-	-	184	-	937	-
HCM Lane V/C Ratio	-	-	0.018	-	0.157	-
HCM Ctrl Dly (s/v)	-	-	24.9	0	9.6	-
HCM Lane LOS	-	-	C	A	A	-
HCM 95th %tile Q(veh)	-	-	0.1	-	0.6	-

Intersection	
Int Delay, s/veh	0.7

Movement	EBL	EBT	WBT	WBR	SBL	SBR
Lane Configurations						
Traffic Vol, veh/h	17	102	362	0	1	18
Future Vol, veh/h	17	102	362	0	1	18
Conflicting Peds, #/hr	0	0	0	0	0	0
Sign Control	Free	Free	Free	Free	Stop	Stop
RT Channelized	-	None	-	None	-	None
Storage Length	-	-	-	-	0	-
Veh in Median Storage, #	-	0	0	-	0	-
Grade, %	-	0	0	-	0	-
Peak Hour Factor	95	95	95	95	95	95
Heavy Vehicles, %	6	6	1	0	0	0
Mvmt Flow	18	107	381	0	1	19

Major/Minor	Major1		Major2		Minor2	
Conflicting Flow All	381	0	-	0	524	381
Stage 1	-	-	-	-	381	-
Stage 2	-	-	-	-	143	-
Critical Hdwy	4.16	-	-	-	6.4	6.2
Critical Hdwy Stg 1	-	-	-	-	5.4	-
Critical Hdwy Stg 2	-	-	-	-	5.4	-
Follow-up Hdwy	2.254	-	-	-	3.5	3.3
Pot Cap-1 Maneuver	1156	-	-	-	517	671
Stage 1	-	-	-	-	695	-
Stage 2	-	-	-	-	889	-
Platoon blocked, %		-	-	-		
Mov Cap-1 Maneuver	1156	-	-	-	508	671
Mov Cap-2 Maneuver	-	-	-	-	508	-
Stage 1	-	-	-	-	684	-
Stage 2	-	-	-	-	889	-

Approach	EB	WB	SB
HCM Ctrl Dly, s/v	1.17	0	10.63
HCM LOS			B

Minor Lane/Major Mvmt	EBL	EBT	WBT	WBR	SBLn1
Capacity (veh/h)	257	-	-	-	659
HCM Lane V/C Ratio	0.015	-	-	-	0.03
HCM Ctrl Dly (s/v)	8.2	0	-	-	10.6
HCM Lane LOS	A	A	-	-	B
HCM 95th %tile Q(veh)	0	-	-	-	0.1

Intersection	
Int Delay, s/veh	1.4

Movement	EBL	EBT	EBR	WBL	WBT	WBR	NBL	NBT	NBR	SBL	SBT	SBR
Lane Configurations												
Traffic Vol, veh/h	1	97	10	1	320	37	31	7	0	12	0	7
Future Vol, veh/h	1	97	10	1	320	37	31	7	0	12	0	7
Conflicting Peds, #/hr	0	0	0	0	0	0	0	0	0	0	0	0
Sign Control	Free	Free	Free	Free	Free	Free	Stop	Stop	Stop	Stop	Stop	Stop
RT Channelized	-	-	None	-	-	None	-	-	None	-	-	None
Storage Length	-	-	120	-	-	-	-	-	-	-	-	-
Veh in Median Storage, #	-	0	-	-	0	-	-	0	-	-	0	-
Grade, %	-	0	-	-	0	-	-	0	-	-	0	-
Peak Hour Factor	96	96	96	96	96	96	96	96	96	96	96	96
Heavy Vehicles, %	0	3	40	0	2	0	0	14	0	17	0	0
Mvmt Flow	1	101	10	1	333	39	32	7	0	13	0	7

Major/Minor	Major1			Major2			Minor1			Minor2		
Conflicting Flow All	372	0	0	111	0	0	439	477	101	461	468	353
Stage 1	-	-	-	-	-	-	103	103	-	355	355	-
Stage 2	-	-	-	-	-	-	335	374	-	107	114	-
Critical Hdwy	4.1	-	-	4.1	-	-	7.1	6.64	6.2	7.27	6.5	6.2
Critical Hdwy Stg 1	-	-	-	-	-	-	6.1	5.64	-	6.27	5.5	-
Critical Hdwy Stg 2	-	-	-	-	-	-	6.1	5.64	-	6.27	5.5	-
Follow-up Hdwy	2.2	-	-	2.2	-	-	3.5	4.126	3.3	3.653	4	3.3
Pot Cap-1 Maneuver	1198	-	-	1491	-	-	532	470	960	486	496	696
Stage 1	-	-	-	-	-	-	908	787	-	633	633	-
Stage 2	-	-	-	-	-	-	683	597	-	863	805	-
Platoon blocked, %		-	-		-	-						
Mov Cap-1 Maneuver	1198	-	-	1491	-	-	525	469	960	478	495	696
Mov Cap-2 Maneuver	-	-	-	-	-	-	525	469	-	478	495	-
Stage 1	-	-	-	-	-	-	907	786	-	632	633	-
Stage 2	-	-	-	-	-	-	675	597	-	855	805	-

Approach	EB	WB	NB	SB
HCM Ctrl Dly, s/v	0.07	0.02	12.59	11.92
HCM LOS			B	B

Minor Lane/Major Mvmt	NBLn1	EBL	EBT	EBR	WBL	WBT	WBR	SBLn1
Capacity (veh/h)	514	18	-	-	5	-	-	540
HCM Lane V/C Ratio	0.077	0.001	-	-	0.001	-	-	0.037
HCM Ctrl Dly (s/v)	12.6	8	0	-	7.4	0	-	11.9
HCM Lane LOS	B	A	A	-	A	A	-	B
HCM 95th %tile Q(veh)	0.2	0	-	-	0	-	-	0.1

Intersection	
Int Delay, s/veh	5.5

Movement	WBL	WBR	NBT	NBR	SBL	SBT
Lane Configurations						
Traffic Vol, veh/h	0	55	18	0	14	18
Future Vol, veh/h	0	55	18	0	14	18
Conflicting Peds, #/hr	0	0	0	0	0	0
Sign Control	Stop	Stop	Free	Free	Free	Free
RT Channelized	-	None	-	None	-	None
Storage Length	0	-	-	-	-	-
Veh in Median Storage, #	0	-	0	-	-	0
Grade, %	0	-	0	-	-	0
Peak Hour Factor	81	81	81	81	81	81
Heavy Vehicles, %	0	2	6	0	15	0
Mvmt Flow	0	68	22	0	17	22

Major/Minor	Minor1		Major1		Major2	
Conflicting Flow All	79	22	0	0	22	0
Stage 1	22	-	-	-	-	-
Stage 2	57	-	-	-	-	-
Critical Hdwy	6.4	6.22	-	-	4.25	-
Critical Hdwy Stg 1	5.4	-	-	-	-	-
Critical Hdwy Stg 2	5.4	-	-	-	-	-
Follow-up Hdwy	3.5	3.318	-	-	2.335	-
Pot Cap-1 Maneuver	929	1055	-	-	1513	-
Stage 1	1006	-	-	-	-	-
Stage 2	971	-	-	-	-	-
Platoon blocked, %			-	-		-
Mov Cap-1 Maneuver	918	1055	-	-	1513	-
Mov Cap-2 Maneuver	918	-	-	-	-	-
Stage 1	1006	-	-	-	-	-
Stage 2	960	-	-	-	-	-

Approach	WB	NB	SB
HCM Ctrl Dly, s/v	8.65	0	3.24
HCM LOS	A		

Minor Lane/Major Mvmt	NBT	NBR	WBLn1	SBL	SBT
Capacity (veh/h)	-	-	1055	788	-
HCM Lane V/C Ratio	-	-	0.064	0.011	-
HCM Ctrl Dly (s/v)	-	-	8.6	7.4	0
HCM Lane LOS	-	-	A	A	A
HCM 95th %tile Q(veh)	-	-	0.2	0	-

Intersection	
Int Delay, s/veh	2.3

Movement	WBL	WBR	NBT	NBR	SBL	SBT
Lane Configurations						
Traffic Vol, veh/h	4	208	392	5	276	576
Future Vol, veh/h	4	208	392	5	276	576
Conflicting Peds, #/hr	0	0	0	0	0	0
Sign Control	Stop	Stop	Free	Free	Free	Free
RT Channelized	-	Free	-	Yield	-	None
Storage Length	0	95	-	225	400	-
Veh in Median Storage, #	0	-	0	-	-	0
Grade, %	0	-	0	-	-	0
Peak Hour Factor	81	81	81	81	81	81
Heavy Vehicles, %	0	1	3	0	1	4
Mvmt Flow	5	257	484	6	341	711

Major/Minor	Minor1		Major1		Major2	
Conflicting Flow All	1521	-	0	0	484	0
Stage 1	484	-	-	-	-	-
Stage 2	1037	-	-	-	-	-
Critical Hdwy	6.6	-	-	-	4.115	-
Critical Hdwy Stg 1	5.4	-	-	-	-	-
Critical Hdwy Stg 2	5.8	-	-	-	-	-
Follow-up Hdwy	3.5	-	-	-	2.2095	-
Pot Cap-1 Maneuver	121	0	-	-	1083	-
Stage 1	624	0	-	-	-	-
Stage 2	307	0	-	-	-	-
Platoon blocked, %			-	-		-
Mov Cap-1 Maneuver	83	-	-	-	1083	-
Mov Cap-2 Maneuver	83	-	-	-	-	-
Stage 1	624	-	-	-	-	-
Stage 2	211	-	-	-	-	-

Approach	WB	NB	SB
HCM Ctrl Dly, s/v	51.06	0	3.19
HCM LOS	F		

Minor Lane/Major Mvmt	NBT	NBR	WBLn1	WBLn2	SBL	SBT
Capacity (veh/h)	-	-	83	-	1083	-
HCM Lane V/C Ratio	-	-	0.059	-	0.315	-
HCM Ctrl Dly (s/v)	-	-	51.1	0	9.8	-
HCM Lane LOS	-	-	F	A	A	-
HCM 95th %tile Q(veh)	-	-	0.2	-	1.4	-

Intersection	
Int Delay, s/veh	0.9

Movement	EBL	EBT	WBT	WBR	SBL	SBR
Lane Configurations						
Traffic Vol, veh/h	24	338	192	1	5	32
Future Vol, veh/h	24	338	192	1	5	32
Conflicting Peds, #/hr	0	0	0	0	0	0
Sign Control	Free	Free	Free	Free	Stop	Stop
RT Channelized	-	None	-	None	-	None
Storage Length	-	-	-	-	0	-
Veh in Median Storage, #	-	0	0	-	0	-
Grade, %	-	0	0	-	0	-
Peak Hour Factor	92	92	92	92	92	92
Heavy Vehicles, %	0	3	5	0	0	0
Mvmt Flow	26	367	209	1	5	35

Major/Minor	Major1		Major2		Minor2	
Conflicting Flow All	210	0	-	0	629	209
Stage 1	-	-	-	-	209	-
Stage 2	-	-	-	-	420	-
Critical Hdwy	4.1	-	-	-	6.4	6.2
Critical Hdwy Stg 1	-	-	-	-	5.4	-
Critical Hdwy Stg 2	-	-	-	-	5.4	-
Follow-up Hdwy	2.2	-	-	-	3.5	3.3
Pot Cap-1 Maneuver	1373	-	-	-	450	836
Stage 1	-	-	-	-	831	-
Stage 2	-	-	-	-	668	-
Platoon blocked, %		-	-	-		
Mov Cap-1 Maneuver	1373	-	-	-	439	836
Mov Cap-2 Maneuver	-	-	-	-	439	-
Stage 1	-	-	-	-	811	-
Stage 2	-	-	-	-	668	-

Approach	EB	WB	SB
HCM Ctrl Dly, s/v	0.51	0	10.11
HCM LOS			B

Minor Lane/Major Mvmt	EBL	EBT	WBT	WBR	SBLn1
Capacity (veh/h)	119	-	-	-	745
HCM Lane V/C Ratio	0.019	-	-	-	0.054
HCM Ctrl Dly (s/v)	7.7	0	-	-	10.1
HCM Lane LOS	A	A	-	-	B
HCM 95th %tile Q(veh)	0.1	-	-	-	0.2

Intersection	
Int Delay, s/veh	1.4

Movement	EBL	EBT	EBR	WBL	WBT	WBR	NBL	NBT	NBR	SBL	SBT	SBR
Lane Configurations												
Traffic Vol, veh/h	6	311	27	3	171	19	19	2	4	29	4	1
Future Vol, veh/h	6	311	27	3	171	19	19	2	4	29	4	1
Conflicting Peds, #/hr	0	0	0	0	0	0	0	0	0	0	0	0
Sign Control	Free	Free	Free	Free	Free	Free	Stop	Stop	Stop	Stop	Stop	Stop
RT Channelized	-	-	None	-	-	None	-	-	None	-	-	None
Storage Length	-	-	120	-	-	-	-	-	-	-	-	-
Veh in Median Storage, #	-	0	-	-	0	-	-	0	-	-	0	-
Grade, %	-	0	-	-	0	-	-	0	-	-	0	-
Peak Hour Factor	94	94	94	94	94	94	94	94	94	94	94	94
Heavy Vehicles, %	0	3	0	0	5	0	0	0	0	0	0	0
Mvmt Flow	6	331	29	3	182	20	20	2	4	31	4	1

Major/Minor	Major1			Major2			Minor1			Minor2		
Conflicting Flow All	202	0	0	360	0	0	534	552	331	543	571	192
Stage 1	-	-	-	-	-	-	344	344	-	198	198	-
Stage 2	-	-	-	-	-	-	190	209	-	345	372	-
Critical Hdwy	4.1	-	-	4.1	-	-	7.1	6.5	6.2	7.1	6.5	6.2
Critical Hdwy Stg 1	-	-	-	-	-	-	6.1	5.5	-	6.1	5.5	-
Critical Hdwy Stg 2	-	-	-	-	-	-	6.1	5.5	-	6.1	5.5	-
Follow-up Hdwy	2.2	-	-	2.2	-	-	3.5	4	3.3	3.5	4	3.3
Pot Cap-1 Maneuver	1382	-	-	1210	-	-	460	444	715	454	434	855
Stage 1	-	-	-	-	-	-	676	641	-	808	741	-
Stage 2	-	-	-	-	-	-	816	733	-	675	622	-
Platoon blocked, %		-	-		-	-						
Mov Cap-1 Maneuver	1382	-	-	1210	-	-	451	440	715	445	430	855
Mov Cap-2 Maneuver	-	-	-	-	-	-	451	440	-	445	430	-
Stage 1	-	-	-	-	-	-	672	637	-	806	738	-
Stage 2	-	-	-	-	-	-	808	731	-	665	619	-

Approach	EB	WB	NB	SB
HCM Ctrl Dly, s/v	0.13	0.12	12.97	13.71
HCM LOS			B	B

Minor Lane/Major Mvmt	NBLn1	EBL	EBT	EBR	WBL	WBT	WBR	SBLn1
Capacity (veh/h)	478	34	-	-	27	-	-	449
HCM Lane V/C Ratio	0.056	0.005	-	-	0.003	-	-	0.08
HCM Ctrl Dly (s/v)	13	7.6	0	-	8	0	-	13.7
HCM Lane LOS	B	A	A	-	A	A	-	B
HCM 95th %tile Q(veh)	0.2	0	-	-	0	-	-	0.3

Intersection	
Int Delay, s/veh	3.8

Movement	WBL	WBR	NBT	NBR	SBL	SBT
Lane Configurations						
Traffic Vol, veh/h	1	22	18	6	34	36
Future Vol, veh/h	1	22	18	6	34	36
Conflicting Peds, #/hr	0	0	0	0	0	0
Sign Control	Stop	Stop	Free	Free	Free	Free
RT Channelized	-	None	-	None	-	None
Storage Length	0	-	-	-	-	-
Veh in Median Storage, #	0	-	0	-	-	0
Grade, %	0	-	0	-	-	0
Peak Hour Factor	81	81	81	81	81	81
Heavy Vehicles, %	0	0	0	0	0	0
Mvmt Flow	1	27	22	7	42	44

Major/Minor	Minor1		Major1		Major2	
Conflicting Flow All	154	26	0	0	30	0
Stage 1	26	-	-	-	-	-
Stage 2	128	-	-	-	-	-
Critical Hdwy	6.4	6.2	-	-	4.1	-
Critical Hdwy Stg 1	5.4	-	-	-	-	-
Critical Hdwy Stg 2	5.4	-	-	-	-	-
Follow-up Hdwy	3.5	3.3	-	-	2.2	-
Pot Cap-1 Maneuver	842	1056	-	-	1596	-
Stage 1	1002	-	-	-	-	-
Stage 2	902	-	-	-	-	-
Platoon blocked, %			-	-		-
Mov Cap-1 Maneuver	819	1056	-	-	1596	-
Mov Cap-2 Maneuver	819	-	-	-	-	-
Stage 1	1002	-	-	-	-	-
Stage 2	878	-	-	-	-	-

Approach	WB	NB	SB
HCM Ctrl Dly, s/v	8.55	0	3.55
HCM LOS	A		

Minor Lane/Major Mvmt	NBT	NBR	WBLn1	SBL	SBT
Capacity (veh/h)	-	-	1043	874	-
HCM Lane V/C Ratio	-	-	0.027	0.026	-
HCM Ctrl Dly (s/v)	-	-	8.5	7.3	0
HCM Lane LOS	-	-	A	A	A
HCM 95th %tile Q(veh)	-	-	0.1	0.1	-

Intersection	
Int Delay, s/veh	1.8

Movement	WBL	WBR	NBT	NBR	SBL	SBT
Lane Configurations						
Traffic Vol, veh/h	5	386	876	3	205	522
Future Vol, veh/h	5	386	876	3	205	522
Conflicting Peds, #/hr	0	0	0	0	0	0
Sign Control	Stop	Stop	Free	Free	Free	Free
RT Channelized	-	Free	-	Yield	-	None
Storage Length	0	95	-	225	400	-
Veh in Median Storage, #	0	-	0	-	-	0
Grade, %	0	-	0	-	-	0
Peak Hour Factor	93	93	93	93	93	93
Heavy Vehicles, %	0	2	7	0	4	7
Mvmt Flow	5	415	942	3	220	561

Major/Minor	Minor1		Major1		Major2	
Conflicting Flow All	1663	-	0	0	942	0
Stage 1	942	-	-	-	-	-
Stage 2	722	-	-	-	-	-
Critical Hdwy	6.6	-	-	-	4.16	-
Critical Hdwy Stg 1	5.4	-	-	-	-	-
Critical Hdwy Stg 2	5.8	-	-	-	-	-
Follow-up Hdwy	3.5	-	-	-	2.238	-
Pot Cap-1 Maneuver	98	0	-	-	716	-
Stage 1	382	0	-	-	-	-
Stage 2	448	0	-	-	-	-
Platoon blocked, %			-	-		-
Mov Cap-1 Maneuver	68	-	-	-	716	-
Mov Cap-2 Maneuver	68	-	-	-	-	-
Stage 1	382	-	-	-	-	-
Stage 2	310	-	-	-	-	-

Approach	WB	NB	SB
HCM Ctrl Dly, s/v	62.41	0	3.46
HCM LOS	F		

Minor Lane/Major Mvmt	NBT	NBR	WBLn1	WBLn2	SBL	SBT
Capacity (veh/h)	-	-	68	-	716	-
HCM Lane V/C Ratio	-	-	0.079	-	0.308	-
HCM Ctrl Dly (s/v)	-	-	62.4	0	12.3	-
HCM Lane LOS	-	-	F	A	B	-
HCM 95th %tile Q(veh)	-	-	0.2	-	1.3	-

Intersection	
Int Delay, s/veh	0.8

Movement	EBL	EBT	WBT	WBR	SBL	SBR
Lane Configurations						
Traffic Vol, veh/h	25	152	539	0	2	26
Future Vol, veh/h	25	152	539	0	2	26
Conflicting Peds, #/hr	0	0	0	0	0	0
Sign Control	Free	Free	Free	Free	Stop	Stop
RT Channelized	-	None	-	None	-	None
Storage Length	-	-	-	-	0	-
Veh in Median Storage, #	-	0	0	-	0	-
Grade, %	-	0	0	-	0	-
Peak Hour Factor	95	95	95	95	95	95
Heavy Vehicles, %	6	6	1	0	0	0
Mvmt Flow	26	160	567	0	2	27

Major/Minor	Major1		Major2		Minor2	
Conflicting Flow All	567	0	-	0	780	567
Stage 1	-	-	-	-	567	-
Stage 2	-	-	-	-	213	-
Critical Hdwy	4.16	-	-	-	6.4	6.2
Critical Hdwy Stg 1	-	-	-	-	5.4	-
Critical Hdwy Stg 2	-	-	-	-	5.4	-
Follow-up Hdwy	2.254	-	-	-	3.5	3.3
Pot Cap-1 Maneuver	985	-	-	-	367	527
Stage 1	-	-	-	-	571	-
Stage 2	-	-	-	-	828	-
Platoon blocked, %		-	-	-		
Mov Cap-1 Maneuver	985	-	-	-	356	527
Mov Cap-2 Maneuver	-	-	-	-	356	-
Stage 1	-	-	-	-	555	-
Stage 2	-	-	-	-	828	-

Approach	EB	WB	SB
HCM Ctrl Dly, s/v	1.24	0	12.5
HCM LOS			B

Minor Lane/Major Mvmt	EBL	EBT	WBT	WBR	SBLn1
Capacity (veh/h)	254	-	-	-	509
HCM Lane V/C Ratio	0.027	-	-	-	0.058
HCM Ctrl Dly (s/v)	8.8	0	-	-	12.5
HCM Lane LOS	A	A	-	-	B
HCM 95th %tile Q(veh)	0.1	-	-	-	0.2

Intersection	
Int Delay, s/veh	1.9

Movement	EBL	EBT	EBR	WBL	WBT	WBR	NBL	NBT	NBR	SBL	SBT	SBR
Lane Configurations												
Traffic Vol, veh/h	2	144	16	2	477	56	47	11	0	19	0	11
Future Vol, veh/h	2	144	16	2	477	56	47	11	0	19	0	11
Conflicting Peds, #/hr	0	0	0	0	0	0	0	0	0	0	0	0
Sign Control	Free	Free	Free	Free	Free	Free	Stop	Stop	Stop	Stop	Stop	Stop
RT Channelized	-	-	None	-	-	None	-	-	None	-	-	None
Storage Length	-	-	120	-	-	-	-	-	-	-	-	-
Veh in Median Storage, #	-	0	-	-	0	-	-	0	-	-	0	-
Grade, %	-	0	-	-	0	-	-	0	-	-	0	-
Peak Hour Factor	96	96	96	96	96	96	96	96	96	96	96	96
Heavy Vehicles, %	0	3	40	0	2	0	0	14	0	17	0	0
Mvmt Flow	2	150	17	2	497	58	49	11	0	20	0	11

Major/Minor	Major1			Major2			Minor1			Minor2		
Conflicting Flow All	555	0	0	167	0	0	655	714	150	690	701	526
Stage 1	-	-	-	-	-	-	154	154	-	530	530	-
Stage 2	-	-	-	-	-	-	501	559	-	160	171	-
Critical Hdwy	4.1	-	-	4.1	-	-	7.1	6.64	6.2	7.27	6.5	6.2
Critical Hdwy Stg 1	-	-	-	-	-	-	6.1	5.64	-	6.27	5.5	-
Critical Hdwy Stg 2	-	-	-	-	-	-	6.1	5.64	-	6.27	5.5	-
Follow-up Hdwy	2.2	-	-	2.2	-	-	3.5	4.126	3.3	3.653	4	3.3
Pot Cap-1 Maneuver	1025	-	-	1424	-	-	382	343	902	340	365	556
Stage 1	-	-	-	-	-	-	853	748	-	506	530	-
Stage 2	-	-	-	-	-	-	556	492	-	808	761	-
Platoon blocked, %		-	-		-	-						
Mov Cap-1 Maneuver	1025	-	-	1424	-	-	372	341	902	327	364	556
Mov Cap-2 Maneuver	-	-	-	-	-	-	372	341	-	327	364	-
Stage 1	-	-	-	-	-	-	851	746	-	505	529	-
Stage 2	-	-	-	-	-	-	543	491	-	794	759	-

Approach	EB	WB	NB	SB
HCM Ctrl Dly, s/v	0.11	0.03	16.77	15.16
HCM LOS			C	C

Minor Lane/Major Mvmt	NBLn1	EBL	EBT	EBR	WBL	WBT	WBR	SBLn1
Capacity (veh/h)	366	25	-	-	7	-	-	385
HCM Lane V/C Ratio	0.165	0.002	-	-	0.001	-	-	0.081
HCM Ctrl Dly (s/v)	16.8	8.5	0	-	7.5	0	-	15.2
HCM Lane LOS	C	A	A	-	A	A	-	C
HCM 95th %tile Q(veh)	0.6	0	-	-	0	-	-	0.3

Intersection	
Int Delay, s/veh	5.7

Movement	WBL	WBR	NBT	NBR	SBL	SBT
Lane Configurations						
Traffic Vol, veh/h	0	82	26	0	20	26
Future Vol, veh/h	0	82	26	0	20	26
Conflicting Peds, #/hr	0	0	0	0	0	0
Sign Control	Stop	Stop	Free	Free	Free	Free
RT Channelized	-	None	-	None	-	None
Storage Length	0	-	-	-	-	-
Veh in Median Storage, #	0	-	0	-	-	0
Grade, %	0	-	0	-	-	0
Peak Hour Factor	81	81	81	81	81	81
Heavy Vehicles, %	0	2	6	0	15	0
Mvmt Flow	0	101	32	0	25	32

Major/Minor	Minor1		Major1		Major2	
Conflicting Flow All	114	32	0	0	32	0
Stage 1	32	-	-	-	-	-
Stage 2	81	-	-	-	-	-
Critical Hdwy	6.4	6.22	-	-	4.25	-
Critical Hdwy Stg 1	5.4	-	-	-	-	-
Critical Hdwy Stg 2	5.4	-	-	-	-	-
Follow-up Hdwy	3.5	3.318	-	-	2.335	-
Pot Cap-1 Maneuver	888	1042	-	-	1500	-
Stage 1	996	-	-	-	-	-
Stage 2	947	-	-	-	-	-
Platoon blocked, %			-	-		-
Mov Cap-1 Maneuver	873	1042	-	-	1500	-
Mov Cap-2 Maneuver	873	-	-	-	-	-
Stage 1	996	-	-	-	-	-
Stage 2	931	-	-	-	-	-

Approach	WB	NB	SB
HCM Ctrl Dly, s/v	8.83	0	3.23
HCM LOS	A		

Minor Lane/Major Mvmt	NBT	NBR	WBLn1	SBL	SBT
Capacity (veh/h)	-	-	1042	783	-
HCM Lane V/C Ratio	-	-	0.097	0.016	-
HCM Ctrl Dly (s/v)	-	-	8.8	7.4	0
HCM Lane LOS	-	-	A	A	A
HCM 95th %tile Q(veh)	-	-	0.3	0.1	-

Intersection	
Int Delay, s/veh	4.2

Movement	WBL	WBR	NBT	NBR	SBL	SBT
Lane Configurations						
Traffic Vol, veh/h	6	310	584	8	411	859
Future Vol, veh/h	6	310	584	8	411	859
Conflicting Peds, #/hr	0	0	0	0	0	0
Sign Control	Stop	Stop	Free	Free	Free	Free
RT Channelized	-	Free	-	Yield	-	None
Storage Length	0	95	-	225	400	-
Veh in Median Storage, #	0	-	0	-	-	0
Grade, %	0	-	0	-	-	0
Peak Hour Factor	81	81	81	81	81	81
Heavy Vehicles, %	0	1	3	0	1	4
Mvmt Flow	7	383	721	10	507	1060

Major/Minor	Minor1		Major1		Major2	
Conflicting Flow All	2266	-	0	0	721	0
Stage 1	721	-	-	-	-	-
Stage 2	1545	-	-	-	-	-
Critical Hdwy	6.6	-	-	-	4.115	-
Critical Hdwy Stg 1	5.4	-	-	-	-	-
Critical Hdwy Stg 2	5.8	-	-	-	-	-
Follow-up Hdwy	3.5	-	-	-	2.2095	-
Pot Cap-1 Maneuver	40	0	-	-	884	-
Stage 1	485	0	-	-	-	-
Stage 2	165	0	-	-	-	-
Platoon blocked, %			-	-		-
Mov Cap-1 Maneuver	17	-	-	-	884	-
Mov Cap-2 Maneuver	17	-	-	-	-	-
Stage 1	485	-	-	-	-	-
Stage 2	70	-	-	-	-	-

Approach	WB	NB	SB
HCM Ctrl Dly, s/v	$ 328.81	0	4.66
HCM LOS	F		

Minor Lane/Major Mvmt	NBT	NBR	WBLn1	WBLn2	SBL	SBT
Capacity (veh/h)	-	-	17	-	884	-
HCM Lane V/C Ratio	-	-	0.435	-	0.574	-
HCM Ctrl Dly (s/v)	-	-	$ 328.8	0	14.4	-
HCM Lane LOS	-	-	F	A	B	-
HCM 95th %tile Q(veh)	-	-	1.2	-	3.7	-

Notes	
~: Volume exceeds capacity	$: Delay exceeds 300s
+: Computation Not Defined	*: All major volume in platoon

Intersection	
Int Delay, s/veh	1.1

Movement	EBL	EBT	WBT	WBR	SBL	SBR
Lane Configurations						
Traffic Vol, veh/h	36	504	287	2	8	48
Future Vol, veh/h	36	504	287	2	8	48
Conflicting Peds, #/hr	0	0	0	0	0	0
Sign Control	Free	Free	Free	Free	Stop	Stop
RT Channelized	-	None	-	None	-	None
Storage Length	-	-	-	-	0	-
Veh in Median Storage, #	-	0	0	-	0	-
Grade, %	-	0	0	-	0	-
Peak Hour Factor	92	92	92	92	92	92
Heavy Vehicles, %	0	3	5	0	0	0
Mvmt Flow	39	548	312	2	9	52

Major/Minor	Major1		Major2		Minor2	
Conflicting Flow All	314	0	-	0	939	313
Stage 1	-	-	-	-	313	-
Stage 2	-	-	-	-	626	-
Critical Hdwy	4.1	-	-	-	6.4	6.2
Critical Hdwy Stg 1	-	-	-	-	5.4	-
Critical Hdwy Stg 2	-	-	-	-	5.4	-
Follow-up Hdwy	2.2	-	-	-	3.5	3.3
Pot Cap-1 Maneuver	1258	-	-	-	295	732
Stage 1	-	-	-	-	746	-
Stage 2	-	-	-	-	537	-
Platoon blocked, %		-	-	-		
Mov Cap-1 Maneuver	1258	-	-	-	282	732
Mov Cap-2 Maneuver	-	-	-	-	282	-
Stage 1	-	-	-	-	713	-
Stage 2	-	-	-	-	537	-

Approach	EB	WB	SB
HCM Ctrl Dly, s/v	0.53	0	11.72
HCM LOS			B

Minor Lane/Major Mvmt	EBL	EBT	WBT	WBR	SBLn1
Capacity (veh/h)	120	-	-	-	596
HCM Lane V/C Ratio	0.031	-	-	-	0.102
HCM Ctrl Dly (s/v)	8	0	-	-	11.7
HCM Lane LOS	A	A	-	-	B
HCM 95th %tile Q(veh)	0.1	-	-	-	0.3

Intersection	
Int Delay, s/veh	2

Movement	EBL	EBT	EBR	WBL	WBT	WBR	NBL	NBT	NBR	SBL	SBT	SBR
Lane Configurations												
Traffic Vol, veh/h	9	463	40	5	254	28	28	3	6	43	6	2
Future Vol, veh/h	9	463	40	5	254	28	28	3	6	43	6	2
Conflicting Peds, #/hr	0	0	0	0	0	0	0	0	0	0	0	0
Sign Control	Free	Free	Free	Free	Free	Free	Stop	Stop	Stop	Stop	Stop	Stop
RT Channelized	-	-	None	-	-	None	-	-	None	-	-	None
Storage Length	-	-	120	-	-	-	-	-	-	-	-	-
Veh in Median Storage, #	-	0	-	-	0	-	-	0	-	-	0	-
Grade, %	-	0	-	-	0	-	-	0	-	-	0	-
Peak Hour Factor	94	94	94	94	94	94	94	94	94	94	94	94
Heavy Vehicles, %	0	3	0	0	5	0	0	0	0	0	0	0
Mvmt Flow	10	493	43	5	270	30	30	3	6	46	6	2

Major/Minor	Major1			Major2			Minor1			Minor2		
Conflicting Flow All	300	0	0	535	0	0	796	822	493	809	850	285
Stage 1	-	-	-	-	-	-	512	512	-	296	296	-
Stage 2	-	-	-	-	-	-	284	311	-	513	554	-
Critical Hdwy	4.1	-	-	4.1	-	-	7.1	6.5	6.2	7.1	6.5	6.2
Critical Hdwy Stg 1	-	-	-	-	-	-	6.1	5.5	-	6.1	5.5	-
Critical Hdwy Stg 2	-	-	-	-	-	-	6.1	5.5	-	6.1	5.5	-
Follow-up Hdwy	2.2	-	-	2.2	-	-	3.5	4	3.3	3.5	4	3.3
Pot Cap-1 Maneuver	1273	-	-	1043	-	-	308	311	580	301	300	759
Stage 1	-	-	-	-	-	-	549	540	-	717	672	-
Stage 2	-	-	-	-	-	-	727	662	-	547	517	-
Platoon blocked, %		-	-		-	-						
Mov Cap-1 Maneuver	1273	-	-	1043	-	-	295	306	580	290	295	759
Mov Cap-2 Maneuver	-	-	-	-	-	-	295	306	-	290	295	-
Stage 1	-	-	-	-	-	-	543	534	-	713	668	-
Stage 2	-	-	-	-	-	-	714	658	-	532	511	-

Approach	EB	WB	NB	SB
HCM Ctrl Dly, s/v	0.14	0.15	17.75	19.77
HCM LOS			C	C

Minor Lane/Major Mvmt	NBLn1	EBL	EBT	EBR	WBL	WBT	WBR	SBLn1
Capacity (veh/h)	322	34	-	-	31	-	-	298
HCM Lane V/C Ratio	0.122	0.008	-	-	0.005	-	-	0.182
HCM Ctrl Dly (s/v)	17.7	7.9	0	-	8.5	0	-	19.8
HCM Lane LOS	C	A	A	-	A	A	-	C
HCM 95th %tile Q(veh)	0.4	0	-	-	0	-	-	0.7

Intersection	
Int Delay, s/veh	3.9

Movement	WBL	WBR	NBT	NBR	SBL	SBT
Lane Configurations						
Traffic Vol, veh/h	2	33	26	9	51	54
Future Vol, veh/h	2	33	26	9	51	54
Conflicting Peds, #/hr	0	0	0	0	0	0
Sign Control	Stop	Stop	Free	Free	Free	Free
RT Channelized	-	None	-	None	-	None
Storage Length	0	-	-	-	-	-
Veh in Median Storage, #	0	-	0	-	-	0
Grade, %	0	-	0	-	-	0
Peak Hour Factor	81	81	81	81	81	81
Heavy Vehicles, %	0	0	0	0	0	0
Mvmt Flow	2	41	32	11	63	67

Major/Minor	Minor1		Major1		Major2	
Conflicting Flow All	230	38	0	0	43	0
Stage 1	38	-	-	-	-	-
Stage 2	193	-	-	-	-	-
Critical Hdwy	6.4	6.2	-	-	4.1	-
Critical Hdwy Stg 1	5.4	-	-	-	-	-
Critical Hdwy Stg 2	5.4	-	-	-	-	-
Follow-up Hdwy	3.5	3.3	-	-	2.2	-
Pot Cap-1 Maneuver	762	1040	-	-	1578	-
Stage 1	990	-	-	-	-	-
Stage 2	845	-	-	-	-	-
Platoon blocked, %			-	-		-
Mov Cap-1 Maneuver	731	1040	-	-	1578	-
Mov Cap-2 Maneuver	731	-	-	-	-	-
Stage 1	990	-	-	-	-	-
Stage 2	810	-	-	-	-	-

Approach	WB	NB	SB
HCM Ctrl Dly, s/v	8.7	0	3.58
HCM LOS	A		

Minor Lane/Major Mvmt	NBT	NBR	WBLn1	SBL	SBT
Capacity (veh/h)	-	-	1016	874	-
HCM Lane V/C Ratio	-	-	0.043	0.04	-
HCM Ctrl Dly (s/v)	-	-	8.7	7.4	0
HCM Lane LOS	-	-	A	A	A
HCM 95th %tile Q(veh)	-	-	0.1	0.1	-

APPENDIX I

CAPACITY ANALYSIS RESULTS - BUILD CONDITIONS

Intersection	
Int Delay, s/veh	1.5

Movement	WBL	WBR	NBT	NBR	SBL	SBT
Lane Configurations						
Traffic Vol, veh/h	4	325	588	2	162	350
Future Vol, veh/h	4	325	588	2	162	350
Conflicting Peds, #/hr	0	0	0	0	0	0
Sign Control	Stop	Stop	Free	Free	Free	Free
RT Channelized	-	Free	-	Yield	-	None
Storage Length	0	95	-	225	400	-
Veh in Median Storage, #	0	-	0	-	-	0
Grade, %	0	-	0	-	-	0
Peak Hour Factor	93	93	93	93	93	93
Heavy Vehicles, %	0	2	7	0	4	7
Mvmt Flow	4	349	632	2	174	376

Major/Minor	Minor1		Major1		Major2	
Conflicting Flow All	1169	-	0	0	632	0
Stage 1	632	-	-	-	-	-
Stage 2	537	-	-	-	-	-
Critical Hdwy	6.6	-	-	-	4.16	-
Critical Hdwy Stg 1	5.4	-	-	-	-	-
Critical Hdwy Stg 2	5.8	-	-	-	-	-
Follow-up Hdwy	3.5	-	-	-	2.238	-
Pot Cap-1 Maneuver	202	0	-	-	937	-
Stage 1	533	0	-	-	-	-
Stage 2	556	0	-	-	-	-
Platoon blocked, %			-	-		-
Mov Cap-1 Maneuver	164	-	-	-	937	-
Mov Cap-2 Maneuver	164	-	-	-	-	-
Stage 1	434	-	-	-	-	-
Stage 2	556	-	-	-	-	-

Approach	WB	NB	SB
HCM Ctrl Dly, s/v	27.48	0	3.07
HCM LOS	D		

Minor Lane/Major Mvmt	NBT	NBR	WBLn1	WBLn2	SBL	SBT
Capacity (veh/h)	-	-	164	-	937	-
HCM Lane V/C Ratio	-	-	0.026	-	0.186	-
HCM Ctrl Dly (s/v)	-	-	27.5	0	9.7	-
HCM Lane LOS	-	-	D	A	A	-
HCM 95th %tile Q(veh)	-	-	0.1	-	0.7	-

Intersection	
Int Delay, s/veh	2.3

Movement	EBL	EBT	WBT	WBR	SBL	SBR
Lane Configurations						
Traffic Vol, veh/h	42	102	362	1	5	85
Future Vol, veh/h	42	102	362	1	5	85
Conflicting Peds, #/hr	0	0	0	0	0	0
Sign Control	Free	Free	Free	Free	Stop	Stop
RT Channelized	-	None	-	None	-	None
Storage Length	-	-	-	-	0	-
Veh in Median Storage, #	-	0	0	-	0	-
Grade, %	-	0	0	-	0	-
Peak Hour Factor	95	95	95	95	95	95
Heavy Vehicles, %	6	6	1	0	0	0
Mvmt Flow	44	107	381	1	5	89

Major/Minor	Major1		Major2		Minor2	
Conflicting Flow All	382	0	-	0	577	382
Stage 1	-	-	-	-	382	-
Stage 2	-	-	-	-	196	-
Critical Hdwy	4.16	-	-	-	6.4	6.2
Critical Hdwy Stg 1	-	-	-	-	5.4	-
Critical Hdwy Stg 2	-	-	-	-	5.4	-
Follow-up Hdwy	2.254	-	-	-	3.5	3.3
Pot Cap-1 Maneuver	1155	-	-	-	482	670
Stage 1	-	-	-	-	695	-
Stage 2	-	-	-	-	842	-
Platoon blocked, %		-	-	-		
Mov Cap-1 Maneuver	1155	-	-	-	462	670
Mov Cap-2 Maneuver	-	-	-	-	462	-
Stage 1	-	-	-	-	666	-
Stage 2	-	-	-	-	842	-

Approach	EB	WB	SB
HCM Ctrl Dly, s/v	2.4	0	11.44
HCM LOS			B

Minor Lane/Major Mvmt	EBL	EBT	WBT	WBR	SBLn1
Capacity (veh/h)	525	-	-	-	654
HCM Lane V/C Ratio	0.038	-	-	-	0.145
HCM Ctrl Dly (s/v)	8.2	0	-	-	11.4
HCM Lane LOS	A	A	-	-	B
HCM 95th %tile Q(veh)	0.1	-	-	-	0.5

Intersection	
Int Delay, s/veh	1.5

Movement	EBL	EBT	EBR	WBL	WBT	WBR	NBL	NBT	NBR	SBL	SBT	SBR
Lane Configurations												
Traffic Vol, veh/h	1	97	10	1	321	39	31	7	0	16	0	7
Future Vol, veh/h	1	97	10	1	321	39	31	7	0	16	0	7
Conflicting Peds, #/hr	0	0	0	0	0	0	0	0	0	0	0	0
Sign Control	Free	Free	Free	Free	Free	Free	Stop	Stop	Stop	Stop	Stop	Stop
RT Channelized	-	-	None	-	-	None	-	-	None	-	-	None
Storage Length	-	-	120	-	-	-	-	-	-	-	-	-
Veh in Median Storage, #	-	0	-	-	0	-	-	0	-	-	0	-
Grade, %	-	0	-	-	0	-	-	0	-	-	0	-
Peak Hour Factor	96	96	96	96	96	96	96	96	96	96	96	96
Heavy Vehicles, %	0	3	40	0	2	0	0	14	0	17	0	0
Mvmt Flow	1	101	10	1	334	41	32	7	0	17	0	7

Major/Minor	Major1			Major2			Minor1			Minor2		
Conflicting Flow All	375	0	0	111	0	0	440	480	101	464	470	355
Stage 1	-	-	-	-	-	-	103	103	-	357	357	-
Stage 2	-	-	-	-	-	-	336	377	-	107	114	-
Critical Hdwy	4.1	-	-	4.1	-	-	7.1	6.64	6.2	7.27	6.5	6.2
Critical Hdwy Stg 1	-	-	-	-	-	-	6.1	5.64	-	6.27	5.5	-
Critical Hdwy Stg 2	-	-	-	-	-	-	6.1	5.64	-	6.27	5.5	-
Follow-up Hdwy	2.2	-	-	2.2	-	-	3.5	4.126	3.3	3.653	4	3.3
Pot Cap-1 Maneuver	1195	-	-	1491	-	-	531	468	960	484	494	694
Stage 1	-	-	-	-	-	-	908	787	-	631	632	-
Stage 2	-	-	-	-	-	-	682	595	-	863	805	-
Platoon blocked, %		-	-		-	-						
Mov Cap-1 Maneuver	1195	-	-	1491	-	-	525	467	960	476	493	694
Mov Cap-2 Maneuver	-	-	-	-	-	-	525	467	-	476	493	-
Stage 1	-	-	-	-	-	-	907	786	-	630	632	-
Stage 2	-	-	-	-	-	-	674	595	-	855	805	-

Approach	EB	WB	NB	SB
HCM Ctrl Dly, s/v	0.07	0.02	12.6	12.17
HCM LOS			B	B

Minor Lane/Major Mvmt	NBLn1	EBL	EBT	EBR	WBL	WBT	WBR	SBLn1
Capacity (veh/h)	513	18	-	-	5	-	-	526
HCM Lane V/C Ratio	0.077	0.001	-	-	0.001	-	-	0.046
HCM Ctrl Dly (s/v)	12.6	8	0	-	7.4	0	-	12.2
HCM Lane LOS	B	A	A	-	A	A	-	B
HCM 95th %tile Q(veh)	0.2	0	-	-	0	-	-	0.1

Intersection	
Int Delay, s/veh	6.5

Movement	EBL	EBT	EBR	WBL	WBT	WBR	NBL	NBT	NBR	SBL	SBT	SBR
Lane Configurations		⇕			⇕			⇕			⇕	
Traffic Vol, veh/h	0	4	33	0	2	55	12	18	0	14	18	0
Future Vol, veh/h	0	4	33	0	2	55	12	18	0	14	18	0
Conflicting Peds, #/hr	0	0	0	0	0	0	0	0	0	0	0	0
Sign Control	Stop	Stop	Stop	Stop	Stop	Stop	Free	Free	Free	Free	Free	Free
RT Channelized	-	-	None	-	-	None	-	-	None	-	-	None
Storage Length	-	-	-	-	-	-	-	-	-	-	-	-
Veh in Median Storage, #	-	0	-	-	0	-	-	0	-	-	0	-
Grade, %	-	0	-	-	0	-	-	0	-	-	0	-
Peak Hour Factor	81	81	81	81	81	81	81	81	81	81	81	81
Heavy Vehicles, %	2	2	2	0	2	2	2	6	0	15	0	2
Mvmt Flow	0	5	41	0	2	68	15	22	0	17	22	0

Major/Minor	Minor2			Minor1			Major1			Major2		
Conflicting Flow All	110	109	22	111	109	22	22	0	0	22	0	0
Stage 1	57	57	-	52	52	-	-	-	-	-	-	-
Stage 2	53	52	-	59	57	-	-	-	-	-	-	-
Critical Hdwy	7.12	6.52	6.22	7.1	6.52	6.22	4.12	-	-	4.25	-	-
Critical Hdwy Stg 1	6.12	5.52	-	6.1	5.52	-	-	-	-	-	-	-
Critical Hdwy Stg 2	6.12	5.52	-	6.1	5.52	-	-	-	-	-	-	-
Follow-up Hdwy	3.518	4.018	3.318	3.5	4.018	3.318	2.218	-	-	2.335	-	-
Pot Cap-1 Maneuver	868	781	1055	872	781	1055	1593	-	-	1513	-	-
Stage 1	955	848	-	966	852	-	-	-	-	-	-	-
Stage 2	959	852	-	957	848	-	-	-	-	-	-	-
Platoon blocked, %								-	-		-	-
Mov Cap-1 Maneuver	793	765	1055	815	765	1055	1593	-	-	1513	-	-
Mov Cap-2 Maneuver	793	765	-	815	765	-	-	-	-	-	-	-
Stage 1	944	838	-	957	844	-	-	-	-	-	-	-
Stage 2	887	844	-	904	838	-	-	-	-	-	-	-

Approach	EB	WB	NB	SB
HCM Ctrl Dly, s/v	8.72	8.71	2.91	3.24
HCM LOS	A	A		

Minor Lane/Major Mvmt	NBL	NBT	NBR	EBLn1	WBLn1	SBL	SBT	SBR
Capacity (veh/h)	720	-	-	1013	1041	788	-	-
HCM Lane V/C Ratio	0.009	-	-	0.045	0.068	0.011	-	-
HCM Ctrl Dly (s/v)	7.3	0	-	8.7	8.7	7.4	0	-
HCM Lane LOS	A	A	-	A	A	A	A	-
HCM 95th %tile Q(veh)	0	-	-	0.1	0.2	0	-	-

Intersection	
Int Delay, s/veh	3.2

Movement	EBL	EBR	NBL	NBT	SBT	SBR
Lane Configurations						
Traffic Vol, veh/h	0	38	14	30	52	0
Future Vol, veh/h	0	38	14	30	52	0
Conflicting Peds, #/hr	0	0	0	0	0	0
Sign Control	Stop	Stop	Free	Free	Free	Free
RT Channelized	-	None	-	None	-	None
Storage Length	0	-	-	-	-	-
Veh in Median Storage, #	0	-	-	0	0	-
Grade, %	0	-	-	0	0	-
Peak Hour Factor	92	92	92	92	92	92
Heavy Vehicles, %	2	2	2	2	2	2
Mvmt Flow	0	41	15	33	57	0

Major/Minor	Minor2		Major1		Major2	
Conflicting Flow All	120	57	57	0	-	0
Stage 1	57	-	-	-	-	-
Stage 2	63	-	-	-	-	-
Critical Hdwy	6.42	6.22	4.12	-	-	-
Critical Hdwy Stg 1	5.42	-	-	-	-	-
Critical Hdwy Stg 2	5.42	-	-	-	-	-
Follow-up Hdwy	3.518	3.318	2.218	-	-	-
Pot Cap-1 Maneuver	876	1010	1548	-	-	-
Stage 1	966	-	-	-	-	-
Stage 2	960	-	-	-	-	-
Platoon blocked, %				-	-	-
Mov Cap-1 Maneuver	867	1010	1548	-	-	-
Mov Cap-2 Maneuver	867	-	-	-	-	-
Stage 1	956	-	-	-	-	-
Stage 2	960	-	-	-	-	-

Approach	EB	NB	SB
HCM Ctrl Dly, s/v	8.72	2.34	0
HCM LOS	A		

Minor Lane/Major Mvmt	NBL	NBT	EBLn1	SBT	SBR
Capacity (veh/h)	573	-	1010	-	-
HCM Lane V/C Ratio	0.01	-	0.041	-	-
HCM Ctrl Dly (s/v)	7.3	0	8.7	-	-
HCM Lane LOS	A	A	A	-	-
HCM 95th %tile Q(veh)	0	-	0.1	-	-

Intersection	
Int Delay, s/veh	3

Movement	WBL	WBR	NBT	NBR	SBL	SBT
Lane Configurations						
Traffic Vol, veh/h	4	253	392	6	351	576
Future Vol, veh/h	4	253	392	6	351	576
Conflicting Peds, #/hr	0	0	0	0	0	0
Sign Control	Stop	Stop	Free	Free	Free	Free
RT Channelized	-	Free	-	Yield	-	None
Storage Length	0	95	-	225	400	-
Veh in Median Storage, #	0	-	0	-	-	0
Grade, %	0	-	0	-	-	0
Peak Hour Factor	81	81	81	81	81	81
Heavy Vehicles, %	0	1	3	0	1	4
Mvmt Flow	5	312	484	7	433	711

Major/Minor	Minor1		Major1		Major2	
Conflicting Flow All	1706	-	0	0	484	0
Stage 1	484	-	-	-	-	-
Stage 2	1222	-	-	-	-	-
Critical Hdwy	6.6	-	-	-	4.115	-
Critical Hdwy Stg 1	5.4	-	-	-	-	-
Critical Hdwy Stg 2	5.8	-	-	-	-	-
Follow-up Hdwy	3.5	-	-	-	2.2095	-
Pot Cap-1 Maneuver	92	0	-	-	1083	-
Stage 1	624	0	-	-	-	-
Stage 2	245	0	-	-	-	-
Platoon blocked, %			-	-		-
Mov Cap-1 Maneuver	55	-	-	-	1083	-
Mov Cap-2 Maneuver	55	-	-	-	-	-
Stage 1	374	-	-	-	-	-
Stage 2	245	-	-	-	-	-

Approach	WB	NB	SB
HCM Ctrl Dly, s/v	76.27	0	3.98
HCM LOS	F		

Minor Lane/Major Mvmt	NBT	NBR	WBLn1	WBLn2	SBL	SBT
Capacity (veh/h)	-	-	55	-	1083	-
HCM Lane V/C Ratio	-	-	0.089	-	0.4	-
HCM Ctrl Dly (s/v)	-	-	76.3	0	10.5	-
HCM Lane LOS	-	-	F	A	B	-
HCM 95th %tile Q(veh)	-	-	0.3	-	2	-

Intersection	
Int Delay, s/veh	2.4

Movement	EBL	EBT	WBT	WBR	SBL	SBR
Lane Configurations						
Traffic Vol, veh/h	100	338	192	5	8	77
Future Vol, veh/h	100	338	192	5	8	77
Conflicting Peds, #/hr	0	0	0	0	0	0
Sign Control	Free	Free	Free	Free	Stop	Stop
RT Channelized	-	None	-	None	-	None
Storage Length	-	-	-	-	0	-
Veh in Median Storage, #	-	0	0	-	0	-
Grade, %	-	0	0	-	0	-
Peak Hour Factor	92	92	92	92	92	92
Heavy Vehicles, %	0	3	5	0	0	0
Mvmt Flow	109	367	209	5	9	84

Major/Minor	Major1		Major2		Minor2	
Conflicting Flow All	214	0	-	0	796	211
Stage 1	-	-	-	-	211	-
Stage 2	-	-	-	-	585	-
Critical Hdwy	4.1	-	-	-	6.4	6.2
Critical Hdwy Stg 1	-	-	-	-	5.4	-
Critical Hdwy Stg 2	-	-	-	-	5.4	-
Follow-up Hdwy	2.2	-	-	-	3.5	3.3
Pot Cap-1 Maneuver	1368	-	-	-	359	834
Stage 1	-	-	-	-	829	-
Stage 2	-	-	-	-	561	-
Platoon blocked, %		-	-	-		
Mov Cap-1 Maneuver	1368	-	-	-	323	834
Mov Cap-2 Maneuver	-	-	-	-	323	-
Stage 1	-	-	-	-	746	-
Stage 2	-	-	-	-	561	-

Approach	EB	WB	SB
HCM Ctrl Dly, s/v	1.79	0	10.68
HCM LOS			B

Minor Lane/Major Mvmt	EBL	EBT	WBT	WBR	SBLn1
Capacity (veh/h)	411	-	-	-	726
HCM Lane V/C Ratio	0.079	-	-	-	0.127
HCM Ctrl Dly (s/v)	7.9	0	-	-	10.7
HCM Lane LOS	A	A	-	-	B
HCM 95th %tile Q(veh)	0.3	-	-	-	0.4

Intersection	
Int Delay, s/veh	1.5

Movement	EBL	EBT	EBR	WBL	WBT	WBR	NBL	NBT	NBR	SBL	SBT	SBR
Lane Configurations												
Traffic Vol, veh/h	6	311	27	3	175	24	19	2	4	32	4	1
Future Vol, veh/h	6	311	27	3	175	24	19	2	4	32	4	1
Conflicting Peds, #/hr	0	0	0	0	0	0	0	0	0	0	0	0
Sign Control	Free	Free	Free	Free	Free	Free	Stop	Stop	Stop	Stop	Stop	Stop
RT Channelized	-	-	None	-	-	None	-	-	None	-	-	None
Storage Length	-	-	120	-	-	-	-	-	-	-	-	-
Veh in Median Storage, #	-	0	-	-	0	-	-	0	-	-	0	-
Grade, %	-	0	-	-	0	-	-	0	-	-	0	-
Peak Hour Factor	94	94	94	94	94	94	94	94	94	94	94	94
Heavy Vehicles, %	0	3	0	0	5	0	0	0	0	0	0	0
Mvmt Flow	6	331	29	3	186	26	20	2	4	34	4	1

Major/Minor	Major1			Major2			Minor1			Minor2		
Conflicting Flow All	212	0	0	360	0	0	538	562	331	550	578	199
Stage 1	-	-	-	-	-	-	344	344	-	205	205	-
Stage 2	-	-	-	-	-	-	195	218	-	345	372	-
Critical Hdwy	4.1	-	-	4.1	-	-	7.1	6.5	6.2	7.1	6.5	6.2
Critical Hdwy Stg 1	-	-	-	-	-	-	6.1	5.5	-	6.1	5.5	-
Critical Hdwy Stg 2	-	-	-	-	-	-	6.1	5.5	-	6.1	5.5	-
Follow-up Hdwy	2.2	-	-	2.2	-	-	3.5	4	3.3	3.5	4	3.3
Pot Cap-1 Maneuver	1371	-	-	1210	-	-	457	439	715	449	430	847
Stage 1	-	-	-	-	-	-	676	641	-	801	736	-
Stage 2	-	-	-	-	-	-	812	726	-	675	622	-
Platoon blocked, %		-	-		-	-						
Mov Cap-1 Maneuver	1371	-	-	1210	-	-	448	435	715	440	426	847
Mov Cap-2 Maneuver	-	-	-	-	-	-	448	435	-	440	426	-
Stage 1	-	-	-	-	-	-	672	637	-	799	733	-
Stage 2	-	-	-	-	-	-	804	724	-	665	619	-

Approach	EB	WB	NB	SB
HCM Ctrl Dly, s/v	0.13	0.12	13.03	13.89
HCM LOS			B	B

Minor Lane/Major Mvmt	NBLn1	EBL	EBT	EBR	WBL	WBT	WBR	SBLn1
Capacity (veh/h)	475	34	-	-	26	-	-	444
HCM Lane V/C Ratio	0.056	0.005	-	-	0.003	-	-	0.089
HCM Ctrl Dly (s/v)	13	7.6	0	-	8	0	-	13.9
HCM Lane LOS	B	A	A	-	A	A	-	B
HCM 95th %tile Q(veh)	0.2	0	-	-	0	-	-	0.3

Intersection	
Int Delay, s/veh	5.4

Movement	EBL	EBT	EBR	WBL	WBT	WBR	NBL	NBT	NBR	SBL	SBT	SBR
Lane Configurations												
Traffic Vol, veh/h	0	3	22	1	5	22	37	18	6	34	36	0
Future Vol, veh/h	0	3	22	1	5	22	37	18	6	34	36	0
Conflicting Peds, #/hr	0	0	0	0	0	0	0	0	0	0	0	0
Sign Control	Stop	Stop	Stop	Stop	Stop	Stop	Free	Free	Free	Free	Free	Free
RT Channelized	-	-	None	-	-	None	-	-	None	-	-	None
Storage Length	-	-	-	-	-	-	-	-	-	-	-	-
Veh in Median Storage, #	-	0	-	-	0	-	-	0	-	-	0	-
Grade, %	-	0	-	-	0	-	-	0	-	-	0	-
Peak Hour Factor	81	81	81	81	81	81	81	81	81	81	81	81
Heavy Vehicles, %	2	2	2	0	2	0	2	0	0	0	0	2
Mvmt Flow	0	4	27	1	6	27	46	22	7	42	44	0

Major/Minor	Minor2			Minor1			Major1			Major2		
Conflicting Flow All	245	249	44	248	246	26	44	0	0	30	0	0
Stage 1	128	128	-	117	117	-	-	-	-	-	-	-
Stage 2	117	121	-	130	128	-	-	-	-	-	-	-
Critical Hdwy	7.12	6.52	6.22	7.1	6.52	6.2	4.12	-	-	4.1	-	-
Critical Hdwy Stg 1	6.12	5.52	-	6.1	5.52	-	-	-	-	-	-	-
Critical Hdwy Stg 2	6.12	5.52	-	6.1	5.52	-	-	-	-	-	-	-
Follow-up Hdwy	3.518	4.018	3.318	3.5	4.018	3.3	2.218	-	-	2.2	-	-
Pot Cap-1 Maneuver	709	653	1026	710	657	1056	1564	-	-	1596	-	-
Stage 1	875	790	-	892	799	-	-	-	-	-	-	-
Stage 2	888	796	-	878	790	-	-	-	-	-	-	-
Platoon blocked, %								-	-		-	-
Mov Cap-1 Maneuver	646	617	1026	649	620	1056	1564	-	-	1596	-	-
Mov Cap-2 Maneuver	646	617	-	649	620	-	-	-	-	-	-	-
Stage 1	852	769	-	866	775	-	-	-	-	-	-	-
Stage 2	833	772	-	828	769	-	-	-	-	-	-	-

Approach	EB	WB	NB	SB
HCM Ctrl Dly, s/v	8.92	9.07	4.47	3.55
HCM LOS	A	A		

Minor Lane/Major Mvmt	NBL	NBT	NBR	EBLn1	WBLn1	SBL	SBT	SBR
Capacity (veh/h)	1040	-	-	950	920	874	-	-
HCM Lane V/C Ratio	0.029	-	-	0.032	0.038	0.026	-	-
HCM Ctrl Dly (s/v)	7.4	0	-	8.9	9.1	7.3	0	-
HCM Lane LOS	A	A	-	A	A	A	A	-
HCM 95th %tile Q(veh)	0.1	-	-	0.1	0.1	0.1	-	-

Intersection	
Int Delay, s/veh	2.9

Movement	EBL	EBR	NBL	NBT	SBT	SBR
Lane Configurations						
Traffic Vol, veh/h	0	26	43	62	59	0
Future Vol, veh/h	0	26	43	62	59	0
Conflicting Peds, #/hr	0	0	0	0	0	0
Sign Control	Stop	Stop	Free	Free	Free	Free
RT Channelized	-	None	-	None	-	None
Storage Length	0	-	-	-	-	-
Veh in Median Storage, #	0	-	-	0	0	-
Grade, %	0	-	-	0	0	-
Peak Hour Factor	92	92	92	92	92	92
Heavy Vehicles, %	2	2	2	2	2	2
Mvmt Flow	0	28	47	67	64	0

Major/Minor	Minor2		Major1		Major2	
Conflicting Flow All	225	64	64	0	-	0
Stage 1	64	-	-	-	-	-
Stage 2	161	-	-	-	-	-
Critical Hdwy	6.42	6.22	4.12	-	-	-
Critical Hdwy Stg 1	5.42	-	-	-	-	-
Critical Hdwy Stg 2	5.42	-	-	-	-	-
Follow-up Hdwy	3.518	3.318	2.218	-	-	-
Pot Cap-1 Maneuver	763	1000	1538	-	-	-
Stage 1	959	-	-	-	-	-
Stage 2	868	-	-	-	-	-
Platoon blocked, %				-	-	-
Mov Cap-1 Maneuver	739	1000	1538	-	-	-
Mov Cap-2 Maneuver	739	-	-	-	-	-
Stage 1	928	-	-	-	-	-
Stage 2	868	-	-	-	-	-

Approach	EB	NB	SB
HCM Ctrl Dly, s/v	8.7	3.04	0
HCM LOS	A		

Minor Lane/Major Mvmt	NBL	NBT	EBLn1	SBT	SBR
Capacity (veh/h)	737	-	1000	-	-
HCM Lane V/C Ratio	0.03	-	0.028	-	-
HCM Ctrl Dly (s/v)	7.4	0	8.7	-	-
HCM Lane LOS	A	A	A	-	-
HCM 95th %tile Q(veh)	0.1	-	0.1	-	-

Intersection	
Int Delay, s/veh	2

Movement	WBL	WBR	NBT	NBR	SBL	SBT
Lane Configurations						
Traffic Vol, veh/h	6	452	876	3	230	522
Future Vol, veh/h	6	452	876	3	230	522
Conflicting Peds, #/hr	0	0	0	0	0	0
Sign Control	Stop	Stop	Free	Free	Free	Free
RT Channelized	-	Free	-	Yield	-	None
Storage Length	0	95	-	225	400	-
Veh in Median Storage, #	0	-	0	-	-	0
Grade, %	0	-	0	-	-	0
Peak Hour Factor	93	93	93	93	93	93
Heavy Vehicles, %	0	2	7	0	4	7
Mvmt Flow	6	486	942	3	247	561

Major/Minor	Minor1		Major1		Major2	
Conflicting Flow All	1717	-	0	0	942	0
Stage 1	942	-	-	-	-	-
Stage 2	775	-	-	-	-	-
Critical Hdwy	6.6	-	-	-	4.16	-
Critical Hdwy Stg 1	5.4	-	-	-	-	-
Critical Hdwy Stg 2	5.8	-	-	-	-	-
Follow-up Hdwy	3.5	-	-	-	2.238	-
Pot Cap-1 Maneuver	91	0	-	-	716	-
Stage 1	382	0	-	-	-	-
Stage 2	420	0	-	-	-	-
Platoon blocked, %			-	-		-
Mov Cap-1 Maneuver	59	-	-	-	716	-
Mov Cap-2 Maneuver	59	-	-	-	-	-
Stage 1	250	-	-	-	-	-
Stage 2	420	-	-	-	-	-

Approach	WB	NB	SB
HCM Ctrl Dly, s/v	72.81	0	3.87
HCM LOS	F		

Minor Lane/Major Mvmt	NBT	NBR	WBLn1	WBLn2	SBL	SBT
Capacity (veh/h)	-	-	59	-	716	-
HCM Lane V/C Ratio	-	-	0.109	-	0.346	-
HCM Ctrl Dly (s/v)	-	-	72.8	0	12.7	-
HCM Lane LOS	-	-	F	A	B	-
HCM 95th %tile Q(veh)	-	-	0.3	-	1.5	-

Intersection	
Int Delay, s/veh	2.2

Movement	EBL	EBT	WBT	WBR	SBL	SBR
Lane Configurations						
Traffic Vol, veh/h	50	152	539	1	6	93
Future Vol, veh/h	50	152	539	1	6	93
Conflicting Peds, #/hr	0	0	0	0	0	0
Sign Control	Free	Free	Free	Free	Stop	Stop
RT Channelized	-	None	-	None	-	None
Storage Length	-	-	-	-	0	-
Veh in Median Storage, #	-	0	0	-	0	-
Grade, %	-	0	0	-	0	-
Peak Hour Factor	95	95	95	95	95	95
Heavy Vehicles, %	6	6	1	0	0	0
Mvmt Flow	53	160	567	1	6	98

Major/Minor	Major1		Major2		Minor2	
Conflicting Flow All	568	0	-	0	833	568
Stage 1	-	-	-	-	568	-
Stage 2	-	-	-	-	265	-
Critical Hdwy	4.16	-	-	-	6.4	6.2
Critical Hdwy Stg 1	-	-	-	-	5.4	-
Critical Hdwy Stg 2	-	-	-	-	5.4	-
Follow-up Hdwy	2.254	-	-	-	3.5	3.3
Pot Cap-1 Maneuver	984	-	-	-	341	526
Stage 1	-	-	-	-	571	-
Stage 2	-	-	-	-	784	-
Platoon blocked, %		-	-	-		
Mov Cap-1 Maneuver	984	-	-	-	321	526
Mov Cap-2 Maneuver	-	-	-	-	321	-
Stage 1	-	-	-	-	538	-
Stage 2	-	-	-	-	784	-

Approach	EB	WB	SB
HCM Ctrl Dly, s/v	2.19	0	13.94
HCM LOS			B

Minor Lane/Major Mvmt	EBL	EBT	WBT	WBR	SBLn1
Capacity (veh/h)	446	-	-	-	507
HCM Lane V/C Ratio	0.053	-	-	-	0.206
HCM Ctrl Dly (s/v)	8.9	0	-	-	13.9
HCM Lane LOS	A	A	-	-	B
HCM 95th %tile Q(veh)	0.2	-	-	-	0.8

Intersection	
Int Delay, s/veh	1.9

Movement	EBL	EBT	EBR	WBL	WBT	WBR	NBL	NBT	NBR	SBL	SBT	SBR
Lane Configurations												
Traffic Vol, veh/h	2	144	16	2	478	58	47	11	0	23	0	11
Future Vol, veh/h	2	144	16	2	478	58	47	11	0	23	0	11
Conflicting Peds, #/hr	0	0	0	0	0	0	0	0	0	0	0	0
Sign Control	Free	Free	Free	Free	Free	Free	Stop	Stop	Stop	Stop	Stop	Stop
RT Channelized	-	-	None	-	-	None	-	-	None	-	-	None
Storage Length	-	-	120	-	-	-	-	-	-	-	-	-
Veh in Median Storage, #	-	0	-	-	0	-	-	0	-	-	0	-
Grade, %	-	0	-	-	0	-	-	0	-	-	0	-
Peak Hour Factor	96	96	96	96	96	96	96	96	96	96	96	96
Heavy Vehicles, %	0	3	40	0	2	0	0	14	0	17	0	0
Mvmt Flow	2	150	17	2	498	60	49	11	0	24	0	11

Major/Minor	Major1			Major2			Minor1			Minor2		
Conflicting Flow All	558	0	0	167	0	0	656	717	150	692	703	528
Stage 1	-	-	-	-	-	-	154	154	-	532	532	-
Stage 2	-	-	-	-	-	-	502	563	-	160	171	-
Critical Hdwy	4.1	-	-	4.1	-	-	7.1	6.64	6.2	7.27	6.5	6.2
Critical Hdwy Stg 1	-	-	-	-	-	-	6.1	5.64	-	6.27	5.5	-
Critical Hdwy Stg 2	-	-	-	-	-	-	6.1	5.64	-	6.27	5.5	-
Follow-up Hdwy	2.2	-	-	2.2	-	-	3.5	4.126	3.3	3.653	4	3.3
Pot Cap-1 Maneuver	1023	-	-	1424	-	-	381	341	902	339	364	554
Stage 1	-	-	-	-	-	-	853	748	-	505	529	-
Stage 2	-	-	-	-	-	-	555	490	-	808	761	-
Platoon blocked, %		-	-		-	-						
Mov Cap-1 Maneuver	1023	-	-	1424	-	-	372	340	902	326	363	554
Mov Cap-2 Maneuver	-	-	-	-	-	-	372	340	-	326	363	-
Stage 1	-	-	-	-	-	-	851	746	-	504	528	-
Stage 2	-	-	-	-	-	-	543	489	-	794	759	-

Approach	EB	WB	NB	SB
HCM Ctrl Dly, s/v	0.11	0.03	16.8	15.56
HCM LOS			C	C

Minor Lane/Major Mvmt	NBLn1	EBL	EBT	EBR	WBL	WBT	WBR	SBLn1
Capacity (veh/h)	365	25	-	-	7	-	-	376
HCM Lane V/C Ratio	0.165	0.002	-	-	0.001	-	-	0.094
HCM Ctrl Dly (s/v)	16.8	8.5	0	-	7.5	0	-	15.6
HCM Lane LOS	C	A	A	-	A	A	-	C
HCM 95th %tile Q(veh)	0.6	0	-	-	0	-	-	0.3

Intersection	
Int Delay, s/veh	6.4

Movement	EBL	EBT	EBR	WBL	WBT	WBR	NBL	NBT	NBR	SBL	SBT	SBR
Lane Configurations		⇕			⇕			⇕			⇕	
Traffic Vol, veh/h	0	4	33	0	2	82	12	26	0	20	26	0
Future Vol, veh/h	0	4	33	0	2	82	12	26	0	20	26	0
Conflicting Peds, #/hr	0	0	0	0	0	0	0	0	0	0	0	0
Sign Control	Stop	Stop	Stop	Stop	Stop	Stop	Free	Free	Free	Free	Free	Free
RT Channelized	-	-	None	-	-	None	-	-	None	-	-	None
Storage Length	-	-	-	-	-	-	-	-	-	-	-	-
Veh in Median Storage, #	-	0	-	-	0	-	-	0	-	-	0	-
Grade, %	-	0	-	-	0	-	-	0	-	-	0	-
Peak Hour Factor	81	81	81	81	81	81	81	81	81	81	81	81
Heavy Vehicles, %	2	2	2	0	2	2	2	6	0	15	0	2
Mvmt Flow	0	5	41	0	2	101	15	32	0	25	32	0

Major/Minor	Minor2			Minor1			Major1			Major2		
Conflicting Flow All	144	143	32	146	143	32	32	0	0	32	0	0
Stage 1	81	81	-	62	62	-	-	-	-	-	-	-
Stage 2	63	62	-	84	81	-	-	-	-	-	-	-
Critical Hdwy	7.12	6.52	6.22	7.1	6.52	6.22	4.12	-	-	4.25	-	-
Critical Hdwy Stg 1	6.12	5.52	-	6.1	5.52	-	-	-	-	-	-	-
Critical Hdwy Stg 2	6.12	5.52	-	6.1	5.52	-	-	-	-	-	-	-
Follow-up Hdwy	3.518	4.018	3.318	3.5	4.018	3.318	2.218	-	-	2.335	-	-
Pot Cap-1 Maneuver	825	748	1042	828	748	1042	1580	-	-	1500	-	-
Stage 1	927	827	-	954	843	-	-	-	-	-	-	-
Stage 2	948	843	-	929	827	-	-	-	-	-	-	-
Platoon blocked, %								-	-		-	-
Mov Cap-1 Maneuver	723	728	1042	769	728	1042	1580	-	-	1500	-	-
Mov Cap-2 Maneuver	723	728	-	769	728	-	-	-	-	-	-	-
Stage 1	911	813	-	945	835	-	-	-	-	-	-	-
Stage 2	845	835	-	872	813	-	-	-	-	-	-	-

Approach	EB	WB	NB	SB
HCM Ctrl Dly, s/v	8.79	8.88	2.31	3.23
HCM LOS	A	A		

Minor Lane/Major Mvmt	NBL	NBT	NBR	EBLn1	WBLn1	SBL	SBT	SBR
Capacity (veh/h)	568	-	-	995	1031	783	-	-
HCM Lane V/C Ratio	0.009	-	-	0.046	0.101	0.016	-	-
HCM Ctrl Dly (s/v)	7.3	0	-	8.8	8.9	7.4	0	-
HCM Lane LOS	A	A	-	A	A	A	A	-
HCM 95th %tile Q(veh)	0	-	-	0.1	0.3	0.1	-	-

Intersection	
Int Delay, s/veh	2.9

Movement	EBL	EBR	NBL	NBT	SBT	SBR
Lane Configurations						
Traffic Vol, veh/h	0	38	14	38	61	0
Future Vol, veh/h	0	38	14	38	61	0
Conflicting Peds, #/hr	0	0	0	0	0	0
Sign Control	Stop	Stop	Free	Free	Free	Free
RT Channelized	-	None	-	None	-	None
Storage Length	0	-	-	-	-	-
Veh in Median Storage, #	0	-	-	0	0	-
Grade, %	0	-	-	0	0	-
Peak Hour Factor	92	92	92	92	92	92
Heavy Vehicles, %	2	2	2	2	2	2
Mvmt Flow	0	41	15	41	66	0

Major/Minor	Minor2		Major1		Major2	
Conflicting Flow All	138	66	66	0	-	0
Stage 1	66	-	-	-	-	-
Stage 2	72	-	-	-	-	-
Critical Hdwy	6.42	6.22	4.12	-	-	-
Critical Hdwy Stg 1	5.42	-	-	-	-	-
Critical Hdwy Stg 2	5.42	-	-	-	-	-
Follow-up Hdwy	3.518	3.318	2.218	-	-	-
Pot Cap-1 Maneuver	855	997	1535	-	-	-
Stage 1	956	-	-	-	-	-
Stage 2	951	-	-	-	-	-
Platoon blocked, %				-	-	-
Mov Cap-1 Maneuver	847	997	1535	-	-	-
Mov Cap-2 Maneuver	847	-	-	-	-	-
Stage 1	947	-	-	-	-	-
Stage 2	951	-	-	-	-	-

Approach	EB	NB	SB
HCM Ctrl Dly, s/v	8.77	1.98	0
HCM LOS	A		

Minor Lane/Major Mvmt	NBL	NBT	EBLn1	SBT	SBR
Capacity (veh/h)	485	-	997	-	-
HCM Lane V/C Ratio	0.01	-	0.041	-	-
HCM Ctrl Dly (s/v)	7.4	0	8.8	-	-
HCM Lane LOS	A	A	A	-	-
HCM 95th %tile Q(veh)	0	-	0.1	-	-

Intersection	
Int Delay, s/veh	6.4

Movement	WBL	WBR	NBT	NBR	SBL	SBT
Lane Configurations						
Traffic Vol, veh/h	6	355	584	9	486	859
Future Vol, veh/h	6	355	584	9	486	859
Conflicting Peds, #/hr	0	0	0	0	0	0
Sign Control	Stop	Stop	Free	Free	Free	Free
RT Channelized	-	Free	-	Yield	-	None
Storage Length	0	95	-	225	400	-
Veh in Median Storage, #	0	-	0	-	-	0
Grade, %	0	-	0	-	-	0
Peak Hour Factor	81	81	81	81	81	81
Heavy Vehicles, %	0	1	3	0	1	4
Mvmt Flow	7	438	721	11	600	1060

Major/Minor	Minor1		Major1		Major2	
Conflicting Flow All	2451	-	0	0	721	0
Stage 1	721	-	-	-	-	-
Stage 2	1730	-	-	-	-	-
Critical Hdwy	6.6	-	-	-	4.115	-
Critical Hdwy Stg 1	5.4	-	-	-	-	-
Critical Hdwy Stg 2	5.8	-	-	-	-	-
Follow-up Hdwy	3.5	-	-	-	2.2095	-
Pot Cap-1 Maneuver	30	0	-	-	884	-
Stage 1	485	0	-	-	-	-
Stage 2	131	0	-	-	-	-
Platoon blocked, %			-	-		-
Mov Cap-1 Maneuver	10	-	-	-	884	-
Mov Cap-2 Maneuver	10	-	-	-	-	-
Stage 1	156	-	-	-	-	-
Stage 2	131	-	-	-	-	-

Approach	WB	NB	SB
HCM Ctrl Dly, s/v	$ 683.54	0	6.22
HCM LOS	F		

Minor Lane/Major Mvmt	NBT	NBR	WBLn1	WBLn2	SBL	SBT
Capacity (veh/h)	-	-	10	-	884	-
HCM Lane V/C Ratio	-	-	0.763	-	0.678	-
HCM Ctrl Dly (s/v)	-	-	$ 683.5	0	17.2	-
HCM Lane LOS	-	-	F	A	C	-
HCM 95th %tile Q(veh)	-	-	1.5	-	5.5	-

Notes	
~: Volume exceeds capacity	$: Delay exceeds 300s
+: Computation Not Defined	*: All major volume in platoon

Intersection	
Int Delay, s/veh	2.2

Movement	EBL	EBT	WBT	WBR	SBL	SBR
Lane Configurations						
Traffic Vol, veh/h	112	504	287	6	11	93
Future Vol, veh/h	112	504	287	6	11	93
Conflicting Peds, #/hr	0	0	0	0	0	0
Sign Control	Free	Free	Free	Free	Stop	Stop
RT Channelized	-	None	-	None	-	None
Storage Length	-	-	-	-	0	-
Veh in Median Storage, #	-	0	0	-	0	-
Grade, %	-	0	0	-	0	-
Peak Hour Factor	92	92	92	92	92	92
Heavy Vehicles, %	0	3	5	0	0	0
Mvmt Flow	122	548	312	7	12	101

Major/Minor	Major1		Major2		Minor2	
Conflicting Flow All	318	0	-	0	1107	315
Stage 1	-	-	-	-	315	-
Stage 2	-	-	-	-	791	-
Critical Hdwy	4.1	-	-	-	6.4	6.2
Critical Hdwy Stg 1	-	-	-	-	5.4	-
Critical Hdwy Stg 2	-	-	-	-	5.4	-
Follow-up Hdwy	2.2	-	-	-	3.5	3.3
Pot Cap-1 Maneuver	1253	-	-	-	235	730
Stage 1	-	-	-	-	744	-
Stage 2	-	-	-	-	450	-
Platoon blocked, %		-	-	-		
Mov Cap-1 Maneuver	1253	-	-	-	202	730
Mov Cap-2 Maneuver	-	-	-	-	202	-
Stage 1	-	-	-	-	640	-
Stage 2	-	-	-	-	450	-

Approach	EB	WB	SB
HCM Ctrl Dly, s/v	1.49	0	12.84
HCM LOS			B

Minor Lane/Major Mvmt	EBL	EBT	WBT	WBR	SBLn1
Capacity (veh/h)	327	-	-	-	572
HCM Lane V/C Ratio	0.097	-	-	-	0.198
HCM Ctrl Dly (s/v)	8.2	0	-	-	12.8
HCM Lane LOS	A	A	-	-	B
HCM 95th %tile Q(veh)	0.3	-	-	-	0.7

Intersection	
Int Delay, s/veh	2.1

Movement	EBL	EBT	EBR	WBL	WBT	WBR	NBL	NBT	NBR	SBL	SBT	SBR
Lane Configurations												
Traffic Vol, veh/h	9	463	40	5	258	33	28	3	6	46	6	2
Future Vol, veh/h	9	463	40	5	258	33	28	3	6	46	6	2
Conflicting Peds, #/hr	0	0	0	0	0	0	0	0	0	0	0	0
Sign Control	Free	Free	Free	Free	Free	Free	Stop	Stop	Stop	Stop	Stop	Stop
RT Channelized	-	-	None	-	-	None	-	-	None	-	-	None
Storage Length	-	-	120	-	-	-	-	-	-	-	-	-
Veh in Median Storage, #	-	0	-	-	0	-	-	0	-	-	0	-
Grade, %	-	0	-	-	0	-	-	0	-	-	0	-
Peak Hour Factor	94	94	94	94	94	94	94	94	94	94	94	94
Heavy Vehicles, %	0	3	0	0	5	0	0	0	0	0	0	0
Mvmt Flow	10	493	43	5	274	35	30	3	6	49	6	2

Major/Minor	Major1			Major2			Minor1			Minor2		
Conflicting Flow All	310	0	0	535	0	0	800	832	493	816	857	292
Stage 1	-	-	-	-	-	-	512	512	-	303	303	-
Stage 2	-	-	-	-	-	-	288	320	-	513	554	-
Critical Hdwy	4.1	-	-	4.1	-	-	7.1	6.5	6.2	7.1	6.5	6.2
Critical Hdwy Stg 1	-	-	-	-	-	-	6.1	5.5	-	6.1	5.5	-
Critical Hdwy Stg 2	-	-	-	-	-	-	6.1	5.5	-	6.1	5.5	-
Follow-up Hdwy	2.2	-	-	2.2	-	-	3.5	4	3.3	3.5	4	3.3
Pot Cap-1 Maneuver	1262	-	-	1043	-	-	306	307	580	298	297	752
Stage 1	-	-	-	-	-	-	549	540	-	711	667	-
Stage 2	-	-	-	-	-	-	724	656	-	547	517	-
Platoon blocked, %		-	-		-	-						
Mov Cap-1 Maneuver	1262	-	-	1043	-	-	293	302	580	287	292	752
Mov Cap-2 Maneuver	-	-	-	-	-	-	293	302	-	287	292	-
Stage 1	-	-	-	-	-	-	543	534	-	707	663	-
Stage 2	-	-	-	-	-	-	710	652	-	532	511	-

Approach	EB	WB	NB	SB
HCM Ctrl Dly, s/v	0.14	0.14	17.85	20.19
HCM LOS			C	C

Minor Lane/Major Mvmt	NBLn1	EBL	EBT	EBR	WBL	WBT	WBR	SBLn1
Capacity (veh/h)	319	34	-	-	30	-	-	294
HCM Lane V/C Ratio	0.123	0.008	-	-	0.005	-	-	0.195
HCM Ctrl Dly (s/v)	17.8	7.9	0	-	8.5	0	-	20.2
HCM Lane LOS	C	A	A	-	A	A	-	C
HCM 95th %tile Q(veh)	0.4	0	-	-	0	-	-	0.7

Intersection	
Int Delay, s/veh	5.2

Movement	EBL	EBT	EBR	WBL	WBT	WBR	NBL	NBT	NBR	SBL	SBT	SBR
Lane Configurations		⇕			⇕			⇕			⇕	
Traffic Vol, veh/h	0	3	22	2	5	33	37	26	9	51	54	0
Future Vol, veh/h	0	3	22	2	5	33	37	26	9	51	54	0
Conflicting Peds, #/hr	0	0	0	0	0	0	0	0	0	0	0	0
Sign Control	Stop	Stop	Stop	Stop	Stop	Stop	Free	Free	Free	Free	Free	Free
RT Channelized	-	-	None	-	-	None	-	-	None	-	-	None
Storage Length	-	-	-	-	-	-	-	-	-	-	-	-
Veh in Median Storage, #	-	0	-	-	0	-	-	0	-	-	0	-
Grade, %	-	0	-	-	0	-	-	0	-	-	0	-
Peak Hour Factor	81	81	81	81	81	81	81	81	81	81	81	81
Heavy Vehicles, %	2	2	2	0	2	0	2	0	0	0	0	2
Mvmt Flow	0	4	27	2	6	41	46	32	11	63	67	0

Major/Minor	Minor2			Minor1			Major1			Major2		
Conflicting Flow All	319	327	67	323	322	38	67	0	0	43	0	0
Stage 1	193	193	-	129	129	-	-	-	-	-	-	-
Stage 2	127	135	-	194	193	-	-	-	-	-	-	-
Critical Hdwy	7.12	6.52	6.22	7.1	6.52	6.2	4.12	-	-	4.1	-	-
Critical Hdwy Stg 1	6.12	5.52	-	6.1	5.52	-	-	-	-	-	-	-
Critical Hdwy Stg 2	6.12	5.52	-	6.1	5.52	-	-	-	-	-	-	-
Follow-up Hdwy	3.518	4.018	3.318	3.5	4.018	3.3	2.218	-	-	2.2	-	-
Pot Cap-1 Maneuver	634	591	997	633	596	1040	1535	-	-	1578	-	-
Stage 1	809	741	-	880	789	-	-	-	-	-	-	-
Stage 2	877	785	-	812	741	-	-	-	-	-	-	-
Platoon blocked, %								-	-		-	-
Mov Cap-1 Maneuver	560	550	997	569	553	1040	1535	-	-	1578	-	-
Mov Cap-2 Maneuver	560	550	-	569	553	-	-	-	-	-	-	-
Stage 1	776	710	-	853	765	-	-	-	-	-	-	-
Stage 2	811	761	-	753	710	-	-	-	-	-	-	-

Approach	EB	WB	NB	SB
HCM Ctrl Dly, s/v	9.1	9.21	3.81	3.58
HCM LOS	A	A		

Minor Lane/Major Mvmt	NBL	NBT	NBR	EBLn1	WBLn1	SBL	SBT	SBR
Capacity (veh/h)	880	-	-	908	903	874	-	-
HCM Lane V/C Ratio	0.03	-	-	0.034	0.055	0.04	-	-
HCM Ctrl Dly (s/v)	7.4	0	-	9.1	9.2	7.4	0	-
HCM Lane LOS	A	A	-	A	A	A	A	-
HCM 95th %tile Q(veh)	0.1	-	-	0.1	0.2	0.1	-	-

Intersection	
Int Delay, s/veh	2.5

Movement	EBL	EBR	NBL	NBT	SBT	SBR
Lane Configurations						
Traffic Vol, veh/h	0	26	43	75	78	0
Future Vol, veh/h	0	26	43	75	78	0
Conflicting Peds, #/hr	0	0	0	0	0	0
Sign Control	Stop	Stop	Free	Free	Free	Free
RT Channelized	-	None	-	None	-	None
Storage Length	0	-	-	-	-	-
Veh in Median Storage, #	0	-	-	0	0	-
Grade, %	0	-	-	0	0	-
Peak Hour Factor	92	92	92	92	92	92
Heavy Vehicles, %	2	2	2	2	2	2
Mvmt Flow	0	28	47	82	85	0

Major/Minor	Minor2		Major1		Major2	
Conflicting Flow All	260	85	85	0	-	0
Stage 1	85	-	-	-	-	-
Stage 2	175	-	-	-	-	-
Critical Hdwy	6.42	6.22	4.12	-	-	-
Critical Hdwy Stg 1	5.42	-	-	-	-	-
Critical Hdwy Stg 2	5.42	-	-	-	-	-
Follow-up Hdwy	3.518	3.318	2.218	-	-	-
Pot Cap-1 Maneuver	729	974	1512	-	-	-
Stage 1	939	-	-	-	-	-
Stage 2	855	-	-	-	-	-
Platoon blocked, %				-	-	-
Mov Cap-1 Maneuver	705	974	1512	-	-	-
Mov Cap-2 Maneuver	705	-	-	-	-	-
Stage 1	908	-	-	-	-	-
Stage 2	855	-	-	-	-	-

Approach	EB	NB	SB
HCM Ctrl Dly, s/v	8.81	2.72	0
HCM LOS	A		

Minor Lane/Major Mvmt	NBL	NBT	EBLn1	SBT	SBR
Capacity (veh/h)	656	-	974	-	-
HCM Lane V/C Ratio	0.031	-	0.029	-	-
HCM Ctrl Dly (s/v)	7.5	0	8.8	-	-
HCM Lane LOS	A	A	A	-	-
HCM 95th %tile Q(veh)	0.1	-	0.1	-	-

CITY OF
GAINESVILLE

WATER RESOURCES

September 18, 2026

CKK Development Services, LLC
Duncan Corley
duncan@ckkdev.com

Re: Water Availability
Proposed Residential Development
5372 Ponderosa Farm Road
PIN: 15028 000107, 107A, 108, 120, 132

Dear Duncan,

The purpose of this letter is to confirm the availability of water service to the above-referenced properties.

The City of Gainesville owns and operates an existing 8-inch DIP water main in the right-of-way of Ponderosa Farm Road along the frontages of the subject properties.

Currently, the City has adequate domestic water capacity to serve your proposed 146-unit residential development.

Confirmation of water availability is good for one year from the date of this letter at which time, it will become null and void unless development plans have been submitted.

Please call me at (770) 538-2452 should you have any questions.

Sincerely,

Nick Swafford

Nick Swafford
Permitting Services and GIS Manager

cc: Tracy Robar, P.E., Engineering and Construction Div. Manager

Hall County Government
PUBLIC WORKS AND UTILITIES

HALL COUNTY
GEORGIA

POST OFFICE DRAWER 1435
GAINESVILLE, GA 30503

t: 770.531.6800 | f: 770.531.3945

Jorge Gomez, P.E.
Director

Jason E. Skarda, PLS
Assistant Director

September 18, 2026

CKK Development Services, LLC
Attn: Duncan Corley
270 N. Clayton Street
Lawrenceville, Georgia 30046
(404) 925-1289

Subject: Sanitary Sewer Letter of Availability
5372 Ponderosa Farm Road
Parcel Id No.: 15028 000107
Hall County, Georgia

Dear Mr. Corley,

In response to your request, this letter will serve as confirmation that Hall County has sufficient volume to serve the proposed 146-unit residential single-family development (estimated average daily flow of **32,120** GPD) at this time. The nearest sanitary sewer main to this address is located near Winder Highway and is in the Caney Fork Creek Basin.

Sanitary sewer capacity allocation is available on a first come, first serve basis by purchasing the sewer taps. As such, this "availability" letter does not guarantee capacity. Additionally, this letter is non-transferable. If the project design changes, this letter is void and a new "availability" letter must be obtained.

If you have any questions or need more information, please call the Hall County Public Works and Utilities Department at 770-531-6800.

Sincerely,

Jason E. Skarda, PLS
Assistant Director

Application for Sewer Availability Letter

Date: 9-16-26

Name of Applicant: CKK Development Services Contact Number: 404-925-1289

Address of Applicant: 270 N. Clayton Street

City: Lawrenceville State: GA Zip: 30046 E-mail: duncan@ckkdev.com

Name of Agent: Joshua (Duncan) Corley Contact Number: 404-925-1289

Address of Agent: 270 N. Clayton Street

City: Lawrenceville State: GA Zip: 30046 E-mail: duncan@ckkdev.com

THE APPLICANT NAMED ABOVE AFFIRMS THAT THEY ARE THE OWNER OR AGENT FOR THE OWNER OF THE PROPERTY DESCRIBED BELOW AND REQUESTS: (Please check the purpose of letter request and fill in all applicable information legibly and completely.)

AVAILABILITY: ☐ General Availability ☑ Rezoning ☐ Conditional Use Permit

Availability letters will require a minimum of one week from the date of application submittal.

Request from PCFD, AR-1 to R-SF
(Present Zoning) (Requested Zoning)

For the Purpose of R-SF Single Family Subdivision
(Type of Development)

Address of Property: 5300 & 5334 & 5348 & 5372 Ponderosa Farm Rd.

Nearest Intersection to Property: Hwy 211 and Ponderosa Farm Rd.

Size of Tract: 59.08± acre(s), Lane Lot Number(s): 13 - , District(s): GMD385

Development Estimate Average Daily Sewer Flow (GPD): 32,120

Property Tax Parcel Number: See attached Proposed number of Lots: 146

(Below: For properties within protected watershed districts only)

Gross Density: units per acre Net Density: units per acre

Estimated amount of impervious surface: Minimum Lot Size:

Notary

Signature of Owner(s)/Agent(s)

Joshua (Duncan) Corley
Printed Name of Owner(s)/Agent(s)

President
Title of Agent

JEFF NASH NOTARY PUBLIC GWINNETT COUNTY, GEORGIA MY COMMISSION EXPIRES JULY 13, 2030

Availability Letter Checklist/Summary

Please complete this form when requesting sewer availability letters. Attach the checklist to the application and sign.

ALL DOCUMENTS ARE REQUIRED IN ORDER TO CONSIDER AVAILABILITY;


INCOMPLETE APPLICATION WILL NOT BE ACCEPTED

REQUIRED ITEMS	COPIES	PROCEDURE	(INITIAL)
Application From (Originals only-No photocopies)	01	1. Signed by owner and **notarized.** Or 2. Signed by owner's agent and **notarized.**	JC
Letter of Intent	01	The letter must clearly state the proposed use, development intent, and estimated timeframe for construction.	JC
Preliminary Site Plan/Layout (24x36 max.)	01	Preliminary Site Plan drawn to scale that clearly presents the following minimum details. • Location of Proposed Development (Identify all adjacent roads used to access development) • Overall size of proposed development • Land Lot(s) and District(s) of the proposed development • Current and proposed zoning classification • Proposed improvement for the development, for subdivision, show proposed lot layout, identifying total # of lots. • Topography – Clearly label contour information. • Existing sewer line sizes and locations. If an extension of the sewer system is required, site plan must be accompanied by a preliminary routing of the off-site extension. (Preliminary profiles of the proposed sewer routing may be required.) • Estimate sanitary sewer flow along with the method of calculation. • Building, road frontage, north arrow. • The plan/layout must be dated and correspond with the submittal to the County. • **All plans/layouts must include a statement of whether the property is within a protected watershed district.**	J.C
Additional site plan/layout requirements	01	If property is within a protected watershed, include proposed minimum lot sizes, estimate of impervious surface, and required stream buffers.	

The reviewer may require additional information different from the above depending upon the type of development and/or system requirements. The terms and conditions of an availability letter are subject to all rules and regulations of Hall County Department of Public Works and Utilities. This application is valid only for the real property referenced on this application. This application is not transferable or assignable to any party. Hall County reserves the right to discontinue processing applications at any time without prior notice for any reason, including limited, diminished, or lack of supply and/or demand considerations.

Property Tax Parcel Numbers: 15028-00017, 15028-000107A, 15028-000120, 15028-000132, 15028-000108

Hall County GIS Viewer

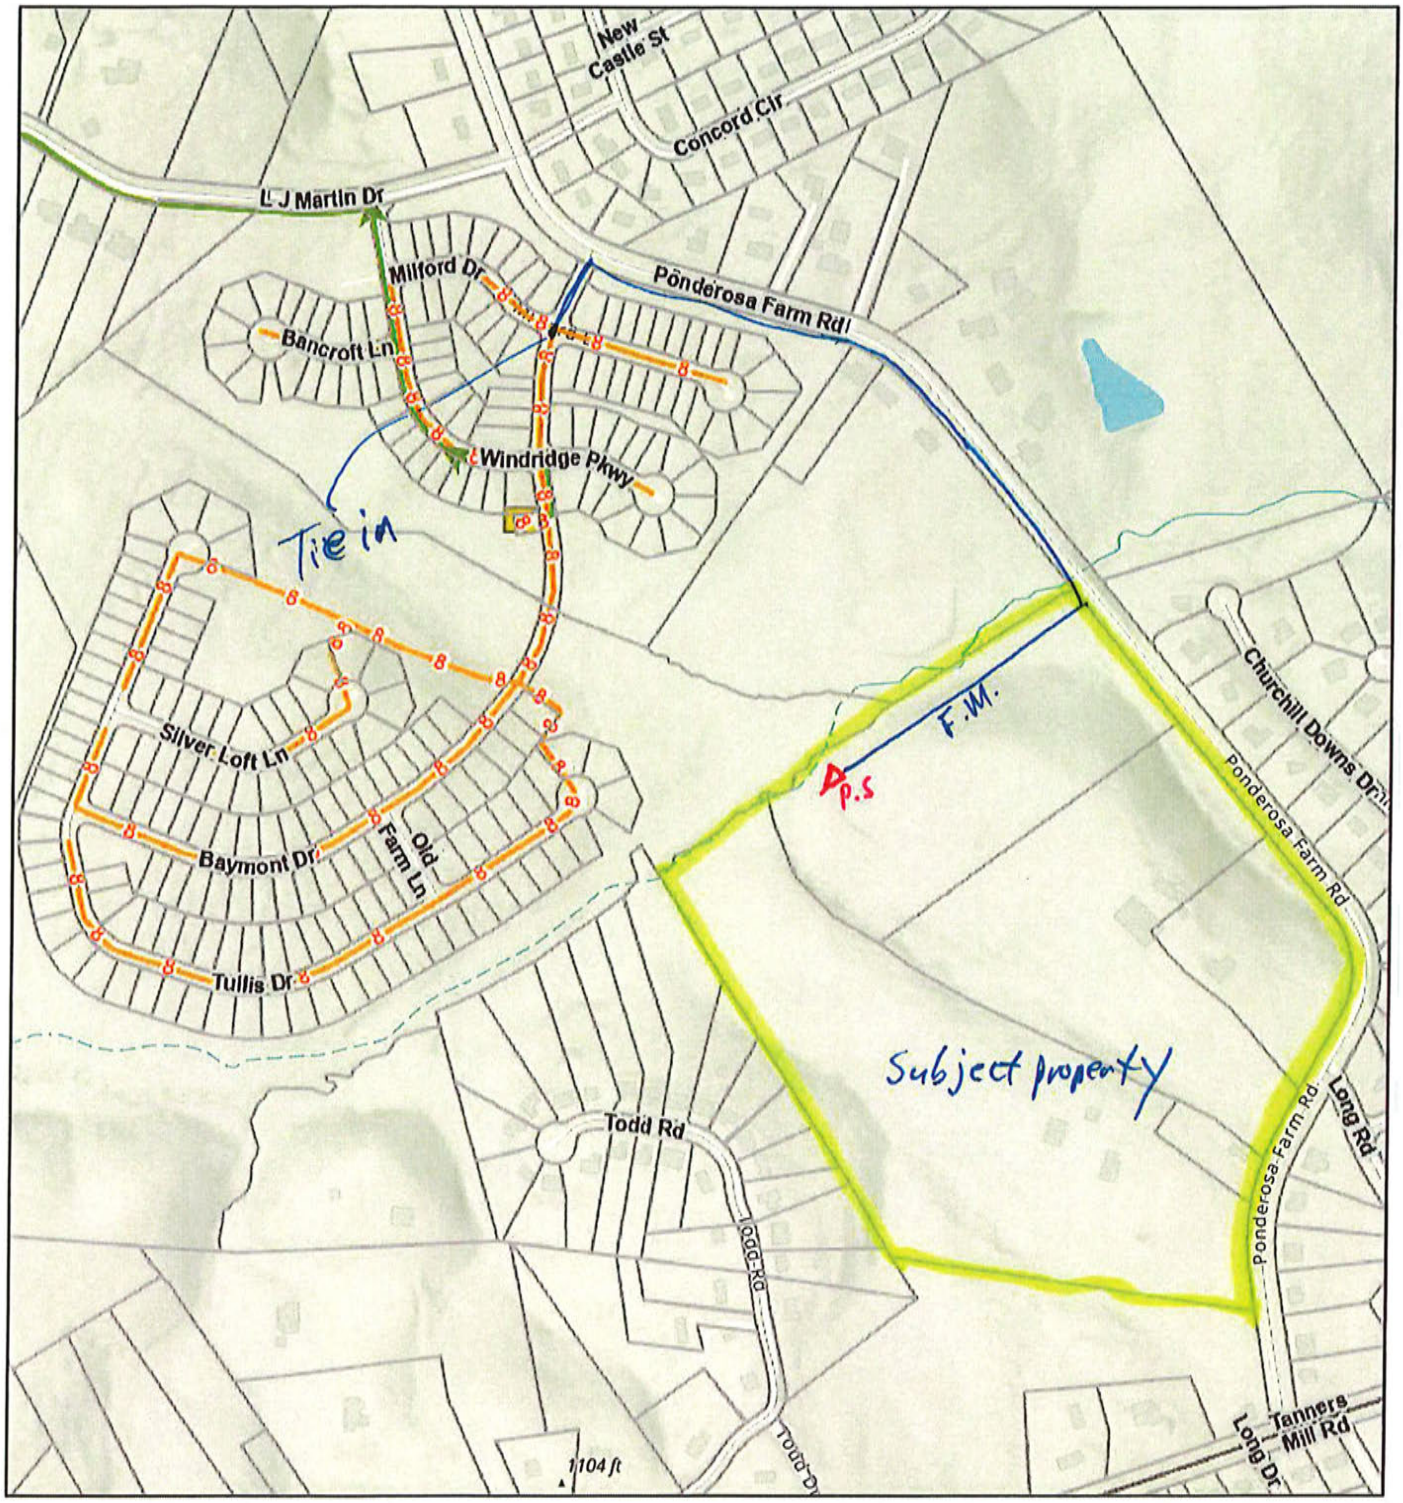

9/16/2026, 1:07:21 PM

1:7,781

0 0.05 0.1 0.2 mi

0 0.07 0.15 0.3 km

Parcel Boundary

Roads

Arterial-Collector

Local

Counties

Pump Station - Hall

Force Main - Hall

EXISTING

Sewerlines - Hall

EXISTING

World_Hillshade

Hall County GIS, Sources: Esri, TomTom, Garmin, FAO, NOAA, USGS, © OpenStreetMap contributors, and the GIS User Community, Esri, NASA, NGA, USGS, FEMA

GEORGIA DEPARTMENT OF PUBLIC HEALTH
District 2 Public Health

Hall County Environmental Health

Location: 2875 Browns Bridge Road, Gainesville, GA 30504
Mailing Address: P. O. Box 5901, Gainesville, GA 30504
PH: 770-531-3973 • www.phdistrict2.org

Banks, Dawson, Forsyth, Franklin, Habersham, Hall, Hart, Lumpkin, Rabun, Stephens, Towns, Union and White Counties

To: Katie Ahmed, Director of Planning and Zoning

From: Hall County Environmental Health Department

Date: October 19, 2026

Subject: November 16, 2026 Hall County Planning Commission Meeting – Planning Items

Environmental Health has reviewed the Planning items listed below for the above referenced meeting. Please be advised that Environmental Health comments are based upon information provided by the applicant and current regulations and policies. If the information, site conditions, regulations, and/or policies, etc. change after comments are provided, these recommendations/comments will be invalidated. The comments provided are not considered approval. Furthermore, Board of Commissioners approval does not constitute Environmental Health approval.

* 3411 Springdale Forrest Circle, KD South, LLC: All proposed lots must meet Hall County Board of Health Lot Size Resolution requirements. Please note that BOC approval does not imply approval from other county departments. Further determination will be made during the plat review process. All proposed plats must be submitted to the Hall County Plat Review Team for review and approval prior to submittal to Clerk of Courts for recordation.

* Item 2A/B, 1646 Candler Road, Patton: No comment.

* 3054/3056/3060/0 Poplar Springs Church Rd, Cook Communities: Public Sewer. Any abandoned well shall be properly closed as per Water Well Standards Act. Any abandoned septic tank shall be pumped by a State certified pumper/hauler and crushed/filled.

* 1646 March Drive, Calderon: Must meet all residential permitting requirements. Original copy of Level 3 soil evaluation and copy of recorded plat will be required at time of septic permit application.

* 0 Ridge Road, bSide Oakwood: No comment. Public Sewer.

* 6651 Spout Springs Rd, DCCM: Public Sewer. Any abandoned well shall be properly closed as per Water Well Standards Act. Any abandoned septic tank shall be pumped by a State certified pumper/hauler and crushed/filled.

* 5300/5334/5348/5372/0 Ponderosa Farm Rd, CKK: Public Sewer. Any abandoned well shall be properly closed as per Water Well Standards Act. Any abandoned septic tank shall be pumped by a State certified pumper/hauler and crushed/filled.

* 6337 Lanier Islands Pkwy/6330/6450 Old Lanier Island Drvie, DCCM: All proposed lots must meet Hall County Board of Health Lot Size Resolution requirements. Please note that BOC approval does not imply approval from other county departments. Further determination will be made during the plat review process. All proposed plats must be submitted to the Hall County Plat Review Team for review and approval prior to submittal to Clerk of Courts for recordation.

  Must meet all Environmental Health commercial septic system permitting requirements. Further determination will be made during the civil plan review process. A detailed business plan must be submitted to Hall County Environmental Health for review. Additional items, including, but not limited to: recorded plat, soil evaluation, and septic system installation/modification may be required after review of business plan.

* 0 Cagle Road, DCCM, Habitat for Humanity: Public sewer. Community septic systems and/or community wells to be permitted by EPD.

Outlook

RE: Tentative Planning Commission Agenda November 16, 2026

From Hash, Christopher M <CHash@dot.ga.gov>
Date Wed 10/7/2026 7:54 AM
To Kaitlyn Elliott (Planning) <kelliott@hallcounty.org>
Cc Dorminey, Madison N <mdorminey@dot.ga.gov>; Lynn Taylor (Planning) <ltaylor@hallcounty.org>

CAUTION: This email originated from outside of the organization. Do not click links or open attachments unless you recognize the sender and know the content is safe.

Good Morning Kaitlyn,

Please see the below responses in red from our office.

If you have any questions, please let me know.

Thanks,

Christopher Hash, P.E.
D1 Traffic Operations Supervisor

GDOT Georgia Department of Transportation

A1, A4 Access and Operations
1475 Jesse Jewell Pkwy
Suite 100
Gainesville, GA, 30501
470.201.8029 cell

From: Kaitlyn Elliott (Planning) <kelliott@hallcounty.org>
Sent: Tuesday, October 6, 2026 4:05 PM
Subject: Tentative Planning Commission Agenda November 16, 2026

CAUTION: This email originated from outside of the organization. Do not click links or open attachments unless you recognize the sender and know the content is safe.

Good afternoon,

Please see the Tentative Agenda and Maps for the Monday, November 16, 2026 Hall County Planning Commission Meeting below. Use the links to review the documents and submit any comments in the form of a memorandum to Hall County Planning and Zoning. When providing comments, include the applicant's name and the property address associated with each comment. Failure to submit comments in a timely manner may result in the information being omitted from the staff report.

PLEASE NOTE: These items will be discussed in next week's Development Review meeting.

Comments are due by **Monday, October 19, 2026.** (The due dates have changed as we are now operating on a Planning Commission schedule.) Email comments to Lynn (ltaylor@hallcounty.org) and Kaitlyn (kelliott@hallcounty.org).

Link 1 & Link 2

1. **3411 Springdale Forrest Circle | Special Use |** for a minor subdivision | on a 2.09± acre tract located on the north side of Springdale Forrest Circle at the northeast corner of its intersection with Springdale Forrest Avenue | Zoned R-1; Tax Parcel 10062 000038 **| Proposed Use:** 2-lot subdivision **|** ** Commission District 2 **| KD South, LLC, applicant**

   Off-system. No impacts expected to the State Highway System.

2. **(A) 1646 Candler Road | Rezone** | from Agricultural Residential (AR-1) to Light Industrial (I-1) | on a 41.98± acre tract located on the east side of Calvary Church Road approximately 640 feet north of its intersection with Calvary Industrial Drive | Zoned AR-1; Tax Parcel 15031 000027 **| Proposed Use: Storage lot** | ** Commission District 4 **| Chris Patton, applicant**

   (B) 1646 Candler Road | **Variance to Section 8.2** | fencing and buffer standards | on a 41.98± acre tract located on the east side of Calvary Church Road approximately 640 feet north of its intersection with Calvary Industrial Drive | Zoned AR-1; Tax Parcel 15031 000027 **| Proposed Use: Storage lot** | ** Commission District 4 **| Chris Patton, applicant**

   Since access will be from Calvary Church Rd. The access's on SR 60 should be removed.

3. **(A) 3054, 3056, 3060, & 0 Poplar Springs Church Road and 3531, 3535, 3545, 3547 & 3549 Gilleland Extension | Rezone** | from Planned Development (PRD), Agricultural Residential 1 (AR-1), and Residential (R-1) to Residential Mixed (R-X) | on a combined 105.69± acre tract located on the north side of Poplar Springs Church Road approximately 280 feet west of its intersection with Meadowood Court | Zoned PRD, AR-1 & R-1; Tax Parcels 15036 000010; 000010B; 000009; 000013A; 15036D000002I; 000002H; 000002B; 000002C; 000002A; **| Proposed Use: 234-unit mixed residential development** | ** Commission District 3 **| Cook Communities, applicant**

   (B) 3054, 3056, 3060, & 0 Poplar Springs Church Road and 3531, 3535, 3545, 3547 & 3549 Gilleland Extension | Special Use | for a subdivision, residential | on a combined 105.69± acre tract located on the north side of Poplar Springs Church Road approximately 280 feet west of its intersection with Meadowood Court | Zoned PRD, AR-1 & R-1; Tax Parcels 15036 000010; 000010B; 000009; 000013A; 15036D000002I; 000002H; 000002B; 000002C; 000002A; **| Proposed Use: 234-unit mixed residential development** | ** Commission District 3 **| Cook Communities, applicant**

   Off-system. Impacts expected to the State Highway System. Applicant to submit TIS to GDOT District 1 for review. Potential improvements for SR 332 and Poplar Springs Church Rd and SR 332 and Gilleland Cir may be needed.

4. **1646 March Drive | Rezone** | from Highway Business (H-B) to Residential (R-1) | on a 0.11± acre tract located on the northwest side of March Drive approximately 730 feet from its intersection with South Drive | Zoned H-B; Tax Parcel 15032E006034 **| Proposed Use: Single-family dwelling** | ** Commission District 4 **| Udis Calderon, applicant**

   Off-system. No impacts expected to the State Highway System.

5. **0 Ridge Road | Rezone** | from Agricultural Residential 1 (AR-1) to Residential Mixed (R-X) | on a 20.854± acre tract located on the west side of Ridge Road approximately 500 feet south of its intersection with Friendship Road | Zoned AR-1; Tax Parcel 08154 000016 **| Proposed Use: 160-unit mixed residential development** | ** Commission District 1 **| bSide Oakwood, LLC, applicant**

   Off-system. Impacts expected to the State Highway System. Applicant to submit TIS to GDOT District 1 for review. Potential improvements for SR 347 and Ridge Rd may be needed.

6. **(A) 6651 Spout Springs Road | Rezone |** from Agricultural Residential 1 (AR-1) to Residential Mixed (R-X) | on a 33.27± acre tract located at the northeast corner of the intersection of Spout Springs Road and Union Circle **|** Zoned AR-1; Tax Parcel 15042 000093 **| Proposed Use: 119-unit mixed residential development | ** Commission District 1 **| DCCM Infrastructure, Inc., applicant**

   (B) 6651 Spout Springs Road | Special Use | for a subdivision, residential | on a 33.27± acre tract located at the northeast corner of the intersection of Spout Springs Road and Union Circle | Zoned AR-1; Tax Parcel 15042 000093 **| Proposed Use: 119-unit mixed residential development |** ** Commission District 1 **| DCCM Infrastructure, Inc., applicant**

   Off-system. No impacts expected to the State Highway System.

7. **(A) 5300, 5334, 5348, 5372 & 0 Ponderosa Farm Road | Rezone** | from Planned Commercial Farming District (PCFD) and Agricultural Residential (AR-1) to Residential Single-Family Detached (R-SF) | on a 59.16± acre tract located on the west side of Ponderosa Farm Road approximately 350 feet north of its intersection with Tanners Mill Road | Zoned PCFD & AR-1; Tax Parcels 15028 000120, 000108, 000132, 000107 & 000107A **| Proposed Use: 146-unit residential development** | ** Commission District 1 **| CKK Development Services, LLC, applicant**

   (B) 5300, 5334, 5348, 5372 & 0 Ponderosa Farm Road | Special Use | for a subdivision, residential | on a 59.16± acre tract located on the west side of Ponderosa Farm Road approximately 350 feet north of its intersection with Tanners Mill Road | Zoned PCFD & AR-1; Tax Parcels 15028 000120, 000108, 000132, 000107 & 000107A **| Proposed Use: 146-unit residential development |** ** Commission District 1 **| CKK Development Services, LLC, applicant**

   Off-system. Impacts expected to the State Highway System. Applicant to submit TIS to GDOT District 1 for review. Potential improvements for SR 211 and Ponderosa Farm Rd may be needed.

8. **(A) 6337 Lanier Islands Parkway, 6330 & 6450 Old Lanier Islands Drive, and portion of Old Lanier Island Drive right-of-way | Rezone** | from Suburban Shopping (S-S) & Planned Commercial District (PCD) to Highway Business (H-B) | on a 7.44± acre tract located on the south side of Lanier Islands Parkway east of its intersection with Merritts Drive and on the south side of Old Lanier Islands Drive approximately 380 feet east of its intersection with Merritts Drive | Zoned PCD & S-S; Tax parcels 07331 003004 (pt), 002034(pt), 001008 **| Proposed Use: To recognize & allow expansion of boat sales & repair** | ** Commission District 2 **| DCCM Infrastructure, Inc., applicant**

   (B) 6337 Lanier Islands Parkway and 6330, 6450 Old Lanier Islands Drive, and portion of Old Lanier Island Drive right-of-way | Special Use | to allow boat sales & repair within the GCOD | on a 7.44± acre tract located on the south side of Lanier Islands Parkway east of its intersection with Merritts Drive and on the south side of Old Lanier Islands Drive approximately 380 feet east of its intersection with Merritts Drive | Zoned PCD & S-S; Tax Parcels 07331 003004 (pt), 002034(pt), 001008 | **Proposed Use: To recognize & allow expansion of boat sales & repair |** ** Commission District 2 **| DCCM Infrastructure, Inc., applicant**

   On System, coordination required for potential improvements of existing commercial driveway access's.

*The Planning Commission's decision will be the final action taken unless appealed to the Board of Commissioners. To do so, file an application with the Planning Department within 30 days of the Planning Commission's decision. The Hall County Board of Commissioners will hear appeals at a public hearing **Thursday, December 10, 2026,** at 6:00 p.m. at the Hall County Government Center, 2nd Floor Meeting Room, 2875 Browns Bridge Road, Gainesville, Georgia.
The Planning Commission's recommendation will be forwarded to the Board of Commissioners for final action at a public hearing on **Thursday, December 10, 2026. The Board will meet at 6:00 p.m. at the Hall County Government Center, 2nd Floor Meeting Room, 2875 Browns Bridge Road, Gainesville, Georgia.

Thank you,

Kaitlyn Elliott
Planning Commission Clerk
Planning and Zoning
(770) 531-6810
kelliott@hallcounty.org
www.hallcounty.org

HALL COUNTY
GEORGIA
*We have it **all** in Hall*

Effective July 1, 2026, all open records requests should be submitted through Hall County's Next Request Portal (https://hallcountyga.nextrequest.com).

Hall County Planning and Zoning does NOT accept wire transfers.

All payments must be made through the Accela Portal or in person. If you receive any request for a wire transfer, please contact our office immediately—it may be fraudulent.

Human trafficking impacts every corner of the globe, including our state and local communities. Georgia DOT is committed to end human trafficking in Georgia through education enabling its employees and the public to recognize the signs of human trafficking and how to react in order to help make a change. To learn more about the warning signs of human trafficking, visit https://doas.ga.gov/human-resources-administration/human-trafficking-awareness/trafficking-in-georgia. To report any suspicious activity, call the Georgia Human Trafficking Hotline at 866-363-4842. Let's band together to end human trafficking in Georgia.

Outlook

Tentative Planning Commission Agenda November 16, 2026

From Kaitlyn Elliott (Planning) <kelliott@hallcounty.org>
Date Mon 10/19/2026 8:43 AM
To Kaitlyn Elliott (Planning) <kelliott@hallcounty.org>

From: Hash, Christopher M <CHash@dot.ga.gov>
Sent: Monday, October 19, 2026 8:41 AM
To: Kaitlyn Elliott (Planning) <kelliott@hallcounty.org>
Subject: RE: Tentative Planning Commission Agenda November 16, 2026

CAUTION: This email originated from outside of the organization. Do not click links or open attachments unless you recognize the sender and know the content is safe.

Good Morning Kaitlyn,

Please see the below response in red.

Christopher Hash, P.E.
D1 Traffic Operations Supervisor

GDOT Georgia Department of Transportation

A1, A4 Access and Operations
1475 Jesse Jewell Pkwy
Suite 100
Gainesville, GA, 30501
470.201.8029 cell

From: Kaitlyn Elliott (Planning) <kelliott@hallcounty.org>
Sent: Thursday, October 15, 2026 12:26 PM
Subject: Re: Tentative Planning Commission Agenda November 16, 2026
Importance: High

CAUTION: This email originated from outside of the organization. Do not click links or open attachments unless you recognize the sender and know the content is safe.

Good afternoon,

Please see the attached tentative packet and provide your comments by **Monday, October 19, 2026**. If you have already submitted comments, please send us a new or updated memorandum with your comments on this application. There may be a minor change to the narrative and site plan, which we will send later to determine whether it affects your comments.

Thank you for working with us on this tight turnaround.

0 Cagle Road | Rezone | from Agricultural Residential (AR-1) to Planned Development (PD) | on a 26.21± acre tract located on the southeast side of Cagle Road at its intersection with Clubhouse Drive, Skyline Drive, and South Browning Bridge Road | Zoned AR-1; Tax Parcel 15019 000159 (pt) **| Proposed Use: 48-unit residential development |** ** Commission District 3 **| Habitat for Humanity of Hall County, Inc, applicant**

Off-system, no impacts expected to the State Highway system.

Thank you,

Kaitlyn Elliott
Planning Commission Clerk
Planning and Zoning
(770) 531-6810
kelliott@hallcounty.org
www.hallcounty.org

HALL COUNTY
GEORGIA
*We have it **all** in Hall*

Effective July 1, 2026, all open records requests should be submitted through Hall County's Next Request Portal (https://hallcountyga.nextrequest.com).

Hall County Planning and Zoning does NOT accept wire transfers.

All payments must be made through the Accela Portal or in person. If you receive any request for a wire transfer, please contact our office immediately—it may be fraudulent.

HALL COUNTY
GEORGIA

POST OFFICE DRAWER 1435
GAINESVILLE, GA 30503

t: 770.531.6800 | f: 770.531.3945

DIRECTOR
Jorge Gomez, P.E.

Hall County Government
COMMUNITY DEVELOPMENT AND INFRASTRUCTURE
PUBLIC WORKS AND UTILITIES

M E M O R A N D U M

To: Katie Ahmed, Planning and Zoning Director

From: Jorge Gomez, Director of Public Works and Utilities

Date: October 19, 2026

Subject: November 16, 2026
Planning Commission Meeting

Please be advised that our office has reviewed the Hall County Planning Commission agenda for the November 16, 2026, meeting. Upon review, we provide the following comments.

- **3411 Springdale Forrest Circle | Special Use |** for a minor subdivision | on a 2.09± acre tract located on the north side of Springdale Forrest Circle at the northeast corner of its intersection with Springdale Forrest Avenue | Zoned R-1; Tax Parcel 10062 000038 **| Proposed Use:** 2-lot subdivision **|** ** Commission District 2 **| KD South, LLC, applicant**

  - **Engineering**: No comment
  - **Traffic:** Ther are no traffic concerns with the proposed SFR use. Any proposed driveways must be located to maximize intersection sight distance.
  - **Utilities:** Property is in the Gainesville-Hall County service district, but sewer infrastructure is not near this location.

- **(A) 1646 Candler Road** | Rezone | from Agricultural Residential (AR-1) to Light Industrial (I-1) | on a 41.98± acre tract located on the east side of Calvary Church Road approximately 640 feet north of its intersection with Calvary Industrial Drive | Zoned AR-1; Tax Parcel 15031 000027 | Proposed Use: Storage lot | ** Commission District 4 | Chris Patton, applicant

(B) 1646 Candler Road | Variance to Section 8.2 | fencing and buffer standards | on a 41.98± acre tract located on the east side of Calvary Church Road approximately 640 feet north of its intersection with Calvary Industrial Drive | Zoned AR-1; Tax Parcel 15031 000027 | Proposed Use: Storage lot | ** Commission District 4 | Chris Patton, applicant

  - **Engineering**: This site may require a stormwater management report should the site plan indicate the proposed development meets stormwater thresholds for impervious surfaces and/or disturbed acreage.

Show FEMA and Hall County studied Flood plains that are present on site.
Show stream buffer and impervious setback from wrested vegetation not centerline of stream

- **Traffic:** Public Works agrees with the findings of the traffic assessment/Trip generation memo. The driveway will be included in the LDP and must meet all applicable design criteria.
- **Utilities:** Property is in the Gainesville service district.

- **(A) 3054, 3056, 3060, & 0 Poplar Springs Church Road and 3531, 3535, 3545, 3547 & 3549 Gilleland Extension** | Rezone | from Planned Development (PRD), Agricultural Residential 1 (AR-1), and Residential (R-1) to Residential Mixed (R-X) | on a combined 105.69± acre tract located on the north side of Poplar Springs Church Road approximately 280 feet west of its intersection with Meadowood Court | Zoned PRD, AR-1 & R-1; Tax Parcels 15036 000010; 000010B; 000009; 000013A; 15036D000002I; 000002H; 000002B; 000002C; 000002A; | Proposed Use: 234-unit mixed residential development | ** Commission District 3 | Cook Communities, applicant

  (B) 3054, 3056, 3060, & 0 Poplar Springs Church Road and 3531, 3535, 3545, 3547 & 3549 Gilleland Extension | Special Use | for a subdivision, residential | on a combined 105.69± acre tract located on the north side of Poplar Springs Church Road approximately 280 feet west of its intersection with Meadowood Court | Zoned PRD, AR-1 & R-1; Tax Parcels 15036 000010; 000010B; 000009; 000013A; 15036D000002I; 000002H; 000002B; 000002C; 000002A; | Proposed Use: 234-unit mixed residential development | ** Commission District 3 | Cook Communities, applicant

  - **Engineering**: This site may require a stormwater management report should the site plan indicate the proposed development meets stormwater thresholds for impervious surfaces and/or disturbed acreage.
    Show FEMA and Hall County studied Flood plains that are present on site.
    Show stream buffer and impervious setback from wrested vegetation not centerline of stream
  - **Traffic:** Traffic impact study TIS under review. All recommended improvements from the approved TIS will be required in the LDP.
  - **Utilities:** Property is in the Gainesville service district.

- **1646 March Drive** | Rezone | from Highway Business (H-B) to Residential (R-1) | on a 0.11± acre tract located on the northwest side of March Drive approximately 730 feet from its intersection with South Drive | Zoned H-B; Tax Parcel 15032E006034 | Proposed Use: Single-family dwelling | ** Commission District 4 | Udis Calderon, applicant

  - **Engineering**: No comment
  - **Traffic:** there are no traffic issues with the proposed SRF use. Any proposed driveways must be located to maximize intersection sight distance.
  - **Utilities:** Property is in the Gainesville service district.

- **0 Ridge Road** | Rezone | from Agricultural Residential 1 (AR-1) to Residential Mixed (R-X) | on a 20.854± acre tract located on the west side of Ridge Road approximately 500 feet south of its intersection with Friendship Road | Zoned AR-1; Tax Parcel 08154 000016 | Proposed Use: 160-unit mixed residential development | ** Commission District 1 | bSide Oakwood, LLC, applicant

    - **Engineering**: This site may require a stormwater management report should the site plan indicate the proposed development meets stormwater thresholds for impervious surfaces and/or disturbed acreage.
      Show stream buffer and impervious setback from wrested vegetation not centerline of stream.
    - **Traffic:** The provided Traffic Impact Study (TIS) has not been approved at this time. Any recommended improvements identified in the approved TIS must be incorporated in the LDP.
    - **Utilities:** Property is in the Buford service district, but an IGA between Buford and Hall County has been obtained.

- **(A) 6651 Spout Springs Road** | Rezone | from Agricultural Residential 1 (AR-1) to Residential Mixed (R-X) | on a 33.27± acre tract located at the northeast corner of the intersection of Spout Springs Road and Union Circle | Zoned AR-1; Tax Parcel 15042 000093 | Proposed Use: 119-unit mixed residential development | ** Commission District 1 | DCCM Infrastructure, Inc., applicant

  (B) 6651 Spout Springs Road | Special Use | for a subdivision, residential | on a 33.27± acre tract located at the northeast corner of the intersection of Spout Springs Road and Union Circle | Zoned AR-1; Tax Parcel 15042 000093 | Proposed Use: 119-unit mixed residential development | ** Commission District 1 | DCCM Infrastructure, Inc., applicant

    - **Engineering**: This site may require a stormwater management report should the site plan indicate the proposed development meets stormwater thresholds for impervious surfaces and/or disturbed acreage.
      Show FEMA and Hall County studied Flood plains that are present on site.
      Show stream buffer and impervious setback from wrested vegetation not centerline of stream
    - **Traffic:** The driveway labeled Road A is too close to Spout Springs Road. It must be relocated further away. The traffic impact (TIS) is under review. All improvements in the TIS will be included in the LDP. A traffic engineering (TE) report /warrant analysis and signal design will be part of the LDP review process. The traffic signal shall be installed within 120 days of the issuance of the LDP.
    - **Utilities**: Property is in the Hall County service district and will to connect to Hall County sewer. Any easements or improvements required for connection / system upgrades shall be obtained and funded by the developer / development owner.

- **(A) 5300, 5334, 5348, 5372 & 0 Ponderosa Farm Road** | Rezone | from Planned Commercial Farming District (PCFD) and Agricultural Residential (AR-1) to Residential Single-Family Detached (R-SF) | on a 59.16± acre tract located on the west side of Ponderosa Farm Road approximately 350 feet north of its intersection with Tanners Mill Road | Zoned PCFD & AR-1; Tax Parcels 15028 000120, 000108, 000132, 000107 & 000107A | Proposed Use: 146-unit residential development | ** Commission District 1 | CKK Development Services, LLC, applicant

  (B) 5300, 5334, 5348, 5372 & 0 Ponderosa Farm Road | Special Use | for a subdivision, residential | on a 59.16± acre tract located on the west side of Ponderosa Farm Road approximately 350 feet north of its intersection with Tanners Mill Road | Zoned PCFD & AR-1; Tax Parcels 15028 000120, 000108, 000132, 000107 & 000107A | Proposed Use: 146-unit residential development | ** Commission District 1 | CKK Development Services, LLC, applicant

  - **Engineering**: This site may require a stormwater management report should the site plan indicate the proposed development meets stormwater thresholds for impervious surfaces and/or disturbed acreage.
    Show FEMA and Hall County studied Flood plains that are present on site.
    Show stream buffer and impervious setback from wrested vegetation not centerline of stream
  - **Traffic:** The Traffic Impact Study (TIS) is under review and is not approved. All improvements in the approved TIS will be included in the LDP.
  - **Utilities:** Property is in the Hall County service district and will to connect to Hall County sewer. Any easements or improvements required for connection / system upgrades shall be obtained and funded by the developer / development owner.

- **(A) 6337 Lanier Islands Parkway, 6330 & 6450 Old Lanier Islands Drive, and portion of Old Lanier Island Drive right-of-way** | Rezone | from Suburban Shopping (S-S) & Planned Commercial District (PCD) to Highway Business (H-B) | on a 7.44± acre tract located on the south side of Lanier Islands Parkway east of its intersection with Merritts Drive and on the south side of Old Lanier Islands Drive approximately 380 feet east of its intersection with Merritts Drive | Zoned PCD & S-S; Tax parcels 07331 003004 (pt), 002034(pt), 001008 | Proposed Use: To recognize & allow expansion of boat sales & repair | ** Commission District 2 | DCCM Infrastructure, Inc., applicant

  (B) 6337 Lanier Islands Parkway and 6330, 6450 Old Lanier Islands Drive, and portion of Old Lanier Island Drive right-of-way | Special Use | to allow boat sales & repair within the GCOD | on a 7.44± acre tract located on the south side of Lanier Islands Parkway east of its intersection with Merritts Drive and on the south side of Old Lanier Islands Drive approximately 380 feet east of its intersection with Merritts Drive | Zoned PCD & S-S; Tax Parcels 07331 003004 (pt), 002034(pt), 001008 | Proposed Use: To recognize & allow expansion of boat sales & repair | ** Commission District 2 | DCCM Infrastructure, Inc., applicant

  - **Engineering**: This site may require a stormwater management report should the site plan indicate the proposed development meets stormwater thresholds for impervious surfaces and/or disturbed acreage.
  - **Traffic:** There are no traffic concerns with the required use. Public Works does support the request to abandon Old Lanier Island Drive.
  - **Utilities:** Property is in the Buford service district.

0 Cagle Road | Rezone | from Agricultural Residential (AR-1) to Planned Development (PD) | on a 26.21± acre tract located on the southeast side of Cagle Road at its intersection with Clubhouse Drive, Skyline Drive, and South Browning Bridge Road | Zoned AR-1; Tax Parcel 15019 000159 (pt) **| Proposed Use: 48-unit residential development |** ** Commission District 3 **| Habitat for Humanity of Hall County, Inc, applicant**

- **Engineering**: This site may require a stormwater management report should the site plan indicate the proposed development meets stormwater thresholds for impervious surfaces and/or disturbed acreage.
  Show stream buffer and impervious setback from wrested vegetation not centerline of stream.
- **Traffic:** A Traffic Impact Study (TIS) will be required. The improvements recommended in the approval TIS will be included in the LDP.
- **Utilities:** Property is in the Hall County service district and will to connect to Hall County sewer. Any easements or improvements required for connection / system upgrades shall be obtained and funded by the developer / development owner.

HALL COUNTY
GEORGIA
*We have it **all** in Hall*

POST OFFICE BOX 907730
GAINESVILLE, GA 30501

t: 770.531-6838 | f: 770.531.6845

FIRE CHIEF
Jerry Smith

Hall County Government
FIRE RESCUE

To: Katie Ahmed, Director of Planning and Zoning
From: Hall County Fire Marshal's Office
Date: 10/6/26
Subject: Date Hall County Board of Commissioners meeting – Planning Items – 11/16/2026
Please be advised that Hall County Fire Marshal's Office has reviewed the Planning items forwarded to the Hall County Board of Commissioners for consideration at the 11/16/26 meeting. Upon review, we provide the following comments.

1. **3411 Springdale Forrest Circle | Special Use |** for a minor subdivision | on a 2.09± acre tract located on the north side of Springdale Forrest Circle at the northeast corner of its intersection with Springdale Forrest Avenue | Zoned R-1; Tax Parcel 10062 000038 **| Proposed Use:** 2-lot subdivision **|** ** Commission District 2 **| KD South, LLC, applicant**

The Hall County Fire Marshal's Office has no comments as proposed.

2. **(A) 1646 Candler Road | Rezone** | from Agricultural Residential (AR-1) to Light Industrial (I-1) | on a 41.98± acre tract located on the east side of Calvary Church Road approximately 640 feet north of its intersection with Calvary Industrial Drive | Zoned AR-1; Tax Parcel 15031 000027 **| Proposed Use: Storage lot** | ** Commission District 4 **| Chris Patton, applicant**

The Hall County Fire Marshal's Office has no comments as proposed.

(B) 1646 Candler Road | Variance to Section 8.2 | fencing and buffer standards | on a 41.98± acre tract located on the east side of Calvary Church Road approximately 640 feet north of its intersection with Calvary Industrial Drive | Zoned AR-1; Tax Parcel 15031 000027 **| Proposed Use: Storage lot** | ** Commission District 4 **| Chris Patton, applicant**

The Hall County Fire Marshal's Office has no comments as proposed.

3. **(A) 3054, 3056, 3060, & 0 Poplar Springs Church Road and 3531, 3535, 3545, 3547 & 3549 Gilleland Extension | Rezone** | from Planned Development

(PRD), Agricultural Residential 1 (AR-1), and Residential (R-1) to Residential Mixed (R-X) | on a combined 105.69± acre tract located on the north side of Poplar Springs Church Road approximately 280 feet west of its intersection with Meadowood Court | Zoned PRD, AR-1 & R-1; Tax Parcels 15036 000010; 000010B; 000009; 000013A; 15036D000002I; 000002H; 000002B; 000002C; 000002A; **| Proposed Use: 234-unit mixed residential development** | ** Commission District 3 **| Cook Communities, applicant**

The Hall County Fire Marshal's Office has no comments as proposed.

(B) 3054, 3056, 3060, & 0 Poplar Springs Church Road and 3531, 3535, 3545, 3547 & 3549 Gilleland Extension | Special Use | for a subdivision, residential | on a combined 105.69± acre tract located on the north side of Poplar Springs Church Road approximately 280 feet west of its intersection with Meadowood Court | Zoned PRD, AR-1 & R-1; Tax Parcels 15036 000010; 000010B; 000009; 000013A; 15036D000002I; 000002H; 000002B; 000002C; 000002A; **| Proposed Use: 234-unit mixed residential development** | ** Commission District 3 **| Cook Communities, applicant**

The Hall County Fire Marshal's Office has no comments as proposed.

4. **1646 March Drive | Rezone** | from Highway Business (H-B) to Residential (R-1) | on a 0.11± acre tract located on the northwest side of March Drive approximately 730 feet from its intersection with South Drive | Zoned H-B; Tax Parcel 15032E006034 **| Proposed Use: Single-family dwelling** | ** Commission District 4 **| Udis Calderon, applicant**

   The Hall County Fire Marshal's Office has no comments as proposed.

5. **0 Ridge Road | Rezone** | from Agricultural Residential 1 (AR-1) to Residential Mixed (R-X) | on a 20.854± acre tract located on the west side of Ridge Road approximately 500 feet south of its intersection with Friendship Road | Zoned AR-1; Tax Parcel 08154 000016 **| Proposed Use: 160-unit mixed residential development** | ** Commission District 1 **| bSide Oakwood, LLC, applicant**

   The Hall County Fire Marshal's Office has no comments as proposed.

6. **(A) 6651 Spout Springs Road | Rezone |** from Agricultural Residential 1 (AR-1) to Residential Mixed (R-X) | on a 33.27± acre tract located at the northeast corner of the intersection of Spout Springs Road and Union Circle **|** Zoned AR-1; Tax Parcel 15042 000093 **| Proposed Use: 119-unit mixed residential development | ** Commission District 1 | DCCM Infrastructure, Inc., applicant**

The Hall County Fire Marshal's Office has no comments as proposed.

(B) 6651 Spout Springs Road | Special Use | for a subdivision, residential | on a 33.27± acre tract located at the northeast corner of the intersection of Spout Springs Road and Union Circle | Zoned AR-1; Tax Parcel 15042 000093 **| Proposed Use: 119-unit mixed residential development |** ** Commission District 1 **| DCCM Infrastructure, Inc., applicant**

The Hall County Fire Marshal's Office has no comments as proposed.

7. **(A) 5300, 5334, 5348, 5372 & 0 Ponderosa Farm Road | Rezone** | from Planned Commercial Farming District (PCFD) and Agricultural Residential (AR-1) to Residential Single-Family Detached (R-SF) | on a 59.16± acre tract located on the west side of Ponderosa Farm Road approximately 350 feet north of its intersection with Tanners Mill Road | Zoned PCFD & AR-1; Tax Parcels 15028 000120, 000108, 000132, 000107 & 000107A **| Proposed Use: 146-unit residential development** | ** Commission District 1 **| CKK Development Services, LLC, applicant**

The proposed concept plan shows both ingress / egress locations on Ponderosa Farm Road too close together. Below is the fire code standard used to determine the distance between two access road ingress/egress locations.

International Fire Code 2024 Edition

D107.2 Remoteness.

Where two fire apparatus access roads are required, they shall be placed a distance apart equal to not less than one-half of the length of the maximum overall diagonal dimension of the property or area to be served, measured in a straight line between accesses.

The secondary fire access road cannot be installed because of location on the property, topography, waterways, nonnegotiable grades or other similar conditions. Per Fire Marshal Vieira the applicant can use the state adopted alternative to increase the road width to 26' the increased road width will eliminate the requirement for a secondary emergency access.

(B) 5300, 5334, 5348, 5372 & 0 Ponderosa Farm Road | Special Use | for a subdivision, residential | on a 59.16± acre tract located on the west side of Ponderosa Farm Road approximately 350 feet north of its intersection with Tanners Mill Road | Zoned PCFD & AR-1; Tax Parcels 15028 000120, 000108, 000132,

000107 & 000107A | **Proposed Use: 146-unit residential development** | ** Commission District 1 | **CKK Development Services, LLC, applicant**

The proposed concept plan shows both ingress / egress locations on Ponderosa Farm Road too close together. Below is the fire code standard used to determine the distance between two access road ingress/egress locations.

International Fire Code 2024 Edition

D107.2 Remoteness.

Where two fire apparatus access roads are required, they shall be placed a distance apart equal to not less than one-half of the length of the maximum overall diagonal dimension of the property or area to be served, measured in a straight line between accesses.

The secondary fire access road cannot be installed because of location on the property, topography, waterways, nonnegotiable grades or other similar conditions. Per Fire Marshal Vieira the applicant can use the state adopted alternative to increase the road width to 26' the increased road width will eliminate the requirement for a secondary emergency access.

8. **(A) 6337 Lanier Islands Parkway, 6330 & 6450 Old Lanier Islands Drive, and portion of Old Lanier Island Drive right-of-way | Rezone** | from Suburban Shopping (S-S) & Planned Commercial District (PCD) to Highway Business (H-B) | on a 7.44± acre tract located on the south side of Lanier Islands Parkway east of its intersection with Merritts Drive and on the south side of Old Lanier Islands Drive approximately 380 feet east of its intersection with Merritts Drive | Zoned PCD & S-S; Tax parcels 07331 003004 (pt), 002034(pt), 001008 **| Proposed Use: To recognize & allow expansion of boat sales & repair** | ** Commission District 2 **| DCCM Infrastructure, Inc., applicant**

The Hall County Fire Marshal's Office considers the plan conceptual and if approved the site plan may require modifications during the development review to meet Life Safety and International Fire Code requirements including any applicable state modifications.

(B) 6337 Lanier Islands Parkway and 6330, 6450 Old Lanier Islands Drive, and portion of Old Lanier Island Drive right-of-way | Special Use | to allow boat sales & repair within the GCOD | on a 7.44± acre tract located on the south side of Lanier Islands Parkway east of its intersection with Merritts Drive and on the south side of Old Lanier Islands Drive approximately 380 feet east

of its intersection with Merritts Drive | Zoned PCD & S-S; Tax Parcels 07331 003004 (pt), 002034(pt), 001008 | **Proposed Use: To recognize & allow expansion of boat sales & repair |** ** Commission District 2 **| DCCM Infrastructure, Inc., applicant**

The Hall County Fire Marshal's Office considers the plan conceptual and if approved the site plan may require modifications during the development review to meet Life Safety and International Fire Code requirements including any applicable state modifications.

0 Cagle Road | Rezone | from Agricultural Residential (AR-1) to Planned Development (PD) | on a 26.21± acre tract located on the southeast side of Cagle Road at its intersection with Clubhouse Drive, Skyline Drive, and South Browning Bridge Road | Zoned AR-1; Tax Parcel 15019 000159 (pt) **| Proposed Use: 48-unit residential development |** ** Commission District 3 **| Habitat for Humanity of Hall County, Inc, applicant**

A 48-unit residential development will require fire hydrants to be installed for potential fire suppression needs. Currently the nearest fire hydrant is located over 1 mile south at Cagel and Buffington Farm Road. See Code requirement below.

International Fire Code 2024 Edition 507.5.1 Where required.

Where a portion of the facility or building hereafter constructed or moved into or within the jurisdiction is more than 500 feet from a hydrant on a fire apparatus access road, as measured by an *approved* route around the exterior of the facility or building, on-site fire hydrants and mains shall be provided where required by the *fire code official*.

Regards,

John Hornick, NPQ Fire Service Plans Examiner 1

Lieutenant, Hall County Fire Rescue

Hall County Government

Main: 770-531-6838 | Cell: 404-597-0083

Website: www.Hallcounty.org

HALL COUNTY

We have it all on Hall!



HALL COUNTY TAX ASSESSOR'S OFFICE
Conservation

MEMORANDUM

To: Planning & Zoning Department
From: Conservation Division, Hall County Tax Assessors Office
Date: October 6, 2026
Subject: Conservation Covenant Breach – Sale to Unqualified Buyer and Use

The Conservation Division is providing formal notice that the parcels listed below are currently under a Conservation Covenant, effective since 2023, and will incur a breach penalty. The owners have initiated the sale of these properties to **CKK Development Services LLC**, an **unqualified buyer**, and for an **unqualified use**—specifically, the development of a **rental residential subdivision**, which is prohibited under the terms of the Conservation Covenant.

Parcels in Breach:

1. **Parcel 15028 000107**
   Location: 5372 Ponderosa Farm Road
   Owners: Hugh & Lynn Stallworth
2. **Parcel 15028 000120**
   Location: 5348 Ponderosa Farm Road
   Owners: Michael & Lisa Hardiman
3. **Parcel 15028 000132**
   Location: 5300 Ponderosa Farm Road
   Owners: Michael & Lisa Hardiman

The pending sale constitutes a violation due to the transferee being unqualified for the Conservation Use program and the intended land use being incompatible with covenant restrictions. Please update your records accordingly.

Submitted by:
Cher Melendez
Specialized Assessment Manager
Hall County Tax Assessors Office
cmelendez@hallcounty.org

Hall County Government

COMMUNITY DEVELOPMENT & INFRASTRUCTURE
BUILDING INSPECTIONS DIVISION

HALL COUNTY
GEORGIA
*We have it **all** in Hall*

POST OFFICE DRAWER 1435
GAINESVILLE, GA 30503

t: 770.531.6809 | Option 1
e: permits@hallcounty.org

INTERIM DEVELOPMENT SERVICES DIRECTOR
Barry Shaw

INTERIM CHIEF BUILDING OFFICIAL
Cody Edwards

To: Katie Ahmed, Director of Planning and Zoning

From: Barry Shaw, Interim Director of Development Services

Date: October 19, 2026

Subject: November 16, 2026

3411 Springdale Forrest Circle | Special Use | for a minor subdivision | on a 2.09± acre tract located on the north side of Springdale Forrest Circle at the northeast corner of its intersection with Springdale Forrest Avenue | Zoned R-1; Tax Parcel 10062 000038 | Proposed Use: 2-lot subdivision | ** Commission District 2 | KD South, LLC, applicant

- Applicants will be required to get demo permits for all structures from Building Inspections before building new structures. All structures were built prior to 1980 and will require asbestos inspections and reports by a state licensed asbestos Inspector.

(A) 1646 Candler Road | Rezone | from Agricultural Residential (AR-1) to Light Industrial (I-1) | on a 41.98± acre tract located on the east side of Calvary Church Road approximately 640 feet north of its intersection with Calvary Industrial Drive | Zoned AR-1; Tax Parcel 15031 000027 **| Proposed Use: Storage lot** | ** Commission District 4 **| Chris Patton, applicant**
(B) 1646 Candler Road | **Variance to Section 8.2** | fencing and buffer standards | on a 41.98± acre tract located on the east side of Calvary Church Road approximately 640 feet north of its intersection with Calvary Industrial Drive | Zoned AR-1; Tax Parcel 15031 000027 **| Proposed Use: Storage lot** | ** Commission District 4 **| Chris Patton, applicant**

- Applicants will be required to get demo permits for all structures from Building Inspections before building new structures. All structures were built prior to 1980 and will require asbestos inspections and reports by a state licensed asbestos Inspector.

(A) 3054, 3056, 3060, & 0 Poplar Springs Church Road and 3531, 3535, 3545, 3547 & 3549 Gilleland Extension | Rezone | from Planned Development (PRD), Agricultural Residential 1 (AR-1), and Residential (R-1) to Residential Mixed (R-X) | on a combined 105.69± acre tract located on the north side of

Poplar Springs Church Road approximately 280 feet west of its intersection with Meadowood Court | Zoned PRD, AR-1 & R-1; Tax Parcels 15036 000010; 000010B; 000009; 000013A; 15036D000002I; 000002H; 000002B; 000002C; 000002A; **| Proposed Use: 234-unit mixed residential development** | ** Commission District 3 **| Cook Communities, applicant**

(B) 3054, 3056, 3060, & 0 Poplar Springs Church Road and 3531, 3535, 3545, 3547 & 3549 Gilleland Extension | Special Use | for a subdivision, residential | on a combined 105.69± acre tract located on the north side of Poplar Springs Church Road approximately 280 feet west of its intersection with Meadowood Court | Zoned PRD, AR-1 & R-1; Tax Parcels 15036 000010; 000010B; 000009; 000013A; 15036D000002I; 000002H; 000002B; 000002C; 000002A; **| Proposed Use: 234-unit mixed residential development** | ** Commission District 3 **| Cook Communities, applicant**

- Applicants will be required to get demo permits for all structures from Building Inspections before building new structures apart from 2 structures all were built prior to 1980 and will require asbestos inspections and reports by a state licensed asbestos Inspector. 3060 Poplar Springs Church Road and 3549 Gilleland Extension were both built in 1980 and will not require asbestos inspections and reports before demolition.

1646 March Drive | Rezone | from Highway Business (H-B) to Residential (R-1) | on a 0.11± acre tract located on the northwest side of March Drive approximately 730 feet from its intersection with South Drive | Zoned H-B; Tax Parcel 15032E006034 **| Proposed Use: Single-family dwelling** | ** Commission District 4 **| Udis Calderon, applicant**

- NO COMMENT

0 Ridge Road | Rezone | from Agricultural Residential 1 (AR-1) to Residential Mixed (R-X) | on a 20.854± acre tract located on the west side of Ridge Road approximately 500 feet south of its intersection with Friendship Road | Zoned AR-1; Tax Parcel 08154 000016 **| Proposed Use: 160-unit mixed residential development** | ** Commission District 1 **| bSide Oakwood, LLC, applicant**

- NO COMMENT

(A) 6651 Spout Springs Road | Rezone | from Agricultural Residential 1 (AR-1) to Residential Mixed (R-X) | on a 33.27± acre tract located at the northeast corner of the intersection of Spout Springs Road and Union Circle **|** Zoned AR-1; Tax Parcel 15042 000093 **| Proposed Use: 119-unit mixed residential development | ****** Commission District 1 **| DCCM Infrastructure, Inc., applicant**

(B) 6651 Spout Springs Road | Special Use | for a subdivision, residential | on a 33.27± acre tract located at the northeast corner of the intersection of Spout Springs Road and Union Circle | Zoned AR-1; Tax Parcel 15042 000093 **| Proposed Use: 119-unit mixed residential development |** ** Commission District 1 **| DCCM Infrastructure, Inc., applicant**

- Applicants will be required to get demo permits for all structures from Building Inspections before building new structures. All structures that were built prior to 1980 will require asbestos inspections and reports by a state licensed asbestos inspector. The single-family residence at this location was built in 1998 and will not require asbestos inspections and reports before demolition.

(A) 5300, 5334, 5348, 5372 & 0 Ponderosa Farm Road | Rezone | from Planned Commercial Farming District (PCFD) and Agricultural Residential (AR-1) to Residential Single-Family Detached (R-SF) | on a 59.16± acre tract located on the west side of Ponderosa Farm Road approximately 350 feet north of its intersection with Tanners Mill Road | Zoned PCFD & AR-1; Tax Parcels 15028 000120, 000108, 000132, 000107 & 000107A **| Proposed Use: 146-unit residential development** | ** Commission District 1 **| CKK Development Services, LLC, applicant**
(B) 5300, 5334, 5348, 5372 & 0 Ponderosa Farm Road | Special Use | for a subdivision, residential | on a 59.16± acre tract located on the west side of Ponderosa Farm Road approximately 350 feet north of its intersection with Tanners Mill Road | Zoned PCFD & AR-1; Tax Parcels 15028 000120, 000108, 000132, 000107 & 000107A **| Proposed Use: 146-unit residential development |** ** Commission District 1 **| CKK Development Services, LLC, applicant**

- Applicants would be required to get demo permits for all structures from Building Inspections before building new structures. All structures that were built prior to 1980 will require asbestos inspections and reports by a state licensed asbestos inspector. 5372 Ponderosa Farm Road currently has a parcel tag dated 03.23.2022 and placed by Planning and Zoning referencing a demo of a pole barn and is no longer relevant should proposed development be granted.

(A) 6337 Lanier Islands Parkway, 6330 & 6450 Old Lanier Islands Drive, and portion of Old Lanier Island Drive right-of-way | Rezone | from Suburban Shopping (S-S) & Planned Commercial District (PCD) to Highway Business (H-B) | on a 7.44± acre tract located on the south side of Lanier Islands Parkway east of its intersection with Merritts Drive and on the south side of Old Lanier Islands Drive approximately 380 feet east of its intersection with Merritts Drive | Zoned PCD & S-S; Tax parcels 07331 003004 (pt), 002034(pt), 001008 **| Proposed Use: To recognize & allow expansion of boat sales & repair** | ** Commission District 2 **| DCCM Infrastructure, Inc., applicant**
(B) 6337 Lanier Islands Parkway and 6330, 6450 Old Lanier Islands Drive, and portion of Old Lanier Island Drive right-of-way | Special Use | to allow boat sales & repair within the GCOD | on a 7.44± acre tract located on the south side of Lanier Islands Parkway east of its intersection with Merritts Drive and on the south side of Old Lanier Islands Drive approximately 380 feet east of its intersection with Merritts Drive | Zoned PCD & S-S; Tax Parcels 07331 003004 (pt), 002034(pt), 001008 | **Proposed Use: To recognize & allow expansion of boat sales & repair |** ** Commission District 2 **| DCCM Infrastructure, Inc., applicant**

- NO COMMENT

0 Cagle Road | Rezone | from Agricultural Residential (AR-1) to Planned Development (PD) | on a 26.21± acre tract located on the southeast side of Cagle Road at its intersection with Clubhouse Drive, Skyline Drive, and South Browning Bridge Road | Zoned AR-1; Tax Parcel 15019 000159 (pt) **| Proposed Use: 48-unit residential development |** ** Commission District 3 **| Habitat for Humanity of Hall County, Inc, applicant**

- NO COMMENT

Print

Planning Commission Comments - November 16, 2026 - Submission #156071

Date Submitted: 11/11/2026

Comments completed in the form below will be submitted into the record for the November 16, 2026 meeting of the Hall County Planning Commission.

First Name*

Wendell

Last Name*

Grizzle

Address1*

4061 Churchill Downs Drive

Address2

City*

Gainesville

State*

Georgia

Zip*

30507

Zoning Item for Comment*

5300, 5334, 5348, 5372 & 0 Ponderosa Farm Road (CKK Development Services, LLC)

Select from the list below which zoning item you would like to register a comment on. Items are listed in the order in which they appear on the agenda.

Your Comments*

Please keep another out of town developer from Gwinnett County from taking over our county with more unwanted and unneeded housing in southern Hall County.
Ponderosa Farm Road has turned into a nightmare with more traffic and high speed vehicles at all hours of the day and night.
Not to mention all the dump trucks and grading equipment that continue to use Long Road as a cut through route.
Getting out of our sub division is becoming a hazard from traffic of all kinds turning off Ponderosa at high speeds well above the speed limits posted.
If we keep rezoning our beautiful county to build more unneeded homes causing more traffic and destruction of beautiful green space then Hall County rezoning has failed in its purpose and has lost sight of the people.

Please write your comments in the box above.

File Upload

Choose File No file chosen

If you have files, such as photos, videos or text documents to include with your comments, upload them in the box above.

Would you like follow-up communication?

[redacted]

Please leave an email address and/or phone number if you would like a Hall County staff member to follow-up with you.

PLANNING AND DEVELOPMENT DEPARTMENT
2875 BROWNS BRIDGE ROAD, GAINESVILLE, GA, 30504
MAILING ADDRESS: PO BOX 1435, GAINESVILLE. GA 30503
t: 770-531-6809 | f: 770-531-3902

HALL COUNTY
GEORGIA
We have it all in Hall

PUBLIC NOTICE REQUIREMENTS

Zoning regulations require that public notice must be given prior to all zoning hearings as follows:

1. The Planning Department shall publish a legal advertisement no less than fifteen (15) days and no more than forty-five (45) days prior to the public hearing.

2. The Planning Department shall send notification by letter of all other property owners within a 500-foot radius of the applicant's property, which is standard administrative policy of the Planning Department.

3. The applicant/property owner shall place the public notice sign in a conspicuous location on the property not less than fifteen (15) days and not more than forty-five (45) days prior to the public hearing.

The Planning Department shall post the legal advertisement and notify property owners within a 500ft radius to the subject property.

The applicant is required to post the public notice sign not less than fifteen (15) days and no more than forty-five (45) days prior to the public hearing. A photo of the sign placed at the location is required and must be sent to the Planning Department.

Multiple sign postings on a site may be required as determined by the Planning Department. The sign must be in a location where it is clearly visible from the roadway. The sign cannot be obstructed in any manner, placed too far from the road, or placed in such manner as would cause it to blend into the landscape.

Should you find the sign missing or vandalized in any manner, contact the Planning Department for a replacement sign. When the proceeding is complete and final Board action has occurred, the sign shall then be removed from the property by the applicant.

THE ZONING SIGN MUST BE POSTED NO EARLIER THAN October 21, 2026 **AND NO LATER THAN** October 21, 2026.

THE ORGINAL SIGNED AFFIDAVIT MUST BE RETURNED TO THE PLANNING DEPARTMENT NO LATER THAN October 25, 2026 **ALONG WITH A MINIMUM OF ONE PHOTO SHOWING THE SIGN POSTED AT THE SUBJECT PROPERTY.**

Failure to comply will result in a delay of the application.

AFFIDAVIT

By my signature, I, [signature] **, hereby acknowledge that I have read and understand the sign posting requirements. I further certify that the required public notice sign was posted on** 10-21-26 (Date) **for** HZON26-0037 (Name application filed as).

Signature [signature]
(The original document is required)

Revised September 2021


ZONING NOTICE
AN APPLICATION HAS BEEN FILED WITH HALL COUNTY IN REGARD TO THE ZONING REGULATIONS AS THEY APPLY TO THIS PROPERTY
APPLICANT: CKK DEVELOPMENT SERVICES, LLC
REQUEST: REZONE FROM PCFD & AR-1 TO R-SF AND A
SPECIAL USE FOR A 146-UNIT RESDENTIAL DEVELOPMENT
PUBLIC HEARINGS WILL BE HELD ON:
PLANNING COMMISSION
Date: NOV 16, 2026
Time: 5:15 P.M.
&
COUNTY COMMISSION
Date: DEC 10, 2026
Time: 6:00 P.M.
HALL COUNTY GOVERNMENT CENTER, 2875 BROWNS BRIDGE ROAD, GAINESVILLE, GA
FOR MORE INFORMATION CALL: (770) 531-6809


ZONING NOTICE


ZONING NOTICE
AN APPLICATION HAS BEEN FILED WITH HALL COUNTY IN REGARD TO THE ZONING REGULATIONS AS THEY APPLY TO THIS PROPERTY
APPLICANT: CKK DEVELOPMENT SERVICES, LLC
REQUEST: REZONE FROM PCFD & AR-1 TO R-SF AND A
SPECIAL USE FOR A 146-UNIT RESIDENTIAL DEVELOPMENT
PUBLIC HEARINGS WILL BE HELD ON:
PLANNING COMMISSION
Date: NOV 16, 2026
Time: 5:15 P.M.
COUNTY COMMISSION
Date: DEC 10, 2026
Time: 6:00 P.M.
HALL COUNTY GOVERNMENT CENTER, 2875 BROWNS BRIDGE ROAD, GAINESVILLE, GA
FOR MORE INFORMATION CALL: (770) 531-6809


ZONING NOTICE


ZONING NOTICE
AN APPLICATION HAS BEEN FILED WITH HALL COUNTY IN REGARD TO THE ZONING REGULATIONS AS THEY APPLY TO THIS PROPERTY
APPLICANT: CKK DEVELOPMENT SERVICES, LLC
REQUEST: REZONE FROM PCSD & AR-1 TO R-SF AND A
SPECIAL USE FOR A 146-UNIT RESIDENTIAL DEVELOPMENT
PUBLIC HEARINGS WILL BE HELD ON:
PLANNING COMMISSION
Date: NOV 16, 2026
Time: 5:15 P.M.
&
COUNTY COMMISSION
Date: DEC. 10, 2026
Time: 6:00 P.M.
HALL COUNTY GOVERNMENT CENTER, 2875 BROWNS BRIDGE ROAD, GAINESVILLE, GA
FOR MORE INFORMATION CALL: (770) 531-6809


ZONING NOTICE


ZONING NOTICE
AN APPLICATION HAS BEEN FILED WITH HALL COUNTY IN REGARD TO THE ZONING REGULATIONS AS THEY APPLY TO THIS PROPERTY
APPLICANT: CKK DEVELOPMENT SERVICES, LLC
REQUEST: REZONE FROM POFD & AR-1 TO R-SF AND A SPECIAL USE FOR A 146-UNIT RESIDENTIAL DEVELOPMENT
PUBLIC HEARINGS WILL BE HELD ON:
PLANNING COMMISSION
Date: NOV 16, 2026
Time: 5:15 P.M.
&
COUNTY COMMISSION
Date: DEC 10, 2026
Time: 6:00 P.M.
HALL COUNTY GOVERNMENT CENTER, 2875 BROWNS BRIDGE ROAD, GAINESVILLE, GA
FOR MORE INFORMATION CALL: (770) 531-6809


ZONING NOTICE
CKK DEVELOPMENT SERVICES, LLC
REZONE FROM R20 & AR-1 TO R-5 PUD
SPECIAL USE FOR A PUD UNIT
PRESENTING DEVELOPMENT
Date: NOV 18, 2026
Time: 5:15 pm
Date: DEC 10, 2026
Time: 6:00 pm



ZONING NOTICE
AN APPLICATION HAS BEEN FILED WITH HALL COUNTY IN REGARD TO THE ZONING REGULATIONS AS THEY APPLY TO THIS PROPERTY
APPLICANT: CKK DEVELOPMENT SERVICES, LLC
REQUEST: REZONE FROM PCFD & AR-1 TO R-SF
AND A SPECIAL USE FOR A 146-UNIT RESIDENTIAL DEVELOPMENT
PUBLIC HEARINGS WILL BE HELD ON:
PLANNING COMMISSION
Date: NOV 16, 2026
Time: 5:15 P.M.
&
COUNTY COMMISSION
Date: DEC 10, 2026
Time: 6:00 P.M.
HALL COUNTY GOVERNMENT CENTER, 2875 BROWNS BRIDGE ROAD, GAINESVILLE, GA
FOR MORE INFORMATION CALL: (770) 531-6809


ZONING NOTICE
AN APPLICATION HAS BEEN FILED WITH HALL COUNTY IN REGARD TO THE ZONING REGULATIONS AS THEY APPLY TO THIS PROPERTY
APPLICANT: CKK DEVELOPMENT SERVICES, LLC
REQUEST: REZONE FROM RCFD & AR-1 TO R-SF
AND A SPECIAL USE FOR A 146-UNIT RESIDENTIAL DEVELOPMENT
PUBLIC HEARINGS WILL BE HELD ON:
PLANNING COMMISSION
Date: NOV 16, 2026
Time: 5:15 pm
&
COUNTY COMMISSION
Date: DEC. 10, 2026
Time: 6:00 P.M.
HALL COUNTY GOVERNMENT CENTER, 2875 BRENAU ROAD, GAINESVILLE, GA
FOR MORE INFORMATION CALL: (770) 531-6809


ZONING NOTICE
AN APPLICATION HAS BEEN FILED WITH HALL COUNTY IN REGARD TO THE ZONING REGULATIONS AS THEY APPLY TO THIS PROPERTY
APPLICANT: CKK DEVELOPMENT SERVICES, LLC
REQUEST: REZONE FROM PCD & AR-1 TO R-SF AND A SPECIAL USE FOR A 146-UNIT RESIDENTIAL DEVELOPMENT
PUBLIC HEARINGS WILL BE HELD ON:
PLANNING COMMISSION
Date: NOV 16, 2026
Time: 5:15 P.M.
&
COUNTY COMMISSION
Date: DEC 10, 2026
Time: 6:00 P.M.
HALL COUNTY GOVERNMENT CENTER, 2875 BROWNS BRIDGE ROAD, GAINESVILLE, GA
FOR MORE INFORMATION CALL: (770) 531-6809


ZONING NOTICE
CKK DEVELOPMENT SERVICES, LLC
REZONE FROM RSD 2 AR-1 TO RSF
SPECIAL USE TO PERMIT RESIDENTIAL DEVELOPMENT

5300, 5334, 5348, 5372 & 0 Ponderosa Farm Road - CKK Development Services LLC

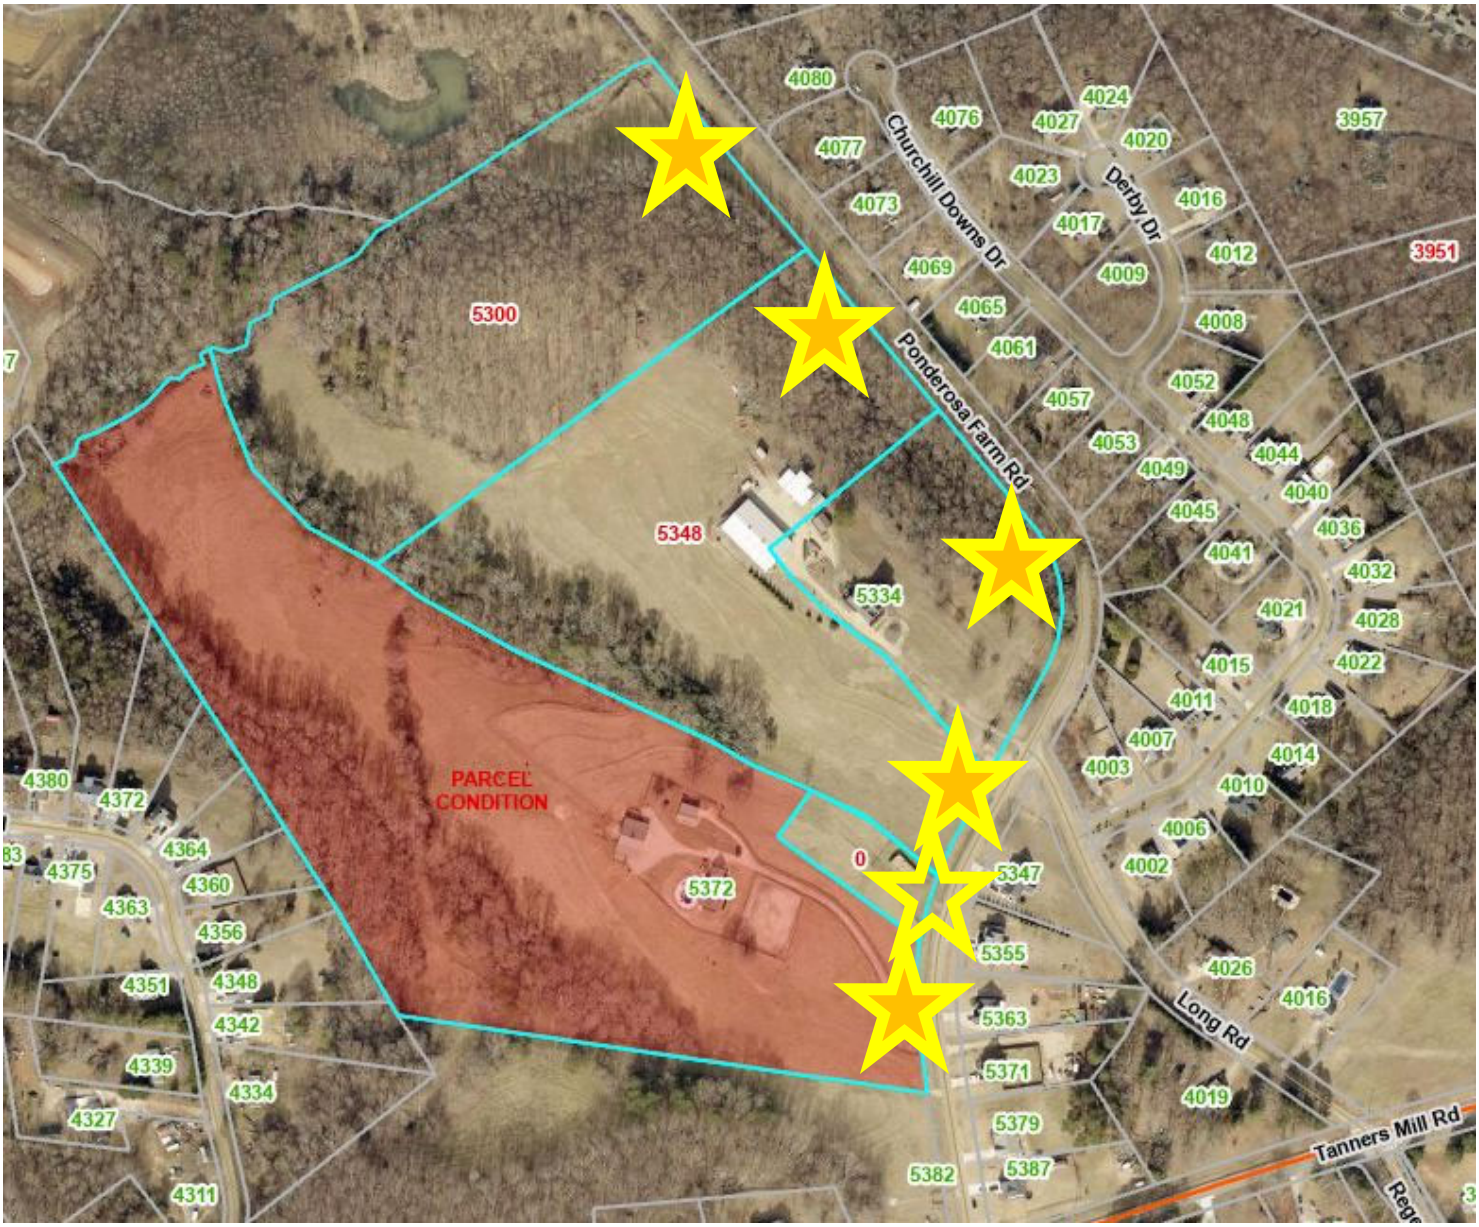

AGENDA ITEM

New Business

REPORT TO:	**Planning Commission Meeting (11/16/26)**
ITEM NO:	746/2026
SUBJECT:	**(B) 5300, 5334, 5348, 5372 & 0 Ponderosa Farm Road | Special Use |** for a subdivision, residential | on a 59.16± acre tract located on the west side of Ponderosa Farm Road approximately 350 feet north of its intersection with Tanners Mill Road | Zoned PCFD & AR-1; Tax Parcels 15028 000120, 000108, 000132, 000107 & 000107A **| Proposed Use: 146-unit residential development |** ** Commission District 1 **| CKK Development Services LLC, applicant**

Meetings:

Voting Meeting Date: 11/16/26

Executive Summary:

Presenter: LT

Recommendation:

(B) Approval, with conditions as the proposed use meets all minimum standards of the Residential Single-Family Detached (R-SF) zoning district.

1. The property shall be developed in accordance with the site plan received October 20, 2026, and as described in the project narrative dated September 16, 2026, modified as necessary for compliance with conditions herein and development standards enforced at the time of site plan approval.
2. The development shall be limited to a total of 146 single family detached lots.
3. Access to the development shall be subject to approval by the Hall County Public Works Department. Following review and acceptance of the Traffic Impact Study (TIS) by Public Works, all required improvements shall be incorporated into the development plans for review and approval. Any costs associated with these improvements shall be the responsibility of the developer.
4. The following statement regarding the potential impacts of agricultural operations in the area shall be made a part of any plat recorded on the property:"Owners, occupants, and users of property shown on this plat are hereby informed of the impacts associated with normal farming practices which may take place on adjacent and nearby property including, but not limited to, noise, odors, dust, the operation of machinery of any kind, the storage and disposal of manure, and the application of fertilizers, herbicides, and pesticides. Therefore, owners, occupants, and users of the property shown on this plat should be prepared to expect the effects of such practices."
5. All buffers surrounding the development shall meet the definition of a "Buffer, natural" or "Buffer, landscaped" as defined in the Hall County UDC. Where the undisturbed or provided buffer does not meet this definition, the Director of Planning and Zoning, or their designee, may require supplemental plantings or other improvements necessary to ensure the buffer achieves the intent and performance standards intended.
6. No variances or development exceptions are granted as part of this request that are not explicitly granted by board approval.
7. All conditions of zoning shall be made part of any plats created for the property.

Purpose of Request:

History:

(B) 5300, 5334, 5348, 5372 & 0 Ponderosa Farm Road | Special Use | for a subdivision, residential | on a 59.16± acre tract located on the west side of Ponderosa Farm Road approximately 350 feet north of its intersection with Tanners Mill Road | Zoned PCFD & AR-1; Tax Parcels 15028 000120, 000108, 000132, 000107 & 000107A | **Proposed Use: 146-unit residential development | **** Commission District 1 | **CKK Development Services LLC, applicant**

Facts and Issues:

Options:

Approvals:

Submit	Review
KE	LT

Attachments:

See Rezone Application for all other items

Due to file sizes, materials for the following applications have been combined. See the highlighted agenda item for all materials related to the following applications:

(A) 5300, 5334, 5348, 5372 & 0 Ponderosa Farm Road | Rezone | from Planned Commercial Farm District (PCFD) and Agricultural Residential (AR-1) to Residential Single-Family Detached (R-SF) | on a 59.16± acre tract located on the west side of Ponderosa Farm Road approximately 350 feet north of its intersection with Tanners Mill Road | Zoned PCFD & AR-1; Tax Parcels 15028 000120, 000108, 000132, 000107 & 000107A **| Proposed Use: 146-unit residential development** | Commission District 1 **| CKK Development Services LLC, applicant**

(B) 5300, 5334, 5348, 5372 & 0 Ponderosa Farm Road | Special Use | for a subdivision, residential | on a 59.16± acre tract located on the west side of Ponderosa Farm Road approximately 350 feet north of its intersection with Tanners Mill Road | Zoned PCFD & AR-1; Tax Parcels 15028 000120, 000108, 000132, 000107 & 000107A **| Proposed Use: 146-unit residential development |** Commission District 1 **| CKK Development Services LLC, applicant**

AGENDA ITEM

New Business

REPORT TO:	**Planning Commission Meeting (11/16/26)**
ITEM NO:	747/2026
SUBJECT:	**(A) 6651 Spout Springs Road | Rezone |** from Agricultural Residential 1 (AR-1) to Residential Mixed (R-X) | on a 33.27± acre tract located at the northeast corner of the intersection of Spout Springs Road and Union Circle | Zoned AR-1; Tax Parcel 15042 000093 **| Proposed Use: 119-unit mixed residential development |** ** Commission District 1 **| DCCM Infrastructure, Inc., applicant**

Meetings:

Voting Meeting Date: 11/16/26

Executive Summary:

Presenter: LT

Recommendation:

(A) Approval, with conditions, as the proposed zoning is consistent with the "Suburban Neighborhood Medium Density" future land use designation within the Comprehensive Plan in the South Hall Character Area.

1. The property shall be developed in accordance with the site plan dated September 30, 2026, and as described in the project narrative dated September 14, 2026, modified as necessary for compliance with the conditions herein and development standards enforced at the time of site plan approval.
2. The development shall be limited to a total of 119 lots: 65 townhomes and 54 single-family detached dwellings.
3. Access to the development shall be approved by Hall County Public Works Department. Following review and acceptance of the Traffic Impact Study (TIS) by Public Works, all required improvements shall be incorporated into the development plans for review and approval. Any costs associated with these improvements shall be the responsibility of the developer.
4. All buffers surrounding the development shall meet the definition of a "Buffer, natural" or "Buffer, landscaped" as defined in the Hall County UDC. Where the undisturbed or provided buffer does not meet this definition, the Director of Planning and Zoning, or their designee, may require supplemental plantings or other improvements necessary to ensure the buffer achieves the intent and performance standards intended.
5. The proposed 20-foot landscape strip along Spout Springs and Union Church Road shall be part of the required 50-foot buffer required along the exterior boundaries of the proposed development.
6. No variances or development exceptions are granted as part of this request that are not explicitly granted by board approval.
7. All conditions of zoning shall be made a part of any plats or construction plans created for the property.

Purpose of Request:

History:

(A) 6651 Spout Springs Road | Rezone | from Agricultural Residential 1 (AR-1) to Residential Mixed (R-X) | on a 33.27± acre tract located at the northeast corner of the intersection of Spout Springs Road and Union Circle | Zoned AR-1; Tax Parcel 15042 000093 | **Proposed Use: 119-unit mixed residential development** | ** Commission District 1 | **DCCM Infrastructure, Inc., applicant**

Facts and Issues:

Options:

Approvals:

Submit	Review
KE	LT

Attachments:

Staff Report
Application
Letter of Intent
Updated Site Plan
Site Plan
Plat
Maps
Elevations
Rendering
Deed
Traffic Impact Study
Water Availability
Sewer Availability
Department Comments
Notice Sign
Constitutional Notice
Public Comment - Mossman
Public Comment - Walker

HALL COUNTY PLANNING COMMISSION
STAFF REPORT

Applicant	DCCM Infrastructure, Inc.
Request	(A) **Rezone** | from Agricultural Residential 1 (AR-1) to Residential Mixed (R-X) (B) **Special Use** |for a subdivision, residential
Proposed Use	119-unit mixed residential development
Size	33.27± acres
Zoning	**Current:** Agricultural Residential 1 (AR-1) **Proposed:** Residential Mixed (R-X)
Location	**6651 Spout Springs Road** | Tax Parcel 15042 000093
Commission District	One
Planning Commission Date	November 16, 2026
Staff Recommendation	(A) **Approval, with conditions,** as the proposed zoning is consistent with the "Suburban Neighborhood Medium Density" future land use designation within the Comprehensive Plan in the South Hall Character Area. (B) **Approval, with conditions,** as the proposed use meets all minimum standards of the Residential Mixed (R-X) zoning district.
Record Number	(A) HZON26-0039 (B) HZCU26-0043

(A) & (B) Staff recommends <u>APPROVAL</u> of the applicant's request with the following conditions:

1. The property shall be developed in accordance with the site plan dated September 30, 2026, and as described in the project narrative dated September 14, 2026, modified as necessary for compliance with the conditions herein and development standards enforced at the time of site plan approval.

2. The development shall be limited to a total of 119 lots: 65 townhomes and 54 single-family detached dwellings.

3. Access to the development shall be approved by Hall County Public Works Department. Following review and acceptance of the Traffic Impact Study (TIS) by Public Works, all required

improvements shall be incorporated into the development plans for review and approval. Any costs associated with these improvements shall be the responsibility of the developer.

4. All buffers surrounding the development shall meet the definition of a "Buffer, natural" or "Buffer, landscaped" as defined in the Hall County UDC. Where the undisturbed or provided buffer does not meet this definition, the Director of Planning and Zoning, or their designee, may require supplemental plantings or other improvements necessary to ensure the buffer achieves the intent and performance standards intended.

5. The proposed 20-foot landscape strip along Spout Springs and Union Church Road shall be part of the required 50-foot buffer required along the exterior boundaries of the proposed development.

6. No variances or development exceptions are granted as part of this request that are not explicitly granted by board approval.

7. All conditions of zoning shall be made a part of any plats or construction plans created for the property.

Summary Analysis

The applicant has submitted two concurrent requests on a 33.27± acre tract: (A) Rezone from Agricultural Residential 1 (AR-1) to Residential Mixed (R-X); and (B) a Special Use to allow a 119-lot subdivision. The proposed development includes 54 single-family detached lots, 65 townhome lots and an amenity area with an overall proposed density of 3.58 units per acre.


Per Tax Assessor records, the subject property is developed with a 4,953 square foot single-family residence and a 2,640 square foot accessory structure built in 1998, both of which will be removed. An intermittent stream runs along the northern property line, and the northeast portion of the site is within a County-studied flood zone.

Surrounding properties are zoned and developed as outlined below:

North: Planned Residential Development (PRD): Cherokee Bluff High School and Middle School
East: Planned Residential Development (PRD): Cherokee Bluff High School and Middle School
South: Residential 1 (R-1): single-family residences (Mulberry Ridge and Mulberry Place Subdivisions)
West: Agricultural Residential 1 (AR-1): Spout Springs Elementary School
Residential 1 (R-1): single-family residences (Quail's Landing Subdivision)



Per the submitted site plan narrative, the proposed single-family detached lots will have a minimum area of 8,000 square feet and width of 50 feet. The townhome lots will have a minimum area of 2,000 square feet and width of 24 feet. There is a central shared amenity area, however, specific amenities are not identified. Approximately 13.3 acres, or 40% of the site, is identified as open space.

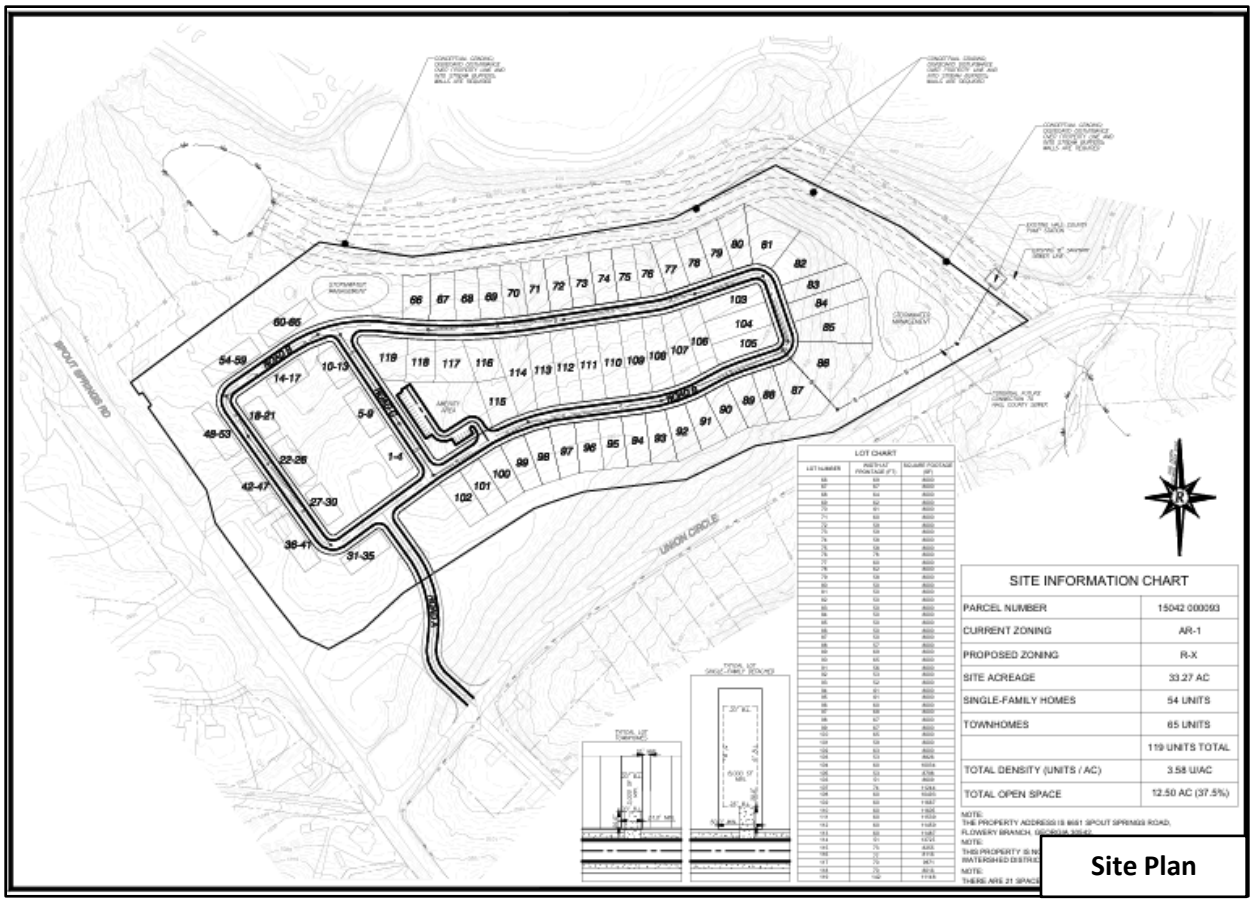

Site Plan

The development will be served by a single access point from Union Circle. The project includes a 50-foot undisturbed buffer along the exterior property boundary and a 20-foot-wide landscape strip along Spout Springs Road and Union Circle. Per the Hall County UDC, a 50-foot buffer is required along the entire perimeter of the development, and the proposed 20-foot landscape strip may be counted toward satisfying this buffer requirement.

Water service will be provided by the City of Gainesville as confirmed in a letter from Nick Swafford, Permitting Services & GIS Manager, dated September 4, 2026. Sanitary sewer service will be provided by Hall County as confirmed in a letter from Jason Skarda, Assistant Director of Public Works, dated September 3, 2026.

A Traffic Impact Study (TIS) prepared by Keck + Wood, dated September 11, 2026, concluded several improvements may be warranted. Hall County Public Works commented that the driveway labeled Road A is too close to Spout Springs Road and must be relocated further away from its intersection with Spout Springs Road. A Traffic Engineering (TE) Report identifies the need for a signal at the Spouts Springs Road/Union Circle intersection which must be installed within 120 days of the issuance of the LDP.

Development Standards Analysis

The development standards for the project are summarized in the table below and are compared against the Residential Mixed (R-X) district standards and the applicable Article 8 Site Development requirements of the Hall County Unified Development Code (UDC):

Development Standard (§)	Proposed	UDC Standard	Compliance
Overall R-X Standards (§4.7)			
Lot Area	33.27± acres	5 acres minimum	Complies
Density	3.58 U/A	8 U/A max (urbanized)	Complies
Site Coverage	60%	60% max	Complies
Overall Yard Setbacks	50 feet	50 feet	Complies
R-SF Standards (§4.5)			
Minimum Lot Area	8,000 sf (min)	8,000 sf (min)	Complies
Minimum Lot Width	50 feet	50 feet	Complies
Front Yard	25 feet	25 feet	Shall comply
Side Yard	5 feet	5 feet	Shall comply
Rear Yard	20 feet	20 feet	Shall comply
Maximum Building Height	35 feet	35 feet	Complies
R-TH Standards (§4.6)			
Minimum Lot Area	2,000 sf	2,000 sf	Complies
Front Yard	15 feet	15 feet	Complies
Side Yard	10 feet (building separation)	10 feet (building separation)	Complies
Rear Yard	20 feet	20 feet	Complies
Maximum Building Height	35 feet	35 feet	Complies
Article 8			
Parking	2-car garage w/driveway parking for 2 vehicles/dwelling	2 spaces per DU TH: 2 spaces/DU plus 1 guest space for every 4 DU	Shall comply
Buffers (§8.2.3)	50 feet undisturbed perimeter buffer	50 feet undisturbed perimeter buffer	Complies
Landscaping (§8.2.4.H.2)	2 trees per lot/unit	2 trees per lot/unit	Complies
Frontage Landscape Strip (§8.2.5)	20 feet planted along Spout Springs Road & Union Circle	20 feet planted unless 50 ft undisturbed buffer provided	Complies
Sidewalks (§8.4, 9.4.8.C)	5 feet wide	5 feet wide on both sides of street	Shall comply
Open Space (§8.5)	40%	30%	Complies
Architectural Standards (§8.7)	Not specified	Various	Shall comply
Amenities Maintenance (§8.8.5)	Not specified	HOA required	Shall comply
Cluster Mailbox Unit (CBU) (§8.10)	CBU with parking spaces	CBU with parking spaces	Shall comply

Comprehensive Plan Analysis

Based on the Hall County Comprehensive Plan, staff finds that the requested rezoning to Residential Mixed (R-X) *is consistent* with the future land use designation of *Suburban Neighborhood, Medium-Density* within the South Hall Character Area. This designation supports medium-density single-family housing, either attached or detached, in areas served by existing water and sewer infrastructure or where such infrastructure is planned for future expansion. Future infrastructure improvements may be guided by the Sewer System Master Plan & Rate Study or may be provided by developers in areas where service is not currently planned.

As the subject property is located within the urbanized portion of the South Hall Character Area, where water and sewer services are available, the Residential Mixed (R-X) zoning district allows a maximum density of 8 dwelling units per acre. The proposed development has an overall density of 3.58 dwelling units per acre, which is within the permitted range.

(A) & (B) Zoning Analysis – Rezone & Special Use

When considering a zoning amendment to the zoning maps and use subject to the approval of the County Commission, the Commission must study the need and justification for the change based on a determination of the facts applicable to the particular case, and the following general lines of inquiry must be considered:

a) Whether the zoning proposal will permit a use that is suitable in view of the use, development and zoning of adjacent and nearby property; **The proposed rezoning and use are suitable in view of the use, development, and zoning of adjacent and nearby properties. While the only directly adjacent property is used for Cherokee Bluff High School and Middle School, nearby land uses along Spout Springs Road include similar townhome and single-family detached development.**

b) Whether the zoning proposal will adversely affect the existing use or usability of adjacent or nearby property; **The proposed rezoning and use does not appear to adversely affect the existing use or usability of adjacent or nearby properties.**

c) Whether the property to be affected by the zoning proposal has a reasonable economic use as currently zoned; **The property appears to have reasonable economic use as currently zoned.**

d) Whether the zoning proposal will result in a use which will or could cause an excessive or burdensome use of existing streets, transportation facilities, utilities, schools, police protection, fire protection, public health facilities or emergency medical service; **The proposed rezoning and use are not expected to cause an excessive or burdensome use of existing streets, transportation facilities, utilities, schools, police protection, fire protection public facilities, or emergency medical service. The property will be served by City of Gainesville public water, and sanitary sewer service will be provided by Hall County. Any improvements identified in the final approved Traffic Study and required by Hall County Public Works will be addressed with the Land Disturbance Permit (LDP).**

e) Whether the zoning proposal is in conformity with the policy and intent of the future land use plan for the physical development of the area; **The proposed Residential Mixed (R-X) zoning and subdivision design are consistent with the Comprehensive Plan's future land use designation of "Suburban Neighborhood, Medium-Density." As the subject property is located within the**

urbanized portion of the South Hall Character Area, where water and sewer services are available, the Residential Mixed (R-X) zoning district allows a maximum density of 8 dwelling units per acre. The proposed development has an overall density of 3.58 dwelling units per acre, which is within the permitted range.

f) The extent to which property values are diminished by the existing zoning restrictions; **Staff is unable to determine the extent to which property values are diminished by the existing zoning restrictions**.

g) The extent to which the destruction of the subject property's value under the existing zoning promotes the health, safety, morals or general welfare of the public; **Staff is unable to comment on the impact of property values without a full market analysis. Multiple factors impact property value including construction types, proposed uses, and maintenance.**

h) The relative gain to the public as compared to the hardship imposed upon the individual property owner; **Staff has not identified a hardship imposed on the property owner as the property is currently zoned.**

i) The length of time the property has been vacant as zoned considered in the context of land development in the area in the vicinity of the property; **The subject parcel is developed with a single-family residence and accessory structure built in 1998.**

j) Whether there are other existing or changing conditions affecting the use or development of the property which give supporting grounds for either approval or disapproval of the zoning proposal; **Staff is not aware of any changing conditions affecting the use or development of the property.**

k) Whether the change would create an isolated district unrelated to the surrounding districts; **The proposed Residential Mixed (R-X) zoning is a new zoning district effective November 2024. Previously this type of development would have been proposed under the Planned Residential Development (PRD) district which no longer exists. The proposal is consistent with the residential development pattern of the area. Therefore, the proposed zoning change would not create an isolated district unrelated to surrounding development.**

l) Whether the present zoning district boundaries are illogically drawn in relation to existing conditions in the area; **There is no evidence that the present zoning district boundaries are illogically drawn.**

m) Whether the change requested is out of scale with the needs of the county as a whole or the immediate neighborhood; **The proposed development does not appear to be out of scale with the needs of the county as a whole, as there is a need for additional housing to support population growth.**

n) Whether it is impossible to find adequate sites for the proposed use in districts permitting such use and already appropriately zoned; **There are no other zoning districts that would permit the proposed development. Because the R-X district is newly established, an appropriately zoned site for this residential pattern is not yet available elsewhere.**

o) Whether the need for rezoning could be handled instead by a variance request to the Planning Commission; **The request could not be handled alternatively as a variance.**

p) Whether there would be an ecological or pollution impact resulting from major modifications to the land if the request is granted; **Any land disturbance activities on the property shall be required to go through the land development permitting process, and as a result are subject to local, state, and federal regulations. As a result, there are no anticipated ecological or pollution impacts resulting from any modification to the land if the request is granted.**

q) Whether there is reasonable evidence based upon existing and anticipated land use that would indicate a mistake was made in the original zoning of the property; **There is no indication that a mistake was made in the original zoning.**

Development Support and Constraints

Hall County Environmental Health
In a memorandum dated October 19, 2026, the Hall County Environmental Health Department stated, "Public Sewer. Any abandoned well shall be properly closed as per Water Well Standards Act. Any abandoned septic tank shall be pumped by a State certified pumper/hauler and crushed/filled."

Georgia Department of Transportation
In an email dated October 7, 2026, Christopher Hash, P.E. D1 Traffic Operations Supervisor, stated "Off-system. No impacts expected to the State Highway System."

Hall County Public Works and Utilities
In a memorandum dated October 19, 2026, Jorge Gomez, Director of Public Works and Utilities, provided the following comments:

Engineering:
This site may require a stormwater management report should the site plan indicate the proposed development meets stormwater thresholds for impervious surfaces and/or disturbed acreage.
Show FEMA and Hall County studied Flood plains that are present on site.
Show stream buffer and impervious setback from wrested vegetation not centerline of stream

Traffic:
The driveway labeled Road A is too close to Spout Springs Road. It must be relocated further away. The traffic impact (TIS) is under review. All improvements in the TIS will be included in the LDP. A traffic engineering (TE) report /warrant analysis and signal design will be part of the LDP review process. The traffic signal shall be installed within 120 days of the issuance of the LDP.

Utilities:
Property is in the Hall County service district and will to connect to Hall County sewer. Any easements or improvements required for connection/system upgrades shall be obtained and funded by the developer/development owner.

Hall County Fire Marshal
In a memorandum dated October 16, 2026, the Hall County Fire Marshal's Office stated, "The Hall County Fire Marshal's Office has no comments as proposed."

Hall County Building Inspections
In a memorandum dated October 19, 2026, Barry Shaw, Interim Development Services Director, provided the following comments:

> Applicants will be required to get demo permits for all structures from Building Inspections before building new structures. All structures that were built prior to 1980 will require asbestos inspections and reports by a state licensed asbestos inspector. The single-family residence at this location was built in 1998 and will not require asbestos inspections and reports before demolition.

PLANNING AND ZONING DEPARTMENT
2875 BROWNS BRIDGE ROAD, GAINESVILLE, GA, 30504
MAILING ADDRESS: PO BOX 1435, GAINESVILLE. GA 30503
T: 770-531-6809 I Email: planning@hallcounty.org

HALL COUNTY
GEORGIA
We have it all in Hall

ZONING APPLICATION

Applicant (Name & Mailing Address)

DCCM Infrastructure, Inc.
425 Oak St.
Gainesville, GA 30501
Phone [redacted]
Email bgarmon@dccm.com

Property Owner (Name & Mailing Address)

Charles Curtis Clark c/o Betsy Turner as Executor
P.O.Box 871
Flowery Branch, GA 30542
Phone
Email

Contact Person (Name & Mailing Address)

Beth Garmon
425 Oak St.
Gainesville, GA 30501
Phone [redacted]
Email bgarmon@dccm.com

Status of Applicant

- ☐ Owner
- ☐ Option to Purchase
- ☐ Area Resident
- ☑ Other: Developer's Agent

Requested Action

Current Zoning: AR-1
Rezone to: R-X

Property Information

Location Address(es): 6651 Spout Springs Road, Flowery Branch, GA 30542
Tax Parcel Number(s): 15042 000093
Acreage: 33.27 acres
Existing Use(s): single-family residence
Proposed Use(s): 120-lot residential development

I hereby certify that the above information and all attached information are true and correct.

Applicant Name Printed: Beth Garmon
Applicant Signature: Elizabeth Garmon
Date: September 3, 2026

Applicant must complete all required information above. Incomplete applications will not be accepted. The Planning Department has 15 days after application deadline to review each submittal and will assign scheduling dates during that review period. If an application is determined to be insufficient, no agenda date will be set until all required information has been provided.

Application Withdrawal: I hereby **withdraw** the application.

Applicant Signature: _____ Date: _____

PLANNING AND ZONING DEPARTMENT
2875 BROWNS BRIDGE ROAD, GAINESVILLE, GA, 30504
MAILING ADDRESS: PO BOX 1435, GAINESVILLE. GA 30503
T: 770-531-6809 **I** Email: planning@hallcounty.org

HALL COUNTY
GEORGIA
*We have it **all** in Hall*

SPECIAL/CONDITIONAL USE APPLICATION

Applicant (Name & Mailing Address)

DCCM Infrastructure, Inc.
425 Oak St.
Gainesville, GA 30501
Phone [redacted]
Email bgarmon@dccm.com

Property Owner (Name & Mailing Address)

Charles Curtis Clark c/o Betsy Turner (executor)
P.O. Box 871

Phone
Email

Contact Person (Name & Mailing Address)

Beth Garmon
425 Oak St.

Phone [redacted]
Email bgarmon@dccm.com

Status of Applicant

- ☐ Owner
- ☐ Option to Purchase
- ☐ Area Resident
- ☑ Other: Developer's Agent

Requested Action

- ☑ Special Use
- ☑ Conditional Use

Property Information

Location Address(es): 6651 Spout Springs Road, Flowery Branch, GA 30542
Tax Parcel Number(s): 15042 000096
Acreage: 33.27 acres
Existing Use(s): single-family residence
Zoning: AR-1
Proposed Use(s): Special use for subdivision of property rezoned to R-X (see related rezoning application)

I hereby certify that the above information and all attached information are true and correct.

Applicant Name Printed: Beth Garmon
Applicant Signature: Elizabeth Garmon
Date: September 21, 2026

Applicant must complete all required information above. Incomplete applications will not be accepted. The Planning Department has 15 days after application deadline to review each submittal and will assign scheduling dates during that review period. If an application is determined to be insufficient, no agenda date will be set until all required information has been provided.

Application Withdrawal: I hereby **withdraw** the application.

Applicant Signature:
Date:

PLANNING AND ZONING DEPARTMENT
2875 BROWNS BRIDGE ROAD, GAINESVILLE, GA, 30504
MAILING ADDRESS: PO BOX 1435, GAINESVILLE. GA 30503
T: 770-531-6809 I Email: planning@hallcounty.org

HALL COUNTY
GEORGIA
We have it all in Hall

PROPERTY OWNER AUTHORIZATION

*** Note: If the applicant is the property owner, disregard this form.**

Name of Property Owner as shown on deed: Charles Curtis Clark c/o Betsy Turner as Executor

Name of Authorized Agent (if owner is a company): _____

Address: PO Box 871
Flowery Branch GA 30542

Phone: [redacted]

Email: [redacted]

Name of Applicant: DCCM Infrastructure, Inc.

Name of Authorized Agent (if applicant is a company): Beth Garmon

Address: 425 Oak St.
Gainesville, GA 30501

Phone: [redacted]

Email: bgarmon@dccm.com

Application Address & Description: 6651 Spout Springs Road, Flowery Branch - 120-lot residential development

☑ I have attached proof of Authorized Agent (if applicable)

I hereby swear that I am the owner of the property which is the subject matter of the attached applications as shown in the records of Hall County, Georgia. I authorize the person named above to act as applicant in the pursuit of a rezoning, special/conditional use or variance of this property.

Charles Curtis Clark, Betsy Turner Executor — Owner Signature

Charles Curtis Clark, Betsy Turner, executor — Owner Printed Name

Personally appeared before me on 9/10/2026 **DATE** **who swears that the information contained in this authorization is true and correct to the best of his/her knowledge and belief.**

Courtney Head
Notary Printed Name

Notary Public Signature

COURTNEY HEAD
NOTARY PUBLIC
JACKSON COUNTY, GEORGIA
My Commission Expires May 7, 2030

9/10/2026
Date

PLANNING AND ZONING DEPARTMENT
2875 BROWNS BRIDGE ROAD, GAINESVILLE, GA, 30504
MAILING ADDRESS: PO BOX 1435, GAINESVILLE. GA 30503
T: 770-531-6809 I Email: planning@hallcounty.org

HALL COUNTY
GEORGIA
We have it all in Hall

CAMPAIGN CONTRIBUTIONS DISCLOSURE FORM

This form must be completed by the applicant and property owner, or person representing the property owner, for all zoning actions.

OCGA § 36-67A-3: Disclosure of Campaign Contributions:

(a) When any applicant for rezoning action has made, within two years immediately preceding the filing of that applicant's application for the rezoning action, campaign contributions aggregating $250.00 or more to a local government official who will consider the application, it shall be the duty of the applicant to file a disclosure report with the governing authority of the respective local government showing:

(1) The name and official position of the local government official to whom the campaign contribution was made; and

(2) The dollar amount and description of each campaign contribution made by the applicant to the local government official during the two years immediately preceding the filing of the application for the rezoning action and the date of each such contribution.

(b) The disclosures required by subsection (a) of this Code section shall be filed within ten days after the application for the zoning action is first filed.

Code OCGA 1981, § 36-67A-3, enacted by Ga L. 1986, page 1269, § 1; Ga L. 1991, page 1365, § 1; Ga L. 1993, page 91, § 36).

I hereby certify that I have read the above and that:

I have**____ I have not ✓

within the two years immediately preceding this date, made any contribution(s) aggregating $250.00 or more to any local government official involved in the review or consideration of this application.

****If you have made such contribution(s), you must provide the data required below within ten (10) days of filing this application.**

Name of Official(s): _____ Office: _____

Dollar Amount: _____ Date of Contribution: _____

Applicant's/Owner's Name Printed: Beth Garmon

Applicant's/Owner's Signature: Elizabeth Garmon Date: September 3, 2026

PLANNING AND ZONING DEPARTMENT
2875 BROWNS BRIDGE ROAD, GAINESVILLE, GA, 30504
MAILING ADDRESS: PO BOX 1435, GAINESVILLE. GA 30503
T: 770-531-6809 I Email: planning@hallcounty.org

HALL COUNTY
GEORGIA
We have it all in Hall

CAMPAIGN CONTRIBUTIONS DISCLOSURE FORM

This form must be completed by the applicant and property owner, or person representing the property owner, for all zoning actions.

OCGA § 36-67A-3: Disclosure of Campaign Contributions:

(a) When any applicant for rezoning action has made, within two years immediately preceding the filing of that applicant's application for the rezoning action, campaign contributions aggregating $250.00 or more to a local government official who will consider the application, it shall be the duty of the applicant to file a disclosure report with the governing authority of the respective local government showing:

(1) The name and official position of the local government official to whom the campaign contribution was made; and

(2) The dollar amount and description of each campaign contribution made by the applicant to the local government official during the two years immediately preceding the filing of the application for the rezoning action and the date of each such contribution.

(b) The disclosures required by subsection (a) of this Code section shall be filed within ten days after the application for the zoning action is first filed.

Code OCGA 1981, § 36-67A-3, enacted by Ga L. 1986, page 1269, § 1; Ga L. 1991, page 1365, § 1; Ga L. 1993, page 91, § 36).

I hereby certify that I have read the above and that:

I have**____ I have not ✓

within the two years immediately preceding this date, made any contribution(s) aggregating $250.00 or more to any local government official involved in the review or consideration of this application.

****If you have made such contribution(s), you must provide the data required below within ten (10) days of filing this application.**

Name of Official(s): _____ Office: _____

Dollar Amount: _____ Date of Contribution: _____

Applicant's/Owner's Name Printed: Charles Curtis Clark, Betsy Turner, executor

Applicant's/Owner's Signature: Charles Curtis Clark Date: 9-15-2026
Betsy Turner, executor

September 14, 2026

Letter of Intent – 6651 Spout Springs Road

DCCM respectfully submits the following request to rezone a 33.27-acre tract from Agricultural Residential 1 (AR-1) to Residential Mixed (R-X) for a 119-lot residential subdivision. The property is located at 6651 Spout Springs Road, at its intersection with Union Circle. It is developed with a single-family residence, constructed in 1998. A stream runs along the northern boundary of the property.

To the north of the subject property is Cherokee Bluff High School and Middle School, zoned Planned Residential Development (PRD). Across Spout Springs, to the west, is Spout Springs Elementary School (zoned AR-1) and Quail's Landing Subdivision (zoned Residential 1 R-1). To the south are Mulberry Place Subdivision and Mulberry Ridge Subdivision (zoned R-1) with established single-family residences.

Hall County's Comprehensive Plan identifies the subject property as being within the South Hall Character Area and designated as a Future Land Use of Suburban Neighborhood, Medium-Density. The future land use consists of medium-density, single-family housing, both attached and detached. These developments should be located where public water and sewer infrastructure exists. The R-X zoning district is supported by this future land use, and the subject property also falls within the Urbanized Zone, according to the U.S. Census Bureau.

The subject property includes frontage on both Spout Springs Road and Union Circle. A traffic impact study was conducted and identified the intersection as operating at Level of Service (LOS) F under existing conditions. A signal warrant analysis was also conducted for this intersection. Under the Background condition in 2028 without the proposed development, the intersection of Spout Springs Road and Union Circle meets Warrant 2 - Four Hour Volumes, indicating that a traffic signal is warranted. Installing a signal at this location represents a system-level operational and safety improvement rather than a project-specific mitigation, as it addresses the heavy westbound delays on Union Circle and high number of angle crashes that exist independently of the proposed project.

Public water is available in the area, provided by the City of Gainesville Water Resources Department. A letter from the agency confirms availability for the proposed development. Public sewer is also available, with service provided by Hall County. A letter confirming availability was also obtained, and the school board is open to consideration of an easement for access from the proposed development to the existing pump station located on the adjacent property.

The proposed development, as illustrated in the conceptual site plan, would be accessed from Union Circle. The 65 townhomes are located closest to Spout Springs Road with open space separating the buildings. The townhomes are designed with a minimum width of 24 feet, and each would be sited on a 2,000 square foot minimum lot. The 54 single-family detached lots would meet the minimum lot width of 50 feet and minimum lot area of 8,000 square feet. A shared amenity area would provide recreational and common space for the residents, as well as the cluster mailbox unit. Five-foot-wide sidewalks will be installed along the new streets within the development.


Development Standards:

	Required	**Proposed**
Townhomes		
Minimum Lot Width	16 ft.	24 ft.
Minimum Lot Size	2,000 sq. ft.	2,000 sq. ft.
Minimum Setbacks	Front: 15 ft. Side: 10 ft. (building separation) Rear: 20 ft.	Front: 20 ft. Side:10 ft. building separation Rear: 20 ft.
Maximum Building Height	35 ft.	35 ft.
Parking	2 spaces per unit Plus 1 guest space for every 4 units	2-car garage with driveway parking for 2 vehicles per unit
Single-Family Detached		
Minimum Lot Width	50 ft.	50 ft.
Minimum Lot Size	8,000 sq. ft.	8,000 sq. ft.
Minimum Setbacks	Front: 25 ft. Side: 5 ft. Rear: 20 ft.	Front: 25 ft. Side: 5 ft. Rear: 20 ft.
Maximum Building Height	35 ft.	35 ft.
Parking	2 spaces per dwelling unit	2-car garage with driveway parking for 2 vehicles per home
Sidewalks	5 ft. wide	5 ft. wide
Open Space	30%	40%

All stormwater management facilities would be designed and constructed to meet local and state regulations. All stream buffers would be protected from development, and a 50-foot landscape buffer will be maintained along all external boundaries. Two trees per unit will be included within the overall site, either within individual lots or common areas. A minimum 20-foot landscape frontage strip will be designated along the street frontage of both Spout Springs Road and Union Circle, and a monument sign is planned for the entrance to the development. The conceptual site plan includes approximately 13.3 acres of open space, which is 40% of the total site area.

This narrative and the conceptual site plan represent the developer's current intent and is representative of how the site could be developed consistent with the uses and design guidelines being requested for approval. Further development of land within the district and construction of infrastructure and buildings may occur through growth of the business. Site details have been discussed with local agencies but have not gone through design review and permitting. Final development, locations of uses, and phasing may vary as the market demands. All such variations shall be limited by the approved uses, design guidelines, conditions of zoning, and all local, state, and federal regulations. Requests for the departure from the uses, design guidelines, and conditions of zoning shall be treated as amendments to the PCD district and shall require further public input and review by the Hall County Planning Commission and Board of Commissioners.

UPDATED 11/10/2026

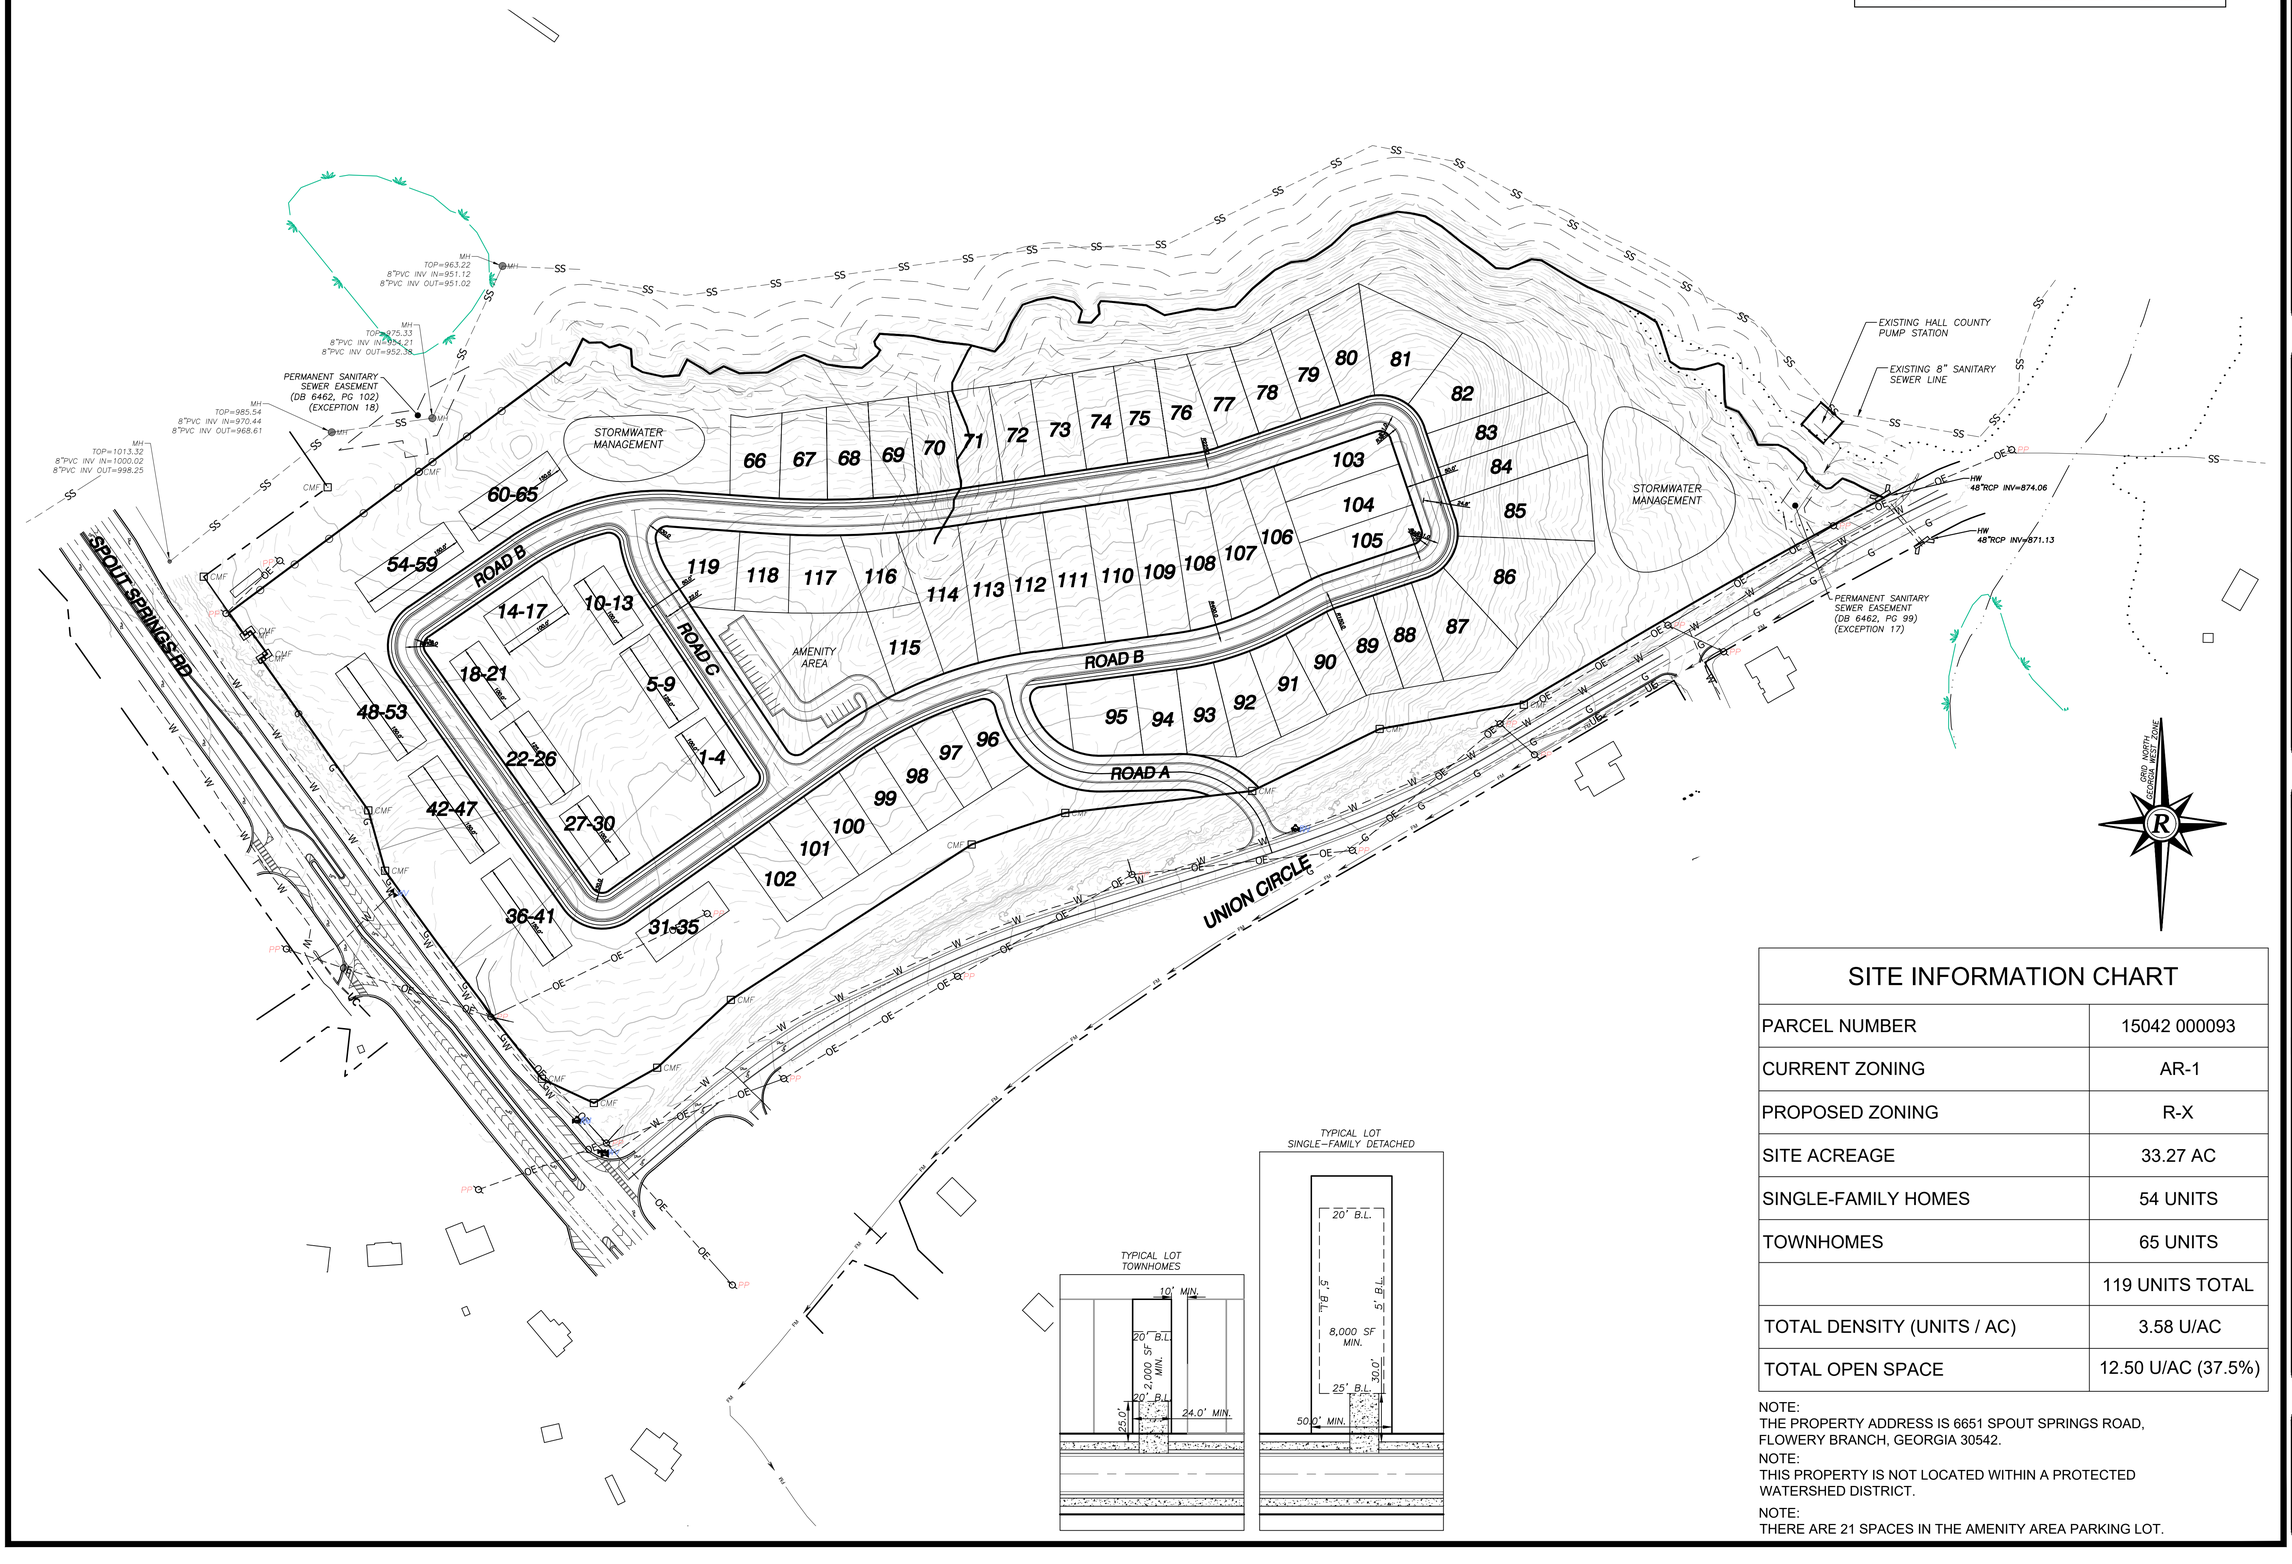

SITE INFORMATION CHART

PARCEL NUMBER	15042 000093
CURRENT ZONING	AR-1
PROPOSED ZONING	R-X
SITE ACREAGE	33.27 AC
SINGLE-FAMILY HOMES	54 UNITS
TOWNHOMES	65 UNITS
	119 UNITS TOTAL
TOTAL DENSITY (UNITS / AC)	3.58 U/AC
TOTAL OPEN SPACE	12.50 U/AC (37.5%)

NOTE:
THE PROPERTY ADDRESS IS 6651 SPOUT SPRINGS ROAD, FLOWERY BRANCH, GEORGIA 30542.

NOTE:
THIS PROPERTY IS NOT LOCATED WITHIN A PROTECTED WATERSHED DISTRICT.

NOTE:
THERE ARE 21 SPACES IN THE AMENITY AREA PARKING LOT.

DCCM
DCCM Infrastructure, Inc.
425 Oak Street NW, Gainesville, GA 30501
770.718.0600 | DCCM.com


CONCEPTUAL SITE PLAN FOR:
CLARK CHARLES CURTIS TRACT
SPOUT SPRINGS ROAD
LOCATED IN: HALL COUNTY GEORGIA

NO.	DATE	DESCRIPTION
		REVISIONS

ANY CHANGES OR ALTERATIONS MADE TO THESE CONSTRUCTION DRAWINGS WITHOUT THE WRITTEN AUTHORIZATION OF THE SEAL WHICH APPEARS HEREON AND ANY LIABILITY ASSOCIATED WITH THIS PROJECT. ORIGINAL DRAWINGS ARE KEPT ON FILE FOR VERIFICATION OF ANY CHANGES.

GRAPHIC SCALE
50' 0' 100' 200'

SHEET 1 OF 1
DATE 09/30/2026
SCALE 1"=100'
JOB NO. G226006.KBH
DWG NO. PRELIM.dwg
DRAWN BY BGA/BAU

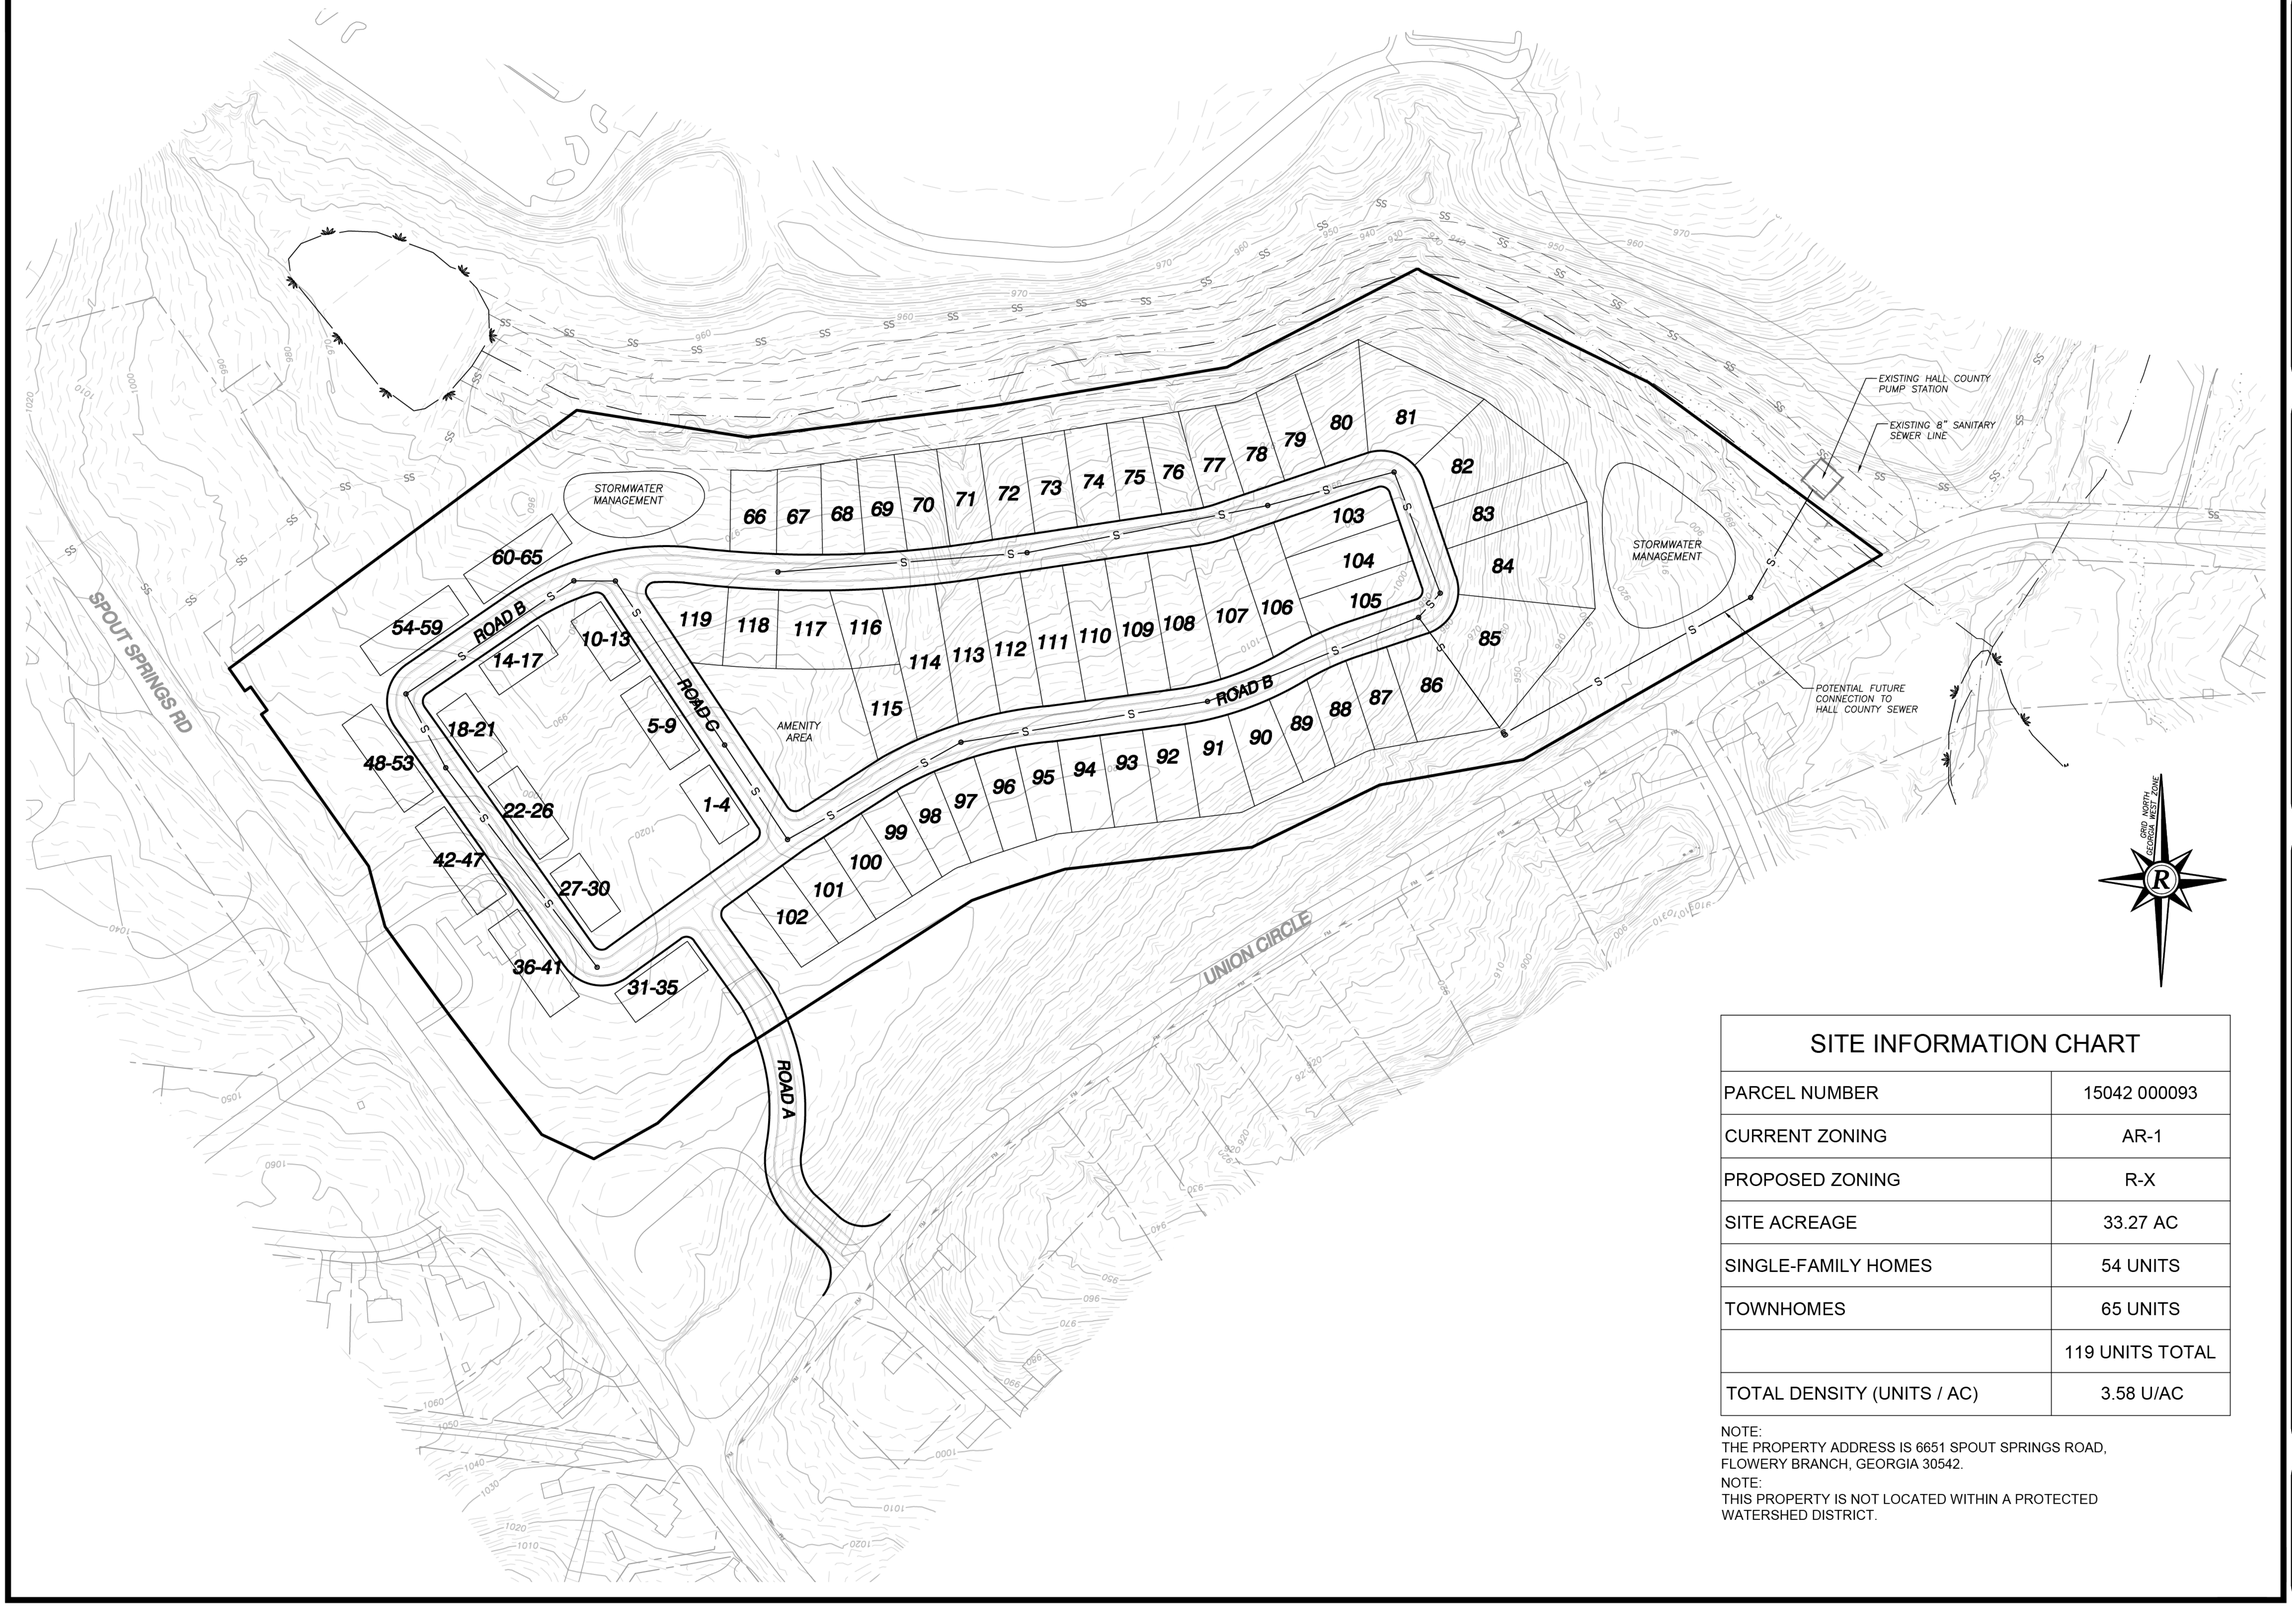

SITE INFORMATION CHART	
PARCEL NUMBER	15042 000093
CURRENT ZONING	AR-1
PROPOSED ZONING	R-X
SITE ACREAGE	33.27 AC
SINGLE-FAMILY HOMES	54 UNITS
TOWNHOMES	65 UNITS
	119 UNITS TOTAL
TOTAL DENSITY (UNITS / AC)	3.58 U/AC

NOTE:
THE PROPERTY ADDRESS IS 6651 SPOUT SPRINGS ROAD, FLOWERY BRANCH, GEORGIA 30542.

NOTE:
THIS PROPERTY IS NOT LOCATED WITHIN A PROTECTED WATERSHED DISTRICT.

DCCM Infrastructure, Inc.
425 Oak Street NW, Gainesville, GA 30501
770.718.0600 | DCCM.com

CONCEPTUAL SITE PLAN FOR:

CLARK CHARLES CURTIS TRACT
SPOUT SPRINGS ROAD

LOCATED IN:
HALL COUNTY GEORGIA

NO.	DATE	REVISIONS DESCRIPTION


ANY CHANGES OR ALTERATIONS MADE TO THESE CONSTRUCTION DRAWINGS WITHOUT THE WRITTEN AND VERIFIED CONSENT OF SEAL SHOWN HEREON, AND ANY LIABILITY ASSOCIATED WITH THIS PROJECT. ORIGINAL DRAWINGS ARE KEPT ON FILE FOR VERIFICATION OF ANY CHANGES

GRAPHIC SCALE
50' 0' 100' 200'

SHEET 1 OF 1

DATE: 09/1/2026
SCALE: 1" = 100'
JOB NO. G226006.PUL
DWG NO. PRELIM.dwg
DRAWN BY: BEA/BAU

ERROR OF CLOSURE 1:5666

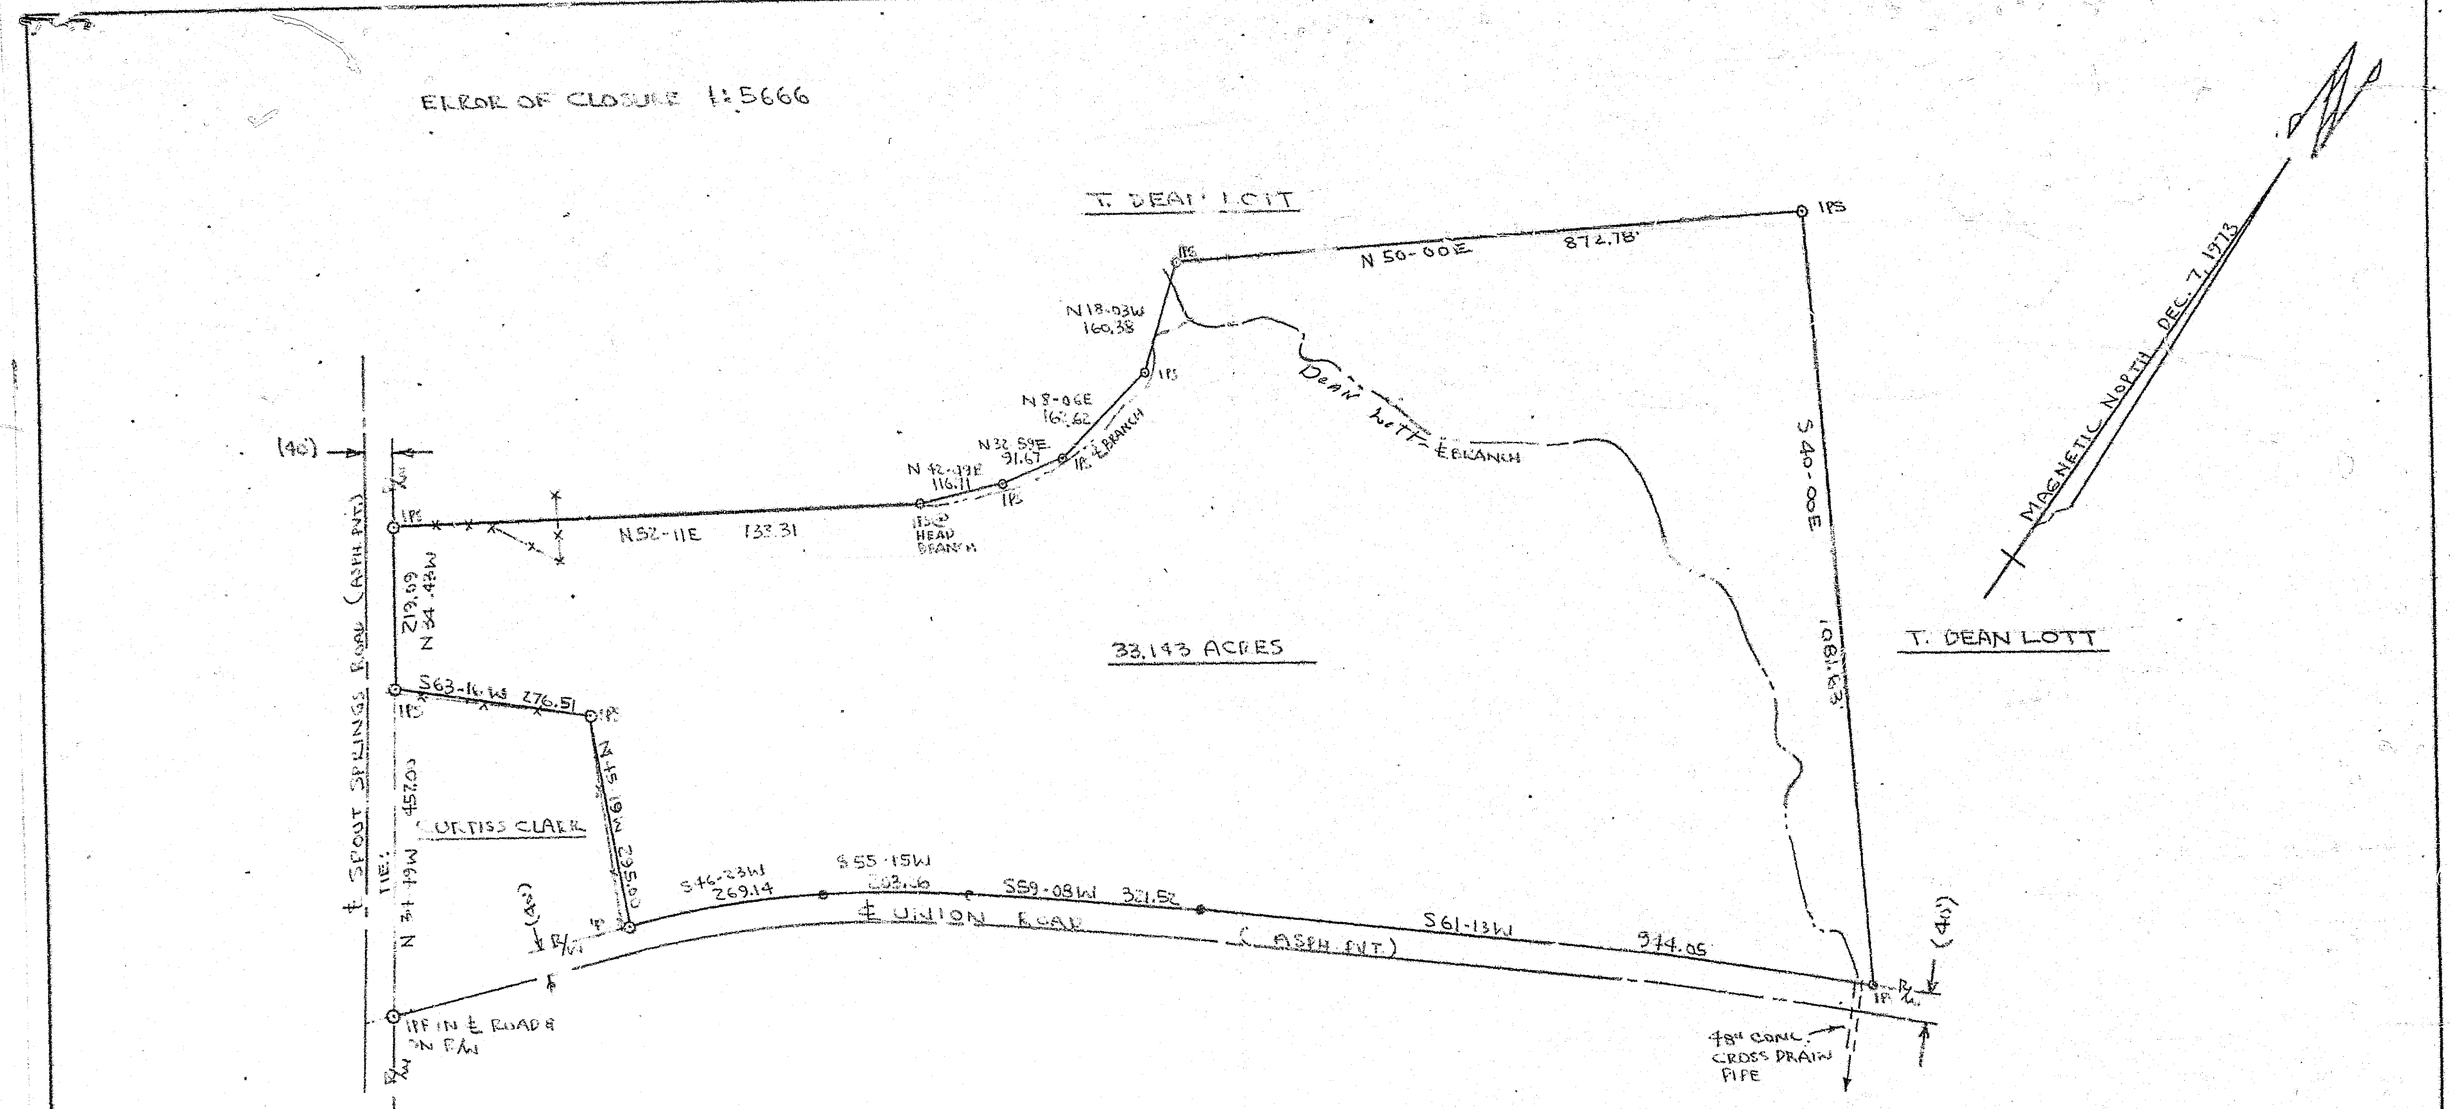

GEORGIA REGISTERED No. 1785 PROFESSIONAL EXPIRES 12-31-73 LAND SURVEYOR JIMMY D. BULLOCK

IPF = IRON PIN FOUND.
IPS = " " " SET.

PROPERTY OF
VIRGINIA LOTT CLARK
FLOWERY BRANCH (GM 1279) DIST.
HALL COUNTY, GEORGIA.


SCALE: 1"=200 DEC. 31, 1973

JIMMY D. BULLOCK & ASSOCIATES
LAND SURVEYING SERVICE
GAINESVILLE, GEORGIA 30501
BUS. 534-5618 – RES. 534-[illegible]

Recorded January 15, 1974

H. Brady Wootton - Clerk

93

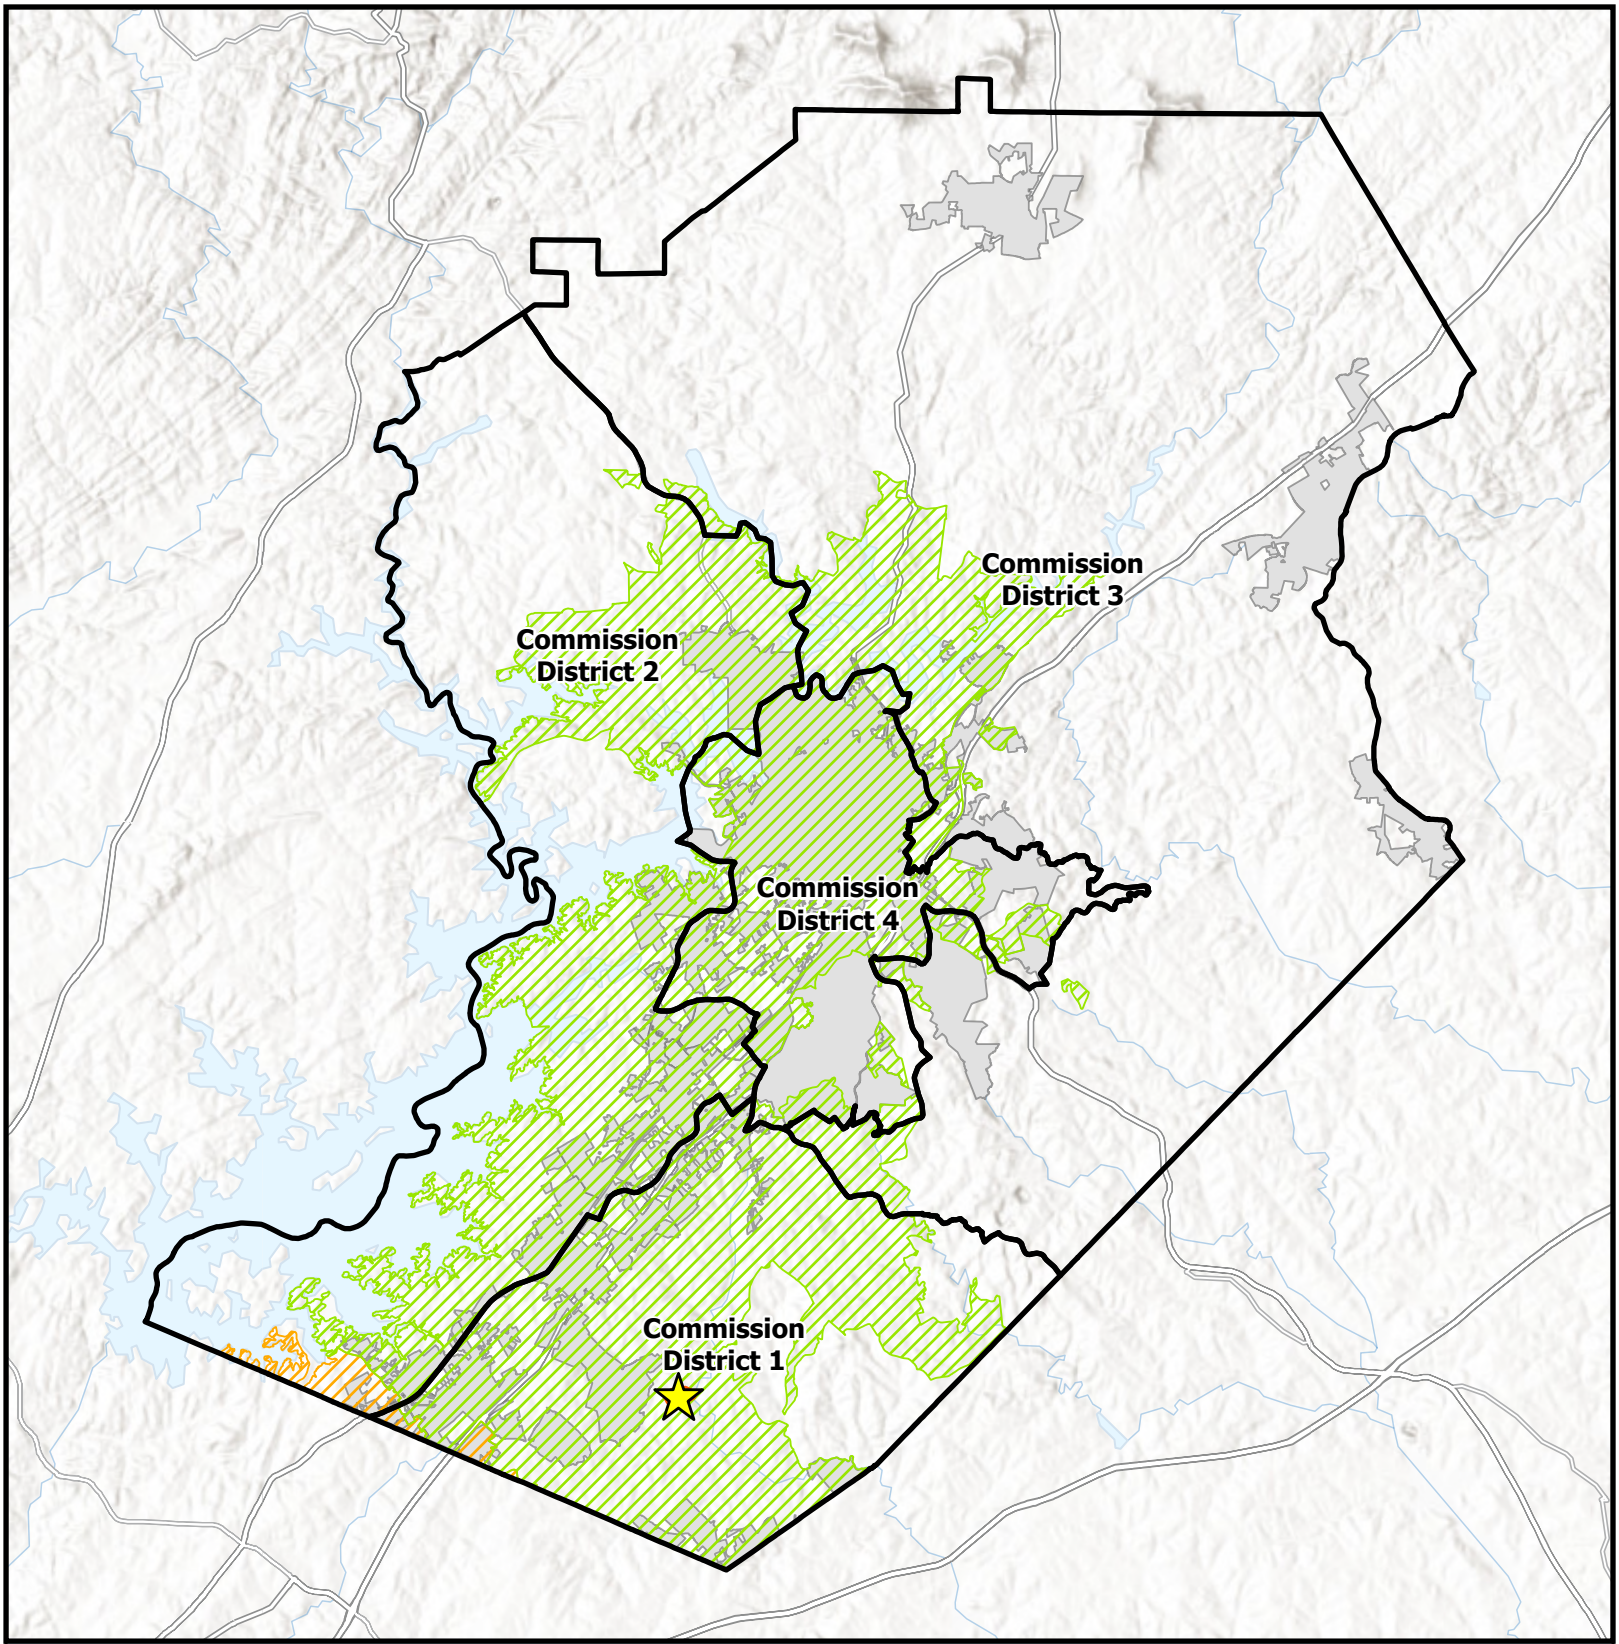

Overview Map

Subject Area
Commision Districts
City Limits

Urbanized Zone Areas


Atlanta, GA
Gainesville, GA

Subject Area Location

Applicant: DCCM Infrastructure, Inc.
Tax Parcel #: 15042 000093
Location: 6651 Spout Springs Road
Commission District: 1

HALL COUNTY
GEORGIA
We have it all in Hall

Date Prepared: 10/12/2026

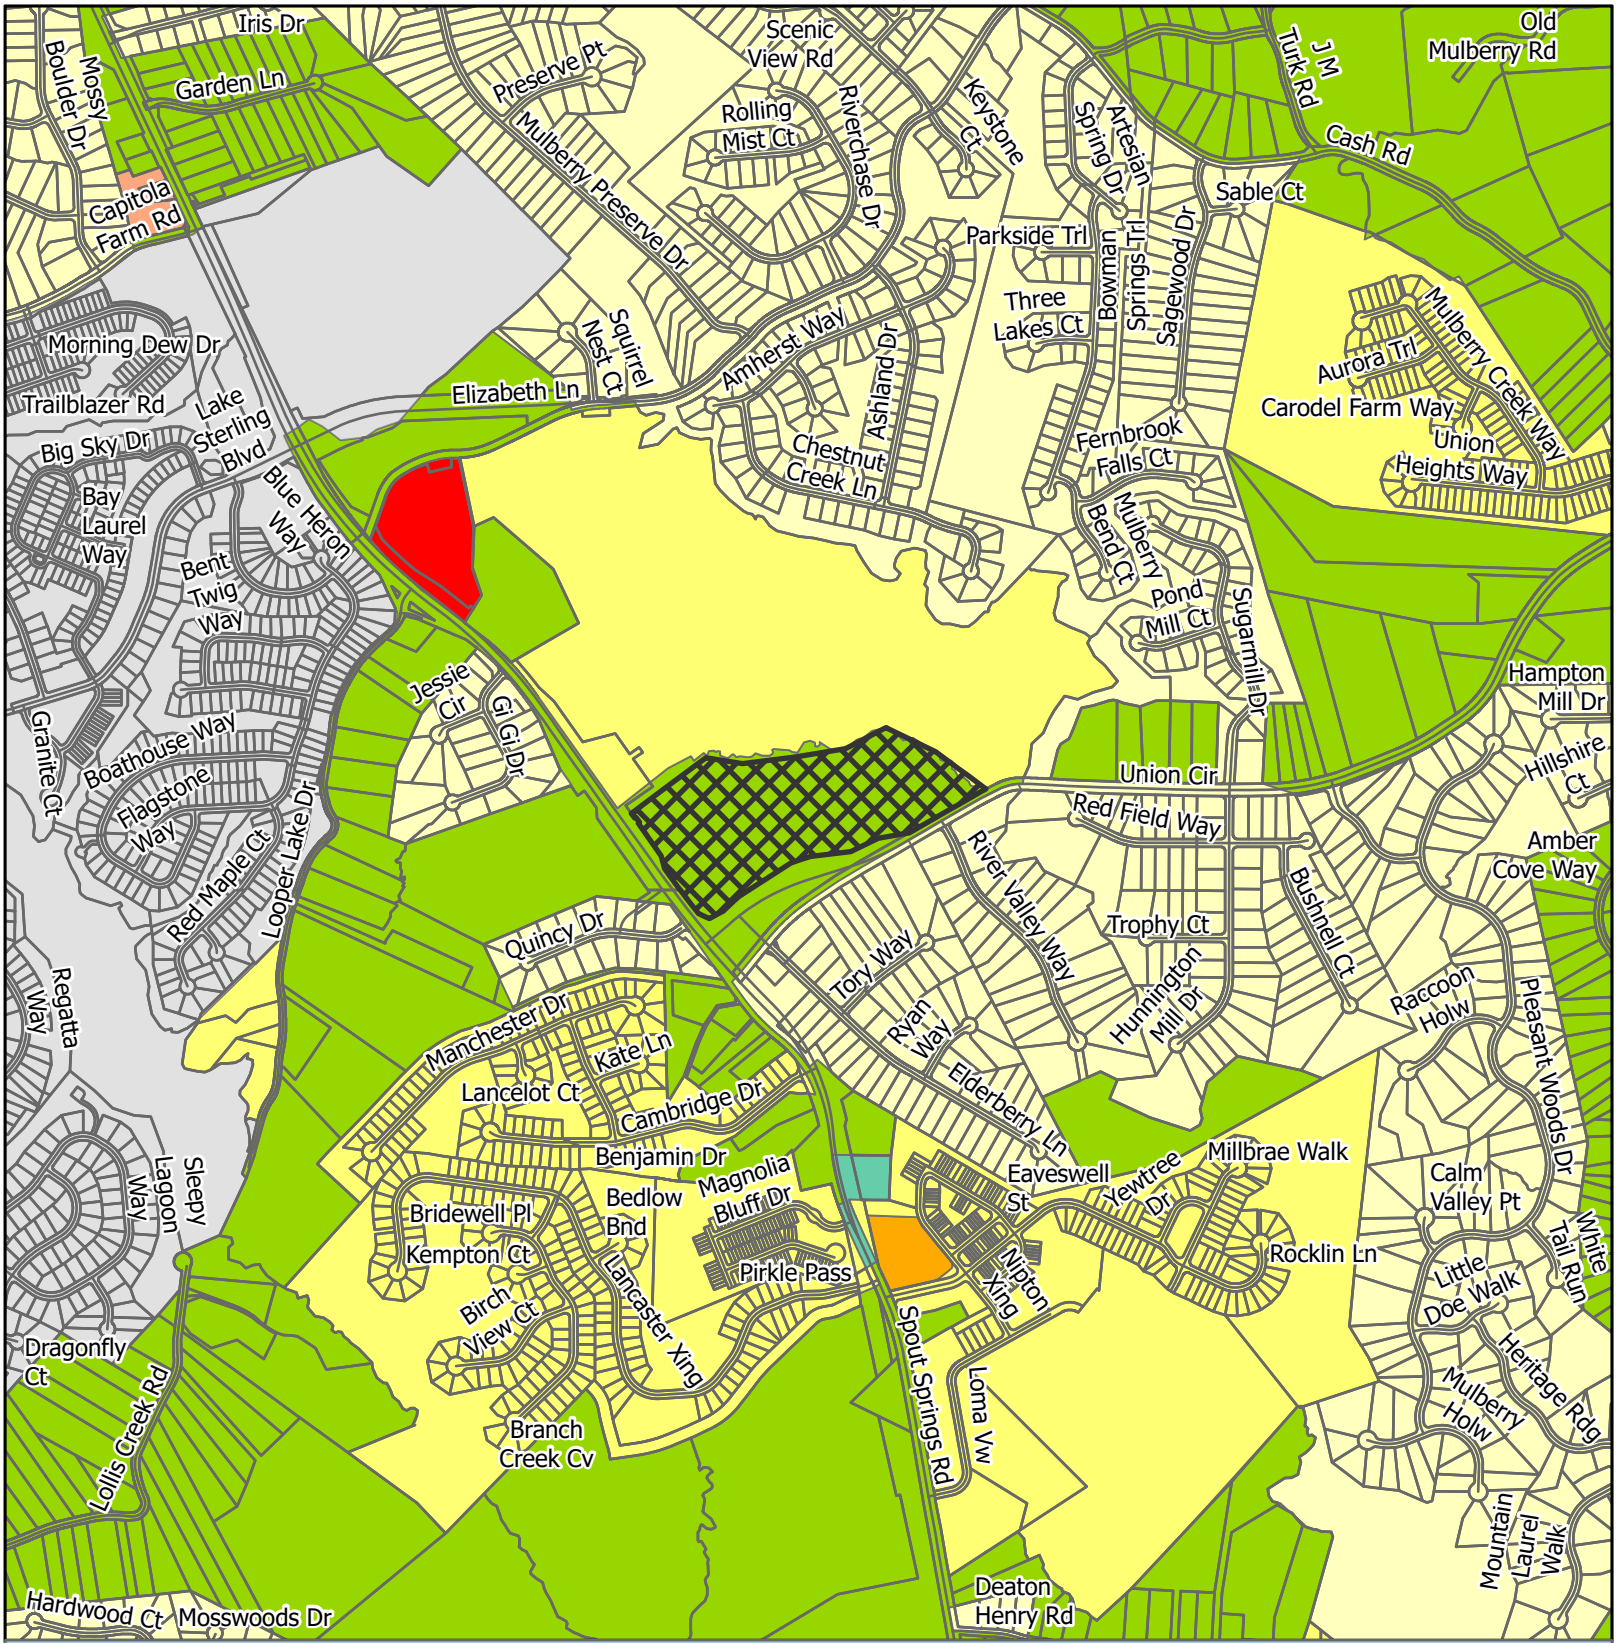

Zoning Map


Subject Area
City Limits

Zoning
AR-1
H-B
PCD
PCFD
PRD
R-1
S-S

Applicant: DCCM Infrastructure, Inc.
Tax Parcel #: 15042 000093
Location: 6651 Spout Springs Road
Commission District 1

HALL COUNTY
GEORGIA
We have it all in Hall

Date Prepared: 10/13/2026

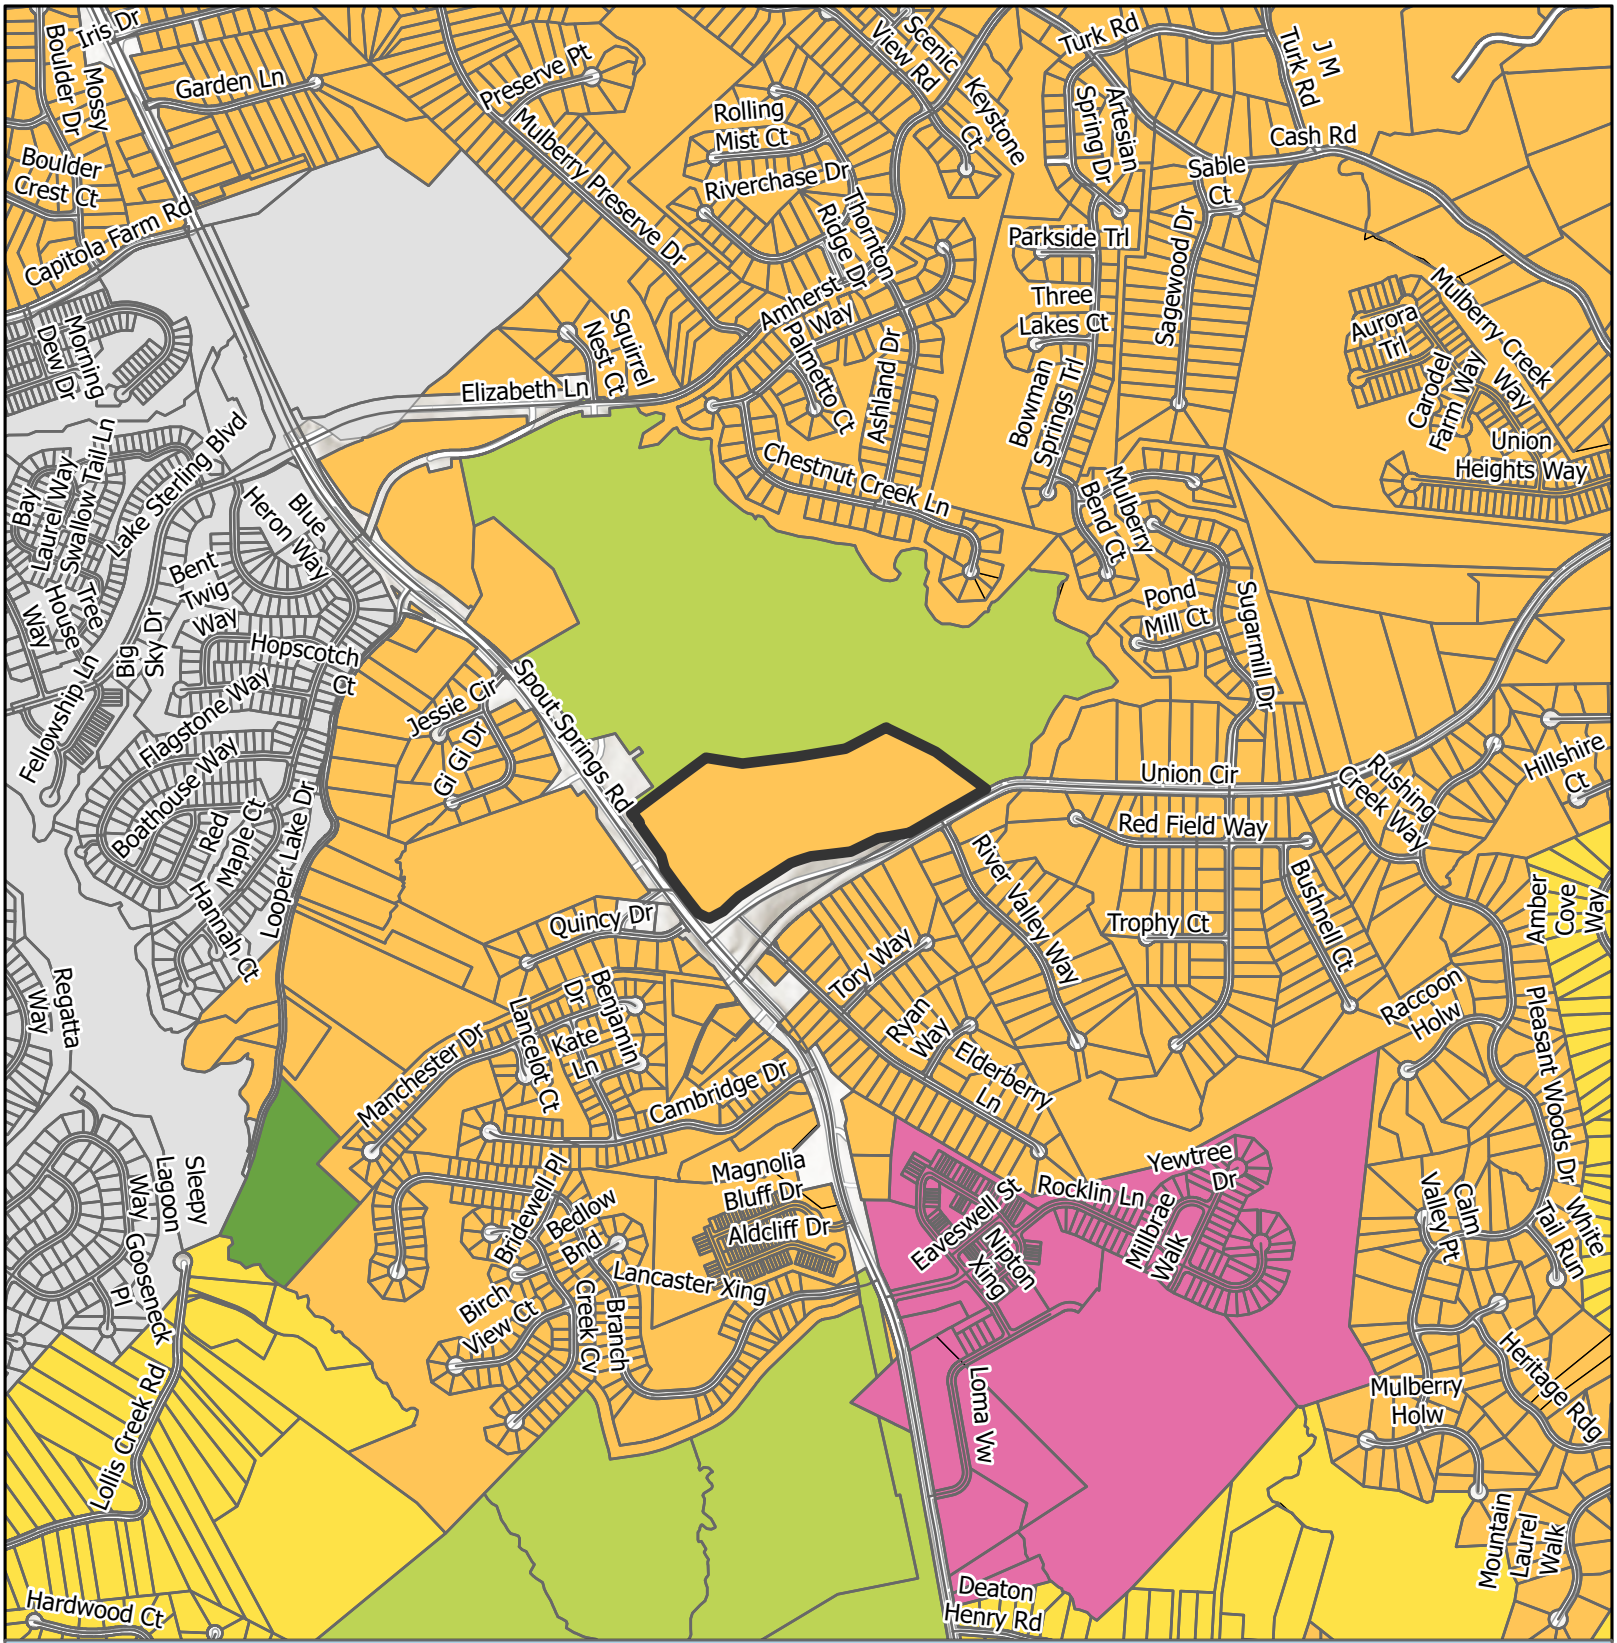

Future Land Use Map


Subject Area
City Limits

FLU
- Greenspace - Conservation
- Greenspace - Parks
- Regional Activity Center
- Suburban Neighborhood, Low-Density
- Suburban Neighborhood, Medium-Density

Applicant: DCCM Infrastructure, Inc.
Tax Parcel #: 15042 000093
Location: 6651 Spout Springs Road
Commission District: 1

HALL COUNTY
GEORGIA
We have it all in Hall

Date Prepared: 10/13/2026

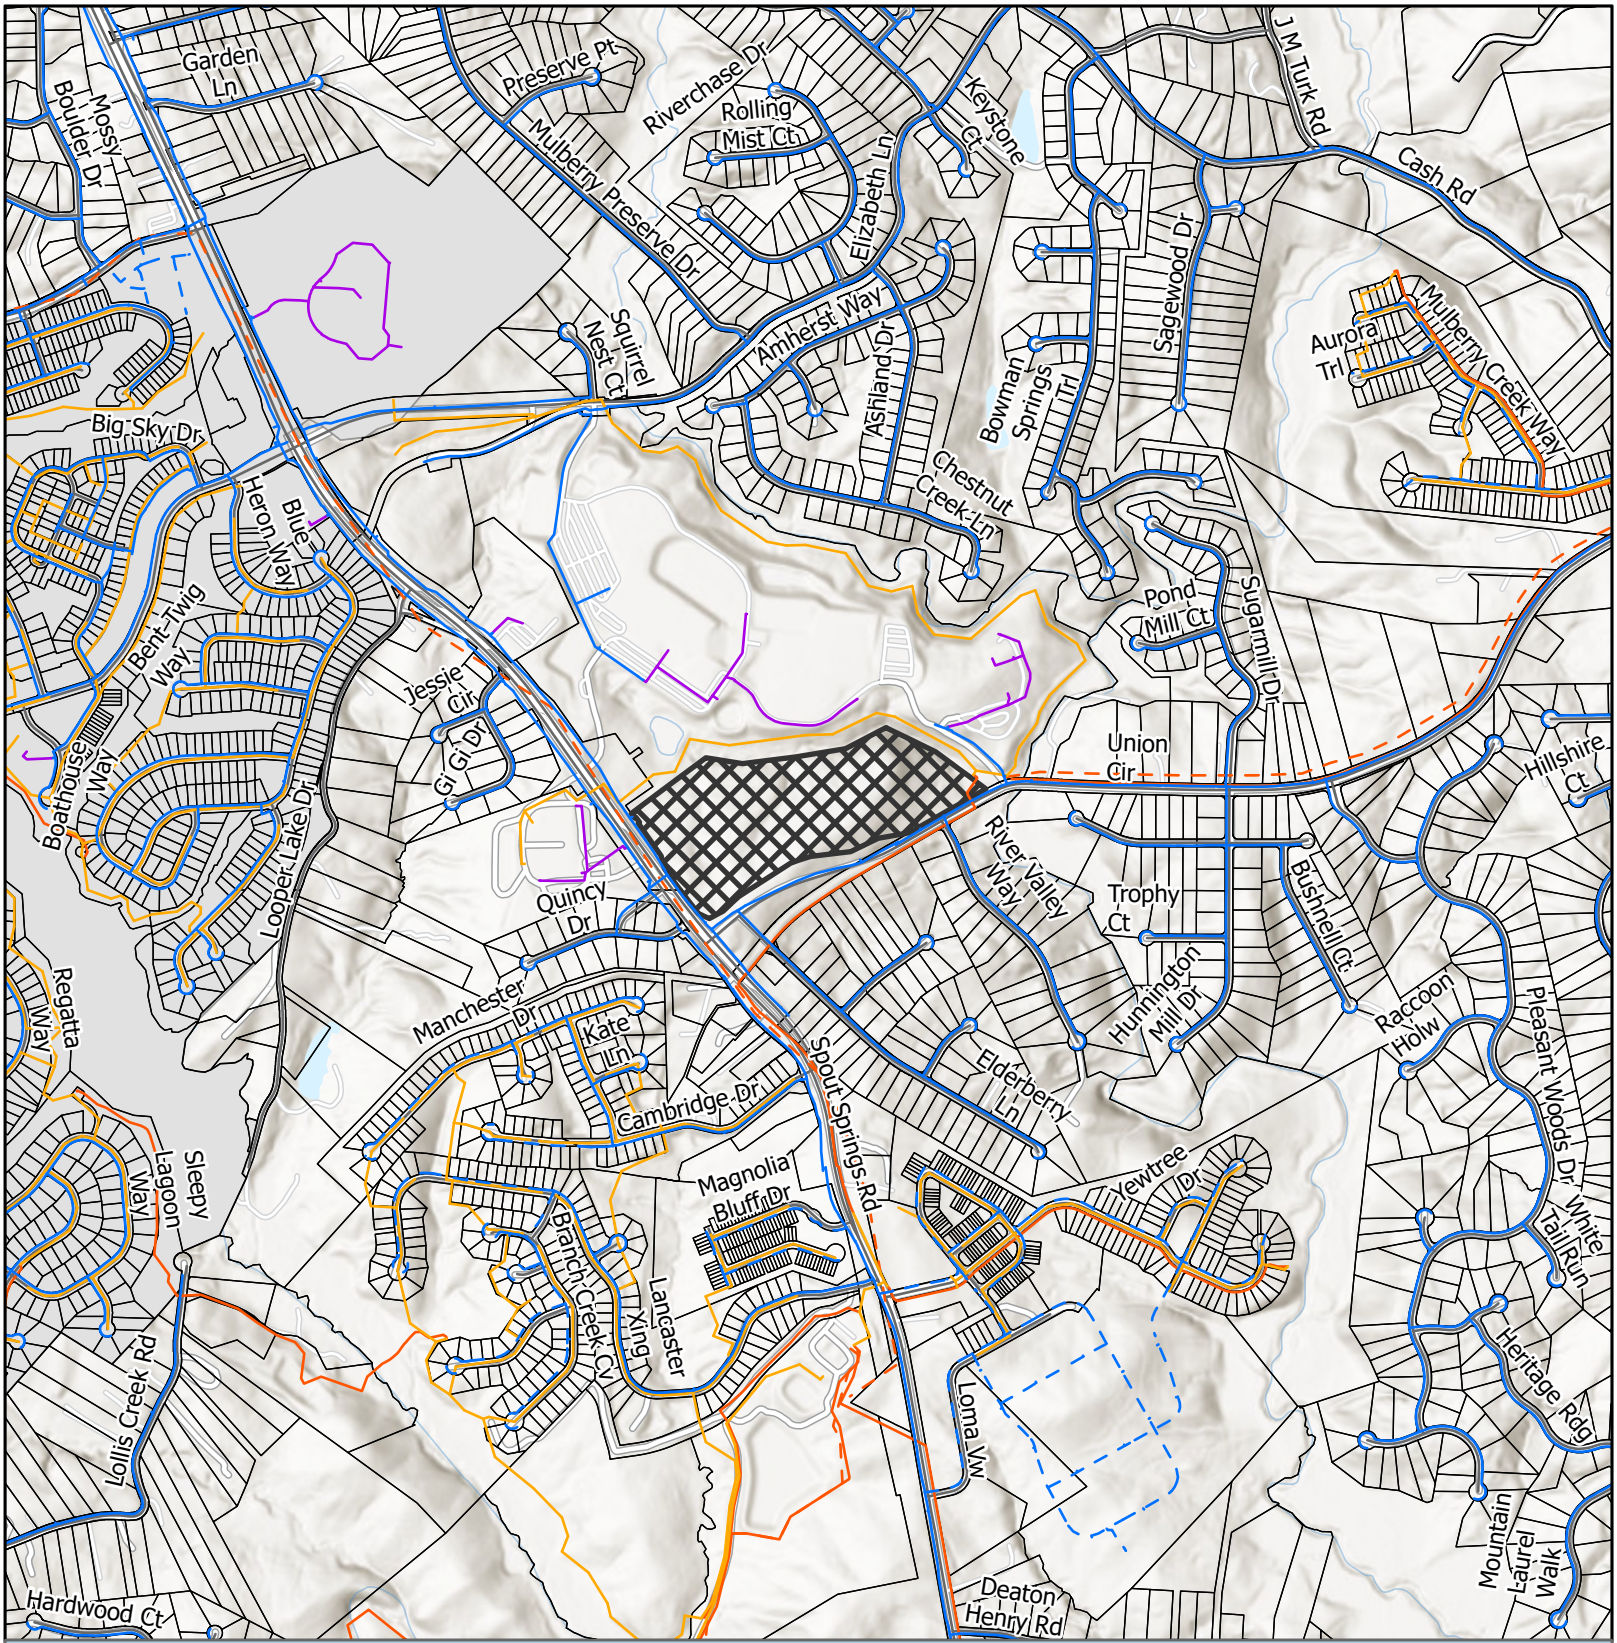

Utilities Map

- Private of Other System
- Waterline
- Preliminary Waterline
- County Existing Sewerline
- County Forcemain
- County Propsed Forcemain
- Subject Area
- City Limits

Applicant: DCCM Infrastructure, Inc.
Tax Parcel #: 15042 000093
Location: 6651 Spout Springs Road
Commission District 1

HALL COUNTY
GEORGIA
We have it all in Hall

Date Prepared: 10/13/2026



Site Plan & Aerial Map


Subject Area

parcel

Applicant: DCCM Infrastructure, Inc.
Tax Parcel #: 15042 000093
Location: 6651 Spout Springs Road
Commission District 1


HALL COUNTY
GEORGIA
*We have it **all** in Hall*

Date Prepared: 10/13/2026

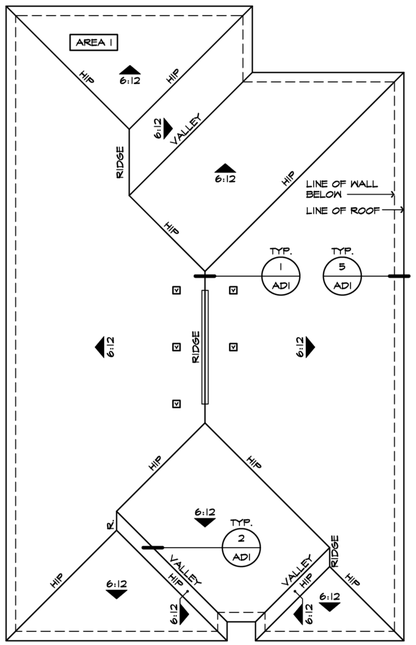


ROOF PLAN 'A'

SCALE 1/8"=1'-0" (22"X34") - 1/16"=1'-0" (11"X17")

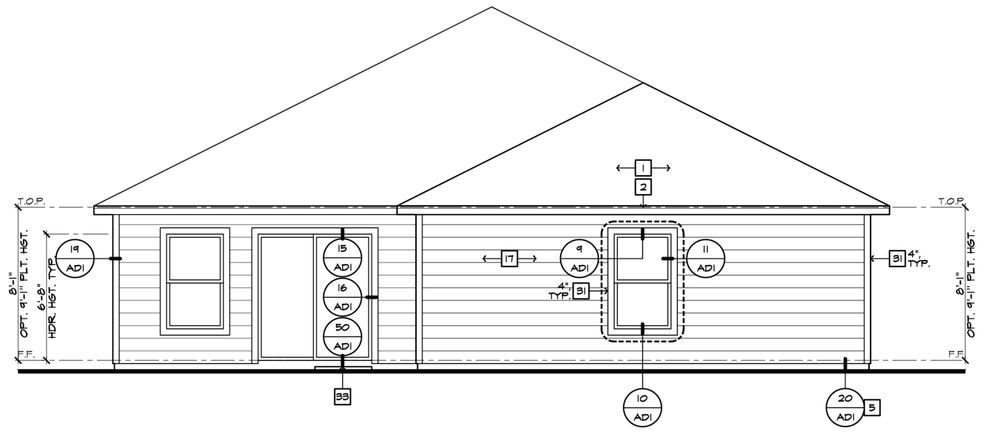

REAR ELEVATION 'A'

SCALE 1/4"=1'-0" (22"X34") - 1/8"=1'-0" (11"X17")

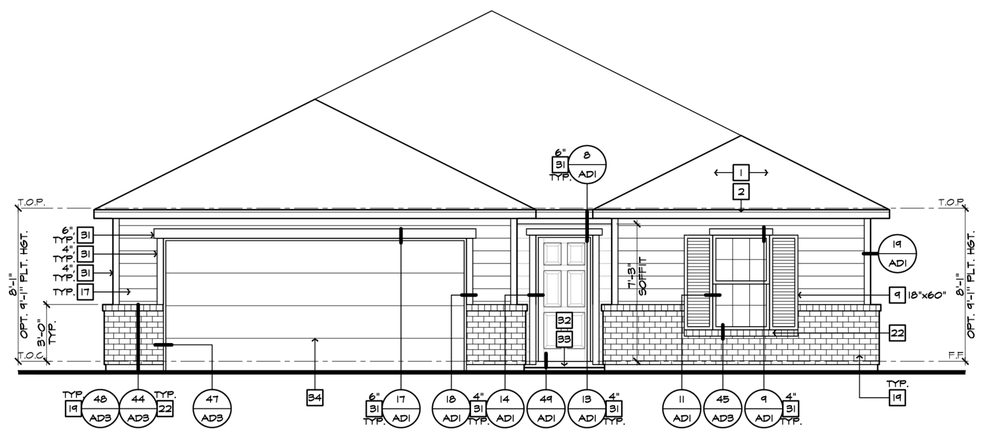

FRONT ELEVATION 'A'

SCALE 1/4"=1'-0" (22"X34") - 1/8"=1'-0" (11"X17")

ELEVATION NOTES

NOTE: NOT ALL KEY NOTES APPLY .

1. ROOF MATERIAL - REFER TO ROOF NOTES
2. 2X FASCIA/BARGE BOARD WITH ALUMINUM FASCIA CAP
3. G.I. FLASHING
4. G.I. FLASHING & SADDLE/CRICKET
5. WEEP SCREED
6. CONTROL JOINT / MID-WALL WEEP SCREED
7. DECORATIVE VENT - FYPON OR EQUAL. SEE ELEVATION FOR PART # IF APPLICABLE
8. DECORATIVE CORBEL - FYPON OR EQUAL. SEE ELEVATION FOR PART # IF APPLICABLE
9. DECORATIVE SHUTTERS - FYPON OR EQUAL.
10. DECORATIVE TRIM - FYPON OR EQUAL. SEE ELEVATION FOR PART # IF APPLICABLE
11. RECESSED ELEMENT
12. DECORATIVE FOAM DETAIL - FYPON OR EQUAL. SEE ELEVATION FOR PART # IF APPLICABLE
13. DECORATIVE COLUMN WITH STRUCTURAL INSERT - FYPON OR EQ. SEE ELEVATION FOR PART # IF APPLICABLE
14. CEMENTITIOUS FINISH OVER MASONRY/ STUCCO OVER WOOD -PER SPEC'S (I.R.C. R703)
15. CEMENTITIOUS FINISH OVER RAISED BAND FOAM TRIM -SEE ELEV. FOR SIZE
16. STUCCO FINISH OVER BUILT UP WOOD COLUMN
17. FIBER CEMENT SIDING AS SPECIFIED
18. STONE VENEER PER SPEC'S
19. BRICK VENEER PER SPEC'S
20. REVEAL
21. SOLDIER COURSE
22. ROWLOCK COURSE
23. FREEZE BOARD
24. DECORATIVE COLUMN BASE - FYPON OR EQUAL. SEE ELEVATION FOR PART # IF APPLICABLE
25. CEMENTITIOUS FINISH OVER CMU - COLUMN AND/OR BASE - AS INDICATED ON ELEVATION
26. ¾" BUILT-UP STUCCO TRIM
27. 1" BUILT-UP STUCCO TRIM
28. 1½" BUILT-UP STUCCO TRIM
29. FIBER CEMENT SHAKE SIDING - 8" EXPOSURE
30. FIBER CEMENT WRAP
31. FIBER CEMENT TRIM - SEE ELEVATION FOR TRIM SIZE
32. ENTRY DOOR
33. CONCRETE STOOP/ PORCH - SEE SLAB INTERFACE PLAN.
34. SECTIONAL GARAGE DOOR PER SPEC'S
35. DECORATIVE KNEE BRACE - FYPON OR EQUAL. SEE ELEVATION FOR PART # IF APPLICABLE
36. OPTIONAL DOOR/WINDOW - REFER TO PLAN OPTIONS
37. CEMENTITIOUS FINISH OVER 1X2 FOAM BATTS
38. FIBER CEMENT SIDING OVER WOOD - COLUMN AND/OR BASE - AS INDICATED ON ELEVATION
39. DECORATIVE COVED MOLDING. - FYPON OR EQUAL. SEE ELEVATION FOR PART # IF APPLICABLE
40. FIBER CEMENT VERTICAL BOARD & BATT SIDING
41. ALUMINUM RAILING
42. BRACKET OR KICKER - FYPON OR EQUAL
43. KEYSTONE
44. WATER TABLE
45. PILASTER -SEE ELEVATION FOR TYPE.
46. CEMENTITOUS STUCCO BOARD PANELS - JAMES HARDI OR EQUAL

BASIC PLAN

ROOF PLAN NOTES 'A'

6:12 INDICATES ROOF SLOPE AND DIRECTION, U.N.O.

ROOF MATERIAL: COMPOSITION SHINGLE
12" (INCHES) TYPICAL ROOF OVERHANG AT RAKE, U.N.O.
12" (INCHES) TYPICAL ROOF OVERHANG AT EAVE, U.N.O.
LOCATE EAVE/ RAFTER VENTS EQUALLY BALANCED AROUND HOUSE EXCEPT ABOVE SHEARWALL PANELS.

ATTIC VENT CALCULATIONS

PROVIDE 1 SQ. IN. OF VENTILATION PER 300 SQ. IN. OF ATTIC SPACE. PROVIDE THAT AT LEAST 40% & NO MORE THAN 50% OF THE REQ. VENTILATING AREA IS PROVIDED BY VENTILATORS LOCATED IN THE UPPER PORTION OF THE ATTIC. (HIGH VENTING) AT MAX. 3'-0" BELOW THE RIDGE WITH THE BALANCE BEING PROVIDED BY EAVE VENTS, (LOW VENTING)

✳ CALCULATION BY 1/150, HIGH/LOW VENTING NOT REQUIRED.

APPROXIMATE RIDGE VENT LOCATIONS SHOWN. ACTUAL LOCATIONS TO BE DETERMINED IN THE FIELD.

LEGEND

V SLP61 ROOF VENT
4' SECTION RIDGE VENT

AREA 1, MAIN

VENTILATION REQUIRED:

ATTIC AREA = 2478	SQ. FT. / 300 =	8.26	SQ. FT.
	X 144 =	1189	SQ. IN.
	UPPER MAX. X 50% =	595	SQ. IN.
	UPPER MIN. X 40% =	476	SQ. IN.

VENTILATION PROVIDED:

HIGH

(3) 4' LIN. FEET OF RIDGE VENT AT	72	SQ. IN. EA. =	216	SQ. IN.
(5) SLP61 ROOF VENT(S) AT	61	SQ. IN. EA. =	305	SQ. IN.
SUBTOTAL HIGH VENTILATION:			521	SQ. IN.

LOW

(595) SQ. IN. MIN. OF VENTILATED SOFFIT	595	SQ. IN.
SUBTOTAL LOW VENTILATION:	595	SQ. IN.
TOTAL VENTILATION PROVIDED:	1116	SQ. IN.

kb HOME

ATLANTA 40' SERIES


KB HOME
C/O JACKSONVILLE DIVISION

10475 FORTUNE PARKWAY
STE. 100
JACKSONVILLE, FL 32256
TEL: (904) 596-6626
FAX: (904) 519-5012

ISSUE DATE: 09/02/2026
PROJECT No.: 3029-999003
DIVISION MGR.: M.F.
REVISIONS:


PLAN: 140.2003
SHEET: 3.A2

Copyright 2026 © KB Home Corporation, all rights reserved. These designs and drawings are CONFIDENTIAL, and the exclusive property of KB Home Corporation and are not to be disclosed without the express permission of KB Home Corporation. They may not be used or duplicated without the express permission of KB Home Corporation.

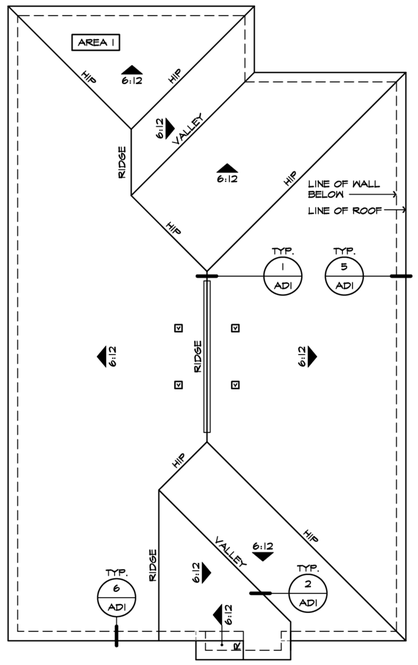


ROOF PLAN 'B'

SCALE 1/8"=1'-0" (22"X34") - 1/16"=1'-0" (11"X17")

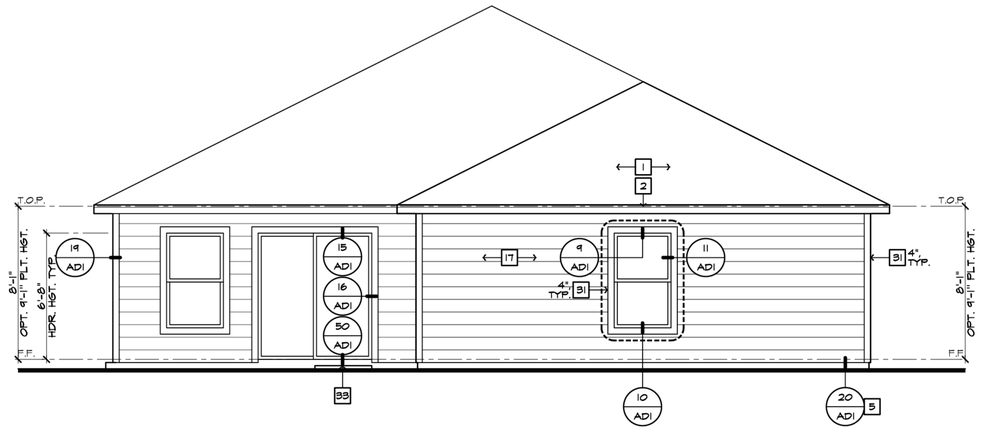

REAR ELEVATION 'B'

SCALE 1/4"=1'-0" (22"X34") - 1/8"=1'-0" (11"X17")

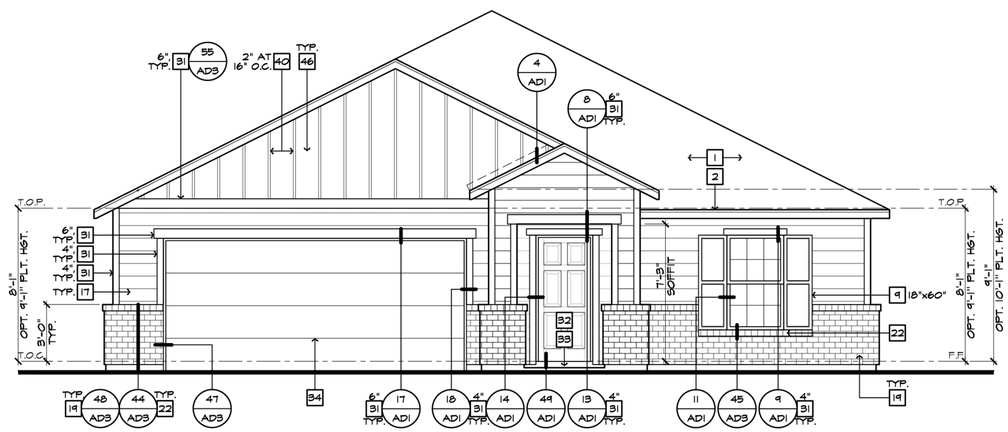

FRONT ELEVATION 'B'

SCALE 1/4"=1'-0" (22"X34") - 1/8"=1'-0" (11"X17")

ELEVATION NOTES

NOTE: NOT ALL KEY NOTES APPLY .

1. ROOF MATERIAL - REFER TO ROOF NOTES
2. 2X FASCIA/BARGE BOARD WITH ALUMINUM FASCIA CAP
3. G.I. FLASHING
4. G.I. FLASHING & SADDLE/CRICKET
5. WEEP SCREED
6. CONTROL JOINT / MID-WALL WEEP SCREED
7. DECORATIVE VENT - FYPON OR EQUAL. SEE ELEVATION FOR PART # IF APPLICABLE
8. DECORATIVE CORBEL - FYPON OR EQUAL. SEE ELEVATION FOR PART # IF APPLICABLE
9. DECORATIVE SHUTTERS - FYPON OR EQUAL.
10. DECORATIVE TRIM - FYPON OR EQUAL. SEE ELEVATION FOR PART # IF APPLICABLE
11. RECESSED ELEMENT
12. DECORATIVE FOAM DETAIL - FYPON OR EQUAL. SEE ELEVATION FOR PART # IF APPLICABLE
13. DECORATIVE COLUMN WITH STRUCTURAL INSERT - FYPON OR EQ. SEE ELEVATION FOR PART # IF APPLICABLE
14. CEMENTITIOUS FINISH OVER MASONRY/ STUCCO OVER WOOD -PER SPEC'S (I.R.C. R703)
15. CEMENTITIOUS FINISH OVER RAISED BAND FOAM TRIM -SEE ELEV. FOR SIZE
16. STUCCO FINISH OVER BUILT UP WOOD COLUMN
17. FIBER CEMENT SIDING AS SPECIFIED
18. STONE VENEER PER SPEC'S
19. BRICK VENEER PER SPEC'S
20. REVEAL
21. SOLDIER COURSE
22. ROWLOCK COURSE
23. FREEZE BOARD
24. DECORATIVE COLUMN BASE - FYPON OR EQUAL. SEE ELEVATION FOR PART # IF APPLICABLE
25. CEMENTITIOUS FINISH OVER CMU - COLUMN AND/OR BASE - AS INDICATED ON ELEVATION
26. ¾" BUILT-UP STUCCO TRIM
27. 1" BUILT-UP STUCCO TRIM
28. 1½" BUILT-UP STUCCO TRIM
29. FIBER CEMENT SHAKE SIDING - 8" EXPOSURE
30. FIBER CEMENT WRAP
31. FIBER CEMENT TRIM - SEE ELEVATION FOR TRIM SIZE
32. ENTRY DOOR
33. CONCRETE STOOP/ PORCH - SEE SLAB INTERFACE PLAN.
34. SECTIONAL GARAGE DOOR PER SPEC'S
35. DECORATIVE KNEE BRACE - FYPON OR EQUAL. SEE ELEVATION FOR PART # IF APPLICABLE
36. OPTIONAL DOOR/WINDOW - REFER TO PLAN OPTIONS
37. CEMENTITIOUS FINISH OVER 1X2 FOAM BATTS
38. FIBER CEMENT SIDING OVER WOOD - COLUMN AND/OR BASE - AS INDICATED ON ELEVATION
39. DECORATIVE COVED MOLDING. - FYPON OR EQUAL. SEE ELEVATION FOR PART # IF APPLICABLE
40. FIBER CEMENT VERTICAL BOARD & BATT SIDING
41. ALUMINUM RAILING
42. BRACKET OR KICKER - FYPON OR EQUAL
43. KEYSTONE
44. WATER TABLE
45. PILASTER -SEE ELEVATION FOR TYPE.
46. CEMENTITOUS STUCCO BOARD PANELS - JAMES HARDI OR EQUAL

BASIC PLAN

ROOF PLAN NOTES 'B'

6:12 INDICATES ROOF SLOPE AND DIRECTION, U.N.O.

ROOF MATERIAL: COMPOSITION SHINGLE
12" (INCHES) TYPICAL ROOF OVERHANG AT RAKE, U.N.O.
12" (INCHES) TYPICAL ROOF OVERHANG AT EAVE, U.N.O.
LOCATE EAVE/ RAFTER VENTS EQUALLY BALANCED AROUND HOUSE EXCEPT ABOVE SHEARWALL PANELS.

ATTIC VENT CALCULATIONS

PROVIDE 1 SQ. IN. OF VENTILATION PER 300 SQ. IN. OF ATTIC SPACE. PROVIDE THAT AT LEAST 40% & NO MORE THAN 50% OF THE REQ. VENTILATING AREA IS PROVIDED BY VENTILATORS LOCATED IN THE UPPER PORTION OF THE ATTIC, (HIGH VENTING) AT MAX. 3'-0" BELOW THE RIDGE WITH THE BALANCE BEING PROVIDED BY EAVE VENTS, (LOW VENTING)

* CALCULATION BY 1/150, HIGH/LOW VENTING NOT REQUIRED.

APPROXIMATE RIDGE VENT LOCATIONS SHOWN. ACTUAL LOCATIONS TO BE DETERMINED IN THE FIELD.

LEGEND

V — SLP61 ROOF VENT
4' SECTION RIDGE VENT

AREA 1, MAIN

VENTILATION REQUIRED:

ATTIC AREA =	2504	SQ. FT. / 300 =	8.35 SQ. FT.
		X 144 =	1202 SQ. IN.
		UPPER MAX. X 50% =	601 SQ. IN.
		UPPER MIN. X 40% =	481 SQ. IN.

VENTILATION PROVIDED:

HIGH			
(4) 4' LIN. FEET OF RIDGE VENT AT	72	SQ. IN. EA. =	288 SQ. IN.
(4) SLP61 ROOF VENT(S) AT	61	SQ. IN. EA. =	244 SQ. IN.
SUBTOTAL HIGH VENTILATION:			532 SQ. IN.
LOW			
(601) SQ. IN. MIN. OF VENTILATED SOFFIT			601 SQ. IN.
SUBTOTAL LOW VENTILATION:			601 SQ. IN.
TOTAL VENTILATION PROVIDED:			1133 SQ. IN.

kb HOME

ATLANTA 40' SERIES


KB HOME
C/O JACKSONVILLE DIVISION

10475 FORTUNE PARKWAY
STE. 100
JACKSONVILLE, FL 32256
TEL: (904) 596-6626
FAX: (904) 519-5012

ISSUE DATE: 09/02/2026
PROJECT No.: 3029-999003
DIVISION MGR.: M.F.
REVISIONS:


PLAN: 140.2003
SHEET: 3.B2

Copyright 2026 © KB Home Corporation, all rights reserved.
These designs and drawings are CONFIDENTIAL, and the exclusive property of KB Home Corporation and are not to be disclosed without the express permission of KB Home Corporation. They may not be used or duplicated without the express permission of KB Home Corporation.

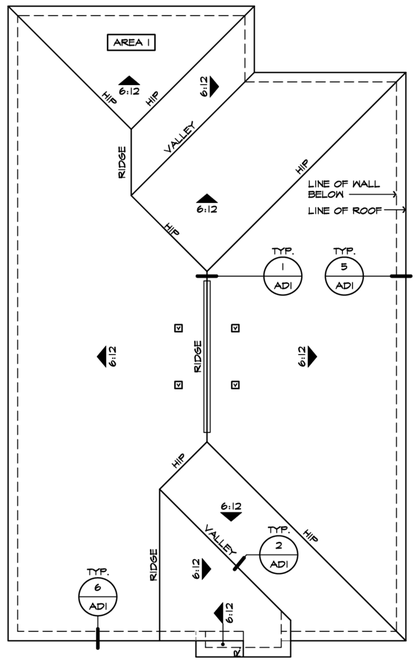


ROOF PLAN 'C'

SCALE 1/8"=1'-0" (22"X34") - 1/16"=1'-0" (11"X17")

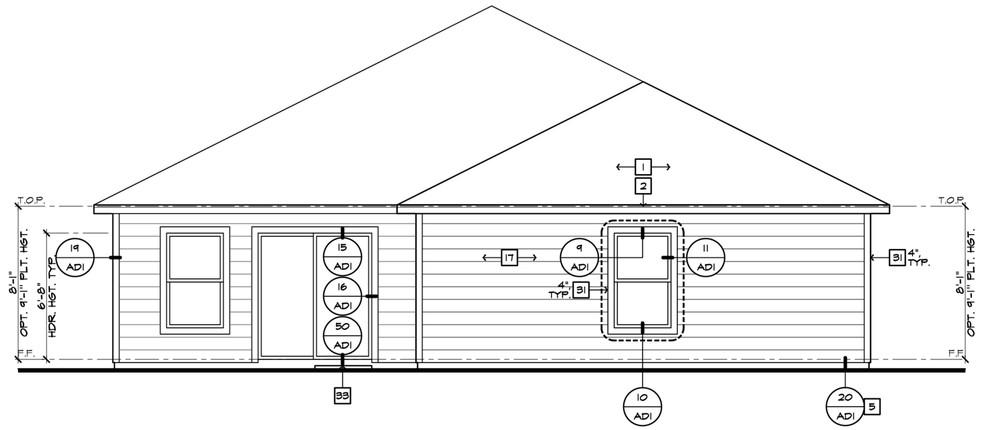

REAR ELEVATION 'C'

SCALE 1/4"=1'-0" (22"X34") - 1/8"=1'-0" (11"X17")

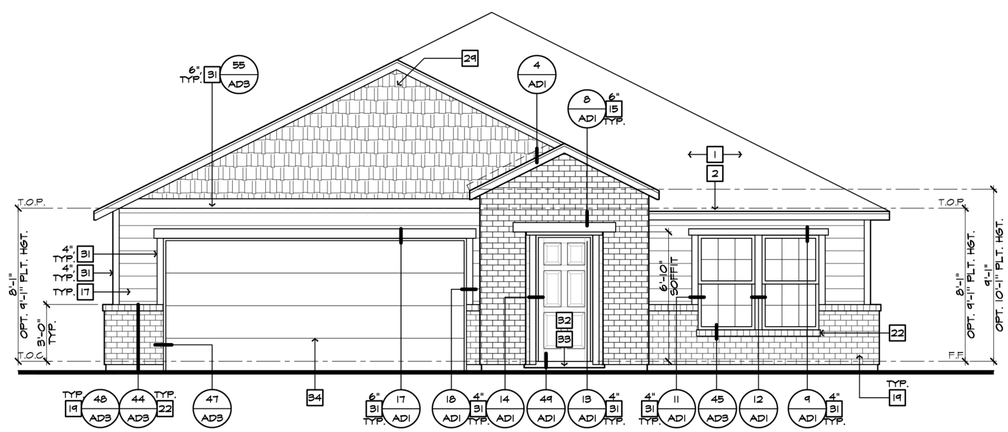

FRONT ELEVATION 'C'

SCALE 1/4"=1'-0" (22"X34") - 1/8"=1'-0" (11"X17")

ELEVATION NOTES

NOTE: NOT ALL KEY NOTES APPLY .

1. ROOF MATERIAL - REFER TO ROOF NOTES
2. 2X FASCIA/BARGE BOARD WITH ALUMINUM FASCIA CAP
3. G.I. FLASHING
4. G.I. FLASHING & SADDLE/CRICKET
5. WEEP SCREED
6. CONTROL JOINT / MID-WALL WEEP SCREED
7. DECORATIVE VENT - FYPON OR EQUAL. SEE ELEVATION FOR PART # IF APPLICABLE
8. DECORATIVE CORBEL - FYPON OR EQUAL. SEE ELEVATION FOR PART # IF APPLICABLE
9. DECORATIVE SHUTTERS - FYPON OR EQUAL.
10. DECORATIVE TRIM - FYPON OR EQUAL. SEE ELEVATION FOR PART # IF APPLICABLE
11. RECESSED ELEMENT
12. DECORATIVE FOAM DETAIL - FYPON OR EQUAL. SEE ELEVATION FOR PART # IF APPLICABLE
13. DECORATIVE COLUMN WITH STRUCTURAL INSERT - FYPON OR EQ. SEE ELEVATION FOR PART # IF APPLICABLE
14. CEMENTITIOUS FINISH OVER MASONRY/ STUCCO OVER WOOD -PER SPEC'S (I.R.C. R703)
15. CEMENTITIOUS FINISH OVER RAISED BAND FOAM TRIM -SEE ELEV. FOR SIZE
16. STUCCO FINISH OVER BUILT UP WOOD COLUMN
17. FIBER CEMENT SIDING AS SPECIFIED
18. STONE VENEER PER SPEC'S
19. BRICK VENEER PER SPEC'S
20. REVEAL
21. SOLDIER COURSE
22. ROWLOCK COURSE
23. FREEZE BOARD
24. DECORATIVE COLUMN BASE - FYPON OR EQUAL. SEE ELEVATION FOR PART # IF APPLICABLE
25. CEMENTITIOUS FINISH OVER CMU - COLUMN AND/OR BASE - AS INDICATED ON ELEVATION
26. ¾" BUILT-UP STUCCO TRIM
27. 1" BUILT-UP STUCCO TRIM
28. 1½" BUILT-UP STUCCO TRIM
29. FIBER CEMENT SHAKE SIDING - 8" EXPOSURE
30. FIBER CEMENT WRAP
31. FIBER CEMENT TRIM - SEE ELEVATION FOR TRIM SIZE
32. ENTRY DOOR
33. CONCRETE STOOP/ PORCH - SEE SLAB INTERFACE PLAN.
34. SECTIONAL GARAGE DOOR PER SPEC'S
35. DECORATIVE KNEE BRACE - FYPON OR EQUAL. SEE ELEVATION FOR PART # IF APPLICABLE
36. OPTIONAL DOOR/WINDOW - REFER TO PLAN OPTIONS
37. CEMENTITIOUS FINISH OVER 1X2 FOAM BATTS
38. FIBER CEMENT SIDING OVER WOOD - COLUMN AND/OR BASE - AS INDICATED ON ELEVATION
39. DECORATIVE COVED MOLDING. - FYPON OR EQUAL. SEE ELEVATION FOR PART # IF APPLICABLE
40. FIBER CEMENT VERTICAL BOARD & BATT SIDING
41. ALUMINUM RAILING
42. BRACKET OR KICKER - FYPON OR EQUAL
43. KEYSTONE
44. WATER TABLE
45. PILASTER -SEE ELEVATION FOR TYPE.
46. CEMENTITOUS STUCCO BOARD PANELS - JAMES HARDI OR EQUAL

BASIC PLAN

ROOF PLAN NOTES 'C'

6:12 INDICATES ROOF SLOPE AND DIRECTION, U.N.O.

ROOF MATERIAL: COMPOSITION SHINGLE
12" (INCHES) TYPICAL ROOF OVERHANG AT RAKE, U.N.O.
12" (INCHES) TYPICAL ROOF OVERHANG AT EAVE, U.N.O.
LOCATE EAVE/ RAFTER VENTS EQUALLY BALANCED AROUND HOUSE EXCEPT ABOVE SHEARWALL PANELS.

ATTIC VENT CALCULATIONS

PROVIDE 1 SQ. IN. OF VENTILATION PER 300 SQ. IN. OF ATTIC SPACE. PROVIDE THAT AT LEAST 40% & NO MORE THAN 50% OF THE REQ. VENTILATING AREA IS PROVIDED BY VENTILATORS LOCATED IN THE UPPER PORTION OF THE ATTIC, (HIGH VENTING) AT MAX. 3'-0" BELOW THE RIDGE WITH THE BALANCE BEING PROVIDED BY EAVE VENTS, (LOW VENTING)

✳ CALCULATION BY 1/150, HIGH/LOW VENTING NOT REQUIRED.

APPROXIMATE RIDGE VENT LOCATIONS SHOWN. ACTUAL LOCATIONS TO BE DETERMINED IN THE FIELD.

LEGEND

V — SLP61 ROOF VENT
4' SECTION RIDGE VENT

AREA 1: MAIN

VENTILATION REQUIRED:

ATTIC AREA =	2502	SQ. FT. / 300 =	8.34 SQ. FT.
		X 144 =	1201 SQ. IN.
		UPPER MAX. X 50% =	600 SQ. IN.
		UPPER MIN. X 40% =	480 SQ. IN.

VENTILATION PROVIDED:

HIGH			
(4) 4' LIN. FEET OF RIDGE VENT AT	72	SQ. IN. EA. =	288 SQ. IN.
(4) SLP61 ROOF VENT(S) AT	61	SQ. IN. EA. =	244 SQ. IN.
SUBTOTAL HIGH VENTILATION:			532 SQ. IN.
LOW			
(600) SQ. IN. MIN. OF VENTILATED SOFFIT			600 SQ. IN.
SUBTOTAL LOW VENTILATION:			600 SQ. IN.
TOTAL VENTILATION PROVIDED:			1132 SQ. IN.

kb HOME

ATLANTA 40' SERIES


KB HOME
C/O JACKSONVILLE DIVISION

10475 FORTUNE PARKWAY
STE. 100
JACKSONVILLE, FL 32256
TEL: (904) 596-6626
FAX: (904) 519-5012

ISSUE DATE: 09/02/2026
PROJECT No.: 3029-999003
DIVISION MGR.: M.F.
REVISIONS:


PLAN: 140.2003
SHEET: 3.C2

Copyright 2026 © KB Home Corporation, all rights reserved.
These designs and drawings are CONFIDENTIAL, and the exclusive property of KB Home Corporation and are not to be disclosed without the express permission of KB Home Corporation. They may not be used or duplicated without the express permission of KB Home Corporation.

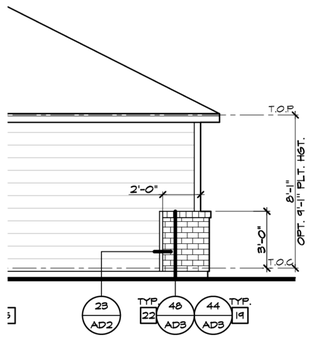


PARTIAL LEFT ELEVATION 'A'

SCALE 1/4"=1'-0" (22"X34") - 1/8"=1'-0" (11"X17") AT OPT. EXT. GARAGE

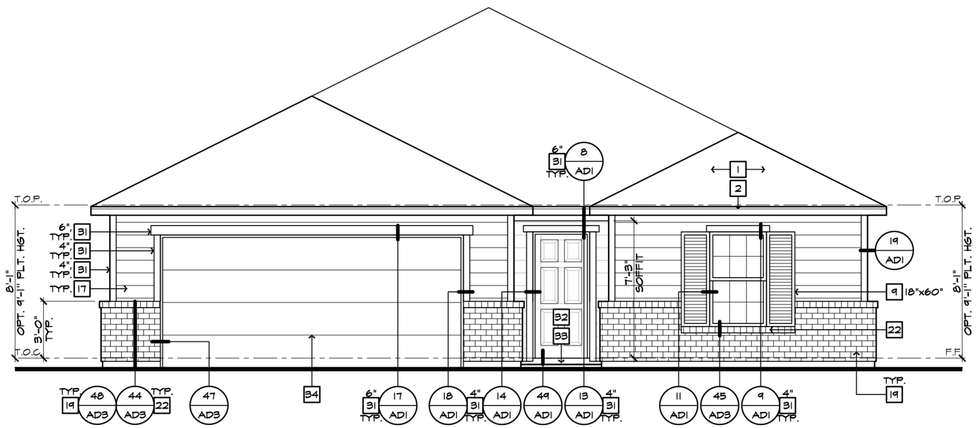


FRONT ELEVATION 'A'

SCALE 1/4"=1'-0" (22"X34") - 1/8"=1'-0" (11"X17") AT OPT. EXT. GARAGE

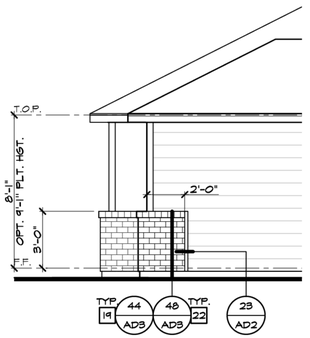


PARTIAL RIGHT ELEVATION 'A'

SCALE 1/4"=1'-0" (22"X34") - 1/8"=1'-0" (11"X17") AT OPT. EXT. GARAGE

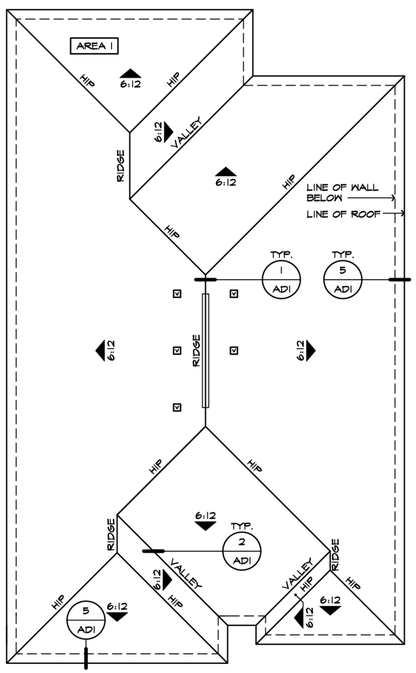

ROOF PLAN 'A'

SCALE 1/8"=1'-0" (22"X34") - 1/16"=1'-0" (11"X17") AT OPT. EXT. GARAGE

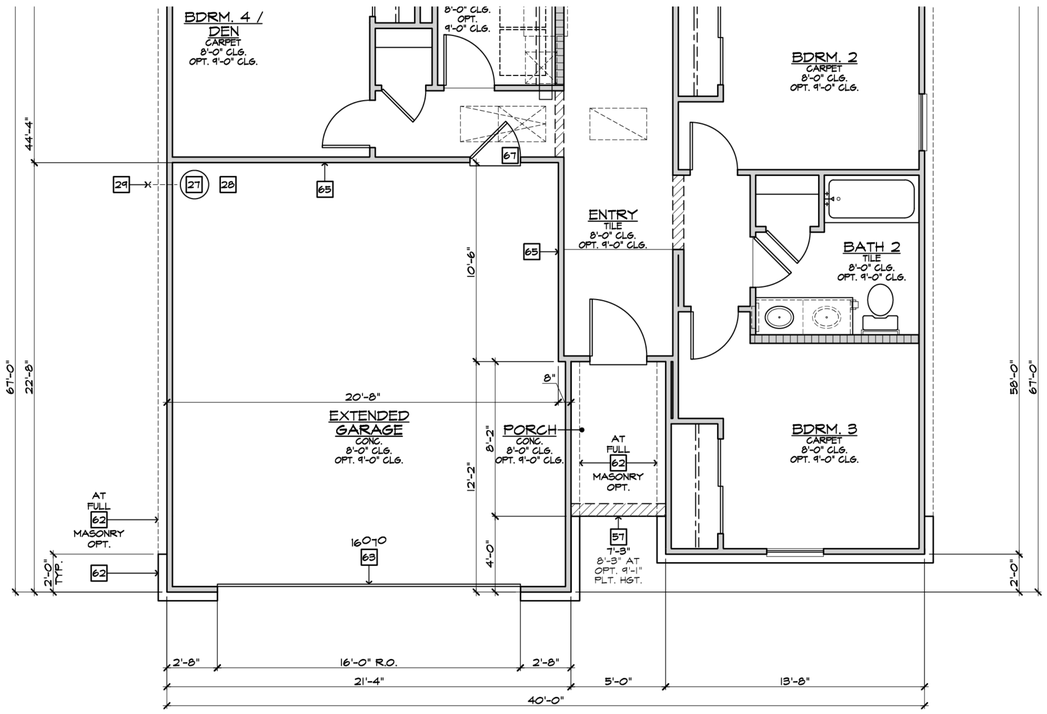

PARTIAL FLOOR PLAN 'A'

SCALE 1/4"=1'-0" (22"X34") - 1/8"=1'-0" (11"X17") AT OPT. EXT. GARAGE

PARTIAL FLOOR PLAN NOTES

NOTE: NOT ALL KEY NOTES APPLY.

41. LINE OF FLOOR ABOVE
42. LINE OF FLOOR BELOW
46. CEILING BREAK
47. STAIR TREADS AND RISERS - REFER TO STAIR DATA BOX THIS SHEET
48. +42" (U.N.O.) GUARD WALL - DTL 38 & 40/AD2
49. 34"-38" HIGH HANDRAIL - DETAIL 37/AD2
50. ADDITIONAL RISER AT OPTIONAL PLT. HT.
57. FLAT SOFFIT
58. ARCHED SOFFIT
59. WINDOW LEDGE - 4" BELOW WINDOW SILL
61. P.T. POST W/ VINYL WRAP
62. STONE VENEER - REFER TO ELEVATIONS
63. SECTIONAL GARAGE DOOR PER SPEC'S.
68. CONCRETE BLOCK COLUMN
70. EGRESS WINDOW
72. 3" DIA. CONCRETE FILLED PIPE BOLLARD 36" HIGH WITH 12" EMBEDMENT INTO CONCRETE
73. PRE-MANUFACTURED DECORATIVE COLUMN (SIZE, SEE ELEV.) TYPON OR EQUAL. SURROUNDING STRUCTURAL POST.
74. P.T. POST WITH VINYL WRAP

NOTE:
REFER TO BASIC FLOOR PLAN FOR INFORMATION NOT SHOWN HERE

ELEVATION NOTES

NOTE: NOT ALL KEY NOTES APPLY .

1. ROOF MATERIAL - REFER TO ROOF NOTES
2. 2X FASCIA/BARGE BOARD WITH ALUMINUM FASCIA CAP
3. G.I. FLASHING
4. G.I. FLASHING & SADDLE/CRICKET
5. WEEP SCREED
6. CONTROL JOINT / MID-WALL WEEP SCREED
7. DECORATIVE VENT - TYPON OR EQUAL. SEE ELEVATION FOR PART # IF APPLICABLE
8. DECORATIVE CORBEL - TYPON OR EQUAL. SEE ELEVATION FOR PART # IF APPLICABLE
9. DECORATIVE SHUTTERS - TYPON OR EQUAL.
10. DECORATIVE TRIM - TYPON OR EQUAL. SEE ELEVATION FOR PART # IF APPLICABLE
11. RECESSED ELEMENT
12. DECORATIVE FOAM DETAIL - TYPON OR EQUAL. SEE ELEVATION FOR PART # IF APPLICABLE
13. DECORATIVE COLUMN WITH STRUCTURAL INSERT - TYPON OR EQ. SEE ELEVATION FOR PART # IF APPLICABLE
14. CEMENTITIOUS FINISH OVER MASONRY/ STUCCO OVER WOOD -PER SPEC'S (I.R.C. R703)
15. CEMENTITIOUS FINISH OVER RAISED BAND FOAM TRIM -SEE ELEV. FOR SIZE
16. STUCCO FINISH OVER BUILT UP WOOD COLUMN
17. FIBER CEMENT SIDING AS SPECIFIED
18. STONE VENEER PER SPEC'S
19. BRICK VENEER PER SPEC'S
20. REVEAL
21. SOLDIER COURSE
22. ROWLOCK COURSE
23. FREEZE BOARD
24. DECORATIVE COLUMN BASE - TYPON OR EQUAL. SEE ELEVATION FOR PART # IF APPLICABLE
25. CEMENTITIOUS FINISH OVER CMU - COLUMN AND/OR BASE - AS INDICATED ON ELEVATION
26. ¾" BUILT-UP STUCCO TRIM
27. 1" BUILT-UP STUCCO TRIM
28. 1½" BUILT-UP STUCCO TRIM
29. FIBER CEMENT SHAKE SIDING - 8" EXPOSURE
30. FIBER CEMENT WRAP
31. FIBER CEMENT TRIM - SEE ELEVATION FOR TRIM SIZE
32. ENTRY DOOR
33. CONCRETE STOOP/ PORCH - SEE SLAB INTERFACE PLAN.
34. SECTIONAL GARAGE DOOR PER SPEC'S
35. DECORATIVE KNEE BRACE - TYPON OR EQUAL. SEE ELEVATION FOR PART # IF APPLICABLE
36. OPTIONAL DOOR/WINDOW - REFER TO PLAN OPTIONS
37. CEMENTITIOUS FINISH OVER 1X2 FOAM BATTS
38. FIBER CEMENT SIDING OVER WOOD - COLUMN AND/OR BASE - AS INDICATED ON ELEVATION
39. DECORATIVE COVED MOLDING. - TYPON OR EQUAL. SEE ELEVATION FOR PART # IF APPLICABLE
40. FIBER CEMENT VERTICAL BOARD & BATT SIDING
41. ALUMINUM RAILING
42. BRACKET OR KICKER - TYPON OR EQUAL
43. KEYSTONE
44. WATER TABLE
45. PILASTER -SEE ELEVATION FOR TYPE.
46. CEMENTITOUS STUCCO BOARD PANELS - JAMES HARDI OR EQUAL

EXT. GARAGE

ROOF PLAN NOTES 'A'

6:12 INDICATES ROOF SLOPE AND DIRECTION, U.N.O.

ROOF MATERIAL: COMPOSITION SHINGLE
12" (INCHES) TYPICAL ROOF OVERHANGS AT RAKE, U.N.O.
12" (INCHES) TYPICAL ROOF OVERHANGS AT EAVE, U.N.O.
LOCATE EAVE/ RAFTER VENTS EQUALLY BALANCED AROUND HOUSE EXCEPT ABOVE SHEARWALL PANELS.

ATTIC VENT CALCULATIONS

PROVIDE 1 SQ. IN. OF VENTILATION PER 300 SQ. IN. OF ATTIC SPACE. PROVIDE THAT AT LEAST 40% & NO MORE THAN 50% OF THE REQ. VENTILATING AREA IS PROVIDED BY VENTILATORS LOCATED IN THE UPPER PORTION OF THE ATTIC. (HIGH VENTING) AT MAX. 3'-0" BELOW THE RIDGE WITH THE BALANCE BEING PROVIDED BY EAVE VENTS, (LOW VENTING)

✳ CALCULATION BY 1/150, HIGH/LOW VENTING NOT REQUIRED.

APPROXIMATE RIDGE VENT LOCATIONS SHOWN. ACTUAL LOCATIONS TO BE DETERMINED IN THE FIELD.

LEGEND

V SLP61 ROOF VENT
4' SECTION RIDGE VENT

AREA 1: MAIN
VENTILATION REQUIRED:
ATTIC AREA = 2521 SQ. FT. / 300 = 8.40 SQ. FT.
X 144 = 1210 SQ. IN.
UPPER MAX. X 50% = 605 SQ. IN.
UPPER MIN. X 40% = 484 SQ. IN.

VENTILATION PROVIDED:
HIGH
(3) 4' LIN. FEET OF RIDGE VENT AT 72 SQ. IN. EA. = 216 SQ. IN.
(5) SLP61 ROOF VENT(S) AT 61 SQ. IN. EA. = 305 SQ. IN.
SUBTOTAL HIGH VENTILATION: 521 SQ. IN.
LOW
(605)SQ. IN. MIN. OF VENTILATED SOFFIT 605 SQ. IN.
SUBTOTAL LOW VENTILATION: 605 SQ. IN.
TOTAL VENTILATION PROVIDED: 1126 SQ. IN.

NOTE:
REFER TO BASIC **FLOOR PLAN** FOR INFORMATION NOT SHOWN HERE

kb HOME

ATLANTA 40' SERIES

KB HOME
C/O JACKSONVILLE DIVISION
10475 FORTUNE PARKWAY
STE. 100
JACKSONVILLE, FL 32256
TEL: (904) 596-6626
FAX: (904) 519-5012

ISSUE DATE: 09/02/2026
PROJECT No.: 3029-999003
DIVISION MGR.: M.F.
REVISIONS:

PLAN: 140.2003
SHEET: 6.A1

These designs and drawings are CONFIDENTIAL and the exclusive property of KB Home Corporation and are not to be disclosed without the express permission of KB Home Corporation. They may not be used or duplicated without the express permission of KB Home Corporation. Copyright 2026 © KB Home Corporation, all rights reserved.

PARTIAL FLOOR PLAN NOTES

NOTE: NOT ALL KEY NOTES APPLY.


41. LINE OF FLOOR ABOVE
42. LINE OF FLOOR BELOW
46. CEILING BREAK
47. STAIR TREADS AND RISERS
    - REFER TO STAIR DATA BOX THIS SHEET
48. +42" (U.N.O.) GUARD WALL - DTL 38 & 40/AD2
49. 34"-38" HIGH HANDRAIL - DETAIL 37/AD2
50. ADDITIONAL RISER AT OPTIONAL FLT. HT.
57. FLAT SOFFIT
58. ARCHED SOFFIT
59. WINDOW LEDGE - 4" BELOW WINDOW SILL
61. P.T. POST W/ VINYL WRAP
62. STONE VENEER - REFER TO ELEVATIONS
63. SECTIONAL GARAGE DOOR PER SPEC'S.
68. CONCRETE BLOCK COLUMN
70. EGRESS WINDOW
72. 3" DIA. CONCRETE FILLED PIPE BOLLARD 36" HIGH WITH 12" EMBEDMENT INTO CONCRETE
73. PRE-MANUFACTURED DECORATIVE COLUMN (SIZE, SEE ELEV.) TYPON OR EQUAL. SURROUNDING STRUCTURAL POST.
74. P.T. POST WITH VINYL WRAP

NOTE:
REFER TO BASIC FLOOR PLAN FOR INFORMATION NOT SHOWN HERE

ELEVATION NOTES


NOTE: NOT ALL KEY NOTES APPLY .

1. ROOF MATERIAL - REFER TO ROOF NOTES
2. 2X FASCIA/BARGE BOARD WITH ALUMINUM FASCIA CAP
3. G.I. FLASHING
4. G.I. FLASHING & SADDLE/CRICKET
5. WEEP SCREED
6. CONTROL JOINT / MID-WALL WEEP SCREED
7. DECORATIVE VENT - FYPON OR EQUAL. SEE ELEVATION FOR PART # IF APPLICABLE
8. DECORATIVE CORBEL - FYPON OR EQUAL. SEE ELEVATION FOR PART # IF APPLICABLE
9. DECORATIVE SHUTTERS - FYPON OR EQUAL.
10. DECORATIVE TRIM - FYPON OR EQUAL. SEE ELEVATION FOR PART # IF APPLICABLE
11. RECESSED ELEMENT
12. DECORATIVE FOAM DETAIL - FYPON OR EQUAL. SEE ELEVATION FOR PART # IF APPLICABLE
13. DECORATIVE COLUMN WITH STRUCTURAL INSERT - FYPON OR EQ. SEE ELEVATION FOR PART # IF APPLICABLE
14. CEMENTITIOUS FINISH OVER MASONRY/ STUCCO OVER WOOD -PER SPEC'S (I.R.C. R703)
15. CEMENTITIOUS FINISH OVER RAISED BAND FOAM TRIM -SEE ELEV. FOR SIZE
16. STUCCO FINISH OVER BUILT UP WOOD COLUMN
17. FIBER CEMENT SIDING AS SPECIFIED
18. STONE VENEER PER SPEC'S
19. BRICK VENEER PER SPEC'S
20. REVEAL
21. SOLDIER COURSE
22. ROWLOCK COURSE
23. FREEZE BOARD
24. DECORATIVE COLUMN BASE - FYPON OR EQUAL. SEE ELEVATION FOR PART # IF APPLICABLE
25. CEMENTITIOUS FINISH OVER CMU - COLUMN AND/OR BASE - AS INDICATED ON ELEVATION
26. ¾" BUILT-UP STUCCO TRIM
27. 1" BUILT-UP STUCCO TRIM
28. 1½" BUILT-UP STUCCO TRIM
29. FIBER CEMENT SHAKE SIDING - 8" EXPOSURE
30. FIBER CEMENT WRAP
31. FIBER CEMENT TRIM - SEE ELEVATION FOR TRIM SIZE
32. ENTRY DOOR
33. CONCRETE STOOP/ PORCH - SEE SLAB INTERFACE PLAN.
34. SECTIONAL GARAGE DOOR PER SPEC'S
35. DECORATIVE KNEE BRACE - FYPON OR EQUAL. SEE ELEVATION FOR PART # IF APPLICABLE
36. OPTIONAL DOOR/WINDOW - REFER TO PLAN OPTIONS
37. CEMENTITIOUS FINISH OVER 1X2 FOAM BATTS
38. FIBER CEMENT SIDING OVER WOOD - COLUMN AND/OR BASE - AS INDICATED ON ELEVATION
39. DECORATIVE COVED MOLDING. - FYPON OR EQUAL. SEE ELEVATION FOR PART # IF APPLICABLE
40. FIBER CEMENT VERTICAL BOARD & BATT SIDING
41. ALUMINUM RAILING
42. BRACKET OR KICKER - FYPON OR EQUAL
43. KEYSTONE
44. WATER TABLE
45. PILASTER -SEE ELEVATION FOR TYPE.
46. CEMENTITOUS STUCCO BOARD PANELS - JAMES HARDI OR EQUAL

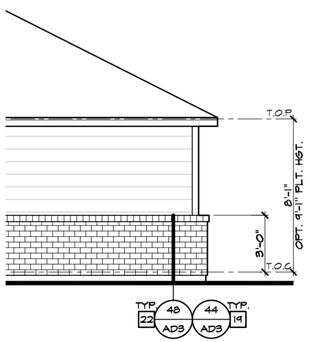


PARTIAL
LEFT ELEVATION 'A'

SCALE 1/4"=1'-0" (22"X34") - 1/8"=1'-0" (11"X17")

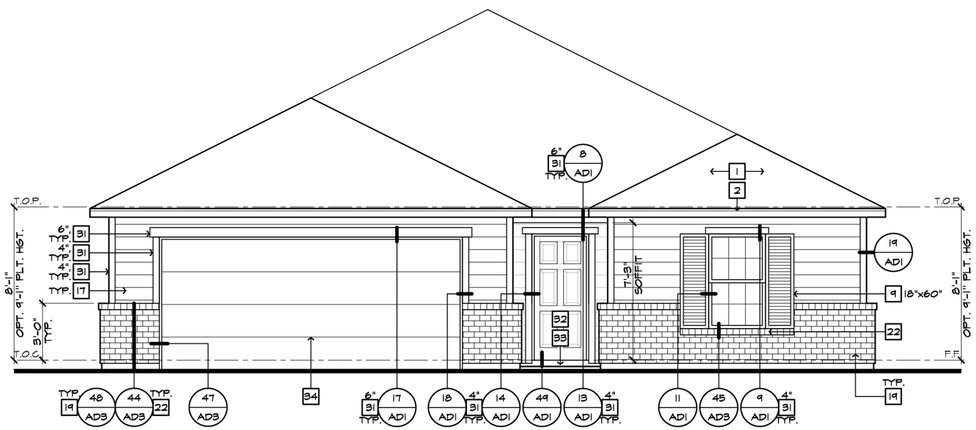

FRONT ELEVATION 'A'

SCALE 1/4"=1'-0" (22"X34") - 1/8"=1'-0" (11"X17")

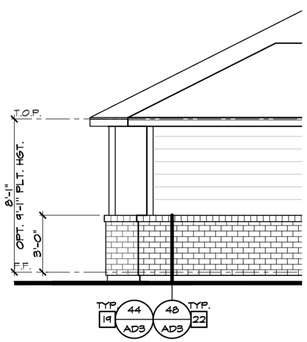

PARTIAL
RIGHT ELEVATION 'A'

SCALE 1/4"=1'-0" (22"X34") - 1/8"=1'-0" (11"X17")

FULL BRICK AT OPT. EXTENDED GARAGE

ATLANTA
40' SERIES


KB HOME
C/O JACKSONVILLE DIVISION

10475 FORTUNE PARKWAY
STE. 100
JACKSONVILLE, FL 32256
TEL: (904) 596-6626
FAX: (904) 519-5012

ISSUE DATE: 09/02/2026
PROJECT No.: 3029-999003
DIVISION MGR.: M.F.
REVISIONS:

PLAN: 140.2003
SHEET: 6.A2


These designs and drawings are CONFIDENTIAL, and the exclusive property of KB Home Corporation and are not to be disclosed without the express permission of KB Home Corporation. They may not be used or duplicated without the express permission of KB Home Corporation. Copyright 2026 © KB Home Corporation, all rights reserved.

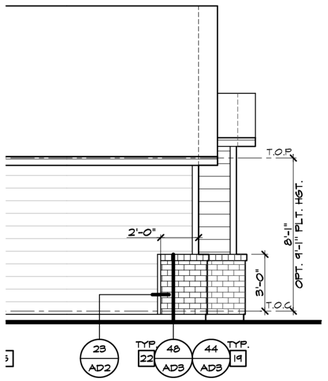

PARTIAL
LEFT ELEVATION 'B'

SCALE 1/4"=1'-0" (22"X34") - 1/8"=1'-0" (11"X17")


AT OPT.
EXT. GARAGE

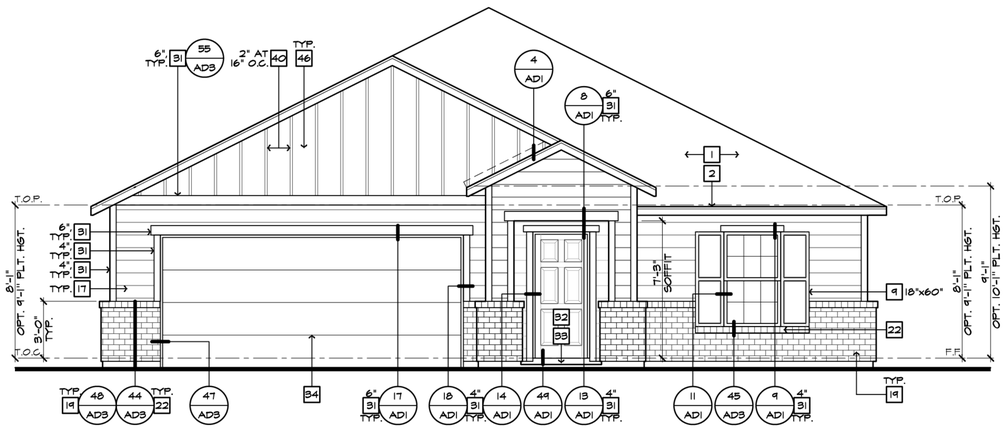

FRONT ELEVATION 'B'

SCALE 1/4"=1'-0" (22"X34") - 1/8"=1'-0" (11"X17")


AT OPT.
EXT. GARAGE

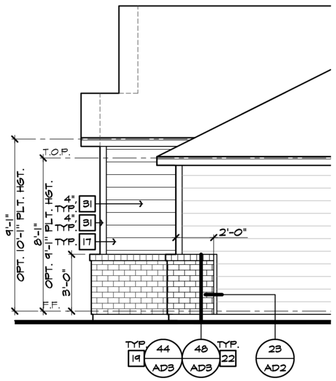

PARTIAL
RIGHT ELEVATION 'B'

SCALE 1/4"=1'-0" (22"X34") - 1/8"=1'-0" (11"X17")


AT OPT.
EXT. GARAGE

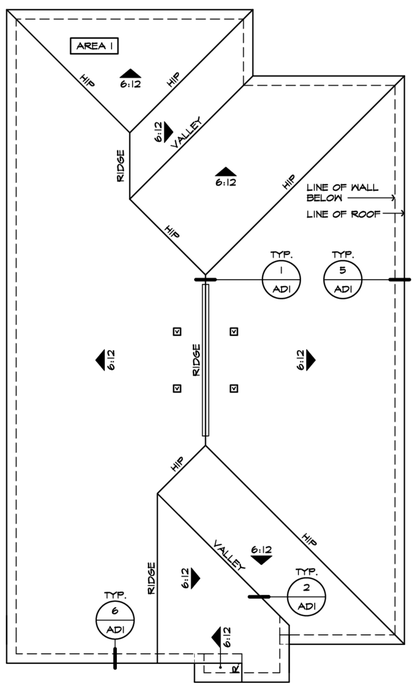

ROOF PLAN 'B'

SCALE 1/8"=1'-0" (22"X34") - 1/16"=1'-0" (11"X17")

AT OPT.
EXT. GARAGE

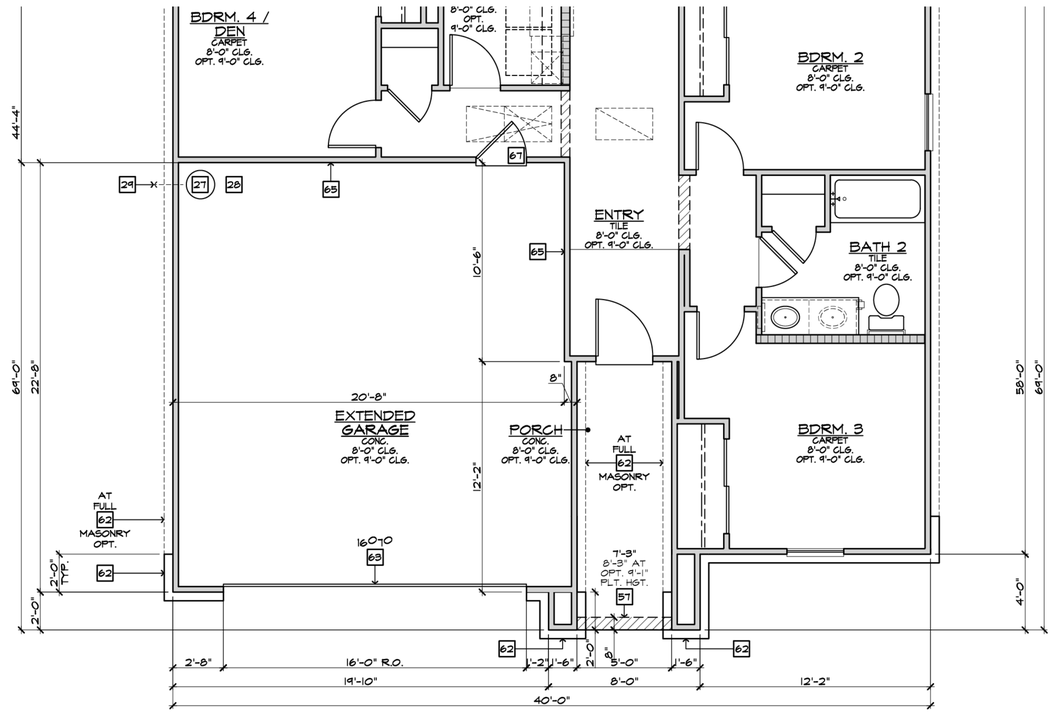

PARTIAL FLOOR PLAN 'B'

SCALE 1/4"=1'-0" (22"X34") - 1/8"=1'-0" (11"X17")

AT OPT.
EXT. GARAGE

PARTIAL FLOOR PLAN NOTES

NOTE: NOT ALL KEY NOTES APPLY.

41. LINE OF FLOOR ABOVE
42. LINE OF FLOOR BELOW
46. CEILING BREAK
47. STAIR TREADS AND RISERS - REFER TO STAIR DATA BOX THIS SHEET
48. +42" (U.N.O.) GUARD WALL - DTL 38 & 40/AD2
49. 34"-38" HIGH HANDRAIL - DETAIL 37/AD2
50. ADDITIONAL RISER AT OPTIONAL PLT. HT.
57. FLAT SOFFIT
58. ARCHED SOFFIT
59. WINDOW LEDGE - 4" BELOW WINDOW SILL
61. P.T. POST W/ VINYL WRAP
62. STONE VENEER - REFER TO ELEVATIONS
63. SECTIONAL GARAGE DOOR PER SPEC'S.
68. CONCRETE BLOCK COLUMN
70. EGRESS WINDOW
72. 3" DIA. CONCRETE FILLED PIPE BOLLARD 36" HIGH WITH 12" EMBEDMENT INTO CONCRETE
73. PRE-MANUFACTURED DECORATIVE COLUMN (SIZE, SEE ELEV.) TYPON OR EQUAL. SURROUNDING STRUCTURAL POST.
74. P.T. POST WITH VINYL WRAP

NOTE:
REFER TO BASIC FLOOR PLAN FOR INFORMATION NOT SHOWN HERE

ELEVATION NOTES

NOTE: NOT ALL KEY NOTES APPLY .

1. ROOF MATERIAL - REFER TO ROOF NOTES
2. 2X FASCIA/BARGE BOARD WITH ALUMINUM FASCIA CAP
3. G.I. FLASHING
4. G.I. FLASHING & SADDLE/CRICKET
5. WEEP SCREED
6. CONTROL JOINT / MID-WALL WEEP SCREED
7. DECORATIVE VENT - FYPON OR EQUAL. SEE ELEVATION FOR PART # IF APPLICABLE
8. DECORATIVE CORBEL - FYPON OR EQUAL. SEE ELEVATION FOR PART # IF APPLICABLE
9. DECORATIVE SHUTTERS - FYPON OR EQUAL.
10. DECORATIVE TRIM - FYPON OR EQUAL. SEE ELEVATION FOR PART # IF APPLICABLE
11. RECESSED ELEMENT
12. DECORATIVE FOAM DETAIL - FYPON OR EQUAL. SEE ELEVATION FOR PART # IF APPLICABLE
13. DECORATIVE COLUMN WITH STRUCTURAL INSERT - FYPON OR EQ. SEE ELEVATION FOR PART # IF APPLICABLE
14. CEMENTITIOUS FINISH OVER MASONRY/ STUCCO OVER WOOD -PER SPEC'S (I.R.C. R703)
15. CEMENTITIOUS FINISH OVER RAISED BAND FOAM TRIM -SEE ELEV. FOR SIZE
16. STUCCO FINISH OVER BUILT UP WOOD COLUMN
17. FIBER CEMENT SIDING AS SPECIFIED
18. STONE VENEER PER SPEC'S
19. BRICK VENEER PER SPEC'S
20. REVEAL
21. SOLDIER COURSE
22. ROWLOCK COURSE
23. FREEZE BOARD
24. DECORATIVE COLUMN BASE - FYPON OR EQUAL. SEE ELEVATION FOR PART # IF APPLICABLE
25. CEMENTITIOUS FINISH OVER CMU - COLUMN AND/OR BASE - AS INDICATED ON ELEVATION
26. ¾" BUILT-UP STUCCO TRIM
27. 1" BUILT-UP STUCCO TRIM
28. 1½" BUILT-UP STUCCO TRIM
29. FIBER CEMENT SHAKE SIDING - 8" EXPOSURE
30. FIBER CEMENT WRAP
31. FIBER CEMENT TRIM - SEE ELEVATION FOR TRIM SIZE
32. ENTRY DOOR
33. CONCRETE STOOP/ PORCH - SEE SLAB INTERFACE PLAN.
34. SECTIONAL GARAGE DOOR PER SPEC'S
35. DECORATIVE KNEE BRACE - FYPON OR EQUAL. SEE ELEVATION FOR PART # IF APPLICABLE
36. OPTIONAL DOOR/WINDOW - REFER TO PLAN OPTIONS
37. CEMENTITIOUS FINISH OVER 1X2 FOAM BATTS
38. FIBER CEMENT SIDING OVER WOOD - COLUMN AND/OR BASE - AS INDICATED ON ELEVATION
39. DECORATIVE COVED MOLDING. - FYPON OR EQUAL. SEE ELEVATION FOR PART # IF APPLICABLE
40. FIBER CEMENT VERTICAL BOARD & BATT SIDING
41. ALUMINUM RAILING
42. BRACKET OR KICKER - FYPON OR EQUAL
43. KEYSTONE
44. WATER TABLE
45. PILASTER -SEE ELEVATION FOR TYPE.
46. CEMENTITOUS STUCCO BOARD PANELS - JAMES HARDI OR EQUAL

EXT. GARAGE ROOF PLAN NOTES 'B'

6:12 INDICATES ROOF SLOPE AND DIRECTION, U.N.O.

ROOF MATERIAL: COMPOSITION SHINGLE

12" (INCHES) TYPICAL ROOF OVERHANGS AT RAKE, U.N.O.

12" (INCHES) TYPICAL ROOF OVERHANGS AT EAVE, U.N.O.

LOCATE EAVE/ RAFTER VENTS EQUALLY BALANCED AROUND HOUSE EXCEPT ABOVE SHEARWALL PANELS.

ATTIC VENT CALCULATIONS

PROVIDE 1 SQ. IN. OF VENTILATION PER 300 SQ. IN. OF ATTIC SPACE. PROVIDE THAT AT LEAST 40% & NO MORE THAN 50% OF THE REQ. VENTILATING AREA IS PROVIDED BY VENTILATORS LOCATED IN THE UPPER PORTION OF THE ATTIC. (HIGH VENTING) AT MAX. 3'-0" BELOW THE RIDGE WITH THE BALANCE BEING PROVIDED BY EAVE VENTS, (LOW VENTING)

✳ CALCULATION BY 1/150, HIGH/LOW VENTING NOT REQUIRED.

APPROXIMATE RIDGE VENT LOCATIONS SHOWN. ACTUAL LOCATIONS TO BE DETERMINED IN THE FIELD.

LEGEND

V — SLP61 ROOF VENT

4' SECTION RIDGE VENT

AREA 1: MAIN

VENTILATION REQUIRED:

ATTIC AREA = 2560 SQ. FT. / 300 = 8.53 SQ. FT.
X 144 = 1229 SQ. IN.
UPPER MAX. X 50% = 614 SQ. IN.
UPPER MIN. X 40% = 492 SQ. IN.

VENTILATION PROVIDED:

HIGH
(4) 4' LIN. FEET OF RIDGE VENT AT 72 SQ. IN. EA. = 288 SQ. IN.
(4) SLP61 ROOF VENT(S) AT 61 SQ. IN. EA. = 244 SQ. IN.
SUBTOTAL HIGH VENTILATION: 532 SQ. IN.

LOW
(614) SQ. IN. MIN. OF VENTILATED SOFFIT 614 SQ. IN.
SUBTOTAL LOW VENTILATION: 614 SQ. IN.
TOTAL VENTILATION PROVIDED: 1146 SQ. IN.

NOTE:
REFER TO BASIC FLOOR PLAN FOR INFORMATION NOT SHOWN HERE

kb HOME

ATLANTA 40' SERIES

KB HOME
C/O JACKSONVILLE DIVISION

10475 FORTUNE PARKWAY
STE. 100
JACKSONVILLE, FL 32256
TEL: (904) 596-6626
FAX: (904) 519-5012

ISSUE DATE: 09/02/2026
PROJECT No.: 3029-999003
DIVISION MGR.: M.F.
REVISIONS:

PLAN: 140.2003
SHEET: 6.B1

Copyright 2026 © KB Home Corporation, all rights reserved. These designs and drawings are CONFIDENTIAL and the exclusive property of KB Home Corporation and are not to be disclosed without the express permission of KB Home Corporation. They may not be used or duplicated without the express permission of KB Home Corporation.

PARTIAL FLOOR PLAN NOTES

NOTE: NOT ALL KEY NOTES APPLY.


41. LINE OF FLOOR ABOVE
42. LINE OF FLOOR BELOW
46. CEILING BREAK
47. STAIR TREADS AND RISERS
    - REFER TO STAIR DATA BOX THIS SHEET
48. +42" (U.N.O.) GUARD WALL - DTL 38 & 40/AD2
49. 34"-38" HIGH HANDRAIL - DETAIL 37/AD2
50. ADDITIONAL RISER AT OPTIONAL FLT. HT.
57. FLAT SOFFIT
58. ARCHED SOFFIT
59. WINDOW LEDGE - 4" BELOW WINDOW SILL
61. P.T. POST W/ VINYL WRAP
62. STONE VENEER - REFER TO ELEVATIONS
63. SECTIONAL GARAGE DOOR PER SPEC'S.
68. CONCRETE BLOCK COLUMN
70. EGRESS WINDOW
72. 3" DIA. CONCRETE FILLED PIPE BOLLARD 36" HIGH WITH 12" EMBEDMENT INTO CONCRETE
73. PRE-MANUFACTURED DECORATIVE COLUMN (SIZE, SEE ELEV.) TYPON OR EQUAL. SURROUNDING STRUCTURAL POST.
74. P.T. POST WITH VINYL WRAP

NOTE:
REFER TO BASIC FLOOR PLAN FOR INFORMATION NOT SHOWN HERE

ELEVATION NOTES


NOTE: NOT ALL KEY NOTES APPLY .

1. ROOF MATERIAL - REFER TO ROOF NOTES
2. 2X FASCIA/BARGE BOARD WITH ALUMINUM FASCIA CAP
3. G.I. FLASHING
4. G.I. FLASHING & SADDLE/CRICKET
5. WEEP SCREED
6. CONTROL JOINT / MID-WALL WEEP SCREED
7. DECORATIVE VENT - FYPON OR EQUAL. SEE ELEVATION FOR PART # IF APPLICABLE
8. DECORATIVE CORBEL - FYPON OR EQUAL. SEE ELEVATION FOR PART # IF APPLICABLE
9. DECORATIVE SHUTTERS - FYPON OR EQUAL.
10. DECORATIVE TRIM - FYPON OR EQUAL. SEE ELEVATION FOR PART # IF APPLICABLE
11. RECESSED ELEMENT
12. DECORATIVE FOAM DETAIL - FYPON OR EQUAL. SEE ELEVATION FOR PART # IF APPLICABLE
13. DECORATIVE COLUMN WITH STRUCTURAL INSERT - FYPON OR EQ. SEE ELEVATION FOR PART # IF APPLICABLE
14. CEMENTITIOUS FINISH OVER MASONRY/ STUCCO OVER WOOD -PER SPEC'S (I.R.C. R703)
15. CEMENTITIOUS FINISH OVER RAISED BAND FOAM TRIM -SEE ELEV. FOR SIZE
16. STUCCO FINISH OVER BUILT UP WOOD COLUMN
17. FIBER CEMENT SIDING AS SPECIFIED
18. STONE VENEER PER SPEC'S
19. BRICK VENEER PER SPEC'S
20. REVEAL
21. SOLDIER COURSE
22. ROWLOCK COURSE
23. FREEZE BOARD
24. DECORATIVE COLUMN BASE - FYPON OR EQUAL. SEE ELEVATION FOR PART # IF APPLICABLE
25. CEMENTITIOUS FINISH OVER CMU - COLUMN AND/OR BASE - AS INDICATED ON ELEVATION
26. ¾" BUILT-UP STUCCO TRIM
27. 1" BUILT-UP STUCCO TRIM
28. 1½" BUILT-UP STUCCO TRIM
29. FIBER CEMENT SHAKE SIDING - 8" EXPOSURE
30. FIBER CEMENT WRAP
31. FIBER CEMENT TRIM - SEE ELEVATION FOR TRIM SIZE
32. ENTRY DOOR
33. CONCRETE STOOP/ PORCH - SEE SLAB INTERFACE PLAN.
34. SECTIONAL GARAGE DOOR PER SPEC'S
35. DECORATIVE KNEE BRACE - FYPON OR EQUAL. SEE ELEVATION FOR PART # IF APPLICABLE
36. OPTIONAL DOOR/WINDOW - REFER TO PLAN OPTIONS
37. CEMENTITIOUS FINISH OVER 1X2 FOAM BATTS
38. FIBER CEMENT SIDING OVER WOOD - COLUMN AND/OR BASE - AS INDICATED ON ELEVATION
39. DECORATIVE COVED MOLDING. - FYPON OR EQUAL. SEE ELEVATION FOR PART # IF APPLICABLE
40. FIBER CEMENT VERTICAL BOARD & BATT SIDING
41. ALUMINUM RAILING
42. BRACKET OR KICKER - FYPON OR EQUAL
43. KEYSTONE
44. WATER TABLE
45. PILASTER -SEE ELEVATION FOR TYPE.
46. CEMENTITOUS STUCCO BOARD PANELS - JAMES HARDI OR EQUAL

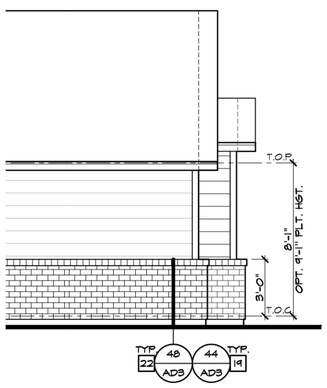


PARTIAL
LEFT ELEVATION 'B'

SCALE 1/4"=1'-0" (22"X34") - 1/8"=1'-0" (11"X17")

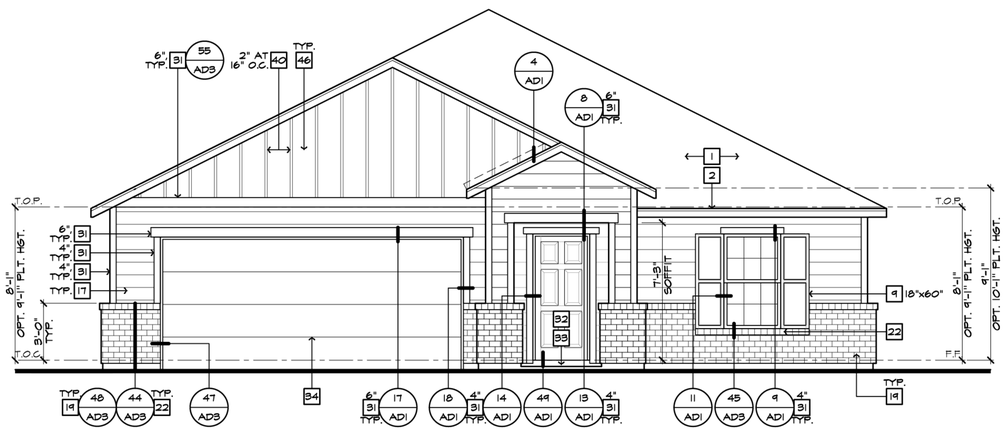

FRONT ELEVATION 'B'

SCALE 1/4"=1'-0" (22"X34") - 1/8"=1'-0" (11"X17")

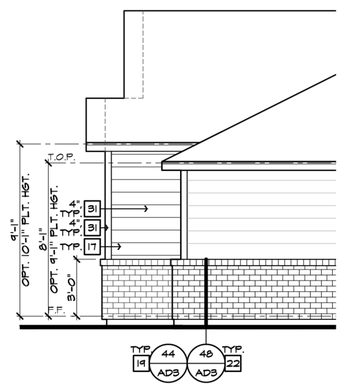

PARTIAL
RIGHT ELEVATION 'B'

SCALE 1/4"=1'-0" (22"X34") - 1/8"=1'-0" (11"X17")

FULL BRICK AT OPT. EXTENDED GARAGE

kb HOME

ATLANTA
40' SERIES


KB HOME
C/O JACKSONVILLE DIVISION

10475 FORTUNE PARKWAY
STE. 100
JACKSONVILLE, FL 32256
TEL: (904) 596-6626
FAX: (904) 519-5012

ISSUE DATE: 09/02/2026
PROJECT No.: 3029-999003
DIVISION MGR.: M.F.
REVISIONS:


PLAN: 140.2003
SHEET: 6.B2

These designs and drawings are CONFIDENTIAL, and the exclusive property of KB Home Corporation and are not to be disclosed without the express permission of KB Home Corporation. They may not be used or duplicated without the express permission of KB Home Corporation. Copyright 2026 © KB Home Corporation, all rights reserved.

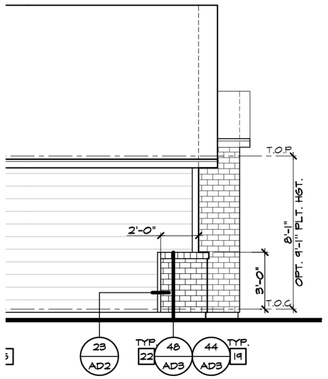


PARTIAL
LEFT ELEVATION 'C'

SCALE 1/4"=1'-0" (22"X34") - 1/8"=1'-0" (11"X17") AT OPT. EXT. GARAGE

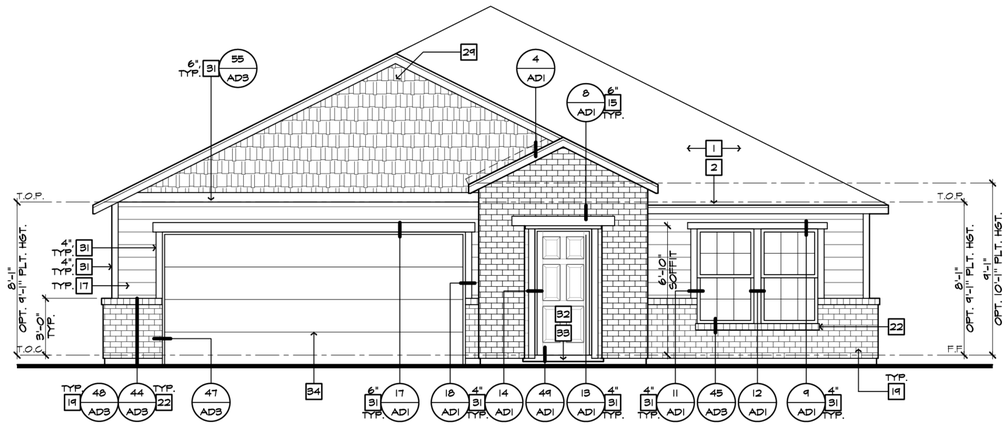


FRONT ELEVATION 'C'

SCALE 1/4"=1'-0" (22"X34") - 1/8"=1'-0" (11"X17") AT OPT. EXT. GARAGE

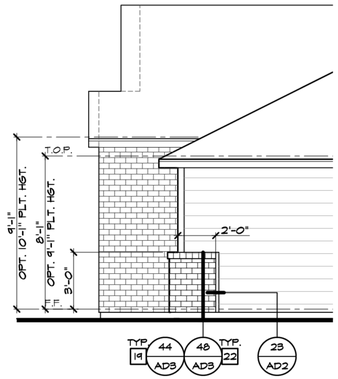


PARTIAL
RIGHT ELEVATION 'C'

SCALE 1/4"=1'-0" (22"X34") - 1/8"=1'-0" (11"X17") AT OPT. EXT. GARAGE

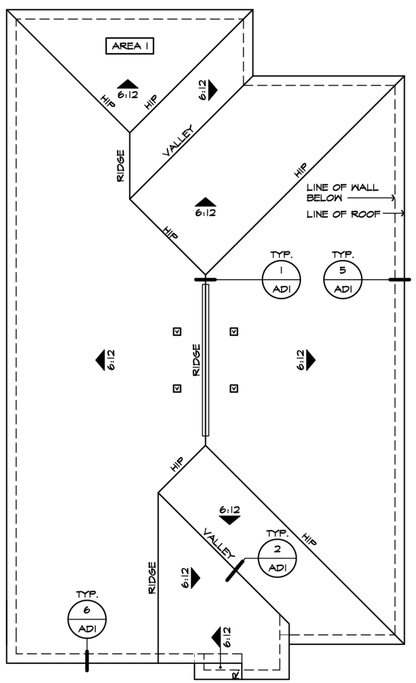

ROOF PLAN 'C'

SCALE 1/8"=1'-0" (22"X34") - 1/16"=1'-0" (11"X17") AT OPT. EXT. GARAGE

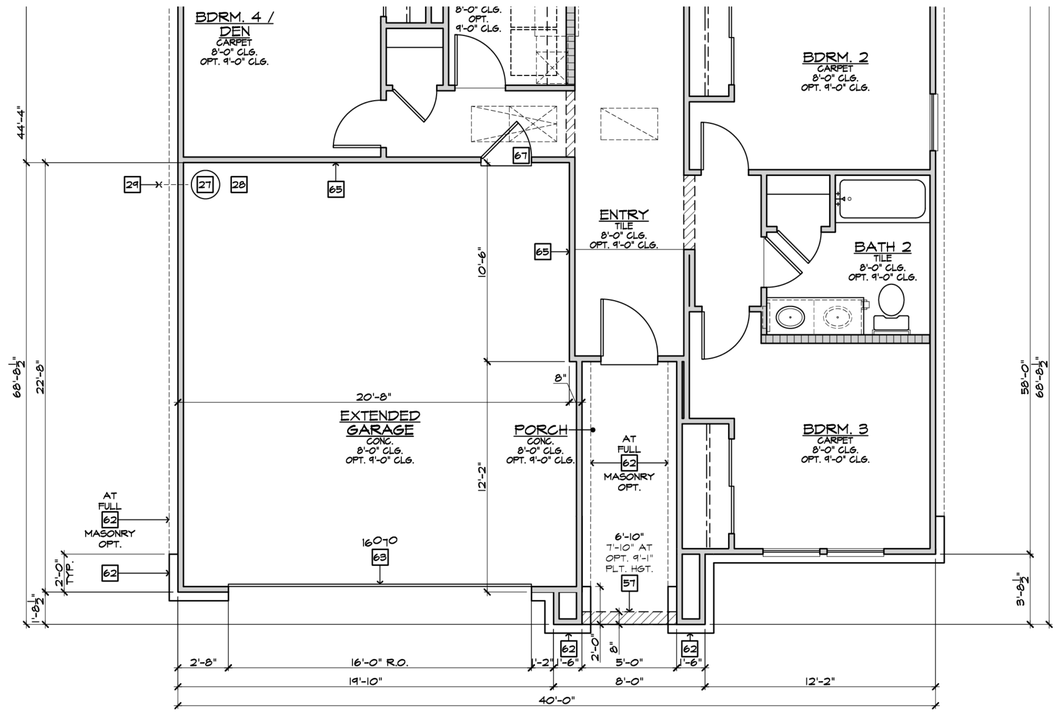

PARTIAL FLOOR PLAN 'C'

SCALE 1/4"=1'-0" (22"X34") - 1/8"=1'-0" (11"X17") AT OPT. EXT. GARAGE

PARTIAL FLOOR PLAN NOTES

NOTE: NOT ALL KEY NOTES APPLY.

41. LINE OF FLOOR ABOVE
42. LINE OF FLOOR BELOW
46. CEILING BREAK
47. STAIR TREADS AND RISERS - REFER TO STAIR DATA BOX THIS SHEET
48. +42" (U.N.O.) GUARD WALL - DTL 38 & 40/AD2
49. 34"-38" HIGH HANDRAIL - DETAIL 37/AD2
50. ADDITIONAL RISER AT OPTIONAL PLT. HT.
57. FLAT SOFFIT
58. ARCHED SOFFIT
59. WINDOW LEDGE - 4" BELOW WINDOW SILL
61. P.T. POST W/ VINYL WRAP
62. STONE VENEER - REFER TO ELEVATIONS
63. SECTIONAL GARAGE DOOR PER SPEC'S.
68. CONCRETE BLOCK COLUMN
70. EGRESS WINDOW
72. 9" DIA. CONCRETE FILLED PIPE BOLLARD 36" HIGH WITH 12" EMBEDMENT INTO CONCRETE
73. PRE-MANUFACTURED DECORATIVE COLUMN (SIZE, SEE ELEV.) TYPON OR EQUAL. SURROUNDING STRUCTURAL POST.
74. P.T. POST WITH VINYL WRAP

NOTE:
REFER TO BASIC FLOOR PLAN FOR INFORMATION NOT SHOWN HERE

ELEVATION NOTES

NOTE: NOT ALL KEY NOTES APPLY .

1. ROOF MATERIAL - REFER TO ROOF NOTES
2. 2X FASCIA/BARGE BOARD WITH ALUMINUM FASCIA CAP
3. G.I. FLASHING
4. G.I. FLASHING & SADDLE/CRICKET
5. WEEP SCREED
6. CONTROL JOINT / MID-WALL WEEP SCREED
7. DECORATIVE VENT - FYPON OR EQUAL. SEE ELEVATION FOR PART # IF APPLICABLE
8. DECORATIVE CORBEL - FYPON OR EQUAL. SEE ELEVATION FOR PART # IF APPLICABLE
9. DECORATIVE SHUTTERS - FYPON OR EQUAL.
10. DECORATIVE TRIM - FYPON OR EQUAL. SEE ELEVATION FOR PART # IF APPLICABLE
11. RECESSED ELEMENT
12. DECORATIVE FOAM DETAIL - FYPON OR EQUAL. SEE ELEVATION FOR PART # IF APPLICABLE
13. DECORATIVE COLUMN WITH STRUCTURAL INSERT - FYPON OR EQ. SEE ELEVATION FOR PART # IF APPLICABLE
14. CEMENTITIOUS FINISH OVER MASONRY/ STUCCO OVER WOOD -PER SPEC'S (I.R.C. R703)
15. CEMENTITIOUS FINISH OVER RAISED BAND FOAM TRIM -SEE ELEV. FOR SIZE
16. STUCCO FINISH OVER BUILT UP WOOD COLUMN
17. FIBER CEMENT SIDING AS SPECIFIED
18. STONE VENEER PER SPEC'S
19. BRICK VENEER PER SPEC'S
20. REVEAL
21. SOLDIER COURSE
22. ROWLOCK COURSE
23. FREEZE BOARD
24. DECORATIVE COLUMN BASE - FYPON OR EQUAL. SEE ELEVATION FOR PART # IF APPLICABLE
25. CEMENTITIOUS FINISH OVER CMU - COLUMN AND/OR BASE - AS INDICATED ON ELEVATION
26. ¾" BUILT-UP STUCCO TRIM
27. 1" BUILT-UP STUCCO TRIM
28. 1½" BUILT-UP STUCCO TRIM
29. FIBER CEMENT SHAKE SIDING - 8" EXPOSURE
30. FIBER CEMENT WRAP
31. FIBER CEMENT TRIM - SEE ELEVATION FOR TRIM SIZE
32. ENTRY DOOR
33. CONCRETE STOOP/ PORCH - SEE SLAB INTERFACE PLAN.
34. SECTIONAL GARAGE DOOR PER SPEC'S
35. DECORATIVE KNEE BRACE - FYPON OR EQUAL. SEE ELEVATION FOR PART # IF APPLICABLE
36. OPTIONAL DOOR/WINDOW - REFER TO PLAN OPTIONS
37. CEMENTITIOUS FINISH OVER 1X2 FOAM BATTS
38. FIBER CEMENT SIDING OVER WOOD - COLUMN AND/OR BASE - AS INDICATED ON ELEVATION
39. DECORATIVE COVED MOLDING. - FYPON OR EQUAL. SEE ELEVATION FOR PART # IF APPLICABLE
40. FIBER CEMENT VERTICAL BOARD & BATT SIDING
41. ALUMINUM RAILING
42. BRACKET OR KICKER - FYPON OR EQUAL
43. KEYSTONE
44. WATER TABLE
45. PILASTER -SEE ELEVATION FOR TYPE.
46. CEMENTITOUS STUCCO BOARD PANELS - JAMES HARDI OR EQUAL

EXT. GARAGE

ROOF PLAN NOTES 'C'

6:12 INDICATES ROOF SLOPE AND DIRECTION, U.N.O.

ROOF MATERIAL: COMPOSITION SHINGLE
12" (INCHES) TYPICAL ROOF OVERHANGS AT RAKE, U.N.O.
12" (INCHES) TYPICAL ROOF OVERHANGS AT EAVE, U.N.O.
LOCATE EAVE/ RAFTER VENTS EQUALLY BALANCED AROUND HOUSE EXCEPT ABOVE SHEARWALL PANELS.

ATTIC VENT CALCULATIONS

PROVIDE 1 SQ. IN. OF VENTILATION PER 300 SQ. IN. OF ATTIC SPACE. PROVIDE THAT AT LEAST 40% & NO MORE THAN 50% OF THE REQ. VENTILATING AREA IS PROVIDED BY VENTILATORS LOCATED IN THE UPPER PORTION OF THE ATTIC. (HIGH VENTING) AT MAX. 3'-0" BELOW THE RIDGE WITH THE BALANCE BEING PROVIDED BY EAVE VENTS, (LOW VENTING)

✳ CALCULATION BY 1/150, HIGH/LOW VENTING NOT REQUIRED.

APPROXIMATE RIDGE VENT LOCATIONS SHOWN. ACTUAL LOCATIONS TO BE DETERMINED IN THE FIELD.

LEGEND

V — SLP61 ROOF VENT
4' SECTION RIDGE VENT

AREA 1: MAIN

VENTILATION REQUIRED:
ATTIC AREA = 2557 SQ. FT. / 300 = 8.52 SQ. FT.
X 144 = 1227 SQ. IN.
UPPER MAX. X 50% = 614 SQ. IN.
UPPER MIN. X 40% = 491 SQ. IN.

VENTILATION PROVIDED:
HIGH
(4) 4' LIN. FEET OF RIDGE VENT AT 72 SQ. IN. EA. = 288 SQ. IN.
(4) SLP61 ROOF VENT(S) AT 61 SQ. IN. EA. = 244 SQ. IN.
SUBTOTAL HIGH VENTILATION: 532 SQ. IN.
LOW
(614) SQ. IN. MIN. OF VENTILATED SOFFIT 614 SQ. IN.
SUBTOTAL LOW VENTILATION: 614 SQ. IN.
TOTAL VENTILATION PROVIDED: 1146 SQ. IN.

NOTE:
REFER TO BASIC FLOOR PLAN FOR INFORMATION NOT SHOWN HERE

kb HOME

ATLANTA 40' SERIES

KB HOME
C/O JACKSONVILLE DIVISION
10475 FORTUNE PARKWAY
STE. 100
JACKSONVILLE, FL 32256
TEL: (904) 596-6626
FAX: (904) 519-5012

ISSUE DATE: 09/02/2026
PROJECT No.: 3029-999003
DIVISION MGR.: M.F.
REVISIONS:

PLAN: 140.2003
SHEET: 6.C1

Copyright 2026 © KB Home Corporation, all rights reserved. These designs and drawings are CONFIDENTIAL and the exclusive property of KB Home Corporation and are not to be disclosed without the express permission of KB Home Corporation. They may not be used or duplicated without the express permission of KB Home Corporation.

PARTIAL FLOOR PLAN NOTES

NOTE: NOT ALL KEY NOTES APPLY.


41. LINE OF FLOOR ABOVE
42. LINE OF FLOOR BELOW
46. CEILING BREAK
47. STAIR TREADS AND RISERS
    - REFER TO STAIR DATA BOX THIS SHEET
48. +42" (U.N.O.) GUARD WALL - DTL 38 & 40/AD2
49. 34"-38" HIGH HANDRAIL - DETAIL 37/AD2
50. ADDITIONAL RISER AT OPTIONAL FLT. HT.
57. FLAT SOFFIT
58. ARCHED SOFFIT
59. WINDOW LEDGE - 4" BELOW WINDOW SILL
61. P.T. POST W/ VINYL WRAP
62. STONE VENEER - REFER TO ELEVATIONS
63. SECTIONAL GARAGE DOOR PER SPEC'S.
68. CONCRETE BLOCK COLUMN
70. EGRESS WINDOW
72. 3" DIA. CONCRETE FILLED PIPE BOLLARD 36" HIGH WITH 12" EMBEDMENT INTO CONCRETE
73. PRE-MANUFACTURED DECORATIVE COLUMN (SIZE, SEE ELEV.) TYPON OR EQUAL. SURROUNDING STRUCTURAL POST.
74. P.T. POST WITH VINYL WRAP

NOTE:
REFER TO BASIC FLOOR PLAN FOR INFORMATION NOT SHOWN HERE

ELEVATION NOTES


NOTE: NOT ALL KEY NOTES APPLY .

1. ROOF MATERIAL - REFER TO ROOF NOTES
2. 2X FASCIA/BARGE BOARD WITH ALUMINUM FASCIA CAP
3. G.I. FLASHING
4. G.I. FLASHING & SADDLE/CRICKET
5. WEEP SCREED
6. CONTROL JOINT / MID-WALL WEEP SCREED
7. DECORATIVE VENT - FYPON OR EQUAL. SEE ELEVATION FOR PART # IF APPLICABLE
8. DECORATIVE CORBEL - FYPON OR EQUAL. SEE ELEVATION FOR PART # IF APPLICABLE
9. DECORATIVE SHUTTERS - FYPON OR EQUAL.
10. DECORATIVE TRIM - FYPON OR EQUAL. SEE ELEVATION FOR PART # IF APPLICABLE
11. RECESSED ELEMENT
12. DECORATIVE FOAM DETAIL - FYPON OR EQUAL. SEE ELEVATION FOR PART # IF APPLICABLE
13. DECORATIVE COLUMN WITH STRUCTURAL INSERT - FYPON OR EQ. SEE ELEVATION FOR PART # IF APPLICABLE
14. CEMENTITIOUS FINISH OVER MASONRY/ STUCCO OVER WOOD -PER SPEC'S (I.R.C. R703)
15. CEMENTITIOUS FINISH OVER RAISED BAND FOAM TRIM -SEE ELEV. FOR SIZE
16. STUCCO FINISH OVER BUILT UP WOOD COLUMN
17. FIBER CEMENT SIDING AS SPECIFIED
18. STONE VENEER PER SPEC'S
19. BRICK VENEER PER SPEC'S
20. REVEAL
21. SOLDIER COURSE
22. ROWLOCK COURSE
23. FREEZE BOARD
24. DECORATIVE COLUMN BASE - FYPON OR EQUAL. SEE ELEVATION FOR PART # IF APPLICABLE
25. CEMENTITIOUS FINISH OVER CMU - COLUMN AND/OR BASE - AS INDICATED ON ELEVATION
26. ¾" BUILT-UP STUCCO TRIM
27. 1" BUILT-UP STUCCO TRIM
28. 1½" BUILT-UP STUCCO TRIM
29. FIBER CEMENT SHAKE SIDING - 8" EXPOSURE
30. FIBER CEMENT WRAP
31. FIBER CEMENT TRIM - SEE ELEVATION FOR TRIM SIZE
32. ENTRY DOOR
33. CONCRETE STOOP/ PORCH - SEE SLAB INTERFACE PLAN.
34. SECTIONAL GARAGE DOOR PER SPEC'S
35. DECORATIVE KNEE BRACE - FYPON OR EQUAL. SEE ELEVATION FOR PART # IF APPLICABLE
36. OPTIONAL DOOR/WINDOW - REFER TO PLAN OPTIONS
37. CEMENTITIOUS FINISH OVER 1X2 FOAM BATTS
38. FIBER CEMENT SIDING OVER WOOD - COLUMN AND/OR BASE - AS INDICATED ON ELEVATION
39. DECORATIVE COVED MOLDING. - FYPON OR EQUAL. SEE ELEVATION FOR PART # IF APPLICABLE
40. FIBER CEMENT VERTICAL BOARD & BATT SIDING
41. ALUMINUM RAILING
42. BRACKET OR KICKER - FYPON OR EQUAL
43. KEYSTONE
44. WATER TABLE
45. PILASTER -SEE ELEVATION FOR TYPE.
46. CEMENTITOUS STUCCO BOARD PANELS - JAMES HARDI OR EQUAL

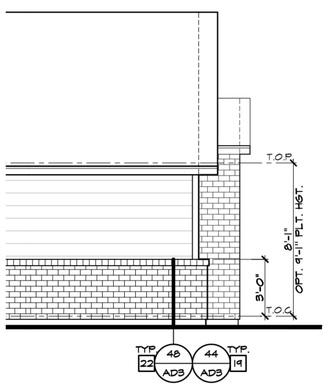


PARTIAL
LEFT ELEVATION 'C'

SCALE 1/4"=1'-0" (22"X34") - 1/8"=1'-0" (11"X17")

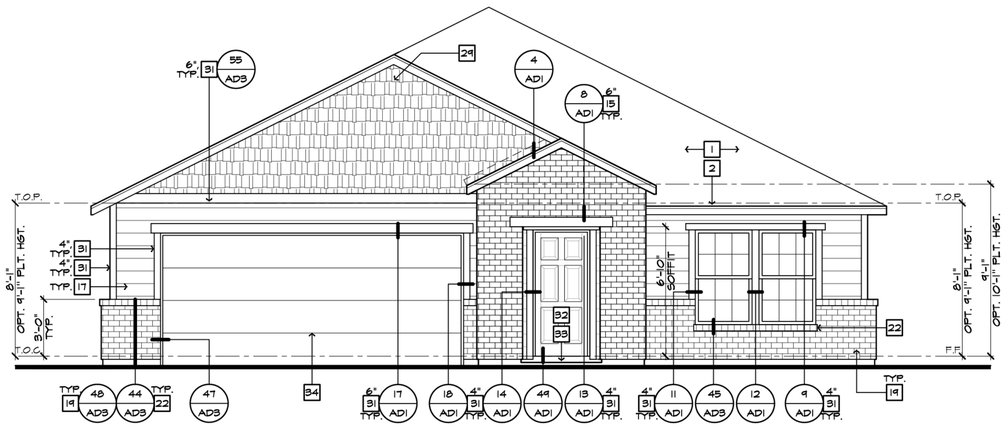

FRONT ELEVATION 'C'

SCALE 1/4"=1'-0" (22"X34") - 1/8"=1'-0" (11"X17")

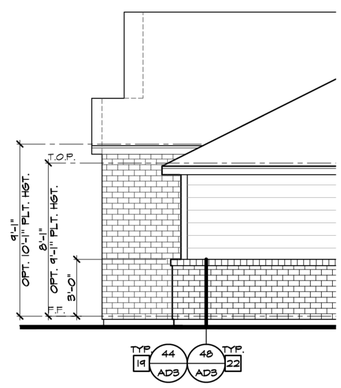

PARTIAL
RIGHT ELEVATION 'C'

SCALE 1/4"=1'-0" (22"X34") - 1/8"=1'-0" (11"X17")

FULL BRICK AT OPT. EXTENDED GARAGE

kb HOME

ATLANTA
40' SERIES

KB HOME
C/O JACKSONVILLE DIVISION

10475 FORTUNE PARKWAY
STE. 100
JACKSONVILLE, FL 32256
TEL: (904) 596-6626
FAX: (904) 519-5012

ISSUE DATE: 09/02/2026
PROJECT No.: 3029-999003
DIVISION MGR.: M.F.
REVISIONS:

PLAN: 140.2003
SHEET: 6.C2

These designs and drawings are CONFIDENTIAL and the exclusive property of KB Home Corporation and are not to be disclosed without the express permission of KB Home Corporation. They may not be used or duplicated without the express permission of KB Home Corporation. Copyright 2026 © KB Home Corporation, all rights reserved.



eFiled and eRecorded
DATE: 10/22/2024
TIME: 3:10 PM
DEED BOOK: 9557
PAGE: 4 - 9
FILING FEES: $25.00
TRANSFER TAX: $0.00
PARTICIPANT ID: 5591500129
PT61: 069-2024-007209
RECORDED BY: JP
CLERK: Charles Baker, C.S.C
Hall County, GA

Return to:
Justin S. Sheffield
Stewart, Melvin & Frost, LLP
P. O. Box 3280
Gainesville, GA 30503

EXECUTOR'S DEED OF ASSENT

STATE OF GEORGIA,
COUNTY OF HALL

WHEREAS, VIRGINIA LOTT CLARK (the "Decedent") died a resident of Hall County, Georgia, on the February 3, 2023, leaving a will which has been probated in the Probate Court of said County; and

WHEREAS, at the time of her death, the Decedent and the undersigned held title to the property described on Exhibit "A" attached hereto and by this reference made a part hereof; and

WHEREAS, Items Three and Five of the Last Will and Testament of **VIRGINIA LOTT CLARK** dated February 2, 2005, provides that all of the Decedent's personal and real property which she owned at the time of her death be distributed to **CHARLES CURTIS CLARK;** and

WHEREAS, no application for years support has been made with respect to the estate of said decedent, all debts of said estate have been fully paid, and federal estate taxes cannot result in a lien against said property; and

WHEREAS, the undersigned duly qualified as Executor of the Estate of the said **VIRGINIA LOTT CLARK** and is now administering the estate under terms of said Will;

NOW, THEREFORE, the undersigned, as Executor of the Estate of the said **VIRGINIA LOTT CLARK**, hereby assents to the devise of said property under the terms of said Will, so that full fee simple title thereto is vested in **CHARLES CURTIS CLARK** as provided in said Will.

https://search.gsccca.org/Imaging/HTML5Viewer.aspx?id=86698749&key1=9557&key2=4&county=69&countyname=HALL&userid=51737&appid=4 1/1

WITNESS my hand and seal, this 17th day of October, 2024.

Signed, sealed and delivered
in the presence of:

Unofficial Witness

Notary Public
My Commission Expires: 01/03/2025
(NOTARY SEAL)

KIMBERLY L. ONYSKIW NOTARY PUBLIC COMMISSION EXPIRES Jan. 3, 2025 HALL COUNTY, GA

BETSY C. TURNER, as Executor of the
Estate of Virginia Lott Clark,
Grantor

https://search.gsccca.org/Imaging/HTML5Viewer.aspx?id=86698749&key1=9557&key2=4&county=69&countyname=HALL&userid=51737&appid=4 1/1

EXHIBIT A

PARCEL 1:

All that tract or parcel of land lying and being in Flowery Branch District of Hall County, Georgia, and more fully described as follows: BEGINNING at the intersection of the northwest side of the right of way of Union Road with the northeast side of the right of way of Spouts Springs Road; thence north 37° 04' west 635.82 feet along the northeast side of the right of way of Spouts Spring Road to an iron pin; thence north 53° 30' east 138 feet to an iron pin; thence north 43° 29' 12" east 781.78 feet to an iron pin; thence north 35° west 286.62 feet to an iron pin; thence north 51° 44' east 1063.14 feet to an iron pin; thence south 53° 32' 34" east 512.8 feet to an iron pin; thence south 50° 35' 47" east 89.93 feet to an iron pin; thence south 36° 31' 15" east 103.94 feet to an iron pin; thence south 27° 54' 10" east 113.94 feet to an iron pin; thence south 19° 10' 35" east 268.25 feet to an iron pin; thence along the northwest side of the right of way of Union Road generally as follows:south 59° 19' 25" west 215.83 feet and south 57° 59' 25" west 422.55 feet and south 58° 11' west 384.46 feet and south 57° 18' 58" west 142.37 feet and south 54° 09' 13" west 135.60 feet and south 53° 03' 35" west 148.28 feet and south 49° 16' west 101.14 feet and south 43° 42' west 100.70 feet and south 38° 40' 58" west 109.32 feet and south 37° 34' 15" west 308.03 feet to the beginning corner, containing 39.09 acres, more or less.

The property hereby conveyed includes the property covered by the deed between the parteis hereto dated December 31, 1973, and recorded in Book 533, page 502-503, Hall County deed records.

This being the same property that was conveyed to Virginia Lott Clark by that certain Warranty Deed recorded in Deed Book 746, page 205, Hall County, Georgia Deed Records.

PARCEL 2:

All that 0.88 acre tract or parcel of land lying and being in the Flowery Branch (GMD 1270) District of Hall County, Georgia and being Tract "C" as shown on a Plat by Patton & Patton, Inc., Georgia Registered Land Surveyor dated November 25, 1994 entitled "Survey For The Estate of T. Dean Lott".

BEGINNING at an iron pin located on the Eastern right of way of Spout Springs Road (80 foot right of way), said iron pin being located South 33° 14' 16" East 384.72 feet as measured along the Eastern right of way of Spout Springs Road from the Southeast corner of a 72.46 acre tract of land owned by T. Dean Lott (which is Tract II above);
thence leaving the Eastern right of way of Spout Springs Road North 74° 03' 20" East 247.24 feet to an iron pin;
thence South 30° 55' 39" East 115.64 feet to an iron pin;
thence South 47° 17' 20" West 95.65 feet to an iron pin;
thence South 57° 21' 34" West 137.62 feet to an iron pin on the Eastern right of way of Spout Springs Road;
thence North 33° 04' 49" West 203.35 feet along the Eastern right of way of Spout Springs Road to the POINT OF BEGINNING.

https://search.gsccca.org/Imaging/HTML5Viewer.aspx?id=86698749&key1=9557&key2=4&county=69&countyname=HALL&userid=891638&appid=4 1/1

TRAFFIC IMPACT STUDY

Clark Tract Development

Spout Springs Road at Union Circle
Flowery Branch, GA

Keck & Wood Project No.
260328.00

September 11, 2026

Prepared by:

3090 Premiere Parkway, Suite 200, Duluth, GA 30097 | 678-417-4000 | keckwood.com

TABLE OF CONTENTS

Table of Contents i
List of Figures ii
List of Tables ii
1. Introduction 1
1.1. Study Area 1
1.2. Proposed Development 1
1.3. Planned Transportation Improvements 1
1.4. Roadways 1
1.5. Intersections 2
2. Traffic Analysis and Methodology 4
2.1. Traffic Data Collection 4
2.2. Background Growth 4
2.3. Study Scenarios 4
2.4. Level of Service Criteria 5
2.5. Back of Queue Analysis 5
3. Existing Year 2026 Conditions 6
3.1. Existing Intersection Capacity Analysis 6
4. Trip Generation 8
4.1. Distribution of Project-Generated Trips 8
4.2. Assignment of Project-Generated Trips 8
5. Opening Year 2028 conditions 11
5.1. Opening Year 2028 Intersection Capacity Analysis 11
5.2. Back of Queue Analysis 12
6. Signal Warrant Analysis 15
7. Auxiliary Lanes 16
7.1. Right-Turn Lanes 16
7.2. Left-Turn Lanes 16
8. Mitigation 18
8.1. Summary of Recommendations 18
9. Conclusions 19
10. References 20

APPENDIX A – Site Layout
APPENDIX B – Traffic Counts & Growth Rate Calculations
APPENDIX C – Existing Year 2026 Operational Analysis Reports
APPENDIX D – Opening Year 2028 Operational Analysis Reports
APPENDIX E – Traffic Signal Warrant Analysis Report
APPENDIX F – Mitigation Opening Year 2028 Operational Analysis Reports

LIST OF FIGURES

Figure 1.1 – Aerial View of Study Area 2
Figure 1.2 – Existing and Proposed Intersection Geometries 3
Figure 3.1 – Existing Year 2026 Peak Hour Traffic 7
Figure 4.1 – New Trip Distribution 9
Figure 4.2 – Peak Hour Project Trip Adjustments 10
Figure 5.1 – Opening Year 2028 – Background Peak Hour Traffic 13
Figure 5.2 – Opening Year 2028 – With Project Peak Hour Traffic 14
Figure 6.1 – Signal Warrant Analysis Results 15

LIST OF TABLES

Table 2.1 – Level of Service Criteria 5
Table 3.1 – Existing Year 2026 Capacity Analysis Results 6
Table 4.1 – Trip Generation 8
Table 5.1 – Opening Year 2028 Capacity Analysis Results 11
Table 5.2 – Opening Year 2028 Back of Queue Results 12
Table 7.1 – Minimum Volumes Requiring Right-Turn Lanes 16
Table 7.2 – Minimum Volumes Requiring Left-Turn Lanes 16
Table 8.1 – Spout Springs Road and Union Circle Mitigation Analysis Results 18
Table 8.2 – Spout Springs Road and Union Circle Mitigation Back of Queue Results 18

1. INTRODUCTION

A residential development, identified as the Clark Charles Curtis Tract project, is proposed on the northeast corner of the intersection at Spout Springs Road and Union Circle in Flowery Branch, GA. A Traffic Impact Study was performed to determine the amount of new traffic that would be generated by the proposed development and how the new traffic would impact the existing roadway network.

1.1. STUDY AREA

The study area is located to the north of Union Circle, just east of Spout Springs Road in Flowery Branch, GA. Figure 1.1 presents the location of the project site and identifies the study intersections. All three (3) study intersections are existing, with one (1) adding a driveway for the proposed development. The study intersections are listed below, with existing intersections indicated in bold.

1. **Spout Springs Road at Cherokee Bluff High School/Spout Springs Elementary School**
2. **Spout Springs Road at Union Circle**
3. **Union Circle at Elderberry Lane**/Site Driveway

1.2. PROPOSED DEVELOPMENT

The residential development will consist of a mix of 54 single-family detached housing units and 66 townhomes. The proposed development will be positioned on 39.1 acres, in close proximity to the Cherokee Bluff High School. Access to the site would be provided by a single full access driveway on Union Circle. The proposed development is expected to be built out in the year 2028. Currently, the proposed project site is largely undeveloped and contains a single residential unit. The proposed site layout is provided in **Appendix A**.

1.3. PLANNED TRANSPORTATION IMPROVEMENTS

A search for planned Georgia Department of Transportation (GDOT) projects in or near the study area was performed using the GDOT GeoPI web application (http://www.dot.ga.gov/DS/Maps/geopi#). Based on the results of that search, one (1) project was found in the vicinity of the study area.

PI 0015280 – This project proposes to widen CR 1287 / Spout Springs Road from a 2-lane roadway to a 4-lane divided roadway with a 20-foot raised median and sidewalks. Median openings and intersections will be modified/removed accordingly. The project limits along Spout Springs Road are Union Circle to S. of SR 347 for a total distance of 2.51 miles. The planned construction year is in 2029. Because the project scope and construct year are not within the study area and periods, this project is not included in this analysis.

1.4. ROADWAYS

Spout Springs Road is a four-lane, divided roadway that traverses north-south through the study area. It is classified as a minor arterial roadway with a 45-mph speed limit in the vicinity of the project site. Land uses in the immediate vicinity of the study area consist primarily of residential developments and multiple schools. Near the study area there are sidewalks and crosswalks on all approaches, however, there are no bicycle facilities present.

Union Circle is a two-lane, undivided roadway that traverses east-west through the study area. It is classified as a minor collector roadway with a 35-mph speed limit speed limit in the vicinity of the project site. Union Circle begins at its intersection with Spout Springs Road and continues east. Land uses along the route consist of residential developments and an access to Cherokee Bluff Middle School. Near the study area, there are no pedestrian or bicycle facilities present.

1.5. INTERSECTIONS

The following three (3) intersections were identified to be studied (existing intersections are in bold):

1. **Spout Springs Road at Cherokee Bluff High School/Spout Springs Elementary**
2. **Spout Springs Road at Union Circle**
3. **Union Circle at Elderberry Lane**/Site Driveway

The existing lane geometries and intersection control types are presented in Figure 1.2.



Figure 1.1 – Aerial View of Study Area

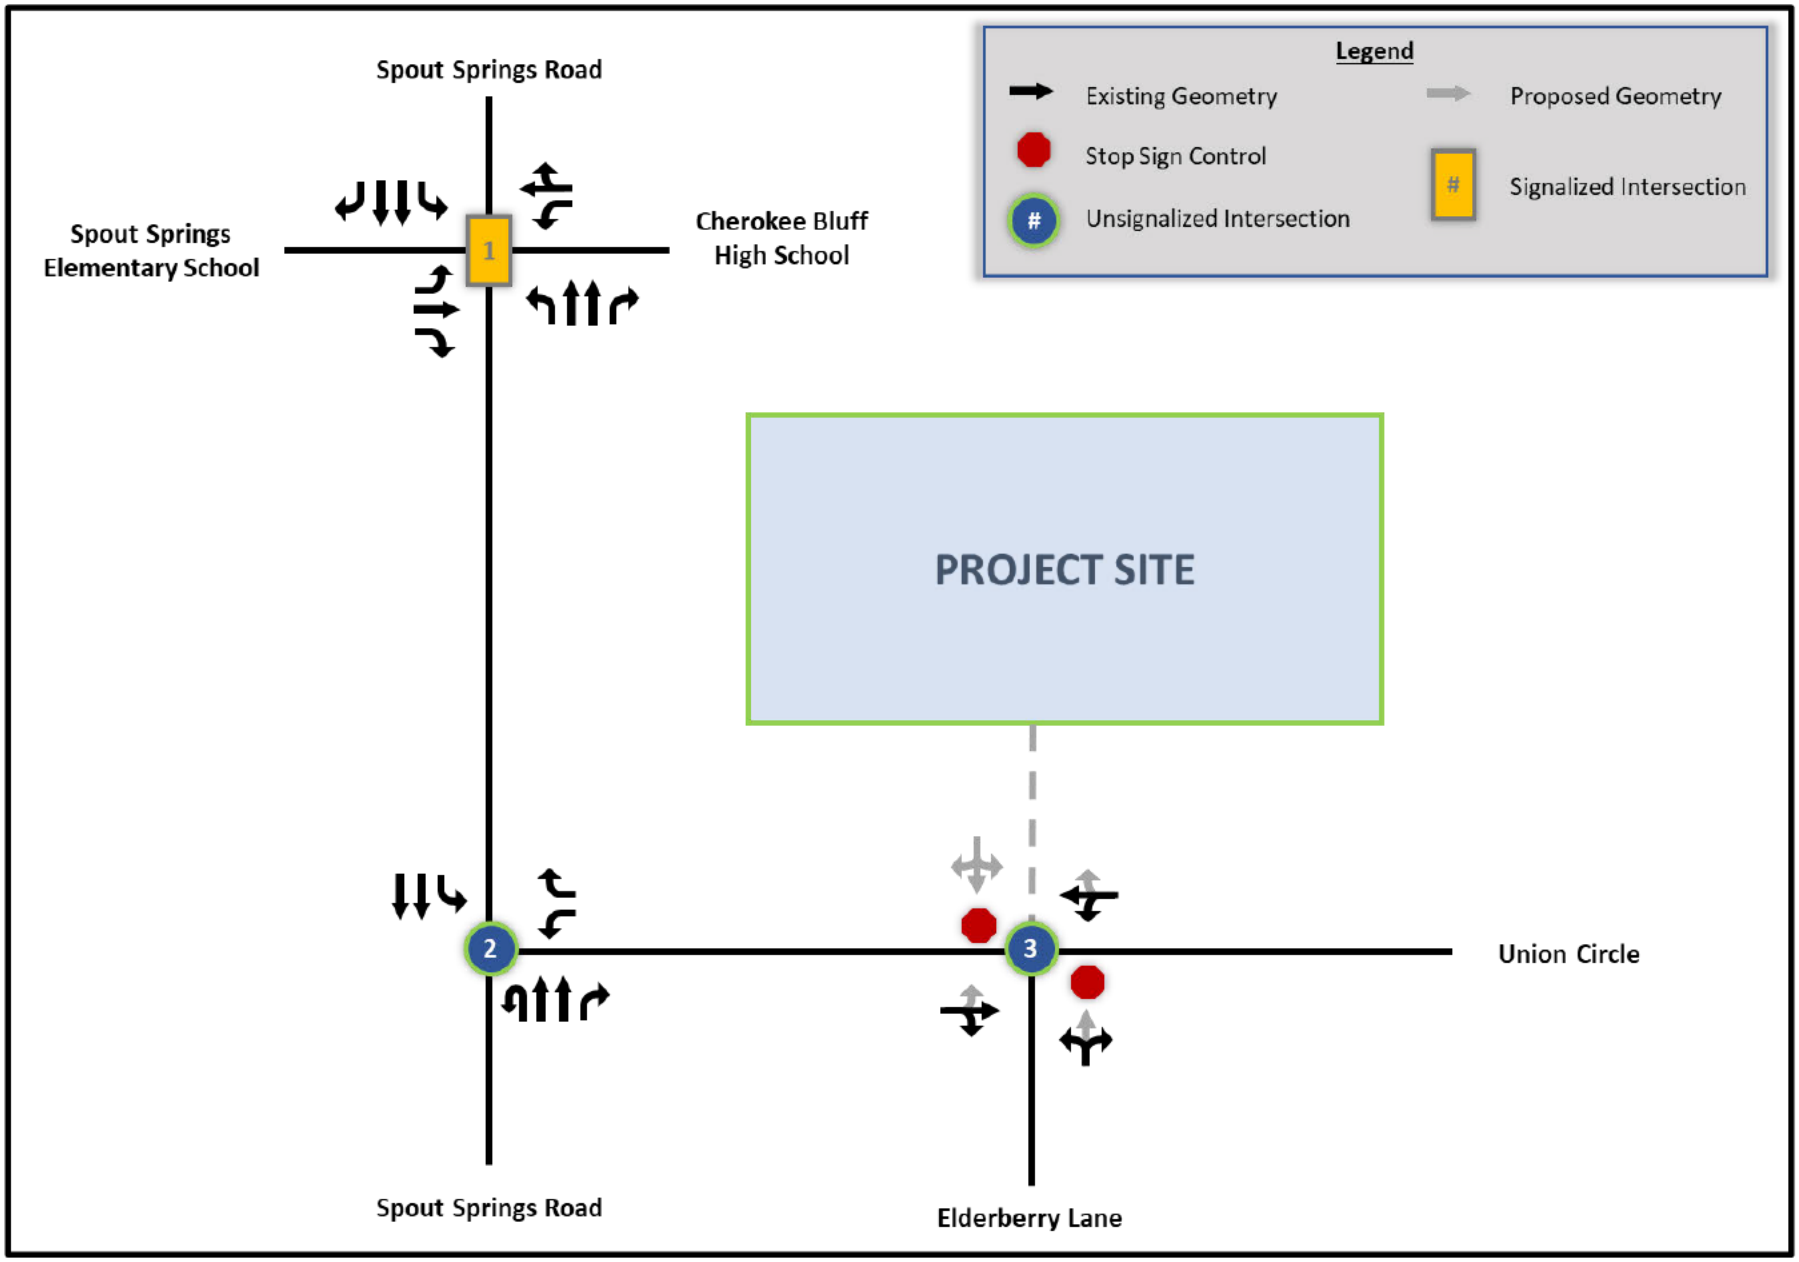


Figure 1.2 – Existing and Proposed Intersection Geometries

2. TRAFFIC ANALYSIS AND METHODOLOGY

2.1. TRAFFIC DATA COLLECTION

The traffic data for this project was collected on Thursday, August 27, 2026. The following traffic counts were collected:

- 1 – 4-Hour TMC (7:00 am to 9:00 am & 4:00 pm to 6:00 pm)
  - Spout Springs Road at Cherokee Bluff High School/Spout Springs Elementary
- 1 – 12-Hour TMC (6:00 am to 6:00pm)
  - Spout Springs Road at Union Circle
- 2 – 24-Hour Bi-Directional Classification Tube Counts
  - Spout Springs Road south of Union Circle
  - Union Circle east of Spout Springs Road

The traffic counts obtained for this study are included in **Appendix B**. The existing year 2026 peak hour volume is presented in Figure 3.1.

2.2. BACKGROUND GROWTH

A build-out year of 2028 established for the project. An average annual growth rate was determined based on historic Average Annual Daily Traffic (AADT) counts recorded for nearby GDOT Count Stations. AADTs for the following count stations were obtained from GDOT's Traffic Analysis and Data Application (TADA) website (https://gdottrafficdata.drakewell.com/publicmultinodemap.asp):

- 139-0437: Spout Springs Road south of Williams Road
- 139-0441: Spout Springs Road south of Ivy Springs Drive
- 139-8206: Union Circle east of Spout Springs Road
- 139-8207: Union Church Road north of Deaton Creek Parkway
- 139-0779: Cash Road north of Glen Forrest Drive

Both the 5-year and 15-year growth rates were calculated at each of the historical traffic count locations. The 5-year growth rate of the three (3) locations averaged 3.3% while the 15-year growth rate averaged 3.7%. Overall, a 3.5% annual growth rate was used for the purpose of this study. The growth rate calculations can be found in **Appendix B**. The 3.5% growth rate was applied to the Existing Year 2026 peak hour traffic for a period of two (2) years to establish the 2028 future year background scenario volumes.

2.3. STUDY SCENARIOS

For the purposes of this study, two (2) scenarios will be analyzed beyond the Existing Year 2026 scenario. Details for each scenario analyzed can be found below:

- Opening Year 2028 – Background Scenario
  - This scenario will include the background growth rate applied for two (2) years. This scenario will not include any project trips from the proposed development.
- Opening Year 2028 – With Project Scenario
  - In addition to the background growth rate applied for two (2) years, this scenario will include new trips from the proposed residential development.

2.4. LEVEL OF SERVICE CRITERIA

In order to quantify the impacts of additional traffic and to determine any needed roadway and/or operational improvements, a capacity analysis was performed for each scenario's peak hour conditions based on the methodology outlined in the *Highway Capacity Manual (HCM).* Various computer programs are available which implement the *HCM* methodology. For this project, Synchro 12 was used to analyze each of the study intersections.

HCM defines level of service (LOS) in terms of the amount of control delay, including initial deceleration delay, queue move-up time, stopped delay, and final acceleration delay. The LOS categories range from A to F, with different thresholds specified according to the type of stop control at the intersection. The LOS criteria for unsignalized and signalized intersections are listed in Table 2.1.

Table 2.1 – Level of Service Criteria

Level of Service (LOS)	Unsignalized or Roundabout Control Delay per Vehicle (sec)	Signalized Control Delay per Vehicle (sec)
A	≤ 10	≤ 10
B	> 10 and ≤ 15	> 10 and ≤ 20
C	> 15 and ≤ 25	> 20 and ≤ 35
D	> 25 and ≤ 35	> 35 and ≤ 55
E	> 35 and ≤ 50	> 55 and ≤ 80
F	> 50	> 80

Rural, sparsely developed areas have a minimum LOS requirement of C based on rural residents' expectation for relatively uncongested conditions in combination with design flexibility associated with lower right of way costs. The minimum LOS for urban areas is D, reflecting the greater acceptance of delay and congestion by urban residents. Additionally, the increased density of developments makes right of way costs much higher in urban areas. The study intersections are located in a suburban/transition area; therefore, a minimum LOS D is assumed for the study intersections.

2.5. BACK OF QUEUE ANALYSIS

A Back of Queue (BOQ) analysis was used to determine the storage needs for each of the scenarios listed in Section 2.3. The 95th percentile BOQ length was calculated for specific movements at each intersection. The queue is expected to be the reported length or shorter 95 percent of the time. The BOQ results were taken from the capacity analysis reports output by Synchro 12 for each study intersection.

3. EXISTING YEAR 2026 CONDITIONS

3.1. EXISTING INTERSECTION CAPACITY ANALYSIS

A capacity analysis was performed for the Existing Year 2026 conditions using the current intersection geometries. The results of the analysis are listed in Table 3.1 and the reports from the capacity analysis are included in **Appendix C**.

Table 3.1 – Existing Year 2026 Capacity Analysis Results

No.	Intersection	Intersection Control	Approach	Existing Year 2026			
				AM Peak		PM Peak	
				LOS	sec/veh	LOS	sec/veh
1	Spout Springs Road @ Cherokee Bluff High School/Spout Springs Elementary	Signalized	Overall	B	17.8	B	10.4
			EB	C	28.9	C	28.8
			WB	C	25.9	C	29.7
			NB	B	15.8	B	10.2
			SB	B	14.2	A	8.2
2	Spout Springs Road @ Union Circle	Side Street Stop Controlled	WB	F	53.7	F	53.2
			NB	A	0.0	A	0.0
			SBL	B	12.3	B	10.7
3	Union Circle @ Elderberry Lane	Side Street Stop Controlled	EB	A	0.0	A	0.0
			WBL	A	8.1	A	8.0
			NB	C	15.0	B	13.2

As shown in Table 3.1, each of the study intersections is currently operating with acceptable LOS during both the AM and PM peak periods, with the exception of Spout Springs Road at Union Circle. The westbound approach at this intersection is currently operating with inadequate LOS F in both peak periods in the existing condition.

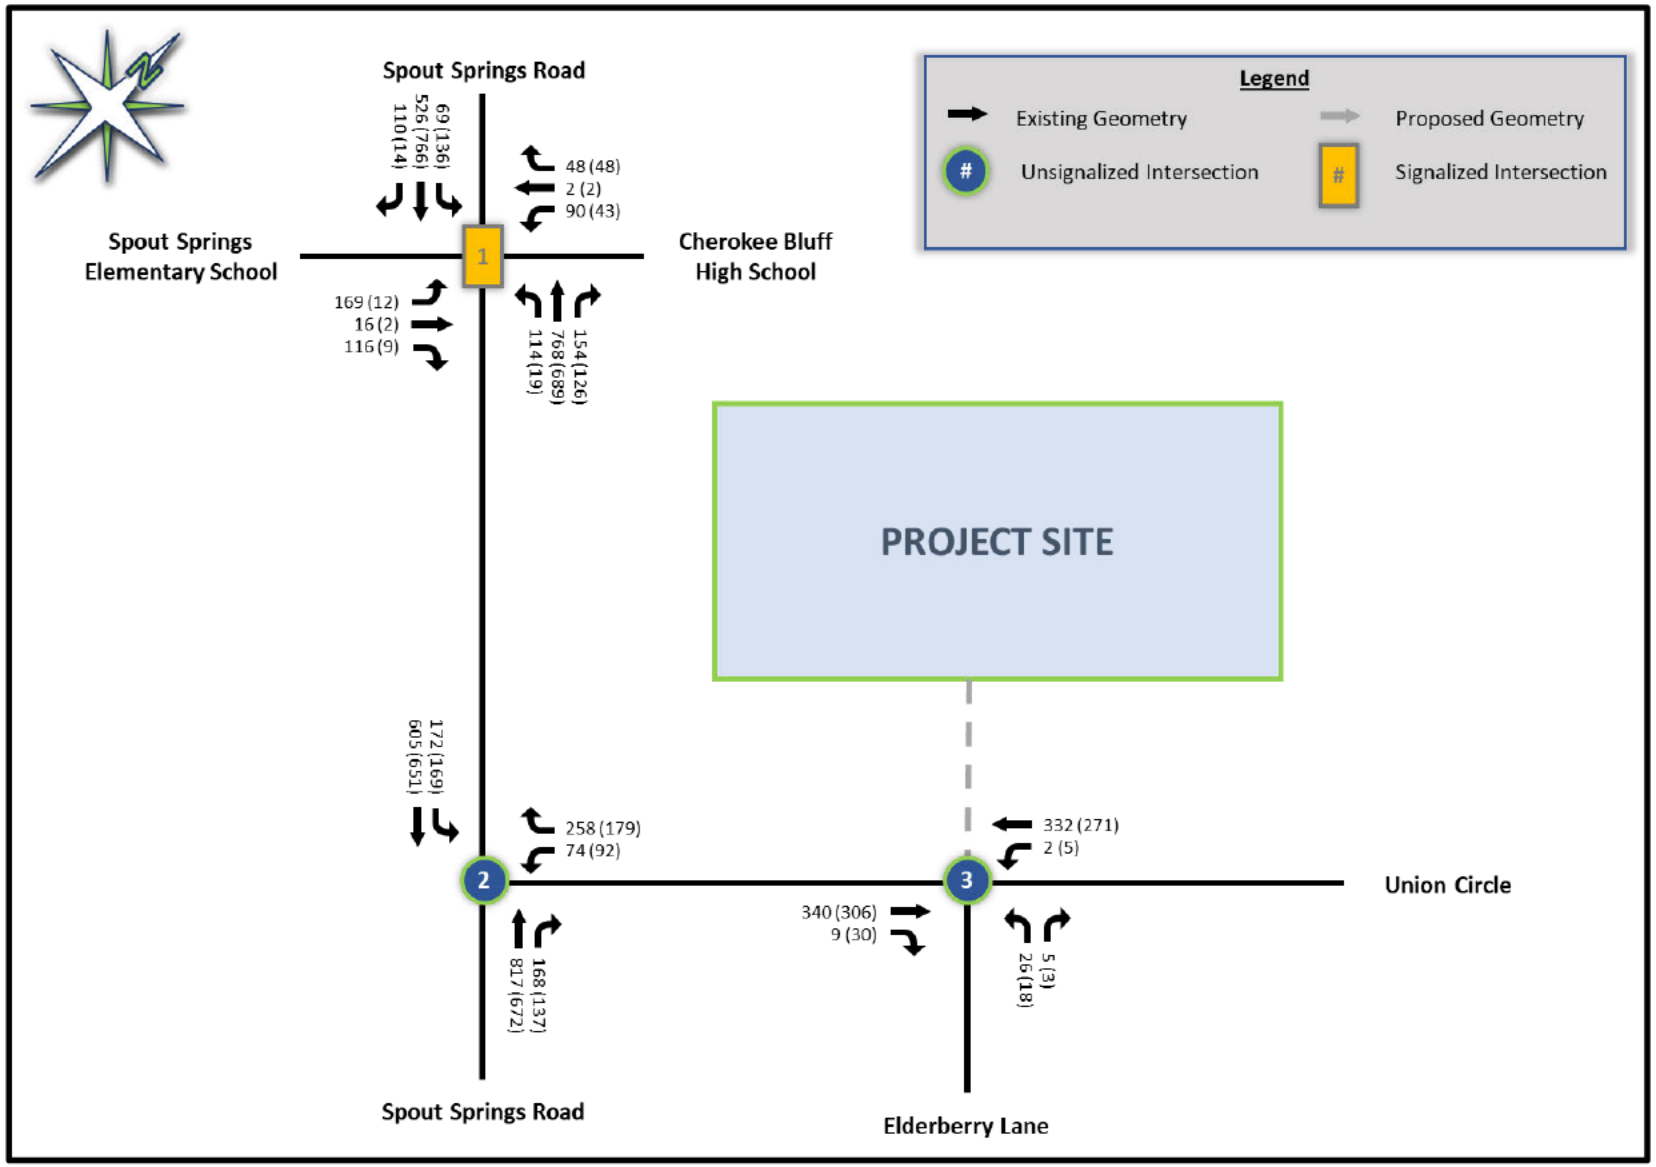


Figure 3.1 – Existing Year 2026 Peak Hour Traffic

4. TRIP GENERATION

The traffic that would be generated by the proposed development was estimated using the Institute of Transportation Engineers (ITE) *Trip Generation Manual (TGM) 12th Edition*. The number of trips expected to be generated by this development were determined using the following ITE Land Use Codes:

- ITE Land Use Code 210 – Single Family Detached Housing
- ITE Land Use Code 215 – Single Family Attached Housing (Townhomes)

The total number of project-generated trips was estimated for the typical weekday and the morning and evening peak hours. Since the development is considered a residential development, pass-by trips will not be anticipated for the site.

Table 4.1 – Trip Generation

ITE	ITE	Size	Unit	Daily			AM Peak Hour			PM Peak Hour		
Category	Code			Total	In	Out	Total	In	Out	Total	In	Out
Single Family - Total Trips	210	54	Units	491	245	246	38	10	28	50	31	19
Pass-by Trips	0% AM / 0% PM			0	0	0	0	0	0	0	0	0
New Trips				491	245	246	38	10	28	50	31	19
Townhouse - Total Trips	215	66	Units	434	217	217	31	8	23	34	19	15
Pass-by Trips	0% AM / 0% PM			0	0	0	0	0	0	0	0	0
New Trips				434	217	217	31	8	23	34	19	15
Overall Total Trips	(Total Trips)			925	462	463	69	18	51	84	50	34
Overall Pass-By Trips				0	0	0	0	0	0	0	0	0
Overall New Trips				925	462	463	69	18	51	84	50	34

4.1. DISTRIBUTION OF PROJECT-GENERATED TRIPS

The new trips generated by the project were distributed to the surrounding roadway network based on existing traffic patterns observed in the peak hours. The inbound trips were allocated based on the existing traffic patterns entering the study area. The outbound trips were then assigned to the site driveways and distributed based on the route vehicles would have taken if the site were not built.

The project-generated traffic (Figure 4.2) was superimposed with the Opening Year 2028 – Background traffic shown in Figure 5.1 to provide an estimate of the traffic expected to be present when the proposed development is complete. Figure 5.2 presents the Opening Year 2028 – With Project peak hour traffic.

4.2. ASSIGNMENT OF PROJECT-GENERATED TRIPS

The number of new trips were assigned to the roadway network based on the trip distribution outlined previously. The new trip distribution of project-generated traffic is shown in Figure 4.1. Figure 4.2 shows the new peak hour trip adjustments for the proposed development.

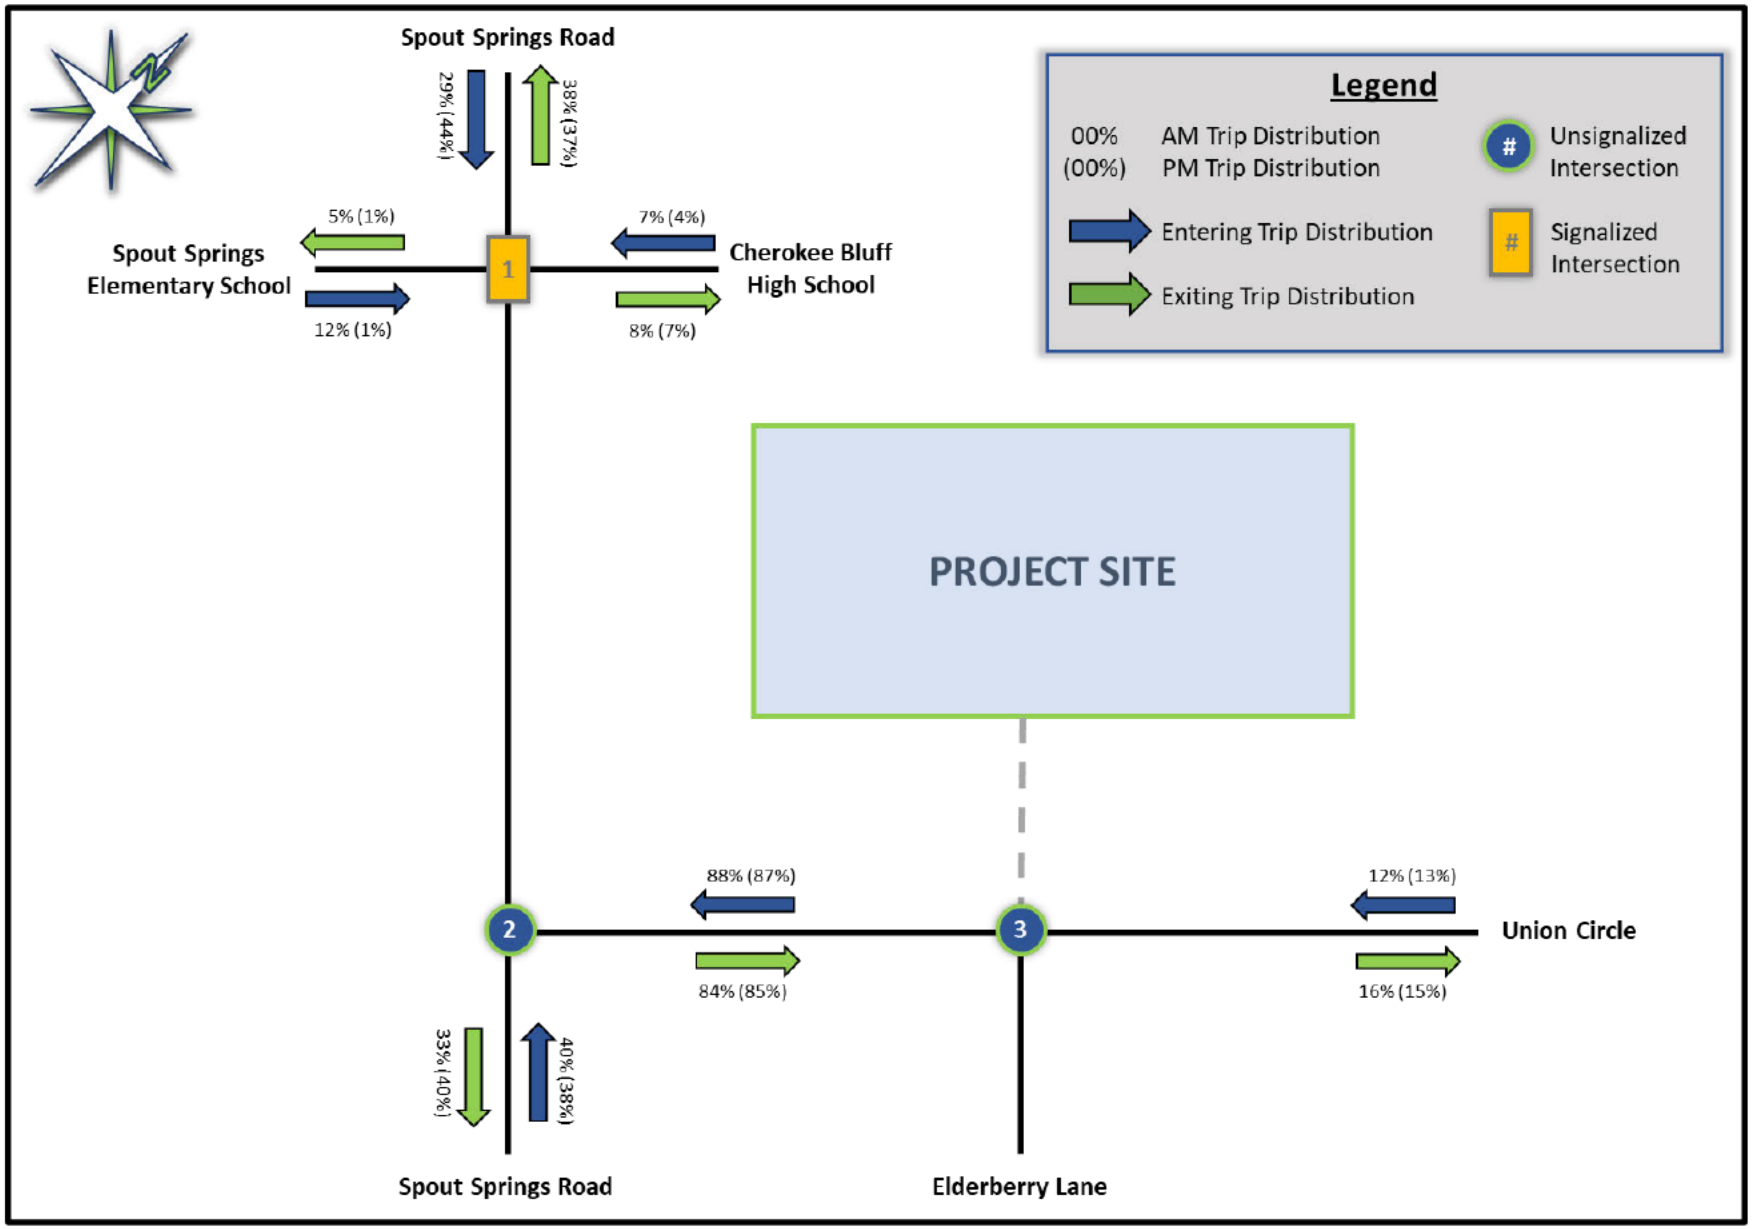


Figure 4.1 – New Trip Distribution

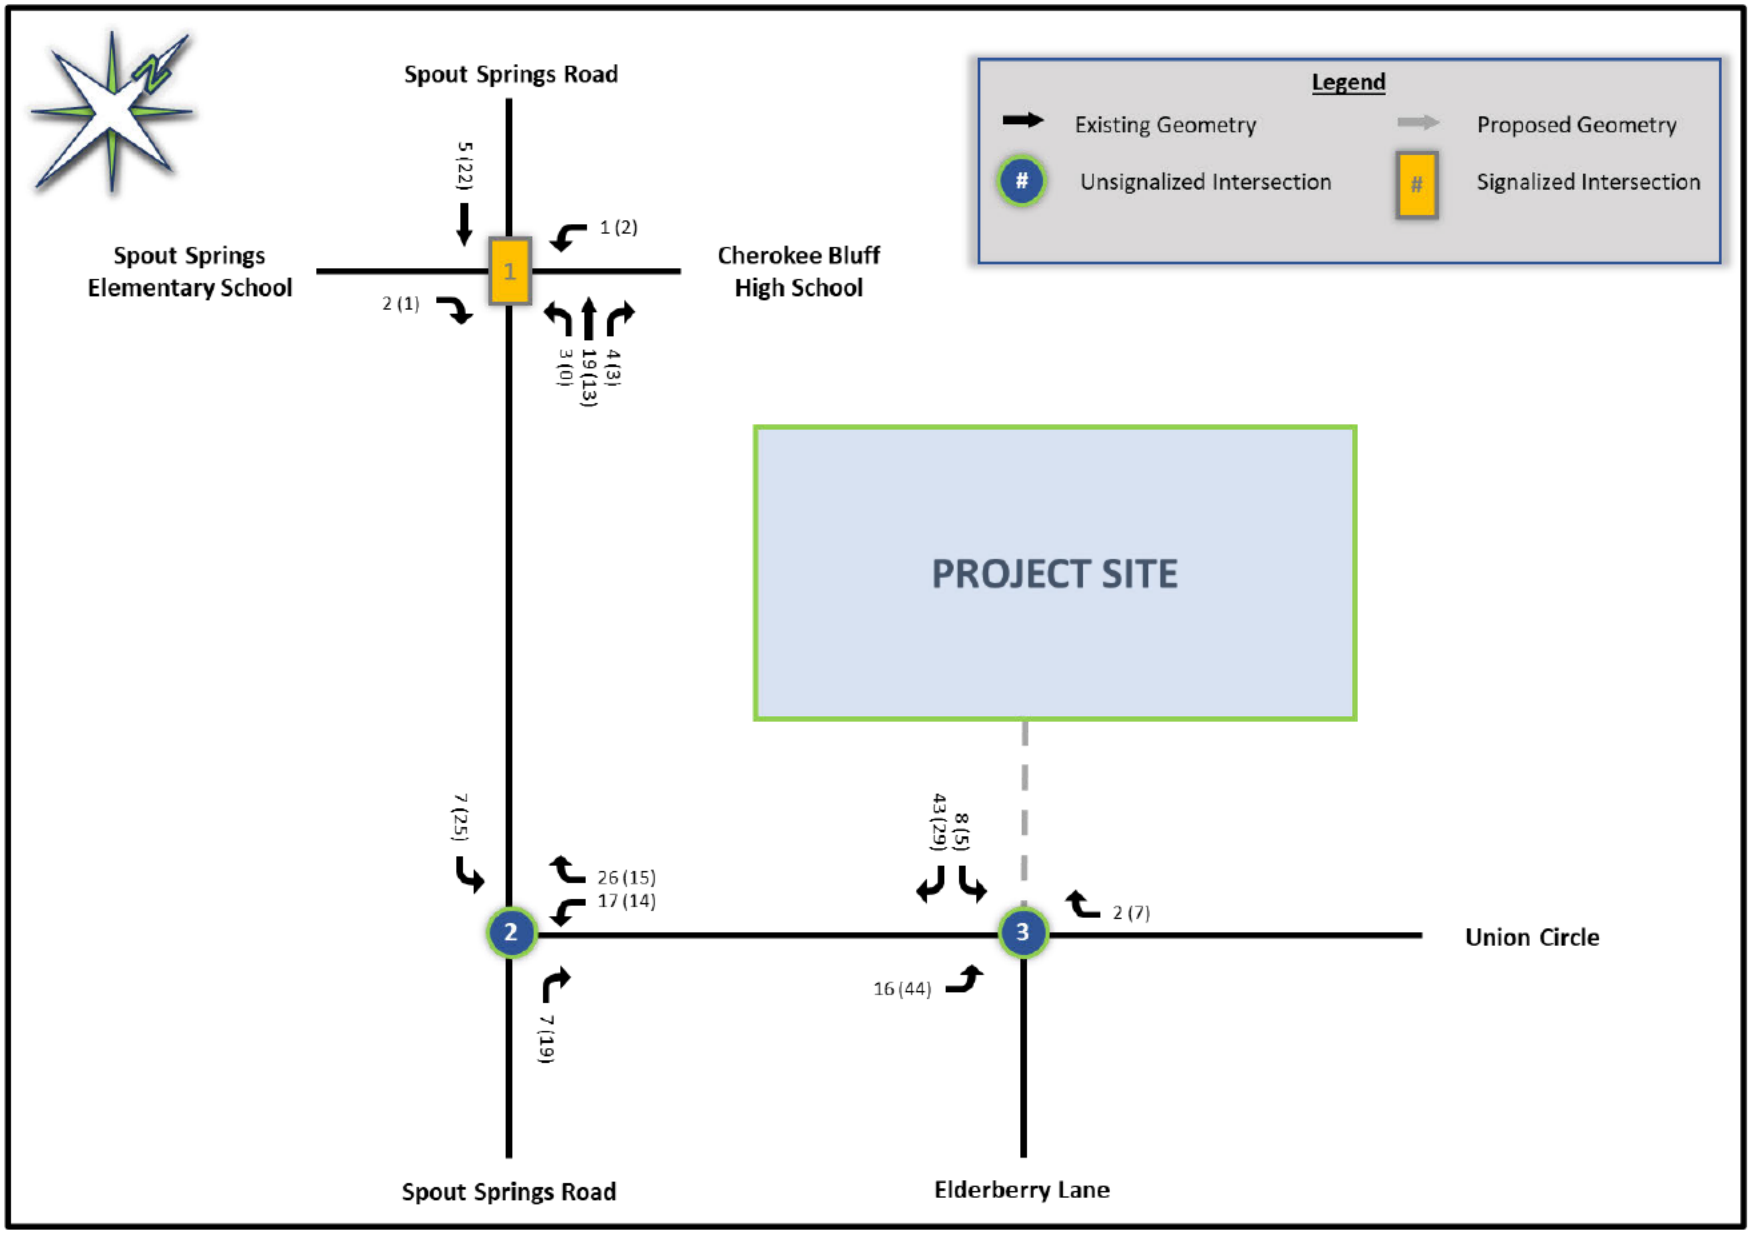


Figure 4.2 – Peak Hour Project Trip Adjustments

5. OPENING YEAR 2028 CONDITIONS

5.1. OPENING YEAR 2028 INTERSECTION CAPACITY ANALYSIS

A capacity analysis was performed to evaluate the AM and PM peak hour periods for both the Opening Year 2028 scenarios. The results of the analysis are listed in Table 5.1. Reports detailing the capacity analysis are included in **Appendix D**. The Opening Year peak hour traffic volumes are shown in Figures 5.1 and 5.2. For the purposes of this study, the following assumptions were made:

- Opening Year 2028 – Background
  - This scenario assumes the same roadway network and lane assignments as in the Existing Year 2026 conditions.
- Opening Year 2028 – With Project
  - This scenario assumes the same roadway network and lane assignments as in the Opening Year 2028 – Background scenario with the addition of the site driveway. The proposed driveways are detailed below:
    - A full access driveway at Union Circle and Elderberry Lane/Site Driveway will be constructed with a single lane in and a single lane out of the site. The eastbound and westbound lane configurations on Union Circle will not be altered. There are no improvements proposed for the Elderberry Lane approach.

Table 5.1 – Opening Year 2028 Capacity Analysis Results

No.	Intersection	Intersection Control	Approach	Opening Year 2028							
				Background		With Project		Background		With Project	
				AM Peak				PM Peak			
				LOS	sec/veh	LOS	sec/veh	LOS	sec/veh	LOS	sec/veh
1	Spout Springs Road @ Cherokee Bluff High School/Spout Springs Elementary	Signalized	Overall	B	18.7	B	18.8	B	10.7	B	10.8
			EB	C	29.1	C	29.1	C	28.9	C	28.9
			WB	C	25.8	C	25.9	C	29.8	C	29.8
			NB	B	17.0	B	17.2	B	10.5	B	10.6
			SB	B	15.3	B	15.4	A	8.6	A	8.7
2	Spout Springs Road @ Union Circle	Side Street Stop Controlled	WB	F	84.6	F	124.8	F	86.2	F	138.5
			NB	A	0.0	A	0.0	A	0.0	A	0.0
			SBL	B	13.2	B	13.4	B	11.3	B	11.7
3	Union Circle @ Elderberry Lane/Site Driveway	Side Street Stop Controlled	EBL	A	0.0	A	8.2	A	0.0	A	8.0
			WBL	A	8.2	A	8.2	A	8	A	8.1
			NB	C	16.0	C	20.2	B	13.2	C	17.7
			SB	--	--	B	12.7	--	--	B	11.4

As shown in Table 5.1, the study intersections are expected to remain operating with acceptable LOS for both the AM and PM peak periods with the exception of the Spout Springs Road at Union Circle Intersection.

The westbound approach on Union Circle at Spout Springs Road with the proposed development is expected to remain operating at LOS F in both peak periods, with increase in the approach delays compared to the Background scenario.

5.2. BACK OF QUEUE ANALYSIS

A Back of Queue (BOQ) analysis was used to determine the storage needs for the Opening Year 2028 scenarios. The 95th percentile BOQ length was calculated for specific movements at each intersection. The queue is expected to be the reported length or shorter 95 percent of the time. The BOQ results were taken from the capacity analysis reports for each study intersection (refer to **Appendix D** for the capacity analysis reports). Table 5.2 lists the BOQ lengths for each peak hour for the Opening Year 2028 – Background and With Project scenarios.

Table 5.2 – Opening Year 2028 Back of Queue Results

No.	Intersection	Intersection Control	Movement	Existing/Proposed Full Length Storage (feet)	95th Percentile Back of Queue (feet)			
					Background 2028		With Project 2028	
					AM Peak	PM Peak	AM Peak	PM Peak
1	Spout Springs Road @ Cherokee Bluff High School/Spout Springs Elementary	Signalized	EBL	N/A	170	25	170	25
			EBT	N/A	25	25	25	25
			EBR	N/A	39	0	39	0
			WBL	290'	93	52	94	55
			WBT	N/A	27	32	27	32
			NBL	350'	65	25	66	25
			NBT	N/A	310	187	319	193
			NBR	200'	41	30	42	30
			SBL	350'	44	45	44	45
			SBT	N/A	204	188	205	196
			SBR	275'	34	0	34	0
2	Spout Springs Road @ Union Circle	Side Street Stop Controlled	WBL	N/A	175	200	225	178
			WBR	350'	75	50	100	50
			NBU	320'	0	0	0	0
			NBR	200'	0	0	0	0
			SBL	390'	50	25	50	50
3	Union Circle @ Elderberry Lane/Site Driveway	Side Street Stop Controlled	EBL	N/A	0	0	0	25
			EBT+R	N/A	0	0	0	0
			WBL	N/A	0	0	0	0
			WBT+R	150'	0	0	0	0
			NB	N/A	25	25	25	25
			SB	N/A	--	--	25	25

As shown in Table 5.2, the results of the BOQ analysis indicate that each of the study intersections is expected to have sufficient storage to accommodate the project-generated traffic for each of the Opening Year 2028 scenarios.

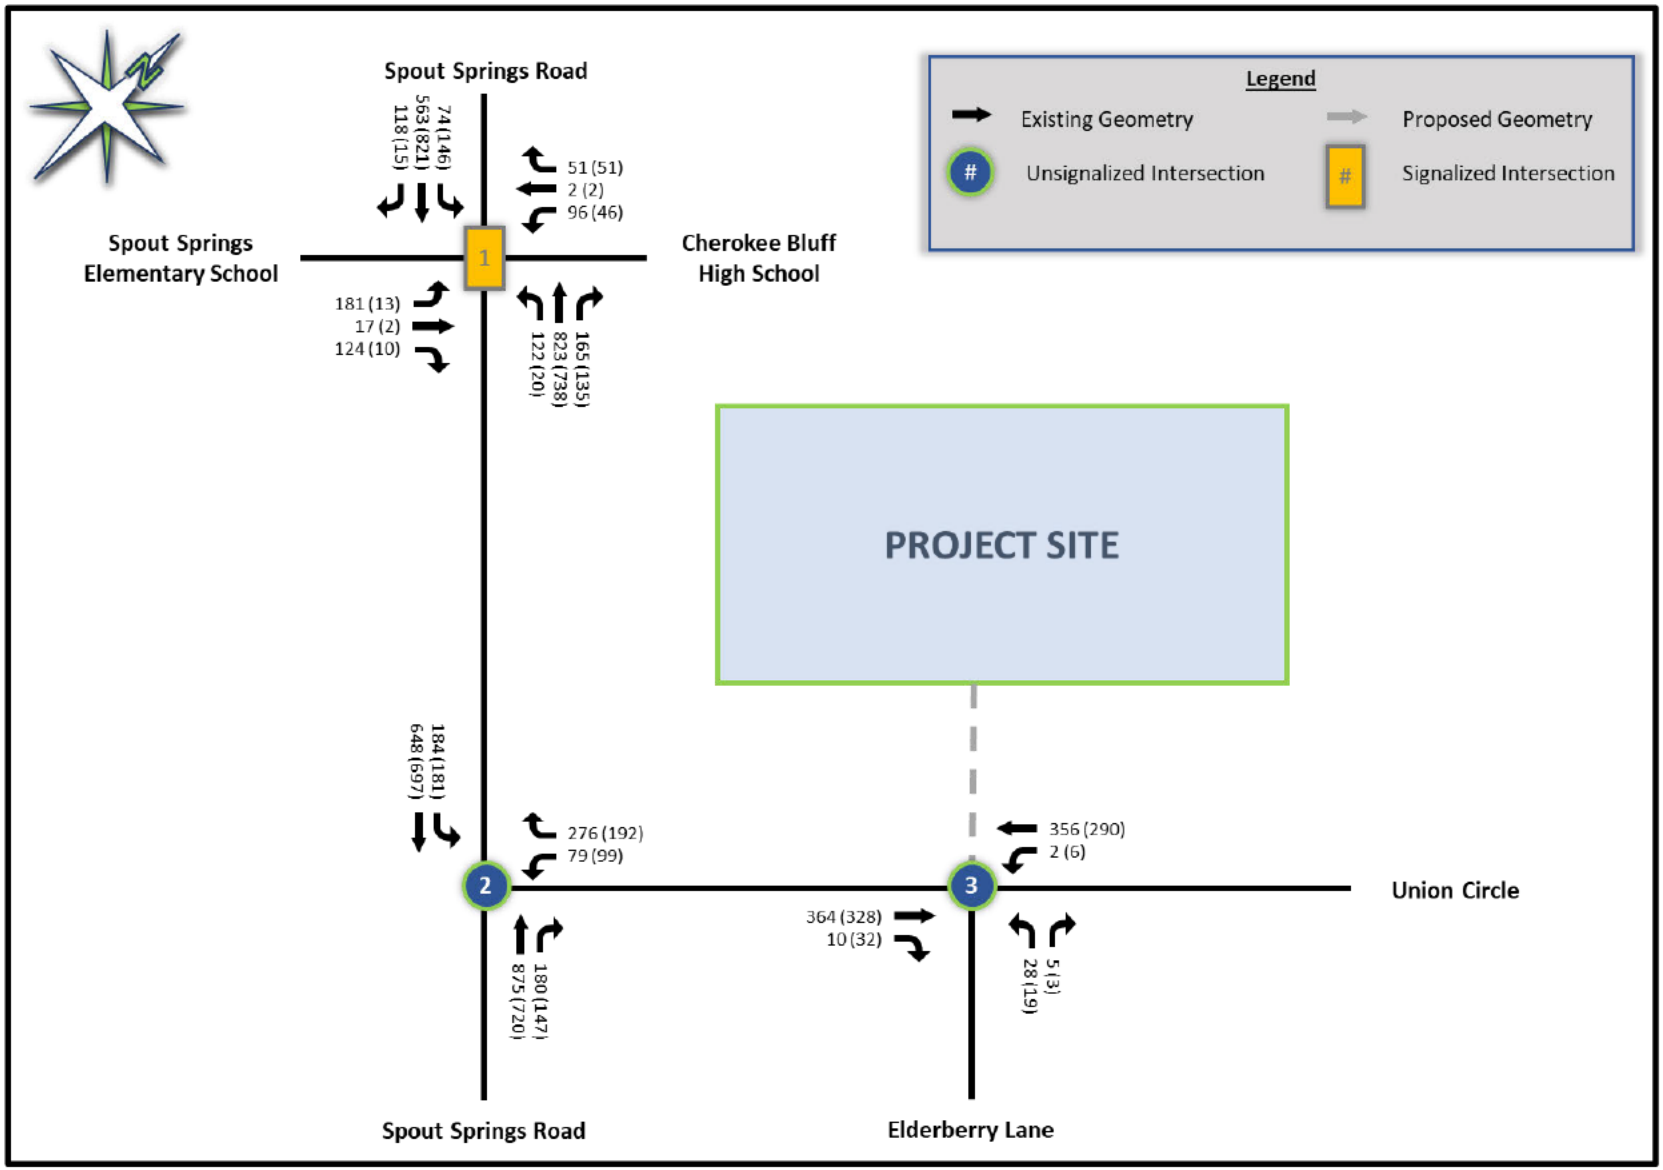


Figure 5.1 – Opening Year 2028 – Background Peak Hour Traffic

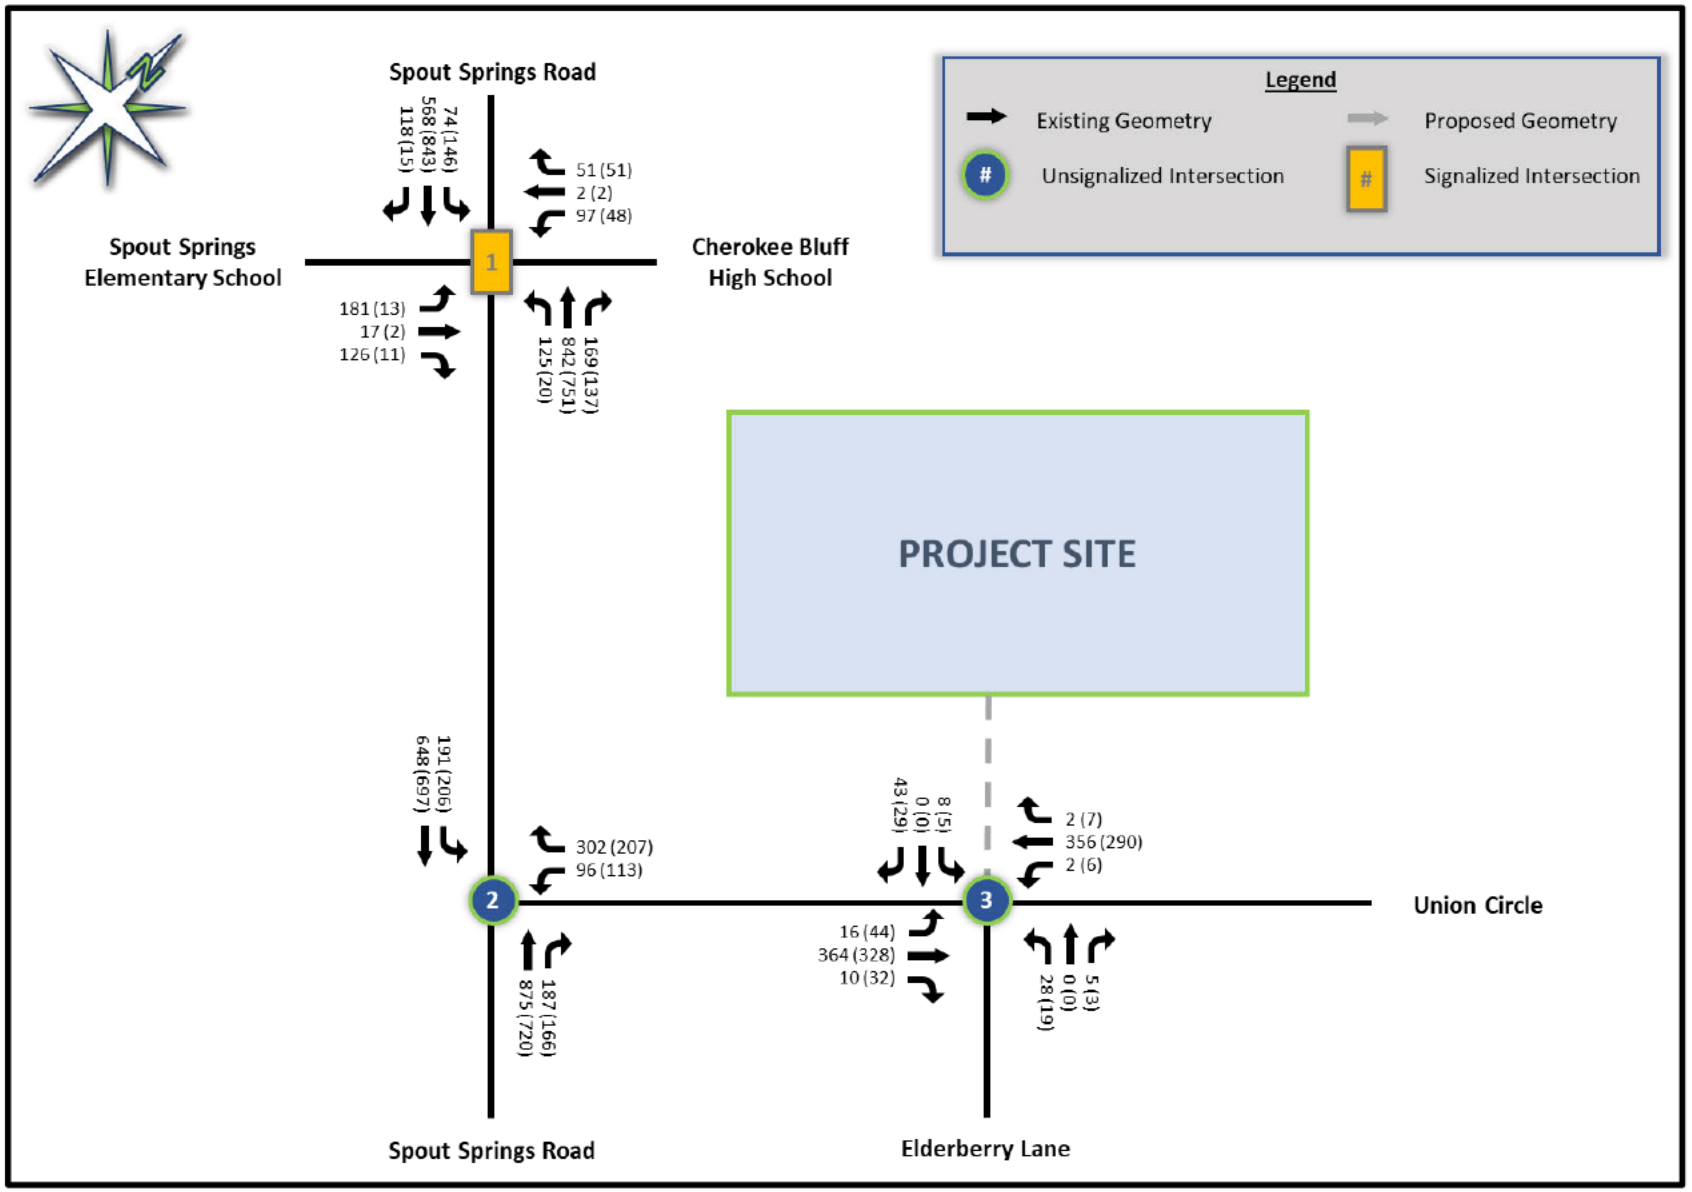


Figure 5.2 – Opening Year 2028 – With Project Peak Hour Traffic

6. SIGNAL WARRANT ANALYSIS

A signal warrant analysis was conducted for the intersection Spout Springs Road and Union Circle using the criteria in the Manual on Uniform Traffic Control Devices (MUTCD) 11th Edition published by Federal Highway Administration (FHWA). The MUTCD states that an investigation of the need for a traffic signal shall include an analysis of the applicable factors contained in the nine traffic signal warrants and other factors related to the existing operation and safety at the study location. Each of the following signal warrants was considered and were evaluated where appropriate.

- Warrant 1, Eight-Hour Vehicular Volume
  - Evaluated for Existing Year 2026 and Opening Year 2028 – Background & With Project
- Warrant 2, Four-Hour Vehicular Volume
  - Evaluated for Existing Year 2026 and Opening Year 2028 – Background & With Project
- Warrant 7, Crash Experience
  - Evaluated using crash data between 2021 and 2025

Warrants 1 and 2 were evaluated using PC Warrants software for the Existing 2026, Background 2028, and With Project 2028 volumes. 100% right turn reduction was applied to the side street on Union Circle to reflect the dedicated right-turn lane present at this approach. Warrant 7 was evaluated based on the one-year and three-year criteria presented in Section 4C.08 of MUTCD and the historical crash data obtained from GDOT's Numetric platform. The remaining warrants do not apply to the study intersection, and thus, were not evaluated. The PC Warrants reports are included in **Appendix E**.

Figure 6.1 – Signal Warrant Analysis Results

Signal Warrants	Warrant Met?		
	Existing 2026	Background 2028	With Project 2028
Warrant 1A - Minimum Vehicular Volume	No (0 / 8 Hours)	No (0 / 8 Hours)	No (0 / 8 Hours)
Warrant 1B - Interruption of Continuous Volumes	No (0 / 8 Hours)	No (4 / 8 Hour)	No (7 / 8 Hour)
Warrant 1C - Combination of Warrants	No (0 / 8 Hours)	No (0 / 8 Hours)	No (1 / 8 Hours)
Warrant 2 - Four Hour Volumes	No (0 / 4 Hours)	**Yes (4 / 4 Hours)**	**Yes (6 / 4 Hours)**
Warrant 7 - Crash Experience (One-Year Period)	No (3 / 4 Crashes)		
Warrant 7 - Crash Experience (Three-Year Period)	**Yes (11 / 5 Crashes)**		

The Opening Year 2028 – Background and With Project volumes at the intersection Spout Springs Road and Union Circle are expected to meet the minimum requirements for Warrant 2 – Four Hour Volumes.

Warrant 7 – Crash Experience requires a minimum of 4 crashes susceptible to correction by a traffic signal over a 12-month period, or 5 crashes over a 36-month period. Over the 12-month period from January 2025 to December 2025, three (3) crashes of a type that are considered susceptible to correction by a traffic signal. Over the 36-month period from January 2022 to December 2024, there were eleven (11) crashes that are considered susceptible to correction by a traffic signal. However, no scenarios satisfy the 8-hour volume thresholds stated in Criteria C of Warrant 7, and thus, Warrant 7 is not satisfied for the study intersection.

Based on the results of the traffic signal warrant analysis, the Opening Year 2028 – Background and Opening Year 2028 - With Project volumes at the intersection of Spout Springs Road and Union Circle are expected to warrant a traffic signal.

7. AUXILIARY LANES

The GDOT manual of *Regulations for Driveway and Encroachment Control* requires that the need for auxiliary turn lanes be determined in conjunction with commercial driveway permits on state-maintained roadways. The proposed project has one (1) driveway that provides access a minor collector roadway. The proposed driveway was evaluated based on the traffic expected for the Opening Year 2028 – With Project scenarios. No other scenarios were evaluated for auxiliary turn lanes. The intersection evaluated is as follows:

- Union Circle at Elderberry Drive/Site Driveway

7.1. RIGHT-TURN LANES

The minimum requirements for right-turn deceleration lanes can be found in Section 4.9.1.1 of the *Regulations for Driveway and Encroachment Control* manual by GDOT. Below is a recreation of "Table 4-6 – Minimum Volume Requiring Right Turn Lanes" taken from that manual:

Table 7.1 – Minimum Volumes Requiring Right-Turn Lanes

Posted Speed	2 Lane Routes		More than 2 Lanes on Main Road	
	AADT		AADT	
	< 6,000	>= 6,000	< 10,000	>= 10,000
35 MPH or Less	200 RTV a day	100 RTV a day	200 RTV a day	100 RTV a day
40 to 50 MPH	150 RTV a day	75 RTV a day	150 RTV a day	75 RTV a day
55 to 60 MPH	100 RTV a day	50 RTV a day	100 RTV a day	50 RTV a day
>= 65 MPH	Always	Always	Always	Always

- Union Circle at Elderberry Drive/Site Driveway
    - Union Circle is a 35-mph roadway with two lanes and a 2025 AADT of 5,410 vehicles along this roadway segment. Therefore, a threshold for warranting a right-turn lane is 200 right-turning vehicles a day. The westbound right-turn movement from Union Circle is NOT expected to meet that volume threshold. While a westbound right-turn lane on Union Circle is not required per GDOT standard, the existing right-turn lane at the intersection could be utilized for the proposed site driveway.

7.2. LEFT-TURN LANES

The minimum requirements for a left-turn lane can be found in Section 4.9.1.2 of the *Regulations for Driveway and Encroachment Control* manual by GDOT. Below is a recreation of "Table 4-7a – Minimum Volumes Requiring Left Turn Lanes" taken from that manual:

Table 7.2 – Minimum Volumes Requiring Left-Turn Lanes

Posted Speed	2 Lane Routes		More than 2 Lanes on Main Road	
	ADT		ADT	
	< 6,000	>= 6,000	< 10,000	>= 10,000
35 MPH or Less	300 LTV a day	200 LTV a day	400 LTV a day	300 LTV a day
40 to 50 MPH	250 LTV a day	175 LTV a day	325 LTV a day	250 LTV a day
>= 55 MPH	200 LTV a day	150 LTV a day	250 LTV a day	200 LTV a day

Based on the above table, a left-turn lane would be required as follows:

- Union Circle at Elderberry Drive/Site Driveway
    - Union Circle is a 35-mph roadway with two lanes and approximately 5,410 vehicles (ADT) along this roadway segment. Therefore, a threshold for warranting a left-turn lane is 300 left-turning vehicles a day. The eastbound left-turn movement from Union Circle is NOT expected to meet that volume threshold. Therefore, a southbound left-turn lane is not required for the Opening Year 2028 – With Project scenarios.

8. MITIGATION

Based on the results of the data analysis for the study area, there are locations where vehicle delays are inadequate for the Background and With Project scenarios. Based on the results of the signal warrant analysis, the following recommendations are expected to mitigate any negative impacts from proposed project.

8.1. SUMMARY OF RECOMMENDATIONS

- Spout Springs Road at Union Circle:
    - Install a traffic signal at the intersection

The results of the With Project 2028 – Mitigated analysis is shown in Tables 8.1 and 8.2. Detailed reports for both the capacity and BOQ analysis are included in **Appendix F.**

Table 8.1 – Spout Springs Road and Union Circle Mitigation Analysis Results

Approach	Opening Year 2028											
	AM Peak						PM Peak					
	Background		With Project		Mitigated		Background		With Project		Mitigated	
	LOS	sec/veh	LOS	sec/veh	LOS	sec/veh	LOS	sec/veh	LOS	sec/veh	LOS	sec/veh
Overall Intersection	--	--	--	--	C	20.5	--	--	--	--	B	15.4
WB	F	84.6	F	124.8	D	47.8	F	86.2	F	138.5	D	47.0
NB	A	0.0	A	0.0	B	18.6	A	0.0	A	0.0	B	12.9
SBL	B	13.2	B	13.4	B	10.0	B	11.3	B	11.7	A	6.8

As shown in Table 8.1, the With Project 2028 – Mitigated scenario with traffic signal at Spout Springs Road and Union Circle is expected to have LOS D or better on all approaches, with significant improvement on the westbound approach compared to the Background and With Project scenarios.

Table 8.2 – Spout Springs Road and Union Circle Mitigation Back of Queue Results

Movement	Existing/Proposed Full Length Storage (feet)	95th Percentile Back of Queue (feet)					
		Background 2028		With Project 2028		Mitigated 2028	
		AM Peak	PM Peak	AM Peak	PM Peak	AM Peak	PM Peak
WBL	N/A	175	200	225	250	109	122
WBR	350'	75	50	100	50	78	63
NBT	N/A	--	--	--	--	275	201
NBR	200'	0	0	0	0	38	33
SBT	N/A	--	--	--	--	103	127
SBL	390'	50	25	50	50	194	101

As shown in Table 8.2, the With Project 2028 – Mitigated scenarios are expected to reduce westbound left-turn queues on Union Circle by half compared to those in the Background and With Project scenario thresholds. The northbound and southbound approaches on Spout Spring Road also expected to maintain reasonable operations with a traffic signal.

9. CONCLUSIONS

The residential development will consist of a mix of single-family detached housing and townhomes, with 54 single-family detached homes and 66 townhomes. The proposed development is expected to be built out in the year 2028. Currently, the proposed project site is largely undeveloped and contains only a single residential development.

Access to the site would be provided by a single full access driveway on Union Circle. The proposed project is expected to generate a total of 925 total daily trips on a typical weekday, with 69 new trips in the AM peak and 84 new trips in the PM peak.

For the Existing Year 2026 capacity analysis, each of the study intersections is currently operating with acceptable LOS during both the AM and PM peak periods, with the exception of the westbound movement at the intersection of Spout Springs Road and Union Circle, which operates at an inadequate LOS F.

For the Opening Year 2028 scenarios, each of the study intersections is expected to operate with acceptable LOS for both the AM and PM peak periods with the exception of the Spout Springs Road and Union Circle. For both Background and With Project scenarios in 2028, the westbound approach at the intersection of Spout Springs Road and Union Circle is expected to operate inadequately with LOS F.

For the Opening Year 2028 scenarios, the results of the BOQ analysis indicate that all of the three (3) study intersections are expected to have sufficient storage to accommodate the project generated traffic.

A traffic signal warrant analysis indicates that a traffic signal is warranted at the intersection of Spout Springs Road and Union Circle for the Background and With Project scenarios for the Warrant 2 – Four Hour in 2028.

The need for auxiliary lanes was also evaluated at the intersection of Union Circle and Elderberry Road/Site Driveway. Based on the requirements provided in the GDOT manual *Regulations for Driveway and Encroachment Control*, it was determined that auxiliary lanes should not be considered for the Opening Year 2028– with Project scenarios.

A mitigation scenario was evaluated for the With Project scenario with the installation of a traffic signal at Spout Springs Road and Union Circle. The results indicated that this mitigation will improve the westbound operation on Union Circle from LOS F to LOS D, without significant impact on the mainline of Spout Springs Road. The 95th percentile queue lengths are also expected to reduce by half compared to those in the Background and With Project scenarios.

Based on the information presented in this report, Keck & Wood recommends the following:


- **Installation of a traffic signal at the intersection of Spout Springs Road and Union Circle**

While the proposed development is expected to increase delay on the westbound approach of Union Circle at Spout Springs Road, the installation of a traffic signal at this intersection is expected to mitigate westbound delays and queues in both the Background and With Project scenarios.

10. REFERENCES

1. Trip Generation, 12th Edition + Supplement, Institute of Transportation Engineers, Washington, DC, 2021.
2. Synchro, Version 12, Trafficware Ltd., Sugar Land, TX, 2019.
3. Highway Capacity Manual, 6th Edition, Transportation Research Board, Washington, DC, 2016.

APPENDIX A – SITE LAYOUT

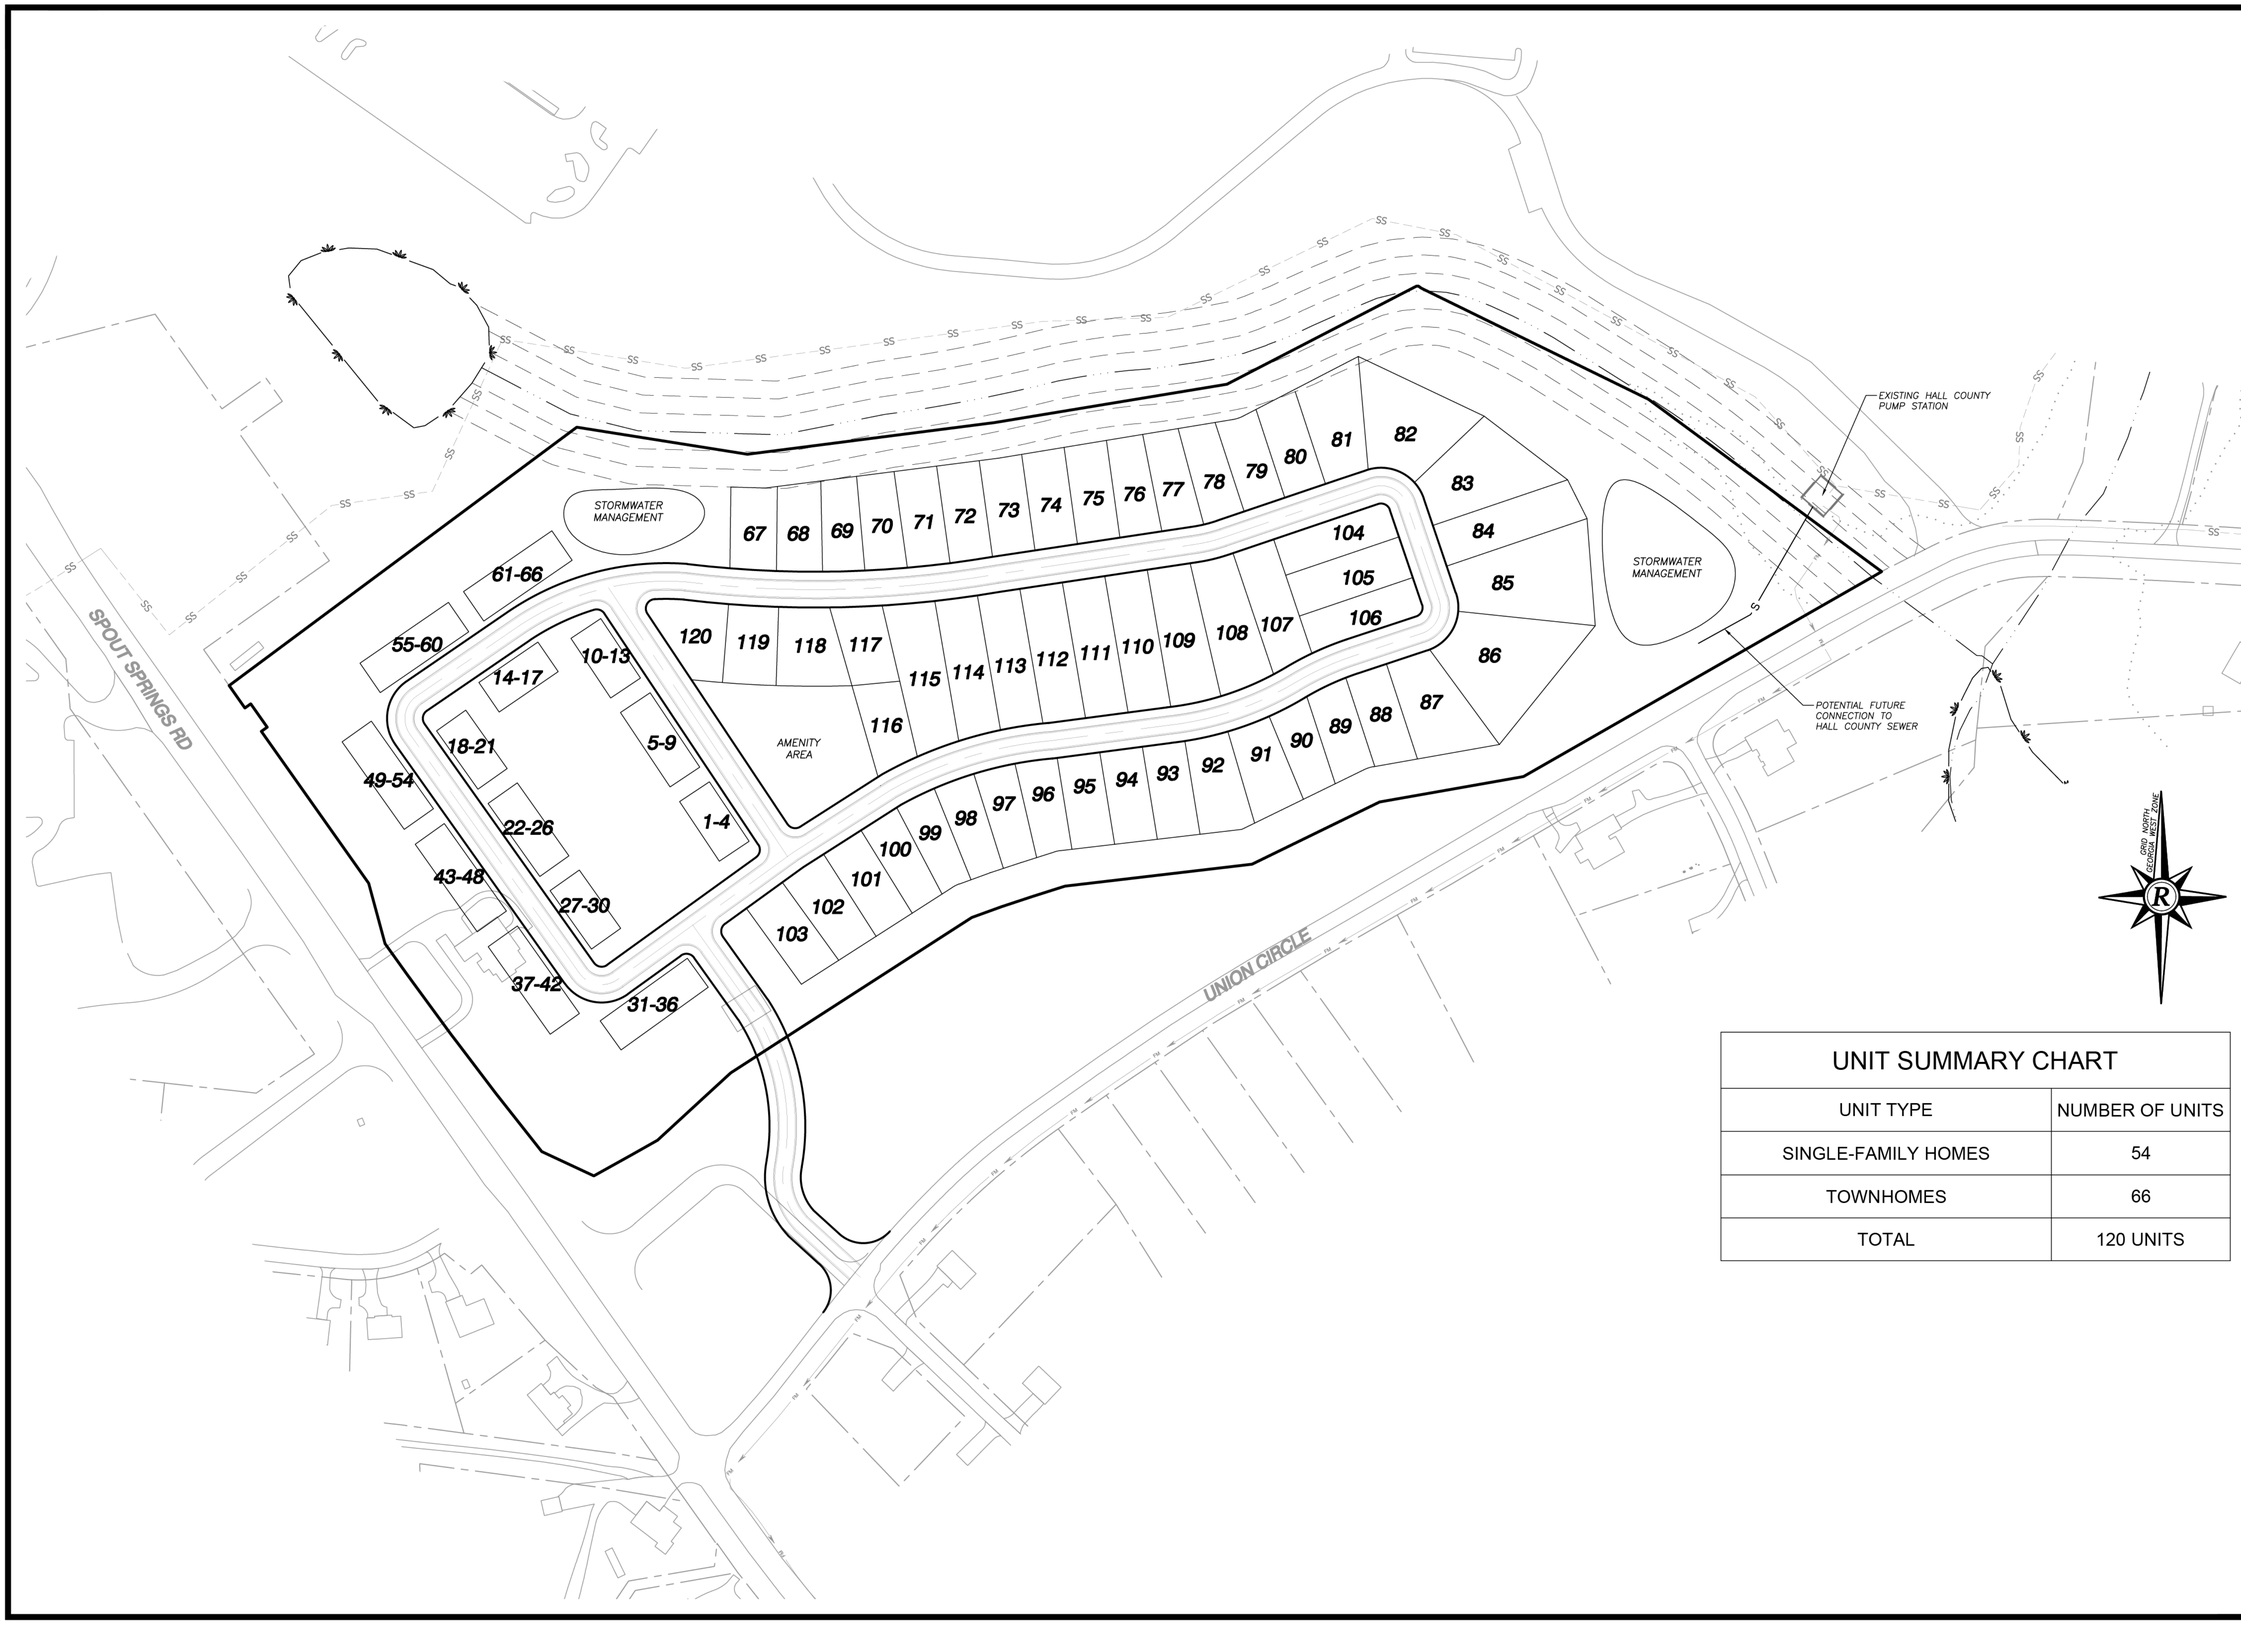

UNIT SUMMARY CHART	
UNIT TYPE	NUMBER OF UNITS
SINGLE-FAMILY HOMES	54
TOWNHOMES	66
TOTAL	120 UNITS

DCCM Infrastructure, Inc.
425 Oak Street NW, Gainesville, GA 30501
770.718.0600 | DCCM.com

LOT LAYOUT VERSION 4
FOR:

CLARK CHARLES CURTIS TRACT
SPOUT SPRINGS ROAD

LOCATED IN:
HALL COUNTY GEORGIA

NO.	DATE	REVISIONS DESCRIPTION

ANY CHANGES OR ALTERATIONS MADE TO THESE CONSTRUCTION DRAWINGS WITHOUT THE KNOWLEDGE AND CONSENT OF THE SEAL AUTHOR SHOWN HEREON AND ANY LIABILITY ASSOCIATED WITH THIS PROJECT. ORIGINAL DRAWINGS ARE KEPT ON FILE FOR VERIFICATION OF ANY CHANGES.

GRAPHIC SCALE
50' 0' 100' 200'


SHEET 1 OF 1

DATE: 09/01/2026
SCALE: 1"=100'
JOB NO. G226006.PUL
DWG NO. PRELIM.dwg
DRAWN BY: BGA/SHU

APPENDIX B – TRAFFIC COUNTS & GROWTH RATE CALCULATIONS

Growth Rate Calculations


Count Station #	139-0437		
Count Station Description	Spout Springs Rd south of Williams Rd		
Functional Classification	Minor Arterial (Urban)		
Years	ADT	AADT	Notes
2006			
2007			
2008			
2009			
2010			
2011	9009		
2012			
2013			
2014			
2015	11823		
2016			
2017			
2018			
2019	10895	11200	
2020			
2021			
2022			
2023			
2024			
2025	16401	14300	

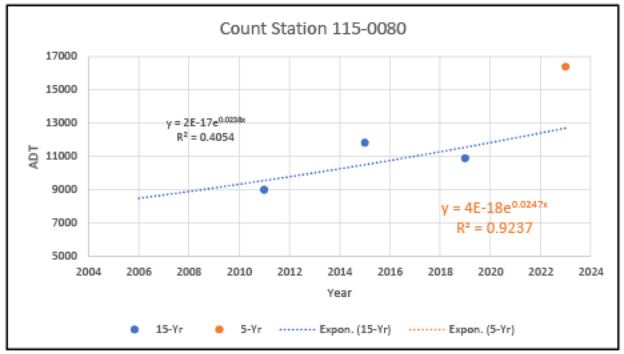

5-Year Growth Rate:
15-Year Growth Rate: 2.38%

Average 5-Year Growth Rate:	3.3%
Average 15-Year Growth Rate:	3.7%
Proposed:	3.5%

Count Station #	139-0441		
Count Station Description	Spout Springs Rd south of Ivy Springs Dr		
Functional Classification	Minor Arterial (Urban)		
Years	ADT	AADT	Notes
2006			
2007			
2008			
2009			
2010	12434		
2011			
2012			
2013			
2014	16450		
2015			
2016			
2017			
2018	18816	16400	
2019			
2020			
2021			
2022	15970	13400	
2023			
2024			

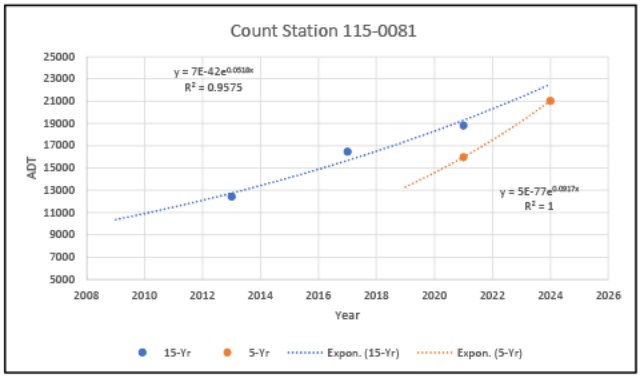


5-Year Growth Rate: 9.17%
15-Year Growth Rate: 5.18%

Growth Rate Calculations


2025	21026	19200	

Count Station #	139-8206		
Count Station Description	Union Circle east of Spout Springs Rd		
Functional Classification	Minor Collector (Urban)		
Years	ADT	AADT	Notes
2006			
2007			
2008			
2009			
2010			
2011			
2012	3390		
2013			
2014			
2015			
2016	3402		
2017			
2018			
2019	4488		
2020			
2021			
2022			
2023			
2024			
2025	6246		

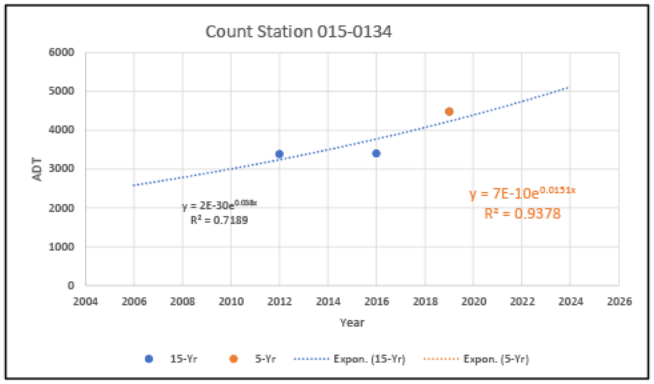

5-Year Growth Rate:
15-Year Growth Rate: 3.80%


Count Station #	139-8207		
Count Station Description	Union Church Rd north of Deaton Creek Pkwy		
Functional Classification	Minor Collector (Urban)		
Years	ADT	AADT	Notes
2006			
2007			
2008			
2009			
2010			
2011			
2012			
2013			
2014			
2015			
2016			
2017			
2018	3341		
2019			
2020			
2021			
2022	4018		
2023			
2024			
2025	4962		

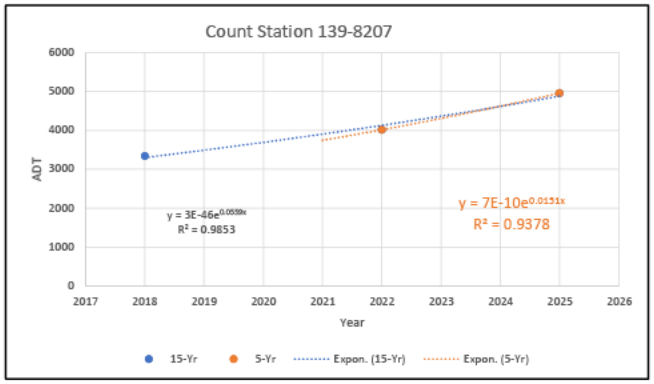

5-Year Growth Rate: 1.51%
15-Year Growth Rate: 5.59%

Growth Rate Calculations

Count Station #	139-0779		
Count Station Description	Cash Rd north of Glen Forrest Dr		
Functional Classification	Minor Collector (Urban)		
Years	ADT	AADT	Notes
2006			
2007			
2008			
2009			
2010	2636		
2011			
2012			
2013			
2014	2500		
2015			
2016			
2017			
2018	3006		
2019			
2020			
2021			
2022	3531		
2023			
2024			
2025	2842		

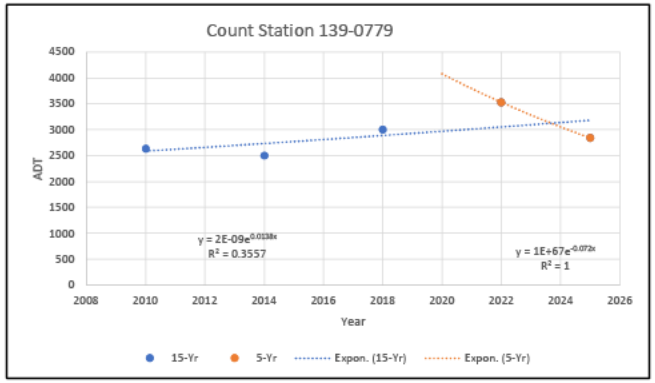


5-Year Growth Rate: -0.72%
15-Year Growth Rate: 1.38%


ALL TRAFFIC DATA SERVICES
(303) 216-2439
www.alltrafficdata.net

Location: 2 SPOUT SPRINGS RD & UNION CIR AM
Date: Thursday, August 27, 2026
Peak Hour: 07:15 AM - 08:15 AM
Peak 15-Minutes: 07:45 AM - 08:00 AM


Peak Hour - Motorized Vehicles

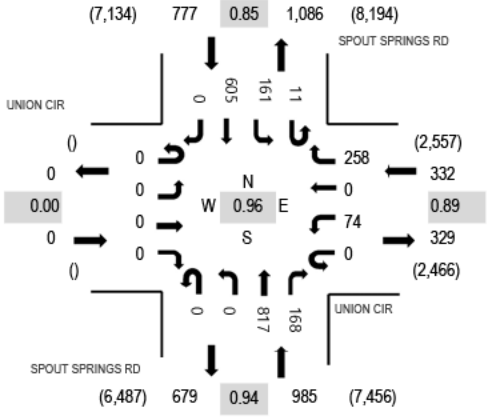

Peak Hour - Bicycles

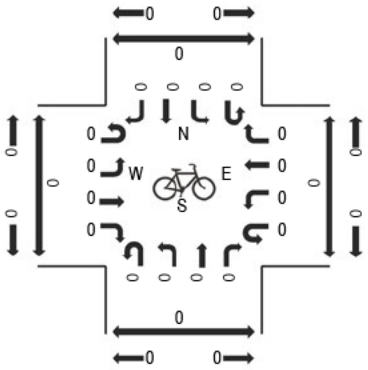

Peak Hour - Pedestrians

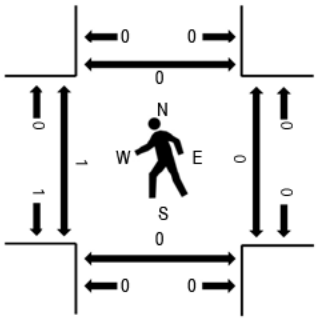

Note: Total study counts contained in parentheses.

Traffic Counts - Motorized Vehicles

Interval Start Time	UNION CIR Eastbound				UNION CIR Westbound				SPOUT SPRINGS RD Northbound				SPOUT SPRINGS RD Southbound					Rolling Hour	Pedestrian Crossings			
	U-Turn	Left	Thru	Right	U-Turn	Left	Thru	Right	U-Turn	Left	Thru	Right	U-Turn	Left	Thru	Right	Total		West	East	South	North
6:00 AM	0	0	0	0	0	6	0	24	0	0	96	8	0	6	43	0	183	907	0	0	0	0
6:15 AM	0	0	0	0	0	7	0	29	0	0	109	10	0	7	48	0	210	1,033	0	0	0	0
6:30 AM	0	0	0	0	0	8	0	35	0	0	123	11	0	9	53	0	239	1,306	0	0	0	0
6:45 AM	0	0	0	0	0	10	0	43	0	0	139	14	0	11	58	0	275	1,608	0	0	0	0
7:00 AM	0	0	0	0	0	12	0	50	0	0	155	16	1	13	62	0	309	1,880	0	0	0	0
7:15 AM	0	0	0	0	0	7	0	42	0	0	216	32	4	35	147	0	483	2,094	0	0	0	0
7:30 AM	0	0	0	0	0	15	0	71	0	0	221	22	3	42	167	0	541	2,037	0	0	0	0
7:45 AM	0	0	0	0	0	23	0	74	0	0	202	59	4	47	138	0	547	1,828	0	0	0	0
8:00 AM	0	0	0	0	0	29	0	71	0	0	178	55	0	37	153	0	523	1,628	1	0	0	0
8:15 AM	0	0	0	0	0	16	0	55	0	0	151	23	0	31	150	0	426	1,410	2	0	0	0
8:30 AM	0	0	0	0	0	15	0	37	0	0	139	20	0	24	97	0	332	1,284	0	0	0	0
8:45 AM	0	0	0	0	0	19	0	31	0	0	164	24	0	18	91	0	347	1,255	0	0	0	0
9:00 AM	0	0	0	0	0	14	0	30	0	0	141	18	0	15	87	0	305	1,202	0	0	0	0
9:15 AM	0	0	0	0	0	18	0	31	0	0	118	18	0	28	87	0	300	1,214	0	0	0	0
9:30 AM	0	0	0	0	0	12	0	31	0	0	112	19	0	25	104	0	303	1,182	0	0	0	0
9:45 AM	0	0	0	0	0	13	0	37	0	0	129	10	0	22	83	0	294	1,147	0	0	0	0
10:00 AM	0	0	0	0	0	14	0	36	0	0	122	14	1	21	109	0	317	1,090	0	0	0	0
10:15 AM	0	0	0	0	0	11	0	22	0	0	106	11	0	24	94	0	268	1,048	0	0	0	0
10:30 AM	0	0	0	0	0	16	0	19	0	0	97	15	0	21	100	0	268	1,069	0	0	0	0
10:45 AM	0	0	0	0	0	6	0	23	0	0	99	11	0	18	80	0	237	1,099	0	0	0	0
11:00 AM	0	0	0	0	0	15	0	28	0	0	97	13	0	15	107	0	275	1,141	0	0	0	0
11:15 AM	0	0	0	0	0	24	0	18	0	0	113	11	0	18	105	0	289	1,183	0	0	0	0
11:30 AM	0	0	0	0	0	11	0	32	0	0	113	22	0	17	103	0	298	1,219	0	0	0	0
11:45 AM	0	0	0	0	0	19	0	16	0	0	113	10	0	13	108	0	279	1,235	0	0	0	0
12:00 PM	0	0	0	0	0	10	0	26	0	0	133	12	0	22	114	0	317	1,257	0	0	0	0
12:15 PM	0	0	0	0	0	15	0	27	0	0	122	29	0	23	109	0	325	1,240	0	0	0	0
12:30 PM	0	0	0	0	0	13	0	28	0	0	113	11	0	24	125	0	314	1,218	0	0	0	0
12:45 PM	0	0	0	0	0	14	0	19	0	0	111	20	0	26	111	0	301	1,215	0	0	0	0
1:00 PM	0	0	0	0	0	9	0	25	0	0	109	14	2	20	121	0	300	1,233	0	0	0	0
1:15 PM	0	0	0	0	0	16	0	32	0	0	107	13	3	32	100	0	303	1,285	0	0	0	0
1:30 PM	0	0	0	0	0	20	0	29	0	0	110	13	0	20	119	0	311	1,329	0	0	0	0
1:45 PM	0	0	0	0	0	11	0	22	0	0	112	18	1	27	128	0	319	1,401	0	0	0	0
2:00 PM	0	0	0	0	0	12	0	46	0	0	114	20	0	32	128	0	352	1,440	0	0	0	0
2:15 PM	0	0	0	0	0	20	0	33	0	0	117	24	0	41	112	0	347	1,459	0	0	0	0

2:30 PM	0	0	0	0	0	13	0	44	0	0	109	33	0	48	136	0	383	1,513	0	0	0	0
2:45 PM	0	0	0	0	0	17	0	33	0	0	111	33	0	40	124	0	358	1,632	0	0	0	0
3:00 PM	0	0	0	0	0	18	0	32	1	0	107	43	2	48	120	0	371	1,727	0	0	0	0
3:15 PM	0	0	0	0	0	26	0	33	0	0	121	30	1	44	146	0	401	1,738	0	0	0	0
3:30 PM	0	0	0	0	0	37	0	82	0	0	118	12	0	61	192	0	502	1,793	0	0	0	0
3:45 PM	0	0	0	0	0	25	0	39	0	0	128	17	0	45	199	0	453	1,758	0	0	0	0
4:00 PM	0	0	0	0	0	11	0	41	0	0	142	23	1	48	116	0	382	1,741	0	0	0	0
4:15 PM	0	0	0	0	0	28	0	44	0	0	157	31	1	47	148	0	456	1,845	0	0	0	0
4:30 PM	0	0	0	0	0	21	0	26	0	0	171	26	0	44	179	0	467	1,878	0	0	0	0
4:45 PM	0	0	0	0	0	22	0	42	0	0	165	27	1	36	143	0	436	1,894	0	0	0	0
5:00 PM	0	0	0	0	0	20	0	51	1	0	175	21	0	36	182	0	486	1,901	0	0	0	0
5:15 PM	0	0	0	0	0	17	0	43	0	0	184	33	0	36	176	0	489		0	0	0	0
5:30 PM	0	0	0	0	0	23	0	46	0	0	171	41	0	54	148	0	483		0	0	0	0
5:45 PM	0	0	0	0	0	32	0	39	0	0	142	42	0	43	145	0	443		0	0	0	0

Peak Rolling Hour Flow Rates

	Eastbound				Westbound				Northbound				Southbound				
Vehicle Type	U-Turn	Left	Thru	Right	U-Turn	Left	Thru	Right	U-Turn	Left	Thru	Right	U-Turn	Left	Thru	Right	Total
Articulated Trucks	0	0	0	0	0	0	0	0	0	0	0	0	0	0	0	0	0
Lights	0	0	0	0	0	74	0	256	0	0	808	165	11	148	589	0	2,051
Mediums	0	0	0	0	0	0	0	2	0	0	9	3	0	13	16	0	43
Total	0	0	0	0	0	74	0	258	0	0	817	168	11	161	605	0	2,094


Heavy Vehicle Percentage and Peak Hour Factor

	Eastbound				Westbound				Northbound				Southbound				
	U-Turn	Left	Thru	Right	U-Turn	Left	Thru	Right	U-Turn	Left	Thru	Right	U-Turn	Left	Thru	Right	Total
Heavy Vehicle %		0.0%				0.6%				1.2%				3.7%			2.1%
Heavy Vehicle %	0.0%	0.0%	0.0%	0.0%	0.0%	0.0%	0.0%	0.8%	0.0%	0.0%	1.1%	1.8%	0.0%	8.1%	2.6%	0.0%	2.1%
Peak Hour Factor		0.00				0.89				0.94				0.85			0.96
Peak Hour Factor	0.00	0.00	0.00	0.00	0.00	0.72	0.00	0.92	0.25	0.00	0.92	0.71	0.75	0.82	0.93	0.00	0.96


ALL TRAFFIC DATA SERVICES
(303) 216-2439
www.alltrafficdata.net

Location: 1 SPOUT SPRINGS RD & CHEROKEE BLUFF HIGH SCHOOL AM
Date: Thursday, August 27, 2026
Peak Hour: 07:15 AM - 08:15 AM
Peak 15-Minutes: 07:30 AM - 07:45 AM


Peak Hour - Motorized Vehicles

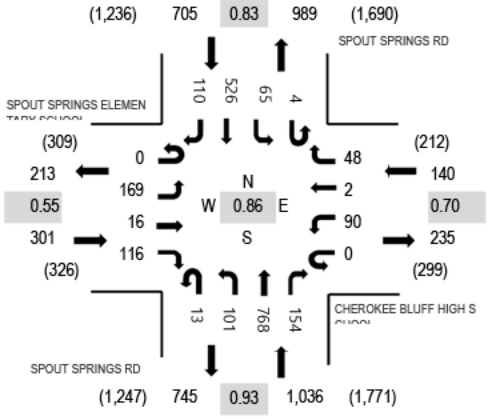

Peak Hour - Bicycles

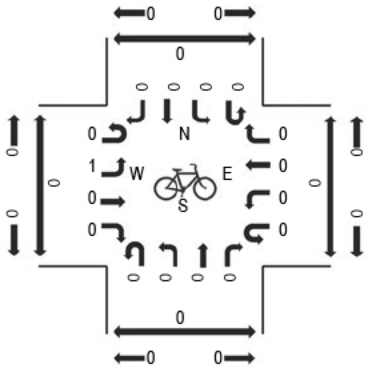

Peak Hour - Pedestrians

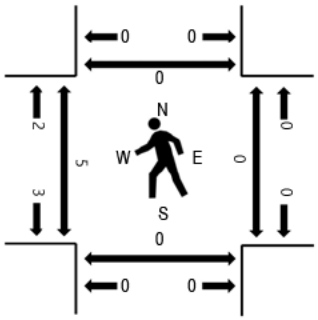

Note: Total study counts contained in parentheses.

Traffic Counts - Motorized Vehicles

Interval Start Time	SPOUT SPRINGS ELEMENTARY SCHOOL Eastbound				CHEROKEE BLUFF HIGH SCHOOL Westbound				SPOUT SPRINGS RD Northbound				SPOUT SPRINGS RD Southbound					Rolling Hour	Pedestrian Crossings			
	U-Turn	Left	Thru	Right	U-Turn	Left	Thru	Right	U-Turn	Left	Thru	Right	U-Turn	Left	Thru	Right	Total		West	East	South	North
7:00 AM	0	4	1	2	0	0	0	0	1	28	152	2	3	6	91	43	333	2,039	0	1	0	0
7:15 AM	0	71	7	59	0	17	1	2	1	57	179	3	1	8	100	57	563	2,182	0	0	0	0
7:30 AM	0	75	8	46	0	7	1	6	2	34	219	23	2	19	145	46	633	2,025	0	0	0	0
7:45 AM	0	18	1	9	0	26	0	17	3	9	209	53	1	22	138	4	510	1,712	2	0	0	0
8:00 AM	0	5	0	2	0	40	0	23	7	1	161	75	0	16	143	3	476	1,506	3	0	0	0
8:15 AM	0	4	0	1	0	31	0	25	3	1	167	28	0	5	140	1	406		1	0	0	0
8:30 AM	0	5	0	2	0	5	0	6	0	1	169	8	0	2	116	6	320		0	0	0	0
8:45 AM	0	4	1	1	0	2	0	3	1	7	159	8	0	3	106	9	304		0	0	0	0

Peak Rolling Hour Flow Rates

Vehicle Type	Eastbound				Westbound				Northbound				Southbound				Total
	U-Turn	Left	Thru	Right	U-Turn	Left	Thru	Right	U-Turn	Left	Thru	Right	U-Turn	Left	Thru	Right	
Articulated Trucks	0	0	0	0	0	0	0	0	0	0	0	0	0	0	0	0	0
Lights	0	163	15	115	0	80	2	44	12	101	762	150	4	65	512	110	2,135
Mediums	0	6	1	1	0	10	0	4	1	0	6	4	0	0	14	0	47
Total	0	169	16	116	0	90	2	48	13	101	768	154	4	65	526	110	2,182


Heavy Vehicle Percentage and Peak Hour Factor

	Eastbound				Westbound				Northbound				Southbound				Total
	U-Turn	Left	Thru	Right	U-Turn	Left	Thru	Right	U-Turn	Left	Thru	Right	U-Turn	Left	Thru	Right	
Heavy Vehicle %		2.7%				10.0%				1.1%				2.0%			2.2%
Heavy Vehicle %	0.0%	3.6%	6.3%	0.9%	0.0%	11.1%	0.0%	8.3%	7.7%	0.0%	0.8%	2.6%	0.0%	0.0%	2.7%	0.0%	2.2%
Peak Hour Factor		0.55				0.70				0.93				0.83			0.86
Peak Hour Factor	0.00	0.56	0.53	0.49	0.00	0.65	0.50	0.71	0.54	0.56	0.88	0.60	0.58	0.74	0.98	0.66	0.86


ALL TRAFFIC DATA SERVICES
(303) 216-2439
www.alltrafficdata.net

Location: 2 SPOUT SPRINGS RD & UNION CIR AM
Date: Thursday, August 27, 2026
Peak Hour: 07:15 AM - 08:15 AM
Peak 15-Minutes: 07:45 AM - 08:00 AM


Peak Hour - Motorized Vehicles

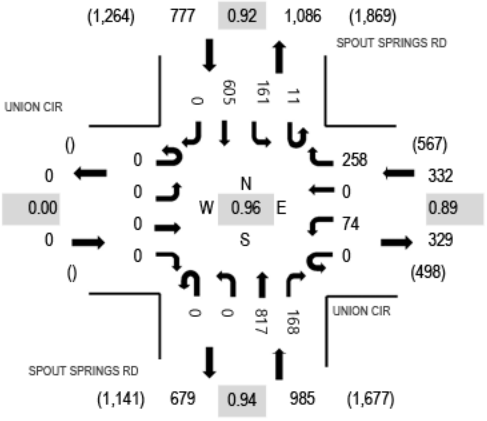

Peak Hour - Bicycles

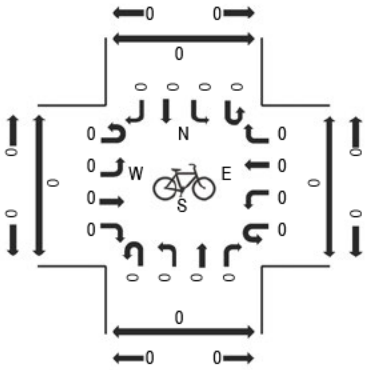

Peak Hour - Pedestrians

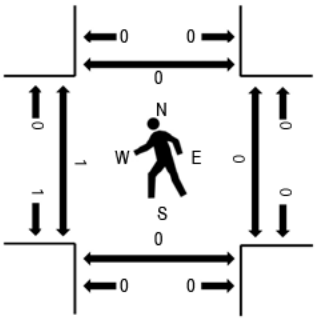

Note: Total study counts contained in parentheses.

Traffic Counts - Motorized Vehicles

Interval Start Time	UNION CIR Eastbound				UNION CIR Westbound				SPOUT SPRINGS RD Northbound				SPOUT SPRINGS RD Southbound					Rolling Hour	Pedestrian Crossings			
	U-Turn	Left	Thru	Right	U-Turn	Left	Thru	Right	U-Turn	Left	Thru	Right	U-Turn	Left	Thru	Right	Total		West	East	South	North
7:00 AM	0	0	0	0	0	12	0	50	0	0	155	16	1	13	62	0	309	1,880	0	0	0	0
7:15 AM	0	0	0	0	0	7	0	42	0	0	216	32	4	35	147	0	483	2,094	0	0	0	0
7:30 AM	0	0	0	0	0	15	0	71	0	0	221	22	3	42	167	0	541	2,037	0	0	0	0
7:45 AM	0	0	0	0	0	23	0	74	0	0	202	59	4	47	138	0	547	1,828	0	0	0	0
8:00 AM	0	0	0	0	0	29	0	71	0	0	178	55	0	37	153	0	523	1,628	1	0	0	0
8:15 AM	0	0	0	0	0	16	0	55	0	0	151	23	0	31	150	0	426		2	0	0	0
8:30 AM	0	0	0	0	0	15	0	37	0	0	139	20	0	24	97	0	332		0	0	0	0
8:45 AM	0	0	0	0	0	19	0	31	0	0	164	24	0	18	91	0	347		0	0	0	0

Peak Rolling Hour Flow Rates

Vehicle Type	Eastbound				Westbound				Northbound				Southbound				Total
	U-Turn	Left	Thru	Right	U-Turn	Left	Thru	Right	U-Turn	Left	Thru	Right	U-Turn	Left	Thru	Right	
Articulated Trucks	0	0	0	0	0	0	0	0	0	0	0	0	0	0	0	0	0
Lights	0	0	0	0	0	74	0	256	0	0	808	165	11	148	589	0	2,051
Mediums	0	0	0	0	0	0	0	2	0	0	9	3	0	13	16	0	43
Total	0	0	0	0	0	74	0	258	0	0	817	168	11	161	605	0	2,094

Heavy Vehicle Percentage and Peak Hour Factor

	Eastbound				Westbound				Northbound				Southbound				Total
	U-Turn	Left	Thru	Right	U-Turn	Left	Thru	Right	U-Turn	Left	Thru	Right	U-Turn	Left	Thru	Right	
Heavy Vehicle %		0.0%				0.6%				1.2%				3.7%			2.1%
Heavy Vehicle %	0.0%	0.0%	0.0%	0.0%	0.0%	0.0%	0.0%	0.8%	0.0%	0.0%	1.1%	1.8%	0.0%	8.1%	2.6%	0.0%	2.1%
Peak Hour Factor		0.00				0.89				0.94				0.92			0.96
Peak Hour Factor	0.00	0.00	0.00	0.00	0.00	0.72	0.00	0.92	0.00	0.00	0.92	0.71	0.75	0.86	0.91	0.00	0.96

ALL TRAFFIC DATA SERVICES

(303) 216-2439

www.alltrafficdata.net


Location: 1 SPOUT SPRINGS RD & CHEROKEE BLUFF HIGH SCHOOL PM

Date: Thursday, August 27, 2026


Peak Hour: 05:00 PM - 06:00 PM

Peak 15-Minutes: 05:00 PM - 05:15 PM


Peak Hour - Motorized Vehicles

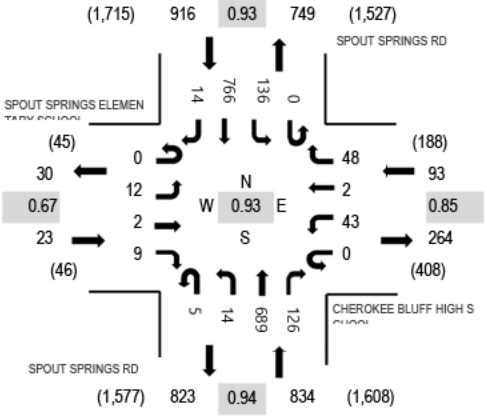

Peak Hour - Bicycles

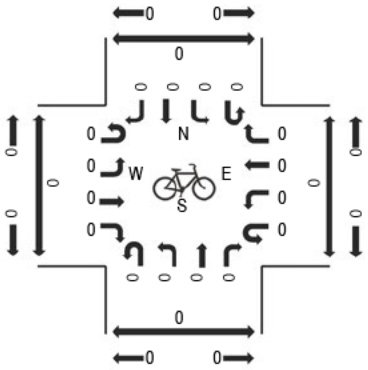

Peak Hour - Pedestrians

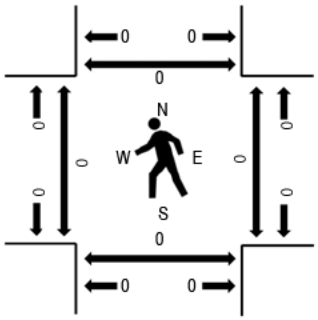

Note: Total study counts contained in parentheses.

Traffic Counts - Motorized Vehicles

Interval Start Time	SPOUT SPRINGS ELEMENTARY SCHOOL Eastbound				CHEROKEE BLUFF HIGH SCHOOL Westbound				SPOUT SPRINGS RD Northbound				SPOUT SPRINGS RD Southbound					Rolling Hour	Pedestrian Crossings			
	U-Turn	Left	Thru	Right	U-Turn	Left	Thru	Right	U-Turn	Left	Thru	Right	U-Turn	Left	Thru	Right	Total		West	East	South	North
4:00 PM	0	3	0	1	0	11	0	15	0	0	179	8	0	11	156	1	385	1,691	0	0	0	0
4:15 PM	0	4	0	5	0	10	0	11	0	0	183	12	0	14	175	4	418	1,806	0	0	0	0
4:30 PM	0	6	0	1	0	18	0	10	0	0	183	14	0	25	200	7	464	1,856	1	0	0	0
4:45 PM	0	3	0	0	0	7	0	13	0	0	168	27	0	33	170	3	424	1,864	0	0	0	0
5:00 PM	0	3	0	1	0	11	0	12	1	1	193	31	0	29	212	6	500	1,866	0	0	0	0
5:15 PM	0	4	2	3	0	5	0	7	0	7	176	37	0	30	193	4	468		0	0	0	0
5:30 PM	0	4	0	4	0	16	2	15	4	3	173	31	0	40	178	2	472		0	0	0	0
5:45 PM	0	1	0	1	0	11	0	14	0	3	147	27	0	37	183	2	426		0	0	0	0

Peak Rolling Hour Flow Rates

Vehicle Type	Eastbound				Westbound				Northbound				Southbound				Total
	U-Turn	Left	Thru	Right	U-Turn	Left	Thru	Right	U-Turn	Left	Thru	Right	U-Turn	Left	Thru	Right	
Articulated Trucks	0	0	0	0	0	0	0	0	0	0	0	0	0	0	0	0	0
Lights	0	12	2	9	0	43	2	48	5	14	684	125	0	136	764	14	1,858
Mediums	0	0	0	0	0	0	0	0	0	0	5	1	0	0	2	0	8
Total	0	12	2	9	0	43	2	48	5	14	689	126	0	136	766	14	1,866


Heavy Vehicle Percentage and Peak Hour Factor

	Eastbound				Westbound				Northbound				Southbound				Total
	U-Turn	Left	Thru	Right	U-Turn	Left	Thru	Right	U-Turn	Left	Thru	Right	U-Turn	Left	Thru	Right	
Heavy Vehicle %		0.0%				0.0%				0.7%				0.2%			0.4%
Heavy Vehicle %	0.0%	0.0%	0.0%	0.0%	0.0%	0.0%	0.0%	0.0%	0.0%	0.0%	0.7%	0.8%	0.0%	0.0%	0.3%	0.0%	0.4%
Peak Hour Factor		0.67				0.85				0.94				0.93			0.93
Peak Hour Factor	0.00	0.67	0.25	0.56	0.00	0.64	0.25	0.82	0.31	0.50	0.94	0.85	0.00	0.85	0.91	0.71	0.93


ALL TRAFFIC DATA SERVICES
(303) 216-2439
www.alltrafficdata.net

Location: 2 SPOUT SPRINGS RD & UNION CIR PM
Date: Thursday, August 27, 2026
Peak Hour: 05:00 PM - 06:00 PM
Peak 15-Minutes: 05:15 PM - 05:30 PM


Peak Hour - Motorized Vehicles

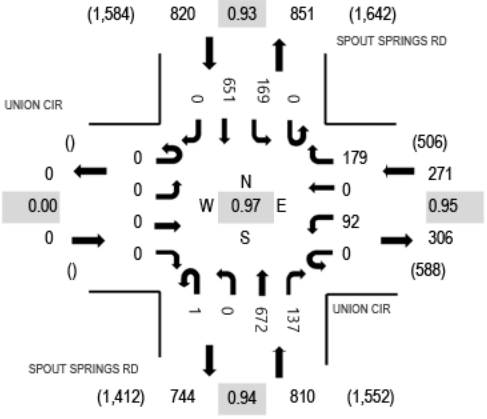

Peak Hour - Bicycles

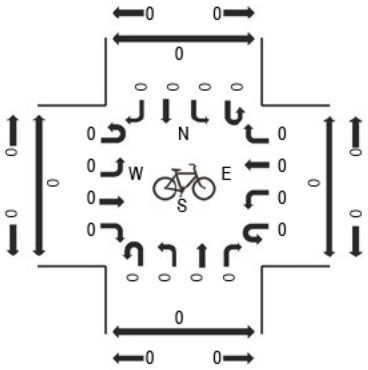

Peak Hour - Pedestrians

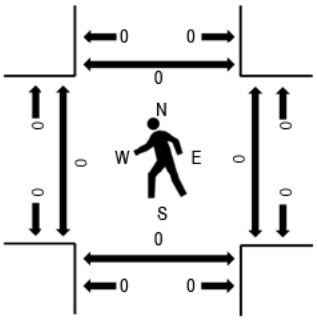

Note: Total study counts contained in parentheses.

Traffic Counts - Motorized Vehicles

Interval Start Time	UNION CIR Eastbound				UNION CIR Westbound				SPOUT SPRINGS RD Northbound				SPOUT SPRINGS RD Southbound					Rolling Hour	Pedestrian Crossings			
	U-Turn	Left	Thru	Right	U-Turn	Left	Thru	Right	U-Turn	Left	Thru	Right	U-Turn	Left	Thru	Right	Total		West	East	South	North
4:00 PM	0	0	0	0	0	11	0	41	0	0	142	23	1	48	116	0	382	1,741	0	0	0	0
4:15 PM	0	0	0	0	0	28	0	44	0	0	157	31	1	47	148	0	456	1,845	0	0	0	0
4:30 PM	0	0	0	0	0	21	0	26	0	0	171	26	0	44	179	0	467	1,878	0	0	0	0
4:45 PM	0	0	0	0	0	22	0	42	0	0	165	27	1	36	143	0	436	1,894	0	0	0	0
5:00 PM	0	0	0	0	0	20	0	51	1	0	175	21	0	36	182	0	486	1,901	0	0	0	0
5:15 PM	0	0	0	0	0	17	0	43	0	0	184	33	0	36	176	0	489		0	0	0	0
5:30 PM	0	0	0	0	0	23	0	46	0	0	171	41	0	54	148	0	483		0	0	0	0
5:45 PM	0	0	0	0	0	32	0	39	0	0	142	42	0	43	145	0	443		0	0	0	0

Peak Rolling Hour Flow Rates

Vehicle Type	Eastbound				Westbound				Northbound				Southbound				Total
	U-Turn	Left	Thru	Right	U-Turn	Left	Thru	Right	U-Turn	Left	Thru	Right	U-Turn	Left	Thru	Right	
Articulated Trucks	0	0	0	0	0	0	0	0	0	0	1	0	0	0	0	0	1
Lights	0	0	0	0	0	92	0	176	1	0	670	134	0	168	649	0	1,890
Mediums	0	0	0	0	0	0	0	3	0	0	1	3	0	1	2	0	10
Total	0	0	0	0	0	92	0	179	1	0	672	137	0	169	651	0	1,901


Heavy Vehicle Percentage and Peak Hour Factor


	Eastbound				Westbound				Northbound				Southbound				Total
	U-Turn	Left	Thru	Right	U-Turn	Left	Thru	Right	U-Turn	Left	Thru	Right	U-Turn	Left	Thru	Right	
Heavy Vehicle %		0.0%				1.1%				0.6%				0.4%			0.6%
Heavy Vehicle %	0.0%	0.0%	0.0%	0.0%	0.0%	0.0%	0.0%	1.7%	0.0%	0.0%	0.3%	2.2%	0.0%	0.6%	0.3%	0.0%	0.6%
Peak Hour Factor		0.00				0.95				0.94				0.93			0.97
Peak Hour Factor	0.00	0.00	0.00	0.00	0.00	0.72	0.00	0.89	0.25	0.00	0.94	0.82	0.75	0.91	0.93	0.00	0.97

Vehicle Volume Report - Hourly

Site Description: Spout Springs Road south of Union Circle
Site Number: 1
Start Date: 08/27/2026
End Date: 08/27/2026

Time	Monday 8/31/26			Tuesday 9/1/26			Wednesday 9/2/26			Thursday 8/27/26			Friday 8/28/26			Saturday 8/29/26			Sunday 8/30/26			3 Day Avg Tue-Thu		5 Day Avg Mon-Fri		7 Day Avg Mon-Sun	
	NB	SB	Total	NB	SB	Total	NB	SB	Total	NB	SB	Total	NB	SB	Total	NB	SB	Total	NB	SB	Total	NB	SB	NB	SB	NB	SB
12:00 AM	-	-	-	-	-	-	-	-	-	22	33	55	-	-	-	-	-	-	-	-	-	-	-	-	-	-	-
1:00 AM	-	-	-	-	-	-	-	-	-	10	23	33	-	-	-	-	-	-	-	-	-	-	-	-	-	-	-
2:00 AM	-	-	-	-	-	-	-	-	-	11	14	25	-	-	-	-	-	-	-	-	-	-	-	-	-	-	-
3:00 AM	-	-	-	-	-	-	-	-	-	18	24	42	-	-	-	-	-	-	-	-	-	-	-	-	-	-	-
4:00 AM	-	-	-	-	-	-	-	-	-	61	50	111	-	-	-	-	-	-	-	-	-	-	-	-	-	-	-
5:00 AM	-	-	-	-	-	-	-	-	-	182	116	298	-	-	-	-	-	-	-	-	-	-	-	-	-	-	-
6:00 AM	-	-	-	-	-	-	-	-	-	434	259	693	-	-	-	-	-	-	-	-	-	-	-	-	-	-	-
7:00 AM	-	-	-	-	-	-	-	-	-	890	553	1443	-	-	-	-	-	-	-	-	-	-	-	-	-	-	-
8:00 AM	-	-	-	-	-	-	-	-	-	721	543	1264	-	-	-	-	-	-	-	-	-	-	-	-	-	-	-
9:00 AM	-	-	-	-	-	-	-	-	-	545	415	960	-	-	-	-	-	-	-	-	-	-	-	-	-	-	-
10:00 AM	-	-	-	-	-	-	-	-	-	464	425	889	-	-	-	-	-	-	-	-	-	-	-	-	-	-	-
11:00 AM	-	-	-	-	-	-	-	-	-	478	489	967	-	-	-	-	-	-	-	-	-	-	-	-	-	-	-
12:00 PM	-	-	-	-	-	-	-	-	-	551	506	1057	-	-	-	-	-	-	-	-	-	-	-	-	-	-	-
1:00 PM	-	-	-	-	-	-	-	-	-	476	534	1010	-	-	-	-	-	-	-	-	-	-	-	-	-	-	-
2:00 PM	-	-	-	-	-	-	-	-	-	544	557	1101	-	-	-	-	-	-	-	-	-	-	-	-	-	-	-
3:00 PM	-	-	-	-	-	-	-	-	-	566	750	1316	-	-	-	-	-	-	-	-	-	-	-	-	-	-	-
4:00 PM	-	-	-	-	-	-	-	-	-	719	647	1366	-	-	-	-	-	-	-	-	-	-	-	-	-	-	-
5:00 PM	-	-	-	-	-	-	-	-	-	782	733	1515	-	-	-	-	-	-	-	-	-	-	-	-	-	-	-
6:00 PM	-	-	-	-	-	-	-	-	-	579	626	1205	-	-	-	-	-	-	-	-	-	-	-	-	-	-	-
7:00 PM	-	-	-	-	-	-	-	-	-	426	733	1159	-	-	-	-	-	-	-	-	-	-	-	-	-	-	-
8:00 PM	-	-	-	-	-	-	-	-	-	286	460	746	-	-	-	-	-	-	-	-	-	-	-	-	-	-	-
9:00 PM	-	-	-	-	-	-	-	-	-	183	245	428	-	-	-	-	-	-	-	-	-	-	-	-	-	-	-
10:00 PM	-	-	-	-	-	-	-	-	-	103	110	213	-	-	-	-	-	-	-	-	-	-	-	-	-	-	-
11:00 PM	-	-	-	-	-	-	-	-	-	49	72	121	-	-	-	-	-	-	-	-	-	-	-	-	-	-	-
6:00 AM - 9:00 AM	-	-	-	-	-	-	-	-	-	2045	1355	3400	-	-	-	-	-	-	-	-	-	-	-	-	-	-	-
3:00 PM - 6:00 PM	-	-	-	-	-	-	-	-	-	2067	2130	4197	-	-	-	-	-	-	-	-	-	-	-	-	-	-	-
6:00 AM - 7:00 PM	-	-	-	-	-	-	-	-	-	7749	7037	14786	-	-	-	-	-	-	-	-	-	-	-	-	-	-	-
12:00 AM - 12:00 AM	-	-	-	-	-	-	-	-	-	9100	8917	18017	-	-	-	-	-	-	-	-	-	-	-	-	-	-	-
Percent	-	-	-	-	-	-	-	-	-	*50.5%*	*49.5%*	*100.0%*	-	-	-	-	-	-	-	-	-	-	-	-	-	-	-
AM Peak	-	-		-	-		-	-		7:00 AM	8:00 AM		-	-		-	-		-	-							
PM Peak	-	-		-	-		-	-		5:00 PM	6:00 PM		-	-		-	-		-	-							

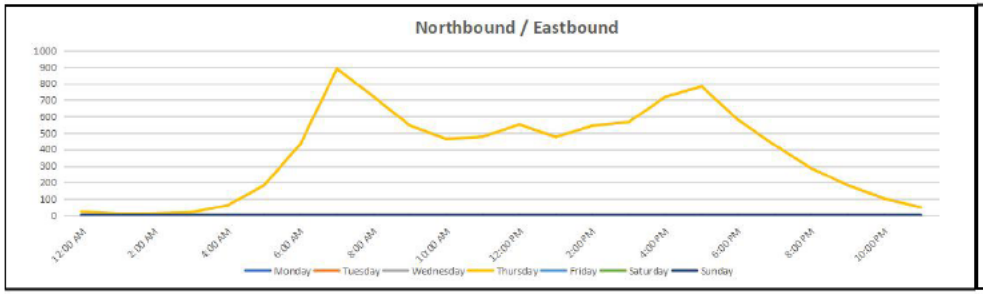

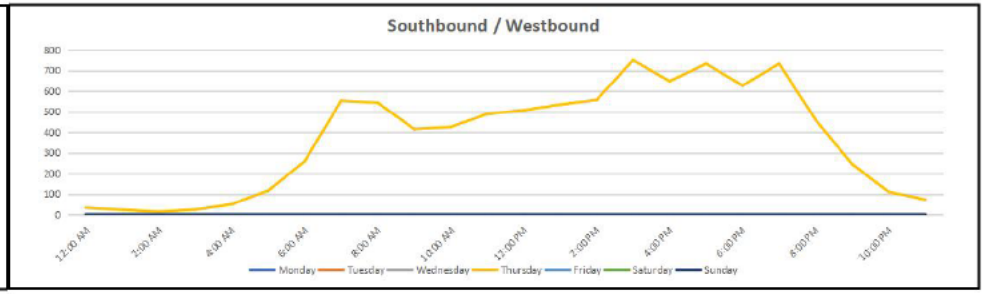

Vehicle Classification Report - Hourly

Site Description: Spout Springs Road south of Union Circle
Site Number: 1
Start Date: 08/27/2026
End Date: 08/27/2026

FHWA Vehicle Classification	
Class 1 - Motorcycles	Class 8 - Four or Fewer Axle Single-Trailer Trucks
Class 2 - Passenger Cars	Class 9 - Five-Axle Single-Trailer Trucks
Class 3 - Other Two-Axle, Four-Tire Single Unit Vehicles	Class 10 - Six or More Axle Single-Trailer Trucks
Class 4 - Buses	Class 11 - Five or fewer Axle Multi-Trailer Trucks
Class 5 - Two-Axle, Six-Tire, Single-Unit Trucks	Class 12 - Six-Axle Multi-Trailer Trucks
Class 6 - Three-Axle Single-Unit Trucks	Class 13 - Seven or More Axle Multi-Trailer Trucks
Class 7 - Four or More Axle Single-Unit Trucks	

		FHWA Vehicle Classification - Total Study												
	Total	**1**	**2**	**3**	**4**	**5**	**6**	**7**	**8**	**9**	**10**	**11**	**12**	**13**
Northbound	9100	16	7464	1380	64	60	33	48	19	10	3	0	0	3
Percent	*100.0%*	*0.2%*	*82.0%*	*15.2%*	*0.7%*	*0.7%*	*0.4%*	*0.5%*	*0.2%*	*0.1%*	*0.0%*	*0.0%*	*0.0%*	*0.0%*
Southbound	8917	15	7642	1078	50	44	30	36	9	5	2	1	0	5
Percent	*100.0%*	*0.2%*	*85.7%*	*12.1%*	*0.6%*	*0.5%*	*0.3%*	*0.4%*	*0.1%*	*0.1%*	*0.0%*	*0.0%*	*0.0%*	*0.1%*
Total	18017	31	15106	2458	114	104	63	84	28	15	5	1	0	8
Percent	*100.0%*	*0.2%*	*83.8%*	*13.6%*	*0.6%*	*0.6%*	*0.3%*	*0.5%*	*0.2%*	*0.1%*	*0.0%*	*0.0%*	*0.0%*	*0.0%*

Site Description: Spout Springs Road south of Union Circle
Site Number: 1
Start Date: 08/27/2026
End Date: 08/27/2026

Vehicle Classification Report (Northbound - 08/27/2026)

Thursday		Northbound												
		Classes												
	Total	1	2	3	4	5	6	7	8	9	10	11	12	13
8/27/26														
12:00 AM	22	0	20	2	0	0	0	0	0	0	0	0	0	0
1:00 AM	10	0	10	0	0	0	0	0	0	0	0	0	0	0
2:00 AM	11	0	10	1	0	0	0	0	0	0	0	0	0	0
3:00 AM	18	0	17	1	0	0	0	0	0	0	0	0	0	0
4:00 AM	61	0	53	6	1	0	0	0	0	1	0	0	0	0
5:00 AM	182	2	143	33	1	1	0	0	0	1	0	0	0	1
6:00 AM	434	0	366	61	4	2	0	0	1	0	0	0	0	0
7:00 AM	890	0	722	140	12	5	2	6	1	1	1	0	0	0
8:00 AM	721	1	596	102	4	5	7	3	2	0	0	0	0	1
9:00 AM	545	2	443	83	3	3	5	2	2	2	0	0	0	0
10:00 AM	464	0	369	82	1	3	3	5	0	1	0	0	0	0
11:00 AM	478	0	373	90	6	3	3	1	1	0	1	0	0	0
12:00 PM	551	0	430	104	1	5	1	7	2	0	1	0	0	0
1:00 PM	476	1	389	72	0	5	5	4	0	0	0	0	0	0
2:00 PM	544	1	437	87	13	3	0	2	1	0	0	0	0	0
3:00 PM	566	2	468	77	7	5	2	3	1	1	0	0	0	0
4:00 PM	719	1	592	101	10	7	2	4	1	1	0	0	0	0
5:00 PM	782	1	644	123	1	8	0	2	1	1	0	0	0	1
6:00 PM	579	1	487	79	0	3	2	5	2	0	0	0	0	0
7:00 PM	426	0	357	62	0	2	1	1	3	0	0	0	0	0
8:00 PM	286	2	248	33	0	0	0	2	1	0	0	0	0	0
9:00 PM	183	1	155	25	0	0	0	1	0	1	0	0	0	0
10:00 PM	103	1	91	11	0	0	0	0	0	0	0	0	0	0
11:00 PM	49	0	44	5	0	0	0	0	0	0	0	0	0	0
6:00 AM - 9:00 AM	2045	1	1684	303	20	12	9	9	4	1	1	0	0	1
3:00 PM - 6:00 PM	2067	4	1704	301	18	20	4	9	3	3	0	0	0	1
6:00 AM - 7:00 PM	7749	10	6316	1201	62	57	32	44	15	7	3	0	0	2
12:00 AM - 12:00 AM	9100	16	7464	1380	64	60	33	48	19	10	3	0	0	3
Percent	*100%*	*0.2%*	*82.0%*	*15.2%*	*0.7%*	*0.7%*	*0.4%*	*0.5%*	*0.2%*	*0.1%*	*0.0%*	*0.0%*	*0.0%*	*0.0%*

Site Description: Spout Springs Road south of Union Circle
Site Number: 1
Start Date: 08/27/2026
End Date: 08/27/2026


Vehicle Classification Report (Southbound - 08/27/2026)


Thursday		Southbound												
		Classes												
	Total	1	2	3	4	5	6	7	8	9	10	11	12	13
8/27/26														
12:00 AM	33	1	29	2	0	0	1	0	0	0	0	0	0	0
1:00 AM	23	0	23	0	0	0	0	0	0	0	0	0	0	0
2:00 AM	14	0	11	2	0	1	0	0	0	0	0	0	0	0
3:00 AM	24	0	23	1	0	0	0	0	0	0	0	0	0	0
4:00 AM	50	0	41	9	0	0	0	0	0	0	0	0	0	0
5:00 AM	116	1	96	17	0	1	0	0	0	1	0	0	0	0
6:00 AM	259	1	199	47	8	3	1	0	0	0	0	0	0	0
7:00 AM	553	0	482	52	5	2	3	6	1	0	1	0	0	1
8:00 AM	543	0	461	67	1	4	4	3	1	0	1	0	0	1
9:00 AM	415	1	343	54	5	4	8	0	0	0	0	0	0	0
10:00 AM	425	1	364	51	3	2	2	2	0	0	0	0	0	0
11:00 AM	489	2	410	68	2	1	1	2	0	2	0	0	0	1
12:00 PM	506	1	435	62	1	2	2	0	1	1	0	1	0	0
1:00 PM	534	1	442	79	4	7	0	1	0	0	0	0	0	0
2:00 PM	557	0	471	65	7	4	3	6	0	1	0	0	0	0
3:00 PM	750	1	666	64	8	3	1	5	2	0	0	0	0	0
4:00 PM	647	0	572	64	3	2	0	5	1	0	0	0	0	0
5:00 PM	733	1	642	83	0	4	2	0	1	0	0	0	0	0
6:00 PM	626	0	534	85	1	1	1	3	0	0	0	0	0	1
7:00 PM	733	1	621	103	0	3	1	2	1	0	0	0	0	1
8:00 PM	460	2	394	60	2	0	0	1	1	0	0	0	0	0
9:00 PM	245	1	222	22	0	0	0	0	0	0	0	0	0	0
10:00 PM	110	0	95	15	0	0	0	0	0	0	0	0	0	0
11:00 PM	72	0	66	6	0	0	0	0	0	0	0	0	0	0
6:00 AM - 9:00 AM	1355	1	1142	166	14	9	8	9	2	0	2	0	0	2
3:00 PM - 6:00 PM	2130	2	1880	211	11	9	3	10	4	0	0	0	0	0
6:00 AM - 7:00 PM	7037	9	6021	841	48	39	28	33	7	4	2	1	0	4
12:00 AM - 12:00 AM	8917	15	7642	1078	50	44	30	36	9	5	2	1	0	5
Percent	*100%*	*0.2%*	*85.7%*	*12.1%*	*0.6%*	*0.5%*	*0.3%*	*0.4%*	*0.1%*	*0.1%*	*0.0%*	*0.0%*	*0.0%*	*0.1%*

Vehicle Volume Report - Hourly

Site Description: Union Circle east of Spout Springs Road
Site Number: 2
Start Date: 08/27/2026
End Date: 08/27/2026

Time	Monday 8/31/26			Tuesday 9/1/26			Wednesday 9/2/26			Thursday 8/27/26			Friday 8/28/26			Saturday 8/29/26			Sunday 8/30/26			3 Day Avg Tue-Thu		5 Day Avg Mon-Fri		7 Day Avg Mon-Sun	
	EB	WB	Total	EB	WB	Total	EB	WB	Total	EB	WB	Total	EB	WB	Total	EB	WB	Total	EB	WB	Total	EB	WB	EB	WB	EB	WB
12:00 AM	-	-	-	-	-	-	-	-	-	10	9	19	-	-	-	-	-	-	-	-	-	-	-	-	-	-	-
1:00 AM	-	-	-	-	-	-	-	-	-	6	1	7	-	-	-	-	-	-	-	-	-	-	-	-	-	-	-
2:00 AM	-	-	-	-	-	-	-	-	-	7	5	12	-	-	-	-	-	-	-	-	-	-	-	-	-	-	-
3:00 AM	-	-	-	-	-	-	-	-	-	5	9	14	-	-	-	-	-	-	-	-	-	-	-	-	-	-	-
4:00 AM	-	-	-	-	-	-	-	-	-	8	29	37	-	-	-	-	-	-	-	-	-	-	-	-	-	-	-
5:00 AM	-	-	-	-	-	-	-	-	-	32	64	96	-	-	-	-	-	-	-	-	-	-	-	-	-	-	-
6:00 AM	-	-	-	-	-	-	-	-	-	82	160	242	-	-	-	-	-	-	-	-	-	-	-	-	-	-	-
7:00 AM	-	-	-	-	-	-	-	-	-	270	284	554	-	-	-	-	-	-	-	-	-	-	-	-	-	-	-
8:00 AM	-	-	-	-	-	-	-	-	-	234	248	482	-	-	-	-	-	-	-	-	-	-	-	-	-	-	-
9:00 AM	-	-	-	-	-	-	-	-	-	158	187	345	-	-	-	-	-	-	-	-	-	-	-	-	-	-	-
10:00 AM	-	-	-	-	-	-	-	-	-	135	149	284	-	-	-	-	-	-	-	-	-	-	-	-	-	-	-
11:00 AM	-	-	-	-	-	-	-	-	-	121	158	279	-	-	-	-	-	-	-	-	-	-	-	-	-	-	-
12:00 PM	-	-	-	-	-	-	-	-	-	163	150	313	-	-	-	-	-	-	-	-	-	-	-	-	-	-	-
1:00 PM	-	-	-	-	-	-	-	-	-	152	179	331	-	-	-	-	-	-	-	-	-	-	-	-	-	-	-
2:00 PM	-	-	-	-	-	-	-	-	-	263	219	482	-	-	-	-	-	-	-	-	-	-	-	-	-	-	-
3:00 PM	-	-	-	-	-	-	-	-	-	299	290	589	-	-	-	-	-	-	-	-	-	-	-	-	-	-	-
4:00 PM	-	-	-	-	-	-	-	-	-	265	244	509	-	-	-	-	-	-	-	-	-	-	-	-	-	-	-
5:00 PM	-	-	-	-	-	-	-	-	-	287	267	554	-	-	-	-	-	-	-	-	-	-	-	-	-	-	-
6:00 PM	-	-	-	-	-	-	-	-	-	229	223	452	-	-	-	-	-	-	-	-	-	-	-	-	-	-	-
7:00 PM	-	-	-	-	-	-	-	-	-	232	203	435	-	-	-	-	-	-	-	-	-	-	-	-	-	-	-
8:00 PM	-	-	-	-	-	-	-	-	-	153	134	287	-	-	-	-	-	-	-	-	-	-	-	-	-	-	-
9:00 PM	-	-	-	-	-	-	-	-	-	110	62	172	-	-	-	-	-	-	-	-	-	-	-	-	-	-	-
10:00 PM	-	-	-	-	-	-	-	-	-	62	27	89	-	-	-	-	-	-	-	-	-	-	-	-	-	-	-
11:00 PM	-	-	-	-	-	-	-	-	-	33	19	52	-	-	-	-	-	-	-	-	-	-	-	-	-	-	-
6:00 AM - 9:00 AM	-	-	-	-	-	-	-	-	-	586	692	1278	-	-	-	-	-	-	-	-	-	-	-	-	-	-	-
3:00 PM - 6:00 PM	-	-	-	-	-	-	-	-	-	851	801	1652	-	-	-	-	-	-	-	-	-	-	-	-	-	-	-
6:00 AM - 7:00 PM	-	-	-	-	-	-	-	-	-	2658	2758	5416	-	-	-	-	-	-	-	-	-	-	-	-	-	-	-
12:00 AM - 12:00 AM	-	-	-	-	-	-	-	-	-	3316	3320	6636	-	-	-	-	-	-	-	-	-	-	-	-	-	-	-
Percent	-	-	-	-	-	-	-	-	-	*50.0%*	*50.0%*	*100.0%*	-	-	-	-	-	-	-	-	-	-	-	-	-	-	-
AM Peak	-	-		-	-		-	-		7:00 AM	8:00 AM		-	-		-	-		-	-							
PM Peak	-	-		-	-		-	-		3:00 PM	4:00 PM		-	-		-	-		-	-							

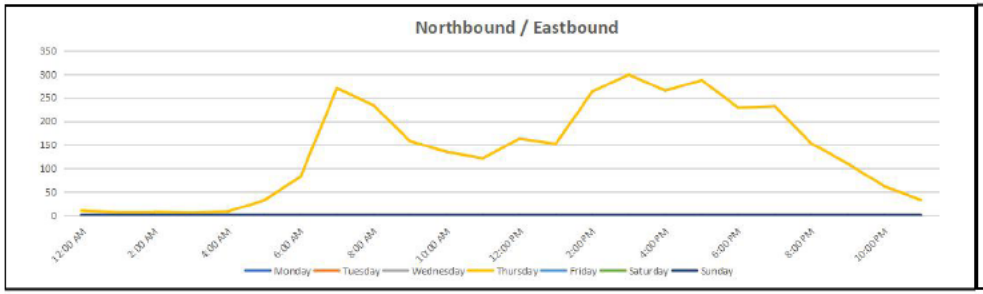

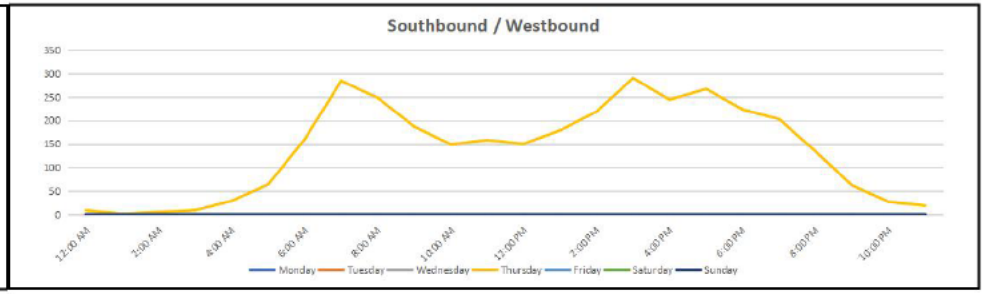

Vehicle Classification Report - Hourly

Site Description: Union Circle east of Spout Springs Road
Site Number: 2
Start Date: 08/27/2026
End Date: 08/27/2026

FHWA Vehicle Classification	
Class 1 - Motorcycles	Class 8 - Four or Fewer Axle Single-Trailer Trucks
Class 2 - Passenger Cars	Class 9 - Five-Axle Single-Trailer Trucks
Class 3 - Other Two-Axle, Four-Tire Single Unit Vehicles	Class 10 - Six or More Axle Single-Trailer Trucks
Class 4 - Buses	Class 11 - Five or fewer Axle Multi-Trailer Trucks
Class 5 - Two-Axle, Six-Tire, Single-Unit Trucks	Class 12 - Six-Axle Multi-Trailer Trucks
Class 6 - Three-Axle Single-Unit Trucks	Class 13 - Seven or More Axle Multi-Trailer Trucks
Class 7 - Four or More Axle Single-Unit Trucks	

		FHWA Vehicle Classification - Total Study												
	Total	**1**	**2**	**3**	**4**	**5**	**6**	**7**	**8**	**9**	**10**	**11**	**12**	**13**
Eastbound	3316	8	2712	489	62	31	13	0	0	1	0	0	0	0
Percent	*100.0%*	*0.2%*	*81.8%*	*14.7%*	*1.9%*	*0.9%*	*0.4%*	*0.0%*	*0.0%*	*0.0%*	*0.0%*	*0.0%*	*0.0%*	*0.0%*
Westbound	3320	5	2734	514	36	28	2	0	0	1	0	0	0	0
Percent	*100.0%*	*0.2%*	*82.3%*	*15.5%*	*1.1%*	*0.8%*	*0.1%*	*0.0%*	*0.0%*	*0.0%*	*0.0%*	*0.0%*	*0.0%*	*0.0%*
Total	6636	13	5446	1003	98	59	15	0	0	2	0	0	0	0
Percent	*100.0%*	*0.2%*	*82.1%*	*15.1%*	*1.5%*	*0.9%*	*0.2%*	*0.0%*	*0.0%*	*0.0%*	*0.0%*	*0.0%*	*0.0%*	*0.0%*

Site Description: Union Circle east of Spout Springs Road
Site Number: 2
Start Date: 08/27/2026
End Date: 08/27/2026

Vehicle Classification Report (Eastbound - 08/27/2026)

Thursday		Eastbound												
		Classes												
	Total	1	2	3	4	5	6	7	8	9	10	11	12	13
8/27/26														
12:00 AM	10	0	7	3	0	0	0	0	0	0	0	0	0	0
1:00 AM	6	0	5	1	0	0	0	0	0	0	0	0	0	0
2:00 AM	7	0	5	2	0	0	0	0	0	0	0	0	0	0
3:00 AM	5	0	4	1	0	0	0	0	0	0	0	0	0	0
4:00 AM	8	0	7	1	0	0	0	0	0	0	0	0	0	0
5:00 AM	32	1	23	7	1	0	0	0	0	0	0	0	0	0
6:00 AM	82	0	65	14	1	2	0	0	0	0	0	0	0	0
7:00 AM	270	0	225	28	12	3	2	0	0	0	0	0	0	0
8:00 AM	234	1	192	32	5	4	0	0	0	0	0	0	0	0
9:00 AM	158	0	119	34	4	1	0	0	0	0	0	0	0	0
10:00 AM	135	0	107	26	0	1	0	0	0	1	0	0	0	0
11:00 AM	121	0	99	22	0	0	0	0	0	0	0	0	0	0
12:00 PM	163	0	132	28	1	1	1	0	0	0	0	0	0	0
1:00 PM	152	0	127	22	2	0	1	0	0	0	0	0	0	0
2:00 PM	263	2	215	33	7	4	2	0	0	0	0	0	0	0
3:00 PM	299	1	237	36	19	4	2	0	0	0	0	0	0	0
4:00 PM	265	0	218	36	6	4	1	0	0	0	0	0	0	0
5:00 PM	287	1	248	32	1	4	1	0	0	0	0	0	0	0
6:00 PM	229	0	188	40	0	1	0	0	0	0	0	0	0	0
7:00 PM	232	0	184	41	3	2	2	0	0	0	0	0	0	0
8:00 PM	153	1	123	28	0	0	1	0	0	0	0	0	0	0
9:00 PM	110	0	94	16	0	0	0	0	0	0	0	0	0	0
10:00 PM	62	1	58	3	0	0	0	0	0	0	0	0	0	0
11:00 PM	33	0	30	3	0	0	0	0	0	0	0	0	0	0
6:00 AM - 9:00 AM	586	1	482	74	18	9	2	0	0	0	0	0	0	0
3:00 PM - 6:00 PM	851	2	703	104	26	12	4	0	0	0	0	0	0	0
6:00 AM - 7:00 PM	2658	5	2172	383	58	29	10	0	0	1	0	0	0	0
12:00 AM - 12:00 AM	3316	8	2712	489	62	31	13	0	0	1	0	0	0	0
Percent	*100%*	*0.2%*	*81.8%*	*14.7%*	*1.9%*	*0.9%*	*0.4%*	*0.0%*	*0.0%*	*0.0%*	*0.0%*	*0.0%*	*0.0%*	*0.0%*

Site Description: Union Circle east of Spout Springs Road
Site Number: 2
Start Date: 08/27/2026
End Date: 08/27/2026

Vehicle Classification Report (Westbound - 08/27/2026)

Thursday		Westbound												
		Classes												
	Total	1	2	3	4	5	6	7	8	9	10	11	12	13
8/27/26														
12:00 AM	9	1	8	0	0	0	0	0	0	0	0	0	0	0
1:00 AM	1	0	1	0	0	0	0	0	0	0	0	0	0	0
2:00 AM	5	0	3	2	0	0	0	0	0	0	0	0	0	0
3:00 AM	9	0	7	2	0	0	0	0	0	0	0	0	0	0
4:00 AM	29	0	21	8	0	0	0	0	0	0	0	0	0	0
5:00 AM	64	0	48	12	2	2	0	0	0	0	0	0	0	0
6:00 AM	160	0	119	31	8	2	0	0	0	0	0	0	0	0
7:00 AM	284	0	238	41	3	2	0	0	0	0	0	0	0	0
8:00 AM	248	0	202	40	3	3	0	0	0	0	0	0	0	0
9:00 AM	187	0	154	29	1	3	0	0	0	0	0	0	0	0
10:00 AM	149	0	127	21	0	0	1	0	0	0	0	0	0	0
11:00 AM	158	0	122	32	1	3	0	0	0	0	0	0	0	0
12:00 PM	150	0	132	17	1	0	0	0	0	0	0	0	0	0
1:00 PM	179	0	139	32	7	0	1	0	0	0	0	0	0	0
2:00 PM	219	0	182	31	2	4	0	0	0	0	0	0	0	0
3:00 PM	290	0	248	38	2	2	0	0	0	0	0	0	0	0
4:00 PM	244	1	211	29	2	1	0	0	0	0	0	0	0	0
5:00 PM	267	0	219	43	2	3	0	0	0	0	0	0	0	0
6:00 PM	223	0	190	30	0	2	0	0	0	1	0	0	0	0
7:00 PM	203	2	144	54	2	1	0	0	0	0	0	0	0	0
8:00 PM	134	0	116	18	0	0	0	0	0	0	0	0	0	0
9:00 PM	62	0	58	4	0	0	0	0	0	0	0	0	0	0
10:00 PM	27	0	27	0	0	0	0	0	0	0	0	0	0	0
11:00 PM	19	1	18	0	0	0	0	0	0	0	0	0	0	0
6:00 AM - 9:00 AM	692	0	559	112	14	7	0	0	0	0	0	0	0	0
3:00 PM - 6:00 PM	801	1	678	110	6	6	0	0	0	0	0	0	0	0
6:00 AM - 7:00 PM	2758	1	2283	414	32	25	2	0	0	1	0	0	0	0
12:00 AM - 12:00 AM	3320	5	2734	514	36	28	2	0	0	1	0	0	0	0
Percent	*100%*	*0.2%*	*82.3%*	*15.5%*	*1.1%*	*0.8%*	*0.1%*	*0.0%*	*0.0%*	*0.0%*	*0.0%*	*0.0%*	*0.0%*	*0.0%*


APPENDIX C – EXISTING YEAR 2026 OPERATIONAL ANALYSIS REPORTS



Lane Group	EBL	EBT	EBR	WBL	WBT	NBL	NBT	NBR	SBL	SBT	SBR
Lane Group Flow (vph)	197	19	135	105	58	133	893	179	80	612	128
v/c Ratio	0.69	0.05	0.30	0.35	0.15	0.28	0.55	0.22	0.23	0.41	0.17
Control Delay (s/veh)	42.2	24.6	6.8	30.1	8.6	9.7	19.8	3.8	10.2	18.8	4.2
Queue Delay	0.0	0.0	0.0	0.0	0.0	0.0	0.0	0.0	0.0	0.0	0.0
Total Delay (s/veh)	42.2	24.6	6.8	30.1	8.6	9.7	19.8	3.8	10.2	18.8	4.2
Queue Length 50th (ft)	92	8	0	45	1	26	176	0	15	110	0
Queue Length 95th (ft)	158	24	37	88	27	61	280	36	41	186	31
Internal Link Dist (ft)		278			386		1263			1000	
Turn Bay Length (ft)	100		100			350		200	350		275
Base Capacity (vph)	458	637	630	475	581	676	1622	822	561	1477	737
Starvation Cap Reductn	0	0	0	0	0	0	0	0	0	0	0
Spillback Cap Reductn	0	0	0	0	0	0	0	0	0	0	0
Storage Cap Reductn	0	0	0	0	0	0	0	0	0	0	0
Reduced v/c Ratio	0.43	0.03	0.21	0.22	0.10	0.20	0.55	0.22	0.14	0.41	0.17

Intersection Summary

HCM 7th Signalized Intersection Summary

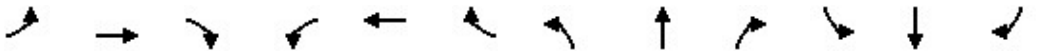

Movement	EBL	EBT	EBR	WBL	WBT	WBR	NBL	NBT	NBR	SBL	SBT	SBR
Lane Configurations												
Traffic Volume (veh/h)	169	16	116	90	2	48	114	768	154	69	526	110
Future Volume (veh/h)	169	16	116	90	2	48	114	768	154	69	526	110
Initial Q (Qb), veh	0	0	0	0	0	0	0	0	0	0	0	0
Lane Width Adj.	1.00	1.00	1.00	1.00	1.00	1.00	1.00	1.00	1.00	1.00	1.00	1.00
Ped-Bike Adj(A_pbT)	1.00		1.00	1.00		1.00	1.00		1.00	1.00		1.00
Parking Bus, Adj	1.00	1.00	1.00	1.00	1.00	1.00	1.00	1.00	1.00	1.00	1.00	1.00
Work Zone On Approach		No			No			No			No	
Adj Sat Flow, veh/h/ln	1870	1870	1870	1870	1870	1870	1870	1870	1870	1870	1870	1870
Adj Flow Rate, veh/h	197	19	135	105	2	56	133	893	179	80	612	128
Peak Hour Factor	0.86	0.86	0.86	0.86	0.86	0.86	0.86	0.86	0.86	0.86	0.86	0.86
Percent Heavy Veh, %	2	2	2	2	2	2	2	2	2	2	2	2
Cap, veh/h	338	392	332	345	12	323	448	1577	703	328	1575	702
Arrive On Green	0.21	0.21	0.21	0.21	0.21	0.21	0.07	0.44	0.44	0.05	0.44	0.44
Sat Flow, veh/h	1345	1870	1585	1233	55	1538	1781	3554	1585	1781	3554	1585
Grp Volume(v), veh/h	197	19	135	105	0	58	133	893	179	80	612	128
Grp Sat Flow(s),veh/h/ln	1345	1870	1585	1233	0	1593	1781	1777	1585	1781	1777	1585
Q Serve(g_s), s	10.5	0.6	5.5	5.6	0.0	2.2	3.0	14.0	5.3	1.8	8.7	3.7
Cycle Q Clear(g_c), s	12.8	0.6	5.5	6.2	0.0	2.2	3.0	14.0	5.3	1.8	8.7	3.7
Prop In Lane	1.00		1.00	1.00		0.97	1.00		1.00	1.00		1.00
Lane Grp Cap(c), veh/h	338	392	332	345	0	334	448	1577	703	328	1575	702
V/C Ratio(X)	0.58	0.05	0.41	0.30	0.00	0.17	0.30	0.57	0.25	0.24	0.39	0.18
Avail Cap(c_a), veh/h	544	679	575	534	0	579	771	1577	703	652	1575	702
HCM Platoon Ratio	1.00	1.00	1.00	1.00	1.00	1.00	1.00	1.00	1.00	1.00	1.00	1.00
Upstream Filter(I)	1.00	1.00	1.00	1.00	0.00	1.00	1.00	1.00	1.00	1.00	1.00	1.00
Uniform Delay (d), s/veh	29.5	23.6	25.6	26.1	0.0	24.3	10.4	15.5	13.1	11.4	14.0	12.6
Incr Delay (d2), s/veh	1.6	0.1	0.8	0.5	0.0	0.2	0.4	1.5	0.9	0.4	0.7	0.6
Initial Q Delay(d3), s/veh	0.0	0.0	0.0	0.0	0.0	0.0	0.0	0.0	0.0	0.0	0.0	0.0
%ile BackOfQ(50%),veh/ln	3.4	0.3	2.1	1.6	0.0	0.8	1.1	5.5	1.9	0.7	3.4	1.3
Unsig. Movement Delay, s/veh												
LnGrp Delay(d), s/veh	31.1	23.7	26.4	26.6	0.0	24.5	10.8	17.0	13.9	11.8	14.8	13.2
LnGrp LOS	C	C	C	C		C	B	B	B	B	B	B
Approach Vol, veh/h		351			163			1205			820	
Approach Delay, s/veh		28.9			25.9			15.8			14.2	
Approach LOS		C			C			B			B	

Timer - Assigned Phs	1	2		4	5	6		8				
Phs Duration (G+Y+Rc), s	11.4	40.0		23.5	11.4	40.0		23.5				
Change Period (Y+Rc), s	7.3	6.8		7.8	6.5	6.8		7.8				
Max Green Setting (Gmax), s	17.7	33.2		27.2	18.5	33.2		27.2				
Max Q Clear Time (g_c+I1), s	3.8	16.0		14.8	5.0	10.7		8.2				
Green Ext Time (p_c), s	0.1	6.6		0.9	0.3	4.7		0.6				

Intersection Summary												
HCM 7th Control Delay, s/veh			17.8									
HCM 7th LOS			B									

Intersection	
Int Delay, s/veh	9.5

Movement	WBL	WBR	NBU	NBT	NBR	SBL	SBT
Lane Configurations							
Traffic Vol, veh/h	74	258	0	817	168	172	605
Future Vol, veh/h	74	258	0	817	168	172	605
Conflicting Peds, #/hr	0	0	0	0	0	0	0
Sign Control	Stop	Stop	Free	Free	Free	Free	Free
RT Channelized	-	None	-	-	None	-	None
Storage Length	0	300	320	-	200	390	-
Veh in Median Storage, #	0	-	-	0	-	-	0
Grade, %	0	-	-	0	-	-	0
Peak Hour Factor	96	96	96	96	96	96	96
Heavy Vehicles, %	2	2	2	2	2	2	2
Mvmt Flow	77	269	0	851	175	179	630

Major/Minor	Minor1		Major1			Major2	
Conflicting Flow All	1524	426	630	0	0	1026	0
Stage 1	851	-	-	-	-	-	-
Stage 2	673	-	-	-	-	-	-
Critical Hdwy	6.84	6.94	6.44	-	-	4.14	-
Critical Hdwy Stg 1	5.84	-	-	-	-	-	-
Critical Hdwy Stg 2	5.84	-	-	-	-	-	-
Follow-up Hdwy	3.52	3.32	2.52	-	-	2.22	-
Pot Cap-1 Maneuver	109	577	572	-	-	672	-
Stage 1	379	-	-	-	-	-	-
Stage 2	468	-	-	-	-	-	-
Platoon blocked, %				-	-		-
Mov Cap-1 Maneuver	80	577	572	-	-	672	-
Mov Cap-2 Maneuver	80	-	-	-	-	-	-
Stage 1	278	-	-	-	-	-	-
Stage 2	468	-	-	-	-	-	-

Approach	WB	NB	SB
HCM Ctrl Dly, s/v	53.69	0	2.72
HCM LOS	F		

Minor Lane/Major Mvmt	NBU	NBT	NBR	WBLn1	WBLn2	SBL	SBT
Capacity (veh/h)	572	-	-	80	577	672	-
HCM Lane V/C Ratio	-	-	-	0.967	0.466	0.266	-
HCM Ctrl Dly (s/v)	0	-	-	183.2	16.6	12.3	-
HCM Lane LOS	A	-	-	F	C	B	-
HCM 95th %tile Q(veh)	0	-	-	5.2	2.5	1.1	-

Intersection	
Int Delay, s/veh	0.7

Movement	EBT	EBR	WBL	WBT	NBL	NBR
Lane Configurations						
Traffic Vol, veh/h	340	9	2	332	26	5
Future Vol, veh/h	340	9	2	332	26	5
Conflicting Peds, #/hr	0	0	0	0	0	0
Sign Control	Free	Free	Free	Free	Stop	Stop
RT Channelized	-	None	-	None	-	None
Storage Length	-	-	-	-	0	-
Veh in Median Storage, #	0	-	-	0	0	-
Grade, %	0	-	-	0	0	-
Peak Hour Factor	89	89	89	89	89	89
Heavy Vehicles, %	5	5	5	5	5	5
Mvmt Flow	382	10	2	373	29	6

Major/Minor	Major1		Major2		Minor1	
Conflicting Flow All	0	0	392	0	765	387
Stage 1	-	-	-	-	387	-
Stage 2	-	-	-	-	378	-
Critical Hdwy	-	-	4.15	-	6.45	6.25
Critical Hdwy Stg 1	-	-	-	-	5.45	-
Critical Hdwy Stg 2	-	-	-	-	5.45	-
Follow-up Hdwy	-	-	2.245	-	3.545	3.345
Pot Cap-1 Maneuver	-	-	1150	-	367	654
Stage 1	-	-	-	-	680	-
Stage 2	-	-	-	-	687	-
Platoon blocked, %	-	-		-		
Mov Cap-1 Maneuver	-	-	1150	-	366	654
Mov Cap-2 Maneuver	-	-	-	-	366	-
Stage 1	-	-	-	-	678	-
Stage 2	-	-	-	-	687	-

Approach	EB	WB	NB
HCM Ctrl Dly, s/v	0	0.05	15.01
HCM LOS			C

Minor Lane/Major Mvmt	NBLn1	EBT	EBR	WBL	WBT
Capacity (veh/h)	394	-	-	11	-
HCM Lane V/C Ratio	0.088	-	-	0.002	-
HCM Ctrl Dly (s/v)	15	-	-	8.1	0
HCM Lane LOS	C	-	-	A	A
HCM 95th %tile Q(veh)	0.3	-	-	0	-


Queues



Lane Group	EBL	EBT	EBR	WBL	WBT	NBL	NBT	NBR	SBL	SBT	SBR
Lane Group Flow (vph)	13	2	10	46	54	20	741	135	146	824	15
v/c Ratio	0.09	0.01	0.04	0.29	0.24	0.04	0.40	0.15	0.28	0.33	0.01
Control Delay (s/veh)	29.6	28.0	0.2	34.0	12.6	4.2	12.9	3.0	6.2	6.7	0.0
Queue Delay	0.0	0.0	0.0	0.0	0.0	0.0	0.0	0.0	0.0	0.0	0.0
Total Delay (s/veh)	29.6	28.0	0.2	34.0	12.6	4.2	12.9	3.0	6.2	6.7	0.0
Queue Length 50th (ft)	5	1	0	19	1	2	107	0	19	64	0
Queue Length 95th (ft)	21	7	0	49	31	9	171	28	41	171	0
Internal Link Dist (ft)		278			383		1263			1000	
Turn Bay Length (ft)	100		100			350		200	350		275
Base Capacity (vph)	522	723	689	547	650	751	1834	886	746	2534	1172
Starvation Cap Reductn	0	0	0	0	0	0	0	0	0	0	0
Spillback Cap Reductn	0	0	0	0	0	0	0	0	0	0	0
Storage Cap Reductn	0	0	0	0	0	0	0	0	0	0	0
Reduced v/c Ratio	0.02	0.00	0.01	0.08	0.08	0.03	0.40	0.15	0.20	0.33	0.01

Intersection Summary

HCM 7th Signalized Intersection Summary

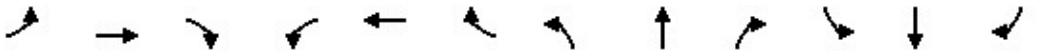

Movement	EBL	EBT	EBR	WBL	WBT	WBR	NBL	NBT	NBR	SBL	SBT	SBR
Lane Configurations												
Traffic Volume (veh/h)	12	2	9	43	2	48	19	689	126	136	766	14
Future Volume (veh/h)	12	2	9	43	2	48	19	689	126	136	766	14
Initial Q (Qb), veh	0	0	0	0	0	0	0	0	0	0	0	0
Lane Width Adj.	1.00	1.00	1.00	1.00	1.00	1.00	1.00	1.00	1.00	1.00	1.00	1.00
Ped-Bike Adj(A_pbT)	1.00		1.00	1.00		1.00	1.00		1.00	1.00		1.00
Parking Bus, Adj	1.00	1.00	1.00	1.00	1.00	1.00	1.00	1.00	1.00	1.00	1.00	1.00
Work Zone On Approach		No			No			No			No	
Adj Sat Flow, veh/h/ln	1885	1885	1885	1885	1885	1885	1885	1885	1885	1885	1885	1885
Adj Flow Rate, veh/h	13	2	10	46	2	52	20	741	135	146	824	15
Peak Hour Factor	0.93	0.93	0.93	0.93	0.93	0.93	0.93	0.93	0.93	0.93	0.93	0.93
Percent Heavy Veh, %	1	1	1	1	1	1	1	1	1	1	1	1
Cap, veh/h	179	156	132	226	5	128	444	1826	815	482	2042	911
Arrive On Green	0.08	0.08	0.08	0.08	0.08	0.08	0.02	0.51	0.51	0.07	0.57	0.57
Sat Flow, veh/h	1361	1885	1598	1413	60	1547	1795	3582	1598	1795	3582	1598
Grp Volume(v), veh/h	13	2	10	46	0	54	20	741	135	146	824	15
Grp Sat Flow(s),veh/h/ln	1361	1885	1598	1413	0	1607	1795	1791	1598	1795	1791	1598
Q Serve(g_s), s	0.6	0.1	0.4	2.0	0.0	2.1	0.3	8.3	2.9	2.4	8.4	0.3
Cycle Q Clear(g_c), s	2.7	0.1	0.4	2.1	0.0	2.1	0.3	8.3	2.9	2.4	8.4	0.3
Prop In Lane	1.00		1.00	1.00		0.96	1.00		1.00	1.00		1.00
Lane Grp Cap(c), veh/h	179	156	132	226	0	133	444	1826	815	482	2042	911
V/C Ratio(X)	0.07	0.01	0.08	0.20	0.00	0.41	0.05	0.41	0.17	0.30	0.40	0.02
Avail Cap(c_a), veh/h	636	787	667	700	0	671	912	1826	815	842	2042	911
HCM Platoon Ratio	1.00	1.00	1.00	1.00	1.00	1.00	1.00	1.00	1.00	1.00	1.00	1.00
Upstream Filter(I)	1.00	1.00	1.00	1.00	0.00	1.00	1.00	1.00	1.00	1.00	1.00	1.00
Uniform Delay (d), s/veh	29.6	27.4	27.6	28.4	0.0	28.4	6.0	9.9	8.5	6.9	7.8	6.1
Incr Delay (d2), s/veh	0.2	0.0	0.2	0.4	0.0	2.0	0.0	0.7	0.4	0.3	0.6	0.0
Initial Q Delay(d3), s/veh	0.0	0.0	0.0	0.0	0.0	0.0	0.0	0.0	0.0	0.0	0.0	0.0
%ile BackOfQ(50%),veh/ln	0.2	0.0	0.1	0.7	0.0	0.8	0.1	3.0	1.0	0.8	2.8	0.1
Unsig. Movement Delay, s/veh												
LnGrp Delay(d), s/veh	29.8	27.5	27.8	28.8	0.0	30.4	6.0	10.5	9.0	7.3	8.4	6.1
LnGrp LOS	C	C	C	C		C	A	B	A	A	A	A
Approach Vol, veh/h		25			100			896			985	
Approach Delay, s/veh		28.8			29.7			10.2			8.2	
Approach LOS		C			C			B			A	

Timer - Assigned Phs	1	2		4	5	6		8				
Phs Duration (G+Y+Rc), s	11.9	40.0		13.2	8.0	43.9		13.2				
Change Period (Y+Rc), s	7.3	6.8		7.8	6.5	6.8		7.8				
Max Green Setting (Gmax), s	17.7	33.2		27.2	18.5	33.2		27.2				
Max Q Clear Time (g_c+I1), s	4.4	10.3		4.7	2.3	10.4		4.1				
Green Ext Time (p_c), s	0.3	5.9		0.0	0.0	6.2		0.4				

Intersection Summary												
HCM 7th Control Delay, s/veh			10.4									
HCM 7th LOS			B									

Intersection	
Int Delay, s/veh	8.5

Movement	WBL	WBR	NBU	NBT	NBR	SBL	SBT
Lane Configurations							
Traffic Vol, veh/h	92	179	1	672	137	169	651
Future Vol, veh/h	92	179	1	672	137	169	651
Conflicting Peds, #/hr	0	0	0	0	0	0	0
Sign Control	Stop	Stop	Free	Free	Free	Free	Free
RT Channelized	-	None	-	-	None	-	None
Storage Length	0	300	320	-	200	390	-
Veh in Median Storage, #	0	-	-	0	-	-	0
Grade, %	0	-	-	0	-	-	0
Peak Hour Factor	97	97	97	97	97	97	97
Heavy Vehicles, %	1	1	1	1	1	1	1
Mvmt Flow	95	185	1	693	141	174	671

Major/Minor	Minor1		Major1			Major2	
Conflicting Flow All	1379	346	671	0	0	834	0
Stage 1	695	-	-	-	-	-	-
Stage 2	684	-	-	-	-	-	-
Critical Hdwy	6.82	6.92	6.42	-	-	4.12	-
Critical Hdwy Stg 1	5.82	-	-	-	-	-	-
Critical Hdwy Stg 2	5.82	-	-	-	-	-	-
Follow-up Hdwy	3.51	3.31	2.51	-	-	2.21	-
Pot Cap-1 Maneuver	137	653	543	-	-	801	-
Stage 1	459	-	-	-	-	-	-
Stage 2	465	-	-	-	-	-	-
Platoon blocked, %				-	-		-
Mov Cap-1 Maneuver	107	653	543	-	-	801	-
Mov Cap-2 Maneuver	107	-	-	-	-	-	-
Stage 1	359	-	-	-	-	-	-
Stage 2	465	-	-	-	-	-	-

Approach	WB	NB	SB
HCM Ctrl Dly, s/v	53.19	0.01	2.21
HCM LOS	F		

Minor Lane/Major Mvmt	NBU	NBT	NBR	WBLn1	WBLn2	SBL	SBT
Capacity (veh/h)	543	-	-	107	653	801	-
HCM Lane V/C Ratio	0.002	-	-	0.887	0.283	0.217	-
HCM Ctrl Dly (s/v)	11.6	-	-	132	12.7	10.7	-
HCM Lane LOS	B	-	-	F	B	B	-
HCM 95th %tile Q(veh)	0	-	-	5.3	1.2	0.8	-

Intersection	
Int Delay, s/veh	0.5

Movement	EBT	EBR	WBL	WBT	NBL	NBR
Lane Configurations						
Traffic Vol, veh/h	306	30	5	271	18	3
Future Vol, veh/h	306	30	5	271	18	3
Conflicting Peds, #/hr	0	0	0	0	0	0
Sign Control	Free	Free	Free	Free	Stop	Stop
RT Channelized	-	None	-	None	-	None
Storage Length	-	-	-	-	0	-
Veh in Median Storage, #	0	-	-	0	0	-
Grade, %	0	-	-	0	0	-
Peak Hour Factor	95	95	95	95	95	95
Heavy Vehicles, %	5	5	5	5	5	5
Mvmt Flow	322	32	5	285	19	3

Major/Minor	Major1		Major2		Minor1	
Conflicting Flow All	0	0	354	0	634	338
Stage 1	-	-	-	-	338	-
Stage 2	-	-	-	-	296	-
Critical Hdwy	-	-	4.15	-	6.45	6.25
Critical Hdwy Stg 1	-	-	-	-	5.45	-
Critical Hdwy Stg 2	-	-	-	-	5.45	-
Follow-up Hdwy	-	-	2.245	-	3.545	3.345
Pot Cap-1 Maneuver	-	-	1189	-	439	697
Stage 1	-	-	-	-	716	-
Stage 2	-	-	-	-	748	-
Platoon blocked, %	-	-		-		
Mov Cap-1 Maneuver	-	-	1189	-	436	697
Mov Cap-2 Maneuver	-	-	-	-	436	-
Stage 1	-	-	-	-	712	-
Stage 2	-	-	-	-	748	-

Approach	EB	WB	NB
HCM Ctrl Dly, s/v	0	0.15	13.2
HCM LOS			B


Minor Lane/Major Mvmt	NBLn1	EBT	EBR	WBL	WBT
Capacity (veh/h)	461	-	-	33	-
HCM Lane V/C Ratio	0.048	-	-	0.004	-
HCM Ctrl Dly (s/v)	13.2	-	-	8	0
HCM Lane LOS	B	-	-	A	A
HCM 95th %tile Q(veh)	0.2	-	-	0	-

APPENDIX D –OPENING YEAR 2028 OPERATIONAL ANALYSIS REPORTS



Lane Group	EBL	EBT	EBR	WBL	WBT	NBL	NBT	NBR	SBL	SBT	SBR
Lane Group Flow (vph)	210	20	144	112	61	142	957	192	86	655	137
v/c Ratio	0.71	0.05	0.31	0.36	0.15	0.31	0.60	0.23	0.26	0.45	0.19
Control Delay (s/veh)	43.0	24.5	6.6	30.1	8.3	10.5	21.2	4.2	11.1	19.9	4.4
Queue Delay	0.0	0.0	0.0	0.0	0.0	0.0	0.0	0.0	0.0	0.0	0.0
Total Delay (s/veh)	43.0	24.5	6.6	30.1	8.3	10.5	21.2	4.2	11.1	19.9	4.4
Queue Length 50th (ft)	100	8	0	49	1	28	198	2	17	123	0
Queue Length 95th (ft)	170	25	39	93	27	65	310	41	44	204	34
Internal Link Dist (ft)		278			243		1263			1000	
Turn Bay Length (ft)	100		100			350		200	350		275
Base Capacity (vph)	450	627	629	467	575	648	1602	818	532	1455	731
Starvation Cap Reductn	0	0	0	0	0	0	0	0	0	0	0
Spillback Cap Reductn	0	0	0	0	0	0	0	0	0	0	0
Storage Cap Reductn	0	0	0	0	0	0	0	0	0	0	0
Reduced v/c Ratio	0.47	0.03	0.23	0.24	0.11	0.22	0.60	0.23	0.16	0.45	0.19

Intersection Summary

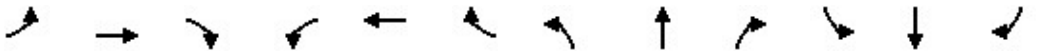

Movement	EBL	EBT	EBR	WBL	WBT	WBR	NBL	NBT	NBR	SBL	SBT	SBR
Lane Configurations												
Traffic Volume (veh/h)	181	17	124	96	2	51	122	823	165	74	563	118
Future Volume (veh/h)	181	17	124	96	2	51	122	823	165	74	563	118
Initial Q (Qb), veh	0	0	0	0	0	0	0	0	0	0	0	0
Lane Width Adj.	1.00	1.00	1.00	1.00	1.00	1.00	1.00	1.00	1.00	1.00	1.00	1.00
Ped-Bike Adj(A_pbT)	1.00		1.00	1.00		1.00	1.00		1.00	1.00		1.00
Parking Bus, Adj	1.00	1.00	1.00	1.00	1.00	1.00	1.00	1.00	1.00	1.00	1.00	1.00
Work Zone On Approach		No			No			No			No	
Adj Sat Flow, veh/h/ln	1870	1870	1870	1870	1870	1870	1870	1870	1870	1870	1870	1870
Adj Flow Rate, veh/h	210	20	144	112	2	59	142	957	192	86	655	137
Peak Hour Factor	0.86	0.86	0.86	0.86	0.86	0.86	0.86	0.86	0.86	0.86	0.86	0.86
Percent Heavy Veh, %	2	2	2	2	2	2	2	2	2	2	2	2
Cap, veh/h	348	412	349	353	12	340	427	1557	695	305	1543	688
Arrive On Green	0.22	0.22	0.22	0.22	0.22	0.22	0.07	0.44	0.44	0.05	0.43	0.43
Sat Flow, veh/h	1341	1870	1585	1222	52	1541	1781	3554	1585	1781	3554	1585
Grp Volume(v), veh/h	210	20	144	112	0	61	142	957	192	86	655	137
Grp Sat Flow(s),veh/h/ln	1341	1870	1585	1222	0	1593	1781	1777	1585	1781	1777	1585
Q Serve(g_s), s	11.5	0.6	6.0	6.1	0.0	2.4	3.3	15.8	5.9	2.0	9.8	4.1
Cycle Q Clear(g_c), s	13.9	0.6	6.0	6.7	0.0	2.4	3.3	15.8	5.9	2.0	9.8	4.1
Prop In Lane	1.00		1.00	1.00		0.97	1.00		1.00	1.00		1.00
Lane Grp Cap(c), veh/h	348	412	349	353	0	351	427	1557	695	305	1543	688
V/C Ratio(X)	0.60	0.05	0.41	0.32	0.00	0.17	0.33	0.61	0.28	0.28	0.42	0.20
Avail Cap(c_a), veh/h	530	666	564	519	0	567	735	1557	695	620	1543	688
HCM Platoon Ratio	1.00	1.00	1.00	1.00	1.00	1.00	1.00	1.00	1.00	1.00	1.00	1.00
Upstream Filter(I)	1.00	1.00	1.00	1.00	0.00	1.00	1.00	1.00	1.00	1.00	1.00	1.00
Uniform Delay (d), s/veh	29.8	23.5	25.6	26.1	0.0	24.2	11.0	16.5	13.7	12.3	15.0	13.4
Incr Delay (d2), s/veh	1.7	0.0	0.8	0.5	0.0	0.2	0.5	1.8	1.0	0.5	0.9	0.6
Initial Q Delay(d3), s/veh	0.0	0.0	0.0	0.0	0.0	0.0	0.0	0.0	0.0	0.0	0.0	0.0
%ile BackOfQ(50%),veh/ln	3.7	0.3	2.2	1.8	0.0	0.9	1.2	6.3	2.2	0.7	3.8	1.5
Unsig. Movement Delay, s/veh												
LnGrp Delay(d), s/veh	31.5	23.5	26.3	26.6	0.0	24.4	11.5	18.3	14.7	12.8	15.9	14.0
LnGrp LOS	C	C	C	C		C	B	B	B	B	B	B
Approach Vol, veh/h		374			173			1291			878	
Approach Delay, s/veh		29.1			25.8			17.0			15.3	
Approach LOS		C			C			B			B	

Timer - Assigned Phs	1	2		4	5	6		8				
Phs Duration (G+Y+Rc), s	11.5	40.3		24.6	11.8	40.0		24.6				
Change Period (Y+Rc), s	7.3	6.8		7.8	6.5	6.8		7.8				
Max Green Setting (Gmax), s	17.7	33.2		27.2	18.5	33.2		27.2				
Max Q Clear Time (g_c+I1), s	4.0	17.8		15.9	5.3	11.8		8.7				
Green Ext Time (p_c), s	0.1	6.7		1.0	0.3	5.1		0.6				

Intersection Summary												
HCM 7th Control Delay, s/veh			18.7									
HCM 7th LOS			B									

Intersection	
Int Delay, s/veh	14.5

Movement	WBL	WBR	NBU	NBT	NBR	SBL	SBT
Lane Configurations							
Traffic Vol, veh/h	79	276	0	875	180	184	648
Future Vol, veh/h	79	276	0	875	180	184	648
Conflicting Peds, #/hr	0	0	0	0	0	0	0
Sign Control	Stop	Stop	Free	Free	Free	Free	Free
RT Channelized	-	None	-	-	None	-	None
Storage Length	0	300	320	-	200	390	-
Veh in Median Storage, #	0	-	-	0	-	-	0
Grade, %	0	-	-	0	-	-	0
Peak Hour Factor	96	96	96	96	96	96	96
Heavy Vehicles, %	2	2	2	2	2	2	2
Mvmt Flow	82	288	0	911	188	192	675

Major/Minor	Minor1		Major1			Major2	
Conflicting Flow All	1632	456	675	0	0	1099	0
Stage 1	911	-	-	-	-	-	-
Stage 2	721	-	-	-	-	-	-
Critical Hdwy	6.84	6.94	6.44	-	-	4.14	-
Critical Hdwy Stg 1	5.84	-	-	-	-	-	-
Critical Hdwy Stg 2	5.84	-	-	-	-	-	-
Follow-up Hdwy	3.52	3.32	2.52	-	-	2.22	-
Pot Cap-1 Maneuver	92	552	536	-	-	631	-
Stage 1	352	-	-	-	-	-	-
Stage 2	443	-	-	-	-	-	-
Platoon blocked, %				-	-		-
Mov Cap-1 Maneuver	~ 64	552	536	-	-	631	-
Mov Cap-2 Maneuver	~ 64	-	-	-	-	-	-
Stage 1	245	-	-	-	-	-	-
Stage 2	443	-	-	-	-	-	-

Approach	WB	NB	SB
HCM Ctrl Dly, s/v	84.61	0	2.91
HCM LOS	F		

Minor Lane/Major Mvmt	NBU	NBT	NBR	WBLn1	WBLn2	SBL	SBT
Capacity (veh/h)	536	-	-	64	552	631	-
HCM Lane V/C Ratio	-	-	-	1.283	0.521	0.304	-
HCM Ctrl Dly (s/v)	0	-	-	$ 315.9	18.4	13.2	-
HCM Lane LOS	A	-	-	F	C	B	-
HCM 95th %tile Q(veh)	0	-	-	6.8	3	1.3	-

Notes	
~: Volume exceeds capacity	$: Delay exceeds 300s
+: Computation Not Defined	*: All major volume in platoon

Intersection	
Int Delay, s/veh	0.7

Movement	EBT	EBR	WBL	WBT	NBL	NBR
Lane Configurations						
Traffic Vol, veh/h	364	10	2	356	28	5
Future Vol, veh/h	364	10	2	356	28	5
Conflicting Peds, #/hr	0	0	0	0	0	0
Sign Control	Free	Free	Free	Free	Stop	Stop
RT Channelized	-	None	-	None	-	None
Storage Length	-	-	-	-	0	-
Veh in Median Storage, #	0	-	-	0	0	-
Grade, %	0	-	-	0	0	-
Peak Hour Factor	89	89	89	89	89	89
Heavy Vehicles, %	5	5	5	5	5	5
Mvmt Flow	409	11	2	400	31	6

Major/Minor	Major1		Major2		Minor1	
Conflicting Flow All	0	0	420	0	819	415
Stage 1	-	-	-	-	415	-
Stage 2	-	-	-	-	404	-
Critical Hdwy	-	-	4.15	-	6.45	6.25
Critical Hdwy Stg 1	-	-	-	-	5.45	-
Critical Hdwy Stg 2	-	-	-	-	5.45	-
Follow-up Hdwy	-	-	2.245	-	3.545	3.345
Pot Cap-1 Maneuver	-	-	1123	-	341	631
Stage 1	-	-	-	-	660	-
Stage 2	-	-	-	-	667	-
Platoon blocked, %	-	-		-		
Mov Cap-1 Maneuver	-	-	1123	-	340	631
Mov Cap-2 Maneuver	-	-	-	-	340	-
Stage 1	-	-	-	-	659	-
Stage 2	-	-	-	-	667	-

Approach	EB	WB	NB
HCM Ctrl Dly, s/v	0	0.05	15.95
HCM LOS			C

Minor Lane/Major Mvmt	NBLn1	EBT	EBR	WBL	WBT
Capacity (veh/h)	366	-	-	10	-
HCM Lane V/C Ratio	0.101	-	-	0.002	-
HCM Ctrl Dly (s/v)	16	-	-	8.2	0
HCM Lane LOS	C	-	-	A	A
HCM 95th %tile Q(veh)	0.3	-	-	0	-


Queues



Lane Group	EBL	EBT	EBR	WBL	WBT	NBL	NBT	NBR	SBL	SBT	SBR
Lane Group Flow (vph)	14	2	11	49	57	22	794	145	157	883	16
v/c Ratio	0.09	0.01	0.04	0.31	0.25	0.05	0.43	0.16	0.32	0.37	0.01
Control Delay (s/veh)	29.8	28.0	0.2	34.4	12.5	4.5	13.4	3.0	6.6	8.6	0.0
Queue Delay	0.0	0.0	0.0	0.0	0.0	0.0	0.0	0.0	0.0	0.0	0.0
Total Delay (s/veh)	29.8	28.0	0.2	34.4	12.5	4.5	13.4	3.0	6.6	8.6	0.0
Queue Length 50th (ft)	6	1	0	20	1	3	117	0	20	71	0
Queue Length 95th (ft)	21	7	0	52	32	10	187	30	45	188	0
Internal Link Dist (ft)		278			243		1263			1000	
Turn Bay Length (ft)	100		100			350		200	350		275
Base Capacity (vph)	518	719	686	544	649	724	1827	888	721	2409	1120
Starvation Cap Reductn	0	0	0	0	0	0	0	0	0	0	0
Spillback Cap Reductn	0	0	0	0	0	0	0	0	0	0	0
Storage Cap Reductn	0	0	0	0	0	0	0	0	0	0	0
Reduced v/c Ratio	0.03	0.00	0.02	0.09	0.09	0.03	0.43	0.16	0.22	0.37	0.01

Intersection Summary

HCM 7th Signalized Intersection Summary

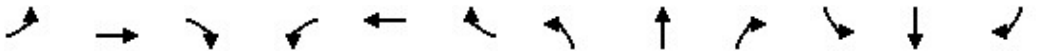

Movement	EBL	EBT	EBR	WBL	WBT	WBR	NBL	NBT	NBR	SBL	SBT	SBR
Lane Configurations												
Traffic Volume (veh/h)	13	2	10	46	2	51	20	738	135	146	821	15
Future Volume (veh/h)	13	2	10	46	2	51	20	738	135	146	821	15
Initial Q (Qb), veh	0	0	0	0	0	0	0	0	0	0	0	0
Lane Width Adj.	1.00	1.00	1.00	1.00	1.00	1.00	1.00	1.00	1.00	1.00	1.00	1.00
Ped-Bike Adj(A_pbT)	1.00		1.00	1.00		1.00	1.00		1.00	1.00		1.00
Parking Bus, Adj	1.00	1.00	1.00	1.00	1.00	1.00	1.00	1.00	1.00	1.00	1.00	1.00
Work Zone On Approach		No			No			No			No	
Adj Sat Flow, veh/h/ln	1885	1885	1885	1885	1885	1885	1885	1885	1885	1885	1885	1885
Adj Flow Rate, veh/h	14	2	11	49	2	55	22	794	145	157	883	16
Peak Hour Factor	0.93	0.93	0.93	0.93	0.93	0.93	0.93	0.93	0.93	0.93	0.93	0.93
Percent Heavy Veh, %	1	1	1	1	1	1	1	1	1	1	1	1
Cap, veh/h	178	158	134	227	5	130	422	1822	813	462	2034	907
Arrive On Green	0.08	0.08	0.08	0.08	0.08	0.08	0.03	0.51	0.51	0.07	0.57	0.57
Sat Flow, veh/h	1357	1885	1598	1412	56	1550	1795	3582	1598	1795	3582	1598
Grp Volume(v), veh/h	14	2	11	49	0	57	22	794	145	157	883	16
Grp Sat Flow(s),veh/h/ln	1357	1885	1598	1412	0	1606	1795	1791	1598	1795	1791	1598
Q Serve(g_s), s	0.6	0.1	0.4	2.2	0.0	2.2	0.3	9.1	3.2	2.6	9.2	0.3
Cycle Q Clear(g_c), s	2.8	0.1	0.4	2.2	0.0	2.2	0.3	9.1	3.2	2.6	9.2	0.3
Prop In Lane	1.00		1.00	1.00		0.96	1.00		1.00	1.00		1.00
Lane Grp Cap(c), veh/h	178	158	134	227	0	134	422	1822	813	462	2034	907
V/C Ratio(X)	0.08	0.01	0.08	0.22	0.00	0.42	0.05	0.44	0.18	0.34	0.43	0.02
Avail Cap(c_a), veh/h	630	786	666	697	0	669	885	1822	813	819	2034	907
HCM Platoon Ratio	1.00	1.00	1.00	1.00	1.00	1.00	1.00	1.00	1.00	1.00	1.00	1.00
Upstream Filter(I)	1.00	1.00	1.00	1.00	0.00	1.00	1.00	1.00	1.00	1.00	1.00	1.00
Uniform Delay (d), s/veh	29.8	27.4	27.6	28.4	0.0	28.4	6.1	10.1	8.7	7.1	8.1	6.2
Incr Delay (d2), s/veh	0.2	0.0	0.3	0.5	0.0	2.1	0.1	0.8	0.5	0.4	0.7	0.0
Initial Q Delay(d3), s/veh	0.0	0.0	0.0	0.0	0.0	0.0	0.0	0.0	0.0	0.0	0.0	0.0
%ile BackOfQ(50%),veh/ln	0.2	0.0	0.2	0.7	0.0	0.9	0.1	3.3	1.1	0.9	3.1	0.1
Unsig. Movement Delay, s/veh												
LnGrp Delay(d), s/veh	29.9	27.5	27.9	28.9	0.0	30.5	6.2	10.9	9.1	7.6	8.8	6.2
LnGrp LOS	C	C	C	C		C	A	B	A	A	A	A
Approach Vol, veh/h		27			106			961			1056	
Approach Delay, s/veh		28.9			29.8			10.5			8.6	
Approach LOS		C			C			B			A	

Timer - Assigned Phs	1	2		4	5	6		8				
Phs Duration (G+Y+Rc), s	12.0	40.0		13.3	8.1	43.9		13.3				
Change Period (Y+Rc), s	7.3	6.8		7.8	6.5	6.8		7.8				
Max Green Setting (Gmax), s	17.7	33.2		27.2	18.5	33.2		27.2				
Max Q Clear Time (g_c+I1), s	4.6	11.1		4.8	2.3	11.2		4.2				
Green Ext Time (p_c), s	0.3	6.3		0.0	0.0	6.6		0.4				

Intersection Summary												
HCM 7th Control Delay, s/veh			10.7									
HCM 7th LOS			B									

Intersection	
Int Delay, s/veh	13.3

Movement	WBL	WBR	NBU	NBT	NBR	SBL	SBT
Lane Configurations							
Traffic Vol, veh/h	99	192	1	720	147	181	697
Future Vol, veh/h	99	192	1	720	147	181	697
Conflicting Peds, #/hr	0	0	0	0	0	0	0
Sign Control	Stop	Stop	Free	Free	Free	Free	Free
RT Channelized	-	None	-	-	None	-	None
Storage Length	0	300	320	-	200	390	-
Veh in Median Storage, #	0	-	-	0	-	-	0
Grade, %	0	-	-	0	-	-	0
Peak Hour Factor	97	97	97	97	97	97	97
Heavy Vehicles, %	1	1	1	1	1	1	1
Mvmt Flow	102	198	1	742	152	187	719

Major/Minor	Minor1		Major1			Major2	
Conflicting Flow All	1477	371	719	0	0	894	0
Stage 1	744	-	-	-	-	-	-
Stage 2	732	-	-	-	-	-	-
Critical Hdwy	6.82	6.92	6.42	-	-	4.12	-
Critical Hdwy Stg 1	5.82	-	-	-	-	-	-
Critical Hdwy Stg 2	5.82	-	-	-	-	-	-
Follow-up Hdwy	3.51	3.31	2.51	-	-	2.21	-
Pot Cap-1 Maneuver	118	629	506	-	-	761	-
Stage 1	433	-	-	-	-	-	-
Stage 2	439	-	-	-	-	-	-
Platoon blocked, %				-	-		-
Mov Cap-1 Maneuver	~ 89	629	506	-	-	761	-
Mov Cap-2 Maneuver	~ 89	-	-	-	-	-	-
Stage 1	326	-	-	-	-	-	-
Stage 2	439	-	-	-	-	-	-

Approach	WB	NB	SB
HCM Ctrl Dly, s/v	86.19	0.01	2.32
HCM LOS	F		

Minor Lane/Major Mvmt	NBU	NBT	NBR	WBLn1	WBLn2	SBL	SBT
Capacity (veh/h)	506	-	-	89	629	761	-
HCM Lane V/C Ratio	0.002	-	-	1.149	0.315	0.245	-
HCM Ctrl Dly (s/v)	12.1	-	-	227.5	13.3	11.3	-
HCM Lane LOS	B	-	-	F	B	B	-
HCM 95th %tile Q(veh)	0	-	-	7.1	1.3	1	-

Notes	
~: Volume exceeds capacity	$: Delay exceeds 300s
+: Computation Not Defined	*: All major volume in platoon

Intersection	
Int Delay, s/veh	0.5

Movement	EBT	EBR	WBL	WBT	NBL	NBR
Lane Configurations						
Traffic Vol, veh/h	306	30	5	271	18	3
Future Vol, veh/h	306	30	5	271	18	3
Conflicting Peds, #/hr	0	0	0	0	0	0
Sign Control	Free	Free	Free	Free	Stop	Stop
RT Channelized	-	None	-	None	-	None
Storage Length	-	-	-	-	0	-
Veh in Median Storage, #	0	-	-	0	0	-
Grade, %	0	-	-	0	0	-
Peak Hour Factor	95	95	95	95	95	95
Heavy Vehicles, %	5	5	5	5	5	5
Mvmt Flow	322	32	5	285	19	3

Major/Minor	Major1		Major2		Minor1	
Conflicting Flow All	0	0	354	0	634	338
Stage 1	-	-	-	-	338	-
Stage 2	-	-	-	-	296	-
Critical Hdwy	-	-	4.15	-	6.45	6.25
Critical Hdwy Stg 1	-	-	-	-	5.45	-
Critical Hdwy Stg 2	-	-	-	-	5.45	-
Follow-up Hdwy	-	-	2.245	-	3.545	3.345
Pot Cap-1 Maneuver	-	-	1189	-	439	697
Stage 1	-	-	-	-	716	-
Stage 2	-	-	-	-	748	-
Platoon blocked, %	-	-		-		
Mov Cap-1 Maneuver	-	-	1189	-	436	697
Mov Cap-2 Maneuver	-	-	-	-	436	-
Stage 1	-	-	-	-	712	-
Stage 2	-	-	-	-	748	-


Approach	EB	WB	NB
HCM Ctrl Dly, s/v	0	0.15	13.2
HCM LOS			B

Minor Lane/Major Mvmt	NBLn1	EBT	EBR	WBL	WBT
Capacity (veh/h)	461	-	-	33	-
HCM Lane V/C Ratio	0.048	-	-	0.004	-
HCM Ctrl Dly (s/v)	13.2	-	-	8	0
HCM Lane LOS	B	-	-	A	A
HCM 95th %tile Q(veh)	0.2	-	-	0	-



Lane Group	EBL	EBT	EBR	WBL	WBT	NBL	NBT	NBR	SBL	SBT	SBR
Lane Group Flow (vph)	210	20	147	113	61	145	979	197	86	660	137
v/c Ratio	0.71	0.05	0.32	0.37	0.15	0.32	0.61	0.24	0.27	0.45	0.19
Control Delay (s/veh)	43.0	24.5	6.5	30.2	8.4	10.5	21.4	4.4	11.2	20.0	4.5
Queue Delay	0.0	0.0	0.0	0.0	0.0	0.0	0.0	0.0	0.0	0.0	0.0
Total Delay (s/veh)	43.0	24.5	6.5	30.2	8.4	10.5	21.4	4.4	11.2	20.0	4.5
Queue Length 50th (ft)	100	8	0	49	1	29	205	3	17	124	0
Queue Length 95th (ft)	170	25	39	94	27	66	319	42	44	205	34
Internal Link Dist (ft)		278			371		1263			1000	
Turn Bay Length (ft)	100		100			350		200	350		275
Base Capacity (vph)	449	627	630	466	575	646	1604	819	526	1453	731
Starvation Cap Reductn	0	0	0	0	0	0	0	0	0	0	0
Spillback Cap Reductn	0	0	0	0	0	0	0	0	0	0	0
Storage Cap Reductn	0	0	0	0	0	0	0	0	0	0	0
Reduced v/c Ratio	0.47	0.03	0.23	0.24	0.11	0.22	0.61	0.24	0.16	0.45	0.19

Intersection Summary

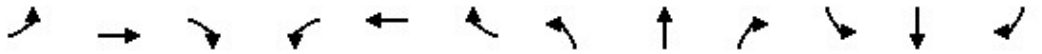

Movement	EBL	EBT	EBR	WBL	WBT	WBR	NBL	NBT	NBR	SBL	SBT	SBR
Lane Configurations												
Traffic Volume (veh/h)	181	17	126	97	2	51	125	842	169	74	568	118
Future Volume (veh/h)	181	17	126	97	2	51	125	842	169	74	568	118
Initial Q (Qb), veh	0	0	0	0	0	0	0	0	0	0	0	0
Lane Width Adj.	1.00	1.00	1.00	1.00	1.00	1.00	1.00	1.00	1.00	1.00	1.00	1.00
Ped-Bike Adj(A_pbT)	1.00		1.00	1.00		1.00	1.00		1.00	1.00		1.00
Parking Bus, Adj	1.00	1.00	1.00	1.00	1.00	1.00	1.00	1.00	1.00	1.00	1.00	1.00
Work Zone On Approach		No			No			No			No	
Adj Sat Flow, veh/h/ln	1870	1870	1870	1870	1870	1870	1870	1870	1870	1870	1870	1870
Adj Flow Rate, veh/h	210	20	147	113	2	59	145	979	197	86	660	137
Peak Hour Factor	0.86	0.86	0.86	0.86	0.86	0.86	0.86	0.86	0.86	0.86	0.86	0.86
Percent Heavy Veh, %	2	2	2	2	2	2	2	2	2	2	2	2
Cap, veh/h	348	412	349	352	12	340	427	1559	695	299	1541	687
Arrive On Green	0.22	0.22	0.22	0.22	0.22	0.22	0.07	0.44	0.44	0.05	0.43	0.43
Sat Flow, veh/h	1341	1870	1585	1218	52	1541	1781	3554	1585	1781	3554	1585
Grp Volume(v), veh/h	210	20	147	113	0	61	145	979	197	86	660	137
Grp Sat Flow(s),veh/h/ln	1341	1870	1585	1218	0	1593	1781	1777	1585	1781	1777	1585
Q Serve(g_s), s	11.5	0.6	6.1	6.2	0.0	2.4	3.4	16.3	6.1	2.0	9.9	4.1
Cycle Q Clear(g_c), s	13.9	0.6	6.1	6.8	0.0	2.4	3.4	16.3	6.1	2.0	9.9	4.1
Prop In Lane	1.00		1.00	1.00		0.97	1.00		1.00	1.00		1.00
Lane Grp Cap(c), veh/h	348	412	349	352	0	351	427	1559	695	299	1541	687
V/C Ratio(X)	0.60	0.05	0.42	0.32	0.00	0.17	0.34	0.63	0.28	0.29	0.43	0.20
Avail Cap(c_a), veh/h	529	664	563	517	0	566	732	1559	695	613	1541	687
HCM Platoon Ratio	1.00	1.00	1.00	1.00	1.00	1.00	1.00	1.00	1.00	1.00	1.00	1.00
Upstream Filter(I)	1.00	1.00	1.00	1.00	0.00	1.00	1.00	1.00	1.00	1.00	1.00	1.00
Uniform Delay (d), s/veh	29.8	23.5	25.6	26.2	0.0	24.2	11.1	16.6	13.8	12.4	15.1	13.4
Incr Delay (d2), s/veh	1.7	0.0	0.8	0.5	0.0	0.2	0.5	1.9	1.0	0.5	0.9	0.7
Initial Q Delay(d3), s/veh	0.0	0.0	0.0	0.0	0.0	0.0	0.0	0.0	0.0	0.0	0.0	0.0
%ile BackOfQ(50%),veh/ln	3.7	0.3	2.3	1.8	0.0	0.9	1.3	6.5	2.2	0.8	3.9	1.5
Unsig. Movement Delay, s/veh												
LnGrp Delay(d), s/veh	31.5	23.6	26.5	26.7	0.0	24.4	11.5	18.6	14.8	13.0	16.0	14.1
LnGrp LOS	C	C	C	C		C	B	B	B	B	B	B
Approach Vol, veh/h		377			174			1321			883	
Approach Delay, s/veh		29.1			25.9			17.2			15.4	
Approach LOS		C			C			B			B	

Timer - Assigned Phs	1	2		4	5	6		8				
Phs Duration (G+Y+Rc), s	11.5	40.4		24.7	11.9	40.0		24.7				
Change Period (Y+Rc), s	7.3	6.8		7.8	6.5	6.8		7.8				
Max Green Setting (Gmax), s	17.7	33.2		27.2	18.5	33.2		27.2				
Max Q Clear Time (g_c+I1), s	4.0	18.3		15.9	5.4	11.9		8.8				
Green Ext Time (p_c), s	0.1	6.7		1.0	0.3	5.1		0.6				

Intersection Summary												
HCM 7th Control Delay, s/veh			18.8									
HCM 7th LOS			B									

Intersection	
Int Delay, s/veh	22.7

Movement	WBL	WBR	NBU	NBT	NBR	SBL	SBT
Lane Configurations							
Traffic Vol, veh/h	96	302	0	875	187	191	648
Future Vol, veh/h	96	302	0	875	187	191	648
Conflicting Peds, #/hr	0	0	0	0	0	0	0
Sign Control	Stop	Stop	Free	Free	Free	Free	Free
RT Channelized	-	None	-	-	None	-	None
Storage Length	0	0	320	-	200	390	-
Veh in Median Storage, #	0	-	-	0	-	-	0
Grade, %	0	-	-	0	-	-	0
Peak Hour Factor	96	96	96	96	96	96	96
Heavy Vehicles, %	2	2	2	2	2	2	2
Mvmt Flow	100	315	0	911	195	199	675

Major/Minor	Minor1		Major1			Major2	
Conflicting Flow All	1647	456	675	0	0	1106	0
Stage 1	911	-	-	-	-	-	-
Stage 2	735	-	-	-	-	-	-
Critical Hdwy	6.84	6.94	6.44	-	-	4.14	-
Critical Hdwy Stg 1	5.84	-	-	-	-	-	-
Critical Hdwy Stg 2	5.84	-	-	-	-	-	-
Follow-up Hdwy	3.52	3.32	2.52	-	-	2.22	-
Pot Cap-1 Maneuver	~ 90	552	536	-	-	627	-
Stage 1	352	-	-	-	-	-	-
Stage 2	435	-	-	-	-	-	-
Platoon blocked, %				-	-		-
Mov Cap-1 Maneuver	~ 61	552	536	-	-	627	-
Mov Cap-2 Maneuver	~ 61	-	-	-	-	-	-
Stage 1	240	-	-	-	-	-	-
Stage 2	435	-	-	-	-	-	-

Approach	WB	NB	SB
HCM Ctrl Dly, s/v	124.79	0	3.05
HCM LOS	F		

Minor Lane/Major Mvmt	NBU	NBT	NBR	WBLn1	WBLn2	SBL	SBT
Capacity (veh/h)	536	-	-	61	552	627	-
HCM Lane V/C Ratio	-	-	-	1.627	0.57	0.317	-
HCM Ctrl Dly (s/v)	0	-	-	$ 455	19.8	13.4	-
HCM Lane LOS	A	-	-	F	C	B	-
HCM 95th %tile Q(veh)	0	-	-	9	3.6	1.4	-

Notes	
~: Volume exceeds capacity	$: Delay exceeds 300s
+: Computation Not Defined	*: All major volume in platoon

Intersection	
Int Delay, s/veh	1.8

Movement	EBL	EBT	EBR	WBL	WBT	WBR	NBL	NBT	NBR	SBL	SBT	SBR
Lane Configurations		↕			↰	↱		↕			↕	
Traffic Vol, veh/h	16	364	10	2	356	2	28	0	5	8	0	43
Future Vol, veh/h	16	364	10	2	356	2	28	0	5	8	0	43
Conflicting Peds, #/hr	0	0	0	0	0	0	0	0	0	0	0	0
Sign Control	Free	Free	Free	Free	Free	Free	Stop	Stop	Stop	Stop	Stop	Stop
RT Channelized	-	-	None	-	-	None	-	-	None	-	-	None
Storage Length	-	-	-	-	-	150	-	-	-	-	-	-
Veh in Median Storage, #	-	0	-	-	0	-	-	0	-	-	0	-
Grade, %	-	0	-	-	0	-	-	0	-	-	0	-
Peak Hour Factor	89	89	89	89	89	89	89	89	89	89	89	89
Heavy Vehicles, %	5	5	5	5	5	5	5	5	5	5	5	5
Mvmt Flow	18	409	11	2	400	2	31	0	6	9	0	48

Major/Minor	Major1			Major2			Minor1			Minor2		
Conflicting Flow All	402	0	0	420	0	0	855	857	415	849	861	400
Stage 1	-	-	-	-	-	-	451	451	-	404	404	-
Stage 2	-	-	-	-	-	-	404	407	-	445	456	-
Critical Hdwy	4.15	-	-	4.15	-	-	7.15	6.55	6.25	7.15	6.55	6.25
Critical Hdwy Stg 1	-	-	-	-	-	-	6.15	5.55	-	6.15	5.55	-
Critical Hdwy Stg 2	-	-	-	-	-	-	6.15	5.55	-	6.15	5.55	-
Follow-up Hdwy	2.245	-	-	2.245	-	-	3.545	4.045	3.345	3.545	4.045	3.345
Pot Cap-1 Maneuver	1140	-	-	1123	-	-	275	291	631	277	290	643
Stage 1	-	-	-	-	-	-	582	566	-	617	594	-
Stage 2	-	-	-	-	-	-	617	592	-	586	563	-
Platoon blocked, %		-	-		-	-						
Mov Cap-1 Maneuver	1140	-	-	1123	-	-	248	285	631	269	283	643
Mov Cap-2 Maneuver	-	-	-	-	-	-	248	285	-	269	283	-
Stage 1	-	-	-	-	-	-	570	555	-	615	592	-
Stage 2	-	-	-	-	-	-	569	591	-	569	551	-

Approach	EB	WB	NB	SB
HCM Ctrl Dly, s/v	0.34	0.05	20.21	12.65
HCM LOS			C	B

Minor Lane/Major Mvmt	NBLn1	EBL	EBT	EBR	WBL	WBT	WBR	SBLn1
Capacity (veh/h)	274	73	-	-	10	-	-	528
HCM Lane V/C Ratio	0.136	0.016	-	-	0.002	-	-	0.109
HCM Ctrl Dly (s/v)	20.2	8.2	0	-	8.2	0	-	12.6
HCM Lane LOS	C	A	A	-	A	A	-	B
HCM 95th %tile Q(veh)	0.5	0	-	-	0	-	-	0.4

Queues

Lane Group	EBL	EBT	EBR	WBL	WBT	NBL	NBT	NBR	SBL	SBT	SBR
Lane Group Flow (vph)	14	2	12	52	57	22	808	147	157	906	16
v/c Ratio	0.09	0.01	0.04	0.32	0.25	0.05	0.44	0.17	0.32	0.38	0.01
Control Delay (s/veh)	29.7	28.0	0.3	34.7	12.4	4.5	13.6	3.0	6.7	8.8	0.0
Queue Delay	0.0	0.0	0.0	0.0	0.0	0.0	0.0	0.0	0.0	0.0	0.0
Total Delay (s/veh)	29.7	28.0	0.3	34.7	12.4	4.5	13.6	3.0	6.7	8.8	0.0
Queue Length 50th (ft)	6	1	0	22	1	3	121	0	21	74	0
Queue Length 95th (ft)	21	7	0	55	32	10	193	30	45	196	0
Internal Link Dist (ft)		278			378		1263			1000	
Turn Bay Length (ft)	100		100			350		200	350		275
Base Capacity (vph)	517	718	685	544	648	715	1824	888	713	2405	1119
Starvation Cap Reductn	0	0	0	0	0	0	0	0	0	0	0
Spillback Cap Reductn	0	0	0	0	0	0	0	0	0	0	0
Storage Cap Reductn	0	0	0	0	0	0	0	0	0	0	0
Reduced v/c Ratio	0.03	0.00	0.02	0.10	0.09	0.03	0.44	0.17	0.22	0.38	0.01

Intersection Summary

Movement	EBL	EBT	EBR	WBL	WBT	WBR	NBL	NBT	NBR	SBL	SBT	SBR
Lane Configurations												
Traffic Volume (veh/h)	13	2	11	48	2	51	20	751	137	146	843	15
Future Volume (veh/h)	13	2	11	48	2	51	20	751	137	146	843	15
Initial Q (Qb), veh	0	0	0	0	0	0	0	0	0	0	0	0
Lane Width Adj.	1.00	1.00	1.00	1.00	1.00	1.00	1.00	1.00	1.00	1.00	1.00	1.00
Ped-Bike Adj(A_pbT)	1.00		1.00	1.00		1.00	1.00		1.00	1.00		1.00
Parking Bus, Adj	1.00	1.00	1.00	1.00	1.00	1.00	1.00	1.00	1.00	1.00	1.00	1.00
Work Zone On Approach		No			No			No			No	
Adj Sat Flow, veh/h/ln	1885	1885	1885	1885	1885	1885	1885	1885	1885	1885	1885	1885
Adj Flow Rate, veh/h	14	2	12	52	2	55	22	808	147	157	906	16
Peak Hour Factor	0.93	0.93	0.93	0.93	0.93	0.93	0.93	0.93	0.93	0.93	0.93	0.93
Percent Heavy Veh, %	1	1	1	1	1	1	1	1	1	1	1	1
Cap, veh/h	179	159	135	228	5	131	413	1821	812	456	2033	907
Arrive On Green	0.08	0.08	0.08	0.08	0.08	0.08	0.03	0.51	0.51	0.07	0.57	0.57
Sat Flow, veh/h	1357	1885	1598	1411	56	1550	1795	3582	1598	1795	3582	1598
Grp Volume(v), veh/h	14	2	12	52	0	57	22	808	147	157	906	16
Grp Sat Flow(s),veh/h/ln	1357	1885	1598	1411	0	1606	1795	1791	1598	1795	1791	1598
Q Serve(g_s), s	0.6	0.1	0.5	2.3	0.0	2.2	0.3	9.4	3.3	2.6	9.6	0.3
Cycle Q Clear(g_c), s	2.8	0.1	0.5	2.4	0.0	2.2	0.3	9.4	3.3	2.6	9.6	0.3
Prop In Lane	1.00		1.00	1.00		0.96	1.00		1.00	1.00		1.00
Lane Grp Cap(c), veh/h	179	159	135	228	0	135	413	1821	812	456	2033	907
V/C Ratio(X)	0.08	0.01	0.09	0.23	0.00	0.42	0.05	0.44	0.18	0.34	0.45	0.02
Avail Cap(c_a), veh/h	630	785	665	696	0	669	876	1821	812	813	2033	907
HCM Platoon Ratio	1.00	1.00	1.00	1.00	1.00	1.00	1.00	1.00	1.00	1.00	1.00	1.00
Upstream Filter(I)	1.00	1.00	1.00	1.00	0.00	1.00	1.00	1.00	1.00	1.00	1.00	1.00
Uniform Delay (d), s/veh	29.7	27.4	27.6	28.5	0.0	28.4	6.2	10.2	8.7	7.2	8.2	6.2
Incr Delay (d2), s/veh	0.2	0.0	0.3	0.5	0.0	2.1	0.1	0.8	0.5	0.4	0.7	0.0
Initial Q Delay(d3), s/veh	0.0	0.0	0.0	0.0	0.0	0.0	0.0	0.0	0.0	0.0	0.0	0.0
%ile BackOfQ(50%),veh/ln	0.2	0.0	0.2	0.8	0.0	0.9	0.1	3.4	1.1	0.9	3.2	0.1
Unsig. Movement Delay, s/veh												
LnGrp Delay(d), s/veh	29.9	27.4	27.9	29.0	0.0	30.5	6.3	11.0	9.2	7.7	8.9	6.2
LnGrp LOS	C	C	C	C		C	A	B	A	A	A	A
Approach Vol, veh/h		28			109			977			1079	
Approach Delay, s/veh		28.9			29.8			10.6			8.7	
Approach LOS		C			C			B			A	

Timer - Assigned Phs	1	2		4	5	6		8				
Phs Duration (G+Y+Rc), s	12.0	40.0		13.3	8.1	43.9		13.3				
Change Period (Y+Rc), s	7.3	6.8		7.8	6.5	6.8		7.8				
Max Green Setting (Gmax), s	17.7	33.2		27.2	18.5	33.2		27.2				
Max Q Clear Time (g_c+I1), s	4.6	11.4		4.8	2.3	11.6		4.4				
Green Ext Time (p_c), s	0.3	6.4		0.0	0.0	6.8		0.4				

Intersection Summary												
HCM 7th Control Delay, s/veh			10.8									
HCM 7th LOS			B									

Intersection	
Int Delay, s/veh	22.2

Movement	WBL	WBR	NBU	NBT	NBR	SBL	SBT
Lane Configurations							
Traffic Vol, veh/h	113	207	0	720	166	206	697
Future Vol, veh/h	113	207	0	720	166	206	697
Conflicting Peds, #/hr	0	0	0	0	0	0	0
Sign Control	Stop	Stop	Free	Free	Free	Free	Free
RT Channelized	-	None	-	-	None	-	None
Storage Length	0	0	320	-	200	390	-
Veh in Median Storage, #	0	-	-	0	-	-	0
Grade, %	0	-	-	0	-	-	0
Peak Hour Factor	97	97	97	97	97	97	97
Heavy Vehicles, %	1	1	1	1	1	1	1
Mvmt Flow	116	213	0	742	171	212	719

Major/Minor	Minor1		Major1			Major2	
Conflicting Flow All	1526	371	719	0	0	913	0
Stage 1	742	-	-	-	-	-	-
Stage 2	784	-	-	-	-	-	-
Critical Hdwy	6.82	6.92	6.42	-	-	4.12	-
Critical Hdwy Stg 1	5.82	-	-	-	-	-	-
Critical Hdwy Stg 2	5.82	-	-	-	-	-	-
Follow-up Hdwy	3.51	3.31	2.51	-	-	2.21	-
Pot Cap-1 Maneuver	~ 109	629	506	-	-	748	-
Stage 1	434	-	-	-	-	-	-
Stage 2	413	-	-	-	-	-	-
Platoon blocked, %				-	-		-
Mov Cap-1 Maneuver	~ 78	629	506	-	-	748	-
Mov Cap-2 Maneuver	~ 78	-	-	-	-	-	-
Stage 1	311	-	-	-	-	-	-
Stage 2	413	-	-	-	-	-	-

Approach	WB	NB	SB
HCM Ctrl Dly, s/v	138.5	0	2.67
HCM LOS	F		

Minor Lane/Major Mvmt	NBU	NBT	NBR	WBLn1	WBLn2	SBL	SBT
Capacity (veh/h)	506	-	-	78	629	748	-
HCM Lane V/C Ratio	-	-	-	1.487	0.339	0.284	-
HCM Ctrl Dly (s/v)	0	-	-	$ 367.2	13.6	11.7	-
HCM Lane LOS	A	-	-	F	B	B	-
HCM 95th %tile Q(veh)	0	-	-	9.4	1.5	1.2	-

Notes	
~: Volume exceeds capacity	$: Delay exceeds 300s
+: Computation Not Defined	*: All major volume in platoon

Intersection	
Int Delay, s/veh	1.5

Movement	EBL	EBT	EBR	WBL	WBT	WBR	NBL	NBT	NBR	SBL	SBT	SBR
Lane Configurations		↕			↰	↱		↕			↕	
Traffic Vol, veh/h	44	328	32	6	290	7	19	0	3	5	0	29
Future Vol, veh/h	44	328	32	6	290	7	19	0	3	5	0	29
Conflicting Peds, #/hr	0	0	0	0	0	0	0	0	0	0	0	0
Sign Control	Free	Free	Free	Free	Free	Free	Stop	Stop	Stop	Stop	Stop	Stop
RT Channelized	-	-	None	-	-	None	-	-	None	-	-	None
Storage Length	-	-	-	-	-	150	-	-	-	-	-	-
Veh in Median Storage, #	-	0	-	-	0	-	-	0	-	-	0	-
Grade, %	-	0	-	-	0	-	-	0	-	-	0	-
Peak Hour Factor	95	95	95	95	95	95	95	95	95	95	95	95
Heavy Vehicles, %	5	5	5	5	5	5	5	5	5	5	5	5
Mvmt Flow	46	345	34	6	305	7	20	0	3	5	0	31

Major/Minor	Major1			Major2			Minor1			Minor2		
Conflicting Flow All	313	0	0	379	0	0	773	780	362	756	789	305
Stage 1	-	-	-	-	-	-	455	455	-	318	318	-
Stage 2	-	-	-	-	-	-	318	325	-	438	472	-
Critical Hdwy	4.15	-	-	4.15	-	-	7.15	6.55	6.25	7.15	6.55	6.25
Critical Hdwy Stg 1	-	-	-	-	-	-	6.15	5.55	-	6.15	5.55	-
Critical Hdwy Stg 2	-	-	-	-	-	-	6.15	5.55	-	6.15	5.55	-
Follow-up Hdwy	2.245	-	-	2.245	-	-	3.545	4.045	3.345	3.545	4.045	3.345
Pot Cap-1 Maneuver	1231	-	-	1163	-	-	313	323	676	321	319	728
Stage 1	-	-	-	-	-	-	579	564	-	687	648	-
Stage 2	-	-	-	-	-	-	687	644	-	592	554	-
Platoon blocked, %		-	-		-	-						
Mov Cap-1 Maneuver	1231	-	-	1163	-	-	283	306	676	302	302	728
Mov Cap-2 Maneuver	-	-	-	-	-	-	283	306	-	302	302	-
Stage 1	-	-	-	-	-	-	552	537	-	683	644	-
Stage 2	-	-	-	-	-	-	654	639	-	561	528	-

Approach	EB	WB	NB	SB
HCM Ctrl Dly, s/v	0.88	0.16	17.65	11.35
HCM LOS			C	B

Minor Lane/Major Mvmt	NBLn1	EBL	EBT	EBR	WBL	WBT	WBR	SBLn1
Capacity (veh/h)	308	193	-	-	36	-	-	603
HCM Lane V/C Ratio	0.075	0.038	-	-	0.005	-	-	0.059
HCM Ctrl Dly (s/v)	17.7	8	0	-	8.1	0	-	11.3
HCM Lane LOS	C	A	A	-	A	A	-	B
HCM 95th %tile Q(veh)	0.2	0.1	-	-	0	-	-	0.2

APPENDIX E – TRAFFIC SIGNAL WARRANT ANALYSIS REPORT

Spout Springs Road at Union Circle

Signal Warrant Analysis

Existing 2026

Study Name: Spout @ Union Existing 2026 - (100% RT Reduction)

Study Date : 9/4/2026

Signal Warrants - Summary

Major Street Approaches

Northbound:
Number of Lanes : 1

Total Approach Volume: 0

Southbound: Union Circle
Number of Lanes :1

Total Approach Volume: 2,557

Minor Street Approaches

Westbound: Spout Springs Rd
Number of Lanes :2+

Total Approach Volume: 7,109

Warrant Summary (Urban Values Apply)

Warrant 1 - Eight Hour Vehicular Volumes.....Not Satisfied

Warrant 1A - Minimum Vehicular Volume.....Not Satisfied
Required volumes reached for 0 hours, 8 are needed

Warrant 1B - Interruption Of Continuous Traffic.....Not Satisfied
Required volumes reached for 0 hours, 8 are needed

Warrant 1C - Combination Of Warrants.....Not Satisfied
Required 1A volumes reached for 0 hours, 8 are needed
Required 1B volumes reached for 0 hours, 8 are needed

Warrant 2 - Four Hour Volumes.....Not Satisfied
Number of hours (0) volumes exceed minimum < minimum required (4).

Warrant 3 - Peak Hour.....Satisfied

Warrant 3A - Peak Hour Delay.....Satisfied
Number of one hour periods (47) volumes exceed minimum >= required (1). Delay data not evaluated.

Warrant 3B - Peak Hour Volumes.....Satisfied
Volumes exceed minimums for at least one hour period.

Warrant 4 - Pedestrian Volumes.....Not Evaluated

Warrant 5 - School Crossing.....Not Evaluated

Warrant 6 - Coordinated Signal System.....Not Evaluated

Warrant 7 - Crash Experience.....Not Evaluated

Warrant 8 - Roadway Network.....Not Evaluated

Warrant 9 - Intersection Near a Grade Crossing.....Not Evaluated

Spout Springs Road at Union Circle

Signal Warrant Analysis

Existing 2026

Study Name: Spout @ Union Existing 2026 - (100% RT Reduction)

Study Date : 9/4/2026

Warrant 1A - Minimum Volumes

Description

Intended For sites where the volume Of intersecting traffic Is the principal reason For consideration Of a signal installation.

Summary

Only 0 one hour periods meet minimums.
Warrant is NOT met.

Site Data Required

Rural Settings Apply = **False**
Number Of Major Lanes = **1**
Number Of Minor Lanes = **2 or more**

Volume Requirements

Veh/Hr Major = **500**

Veh/Hr Minor = **200**

	Major Road					Minor Road		
						Spout Springs Rd		
Time	Major EB	+	Major WB	=	Total	Minor NB	Minor SB	Met?
07:30 - 08:30	0	+	354	=	354	752	765	No
07:15 - 08:15	0	+	332	=	332	817	766	No
07:45 - 08:45	0	+	320	=	320	670	677	No
15:30 - 16:30	0	+	307	=	307	545	856	No
07:00 - 08:00	0	+	294	=	294	794	651	No
15:15 - 16:15	0	+	294	=	294	509	851	No
15:00 - 16:00	0	+	292	=	292	474	855	No
14:45 - 15:45	0	+	278	=	278	457	775	No
08:00 - 09:00	0	+	273	=	273	632	601	No
17:00 - 18:00	0	+	271	=	271	672	820	No
16:45 - 17:45	0	+	264	=	264	695	811	No
16:15 - 17:15	0	+	254	=	254	668	815	No
06:45 - 07:45	0	+	250	=	250	731	535	No
16:30 - 17:30	0	+	242	=	242	695	832	No
15:45 - 16:45	0	+	235	=	235	598	826	No
16:00 - 17:00	0	+	235	=	235	635	761	No
14:00 - 15:00	0	+	218	=	218	451	661	No
08:15 - 09:15	0	+	217	=	217	595	513	No
14:30 - 15:30	0	+	216	=	216	448	706	No
14:15 - 15:15	0	+	210	=	210	444	669	No
06:30 - 07:30	0	+	207	=	207	633	388	No
13:45 - 14:45	0	+	201	=	201	452	652	No
17:15 - 18:15	0	+	200	=	200	497	602	No
08:30 - 09:30	0	+	195	=	195	562	447	No
06:15 - 07:15	0		194		194	526	261	No

Spout Springs Road at Union Circle

Signal Warrant Analysis

Existing 2026

Study Name: Spout @ Union Existing 2026 - (100% RT Reduction)

Study Date : 9/4/2026

Warrant 1B - Interruption Of Continuous Traffic

Description

Intended For sites where the volume Of the major street Is so heavy that traffic On the minor street suffers excessive delay Or hazard.

Summary

Only 0 one hour periods meet minimums.
Warrant is NOT met.

Site Data Required

Rural Settings Apply = **False**
Number Of Major Lanes = **1**
Number Of Minor Lanes = **2 or more**

Volume Requirements

Veh/Hr Major = **750**

Veh/Hr Minor = **100**

	Major Road					Minor Road		
						Spout Springs Rd		
Time	Major EB	+	Major WB	=	Total	Minor NB	Minor SB	Met?
07:30 - 08:30	0	+	354	=	354	752	765	No
07:15 - 08:15	0	+	332	=	332	817	766	No
07:45 - 08:45	0	+	320	=	320	670	677	No
15:30 - 16:30	0	+	307	=	307	545	856	No
15:15 - 16:15	0	+	294	=	294	509	851	No
07:00 - 08:00	0	+	294	=	294	794	651	No
15:00 - 16:00	0	+	292	=	292	474	855	No
14:45 - 15:45	0	+	278	=	278	457	775	No
08:00 - 09:00	0	+	273	=	273	632	601	No
17:00 - 18:00	0	+	271	=	271	672	820	No
16:45 - 17:45	0	+	264	=	264	695	811	No
16:15 - 17:15	0	+	254	=	254	668	815	No
06:45 - 07:45	0	+	250	=	250	731	535	No
16:30 - 17:30	0	+	242	=	242	695	832	No
15:45 - 16:45	0	+	235	=	235	598	826	No
16:00 - 17:00	0	+	235	=	235	635	761	No
14:00 - 15:00	0	+	218	=	218	451	661	No
08:15 - 09:15	0	+	217	=	217	595	513	No
14:30 - 15:30	0	+	216	=	216	448	706	No
14:15 - 15:15	0	+	210	=	210	444	669	No
06:30 - 07:30	0	+	207	=	207	633	388	No
13:45 - 14:45	0	+	201	=	201	452	652	No
17:15 - 18:15	0	+	200	=	200	497	602	No
08:30 - 09:30	0	+	195	=	195	562	447	No
06:15 - 07:15	0		194		194	526	261	No

Spout Springs Road at Union Circle

Signal Warrant Analysis

Existing 2026

Study Name: Spout @ Union Existing 2026 - (100% RT Reduction)

Study Date : 9/4/2026

Warrant 1C Combination Of Warrants

Description

Intended For sites where the traffic volumes don't meet individual warrants but where Warrants 1A and 1B are both met to 80% of their stated values.

Summary

Only 0 hours meet 1A minimums.
Only 0 hours meet 1B minimums.
Warrant is NOT met.

Site Data Required

Rural Settings Apply =	**False**
Number Of Major Lanes =	**1**
Number Of Minor Lanes =	**2 or more**

Volume Requirements

Warrant	1A	1B
Veh/Hr Major =	**400**	**600**
Veh/Hr Minor =	**160**	**80**

	Major Road					Minor Road		
						Spout Springs Rd		
Time	Major EB	+	Major WB	=	Total	Minor NB	Minor SB	Met1A?
07:30 - 08:30	0	+	354	=	354	752	765	No
07:15 - 08:15	0	+	332	=	332	817	766	No
07:45 - 08:45	0	+	320	=	320	670	677	No
15:30 - 16:30	0	+	307	=	307	545	856	No
07:00 - 08:00	0	+	294	=	294	794	651	No
15:15 - 16:15	0	+	294	=	294	509	851	No
15:00 - 16:00	0	+	292	=	292	474	855	No
14:45 - 15:45	0	+	278	=	278	457	775	No
08:00 - 09:00	0	+	273	=	273	632	601	No
17:00 - 18:00	0	+	271	=	271	672	820	No
16:45 - 17:45	0	+	264	=	264	695	811	No
16:15 - 17:15	0		254		254	668	815	No

Time	Major EB	+	Major WB	=	Total	Minor NB	Minor SB	Met1B?
07:30 - 08:30	0	+	354	=	354	752	765	No
07:15 - 08:15	0	+	332	=	332	817	766	No
07:45 - 08:45	0	+	320	=	320	670	677	No
15:30 - 16:30	0	+	307	=	307	545	856	No
07:00 - 08:00	0	+	294	=	294	794	651	No
15:15 - 16:15	0	+	294	=	294	509	851	No
15:00 - 16:00	0	+	292	=	292	474	855	No
14:45 - 15:45	0	+	278	=	278	457	775	No
08:00 - 09:00	0	+	273	=	273	632	601	No
17:00 - 18:00	0	+	271	=	271	672	820	No
16:45 - 17:45	0	+	264	=	264	695	811	No
16:15 - 17:15	0		254		254	668	815	No

Spout Springs Road at Union Circle

Signal Warrant Analysis

Existing 2026

Study Name: Spout @ Union Existing 2026 - (100% RT Reduction)

Study Date : 9/4/2026

Warrant 2 - Four Hour Volumes

Description

Intended for sites where the volume of intersecting traffic during any four hours of the day is the principal reason for consideration of a signal installation.


Summary

Only 0 one hour periods meet minimums.
Warrant is NOT met.

Site Data Required

Rural Settings Apply = **False**
Number of Major Lanes = **1**
Number of Minor Lanes = **2 or more**

	Major Road					Minor Road		
						Spout Springs Rd		
Time	Major EB	+	Major WB	=	Total	Minor NB	Minor SB	Met?
07:30 - 08:30	0	+	354	=	354	752	765	No
07:15 - 08:15	0	+	332	=	332	817	766	No
07:45 - 08:45	0	+	320	=	320	670	677	No
15:30 - 16:30	0	+	307	=	307	545	856	No
15:15 - 16:15	0	+	294	=	294	509	851	No
07:00 - 08:00	0	+	294	=	294	794	651	No
15:00 - 16:00	0	+	292	=	292	474	855	No
14:45 - 15:45	0	+	278	=	278	457	775	No
08:00 - 09:00	0	+	273	=	273	632	601	No
17:00 - 18:00	0	+	271	=	271	672	820	No
16:45 - 17:45	0	+	264	=	264	695	811	No
16:15 - 17:15	0		254		254	668	815	No

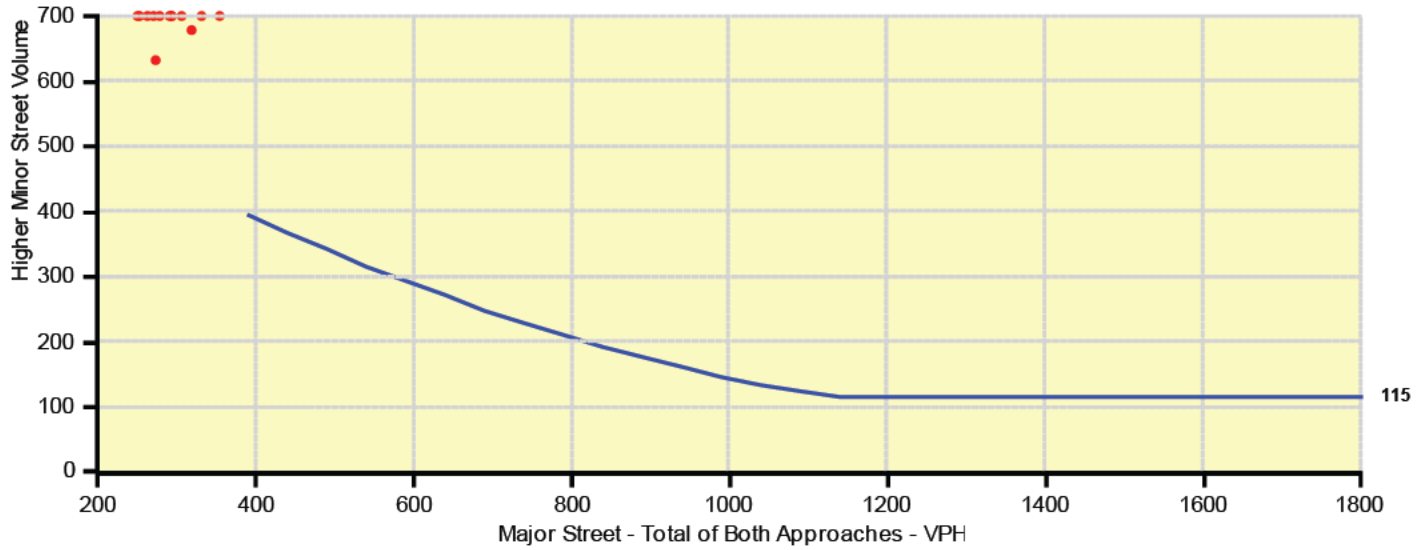

Spout Springs Road at Union Circle

Signal Warrant Analysis

Background 2028

Study Name: Spout @ Union Background 2028 (100% RT Reduction)

Study Date : 9/4/2026

Signal Warrants - Summary

Major Street Approaches

Northbound: Spout Springs Rd
Number of Lanes : 2+

Total Approach Volume: 7,986

Southbound: Spout Springs Rd
Number of Lanes :2+

Total Approach Volume: 7,613

Minor Street Approaches

Westbound: Union Circle
Number of Lanes :1

Total Approach Volume: 845

Warrant Summary (Urban Values Apply)

Warrant 1 - Eight Hour Vehicular Volumes.....**Not Satisfied**

Warrant 1A - Minimum Vehicular Volume.....**Not Satisfied**
Required volumes reached for 0 hours, 8 are needed

Warrant 1B - Interruption Of Continuous Traffic.....**Not Satisfied**
Required volumes reached for 4 hours, 8 are needed

Warrant 1C - Combination Of Warrants.....**Not Satisfied**
Required 1A volumes reached for 0 hours, 8 are needed
Required 1B volumes reached for 10 hours, 8 are needed

Warrant 2 - Four Hour Volumes.....**Satisfied**
Number of hours (4) volumes exceed minimum >= minimum required (4).

Warrant 3 - Peak Hour.....**Satisfied**

Warrant 3A - Peak Hour Delay.....**Satisfied**
Number of one hour periods (4) volumes exceed minimum >= required (1). Delay data not evaluated.

Warrant 3B - Peak Hour Volumes.....**Not Satisfied**
Volumes do not exceed minimums for any one hour period.

Warrant 4 - Pedestrian Volumes.....**Not Evaluated**

Warrant 5 - School Crossing.....**Not Evaluated**

Warrant 6 - Coordinated Signal System.....**Not Evaluated**

Warrant 7 - Crash Experience.....**Not Evaluated**

Warrant 8 - Roadway Network.....**Not Evaluated**

Warrant 9 - Intersection Near a Grade Crossing.....**Not Evaluated**

Spout Springs Road at Union Circle

Signal Warrant Analysis

Background 2028

Study Name: Spout @ Union Background 2028 (100% RT Reduction)

Study Date : 9/4/2026

Warrant 1A - Minimum Volumes

Description

Intended For sites where the volume Of intersecting traffic Is the principal reason For consideration Of a signal installation.

Summary

Only 0 one hour periods meet minimums.
Warrant is NOT met.

Site Data Required

Rural Settings Apply = **False**
Number Of Major Lanes = **2 or more**
Number Of Minor Lanes = **1**

Volume Requirements

Veh/Hr Major = **600**

Veh/Hr Minor = **150**

	Major Road Spout Springs Rd					Minor Road Union Circle		
Time	Major NB	+	Major SB	=	Total	Minor EB	Minor WB	Met?
07:15 - 08:15	1055	+	820	=	1875	0	79	No
07:30 - 08:30	977	+	820	=	1797	0	89	No
16:30 - 17:30	858	+	893	=	1751	0	85	No
16:45 - 17:45	874	+	871	=	1745	0	88	No
17:00 - 18:00	865	+	880	=	1745	0	98	No
16:15 - 17:15	827	+	874	=	1701	0	97	No
07:00 - 08:00	988	+	696	=	1684	0	61	No
15:45 - 16:45	744	+	884	=	1628	0	91	No
07:45 - 08:45	886	+	726	=	1612	0	89	No
16:00 - 17:00	795	+	815	=	1610	0	88	No
15:30 - 16:30	672	+	916	=	1588	0	109	No
15:15 - 16:15	633	+	910	=	1543	0	107	No
15:00 - 16:00	617	+	915	=	1532	0	114	No
08:00 - 09:00	809	+	644	=	1453	0	84	No
14:45 - 15:45	616	+	830	=	1446	0	105	No
06:45 - 07:45	873	+	572	=	1445	0	47	No
14:30 - 15:30	629	+	756	=	1385	0	79	No
14:15 - 15:15	618	+	717	=	1335	0	72	No
14:00 - 15:00	600	+	708	=	1308	0	66	No
17:15 - 18:15	656	+	646	=	1302	0	77	No
13:45 - 14:45	585	+	698	=	1283	0	60	No
08:15 - 09:15	729	+	549	=	1278	0	68	No
13:30 - 14:30	565	+	649	=	1214	0	67	No
12:00 - 13:00	590	+	595	=	1185	0	56	No
06:30 - 07:30	756		415		1171	0	40	No

Spout Springs Road at Union Circle

Signal Warrant Analysis

Background 2028

Study Name: Spout @ Union Background 2028 (100% RT Reduction)

Study Date : 9/4/2026

Warrant 1B - Interruption Of Continuous Traffic

Description

Intended For sites where the volume Of the major street Is so heavy that traffic On the minor street suffers excessive delay Or hazard.

Summary

Only 4 one hour periods meet minimums.
Warrant is NOT met.

Site Data Required

Rural Settings Apply = **False**
Number Of Major Lanes = **2 or more**
Number Of Minor Lanes = **1**

Volume Requirements

Veh/Hr Major = **900**

Veh/Hr Minor = **75**

	Major Road Spout Springs Rd					Minor Road Union Circle		
Time	Major NB	+	Major SB	=	Total	Minor EB	Minor WB	Met?
07:15 - 08:15	1055	+	820	=	1875	0	79	Yes
16:30 - 17:30	858	+	893	=	1751	0	85	Yes
15:30 - 16:30	672	+	916	=	1588	0	109	Yes
14:30 - 15:30	629	+	756	=	1385	0	79	Yes
07:00 - 08:00	988	+	696	=	1684	0	61	No
06:45 - 07:45	873	+	572	=	1445	0	47	No
14:15 - 15:15	618	+	717	=	1335	0	72	No
14:00 - 15:00	600	+	708	=	1308	0	66	No
13:45 - 14:45	585	+	698	=	1283	0	60	No
08:15 - 09:15	729	+	549	=	1278	0	68	No
13:30 - 14:30	565	+	649	=	1214	0	67	No
12:00 - 13:00	590	+	595	=	1185	0	56	No
06:30 - 07:30	756	+	415	=	1171	0	40	No
13:15 - 14:15	543	+	626	=	1169	0	63	No
12:15 - 13:15	567	+	600	=	1167	0	55	No
08:30 - 09:30	687	+	478	=	1165	0	70	No
11:45 - 12:45	582	+	578	=	1160	0	61	No
08:45 - 09:45	657	+	486	=	1143	0	67	No
11:30 - 12:30	594	+	546	=	1140	0	59	No
13:00 - 14:00	532	+	606	=	1138	0	60	No
12:30 - 13:30	534	+	599	=	1133	0	56	No
12:45 - 13:45	533	+	587	=	1120	0	63	No
11:15 - 12:15	565	+	535	=	1100	0	69	No
09:15 - 10:15	580	+	513	=	1093	0	61	No
09:00 - 10:00	604		483		1087	0	61	No

Spout Springs Road at Union Circle

Signal Warrant Analysis

Background 2028

Study Name: Spout @ Union Background 2028 (100% RT Reduction)

Study Date : 9/4/2026

Warrant 1C Combination Of Warrants

Description

Intended For sites where the traffic volumes don't meet individual warrants but where Warrants 1A and 1B are both met to 80% of their stated values.

Summary

Only 0 hours meet 1A minimums.
10 hours meet 1B minimums.
Warrant is NOT met.

Site Data Required

Rural Settings Apply =	**False**
Number Of Major Lanes =	**2 or more**
Number Of Minor Lanes =	**1**

Volume Requirements

Warrant	1A	1B
Veh/Hr Major =	**480**	**720**
Veh/Hr Minor =	**120**	**60**

Major Road: Spout Springs Rd | **Minor Road: Union Circle**

Time	Major NB	+	Major SB	=	Total	Minor EB	Minor WB	Met1A?
07:15 - 08:15	1055	+	820	=	1875	0	79	No
07:30 - 08:30	977	+	820	=	1797	0	89	No
16:30 - 17:30	858	+	893	=	1751	0	85	No
16:45 - 17:45	874	+	871	=	1745	0	88	No
17:00 - 18:00	865	+	880	=	1745	0	98	No
16:15 - 17:15	827	+	874	=	1701	0	97	No
07:00 - 08:00	988	+	696	=	1684	0	61	No
15:45 - 16:45	744	+	884	=	1628	0	91	No
07:45 - 08:45	886	+	726	=	1612	0	89	No
16:00 - 17:00	795	+	815	=	1610	0	88	No
15:30 - 16:30	672	+	916	=	1588	0	109	No
15:15 - 16:15	633	+	910	=	1543	0	107	No

Time	Major NB	+	Major SB	=	Total	Minor EB	Minor WB	Met1B?
16:45 - 17:45	874	+	871	=	1745	0	88	Yes
07:00 - 08:00	988	+	696	=	1684	0	61	Yes
15:45 - 16:45	744	+	884	=	1628	0	91	Yes
08:00 - 09:00	809	+	644	=	1453	0	84	Yes
14:45 - 15:45	616	+	830	=	1446	0	105	Yes
13:45 - 14:45	585	+	698	=	1283	0	60	Yes
11:45 - 12:45	582	+	578	=	1160	0	61	Yes
12:45 - 13:45	533	+	587	=	1120	0	63	Yes
09:00 - 10:00	604	+	483	=	1087	0	61	Yes
10:30 - 11:30	489	+	496	=	985	0	65	Yes
06:45 - 07:45	873	+	572	=	1445	0	47	No
06:30 - 07:30	756	+	415	=	1171	0	40	No

Spout Springs Road at Union Circle

Signal Warrant Analysis

Background 2028

Study Name: Spout @ Union Background 2028 (100% RT Reduction)

Study Date : 9/4/2026

Warrant 2 - Four Hour Volumes

Description

Intended for sites where the volume of intersecting traffic during any four hours of the day is the principal reason for consideration of a signal installation.


Summary

4 one hour periods meet minimums.
Warrant IS met.

Site Data Required

Rural Settings Apply = **False**
Number of Major Lanes = **2 or more**
Number of Minor Lanes = **1**

	Major Road Spout Springs Rd					Minor Road Union Circle		
Time	Major NB	+	Major SB	=	Total	Minor EB	Minor WB	Met?
07:30 - 08:30	977	+	820	=	1797	0	89	Yes
16:45 - 17:45	874	+	871	=	1745	0	88	Yes
15:45 - 16:45	744	+	884	=	1628	0	91	Yes
14:45 - 15:45	616	+	830	=	1446	0	105	Yes
07:15 - 08:15	1055	+	820	=	1875	0	79	No
07:00 - 08:00	988	+	696	=	1684	0	61	No
06:45 - 07:45	873	+	572	=	1445	0	47	No
14:30 - 15:30	629	+	756	=	1385	0	79	No
14:15 - 15:15	618	+	717	=	1335	0	72	No
14:00 - 15:00	600	+	708	=	1308	0	66	No
13:45 - 14:45	585	+	698	=	1283	0	60	No
13:30 - 14:30	565		649		1214	0	67	No

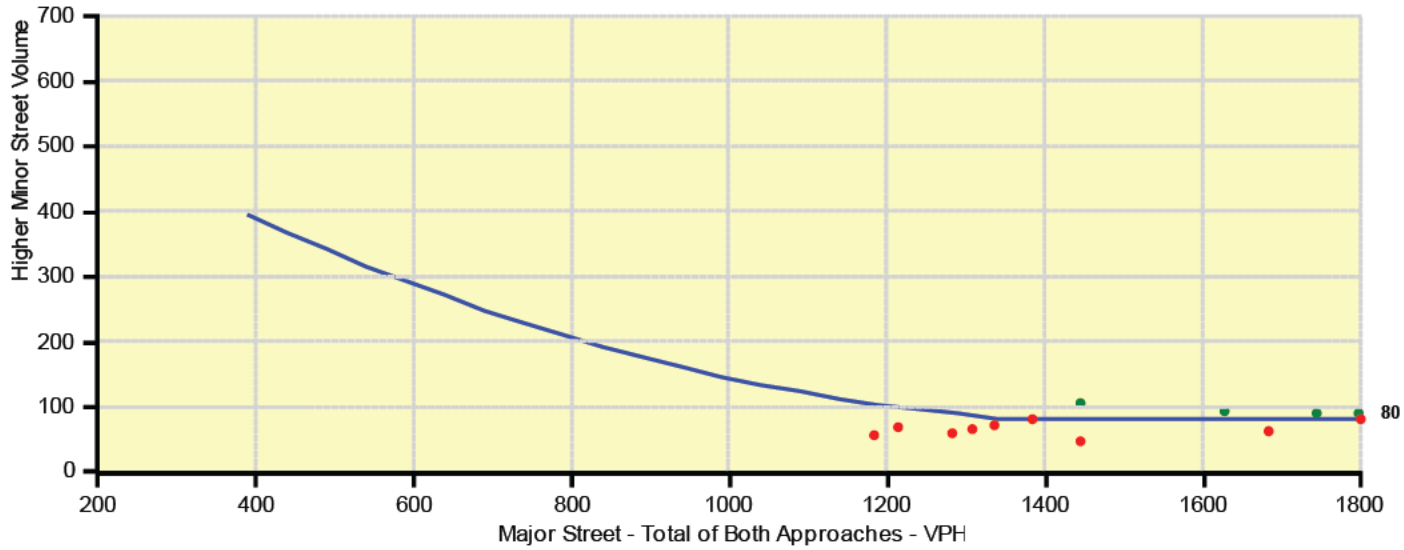

Spout Springs Road at Union Circle

Signal Warrant Analysis

With Project 2028

Study Name: Spout @ Union WP 2028 (100% Reduced Rights)

Study Date : 9/4/2026

Signal Warrants - Summary

Major Street Approaches

Northbound: Spout Springs Rd
Number of Lanes : 2+

Total Approach Volume: 8,114

Southbound: Spout Springs Rd
Number of Lanes :2+

Total Approach Volume: 7,753

Minor Street Approaches

Westbound: Union Circle
Number of Lanes :1

Total Approach Volume: 977

Warrant Summary (Urban Values Apply)

Warrant 1 - Eight Hour Vehicular Volumes.....**Not Satisfied**

Warrant 1A - Minimum Vehicular Volume.....**Not Satisfied**
Required volumes reached for 0 hours, 8 are needed

Warrant 1B - Interruption Of Continuous Traffic.....**Not Satisfied**
Required volumes reached for 7 hours, 8 are needed

Warrant 1C - Combination Of Warrants.....**Not Satisfied**
Required 1A volumes reached for 1 hours, 8 are needed
Required 1B volumes reached for 11 hours, 8 are needed

Warrant 2 - Four Hour Volumes.....**Satisfied**
Number of hours (6) volumes exceed minimum >= minimum required (4).

Warrant 3 - Peak Hour.....**Satisfied**

Warrant 3A - Peak Hour Delay.....**Satisfied**
Number of one hour periods (12) volumes exceed minimum >= required (1). Delay data not evaluated.

Warrant 3B - Peak Hour Volumes.....**Satisfied**
Volumes exceed minimums for at least one hour period.

Warrant 4 - Pedestrian Volumes.....**Not Evaluated**

Warrant 5 - School Crossing.....**Not Evaluated**

Warrant 6 - Coordinated Signal System.....**Not Evaluated**

Warrant 7 - Crash Experience.....**Not Evaluated**

Warrant 8 - Roadway Network.....**Not Evaluated**

Warrant 9 - Intersection Near a Grade Crossing.....**Not Evaluated**

Spout Springs Road at Union Circle

Signal Warrant Analysis

With Project 2028

Study Name: Spout @ Union WP 2028 (100% Reduced Rights)

Study Date : 9/4/2026

Warrant 1A - Minimum Volumes

Description

Intended For sites where the volume Of intersecting traffic Is the principal reason For consideration Of a signal installation.

Summary

Only 0 one hour periods meet minimums.
Warrant is NOT met.

Site Data Required

Rural Settings Apply = **False**
Number Of Major Lanes = **2 or more**
Number Of Minor Lanes = **1**

Volume Requirements

Veh/Hr Major = **600**

Veh/Hr Minor = **150**

	Major Road Spout Springs Rd					Minor Road Union Circle		
Time	Major NB	+	Major SB	=	Total	Minor EB	Minor WB	Met?
07:15 - 08:15	1063	+	832	=	1895	0	98	No
07:30 - 08:30	985	+	832	=	1817	0	107	No
16:30 - 17:30	878	+	911	=	1789	0	97	No
17:00 - 18:00	885	+	900	=	1785	0	110	No
16:45 - 17:45	894	+	890	=	1784	0	100	No
16:15 - 17:15	847	+	891	=	1738	0	109	No
07:00 - 08:00	996	+	708	=	1704	0	81	No
15:45 - 16:45	763	+	900	=	1663	0	102	No
16:00 - 17:00	815	+	831	=	1646	0	100	No
07:45 - 08:45	894	+	738	=	1632	0	106	No
15:30 - 16:30	690	+	932	=	1622	0	119	No
15:15 - 16:15	650	+	926	=	1576	0	116	No
15:00 - 16:00	633	+	931	=	1564	0	122	No
14:45 - 15:45	631	+	845	=	1476	0	114	No
08:00 - 09:00	817	+	656	=	1473	0	100	No
06:45 - 07:45	880	+	582	=	1462	0	64	No
14:30 - 15:30	643	+	770	=	1413	0	89	No
14:15 - 15:15	631	+	730	=	1361	0	83	No
17:15 - 18:15	671	+	661	=	1332	0	86	No
14:00 - 15:00	612	+	720	=	1332	0	78	No
13:45 - 14:45	596	+	709	=	1305	0	71	No
08:15 - 09:15	737	+	560	=	1297	0	83	No
13:30 - 14:30	575	+	659	=	1234	0	77	No
12:00 - 13:00	598	+	607	=	1205	0	64	No
13:15 - 14:15	552		635		1187	0	72	No

Spout Springs Road at Union Circle

Signal Warrant Analysis

With Project 2028

Study Name: Spout @ Union WP 2028 (100% Reduced Rights)

Study Date : 9/4/2026

Warrant 1B - Interruption Of Continuous Traffic

Description

Intended For sites where the volume Of the major street Is so heavy that traffic On the minor street suffers excessive delay Or hazard.

Summary

Only 7 one hour periods meet minimums.
Warrant is NOT met.

Site Data Required

Rural Settings Apply = **False**
Number Of Major Lanes = **2 or more**
Number Of Minor Lanes = **1**

Volume Requirements

Veh/Hr Major = **900**

Veh/Hr Minor = **75**

	Major Road					Minor Road		
	Spout Springs Rd					Union Circle		
Time	Major NB	+	Major SB	=	Total	Minor EB	Minor WB	Met?
16:30 - 17:30	878	+	911	=	1789	0	97	Yes
07:00 - 08:00	996	+	708	=	1704	0	81	Yes
15:30 - 16:30	690	+	932	=	1622	0	119	Yes
08:00 - 09:00	817	+	656	=	1473	0	100	Yes
14:30 - 15:30	643	+	770	=	1413	0	89	Yes
13:30 - 14:30	575	+	659	=	1234	0	77	Yes
11:00 - 12:00	536	+	532	=	1068	0	82	Yes
06:45 - 07:45	880	+	582	=	1462	0	64	No
12:00 - 13:00	598	+	607	=	1205	0	64	No
13:15 - 14:15	552	+	635	=	1187	0	72	No
12:15 - 13:15	575	+	611	=	1186	0	63	No
06:30 - 07:30	762	+	423	=	1185	0	54	No
13:00 - 14:00	540	+	614	=	1154	0	68	No
12:30 - 13:30	542	+	609	=	1151	0	64	No
12:45 - 13:45	541	+	596	=	1137	0	71	No
09:15 - 10:15	588	+	521	=	1109	0	72	No
09:00 - 10:00	612	+	491	=	1103	0	73	No
09:30 - 10:30	569	+	525	=	1094	0	64	No
09:45 - 10:45	549	+	516	=	1065	0	67	No
10:45 - 11:45	522	+	506	=	1028	0	68	No
10:00 - 11:00	518	+	508	=	1026	0	58	No
10:30 - 11:30	497	+	506	=	1003	0	73	No
10:15 - 11:15	490	+	501	=	991	0	59	No
06:15 - 07:15	624	+	285	=	909	0	51	No
17:30 - 18:30	434		428		862	0	65	No

Spout Springs Road at Union Circle

Signal Warrant Analysis

With Project 2028

Study Name: Spout @ Union WP 2028 (100% Reduced Rights)

Study Date : 9/4/2026

Warrant 1C Combination Of Warrants

Description

Intended For sites where the traffic volumes don't meet individual warrants but where Warrants 1A and 1B are both met to 80% of their stated values.

Summary

Only 1 hours meet 1A minimums.
11 hours meet 1B minimums.
Warrant is NOT met.

Site Data Required

Rural Settings Apply =	**False**
Number Of Major Lanes =	**2 or more**
Number Of Minor Lanes =	**1**

Volume Requirements

Warrant	1A	1B
Veh/Hr Major =	**480**	**720**
Veh/Hr Minor =	**120**	**60**

Major Road	Minor Road
Spout Springs Rd	Union Circle

Time	Major NB	+	Major SB	=	Total	Minor EB	Minor WB	Met1A?
15:00 - 16:00	633	+	931	=	1564	0	122	Yes
07:15 - 08:15	1063	+	832	=	1895	0	98	No
07:30 - 08:30	985	+	832	=	1817	0	107	No
16:30 - 17:30	878	+	911	=	1789	0	97	No
17:00 - 18:00	885	+	900	=	1785	0	110	No
16:45 - 17:45	894	+	890	=	1784	0	100	No
16:15 - 17:15	847	+	891	=	1738	0	109	No
07:00 - 08:00	996	+	708	=	1704	0	81	No
16:00 - 17:00	815	+	831	=	1646	0	100	No
07:45 - 08:45	894	+	738	=	1632	0	106	No
14:45 - 15:45	631	+	845	=	1476	0	114	No
08:00 - 09:00	817	+	656	=	1473	0	100	No

Time	Major NB	+	Major SB	=	Total	Minor EB	Minor WB	Met1B?
16:45 - 17:45	894	+	890	=	1784	0	100	Yes
15:45 - 16:45	763	+	900	=	1663	0	102	Yes
07:45 - 08:45	894	+	738	=	1632	0	106	Yes
14:45 - 15:45	631	+	845	=	1476	0	114	Yes
06:45 - 07:45	880	+	582	=	1462	0	64	Yes
13:45 - 14:45	596	+	709	=	1305	0	71	Yes
11:45 - 12:45	590	+	590	=	1180	0	69	Yes
08:45 - 09:45	665	+	495	=	1160	0	80	Yes
12:45 - 13:45	541	+	596	=	1137	0	71	Yes
09:45 - 10:45	549	+	516	=	1065	0	67	Yes
10:45 - 11:45	522	+	506	=	1028	0	68	Yes
06:30 - 07:30	762	+	423	=	1185	0	54	No

Spout Springs Road at Union Circle

Signal Warrant Analysis

With Project 2028

Study Name: Spout @ Union WP 2028 (100% Reduced Rights)

Study Date : 9/4/2026

Warrant 2 - Four Hour Volumes

Description

Intended for sites where the volume of intersecting traffic during any four hours of the day is the principal reason for consideration of a signal installation.


Summary

6 one hour periods meet minimums.
Warrant IS met.


Site Data Required

Rural Settings Apply = **False**
Number of Major Lanes = **2 or more**
Number of Minor Lanes = **1**

	Major Road Spout Springs Rd					Minor Road Union Circle		
Time	Major NB	+	Major SB	=	Total	Minor EB	Minor WB	Met?
16:15 - 17:15	847	+	891	=	1738	0	109	Yes
07:00 - 08:00	996	+	708	=	1704	0	81	Yes
15:15 - 16:15	650	+	926	=	1576	0	116	Yes
08:00 - 09:00	817	+	656	=	1473	0	100	Yes
14:15 - 15:15	631	+	730	=	1361	0	83	Yes
17:15 - 18:15	671	+	661	=	1332	0	86	Yes
06:45 - 07:45	880	+	582	=	1462	0	64	No
14:00 - 15:00	612	+	720	=	1332	0	78	No
13:45 - 14:45	596	+	709	=	1305	0	71	No
13:30 - 14:30	575	+	659	=	1234	0	77	No
12:00 - 13:00	598	+	607	=	1205	0	64	No
13:15 - 14:15	552		635		1187	0	72	No

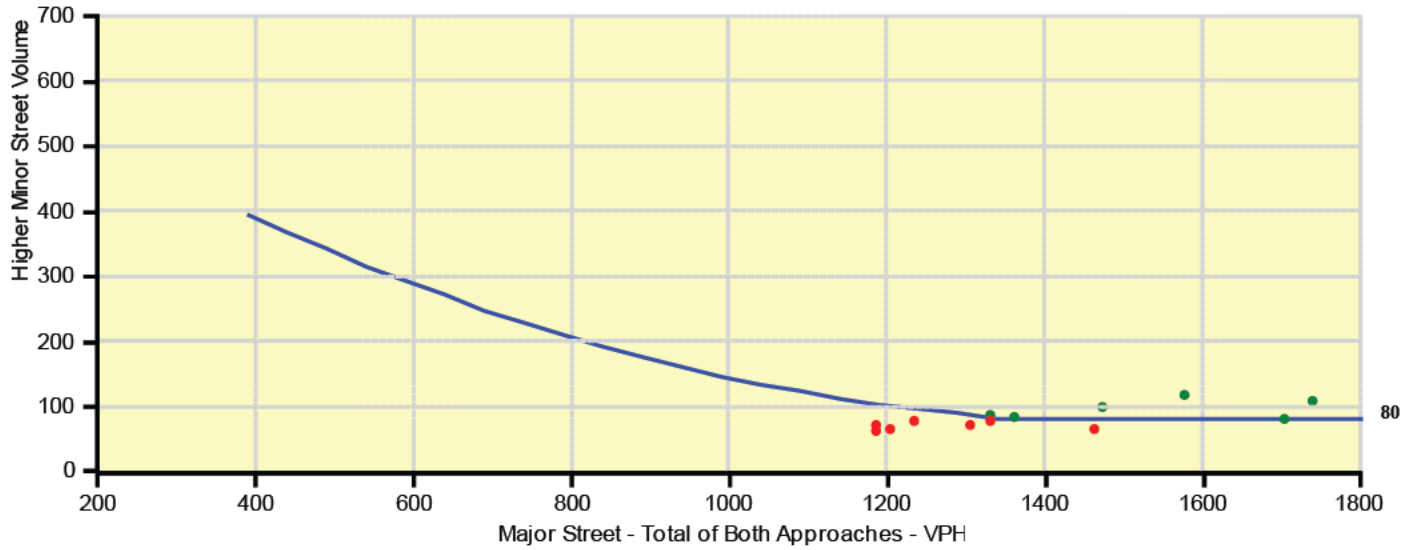

APPENDIX F – MITIGATION OPENING YEAR 2028 OPERATIONAL ANALYSIS REPORTS

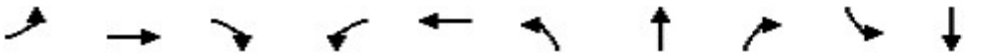

Lane Group	EBL	EBT	EBR	WBL	WBT	NBL	NBT	NBR	SBL	SBT
Lane Group Flow (vph)	210	20	147	113	61	145	979	197	86	660
v/c Ratio	0.76	0.05	0.33	0.40	0.16	0.30	0.53	0.21	0.25	0.38
Control Delay (s/veh)	54.3	29.1	7.1	36.9	9.3	6.2	12.0	1.5	10.2	18.0
Queue Delay	0.0	0.0	0.0	0.0	0.0	0.0	0.0	0.0	0.0	0.0
Total Delay (s/veh)	54.3	29.1	7.1	36.9	9.3	6.2	12.0	1.5	10.2	18.0
Queue Length 50th (ft)	129	10	0	64	1	10	234	17	19	134
Queue Length 95th (ft)	185	27	41	102	29	29	237	2	43	203
Internal Link Dist (ft)		278			371		1263			1000
Turn Bay Length (ft)	100		100			350		200	350	
Base Capacity (vph)	363	506	537	376	476	637	1857	919	503	1746
Starvation Cap Reductn	0	0	0	0	0	0	0	0	0	0
Spillback Cap Reductn	0	0	0	0	0	0	0	0	0	0
Storage Cap Reductn	0	0	0	0	0	0	0	0	0	0
Reduced v/c Ratio	0.58	0.04	0.27	0.30	0.13	0.23	0.53	0.21	0.17	0.38

Intersection Summary



Lane Group	SBR
Lane Group Flow (vph)	137
v/c Ratio	0.16
Control Delay (s/veh)	3.8
Queue Delay	0.0
Total Delay (s/veh)	3.8
Queue Length 50th (ft)	0
Queue Length 95th (ft)	33
Internal Link Dist (ft)	
Turn Bay Length (ft)	275
Base Capacity (vph)	850
Starvation Cap Reductn	0
Spillback Cap Reductn	0
Storage Cap Reductn	0
Reduced v/c Ratio	0.16

Intersection Summary

HCM 7th Signalized Intersection Summary



Movement	EBL	EBT	EBR	WBL	WBT	WBR	NBL	NBT	NBR	SBL
Lane Configurations										
Traffic Volume (veh/h)	181	17	126	97	2	51	125	842	169	74
Future Volume (veh/h)	181	17	126	97	2	51	125	842	169	74
Initial Q (Qb), veh	0	0	0	0	0	0	0	0	0	0
Lane Width Adj.	1.00	1.00	1.00	1.00	1.00	1.00	1.00	1.00	1.00	1.00
Ped-Bike Adj(A_pbT)	1.00		1.00	1.00		1.00	1.00		1.00	1.00
Parking Bus, Adj	1.00	1.00	1.00	1.00	1.00	1.00	1.00	1.00	1.00	1.00
Work Zone On Approach		No			No			No		
Adj Sat Flow, veh/h/ln	1870	1870	1870	1870	1870	1870	1870	1870	1870	1870
Adj Flow Rate, veh/h	210	20	147	113	2	59	145	979	197	86
Peak Hour Factor	0.86	0.86	0.86	0.86	0.86	0.86	0.86	0.86	0.86	0.86
Percent Heavy Veh, %	2	2	2	2	2	2	2	2	2	2
Cap, veh/h	313	395	335	319	11	325	456	1864	831	317
Arrive On Green	0.21	0.21	0.21	0.21	0.21	0.21	0.06	0.52	0.52	0.05
Sat Flow, veh/h	1341	1870	1585	1218	52	1541	1781	3554	1585	1781
Grp Volume(v), veh/h	210	20	147	113	0	61	145	979	197	86
Grp Sat Flow(s),veh/h/ln	1341	1870	1585	1218	0	1593	1781	1777	1585	1781
Q Serve(g_s), s	15.2	0.9	8.1	8.2	0.0	3.1	3.7	18.1	6.7	2.2
Cycle Q Clear(g_c), s	18.4	0.9	8.1	9.0	0.0	3.1	3.7	18.1	6.7	2.2
Prop In Lane	1.00		1.00	1.00		0.97	1.00		1.00	1.00
Lane Grp Cap(c), veh/h	313	395	335	319	0	336	456	1864	831	317
V/C Ratio(X)	0.67	0.05	0.44	0.35	0.00	0.18	0.32	0.53	0.24	0.27
Avail Cap(c_a), veh/h	395	509	431	393	0	433	680	1864	831	551
HCM Platoon Ratio	1.00	1.00	1.00	1.00	1.00	1.00	1.00	1.00	1.00	1.00
Upstream Filter(I)	1.00	1.00	1.00	1.00	0.00	1.00	0.84	0.84	0.84	1.00
Uniform Delay (d), s/veh	39.9	31.5	34.3	35.0	0.0	32.4	10.5	15.6	12.9	11.7
Incr Delay (d2), s/veh	3.1	0.1	0.9	0.7	0.0	0.3	0.3	0.9	0.6	0.5
Initial Q Delay(d3), s/veh	0.0	0.0	0.0	0.0	0.0	0.0	0.0	0.0	0.0	0.0
%ile BackOfQ(50%),veh/ln	5.2	0.4	3.2	2.5	0.0	1.2	1.4	7.2	2.5	0.9
Unsig. Movement Delay, s/veh										
LnGrp Delay(d), s/veh	42.9	31.5	35.2	35.7	0.0	32.6	10.8	16.5	13.5	12.2
LnGrp LOS	D	C	D	D		C	B	B	B	B
Approach Vol, veh/h		377			174			1321		
Approach Delay, s/veh		39.3			34.6			15.4		
Approach LOS		D			C			B		

Timer - Assigned Phs	1	2		4	5	6		8		
Phs Duration (G+Y+Rc), s	11.8	59.2		28.9	12.4	58.7		28.9		
Change Period (Y+Rc), s	7.3	6.8		7.8	6.5	6.8		7.8		
Max Green Setting (Gmax), s	17.7	33.2		27.2	18.5	33.2		27.2		
Max Q Clear Time (g_c+I1), s	4.2	20.1		20.4	5.7	13.0		11.0		
Green Ext Time (p_c), s	0.1	6.3		0.7	0.3	5.0		0.6		

Intersection Summary			
HCM 7th Control Delay, s/veh		19.5	
HCM 7th LOS		B	



Movement	SBT	SBR
Lane Configurations		
Traffic Volume (veh/h)	568	118
Future Volume (veh/h)	568	118
Initial Q (Qb), veh	0	0
Lane Width Adj.	1.00	1.00
Ped-Bike Adj(A_pbT)		1.00
Parking Bus, Adj	1.00	1.00
Work Zone On Approach	No	
Adj Sat Flow, veh/h/ln	1870	1870
Adj Flow Rate, veh/h	660	137
Peak Hour Factor	0.86	0.86
Percent Heavy Veh, %	2	2
Cap, veh/h	1843	822
Arrive On Green	0.52	0.52
Sat Flow, veh/h	3554	1585
Grp Volume(v), veh/h	660	137
Grp Sat Flow(s),veh/h/ln	1777	1585
Q Serve(g_s), s	11.0	4.6
Cycle Q Clear(g_c), s	11.0	4.6
Prop In Lane		1.00
Lane Grp Cap(c), veh/h	1843	822
V/C Ratio(X)	0.36	0.17
Avail Cap(c_a), veh/h	1843	822
HCM Platoon Ratio	1.00	1.00
Upstream Filter(I)	1.00	1.00
Uniform Delay (d), s/veh	14.2	12.7
Incr Delay (d2), s/veh	0.5	0.4
Initial Q Delay(d3), s/veh	0.0	0.0
%ile BackOfQ(50%),veh/ln	4.4	1.7
Unsig. Movement Delay, s/veh		
LnGrp Delay(d), s/veh	14.8	13.1
LnGrp LOS	B	B
Approach Vol, veh/h	883	
Approach Delay, s/veh	14.3	
Approach LOS	B	
Timer - Assigned Phs		

Queues



Lane Group	WBL	WBR	NBT	NBR	SBL	SBT
Lane Group Flow (vph)	100	315	911	195	199	675
v/c Ratio	0.51	0.69	0.46	0.20	0.43	0.26
Control Delay (s/veh)	50.0	13.2	14.9	2.7	7.3	5.6
Queue Delay	0.0	0.0	0.0	0.0	0.0	0.0
Total Delay (s/veh)	50.0	13.2	14.9	2.7	7.3	5.6
Queue Length 50th (ft)	62	0	170	0	52	127
Queue Length 95th (ft)	109	78	275	38	103	194
Internal Link Dist (ft)	161		815			1263
Turn Bay Length (ft)				200	390	
Base Capacity (vph)	534	697	1995	977	518	2627
Starvation Cap Reductn	0	0	0	0	0	0
Spillback Cap Reductn	0	0	0	0	0	0
Storage Cap Reductn	0	0	0	0	0	0
Reduced v/c Ratio	0.19	0.45	0.46	0.20	0.38	0.26

Intersection Summary



Movement	WBL	WBR	NBU	NBT	NBR	SBL	SBT
Lane Configurations							
Traffic Volume (veh/h)	96	302	0	875	187	191	648
Future Volume (veh/h)	96	302	0	875	187	191	648
Initial Q (Qb), veh	0	0		0	0	0	0
Lane Width Adj.	1.00	1.00		1.00	1.00	1.00	1.00
Ped-Bike Adj(A_pbT)	1.00	1.00			1.00	1.00	
Parking Bus, Adj	1.00	1.00		1.00	1.00	1.00	1.00
Work Zone On Approach	No			No			No
Adj Sat Flow, veh/h/ln	1870	1870		1870	1870	1870	1870
Adj Flow Rate, veh/h	100	315		911	195	199	675
Peak Hour Factor	0.96	0.96		0.96	0.96	0.96	0.96
Percent Heavy Veh, %	2	2		2	2	2	2
Cap, veh/h	397	353		1715	765	362	2244
Arrive On Green	0.22	0.22		0.48	0.48	0.08	0.63
Sat Flow, veh/h	1781	1585		3647	1585	1781	3647
Grp Volume(v), veh/h	100	315		911	195	199	675
Grp Sat Flow(s),veh/h/ln	1781	1585		1777	1585	1781	1777
Q Serve(g_s), s	4.6	19.3		17.8	7.3	5.3	8.6
Cycle Q Clear(g_c), s	4.6	19.3		17.8	7.3	5.3	8.6
Prop In Lane	1.00	1.00			1.00	1.00	
Lane Grp Cap(c), veh/h	397	353		1715	765	362	2244
V/C Ratio(X)	0.25	0.89		0.53	0.25	0.55	0.30
Avail Cap(c_a), veh/h	538	479		1715	765	489	2244
HCM Platoon Ratio	1.00	1.00		1.00	1.00	1.00	1.00
Upstream Filter(I)	1.00	1.00		1.00	1.00	0.94	0.94
Uniform Delay (d), s/veh	32.0	37.7		18.0	15.3	13.2	8.4
Incr Delay (d2), s/veh	0.3	15.0		1.2	0.8	1.2	0.3
Initial Q Delay(d3), s/veh	0.0	0.0		0.0	0.0	0.0	0.0
%ile BackOfQ(50%),veh/ln	2.0	8.8		7.3	2.7	2.1	3.2
Unsig. Movement Delay, s/veh							
LnGrp Delay(d), s/veh	32.3	52.7		19.2	16.1	14.5	8.7
LnGrp LOS	C	D		B	B	B	A
Approach Vol, veh/h	415			1106			874
Approach Delay, s/veh	47.8			18.6			10.0
Approach LOS	D			B			B

Timer - Assigned Phs	1	2				6		8
Phs Duration (G+Y+Rc), s	14.9	55.1				69.9		30.1
Change Period (Y+Rc), s	7.3	6.8				6.8		7.8
Max Green Setting (Gmax), s	14.7	33.2				55.2		30.2
Max Q Clear Time (g_c+I1), s	7.3	19.8				10.6		21.3
Green Ext Time (p_c), s	0.3	5.9				5.5		1.0

Intersection Summary	
HCM 7th Control Delay, s/veh	20.5
HCM 7th LOS	C

Notes

User approved ignoring U-Turning movement.


Intersection	
Int Delay, s/veh	1.8

Movement	EBL	EBT	EBR	WBL	WBT	WBR	NBL	NBT	NBR	SBL	SBT	SBR
Lane Configurations												
Traffic Vol, veh/h	16	364	10	2	356	2	28	0	5	8	0	43
Future Vol, veh/h	16	364	10	2	356	2	28	0	5	8	0	43
Conflicting Peds, #/hr	0	0	0	0	0	0	0	0	0	0	0	0
Sign Control	Free	Free	Free	Free	Free	Free	Stop	Stop	Stop	Stop	Stop	Stop
RT Channelized	-	-	None	-	-	None	-	-	None	-	-	None
Storage Length	-	-	-	-	-	150	-	-	-	-	-	-
Veh in Median Storage, #	-	0	-	-	0	-	-	0	-	-	0	-
Grade, %	-	0	-	-	0	-	-	0	-	-	0	-
Peak Hour Factor	89	89	89	89	89	89	89	89	89	89	89	89
Heavy Vehicles, %	5	5	5	5	5	5	5	5	5	5	5	5
Mvmt Flow	18	409	11	2	400	2	31	0	6	9	0	48

Major/Minor	Major1			Major2			Minor1			Minor2		
Conflicting Flow All	402	0	0	420	0	0	855	857	415	849	861	400
Stage 1	-	-	-	-	-	-	451	451	-	404	404	-
Stage 2	-	-	-	-	-	-	404	407	-	445	456	-
Critical Hdwy	4.15	-	-	4.15	-	-	7.15	6.55	6.25	7.15	6.55	6.25
Critical Hdwy Stg 1	-	-	-	-	-	-	6.15	5.55	-	6.15	5.55	-
Critical Hdwy Stg 2	-	-	-	-	-	-	6.15	5.55	-	6.15	5.55	-
Follow-up Hdwy	2.245	-	-	2.245	-	-	3.545	4.045	3.345	3.545	4.045	3.345
Pot Cap-1 Maneuver	1140	-	-	1123	-	-	275	291	631	277	290	643
Stage 1	-	-	-	-	-	-	582	566	-	617	594	-
Stage 2	-	-	-	-	-	-	617	592	-	586	563	-
Platoon blocked, %		-	-		-	-						
Mov Cap-1 Maneuver	1140	-	-	1123	-	-	248	285	631	269	283	643
Mov Cap-2 Maneuver	-	-	-	-	-	-	248	285	-	269	283	-
Stage 1	-	-	-	-	-	-	570	555	-	615	592	-
Stage 2	-	-	-	-	-	-	569	591	-	569	551	-

Approach	EB	WB	NB	SB
HCM Ctrl Dly, s/v	0.34	0.05	20.21	12.65
HCM LOS			C	B

Minor Lane/Major Mvmt	NBLn1	EBL	EBT	EBR	WBL	WBT	WBR	SBLn1
Capacity (veh/h)	274	73	-	-	10	-	-	528
HCM Lane V/C Ratio	0.136	0.016	-	-	0.002	-	-	0.109
HCM Ctrl Dly (s/v)	20.2	8.2	0	-	8.2	0	-	12.6
HCM Lane LOS	C	A	A	-	A	A	-	B
HCM 95th %tile Q(veh)	0.5	0	-	-	0	-	-	0.4

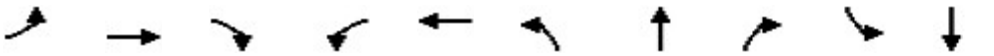

Lane Group	EBL	EBT	EBR	WBL	WBT	NBL	NBT	NBR	SBL	SBT
Lane Group Flow (vph)	14	2	12	52	57	22	808	147	157	906
v/c Ratio	0.11	0.01	0.05	0.40	0.29	0.04	0.36	0.14	0.30	0.34
Control Delay (s/veh)	42.1	39.0	0.4	51.0	16.0	3.0	6.1	0.9	5.3	6.8
Queue Delay	0.0	0.0	0.0	0.0	0.0	0.0	0.0	0.0	0.0	0.0
Total Delay (s/veh)	42.1	39.0	0.4	51.0	16.0	3.0	6.1	0.9	5.3	6.8
Queue Length 50th (ft)	8	1	0	32	1	2	47	0	22	78
Queue Length 95th (ft)	27	8	0	68	38	m8	111	8	45	196
Internal Link Dist (ft)		278			378		1263			1000
Turn Bay Length (ft)	100		100			350		200	350	
Base Capacity (vph)	368	511	523	387	477	666	2261	1065	677	2690
Starvation Cap Reductn	0	0	0	0	0	0	0	0	0	0
Spillback Cap Reductn	0	0	0	0	0	0	0	0	0	0
Storage Cap Reductn	0	0	0	0	0	0	0	0	0	0
Reduced v/c Ratio	0.04	0.00	0.02	0.13	0.12	0.03	0.36	0.14	0.23	0.34

Intersection Summary

m Volume for 95th percentile queue is metered by upstream signal.



Lane Group	SBR
Lane Group Flow (vph)	16
v/c Ratio	0.01
Control Delay (s/veh)	0.0
Queue Delay	0.0
Total Delay (s/veh)	0.0
Queue Length 50th (ft)	0
Queue Length 95th (ft)	0
Internal Link Dist (ft)	
Turn Bay Length (ft)	275
Base Capacity (vph)	1236
Starvation Cap Reductn	0
Spillback Cap Reductn	0
Storage Cap Reductn	0
Reduced v/c Ratio	0.01

Intersection Summary



Movement	EBL	EBT	EBR	WBL	WBT	WBR	NBL	NBT	NBR	SBL
Lane Configurations										
Traffic Volume (veh/h)	13	2	11	48	2	51	20	751	137	146
Future Volume (veh/h)	13	2	11	48	2	51	20	751	137	146
Initial Q (Qb), veh	0	0	0	0	0	0	0	0	0	0
Lane Width Adj.	1.00	1.00	1.00	1.00	1.00	1.00	1.00	1.00	1.00	1.00
Ped-Bike Adj(A_pbT)	1.00		1.00	1.00		1.00	1.00		1.00	1.00
Parking Bus, Adj	1.00	1.00	1.00	1.00	1.00	1.00	1.00	1.00	1.00	1.00
Work Zone On Approach		No			No			No		
Adj Sat Flow, veh/h/ln	1885	1885	1885	1885	1885	1885	1885	1885	1885	1885
Adj Flow Rate, veh/h	14	2	12	52	2	55	22	808	147	157
Peak Hour Factor	0.93	0.93	0.93	0.93	0.93	0.93	0.93	0.93	0.93	0.93
Percent Heavy Veh, %	1	1	1	1	1	1	1	1	1	1
Cap, veh/h	111	120	102	160	4	98	481	2392	1067	499
Arrive On Green	0.06	0.06	0.06	0.06	0.06	0.06	0.02	0.67	0.67	0.05
Sat Flow, veh/h	1357	1885	1598	1411	56	1550	1795	3582	1598	1795
Grp Volume(v), veh/h	14	2	12	52	0	57	22	808	147	157
Grp Sat Flow(s),veh/h/ln	1357	1885	1598	1411	0	1606	1795	1791	1598	1795
Q Serve(g_s), s	1.0	0.1	0.7	3.6	0.0	3.4	0.3	9.7	3.4	2.7
Cycle Q Clear(g_c), s	4.5	0.1	0.7	3.7	0.0	3.4	0.3	9.7	3.4	2.7
Prop In Lane	1.00		1.00	1.00		0.96	1.00		1.00	1.00
Lane Grp Cap(c), veh/h	111	120	102	160	0	102	481	2392	1067	499
V/C Ratio(X)	0.13	0.02	0.12	0.32	0.00	0.56	0.05	0.34	0.14	0.31
Avail Cap(c_a), veh/h	394	513	435	454	0	437	772	2392	1067	728
HCM Platoon Ratio	1.00	1.00	1.00	1.00	1.00	1.00	1.00	1.00	1.00	1.00
Upstream Filter(I)	1.00	1.00	1.00	1.00	0.00	1.00	0.92	0.92	0.92	1.00
Uniform Delay (d), s/veh	47.6	43.9	44.2	45.6	0.0	45.5	4.3	7.1	6.1	5.0
Incr Delay (d2), s/veh	0.5	0.1	0.5	1.2	0.0	4.7	0.0	0.4	0.2	0.4
Initial Q Delay(d3), s/veh	0.0	0.0	0.0	0.0	0.0	0.0	0.0	0.0	0.0	0.0
%ile BackOfQ(50%),veh/ln	0.4	0.0	0.3	1.3	0.0	1.5	0.1	3.4	1.1	0.9
Unsig. Movement Delay, s/veh										
LnGrp Delay(d), s/veh	48.1	43.9	44.7	46.8	0.0	50.2	4.4	7.5	6.3	5.4
LnGrp LOS	D	D	D	D		D	A	A	A	A
Approach Vol, veh/h		28			109			977		
Approach Delay, s/veh		46.4			48.6			7.2		
Approach LOS		D			D			A		

Timer - Assigned Phs	1	2		4	5	6		8		
Phs Duration (G+Y+Rc), s	12.3	73.6		14.2	8.8	77.1		14.2		
Change Period (Y+Rc), s	7.3	6.8		7.8	6.5	6.8		7.8		
Max Green Setting (Gmax), s	17.7	33.2		27.2	18.5	33.2		27.2		
Max Q Clear Time (g_c+I1), s	4.7	11.7		6.5	2.3	12.1		5.7		
Green Ext Time (p_c), s	0.3	6.4		0.0	0.0	6.7		0.4		

Intersection Summary			
HCM 7th Control Delay, s/veh		9.3	
HCM 7th LOS		A	



Movement	SBT	SBR
Lane Configurations		
Traffic Volume (veh/h)	843	15
Future Volume (veh/h)	843	15
Initial Q (Qb), veh	0	0
Lane Width Adj.	1.00	1.00
Ped-Bike Adj(A_pbT)		1.00
Parking Bus, Adj	1.00	1.00
Work Zone On Approach	No	
Adj Sat Flow, veh/h/ln	1885	1885
Adj Flow Rate, veh/h	906	16
Peak Hour Factor	0.93	0.93
Percent Heavy Veh, %	1	1
Cap, veh/h	2517	1122
Arrive On Green	0.70	0.70
Sat Flow, veh/h	3582	1598
Grp Volume(v), veh/h	906	16
Grp Sat Flow(s),veh/h/ln	1791	1598
Q Serve(g_s), s	10.1	0.3
Cycle Q Clear(g_c), s	10.1	0.3
Prop In Lane		1.00
Lane Grp Cap(c), veh/h	2517	1122
V/C Ratio(X)	0.36	0.01
Avail Cap(c_a), veh/h	2517	1122
HCM Platoon Ratio	1.00	1.00
Upstream Filter(I)	1.00	1.00
Uniform Delay (d), s/veh	5.9	4.5
Incr Delay (d2), s/veh	0.4	0.0
Initial Q Delay(d3), s/veh	0.0	0.0
%ile BackOfQ(50%),veh/ln	3.4	0.1
Unsig. Movement Delay, s/veh		
LnGrp Delay(d), s/veh	6.3	4.5
LnGrp LOS	A	A
Approach Vol, veh/h	1079	
Approach Delay, s/veh	6.2	
Approach LOS	A	
Timer - Assigned Phs		

Queues



Lane Group	WBL	WBR	NBT	NBR	SBL	SBT
Lane Group Flow (vph)	116	213	742	171	212	719
v/c Ratio	0.55	0.57	0.36	0.17	0.40	0.27
Control Delay (s/veh)	50.9	11.7	13.2	2.5	12.1	4.7
Queue Delay	0.0	0.0	0.0	0.0	0.0	0.0
Total Delay (s/veh)	50.9	11.7	13.2	2.5	12.1	4.7
Queue Length 50th (ft)	71	0	126	0	33	63
Queue Length 95th (ft)	122	63	201	33	127	101
Internal Link Dist (ft)	161		815			1263
Turn Bay Length (ft)				200	390	
Base Capacity (vph)	432	548	2036	984	590	2630
Starvation Cap Reductn	0	0	0	0	0	0
Spillback Cap Reductn	0	0	0	0	0	0
Storage Cap Reductn	0	0	0	0	0	0
Reduced v/c Ratio	0.27	0.39	0.36	0.17	0.36	0.27

Intersection Summary



Movement	WBL	WBR	NBU	NBT	NBR	SBL	SBT
Lane Configurations							
Traffic Volume (veh/h)	113	207	0	720	166	206	697
Future Volume (veh/h)	113	207	0	720	166	206	697
Initial Q (Qb), veh	0	0		0	0	0	0
Lane Width Adj.	1.00	1.00		1.00	1.00	1.00	1.00
Ped-Bike Adj(A_pbT)	1.00	1.00			1.00	1.00	
Parking Bus, Adj	1.00	1.00		1.00	1.00	1.00	1.00
Work Zone On Approach	No			No			No
Adj Sat Flow, veh/h/ln	1885	1885		1885	1885	1885	1885
Adj Flow Rate, veh/h	116	213		742	171	212	719
Peak Hour Factor	0.97	0.97		0.97	0.97	0.97	0.97
Percent Heavy Veh, %	1	1		1	1	1	1
Cap, veh/h	282	251		1981	883	468	2497
Arrive On Green	0.16	0.16		0.55	0.55	0.07	0.70
Sat Flow, veh/h	1795	1598		3676	1598	1795	3676
Grp Volume(v), veh/h	116	213		742	171	212	719
Grp Sat Flow(s),veh/h/ln	1795	1598		1791	1598	1795	1791
Q Serve(g_s), s	5.8	13.0		11.7	5.4	4.8	7.6
Cycle Q Clear(g_c), s	5.8	13.0		11.7	5.4	4.8	7.6
Prop In Lane	1.00	1.00			1.00	1.00	
Lane Grp Cap(c), veh/h	282	251		1981	883	468	2497
V/C Ratio(X)	0.41	0.85		0.37	0.19	0.45	0.29
Avail Cap(c_a), veh/h	434	387		1981	883	605	2497
HCM Platoon Ratio	1.00	1.00		1.00	1.00	1.00	1.00
Upstream Filter(I)	1.00	1.00		1.00	1.00	0.95	0.95
Uniform Delay (d), s/veh	38.0	41.0		12.6	11.2	8.6	5.7
Incr Delay (d2), s/veh	1.0	10.4		0.5	0.5	0.7	0.3
Initial Q Delay(d3), s/veh	0.0	0.0		0.0	0.0	0.0	0.0
%ile BackOfQ(50%),veh/ln	2.6	5.8		4.6	1.9	1.8	2.6
Unsig. Movement Delay, s/veh							
LnGrp Delay(d), s/veh	38.9	51.4		13.1	11.7	9.3	6.0
LnGrp LOS	D	D		B	B	A	A
Approach Vol, veh/h	329			913			931
Approach Delay, s/veh	47.0			12.9			6.8
Approach LOS	D			B			A

Timer - Assigned Phs	1	2				6		8
Phs Duration (G+Y+Rc), s	14.4	62.1				76.5		23.5
Change Period (Y+Rc), s	7.3	6.8				6.8		7.8
Max Green Setting (Gmax), s	14.7	39.2				61.2		24.2
Max Q Clear Time (g_c+I1), s	6.8	13.7				9.6		15.0
Green Ext Time (p_c), s	0.4	6.2				6.0		0.7

Intersection Summary		
HCM 7th Control Delay, s/veh	15.4	
HCM 7th LOS	B	

Notes
User approved ignoring U-Turning movement.

Intersection	
Int Delay, s/veh	1.5

Movement	EBL	EBT	EBR	WBL	WBT	WBR	NBL	NBT	NBR	SBL	SBT	SBR
Lane Configurations												
Traffic Vol, veh/h	44	328	32	6	290	7	19	0	3	5	0	29
Future Vol, veh/h	44	328	32	6	290	7	19	0	3	5	0	29
Conflicting Peds, #/hr	0	0	0	0	0	0	0	0	0	0	0	0
Sign Control	Free	Free	Free	Free	Free	Free	Stop	Stop	Stop	Stop	Stop	Stop
RT Channelized	-	-	None	-	-	None	-	-	None	-	-	None
Storage Length	-	-	-	-	-	150	-	-	-	-	-	-
Veh in Median Storage, #	-	0	-	-	0	-	-	0	-	-	0	-
Grade, %	-	0	-	-	0	-	-	0	-	-	0	-
Peak Hour Factor	95	95	95	95	95	95	95	95	95	95	95	95
Heavy Vehicles, %	5	5	5	5	5	5	5	5	5	5	5	5
Mvmt Flow	46	345	34	6	305	7	20	0	3	5	0	31

Major/Minor	Major1			Major2			Minor1			Minor2		
Conflicting Flow All	313	0	0	379	0	0	773	780	362	756	789	305
Stage 1	-	-	-	-	-	-	455	455	-	318	318	-
Stage 2	-	-	-	-	-	-	318	325	-	438	472	-
Critical Hdwy	4.15	-	-	4.15	-	-	7.15	6.55	6.25	7.15	6.55	6.25
Critical Hdwy Stg 1	-	-	-	-	-	-	6.15	5.55	-	6.15	5.55	-
Critical Hdwy Stg 2	-	-	-	-	-	-	6.15	5.55	-	6.15	5.55	-
Follow-up Hdwy	2.245	-	-	2.245	-	-	3.545	4.045	3.345	3.545	4.045	3.345
Pot Cap-1 Maneuver	1231	-	-	1163	-	-	313	323	676	321	319	728
Stage 1	-	-	-	-	-	-	579	564	-	687	648	-
Stage 2	-	-	-	-	-	-	687	644	-	592	554	-
Platoon blocked, %		-	-		-	-						
Mov Cap-1 Maneuver	1231	-	-	1163	-	-	283	306	676	302	302	728
Mov Cap-2 Maneuver	-	-	-	-	-	-	283	306	-	302	302	-
Stage 1	-	-	-	-	-	-	552	537	-	683	644	-
Stage 2	-	-	-	-	-	-	654	639	-	561	528	-

Approach	EB	WB	NB	SB
HCM Ctrl Dly, s/v	0.88	0.16	17.65	11.35
HCM LOS			C	B

Minor Lane/Major Mvmt	NBLn1	EBL	EBT	EBR	WBL	WBT	WBR	SBLn1
Capacity (veh/h)	308	193	-	-	36	-	-	603
HCM Lane V/C Ratio	0.075	0.038	-	-	0.005	-	-	0.059
HCM Ctrl Dly (s/v)	17.7	8	0	-	8.1	0	-	11.3
HCM Lane LOS	C	A	A	-	A	A	-	B
HCM 95th %tile Q(veh)	0.2	0.1	-	-	0	-	-	0.2

CITY OF
GAINESVILLE

WATER RESOURCES

September 4, 2026

DCCM
Beth Garmon
bgarmon@dccm.com

Re: Water Availability
Proposed Residential Development
6651 Spout Springs Road
PIN: 15042 000093

Dear Beth,,

The purpose of this letter is to confirm the availability of water service to the above-referenced property.

The City of Gainesville owns and operates an existing 16-inch DIP water main in the right-of-way of Spout Springs Road as well as 12-inch DIP in the right-of-way of Union Circle along the frontages of the subject property.

Currently, the City has adequate domestic water capacity to serve your proposed 120-unit residential development.

Confirmation of water availability is good for one year from the date of this letter at which time, it will become null and void unless development plans have been submitted.

Please call me at (770) 538-2452 should you have any questions.

Sincerely,

Nick Swafford

Nick Swafford
Permitting Services and GIS Manager

cc: Tracy Robar, P.E., Engineering and Construction Div. Manager

Hall County Government
PUBLIC WORKS AND UTILITIES

HALL COUNTY
GEORGIA

POST OFFICE DRAWER 1435
GAINESVILLE, GA 30503

t: 770.531.6800 | f: 770.531.3945

Jorge Gomez, P.E.
Director

Jason E. Skarda, PLS
Assistant Director

September 3, 2026

DCCM
Attn: Beth Garmon
425 Oak Street
Gainesville, Georgia 30501

Subject: Sanitary Sewer Letter of Availability
6651 Spout Springs Road
Parcel Id No.: 15042 000093
Flowery Branch, GA 30542

Dear Beth Garmon,

In response to your request, this letter will serve as confirmation that Hall County has sufficient volume to serve 6651 Spout Springs Road for a proposed development consisting of 54 single-family detached homes and 66 attached townhomes with amenity area (estimated average daily flow of 24,000 GPD) at this time. The nearest sanitary sewer main to this address is located on Spout Springs Road.

Sanitary sewer capacity allocation is available on a first come, first serve basis by purchasing the sewer taps. As such, this "availability" letter does not guarantee capacity. Additionally, this letter is non-transferable. If the project design changes, this letter is void and a new "availability" letter must be obtained.

If you have any questions or need more information, please call the Hall County Public Works and Utilities Department at 770-531-6800.

Sincerely,

Jason E. Skarda, PLS

Application for Sewer Availability Letter

Date: September 3, 2026

Name of Applicant: DCCM Contact Number: 770-718-0600

Address of Applicant: 425 Oak St.

City: Gainesville State: GA Zip: 30501 E-mail: bgarmon@dccm.com

Name of Agent: Beth Garmon Contact Number: [redacted]

Address of Agent: 425 Oak St.

City: Gainesville State: GA Zip: 30501 E-mail: bgarmon@dccm.com

THE APPLICANT NAMED ABOVE AFFIRMS THAT THEY ARE THE OWNER OR AGENT FOR THE OWNER OF THE PROPERTY DESCRIBED BELOW AND REQUESTS: (Please check the purpose of letter request and fill in all applicable information legibly and completely.)

AVAILABILITY: ☐ General Availability ☑ Rezoning ☐ Conditional Use Permit

Availability letters will require a minimum of one week from the date of application submittal.

Request from AR-1 (Present Zoning) to R-X (Requested Zoning)

For the Purpose of Residential subdivision (townhomes and single-family detached) (Type of Development)

Address of Property: 6651 Spout Springs Road, Flowery Branch, GA 30542

Nearest Intersection to Property: Union Circle and Spout Springs Road

Size of Tract: 33.27 acre(s), Lane Lot Number(s): 15042 000093, District(s): 1

Development Estimate Average Daily Sewer Flow (GPD): 24,000

Property Tax Parcel Number: 15042 000093 Proposed number of Lots: 120

(Below: For properties within protected watershed districts only)

Gross Density: units per acre Net Density: units per acre

Estimated amount of impervious surface: Minimum Lot Size:

Patricia A. Millard
Notary

Elizabeth Garmon
Signature of Owner(s)/Agent(s)

Elizabeth Garmon
Printed Name of Owner(s)/Agent(s)

Sr. Project Manager, DCCM
Title of Agent

PATRICIA A MILLARD NOTARY PUBLIC BANKS COUNTY GEORGIA Notary Seal EXPIRES JULY 4, 2028

Memorandum

To: Jason Skarda, Hall County, Assistant Director of Public Works and Utilities

From: Beth Garmon, DCCM, Senior Project Manager

Date: September 3, 2026


Subject: Letter of Intent – 6651 Spout Springs Road

This memo serves as the Letter of Intent for DCCM Infrastructure, Inc. to apply for a sewer availability letter for the proposed rezoning and development of 6651 Spout Springs Road. It is the developer's intention to rezone the property from Agricultural Residential 1 (AR-1) to Residential Mixed (R-X) for a residential development consisting of 54 single-family detached homes and 66 attached townhomes with an amenity area. The development will be served by public water provided by the City of Gainesville Water Resources Department and Hall County sewer. An existing pump station is located to the east of the property as well as an 8" sanitary sewer line, and the property owner has indicated that an easement would be considered should the rezoning request be approved.

After completion of the rezoning process, the developer intends to obtain a land disturbance permit and begin site work for the development with a target occupancy of 2028.

A conceptual site plan is also included in this submittal, as well as the completed application form.

Thank you for your consideration of this request. Should you have any questions, please feel free to reach out to Beth Garmon at bgarmon@dccm.com.

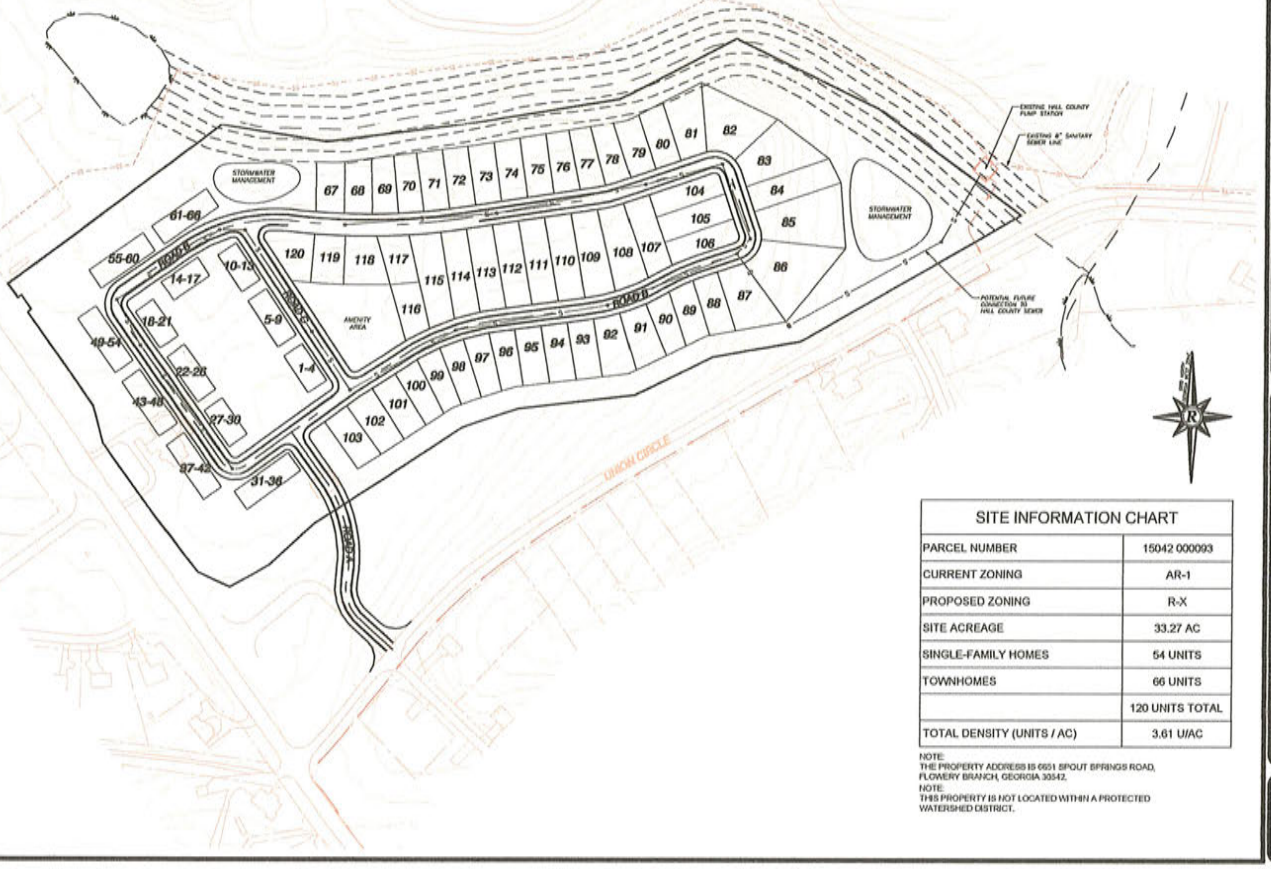

SITE INFORMATION CHART	
PARCEL NUMBER	15042 000093
CURRENT ZONING	AR-1
PROPOSED ZONING	R-X
SITE ACREAGE	33.27 AC
SINGLE-FAMILY HOMES	54 UNITS
TOWNHOMES	66 UNITS
	120 UNITS TOTAL
TOTAL DENSITY (UNITS / AC)	3.61 U/AC

NOTE:
THE PROPERTY ADDRESS IS 6651 SPOUT SPRINGS ROAD, FLOWERY BRANCH, GEORGIA 30542.

NOTE:
THIS PROPERTY IS NOT LOCATED WITHIN A PROTECTED WATERSHED DISTRICT.

DCCM

DCCM Intersections, Inc.
425 One Street NW, Gainesville, GA 30501
770.718.3000 | DCCM.com

CONCEPTUAL SITE PLAN
FOR
CLARK CHARLES CURTIS TRACT
SPOUT SPRINGS ROAD
LOCATED IN
HALL COUNTY, GEORGIA

NO.	DATE	DESCRIPTION
		REVISIONS

SCALE: 1" = 100'

SHEET 1 OF 1

GEORGIA DEPARTMENT OF PUBLIC HEALTH
District 2 Public Health

Hall County Environmental Health

Location: 2875 Browns Bridge Road, Gainesville, GA 30504
Mailing Address: P. O. Box 5901, Gainesville, GA 30504
PH: 770-531-3973 • www.phdistrict2.org

Banks, Dawson, Forsyth, Franklin, Habersham, Hall, Hart, Lumpkin, Rabun, Stephens, Towns, Union and White Counties

To: Katie Ahmed, Director of Planning and Zoning

From: Hall County Environmental Health Department

Date: October 19, 2026

Subject: November 16, 2026 Hall County Planning Commission Meeting – Planning Items

Environmental Health has reviewed the Planning items listed below for the above referenced meeting. Please be advised that Environmental Health comments are based upon information provided by the applicant and current regulations and policies. If the information, site conditions, regulations, and/or policies, etc. change after comments are provided, these recommendations/comments will be invalidated. The comments provided are not considered approval. Furthermore, Board of Commissioners approval does not constitute Environmental Health approval.

* 3411 Springdale Forrest Circle, KD South, LLC: All proposed lots must meet Hall County Board of Health Lot Size Resolution requirements. Please note that BOC approval does not imply approval from other county departments. Further determination will be made during the plat review process. All proposed plats must be submitted to the Hall County Plat Review Team for review and approval prior to submittal to Clerk of Courts for recordation.

* Item 2A/B, 1646 Candler Road, Patton: No comment.

* 3054/3056/3060/0 Poplar Springs Church Rd, Cook Communities: Public Sewer. Any abandoned well shall be properly closed as per Water Well Standards Act. Any abandoned septic tank shall be pumped by a State certified pumper/hauler and crushed/filled.

* 1646 March Drive, Calderon: Must meet all residential permitting requirements. Original copy of Level 3 soil evaluation and copy of recorded plat will be required at time of septic permit application.

* 0 Ridge Road, bSide Oakwood: No comment. Public Sewer.

* 6651 Spout Springs Rd, DCCM: Public Sewer. Any abandoned well shall be properly closed as per Water Well Standards Act. Any abandoned septic tank shall be pumped by a State certified pumper/hauler and crushed/filled.

* 5300/5334/5348/5372/0 Ponderosa Farm Rd, CKK: Public Sewer. Any abandoned well shall be properly closed as per Water Well Standards Act. Any abandoned septic tank shall be pumped by a State certified pumper/hauler and crushed/filled.

* 6337 Lanier Islands Pkwy/6330/6450 Old Lanier Island Drvie, DCCM: All proposed lots must meet Hall County Board of Health Lot Size Resolution requirements. Please note that BOC approval does not imply approval from other county departments. Further determination will be made during the plat review process. All proposed plats must be submitted to the Hall County Plat Review Team for review and approval prior to submittal to Clerk of Courts for recordation.

  Must meet all Environmental Health commercial septic system permitting requirements. Further determination will be made during the civil plan review process. A detailed business plan must be submitted to Hall County Environmental Health for review. Additional items, including, but not limited to: recorded plat, soil evaluation, and septic system installation/modification may be required after review of business plan.

* 0 Cagle Road, DCCM, Habitat for Humanity: Public sewer. Community septic systems and/or community wells to be permitted by EPD.

Outlook

RE: Tentative Planning Commission Agenda November 16, 2026

From Hash, Christopher M <CHash@dot.ga.gov>
Date Wed 10/7/2026 7:54 AM
To Kaitlyn Elliott (Planning) <kelliott@hallcounty.org>
Cc Dorminey, Madison N <mdorminey@dot.ga.gov>; Lynn Taylor (Planning) <ltaylor@hallcounty.org>

CAUTION: This email originated from outside of the organization. Do not click links or open attachments unless you recognize the sender and know the content is safe.

Good Morning Kaitlyn,

Please see the below responses in red from our office.

If you have any questions, please let me know.

Thanks,

Christopher Hash, P.E.
D1 Traffic Operations Supervisor

GDOT Georgia Department of Transportation

A1, A4 Access and Operations
1475 Jesse Jewell Pkwy
Suite 100
Gainesville, GA, 30501
470.201.8029 cell

From: Kaitlyn Elliott (Planning) <kelliott@hallcounty.org>
Sent: Tuesday, October 6, 2026 4:05 PM
Subject: Tentative Planning Commission Agenda November 16, 2026

CAUTION: This email originated from outside of the organization. Do not click links or open attachments unless you recognize the sender and know the content is safe.

Good afternoon,

Please see the Tentative Agenda and Maps for the Monday, November 16, 2026 Hall County Planning Commission Meeting below. Use the links to review the documents and submit any comments in the form of a memorandum to Hall County Planning and Zoning. When providing comments, include the applicant's name and the property address associated with each comment. Failure to submit comments in a timely manner may result in the information being omitted from the staff report.

PLEASE NOTE: These items will be discussed in next week's Development Review meeting.

Comments are due by **Monday, October 19, 2026.** (The due dates have changed as we are now operating on a Planning Commission schedule.) Email comments to Lynn (ltaylor@hallcounty.org) and Kaitlyn (kelliott@hallcounty.org).

Link 1 & Link 2

1. **3411 Springdale Forrest Circle | Special Use |** for a minor subdivision | on a 2.09± acre tract located on the north side of Springdale Forrest Circle at the northeast corner of its intersection with Springdale Forrest Avenue | Zoned R-1; Tax Parcel 10062 000038 **| Proposed Use:** 2-lot subdivision **|** ** Commission District 2 **| KD South, LLC, applicant**

   Off-system. No impacts expected to the State Highway System.

2. **(A) 1646 Candler Road | Rezone** | from Agricultural Residential (AR-1) to Light Industrial (I-1) | on a 41.98± acre tract located on the east side of Calvary Church Road approximately 640 feet north of its intersection with Calvary Industrial Drive | Zoned AR-1; Tax Parcel 15031 000027 **| Proposed Use: Storage lot** | ** Commission District 4 **| Chris Patton, applicant**

   (B) 1646 Candler Road | **Variance to Section 8.2** | fencing and buffer standards | on a 41.98± acre tract located on the east side of Calvary Church Road approximately 640 feet north of its intersection with Calvary Industrial Drive | Zoned AR-1; Tax Parcel 15031 000027 **| Proposed Use: Storage lot** | ** Commission District 4 **| Chris Patton, applicant**

   Since access will be from Calvary Church Rd. The access's on SR 60 should be removed.

3. **(A) 3054, 3056, 3060, & 0 Poplar Springs Church Road and 3531, 3535, 3545, 3547 & 3549 Gilleland Extension | Rezone** | from Planned Development (PRD), Agricultural Residential 1 (AR-1), and Residential (R-1) to Residential Mixed (R-X) | on a combined 105.69± acre tract located on the north side of Poplar Springs Church Road approximately 280 feet west of its intersection with Meadowood Court | Zoned PRD, AR-1 & R-1; Tax Parcels 15036 000010; 000010B; 000009; 000013A; 15036D000002I; 000002H; 000002B; 000002C; 000002A; **| Proposed Use: 234-unit mixed residential development** | ** Commission District 3 **| Cook Communities, applicant**

   (B) 3054, 3056, 3060, & 0 Poplar Springs Church Road and 3531, 3535, 3545, 3547 & 3549 Gilleland Extension | Special Use | for a subdivision, residential | on a combined 105.69± acre tract located on the north side of Poplar Springs Church Road approximately 280 feet west of its intersection with Meadowood Court | Zoned PRD, AR-1 & R-1; Tax Parcels 15036 000010; 000010B; 000009; 000013A; 15036D000002I; 000002H; 000002B; 000002C; 000002A; **| Proposed Use: 234-unit mixed residential development** | ** Commission District 3 **| Cook Communities, applicant**

   Off-system. Impacts expected to the State Highway System. Applicant to submit TIS to GDOT District 1 for review. Potential improvements for SR 332 and Poplar Springs Church Rd and SR 332 and Gilleland Cir may be needed.

4. **1646 March Drive | Rezone** | from Highway Business (H-B) to Residential (R-1) | on a 0.11± acre tract located on the northwest side of March Drive approximately 730 feet from its intersection with South Drive | Zoned H-B; Tax Parcel 15032E006034 **| Proposed Use: Single-family dwelling** | ** Commission District 4 **| Udis Calderon, applicant**

   Off-system. No impacts expected to the State Highway System.

5. **0 Ridge Road | Rezone** | from Agricultural Residential 1 (AR-1) to Residential Mixed (R-X) | on a 20.854± acre tract located on the west side of Ridge Road approximately 500 feet south of its intersection with Friendship Road | Zoned AR-1; Tax Parcel 08154 000016 **| Proposed Use: 160-unit mixed residential development** | ** Commission District 1 **| bSide Oakwood, LLC, applicant**

   Off-system. Impacts expected to the State Highway System. Applicant to submit TIS to GDOT District 1 for review. Potential improvements for SR 347 and Ridge Rd may be needed.

6. **(A) 6651 Spout Springs Road | Rezone |** from Agricultural Residential 1 (AR-1) to Residential Mixed (R-X) | on a 33.27± acre tract located at the northeast corner of the intersection of Spout Springs Road and Union Circle **|** Zoned AR-1; Tax Parcel 15042 000093 **| Proposed Use: 119-unit mixed residential development | ** Commission District 1 **| DCCM Infrastructure, Inc., applicant**

   (B) 6651 Spout Springs Road | Special Use | for a subdivision, residential | on a 33.27± acre tract located at the northeast corner of the intersection of Spout Springs Road and Union Circle | Zoned AR-1; Tax Parcel 15042 000093 **| Proposed Use: 119-unit mixed residential development |** ** Commission District 1 **| DCCM Infrastructure, Inc., applicant**

   Off-system. No impacts expected to the State Highway System.

7. **(A) 5300, 5334, 5348, 5372 & 0 Ponderosa Farm Road | Rezone** | from Planned Commercial Farming District (PCFD) and Agricultural Residential (AR-1) to Residential Single-Family Detached (R-SF) | on a 59.16± acre tract located on the west side of Ponderosa Farm Road approximately 350 feet north of its intersection with Tanners Mill Road | Zoned PCFD & AR-1; Tax Parcels 15028 000120, 000108, 000132, 000107 & 000107A **| Proposed Use: 146-unit residential development** | ** Commission District 1 **| CKK Development Services, LLC, applicant**

   (B) 5300, 5334, 5348, 5372 & 0 Ponderosa Farm Road | Special Use | for a subdivision, residential | on a 59.16± acre tract located on the west side of Ponderosa Farm Road approximately 350 feet north of its intersection with Tanners Mill Road | Zoned PCFD & AR-1; Tax Parcels 15028 000120, 000108, 000132, 000107 & 000107A **| Proposed Use: 146-unit residential development |** ** Commission District 1 **| CKK Development Services, LLC, applicant**

   Off-system. Impacts expected to the State Highway System. Applicant to submit TIS to GDOT District 1 for review. Potential improvements for SR 211 and Ponderosa Farm Rd may be needed.

8. **(A) 6337 Lanier Islands Parkway, 6330 & 6450 Old Lanier Islands Drive, and portion of Old Lanier Island Drive right-of-way | Rezone** | from Suburban Shopping (S-S) & Planned Commercial District (PCD) to Highway Business (H-B) | on a 7.44± acre tract located on the south side of Lanier Islands Parkway east of its intersection with Merritts Drive and on the south side of Old Lanier Islands Drive approximately 380 feet east of its intersection with Merritts Drive | Zoned PCD & S-S; Tax parcels 07331 003004 (pt), 002034(pt), 001008 **| Proposed Use: To recognize & allow expansion of boat sales & repair** | ** Commission District 2 **| DCCM Infrastructure, Inc., applicant**

   (B) 6337 Lanier Islands Parkway and 6330, 6450 Old Lanier Islands Drive, and portion of Old Lanier Island Drive right-of-way | Special Use | to allow boat sales & repair within the GCOD | on a 7.44± acre tract located on the south side of Lanier Islands Parkway east of its intersection with Merritts Drive and on the south side of Old Lanier Islands Drive approximately 380 feet east of its intersection with Merritts Drive | Zoned PCD & S-S; Tax Parcels 07331 003004 (pt), 002034(pt), 001008 | **Proposed Use: To recognize & allow expansion of boat sales & repair |** ** Commission District 2 **| DCCM Infrastructure, Inc., applicant**

   On System, coordination required for potential improvements of existing commercial driveway access's.

*The Planning Commission's decision will be the final action taken unless appealed to the Board of Commissioners. To do so, file an application with the Planning Department within 30 days of the Planning Commission's decision. The Hall County Board of Commissioners will hear appeals at a public hearing **Thursday, December 10, 2026,** at 6:00 p.m. at the Hall County Government Center, 2nd Floor Meeting Room, 2875 Browns Bridge Road, Gainesville, Georgia.
The Planning Commission's recommendation will be forwarded to the Board of Commissioners for final action at a public hearing on **Thursday, December 10, 2026. The Board will meet at 6:00 p.m. at the Hall County Government Center, 2nd Floor Meeting Room, 2875 Browns Bridge Road, Gainesville, Georgia.

Thank you,

Kaitlyn Elliott
Planning Commission Clerk
Planning and Zoning
(770) 531-6810
kelliott@hallcounty.org
www.hallcounty.org

HALL COUNTY
GEORGIA
*We have it **all** in Hall*

Effective July 1, 2026, all open records requests should be submitted through Hall County's Next Request Portal (https://hallcountyga.nextrequest.com).

Hall County Planning and Zoning does NOT accept wire transfers.

All payments must be made through the Accela Portal or in person. If you receive any request for a wire transfer, please contact our office immediately—it may be fraudulent.

Human trafficking impacts every corner of the globe, including our state and local communities. Georgia DOT is committed to end human trafficking in Georgia through education enabling its employees and the public to recognize the signs of human trafficking and how to react in order to help make a change. To learn more about the warning signs of human trafficking, visit https://doas.ga.gov/human-resources-administration/human-trafficking-awareness/trafficking-in-georgia. To report any suspicious activity, call the Georgia Human Trafficking Hotline at 866-363-4842. Let's band together to end human trafficking in Georgia.

Outlook

Tentative Planning Commission Agenda November 16, 2026

From Kaitlyn Elliott (Planning) <kelliott@hallcounty.org>
Date Mon 10/19/2026 8:43 AM
To Kaitlyn Elliott (Planning) <kelliott@hallcounty.org>

From: Hash, Christopher M <CHash@dot.ga.gov>
Sent: Monday, October 19, 2026 8:41 AM
To: Kaitlyn Elliott (Planning) <kelliott@hallcounty.org>
Subject: RE: Tentative Planning Commission Agenda November 16, 2026

CAUTION: This email originated from outside of the organization. Do not click links or open attachments unless you recognize the sender and know the content is safe.

Good Morning Kaitlyn,

Please see the below response in red.

Christopher Hash, P.E.
D1 Traffic Operations Supervisor

GDOT Georgia Department of Transportation

A1, A4 Access and Operations
1475 Jesse Jewell Pkwy
Suite 100
Gainesville, GA, 30501
470.201.8029 cell

From: Kaitlyn Elliott (Planning) <kelliott@hallcounty.org>
Sent: Thursday, October 15, 2026 12:26 PM
Subject: Re: Tentative Planning Commission Agenda November 16, 2026
Importance: High

CAUTION: This email originated from outside of the organization. Do not click links or open attachments unless you recognize the sender and know the content is safe.

Good afternoon,

Please see the attached tentative packet and provide your comments by **Monday, October 19, 2026**. If you have already submitted comments, please send us a new or updated memorandum with your comments on this application. There may be a minor change to the narrative and site plan, which we will send later to determine whether it affects your comments.

Thank you for working with us on this tight turnaround.

0 Cagle Road | Rezone | from Agricultural Residential (AR-1) to Planned Development (PD) | on a 26.21± acre tract located on the southeast side of Cagle Road at its intersection with Clubhouse Drive, Skyline Drive, and South Browning Bridge Road | Zoned AR-1; Tax Parcel 15019 000159 (pt) **| Proposed Use: 48-unit residential development |** ** Commission District 3 **| Habitat for Humanity of Hall County, Inc, applicant**

Off-system, no impacts expected to the State Highway system.

Thank you,

Kaitlyn Elliott
Planning Commission Clerk
Planning and Zoning
(770) 531-6810
kelliott@hallcounty.org
www.hallcounty.org

HALL COUNTY
GEORGIA
*We have it **all** in Hall*

Effective July 1, 2026, all open records requests should be submitted through Hall County's Next Request Portal (https://hallcountyga.nextrequest.com).

Hall County Planning and Zoning does NOT accept wire transfers.

All payments must be made through the Accela Portal or in person. If you receive any request for a wire transfer, please contact our office immediately—it may be fraudulent.

HALL COUNTY
GEORGIA

POST OFFICE DRAWER 1435
GAINESVILLE, GA 30503

t: 770.531.6800 | f: 770.531.3945

DIRECTOR
Jorge Gomez, P.E.

Hall County Government
COMMUNITY DEVELOPMENT AND INFRASTRUCTURE
PUBLIC WORKS AND UTILITIES

M E M O R A N D U M

To: Katie Ahmed, Planning and Zoning Director

From: Jorge Gomez, Director of Public Works and Utilities

Date: October 19, 2026

Subject: November 16, 2026
Planning Commission Meeting

Please be advised that our office has reviewed the Hall County Planning Commission agenda for the November 16, 2026, meeting. Upon review, we provide the following comments.

- **3411 Springdale Forrest Circle | Special Use |** for a minor subdivision | on a 2.09± acre tract located on the north side of Springdale Forrest Circle at the northeast corner of its intersection with Springdale Forrest Avenue | Zoned R-1; Tax Parcel 10062 000038 **| Proposed Use:** 2-lot subdivision **|** ** Commission District 2 **| KD South, LLC, applicant**

  - **Engineering**: No comment
  - **Traffic:** Ther are no traffic concerns with the proposed SFR use. Any proposed driveways must be located to maximize intersection sight distance.
  - **Utilities:** Property is in the Gainesville-Hall County service district, but sewer infrastructure is not near this location.

- **(A) 1646 Candler Road** | Rezone | from Agricultural Residential (AR-1) to Light Industrial (I-1) | on a 41.98± acre tract located on the east side of Calvary Church Road approximately 640 feet north of its intersection with Calvary Industrial Drive | Zoned AR-1; Tax Parcel 15031 000027 | Proposed Use: Storage lot | ** Commission District 4 | Chris Patton, applicant

(B) 1646 Candler Road | Variance to Section 8.2 | fencing and buffer standards | on a 41.98± acre tract located on the east side of Calvary Church Road approximately 640 feet north of its intersection with Calvary Industrial Drive | Zoned AR-1; Tax Parcel 15031 000027 | Proposed Use: Storage lot | ** Commission District 4 | Chris Patton, applicant

  - **Engineering**: This site may require a stormwater management report should the site plan indicate the proposed development meets stormwater thresholds for impervious surfaces and/or disturbed acreage.

Show FEMA and Hall County studied Flood plains that are present on site.
Show stream buffer and impervious setback from wrested vegetation not centerline of stream

- **Traffic:** Public Works agrees with the findings of the traffic assessment/Trip generation memo. The driveway will be included in the LDP and must meet all applicable design criteria.
- **Utilities:** Property is in the Gainesville service district.

- **(A) 3054, 3056, 3060, & 0 Poplar Springs Church Road and 3531, 3535, 3545, 3547 & 3549 Gilleland Extension** | Rezone | from Planned Development (PRD), Agricultural Residential 1 (AR-1), and Residential (R-1) to Residential Mixed (R-X) | on a combined 105.69± acre tract located on the north side of Poplar Springs Church Road approximately 280 feet west of its intersection with Meadowood Court | Zoned PRD, AR-1 & R-1; Tax Parcels 15036 000010; 000010B; 000009; 000013A; 15036D000002I; 000002H; 000002B; 000002C; 000002A; | Proposed Use: 234-unit mixed residential development | ** Commission District 3 | Cook Communities, applicant

  (B) 3054, 3056, 3060, & 0 Poplar Springs Church Road and 3531, 3535, 3545, 3547 & 3549 Gilleland Extension | Special Use | for a subdivision, residential | on a combined 105.69± acre tract located on the north side of Poplar Springs Church Road approximately 280 feet west of its intersection with Meadowood Court | Zoned PRD, AR-1 & R-1; Tax Parcels 15036 000010; 000010B; 000009; 000013A; 15036D000002I; 000002H; 000002B; 000002C; 000002A; | Proposed Use: 234-unit mixed residential development | ** Commission District 3 | Cook Communities, applicant

  - **Engineering**: This site may require a stormwater management report should the site plan indicate the proposed development meets stormwater thresholds for impervious surfaces and/or disturbed acreage.
    Show FEMA and Hall County studied Flood plains that are present on site.
    Show stream buffer and impervious setback from wrested vegetation not centerline of stream
  - **Traffic:** Traffic impact study TIS under review. All recommended improvements from the approved TIS will be required in the LDP.
  - **Utilities:** Property is in the Gainesville service district.

- **1646 March Drive** | Rezone | from Highway Business (H-B) to Residential (R-1) | on a 0.11± acre tract located on the northwest side of March Drive approximately 730 feet from its intersection with South Drive | Zoned H-B; Tax Parcel 15032E006034 | Proposed Use: Single-family dwelling | ** Commission District 4 | Udis Calderon, applicant

  - **Engineering**: No comment
  - **Traffic:** there are no traffic issues with the proposed SRF use. Any proposed driveways must be located to maximize intersection sight distance.
  - **Utilities:** Property is in the Gainesville service district.

- **0 Ridge Road** | Rezone | from Agricultural Residential 1 (AR-1) to Residential Mixed (R-X) | on a 20.854± acre tract located on the west side of Ridge Road approximately 500 feet south of its intersection with Friendship Road | Zoned AR-1; Tax Parcel 08154 000016 | Proposed Use: 160-unit mixed residential development | ** Commission District 1 | bSide Oakwood, LLC, applicant

    - **Engineering**: This site may require a stormwater management report should the site plan indicate the proposed development meets stormwater thresholds for impervious surfaces and/or disturbed acreage.
      Show stream buffer and impervious setback from wrested vegetation not centerline of stream.
    - **Traffic:** The provided Traffic Impact Study (TIS) has not been approved at this time. Any recommended improvements identified in the approved TIS must be incorporated in the LDP.
    - **Utilities:** Property is in the Buford service district, but an IGA between Buford and Hall County has been obtained.

- **(A) 6651 Spout Springs Road** | Rezone | from Agricultural Residential 1 (AR-1) to Residential Mixed (R-X) | on a 33.27± acre tract located at the northeast corner of the intersection of Spout Springs Road and Union Circle | Zoned AR-1; Tax Parcel 15042 000093 | Proposed Use: 119-unit mixed residential development | ** Commission District 1 | DCCM Infrastructure, Inc., applicant

  (B) 6651 Spout Springs Road | Special Use | for a subdivision, residential | on a 33.27± acre tract located at the northeast corner of the intersection of Spout Springs Road and Union Circle | Zoned AR-1; Tax Parcel 15042 000093 | Proposed Use: 119-unit mixed residential development | ** Commission District 1 | DCCM Infrastructure, Inc., applicant

    - **Engineering**: This site may require a stormwater management report should the site plan indicate the proposed development meets stormwater thresholds for impervious surfaces and/or disturbed acreage.
      Show FEMA and Hall County studied Flood plains that are present on site.
      Show stream buffer and impervious setback from wrested vegetation not centerline of stream
    - **Traffic:** The driveway labeled Road A is too close to Spout Springs Road. It must be relocated further away. The traffic impact (TIS) is under review. All improvements in the TIS will be included in the LDP. A traffic engineering (TE) report /warrant analysis and signal design will be part of the LDP review process. The traffic signal shall be installed within 120 days of the issuance of the LDP.
    - **Utilities**: Property is in the Hall County service district and will to connect to Hall County sewer. Any easements or improvements required for connection / system upgrades shall be obtained and funded by the developer / development owner.

- **(A) 5300, 5334, 5348, 5372 & 0 Ponderosa Farm Road** | Rezone | from Planned Commercial Farming District (PCFD) and Agricultural Residential (AR-1) to Residential Single-Family Detached (R-SF) | on a 59.16± acre tract located on the west side of Ponderosa Farm Road approximately 350 feet north of its intersection with Tanners Mill Road | Zoned PCFD & AR-1; Tax Parcels 15028 000120, 000108, 000132, 000107 & 000107A | Proposed Use: 146-unit residential development | ** Commission District 1 | CKK Development Services, LLC, applicant

  (B) 5300, 5334, 5348, 5372 & 0 Ponderosa Farm Road | Special Use | for a subdivision, residential | on a 59.16± acre tract located on the west side of Ponderosa Farm Road approximately 350 feet north of its intersection with Tanners Mill Road | Zoned PCFD & AR-1; Tax Parcels 15028 000120, 000108, 000132, 000107 & 000107A | Proposed Use: 146-unit residential development | ** Commission District 1 | CKK Development Services, LLC, applicant

  - **Engineering**: This site may require a stormwater management report should the site plan indicate the proposed development meets stormwater thresholds for impervious surfaces and/or disturbed acreage.
    Show FEMA and Hall County studied Flood plains that are present on site.
    Show stream buffer and impervious setback from wrested vegetation not centerline of stream
  - **Traffic:** The Traffic Impact Study (TIS) is under review and is not approved. All improvements in the approved TIS will be included in the LDP.
  - **Utilities:** Property is in the Hall County service district and will to connect to Hall County sewer. Any easements or improvements required for connection / system upgrades shall be obtained and funded by the developer / development owner.

- **(A) 6337 Lanier Islands Parkway, 6330 & 6450 Old Lanier Islands Drive, and portion of Old Lanier Island Drive right-of-way** | Rezone | from Suburban Shopping (S-S) & Planned Commercial District (PCD) to Highway Business (H-B) | on a 7.44± acre tract located on the south side of Lanier Islands Parkway east of its intersection with Merritts Drive and on the south side of Old Lanier Islands Drive approximately 380 feet east of its intersection with Merritts Drive | Zoned PCD & S-S; Tax parcels 07331 003004 (pt), 002034(pt), 001008 | Proposed Use: To recognize & allow expansion of boat sales & repair | ** Commission District 2 | DCCM Infrastructure, Inc., applicant

  (B) 6337 Lanier Islands Parkway and 6330, 6450 Old Lanier Islands Drive, and portion of Old Lanier Island Drive right-of-way | Special Use | to allow boat sales & repair within the GCOD | on a 7.44± acre tract located on the south side of Lanier Islands Parkway east of its intersection with Merritts Drive and on the south side of Old Lanier Islands Drive approximately 380 feet east of its intersection with Merritts Drive | Zoned PCD & S-S; Tax Parcels 07331 003004 (pt), 002034(pt), 001008 | Proposed Use: To recognize & allow expansion of boat sales & repair | ** Commission District 2 | DCCM Infrastructure, Inc., applicant

  - **Engineering**: This site may require a stormwater management report should the site plan indicate the proposed development meets stormwater thresholds for impervious surfaces and/or disturbed acreage.
  - **Traffic:** There are no traffic concerns with the required use. Public Works does support the request to abandon Old Lanier Island Drive.
  - **Utilities:** Property is in the Buford service district.

0 Cagle Road | Rezone | from Agricultural Residential (AR-1) to Planned Development (PD) | on a 26.21± acre tract located on the southeast side of Cagle Road at its intersection with Clubhouse Drive, Skyline Drive, and South Browning Bridge Road | Zoned AR-1; Tax Parcel 15019 000159 (pt) **| Proposed Use: 48-unit residential development |** ** Commission District 3 **| Habitat for Humanity of Hall County, Inc, applicant**

- **Engineering**: This site may require a stormwater management report should the site plan indicate the proposed development meets stormwater thresholds for impervious surfaces and/or disturbed acreage.
  Show stream buffer and impervious setback from wrested vegetation not centerline of stream.
- **Traffic:** A Traffic Impact Study (TIS) will be required. The improvements recommended in the approval TIS will be included in the LDP.
- **Utilities:** Property is in the Hall County service district and will to connect to Hall County sewer. Any easements or improvements required for connection / system upgrades shall be obtained and funded by the developer / development owner.

HALL COUNTY
GEORGIA
*We have it **all** in Hall*

POST OFFICE BOX 907730
GAINESVILLE, GA 30501

t: 770.531-6838 | f: 770.531.6845

FIRE CHIEF
Jerry Smith

Hall County Government
FIRE RESCUE

To: Katie Ahmed, Director of Planning and Zoning
From: Hall County Fire Marshal's Office
Date: 10/6/26
Subject: Date Hall County Board of Commissioners meeting – Planning Items – 11/16/2026
Please be advised that Hall County Fire Marshal's Office has reviewed the Planning items forwarded to the Hall County Board of Commissioners for consideration at the 11/16/26 meeting. Upon review, we provide the following comments.

1. **3411 Springdale Forrest Circle | Special Use |** for a minor subdivision | on a 2.09± acre tract located on the north side of Springdale Forrest Circle at the northeast corner of its intersection with Springdale Forrest Avenue | Zoned R-1; Tax Parcel 10062 000038 **| Proposed Use:** 2-lot subdivision **|** ** Commission District 2 **| KD South, LLC, applicant**

The Hall County Fire Marshal's Office has no comments as proposed.

2. **(A) 1646 Candler Road | Rezone** | from Agricultural Residential (AR-1) to Light Industrial (I-1) | on a 41.98± acre tract located on the east side of Calvary Church Road approximately 640 feet north of its intersection with Calvary Industrial Drive | Zoned AR-1; Tax Parcel 15031 000027 **| Proposed Use: Storage lot** | ** Commission District 4 **| Chris Patton, applicant**

The Hall County Fire Marshal's Office has no comments as proposed.

(B) 1646 Candler Road | Variance to Section 8.2 | fencing and buffer standards | on a 41.98± acre tract located on the east side of Calvary Church Road approximately 640 feet north of its intersection with Calvary Industrial Drive | Zoned AR-1; Tax Parcel 15031 000027 **| Proposed Use: Storage lot** | ** Commission District 4 **| Chris Patton, applicant**

The Hall County Fire Marshal's Office has no comments as proposed.

3. **(A) 3054, 3056, 3060, & 0 Poplar Springs Church Road and 3531, 3535, 3545, 3547 & 3549 Gilleland Extension | Rezone** | from Planned Development

(PRD), Agricultural Residential 1 (AR-1), and Residential (R-1) to Residential Mixed (R-X) | on a combined 105.69± acre tract located on the north side of Poplar Springs Church Road approximately 280 feet west of its intersection with Meadowood Court | Zoned PRD, AR-1 & R-1; Tax Parcels 15036 000010; 000010B; 000009; 000013A; 15036D000002I; 000002H; 000002B; 000002C; 000002A; **| Proposed Use: 234-unit mixed residential development** | ** Commission District 3 **| Cook Communities, applicant**

The Hall County Fire Marshal's Office has no comments as proposed.

(B) 3054, 3056, 3060, & 0 Poplar Springs Church Road and 3531, 3535, 3545, 3547 & 3549 Gilleland Extension | Special Use | for a subdivision, residential | on a combined 105.69± acre tract located on the north side of Poplar Springs Church Road approximately 280 feet west of its intersection with Meadowood Court | Zoned PRD, AR-1 & R-1; Tax Parcels 15036 000010; 000010B; 000009; 000013A; 15036D000002I; 000002H; 000002B; 000002C; 000002A; **| Proposed Use: 234-unit mixed residential development** | ** Commission District 3 **| Cook Communities, applicant**

The Hall County Fire Marshal's Office has no comments as proposed.

4. **1646 March Drive | Rezone** | from Highway Business (H-B) to Residential (R-1) | on a 0.11± acre tract located on the northwest side of March Drive approximately 730 feet from its intersection with South Drive | Zoned H-B; Tax Parcel 15032E006034 **| Proposed Use: Single-family dwelling** | ** Commission District 4 **| Udis Calderon, applicant**

   The Hall County Fire Marshal's Office has no comments as proposed.

5. **0 Ridge Road | Rezone** | from Agricultural Residential 1 (AR-1) to Residential Mixed (R-X) | on a 20.854± acre tract located on the west side of Ridge Road approximately 500 feet south of its intersection with Friendship Road | Zoned AR-1; Tax Parcel 08154 000016 **| Proposed Use: 160-unit mixed residential development** | ** Commission District 1 **| bSide Oakwood, LLC, applicant**

   The Hall County Fire Marshal's Office has no comments as proposed.

6. **(A) 6651 Spout Springs Road | Rezone |** from Agricultural Residential 1 (AR-1) to Residential Mixed (R-X) | on a 33.27± acre tract located at the northeast corner of the intersection of Spout Springs Road and Union Circle **|** Zoned AR-1; Tax Parcel 15042 000093 **| Proposed Use: 119-unit mixed residential development | ** Commission District 1 | DCCM Infrastructure, Inc., applicant**

The Hall County Fire Marshal's Office has no comments as proposed.

(B) 6651 Spout Springs Road | Special Use | for a subdivision, residential | on a 33.27± acre tract located at the northeast corner of the intersection of Spout Springs Road and Union Circle | Zoned AR-1; Tax Parcel 15042 000093 **| Proposed Use: 119-unit mixed residential development |** ** Commission District 1 **| DCCM Infrastructure, Inc., applicant**

The Hall County Fire Marshal's Office has no comments as proposed.

7. **(A) 5300, 5334, 5348, 5372 & 0 Ponderosa Farm Road | Rezone** | from Planned Commercial Farming District (PCFD) and Agricultural Residential (AR-1) to Residential Single-Family Detached (R-SF) | on a 59.16± acre tract located on the west side of Ponderosa Farm Road approximately 350 feet north of its intersection with Tanners Mill Road | Zoned PCFD & AR-1; Tax Parcels 15028 000120, 000108, 000132, 000107 & 000107A **| Proposed Use: 146-unit residential development** | ** Commission District 1 **| CKK Development Services, LLC, applicant**

The proposed concept plan shows both ingress / egress locations on Ponderosa Farm Road too close together. Below is the fire code standard used to determine the distance between two access road ingress/egress locations.

International Fire Code 2024 Edition

D107.2 Remoteness.

Where two fire apparatus access roads are required, they shall be placed a distance apart equal to not less than one-half of the length of the maximum overall diagonal dimension of the property or area to be served, measured in a straight line between accesses.

The secondary fire access road cannot be installed because of location on the property, topography, waterways, nonnegotiable grades or other similar conditions. Per Fire Marshal Vieira the applicant can use the state adopted alternative to increase the road width to 26' the increased road width will eliminate the requirement for a secondary emergency access.

(B) 5300, 5334, 5348, 5372 & 0 Ponderosa Farm Road | Special Use | for a subdivision, residential | on a 59.16± acre tract located on the west side of Ponderosa Farm Road approximately 350 feet north of its intersection with Tanners Mill Road | Zoned PCFD & AR-1; Tax Parcels 15028 000120, 000108, 000132,

000107 & 000107A | **Proposed Use: 146-unit residential development** | ** Commission District 1 | **CKK Development Services, LLC, applicant**

The proposed concept plan shows both ingress / egress locations on Ponderosa Farm Road too close together. Below is the fire code standard used to determine the distance between two access road ingress/egress locations.

International Fire Code 2024 Edition

D107.2 Remoteness.

Where two fire apparatus access roads are required, they shall be placed a distance apart equal to not less than one-half of the length of the maximum overall diagonal dimension of the property or area to be served, measured in a straight line between accesses.

The secondary fire access road cannot be installed because of location on the property, topography, waterways, nonnegotiable grades or other similar conditions. Per Fire Marshal Vieira the applicant can use the state adopted alternative to increase the road width to 26' the increased road width will eliminate the requirement for a secondary emergency access.

8. **(A) 6337 Lanier Islands Parkway, 6330 & 6450 Old Lanier Islands Drive, and portion of Old Lanier Island Drive right-of-way | Rezone** | from Suburban Shopping (S-S) & Planned Commercial District (PCD) to Highway Business (H-B) | on a 7.44± acre tract located on the south side of Lanier Islands Parkway east of its intersection with Merritts Drive and on the south side of Old Lanier Islands Drive approximately 380 feet east of its intersection with Merritts Drive | Zoned PCD & S-S; Tax parcels 07331 003004 (pt), 002034(pt), 001008 **| Proposed Use: To recognize & allow expansion of boat sales & repair** | ** Commission District 2 **| DCCM Infrastructure, Inc., applicant**

The Hall County Fire Marshal's Office considers the plan conceptual and if approved the site plan may require modifications during the development review to meet Life Safety and International Fire Code requirements including any applicable state modifications.

(B) 6337 Lanier Islands Parkway and 6330, 6450 Old Lanier Islands Drive, and portion of Old Lanier Island Drive right-of-way | Special Use | to allow boat sales & repair within the GCOD | on a 7.44± acre tract located on the south side of Lanier Islands Parkway east of its intersection with Merritts Drive and on the south side of Old Lanier Islands Drive approximately 380 feet east

of its intersection with Merritts Drive | Zoned PCD & S-S; Tax Parcels 07331 003004 (pt), 002034(pt), 001008 | **Proposed Use: To recognize & allow expansion of boat sales & repair |** ** Commission District 2 **| DCCM Infrastructure, Inc., applicant**

The Hall County Fire Marshal's Office considers the plan conceptual and if approved the site plan may require modifications during the development review to meet Life Safety and International Fire Code requirements including any applicable state modifications.

0 Cagle Road | Rezone | from Agricultural Residential (AR-1) to Planned Development (PD) | on a 26.21± acre tract located on the southeast side of Cagle Road at its intersection with Clubhouse Drive, Skyline Drive, and South Browning Bridge Road | Zoned AR-1; Tax Parcel 15019 000159 (pt) **| Proposed Use: 48-unit residential development |** ** Commission District 3 **| Habitat for Humanity of Hall County, Inc, applicant**

A 48-unit residential development will require fire hydrants to be installed for potential fire suppression needs. Currently the nearest fire hydrant is located over 1 mile south at Cagel and Buffington Farm Road. See Code requirement below.

International Fire Code 2024 Edition 507.5.1 Where required.

Where a portion of the facility or building hereafter constructed or moved into or within the jurisdiction is more than 500 feet from a hydrant on a fire apparatus access road, as measured by an *approved* route around the exterior of the facility or building, on-site fire hydrants and mains shall be provided where required by the *fire code official*.

Regards,

John Hornick, NPQ Fire Service Plans Examiner 1

Lieutenant, Hall County Fire Rescue

Hall County Government

Main: 770-531-6838 | Cell: 404-597-0083

Website: www.Hallcounty.org

HALL COUNTY

We have it all on Hall!



Hall County Government

COMMUNITY DEVELOPMENT & INFRASTRUCTURE
BUILDING INSPECTIONS DIVISION

HALL COUNTY
GEORGIA
*We have it **all** in Hall*

POST OFFICE DRAWER 1435
GAINESVILLE, GA 30503

t: 770.531.6809 | Option 1
e: permits@hallcounty.org

INTERIM DEVELOPMENT SERVICES DIRECTOR
Barry Shaw

INTERIM CHIEF BUILDING OFFICIAL
Cody Edwards

To: Katie Ahmed, Director of Planning and Zoning

From: Barry Shaw, Interim Director of Development Services

Date: October 19, 2026

Subject: November 16, 2026

3411 Springdale Forrest Circle | Special Use | for a minor subdivision | on a 2.09± acre tract located on the north side of Springdale Forrest Circle at the northeast corner of its intersection with Springdale Forrest Avenue | Zoned R-1; Tax Parcel 10062 000038 | Proposed Use: 2-lot subdivision | ** Commission District 2 | KD South, LLC, applicant

- Applicants will be required to get demo permits for all structures from Building Inspections before building new structures. All structures were built prior to 1980 and will require asbestos inspections and reports by a state licensed asbestos Inspector.

(A) 1646 Candler Road | Rezone | from Agricultural Residential (AR-1) to Light Industrial (I-1) | on a 41.98± acre tract located on the east side of Calvary Church Road approximately 640 feet north of its intersection with Calvary Industrial Drive | Zoned AR-1; Tax Parcel 15031 000027 **| Proposed Use: Storage lot** | ** Commission District 4 **| Chris Patton, applicant**
(B) 1646 Candler Road | **Variance to Section 8.2** | fencing and buffer standards | on a 41.98± acre tract located on the east side of Calvary Church Road approximately 640 feet north of its intersection with Calvary Industrial Drive | Zoned AR-1; Tax Parcel 15031 000027 **| Proposed Use: Storage lot** | ** Commission District 4 **| Chris Patton, applicant**

- Applicants will be required to get demo permits for all structures from Building Inspections before building new structures. All structures were built prior to 1980 and will require asbestos inspections and reports by a state licensed asbestos Inspector.

(A) 3054, 3056, 3060, & 0 Poplar Springs Church Road and 3531, 3535, 3545, 3547 & 3549 Gilleland Extension | Rezone | from Planned Development (PRD), Agricultural Residential 1 (AR-1), and Residential (R-1) to Residential Mixed (R-X) | on a combined 105.69± acre tract located on the north side of

Poplar Springs Church Road approximately 280 feet west of its intersection with Meadowood Court | Zoned PRD, AR-1 & R-1; Tax Parcels 15036 000010; 000010B; 000009; 000013A; 15036D000002I; 000002H; 000002B; 000002C; 000002A; **| Proposed Use: 234-unit mixed residential development** | ** Commission District 3 **| Cook Communities, applicant**

(B) 3054, 3056, 3060, & 0 Poplar Springs Church Road and 3531, 3535, 3545, 3547 & 3549 Gilleland Extension | Special Use | for a subdivision, residential | on a combined 105.69± acre tract located on the north side of Poplar Springs Church Road approximately 280 feet west of its intersection with Meadowood Court | Zoned PRD, AR-1 & R-1; Tax Parcels 15036 000010; 000010B; 000009; 000013A; 15036D000002I; 000002H; 000002B; 000002C; 000002A; **| Proposed Use: 234-unit mixed residential development** | ** Commission District 3 **| Cook Communities, applicant**

- Applicants will be required to get demo permits for all structures from Building Inspections before building new structures apart from 2 structures all were built prior to 1980 and will require asbestos inspections and reports by a state licensed asbestos Inspector. 3060 Poplar Springs Church Road and 3549 Gilleland Extension were both built in 1980 and will not require asbestos inspections and reports before demolition.

1646 March Drive | Rezone | from Highway Business (H-B) to Residential (R-1) | on a 0.11± acre tract located on the northwest side of March Drive approximately 730 feet from its intersection with South Drive | Zoned H-B; Tax Parcel 15032E006034 **| Proposed Use: Single-family dwelling** | ** Commission District 4 **| Udis Calderon, applicant**

- NO COMMENT

0 Ridge Road | Rezone | from Agricultural Residential 1 (AR-1) to Residential Mixed (R-X) | on a 20.854± acre tract located on the west side of Ridge Road approximately 500 feet south of its intersection with Friendship Road | Zoned AR-1; Tax Parcel 08154 000016 **| Proposed Use: 160-unit mixed residential development** | ** Commission District 1 **| bSide Oakwood, LLC, applicant**

- NO COMMENT

(A) 6651 Spout Springs Road | Rezone | from Agricultural Residential 1 (AR-1) to Residential Mixed (R-X) | on a 33.27± acre tract located at the northeast corner of the intersection of Spout Springs Road and Union Circle **|** Zoned AR-1; Tax Parcel 15042 000093 **| Proposed Use: 119-unit mixed residential development | ****** Commission District 1 **| DCCM Infrastructure, Inc., applicant**

(B) 6651 Spout Springs Road | Special Use | for a subdivision, residential | on a 33.27± acre tract located at the northeast corner of the intersection of Spout Springs Road and Union Circle | Zoned AR-1; Tax Parcel 15042 000093 **| Proposed Use: 119-unit mixed residential development |** ** Commission District 1 **| DCCM Infrastructure, Inc., applicant**

- Applicants will be required to get demo permits for all structures from Building Inspections before building new structures. All structures that were built prior to 1980 will require asbestos inspections and reports by a state licensed asbestos inspector. The single-family residence at this location was built in 1998 and will not require asbestos inspections and reports before demolition.

(A) 5300, 5334, 5348, 5372 & 0 Ponderosa Farm Road | Rezone | from Planned Commercial Farming District (PCFD) and Agricultural Residential (AR-1) to Residential Single-Family Detached (R-SF) | on a 59.16± acre tract located on the west side of Ponderosa Farm Road approximately 350 feet north of its intersection with Tanners Mill Road | Zoned PCFD & AR-1; Tax Parcels 15028 000120, 000108, 000132, 000107 & 000107A **| Proposed Use: 146-unit residential development** | ** Commission District 1 **| CKK Development Services, LLC, applicant**
(B) 5300, 5334, 5348, 5372 & 0 Ponderosa Farm Road | Special Use | for a subdivision, residential | on a 59.16± acre tract located on the west side of Ponderosa Farm Road approximately 350 feet north of its intersection with Tanners Mill Road | Zoned PCFD & AR-1; Tax Parcels 15028 000120, 000108, 000132, 000107 & 000107A **| Proposed Use: 146-unit residential development |** ** Commission District 1 **| CKK Development Services, LLC, applicant**

- Applicants would be required to get demo permits for all structures from Building Inspections before building new structures. All structures that were built prior to 1980 will require asbestos inspections and reports by a state licensed asbestos inspector. 5372 Ponderosa Farm Road currently has a parcel tag dated 03.23.2022 and placed by Planning and Zoning referencing a demo of a pole barn and is no longer relevant should proposed development be granted.

(A) 6337 Lanier Islands Parkway, 6330 & 6450 Old Lanier Islands Drive, and portion of Old Lanier Island Drive right-of-way | Rezone | from Suburban Shopping (S-S) & Planned Commercial District (PCD) to Highway Business (H-B) | on a 7.44± acre tract located on the south side of Lanier Islands Parkway east of its intersection with Merritts Drive and on the south side of Old Lanier Islands Drive approximately 380 feet east of its intersection with Merritts Drive | Zoned PCD & S-S; Tax parcels 07331 003004 (pt), 002034(pt), 001008 **| Proposed Use: To recognize & allow expansion of boat sales & repair** | ** Commission District 2 **| DCCM Infrastructure, Inc., applicant**
(B) 6337 Lanier Islands Parkway and 6330, 6450 Old Lanier Islands Drive, and portion of Old Lanier Island Drive right-of-way | Special Use | to allow boat sales & repair within the GCOD | on a 7.44± acre tract located on the south side of Lanier Islands Parkway east of its intersection with Merritts Drive and on the south side of Old Lanier Islands Drive approximately 380 feet east of its intersection with Merritts Drive | Zoned PCD & S-S; Tax Parcels 07331 003004 (pt), 002034(pt), 001008 | **Proposed Use: To recognize & allow expansion of boat sales & repair |** ** Commission District 2 **| DCCM Infrastructure, Inc., applicant**

- NO COMMENT

0 Cagle Road | Rezone | from Agricultural Residential (AR-1) to Planned Development (PD) | on a 26.21± acre tract located on the southeast side of Cagle Road at its intersection with Clubhouse Drive, Skyline Drive, and South Browning Bridge Road | Zoned AR-1; Tax Parcel 15019 000159 (pt) **| Proposed Use: 48-unit residential development |** ** Commission District 3 **| Habitat for Humanity of Hall County, Inc, applicant**

- NO COMMENT

PLANNING AND DEVELOPMENT DEPARTMENT
2875 BROWNS BRIDGE ROAD, GAINESVILLE, GA, 30504
MAILING ADDRESS: PO BOX 1435, GAINESVILLE. GA 30503
t: 770-531-6809 I f: 770-531-3902

HALL COUNTY
GEORGIA
*We have it **all** in Hall*

PUBLIC NOTICE REQUIREMENTS

Zoning regulations require that public notice must be given prior to all zoning hearings as follows:

1. The Planning Department shall publish a legal advertisement no less than fifteen (15) days and no more than forty-five (45) days prior to the public hearing.

2. The Planning Department shall send notification by letter of all other property owners within a 500-foot radius of the applicant's property, which is standard administrative policy of the Planning Department.

3. The applicant/property owner shall place the public notice sign in a conspicuous location on the property not less than fifteen (15) days and not more than forty-five (45) days prior to the public hearing.

The Planning Department shall post the legal advertisement and notify property owners within a 500ft radius to the subject property.

The applicant is required to post the public notice sign not less than fifteen (15) days and no more than forty-five (45) days prior to the public hearing. A photo of the sign placed at the location is required and must be sent to the Planning Department.

Multiple sign postings on a site may be required as determined by the Planning Department. The sign must be in a location where it is clearly visible from the roadway. The sign cannot be obstructed in any manner, placed too far from the road, or placed in such manner as would cause it to blend into the landscape.

Should you find the sign missing or vandalized in any manner, contact the Planning Department for a replacement sign. When the proceeding is complete and final Board action has occurred, the sign shall then be removed from the property by the applicant.

THE ZONING SIGN MUST BE POSTED NO EARLIER THAN October 21, 2026 AND NO LATER THAN October 25, 2026.

THE ORGINAL SIGNED AFFIDAVIT MUST BE RETURNED TO THE PLANNING DEPARTMENT NO LATER THAN October 25, 2026 ALONG WITH A MINIMUM OF ONE PHOTO SHOWING THE SIGN POSTED AT THE SUBJECT PROPERTY.

Failure to comply will result in a delay of the application.

AFFIDAVIT

By my signature, I, Beth Garmon (Please Print Name) **, hereby acknowledge that I have read and understand the sign posting requirements. I further certify that the required public notice sign was posted on** 10/23/2026 (Date) **for** DCCM Infrastructure, Inc. (Name application filed as).

Signature Elizabeth Garmon


(The original document is required)

Revised September 2021


Oct 23, 2026 at 12:00:48 PM
6651 Spout Springs Rd
Flowery Branch GA 30542
United States
ZONING NOTICE
AN APPLICATION HAS BEEN FILED WITH HALL COUNTY IN REGARD TO THE ZONING REGULATIONS AS THEY APPLY TO THIS PROPERTY
APPLICANT: DCCM INFRASTRUCTURE, INC
REQUEST: REZONE FROM AR-1 TO R-X AND A SPECIAL USE FOR A 119-UNIT MIXED RESIDENTIAL DEVELOPMENT
PUBLIC HEARINGS WILL BE HELD ON:
PLANNING COMMISSION
Date: NOV 16, 2026
Time: 5:15 P.M.
&
COUNTY COMMISSION
Date: DEC 10, 2026
Time: 6:00 P.M.
HALL COUNTY GOVERNMENT CENTER, 2875 BROWNS BRIDGE ROAD, GAINESVILLE, GA
FOR MORE INFORMATION CALL: (770) 531-6809


Oct 23, 2026 at 11:50:24 AM
5505 River Valley Way
Flowery Branch GA 30542
United States
ZONING NOTICE
AN APPLICATION HAS BEEN FILED WITH HALL COUNTY IN REGARD TO THE ZONING REGULATIONS AS THEY APPLY TO THIS PROPERTY
APPLICANT: DCCM INFRASTRUCTURE, INC
REQUEST: REZONE FROM AR-1 TO R-X AND A SPECIAL USE FOR A 119-UNIT MIXED RESIDENTIAL DEVELOPMENT
PUBLIC HEARINGS WILL BE HELD ON:
PLANNING COMMISSION
Date: NOV 16, 2026
Time: 5:15 P.M.
&
COUNTY COMMISSION
Date: DEC 10, 2026
Time: 6:00 P.M.
HALL COUNTY GOVERNMENT CENTER, 2875 BROWNS BRIDGE ROAD, GAINESVILLE, GA
FOR MORE INFORMATION CALL: (770) 531-68

6651 Spout Springs Road - DCCM Infrastructure, Inc.

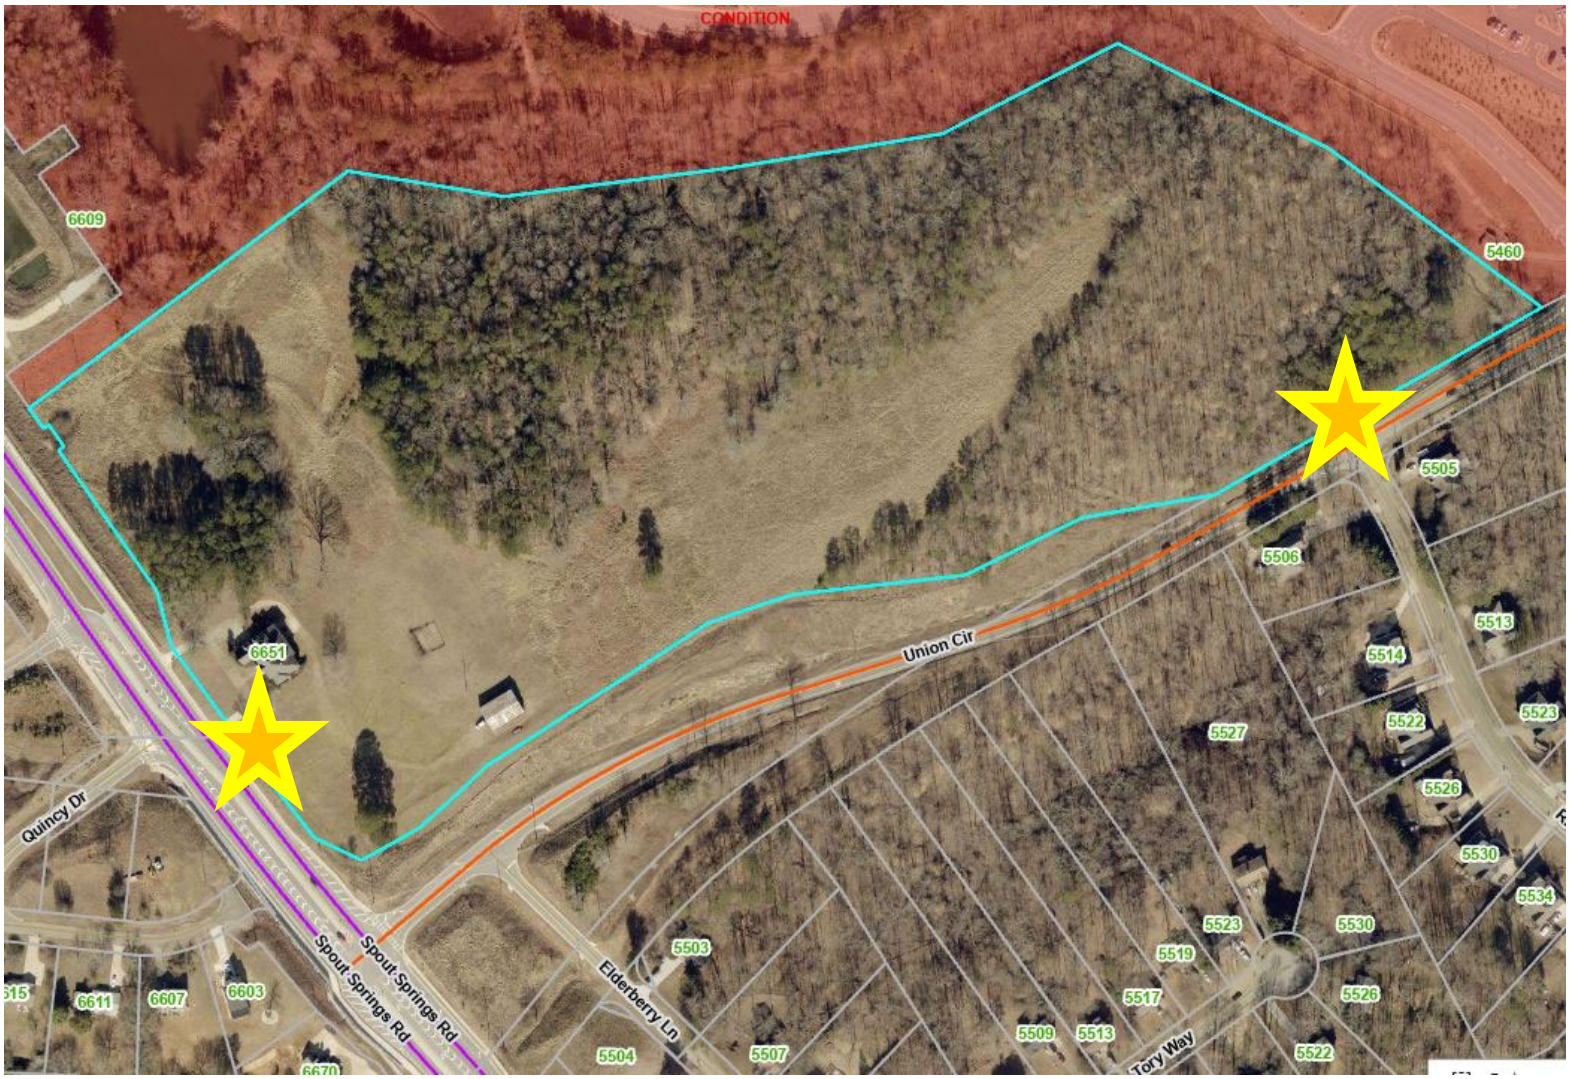

REQUIRED CONSTITUTIONAL AND ANTE LITEM NOTICE

Georgia law and the procedures of Hall County require the Applicant to raise Federal and State constitutional objections during the Residential-Mixed (R-X) rezoning application process. While the Applicant anticipates a smooth application process, failure to raise constitutional objections at this stage may mean that the Applicant will be barred from raising important legal claims later in the process. Accordingly, the following constitutional objections are stated:

The portions of the Hall County Development Code, facially and as applied to the Property, which restrict the Property to any uses, conditions, land use designations, development standards, or to any zoning district other than that proposed by the Applicant are unconstitutional in that they would destroy the Applicant's property rights without first paying fair, adequate and just compensation for such rights, in violation of Article I, Section I, Paragraph I and Section III, Paragraph I of the Constitution of the State of Georgia of 1983, and the Due Process Clause of the Fourteenth Amendment to the Constitution of the United States.

The application of the Hall County Development Code, facially and as applied to the Property, which restricts the Property to any uses, conditions, land use designations, development standards, or to any zoning district other than in accordance with the application as proposed by the Applicant is unconstitutional, illegal, null and void, constituting a taking of Applicant's Property in violation of the Just Compensation Clause of the Fifth Amendment to the Constitution of the United States; Article I, Section I, Paragraph I, and Section III, Paragraph I of the Constitution of the State of Georgia of 1983; and the Equal Protection and Due Process Clauses of the Fourteenth Amendment to the Constitution of the United States denying the Applicant an economically viable use of its land while not substantially advancing legitimate state interests.

A denial of this Application would be unconstitutional under the Takings Clause of the Fifth Amendment to the Constitution of the United States and the Just Compensation Clause of Article I, Section III, Paragraph I of the Constitution of the State of Georgia of 1983. A refusal by the Hall County Board of Commissioners to approve the zoning conditions as requested would constitute a taking of the Applicant's property.

A denial of this Application would constitute an arbitrary and capricious act by the Hall County Board of Commissioners without any rational basis therefore constituting an abuse of discretion in violation of Article I, Section I, Paragraph I and Section III, Paragraph I of the Constitution of the State of Georgia of 1983, and the Due Process Clause of the Fourteenth

Amendment to the Constitution of the United States. A refusal to grant the R-X zoning request would lack objective justification and would result only from neighborhood opposition, which would constitute an unlawful delegation of the zoning power to non-legislative bodies in violation of the Georgia Constitution, Article IX, Section II, Paragraph 4.

A refusal by the Hall County Board of Commissioners to approve this Application for the Property in accordance with the criteria as requested by the Applicant would be unconstitutional and discriminate in an arbitrary, capricious and unreasonable manner between the Applicant and owners of the similarly situated property in violation of Article I, Section I, Paragraph II of the Constitution of the State of Georgia of 1983 and the Equal Protection Clause of the Fourteenth Amendment to the Constitution of the United States. Any rezoning of the Property subject to conditions which are different from the conditions requested by the Applicant, to the extent such different conditions would have the effect of further restricting Applicant's utilization of the Property, would also constitute an arbitrary, capricious and discriminatory act in zoning the Property to a unconstitutional classification and would likewise violate each of the provisions of the State and Federal Constitutions set forth hereinabove.

Applicant reserves all due process rights granted to them under O.C.G.A. 36-66-5.1. et. seq, to petition the courts for review of a local government's exercise of zoning, administrative, or quasi-judicial powers, as set forth in those code sections and statutes.

I. CONCLUSION

For the foregoing reasons, the Applicant respectfully requests that this Residential-Mixed rezoning application be granted as requested by the Applicant. If there are any questions about this request, you may contact:

Beth Garmon
DCCM
425 Oak St.
Gainesville, GA 30501
678-450-5128
bgarmon@dccm.com

Outlook

DCCM Rezoning 6651 Spout Springs rd

From Teresa Mossman [redacted]
Date Tue 11/10/2026 6:03 PM
To Planning <planning@hallcounty.org>

Some people who received this message don't often get email from [redacted] Learn why this is important

CAUTION: This email originated from outside of the organization. Do not click links or open attachments unless you recognize the sender and know the content is safe.

My name is Teresa Mossman 5522 River Valley Way Flowery Branch Georgia 30542
I don't this is the best zoning for this area. Please deny
Sincerely
Teresa Mossman

Sent from AOL on Android

Outlook

Opposition – DCCM Infrastructure rezoning, 6651 Spout Springs Rd (Parcel 15042 000093)

From Ben Walker [redacted]
Date Fri 11/13/2026 1:51 PM
To Planning <planning@hallcounty.org>
Cc Kaitlyn Elliott (Planning) <kelliott@hallcounty.org>

You don't often get email from [redacted] Learn why this is important

CAUTION: This email originated from outside of the organization. Do not click links or open attachments unless you recognize the sender and know the content is safe.

To the Hall County Planning Commission and Planning & Zoning staff:

My name is Ben Walker, and I live at 5559 River Valley Way Flowery Branch GA, in the neighborhood across Union Circle from the proposed development. I am writing in opposition to the application by DCCM Infrastructure, Inc. to rezone 6651 Spout Springs Road (Parcel 15042 000093) from AR-1 to R-X, with a special use permit for 119 units. Please include this letter in the record for the November 16 Planning Commission hearing and forward it to the Board of Commissioners for the December 10 hearing.

I would appreciate a reply confirming that you received this letter and that it will be included in the record and in the materials provided to the Planning Commission and the Board of Commissioners.

1. Traffic and safety at Union Circle and Spout Springs Road
The applicant's own traffic study rates the Union Circle approach to Spout Springs Road at level of service F today. With the project, it projects average delays rising from about 85 to 125 seconds in the morning peak and from about 86 to 139 seconds in the evening peak. The project would add roughly 925 daily trips, all through a single entrance on Union Circle, directly across from Elderberry Lane. The same study identifies 11 crashes in three years at this intersection of the type a traffic signal would correct.

2. Responsibility for the traffic signal
The applicant's letter of intent describes the needed signal as a "system-level" improvement rather than the project's responsibility. County Public Works' comments state that the signal must be installed. If this project is approved, the signal should be a written condition of zoning, fully funded by the developer, and operational before the first certificate of occupancy is issued.

3. Entrance location
Public Works has also stated that the proposed entrance (Road A) is too close to Spout Springs Road and must be relocated. This means the site plan before the Commission does not reflect what would be built. Neighbors ask that access for any development on this property be taken from Spout Springs Road rather than Union Circle.

4. Compatibility and density
Our neighborhood is built on lots of approximately 1.5 acres. The proposal places 65 townhomes on lots as small as 2,000 square feet and 54 houses on lots of about 8,000 square feet, at roughly 3.6 units per acre. That is about five times the density of the adjacent neighborhood, with no meaningful transition between the two.

5. Sewer service
The applicant states that sewer service depends on an easement across school property and that the school board is "open to consideration." Sewer availability is essential to this density, and it should be secured before the rezoning is approved, not after.

6. Inconsistencies in the application
- The special use application lists the parcel as 15042 000096; the site plan and tax records list 15042 000093.
- Site acreage is listed as 33.27 acres in the application, 34.25 acres in county tax records, and 39.1 acres in the traffic study.
- The townhome count is 65 in the site plan and 66 elsewhere in the application.
- The letter of intent refers to amendments to a "PCD district," which does not apply to this request.
Because the traffic study analyzes a project of a different size than the one proposed, I ask staff to confirm whether its conclusions are still valid.

7. Binding the plan
The letter of intent states that the final layout and phasing may vary as the market demands. If the Commission recommends approval in any form, it should be tied to a specific site plan with a cap on total units and townhomes.

Requested action
I respectfully ask the Planning Commission to recommend denial of this rezoning and special use permit. If the Commission is inclined to recommend approval, I ask that it include at minimum the following conditions:
- Access from Spout Springs Road rather than Union Circle.
- If access remains on Union Circle, a developer-funded traffic signal at Spout Springs Road and Union Circle, operational before the first certificate of occupancy.
- Fewer total units, single-family detached homes only.
- Enhanced undisturbed buffers along Union Circle.
- Approval tied to a specific site plan with unit caps.
- Construction traffic restricted from Union Circle and neighborhood streets.

Thank you for your time and consideration.

Sincerely,
Ben Walker
5559 River Valley Way
[redacted]

AGENDA ITEM

New Business

REPORT TO: **Planning Commission Meeting (11/16/26)**

ITEM NO: 748/2026

SUBJECT: **(B) 6651 Spout Springs Road | Special Use |** for a subdivision, residential | on a 33.27± acre tract located at the northeast corner of the intersection of Spout Springs Road and Union Circle | Zoned AR-1; Tax Parcel 15042 000093 **| Proposed Use: 119-unit mixed residential development |** ** Commission District 1 **| DCCM Infrastructure, Inc., applicant**

Meetings:

Voting Meeting Date: 11/16/26

Executive Summary:

Presenter: LT

Recommendation:

(B) Approval, with conditions, as the proposed use meets all minimum standards of the Residential Mixed (R-X) zoning district.

1. The property shall be developed in accordance with the site plan dated September 30, 2026, and as described in the project narrative dated September 14, 2026, modified as necessary for compliance with the conditions herein and development standards enforced at the time of site plan approval.
2. The development shall be limited to a total of 119 lots: 65 townhomes and 54 single-family detached dwellings.
3. Access to the development shall be approved by Hall County Public Works Department. Following review and acceptance of the Traffic Impact Study (TIS) by Public Works, all required improvements shall be incorporated into the development plans for review and approval. Any costs associated with these improvements shall be the responsibility of the developer.
4. All buffers surrounding the development shall meet the definition of a "Buffer, natural" or "Buffer, landscaped" as defined in the Hall County UDC. Where the undisturbed or provided buffer does not meet this definition, the Director of Planning and Zoning, or their designee, may require supplemental plantings or other improvements necessary to ensure the buffer achieves the intent and performance standards intended.
5. The proposed 20-foot landscape strip along Spout Springs and Union Church Road shall be part of the required 50-foot buffer required along the exterior boundaries of the proposed development.
6. No variances or development exceptions are granted as part of this request that are not explicitly granted by board approval.
7. All conditions of zoning shall be made a part of any plats or construction plans created for the property.

Purpose of Request:

History:

(B) 6651 Spout Springs Road | Special Use | for a subdivision, residential | on a 33.27± acre tract located at the northeast corner of the intersection of Spout Springs Road and Union Circle | Zoned AR-1; Tax Parcel 15042 000093 | **Proposed Use: 119-unit mixed residential development |** ** Commission District 1 **| DCCM Infrastructure, Inc., applicant**

Facts and Issues:

Options:

Approvals:

Submit	Review
KE	LT

Attachments:

See Rezone Application for all other items

Due to file sizes, materials for the following applications have been combined. See the highlighted agenda item for all materials related to the following applications:

(A) 6651 Spout Springs Road | Rezone | from Agricultural Residential 1 (AR-1) to Residential Mixed (R-X) | on a 33.27± acre tract located at the northeast corner of the intersection of Spout Springs Road and Union Circle **|** Zoned AR-1; Tax Parcel 15042 000093 **| Proposed Use: 119-unit mixed residential development |** Commission District 1 **| DCCM Infrastructure, Inc., applicant**

(B) 6651 Spout Springs Road | Special Use | for a subdivision, residential | on a 33.27± acre tract located at the northeast corner of the intersection of Spout Springs Road and Union Circle | Zoned AR-1; Tax Parcel 15042 000093 **| Proposed Use: 119-unit mixed residential development |** Commission District 1 **| DCCM Infrastructure, Inc., applicant**

AGENDA ITEM

New Business

REPORT TO: **Planning Commission Meeting (11/16/26)**

ITEM NO: 749/2026

SUBJECT: **(A) 3054, 3056, & 3060 Poplar Springs Church Road, 0 Poplar Springs Road and 3531, 3535, 3545, 3547 & 3549 Gilleland Extension | Rezone |** from Planned Development (PRD), Agricultural Residential 1 (AR-1), and Residential (R-1) to Residential Mixed (R-X) | on a combined 105.69± acre tract located at the northeast corner of Poplar Springs Church Road and Meadowood Court | Zoned PRD, AR-1 & R-1; Tax Parcels 15036 000010; 000010B; 000009; 000013A; 15036D000002I; 000002H; 000002B; 000002C; 000002A; **| Proposed Use: 234-unit mixed residential development |** ** Commission Districts 3 and 4 **| Cook Communities, applicant**

Meetings:

Voting Meeting Date: 11/16/26

Executive Summary:

Presenter: LT

Recommendation:

(A) Approval, with conditions as the proposed development is consistent with the "Suburban Neighborhood, Medium Density" future land use classification within the Comprehensive Plan in the Gainesville character area.

1. The property shall be developed in accordance with the site plan dated September 30, 2026, and as described in the project narrative dated September 17, 2026, modified as necessary for compliance with conditions herein and development standards enforced at the time of site plan approval.
2. The development shall be limited to a total of 234 lots: 51 townhomes and 183 single-family detached.
3. Access to the development shall be approved by Hall County Public Works Department. Following review of the Traffic Impact Study (TIS) by Public Works, all required improvements shall be incorporated into the development plans for review and approval. Any costs associated with these improvements shall be the responsibility of the developer.
4. All buffers surrounding the development shall meet the definition of a "Buffer, natural" or "Buffer, landscaped" as defined in the Hall County UDC. Where the undisturbed or provided buffer does not meet this definition, the Director of Planning and Zoning, or their designee, may require supplemental plantings or other improvements necessary to ensure the buffer achieves the intent and performance standards intended.
5. The following statement regarding the potential impacts of agricultural operations in the area shall be made a part of any plat recorded on the property: "Owners, occupants, and users of property shown on this plat are hereby informed of the impacts associated with normal farming practices which may take place on adjacent and nearby property including, but not limited to, noise, odors, dust, the operation of machinery of any kind, the storage and disposal of manure, and the application of fertilizers, herbicides, and pesticides. Therefore, owners, occupants, and users of the property shown on this plat should be prepared to expect the effects of such practices."
6. No variances or development exceptions are granted as part of this request that are not explicitly granted by board approval. The development shall be compliant with the Unified Development Code of Hall County, as well as any other agencies or reviewing departments, including, but not limited to Environmental Health, the Fire Marshal, and Hall County Engineering. Where there are discrepancies between the proposed standards and County regulations, the County regulations shall overrule unless otherwise approved herein.
7. All conditions of zoning shall be made part of any plats created for the property.

Purpose of Request:

(A) 3054, 3056, & 3060 Poplar Springs Church Road, 0 Poplar Springs Road and 3531, 3535, 3545, 3547 & 3549 Gilleland Extension | Rezone | from Planned Development (PRD), Agricultural Residential 1 (AR-1), and Residential (R-1) to Residential Mixed (R-X) | on a combined 105.69± acre tract located at the northeast corner of Poplar Springs Church Road and Meadowood Court | Zoned PRD, AR-1 & R-1; Tax Parcels 15036 000010; 000010B; 000009; 000013A; 15036D000002I; 000002H; 000002B; 000002C; 000002A; **| Proposed Use: 234-unit mixed residential development |** ** Commission Districts 3 and 4 **| Cook Communities, applicant**

History:

Facts and Issues:

Options:

Approvals:

Submit	Review
KE	LT

Attachments:

Staff Report
Application
Narrative
Site Plan
Plats
Maps
Deeds
Traffic Impact Study
Water & Sewer Availability Letter
Department Comments

Notice Sign

HALL COUNTY PLANNING COMMISSION
STAFF REPORT

Applicant	Cook Communities
Request	(A) **Rezone** | from Planned Residential Development (PRD), Agricultural Residential 1 (AR-1) & Residential 1 (R-1) to Residential Mixed(R-X) (B) **Special Use** | for a subdivision, residential
Proposed Use	234-unit mixed residential development
Size	105.69± acres
Zoning	**Current:** Planned Residential Development (PRD), Agricultural Residential 1 (AR-1) & Residential 1 (R-1) **Proposed:** Residential Single-Family Detached (R-SF)
Location	3054, 3056 & 3060 Poplar Springs Church Road, 0 Poplar Springs Road, 3531, 3535, 3545, 3547 & 3549 Gilleland Extension **|** Tax Parcels 15036 00010, 000010B, 000009, 000013A; 15036D000002I, 000002H, 000002B, 000002C, 000002A
Commission Districts	Three and Four
Planning Commission Date	November 16, 2026
Staff Recommendation	(A) **Approval, with conditions** as the proposed development is consistent with the "Suburban Neighborhood, Medium Density" future land use classification within the Comprehensive Plan in the Gainesville character area. (B) **Approval, with conditions** as the proposed use meets all minimum standards of the Residential Mixed (R-X) zoning district.
Record Number(s)	(A) HZON26-0036 (B) HZCU26-0044

Staff recommends APPROVAL of the applicant's requests with the following conditions:

1. The property shall be developed in accordance with the site plan dated September 30, 2026, and as described in the project narrative dated September 17, 2026, modified as necessary for compliance with conditions herein and development standards enforced at the time of site plan approval.

2. The development shall be limited to a total of 234 lots: 51 townhomes and 183 single-family detached.

3. Access to the development shall be approved by Hall County Public Works Department. Following review of the Traffic Impact Study (TIS) by Public Works, all required improvements shall be incorporated into the development plans for review and approval. Any costs associated with these improvements shall be the responsibility of the developer.

4. All buffers surrounding the development shall meet the definition of a "Buffer, natural" or "Buffer, landscaped" as defined in the Hall County UDC. Where the undisturbed or provided buffer does not meet this definition, the Director of Planning and Zoning, or their designee, may require supplemental plantings or other improvements necessary to ensure the buffer achieves the intent and performance standards intended.

5. The following statement regarding the potential impacts of agricultural operations in the area shall be made a part of any plat recorded on the property:
   "Owners, occupants, and users of property shown on this plat are hereby informed of the impacts associated with normal farming practices which may take place on adjacent and nearby property including, but not limited to, noise, odors, dust, the operation of machinery of any kind, the storage and disposal of manure, and the application of fertilizers, herbicides, and pesticides. Therefore, owners, occupants, and users of the property shown on this plat should be prepared to expect the effects of such practices."

6. No variances or development exceptions are granted as part of this request that are not explicitly granted by board approval. The development shall be compliant with the Unified Development Code of Hall County, as well as any other agencies or reviewing departments, including, but not limited to Environmental Health, the Fire Marshal, and Hall County Engineering. Where there are discrepancies between the proposed standards and County regulations, the County regulations shall overrule unless otherwise approved herein.

7. All conditions of zoning shall be made part of any plats created for the property.


Summary Analysis

The applicant is requesting to rezone a combined 105.69± acre tract from Planned Residential Development (PRD), Agricultural Residential 1 (AR-1), and Residential 1 (R-1) to Residential Mixed (R-X) for a 234-unit mixed residential development. The proposed development includes 183 single-family detached lots, 51 townhome lots and several amenity features with an overall density of 2.21 dwelling units per acre.

The subject properties are currently either undeveloped or developed with single-family dwellings and accessory structures, all of which will be removed. The parcel at 3060 Poplar Springs Church Road (Tax Parcel 15036 000009) was rezoned from Residential I (R-I) and Agricultural Residential III (AR-III) to Planned Residential Development (PRD) on August 14, 1989, to allow a second residence and rental of the primary residence. Several creeks run through the project area, and portions of the site contain both FEMA-designated and County-studied flood zones.

Surrounding properties are zoned and developed as follows:

- **North**: City of Gainesville PUD: Amberleigh subdivision; City of Gainesville R-I-A: Chicopee Woods Nature Preserve
- **East**: Agricultural Residential 1 (AR-1) & Residential 1 (R-1): single-family dwellings
  City of Gainesville R-I-A: Chicopee Woods Nature Preserve
- **South**: Agricultural Residential 1 (AR-1) & Residential 1 (R-1): single-family dwellings
- **West**: Agricultural Residential 1 (AR-1) & Residential 1 (R-1): single-family dwellings & mobile home park

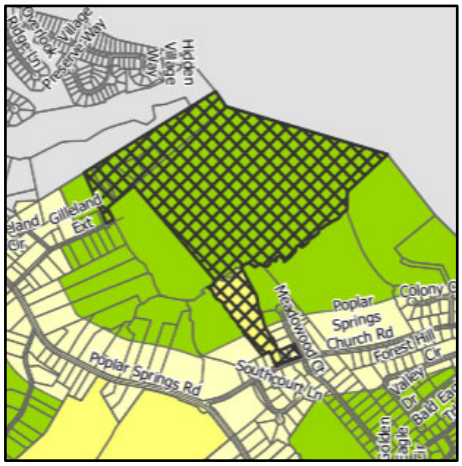


Per the submitted narrative and site plan, the proposed single-family detached lots will have a minimum area of 8,000 square feet and widths of 60 feet by 135 feet and 50 feet by 160 feet. Two townhome neighborhoods are identified within the development area and lots measure 24 feet by 120 feet. Residences will have a minimum heated floor area of 1,000 square feet and typically a minimum of two bedrooms and two bathrooms. The intent of the development is to vary the architectural styles for different portions of the neighborhood. Amenities proposed for the development include a playground, sidewalks with connected walking trails, pocket parks and landscaping. Approximately 51.98± acres, or 49.2% of the site, will remain as undisturbed open space consisting of streams, stream buffers, and wetlands.

The development will be served by a primary access point from Poplar Springs Church Road and a secondary emergency access from Gilleland Extension. The project will include a 50-foot undisturbed buffer along the exterior property boundary.

Water and sanitary sewer services will be provided by the City of Gainesville as confirmed in a letter from Nick Swafford, Permitting Services & GIS Manager, dated September 17, 2026.

A Traffic Impact Study (TIS) prepared by Southeastern Engineering, Inc., dated September 18, 2026, concluded several improvements may be warranted. Hall County Public Works commented that the Traffic Impact Study (TIS) is under review and all recommended improvements from the approved TIS will be required in the LDP. The Georgia Department of Transportation (GDOT) commented that impacts are expected to the State Highway System, and that potential improvements for State Route 332 and Poplar Springs Church Road and State Route 332 and Gilleland Cir may be needed.

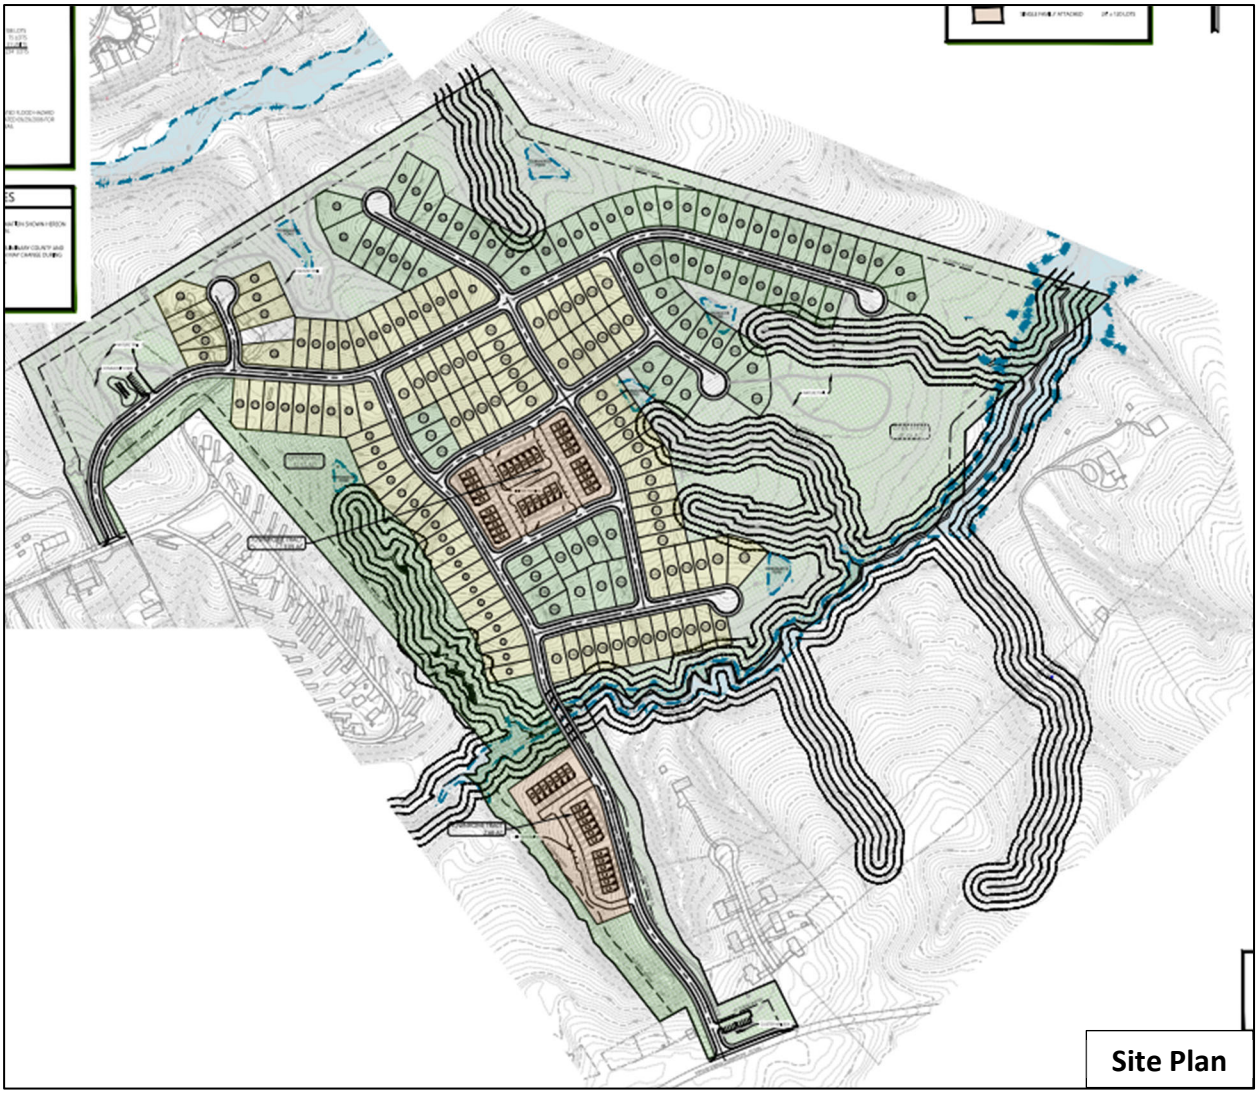

Development Standards Analysis

The development standards for the project are summarized in the table below and are compared against the Residential Mixed (R-X) district standards and the applicable Article 8 Site Development requirements of the Hall County Unified Development Code (UDC):

Development Standard (§)	Proposed	UDC Standard	Compliance
Overall R-X Standards (§4.7)			
Lot Area	105.69± acres	5 acres (min)	Complies
Density	2.21 U/A	8 U/A max (urbanized)	Complies
Site Coverage	50.8%	60% max	Complies
Overall Yard Setbacks	50 feet	50 feet	Complies
R-SF Standards (§4.5)			
Minimum Lot Area	8,000 sf (min)	8,000 sf (min)	Complies
Front Yard	Not specified	25 feet	Shall comply

Side Yard	Not specified	5 feet	Shall comply
Rear Yard	Not specified	20 feet	Shall comply
Maximum Building Height	35 feet	35 feet	Complies
Minimum Heated Floor Area	1,000 sf	N/A	N/A
R-TH Standards (§4.6)			
Minimum Lot Area	2,880 sf	2,000 sf	Complies
Front Yard	Not specified	15 feet	Shall comply
Side Yard	Not specified	10 feet (bldg. separation)	Shall comply
Rear Yard	Not specified	20 feet	Shall comply
Maximum Building Height	35 feet	35 feet	Complies
Minimum Heated Floor Area	1,000 sf	N/A	N/A
Article 8			
Parking	Not specified	2 spaces per DU TH: additional 1 guest space for every 4 DU	Shall comply
Buffers (§8.2.3)	50 feet undisturbed perimeter buffer	50 feet undisturbed perimeter buffer	Complies
Landscaping (§8.2.4.H.2)	Not specified	2 trees per lot/unit	Shall comply
Frontage Landscape Strip (§8.2.5)	50 ft undisturbed buffer	20 feet planted unless 50 ft undisturbed buffer provided	Complies
Sidewalks (§8.4, 9.4.8.C)	Not specified	5 feet wide on both sides of street	Shall comply
Open Space (§8.5)	49.2%	30%	Complies
Architectural Standards (§8.7)	Shall comply per narrative	Various	Complies
Amenities Maintenance (§8.8.5)	Not specified	HOA required	Shall comply
Cluster Mailbox Unit (CBU) (§8.10)	CBU with parking spaces	CBU with parking spaces	Shall comply

Comprehensive Plan Analysis

Based on the Hall County Comprehensive Plan, staff finds that the requested rezoning to Residential Mixed (R-X) *is consistent* with the future land use designation of *Suburban Neighborhood, Medium-Density* within the Gainesville Character Area. This designation supports medium-density single-family housing, either attached or detached, in areas served by existing water and sewer infrastructure or where such infrastructure is planned for future expansion. Future infrastructure improvements may be guided by the Sewer System Master Plan & Rate Study or may be provided by developers in areas where service is not currently planned.

As the subject property is located within the urbanized portion of the Gainesville Character Area, where water and sewer services are available, the Residential Mixed (R-X) zoning district allows a maximum density of 8 dwelling units per acre. The proposed development has an overall density of 2.21 dwelling units per acre, which is within the permitted range.

Zoning Analysis – Rezone & Special Use

When considering a zoning amendment to the zoning maps and use subject to approval by the County Commission, the Commission must study the need and justification for the change based on a determination of the facts applicable to the particular case, and the following general lines of inquiry must be considered:

a) Whether the zoning proposal will permit a use that is suitable in view of the use, development and zoning of adjacent and nearby property; **The proposed rezoning and use is suitable in view of the use, development, and zoning of adjacent and nearby properties.**

b) Whether the zoning proposal will adversely affect the existing use or usability of adjacent or nearby property; **The proposed rezoning does not appear to adversely affect the existing use or usability of adjacent or nearby properties.**

c) Whether the property to be affected by the zoning proposal has a reasonable economic use as currently zoned; **The property appears to have reasonable economic use as currently zoned.**

d) Whether the zoning proposal will result in a use which will or could cause an excessive or burdensome use of existing streets, transportation facilities, utilities, schools, police protection, fire protection, public health facilities or emergency medical service; **The proposed rezoning is not expected to cause an excessive or burdensome use of existing streets, transportation facilities, utilities, schools, police protection, fire protection public facilities, or emergency medical service. The property will be served by City of Gainesville public water and sanitary sewer systems. Any transportation improvements identified in the final approved Traffic Study and required by Hall County Public Works and/or the Georgia Department of Transportation (GDOT) will be addressed with the Land Disturbance Permit (LDP).**

e) Whether the zoning proposal is in conformity with the policy and intent of the future land use plan for the physical development of the area; **The proposed Residential Mixed (R-X) zoning and subdivision design are consistent with the Comprehensive Plan's future land use designation of "Suburban Neighborhood, Medium-Density." As the subject property is located within the urbanized portion of the Gainesville Character Area, where water and sewer services are available, the Residential Mixed (R-X) zoning district allows a maximum density of 8 dwelling units per acre. The proposed development has an overall density of 2.21 dwelling units per acre, which is within the permitted range.**

f) The extent to which property values are diminished by the existing zoning restrictions; **Staff is unable to determine the extent to which property values are affected by the existing zoning restrictions.**

g) The extent to which the destruction of the subject property's value under the existing zoning promotes the health, safety, morals or general welfare of the public; **Staff is unable to comment on the impact of property values without a full market analysis. Multiple factors impact property value including construction types, proposed uses, and maintenance.**

h) The relative gain to the public as compared to the hardship imposed upon the individual property owner; **Staff has not identified a hardship imposed on the property owner as the property is currently zoned.**

i) The length of time the property has been vacant as zoned considered in the context of land development in the area in the vicinity of the property; **The subject parcels are developed with single-family residences and various accessory structures.**

j) Whether there are other existing or changing conditions affecting the use or development of the property which give supporting grounds for either approval or disapproval of the zoning proposal; **Staff is not aware of any changing conditions affecting the use or development of the property.**

k) Whether the change would create an isolated district unrelated to the surrounding districts; **The proposed zoning Residential Mixed (R-X) is a new zoning district effective November 2024. Previously this type of development would have been proposed under the Planned Residential Development (PRD) district which no longer exists. The subject property is adjacent to a Planned Unit Development (PUD) within the City of Gainesville, known as the Amberleigh subdivision, and within 0.2 miles of an undeveloped Planned Residential Development (PRD) at 3580 Poplar Springs Road (ZON2021-00097 for 192 SFR on 96.44 ± acres), both of which are of similar design and residential character. Therefore, the proposed zoning change would not create an isolated district unrelated to surrounding districts.**

l) Whether the present zoning district boundaries are illogically drawn in relation to existing conditions in the area; **There is no evidence that the present zoning district boundaries are illogically drawn.**

m) Whether the change requested is out of scale with the needs of the county as a whole or the immediate neighborhood; **The proposed development does not appear to be out of scale with the needs of the county as a whole, as there is a need for additional housing to support population growth.**

n) Whether it is impossible to find adequate sites for the proposed use in districts permitting such use and already appropriately zoned; **There are no other zoning districts that permit the mix of residential uses, density and lot sizes proposed in this subdivision. Because the R-X district is newly established, an appropriately zoned site for this residential pattern is not yet available elsewhere.**

o) Whether the need for rezoning could be handled instead by a variance request to the Planning Commission; **The request could not be handled alternatively as a variance.**

p) Whether there would be an ecological or pollution impact resulting from major modifications to the land if the request is granted; **Any land disturbance activities on the property shall be required to go through the land development permitting process, and as a result are subject to local, state, and federal regulations. As a result, there are no anticipated ecological or pollution impacts resulting from any modification to the land if the request is granted.**

q) Whether there is reasonable evidence based upon existing and anticipated land use that would indicate a mistake was made in the original zoning of the property; **There is no indication that a mistake was made in the original zoning.**

Development Support and Constraints

Hall County Environmental Health
In a memorandum dated October 19, 2026, the Hall County Environmental Health Department stated, "Public Sewer. Any abandoned well shall be properly closed as per Water Well Standards Act. Any abandoned septic tank shall be pumped by a State certified pumper/hauler and crushed/filled."

Georgia Department of Transportation
In an email dated October 7, 2026, Christopher Hash, D1 Traffic Operations Supervisor, stated, "Off-system. Impacts expected to the State Highway System. Applicant to submit TIS to GDOT District 1 for review. Potential improvements for SR332 and Poplar Springs Church Rd and SR332 and Gilleland Cir may be needed."

Hall County Public Works and Utilities
In a memorandum dated October 19, 2026, Jorge Gomez, Director of Public Works and Utilities, provided the following comments:

Engineering:
This site may require a stormwater management report should the site plan indicate the proposed development meets stormwater thresholds for impervious surfaces and/or disturbed acreage.
Show FEMA and Hall County studied Flood plains that are present on site.
Show stream buffer and impervious setback from wrested vegetation not centerline of stream.

Traffic:
The Traffic Impact Study (TIS) is under review. All recommended improvements from the approved TIS will be required in the LDP.

Utilities
Property is in the Gainesville service district.

Hall County Fire Marshal
In a memorandum October 6, 2026, the Hall County Fire Marshal's Office stated, "The Hall County Fire Marshal's Office has no comments as proposed."

Hall County Building Inspections
In a memorandum dated October 19, 2026, Barry Shaw, Interim Director of Development Services, provided the following comments:

Applicants will be required to get demo permits for all structures from Building Inspections before building new structures apart from 2 structures all were built prior to 1980 and will require asbestos inspections and reports by a state licensed asbestos inspector. 3060 Poplar Springs Church Road and 3549 Gilleland Extension were both built in 1980 and will not require asbestos inspections and reports before demolition.

PLANNING AND ZONING DEPARTMENT
2875 BROWNS BRIDGE ROAD, GAINESVILLE, GA, 30504
MAILING ADDRESS: PO BOX 1435, GAINESVILLE. GA 30503
T: 770-531-6809 I Email: planning@hallcounty.org

HALL COUNTY
GEORGIA
We have it all in Hall

ZONING APPLICATION

Applicant (Name & Mailing Address)

Cook Communities
3120 Frontage Road
Gainesville, GA 30504

Phone [redacted]

Email gcook@cook-residential.com

Property Owner (Name & Mailing Address)

Multiple (See Attached)

Phone

Email

Contact Person (Name & Mailing Address)

C. Luke Pressley, P.E.
3120 Frontage Road.
Gainesville, GA 30504

Phone [redacted]

Email luke@thecookandcompany.com

Status of Applicant

☒ Owner
☒ Option to Purchase
☐ Area Resident
☐ Other:

Requested Action

Current Zoning: AR-1/PRD/R-1

Rezone to: R-X

Property Information

Location Address(es): 3060 Poplar Springs Church Road - Gainesville, GA 30507

Tax Parcel Number(s): Multiple (See Attached)

Acreage: ±105.69 Acres

Existing Use(s):

Proposed Use(s): Residential Subdivision (Single Family Detached and Attached) with Amenity

I hereby certify that the above information and all attached information are true and correct.

Applicant Name Printed: C. Luke Pressley, P.E.

Applicant Signature: C. Luke Pressley

Date: 9/18/2026

Applicant must complete all required information above. Incomplete applications will not be accepted. The Planning Department has 15 days after application deadline to review each submittal and will assign scheduling dates during that review period. If an application is determined to be insufficient, no agenda date will be set until all required information has been provided.

Application Withdrawal: I hereby **withdraw** the application.

Applicant Signature:

Date:

PLANNING AND ZONING DEPARTMENT
2875 BROWNS BRIDGE ROAD, GAINESVILLE, GA, 30504
MAILING ADDRESS: PO BOX 1435, GAINESVILLE. GA 30503
T: 770-531-6809 **I** Email: planning@hallcounty.org

HALL COUNTY
GEORGIA
*We have it **all** in Hall*

SPECIAL/CONDITIONAL USE APPLICATION

Applicant (Name & Mailing Address)

Cook Communities
3120 Frontage Road
Gainesville, GA 30504

Phone [redacted]

Email gcook@cook-residential.com

Property Owner (Name & Mailing Address)

Phone

Email

Contact Person (Name & Mailing Address)

C. Luke Pressley, P.E.
3120 Frontage Road.

Phone [redacted]

Email luke@thecookandcompany.com

Status of Applicant

☒ Owner
☒ Option to Purchase
☐ Area Resident
☐ Other:

Requested Action

☐ Special Use
☐ Conditional Use

Property Information

Location Address(es): 3060 Poplar Springs Church Road - Gainesville, GA 30507

Tax Parcel Number(s): Multiple (See Attached)

Acreage: ±105.69 Acres

Existing Use(s): Mostly undeveloped land with several older single-family homes located on the property

Zoning: R-X (Proposed)

Proposed Use(s): Residential Subdivision (Single Family Detached and Attached) with Amenity

I hereby certify that the above information and all attached information are true and correct.

Applicant Name Printed: C. Luke Pressley, P.E.

Applicant Signature: C. Luke Pressley

Date: 9/18/2026

Applicant must complete all required information above. Incomplete applications will not be accepted. The Planning Department has 15 days after application deadline to review each submittal and will assign scheduling dates during that review period. If an application is determined to be insufficient, no agenda date will be set until all required information has been provided.

Application Withdrawal: I hereby **withdraw** the application.

Applicant Signature: _____ Date: _____

September 18th, 2026

Hall County
2875 Browns Bridge Road
Gainesville, GA 30504
(770) 531-6809

PROPERTY OWNERS (Name and Mailing Address)

Tax Parcel No. 15036 000009
Don and Tammy Ratajski - 3060 Poplar Springs Church Road - Gainesville, GA 30507

Tax Parcel No. 15036 000010B
Gloria and Dewayne Kidd – P.O. Box 1393 – Oakwood, GA 30566

Tax Parcel No. 15036 000010
Tanners Ridge, LLC – 3120 Frontage Road – Gainesville, GA 30504

Tax Parcel No. 15036 000013A
Shadowstone Partners, LLC – 3120 Frontage Road – Gainesville, GA 30504

Tax Parcel No. 15036D000002A
Tanners Ridge, LLC – 3120 Frontage Road – Gainesville, GA 30504

Tax Parcel No. 15036D000002B
Tanners Ridge, LLC – 3120 Frontage Road – Gainesville, GA 30504

Tax Parcel No. 15036D000002C
James Johnson – 3547 Gilleland Ext 3120 – Gainesville, GA 30507

Tax Parcel No. 15036D000002H
Tanners Ridge, LLC – 3120 Frontage Road – Gainesville, GA 30504

Tax Parcel No. 15036D000002I
Tanners Ridge, LLC – 3120 Frontage Road – Gainesville, GA 30504

PLANNING AND ZONING DEPARTMENT
2875 BROWNS BRIDGE ROAD, GAINESVILLE, GA, 30504
MAILING ADDRESS: PO BOX 1435, GAINESVILLE. GA 30503
T: 770-531-6809 I Email: planning@hallcounty.org

HALL COUNTY
GEORGIA
We have it all in Hall

PROPERTY OWNER AUTHORIZATION

*** Note: If the applicant is the property owner, disregard this form.**

Name of Property Owner as shown on deed: Tammy Ratajski & Don Ratajski

Name of Authorized Agent (if owner is a company): _____

Address: 3060 Poplar Springs Church Road

Gainesville, GA 30507

Phone: [redacted]

Email: [redacted]

Name of Applicant: Cook Communities

Name of Authorized Agent (if applicant is a company): Geoff Cook

Address: 3120 Frontage Road

Gainesville, GA 30504

Phone: [redacted]

Email: _____

Application Address & Description: 3060 Poplar Springs Church Road, Gainesville, GA 30507 - Parcel 15036 000009

☐ I have attached proof of Authorized Agent (if applicable)

I hereby swear that I am the owner of the property which is the subject matter of the attached applications as shown in the records of Hall County, Georgia. I authorize the person named above to act as applicant in the pursuit of a rezoning, special/conditional use or variance of this property.

Tammy Ratajski Donald Ratajski — Tammy Ratajski & Don Ratajski

Owner Signature — Owner Printed Name

Personally appeared before me on 9-16-26 **who swears that the information**
DATE

contained in this authorization is true and correct to the best of his/her knowledge and belief.

Robert Michael Santi

Notary Printed Name

ROBERT MICHAEL SANTI NOTARY PUBLIC FORSYTH COUNTY GEORGIA EXPIRES 08/21/2027

Notary Public Signature — 9/16/26 Date

8.3.2026

PLANNING AND ZONING DEPARTMENT
2875 BROWNS BRIDGE ROAD, GAINESVILLE, GA, 30504
MAILING ADDRESS: PO BOX 1435, GAINESVILLE. GA 30503
T: 770-531-6809 I Email: planning@hallcounty.org

HALL COUNTY
GEORGIA
We have it all in Hall

PROPERTY OWNER AUTHORIZATION

*** Note: If the applicant is the property owner, disregard this form.**

Name of Property Owner as shown on deed: Dewayne L. Kidd & Gloria J. Kidd

Name of Authorized Agent (if owner is a company): _____

Address: P.O. Box 1393

Oakwood, GA 30566

Phone: [redacted]

Email: [redacted]

Name of Applicant: Cook Communities

Name of Authorized Agent (if applicant is a company): Geoff Cook

Address: 3120 Frontage Road

Gainesville, GA 30504

Phone: [redacted]

Email: _____

Application Address & Description: 3056 Poplar Springs Church Road, Gainesville, GA 30507 - Parcel 15036 000010B

☐ I have attached proof of Authorized Agent (if applicable)

I hereby swear that I am the owner of the property which is the subject matter of the attached applications as shown in the records of Hall County, Georgia. I authorize the person named above to act as applicant in the pursuit of a rezoning, special/conditional use or variance of this property.

Dewayne L. Kidd
Gloria J. Kidd
Owner Signature

Dewayne L. Kidd & Gloria J. Kidd
Owner Printed Name

Personally appeared before me on 9/16/2026 **who swears that the information**
DATE

contained in this authorization is true and correct to the best of his/her knowledge and belief.

ROBERT MICHAEL SANTI NOTARY EXPIRES GEORGIA 08/21/2027 PUBLIC FORSYTH COUNTY

Robert Michael Santi
Notary Printed Name

Notary Public Signature

9/16/27
Date

8.3.2026

PLANNING AND ZONING DEPARTMENT
2875 BROWNS BRIDGE ROAD, GAINESVILLE, GA, 30504
MAILING ADDRESS: PO BOX 1435, GAINESVILLE. GA 30503
T: 770-531-6809 | Email: planning@hallcounty.org

HALL COUNTY
GEORGIA
We have it all in Hall

PROPERTY OWNER AUTHORIZATION

*** Note: If the applicant is the property owner, disregard this form.**

Name of Property Owner as shown on deed: Tanners Ridge, LLC

Name of Authorized Agent (if owner is a company): Keith Cook

Address: 3120 Frontage Road

Gainesville, GA 30504

Phone:

Email:

Name of Applicant: Cook Communities

Name of Authorized Agent (if applicant is a company): Geoff Cook

Address: 3120 Frontage Road

Gainesville, GA 30504

Phone: [redacted]

Email:

Application Address & Description: 3549 Gilleland Extension, Gainesville, GA 30507 - Parcel 15036D000002A

Parcel 15036 000010, Parcel 15036D000002B, Parcel 15036D000002H, Parcel 15036D000002I

☐ I have attached proof of Authorized Agent (if applicable)

I hereby swear that I am the owner of the property which is the subject matter of the attached applications as shown in the records of Hall County, Georgia. I authorize the person named above to act as applicant in the pursuit of a rezoning, special/conditional use or variance of this property.

Owner Signature

Keith Cook
Owner Printed Name

Personally appeared before me on 9/17/26 **who swears that the information contained in this authorization is true and correct to the best of his/her knowledge and belief.**

DATE

ROBERT MICHAEL SANTI
NOTARY
EXPIRES
GEORGIA
08/21/2027
PUBLIC
FORSYTH COUNTY

Robert Michael Santi
Notary Printed Name

Notary Public Signature

9/17/26
Date

PLANNING AND ZONING DEPARTMENT
2875 BROWNS BRIDGE ROAD, GAINESVILLE, GA, 30504
MAILING ADDRESS: PO BOX 1435, GAINESVILLE. GA 30503
T: 770-531-6809 I Email: planning@hallcounty.org

HALL COUNTY
GEORGIA
We have it all in Hall

PROPERTY OWNER AUTHORIZATION

*** Note: If the applicant is the property owner, disregard this form.**

Name of Property Owner as shown on deed: Shadowstone Partners, LLC

Name of Authorized Agent (if owner is a company): Keith Cook

Address: 3120 Frontage Road

Gainesville, GA 30504

Phone:

Email:

Name of Applicant: Cook Communities

Name of Authorized Agent (if applicant is a company): Geoff Cook

Address: 3120 Frontage Road

Gainesville, GA 30504

Phone: [redacted]

Email:

Application Address & Description: Poplar Springs Road (vacant land), Gainesville, GA - Parcel 15036 000013A

☐ I have attached proof of Authorized Agent (if applicable)

I hereby swear that I am the owner of the property which is the subject matter of the attached applications as shown in the records of Hall County, Georgia. I authorize the person named above to act as applicant in the pursuit of a rezoning, special/conditional use or variance of this property.

Owner Signature

Keith Cook
Owner Printed Name

Personally appeared before me on 9/17/26 **who swears that the information contained in this authorization is true and correct to the best of his/her knowledge and belief.**

DATE

ROBERT MICHAEL SANTI
NOTARY PUBLIC
FORSYTH COUNTY
GEORGIA
EXPIRES
08/21/2027

Robert Michael Santi
Notary Printed Name

Notary Public Signature

9/17/26
Date

PLANNING AND ZONING DEPARTMENT
2875 BROWNS BRIDGE ROAD, GAINESVILLE, GA, 30504
MAILING ADDRESS: PO BOX 1435, GAINESVILLE. GA 30503
T: 770-531-6809 I Email: planning@hallcounty.org

HALL COUNTY
GEORGIA
We have it all in Hall

PROPERTY OWNER AUTHORIZATION

*** Note: If the applicant is the property owner, disregard this form.**

Name of Property Owner as shown on deed: James Johnson

Name of Authorized Agent (if owner is a company): _____

Address: 3547 Gilleland Ext

Gainesville, GA 30507

Phone: _____

Email: _____

Name of Applicant: Cook Communities

Name of Authorized Agent (if applicant is a company): Geoff Cook

Address: 3120 Frontage Road

Gainesville, GA 30504

Phone: [redacted]

Email: _____

Application Address & Description: 3547 Gilleland Extension, Gainesville, GA 30507 - Parcel 15036D000002C

☐ I have attached proof of Authorized Agent (if applicable)

I hereby swear that I am the owner of the property which is the subject matter of the attached applications as shown in the records of Hall County, Georgia. I authorize the person named above to act as applicant in the pursuit of a rezoning, special/conditional use or variance of this property.

James B Johnson
Owner Signature

James Johnson
Owner Printed Name

Personally appeared before me on 9/14/26 **DATE who swears that the information contained in this authorization is true and correct to the best of his/her knowledge and belief.**

ROBERT MICHAEL SANTI
NOTARY
EXPIRES
GEORGIA
08/21/2027
PUBLIC
FORSYTH COUNTY

Robert Michael Santi
Notary Printed Name

Notary Public Signature

9/14/26
Date

8.3.2026

BK349 PG280

FILED
HALL CO., GA
2019 FEB 15 PM 2:19
CHARLES BAKER, CLERK
SUPERIOR-STATE COURT
BY LC

APPLICATION TO REGISTER A BUSINESS TO BE CONDUCTED UNDER TRADE NAME, PARTNERSHIP OR OTHERS

STATE OF GEORGIA
COUNTY OF Hall.

The undersigned does hereby certify that Shadowstone Parnters, LLC

conducting a business as Cook Communities

in the City of Gainesville

County of Hall **in the State of Georgia, under the name of** Cook Communities

and that the nature of the business is Real Estate Development

and that the names and addresses of the persons, firms or partnership owning and carrying on said trade or business are Keith Cook- 4447 Sandhurst Place, Flowery Branch GA 30542
Geoff Cook- 6026 Jim Crow Road, Flowery Branch GA 30542

Signature-Title

Subscribed and sworn to before me
this 15 **day of** February **20** 19

Notary Public

BETTIJANE BEATTIE
Jackson County
Notary
Public
Expires
10-19-2019
STATE OF GEORGIA

Filed in office, this 15th **day of** February **20** 19

Clerk Superior Court Hall **County, Ga.**

Note: The Act requires that this notice be published once a week for two weeks in the paper in which the Sheriff's advertisements are printed. This paper is Gainesville Times 2-28 & 3-7
Also, upon change of ownership, a new and amended registration be filed. (Ga. Laws 1981, p 872)

PLANNING AND ZONING DEPARTMENT
2875 BROWNS BRIDGE ROAD, GAINESVILLE, GA, 30504
MAILING ADDRESS: PO BOX 1435, GAINESVILLE. GA 30503
T: 770-531-6809 I Email: planning@hallcounty.org

HALL COUNTY
GEORGIA
We have it all in Hall

CAMPAIGN CONTRIBUTIONS DISCLOSURE FORM

This form must be completed by the applicant and property owner, or person representing the property owner, for all zoning actions.

OCGA § 36-67A-3: Disclosure of Campaign Contributions:

(a) When any applicant for rezoning action has made, within two years immediately preceding the filing of that applicant's application for the rezoning action, campaign contributions aggregating $250.00 or more to a local government official who will consider the application, it shall be the duty of the applicant to file a disclosure report with the governing authority of the respective local government showing:

(1) The name and official position of the local government official to whom the campaign contribution was made; and

(2) The dollar amount and description of each campaign contribution made by the applicant to the local government official during the two years immediately preceding the filing of the application for the rezoning action and the date of each such contribution.

(b) The disclosures required by subsection (a) of this Code section shall be filed within ten days after the application for the zoning action is first filed.

Code OCGA 1981, § 36-67A-3, enacted by Ga L. 1986, page 1269, § 1; Ga L. 1991, page 1365, § 1; Ga L. 1993, page 91, § 36).

I hereby certify that I have read the above and that:

I have**____ I have not X

within the two years immediately preceding this date, made any contribution(s) aggregating $250.00 or more to any local government official involved in the review or consideration of this application.

**If you have made such contribution(s), you must provide the data required below within ten (10) days of filing this application.

Name of Official(s): _____ Office: _____

Dollar Amount: _____ Date of Contribution: _____

Applicant's/Owner's Name Printed: Tammy Ratajski & Don Ratajski

Applicant's/Owner's Signature: Tammy Ratajski Donald Ratajski Date: 9-16-26

PLANNING AND ZONING DEPARTMENT
2875 BROWNS BRIDGE ROAD, GAINESVILLE, GA, 30504
MAILING ADDRESS: PO BOX 1435, GAINESVILLE. GA 30503
T: 770-531-6809 I Email: planning@hallcounty.org

HALL COUNTY
GEORGIA
We have it all in Hall

CAMPAIGN CONTRIBUTIONS DISCLOSURE FORM

This form must be completed by the applicant and property owner, or person representing the property owner, for all zoning actions.

OCGA § 36-67A-3: Disclosure of Campaign Contributions:

(a) When any applicant for rezoning action has made, within two years immediately preceding the filing of that applicant's application for the rezoning action, campaign contributions aggregating $250.00 or more to a local government official who will consider the application, it shall be the duty of the applicant to file a disclosure report with the governing authority of the respective local government showing:

(1) The name and official position of the local government official to whom the campaign contribution was made; and

(2) The dollar amount and description of each campaign contribution made by the applicant to the local government official during the two years immediately preceding the filing of the application for the rezoning action and the date of each such contribution.

(b) The disclosures required by subsection (a) of this Code section shall be filed within ten days after the application for the zoning action is first filed.

Code OCGA 1981, § 36-67A-3, enacted by Ga L. 1986, page 1269, § 1; Ga L. 1991, page 1365, § 1; Ga L. 1993, page 91, § 36).

I hereby certify that I have read the above and that:

I have**____ I have not X

within the two years immediately preceding this date, made any contribution(s) aggregating $250.00 or more to any local government official involved in the review or consideration of this application.

**If you have made such contribution(s), you must provide the data required below within ten (10) days of filing this application.

Name of Official(s): _____ Office: _____

Dollar Amount: _____ Date of Contribution: _____

Applicant's/Owner's Name Printed: Dewayne L. Kidd & Gloria J. Kidd

Applicant's/Owner's Signature: Dewayne L Kidd Gloria J Kidd Date: 9/16/2026

PLANNING AND ZONING DEPARTMENT
2875 BROWNS BRIDGE ROAD, GAINESVILLE, GA, 30504
MAILING ADDRESS: PO BOX 1435, GAINESVILLE. GA 30503
T: 770-531-6809 **I** Email: planning@hallcounty.org

HALL COUNTY
GEORGIA
*We have it **all** in Hall*

CAMPAIGN CONTRIBUTIONS DISCLOSURE FORM

This form must be completed by the applicant and property owner, or person representing the property owner, for all zoning actions.

OCGA § 36-67A-3: Disclosure of Campaign Contributions:

(a) When any applicant for rezoning action has made, within two years immediately preceding the filing of that applicant's application for the rezoning action, campaign contributions aggregating $250.00 or more to a local government official who will consider the application, it shall be the duty of the applicant to file a disclosure report with the governing authority of the respective local government showing:

(1) The name and official position of the local government official to whom the campaign contribution was made; and

(2) The dollar amount and description of each campaign contribution made by the applicant to the local government official during the two years immediately preceding the filing of the application for the rezoning action and the date of each such contribution.

(b) The disclosures required by subsection (a) of this Code section shall be filed within ten days after the application for the zoning action is first filed.

Code OCGA 1981, § 36-67A-3, enacted by Ga L. 1986, page 1269, § 1; Ga L. 1991, page 1365, § 1; Ga L. 1993, page 91, § 36).

I hereby certify that I have read the above and that:

I have**____ I have not__X__

within the two years immediately preceding this date, made any contribution(s) aggregating $250.00 or more to any local government official involved in the review or consideration of this application.

****If you have made such contribution(s), you must provide the data required below within ten (10) days of filing this application.**

Name of Official(s): _____ Office: _____

Dollar Amount: _____ Date of Contribution: _____

Applicant's/Owner's Name Printed: Keith Cook

Applicant's/Owner's Signature: _____ Date: 9/16/2026

PLANNING AND ZONING DEPARTMENT
2875 BROWNS BRIDGE ROAD, GAINESVILLE, GA, 30504
MAILING ADDRESS: PO BOX 1435, GAINESVILLE. GA 30503
T: 770-531-6809 **I** Email: planning@hallcounty.org

HALL COUNTY
GEORGIA
*We have it **all** in Hall*

CAMPAIGN CONTRIBUTIONS DISCLOSURE FORM

This form must be completed by the applicant and property owner, or person representing the property owner, for all zoning actions.

OCGA § 36-67A-3: Disclosure of Campaign Contributions:

(a) When any applicant for rezoning action has made, within two years immediately preceding the filing of that applicant's application for the rezoning action, campaign contributions aggregating $250.00 or more to a local government official who will consider the application, it shall be the duty of the applicant to file a disclosure report with the governing authority of the respective local government showing:

(1) The name and official position of the local government official to whom the campaign contribution was made; and

(2) The dollar amount and description of each campaign contribution made by the applicant to the local government official during the two years immediately preceding the filing of the application for the rezoning action and the date of each such contribution.

(b) The disclosures required by subsection (a) of this Code section shall be filed within ten days after the application for the zoning action is first filed.

Code OCGA 1981, § 36-67A-3, enacted by Ga L. 1986, page 1269, § 1; Ga L. 1991, page 1365, § 1; Ga L. 1993, page 91, § 36).

I hereby certify that I have read the above and that:

I have**____ I have not__X__

within the two years immediately preceding this date, made any contribution(s) aggregating $250.00 or more to any local government official involved in the review or consideration of this application.

****If you have made such contribution(s), you must provide the data required below within ten (10) days of filing this application.**

Name of Official(s): _____ Office: _____

Dollar Amount: _____ Date of Contribution: _____

Applicant's/Owner's Name Printed: Geoff Cook

Applicant's/Owner's Signature: _____ Date: 9/16/2026

PLANNING AND ZONING DEPARTMENT
2875 BROWNS BRIDGE ROAD, GAINESVILLE, GA, 30504
MAILING ADDRESS: PO BOX 1435, GAINESVILLE. GA 30503
T: 770-531-6809 I Email: planning@hallcounty.org

HALL COUNTY
GEORGIA
We have it all in Hall

CAMPAIGN CONTRIBUTIONS DISCLOSURE FORM

This form must be completed by the applicant and property owner, or person representing the property owner, for all zoning actions.

OCGA § 36-67A-3: Disclosure of Campaign Contributions:

(a) When any applicant for rezoning action has made, within two years immediately preceding the filing of that applicant's application for the rezoning action, campaign contributions aggregating $250.00 or more to a local government official who will consider the application, it shall be the duty of the applicant to file a disclosure report with the governing authority of the respective local government showing:

(1) The name and official position of the local government official to whom the campaign contribution was made; and

(2) The dollar amount and description of each campaign contribution made by the applicant to the local government official during the two years immediately preceding the filing of the application for the rezoning action and the date of each such contribution.

(b) The disclosures required by subsection (a) of this Code section shall be filed within ten days after the application for the zoning action is first filed.

Code OCGA 1981, § 36-67A-3, enacted by Ga L. 1986, page 1269, § 1; Ga L. 1991, page 1365, § 1; Ga L. 1993, page 91, § 36).

I hereby certify that I have read the above and that:

I have**____ I have not_X__

within the two years immediately preceding this date, made any contribution(s) aggregating $250.00 or more to any local government official involved in the review or consideration of this application.

**If you have made such contribution(s), you must provide the data required below within ten (10) days of filing this application.

Name of Official(s): _____ Office: _____

Dollar Amount: _____ Date of Contribution: _____

Applicant's/Owner's Name Printed: James Johnson

Applicant's/Owner's Signature: James B Johnson Date: 09-14-26

September 17th, 2026

Hall County
2875 Browns Bridge Road
Gainesville, GA 30504
(770) 531-6809

LETTER OF INTENT

Rezoning for The Village at Tanner Estates (Hall County, GA)
3060 Poplar Springs Church Road – Gainesville, GA 30507
Tax Parcel No.'s – 15036 000009, 15036 000010B, 15036 000010, 15036 000013A, 15036D000002A, 15036D000002B, 15036D000002C, 15036D000002H, 15036D000002I
G.M.D. 385 (Morgan)

Cook Communities submits this Letter of Intent and attached application for the purpose of rezoning to Hall County's R-X (Residential Mixed) Zoning Classification for the ±105.69-acre tract located at 3060 Poplar Springs Church Road in unincorporated Hall County. The subject property is mostly undeveloped land with several older single-family homes located on the property. The existing zoning is AR-I (Agricultural Residential), R-1 (Residential 1) and PRD (Planned Residential Development) with the Hall County 2045 Comprehensive Plan designating the property for Suburban Neighborhood (Medium-Density) within the Gainesville Character Area. The Subject Property lies within the designated Urbanized Zone for Hall County.

Cook Communities proposes to develop a distinctive and attractive single-family residential neighborhood with a mix of detached and attached homes with amenities. The neighborhood is intended to be developed in phases and is currently planned to have a total of 234 homes at full buildout. Each home will have a minimum of 1,000 S.F.+ of heated floor space and will typically include a minimum of 2 bedrooms and 2 bathrooms. The intent of the development would be to vary the architectural styles for different portions of the neighborhood as the R-X zoning classification encourages. Amenities proposed for the development include a playground, sidewalks with connected walking trails, pocket parks and attractive landscaping.

Access to the development will be provided along Poplar Springs Church Road and will include an attractive monument sign with landscaping. A secondary emergency entrance will also be provided connecting to Gilleland Extension as required by the Hall County Unified Development Code (UDC). A traffic impact analysis is included with this submittal that summarizes the existing and proposed traffic conditions along Poplar Springs Church Road at the Subject Property. Cook Communities will coordinate with Hall County Staff regarding feasible roadway improvements to

minimize the impact of the proposed development. The provisions for water and sewer will be provided by the City of Gainesville.

The applicant and its representatives welcome the opportunity to meet with Hall County staff to answer any questions or concerns you may have. Cook Communities respectfully requests your approval of this application.

Respectfully,



Geoff Cook
Cook Communities

SITE INFORMATION

PROPERTY ADDRESS:
POPLAR SPRINGS ROAD
GAINESVILLE, GA 30507

TOTAL SITE AREA 105.69 ACRES

CURRENT ZONING: R-X (RESIDENTIAL-MIXED)

PROPOSED USE: MIXED USE RESIDENTIAL

LOT CONFIGURATION A (50' x 160')	108 LOTS
LOT CONFIGURATION B (60' x 135')	75 LOTS
TOWNHOMES	51 UNITS
TOTAL	234 LOTS

OPEN SPACE:
51.98/ 105.69 AC. = 49.2%

MINIMUM FLOOR AREA: 1,000 S.F.


MAXIMUM BUILDING HEIGHT: 35 FEET

THIS PROPERTY IS NOT LOCATED WITH A DESIGNATED FLOOD HAZARD AREA PER FEMA F.I.R.M PANEL NO. 13139C0302F DATED 09/29/2006 FOR HALL COUNTY, GEORGIA AND INCORPORATED AREAS.

GENERAL NOTES

BOUNDARY INFORMATION IS APPROXIMATE. INFORMATION SHOWN HEREON IS BASED ON HALL COUNTY GIS PARCEL INFORMATION.

THIS PLAN IS CONCEPTUAL IN NATURE BASED ON PRELIMINARY COUNTY AND DEVELOPMENT INFORMATION AND RESEARCH. PLAN MAY CHANGE DURING PERMITTING AND GOVERNMENT APPROVAL PROCESS.

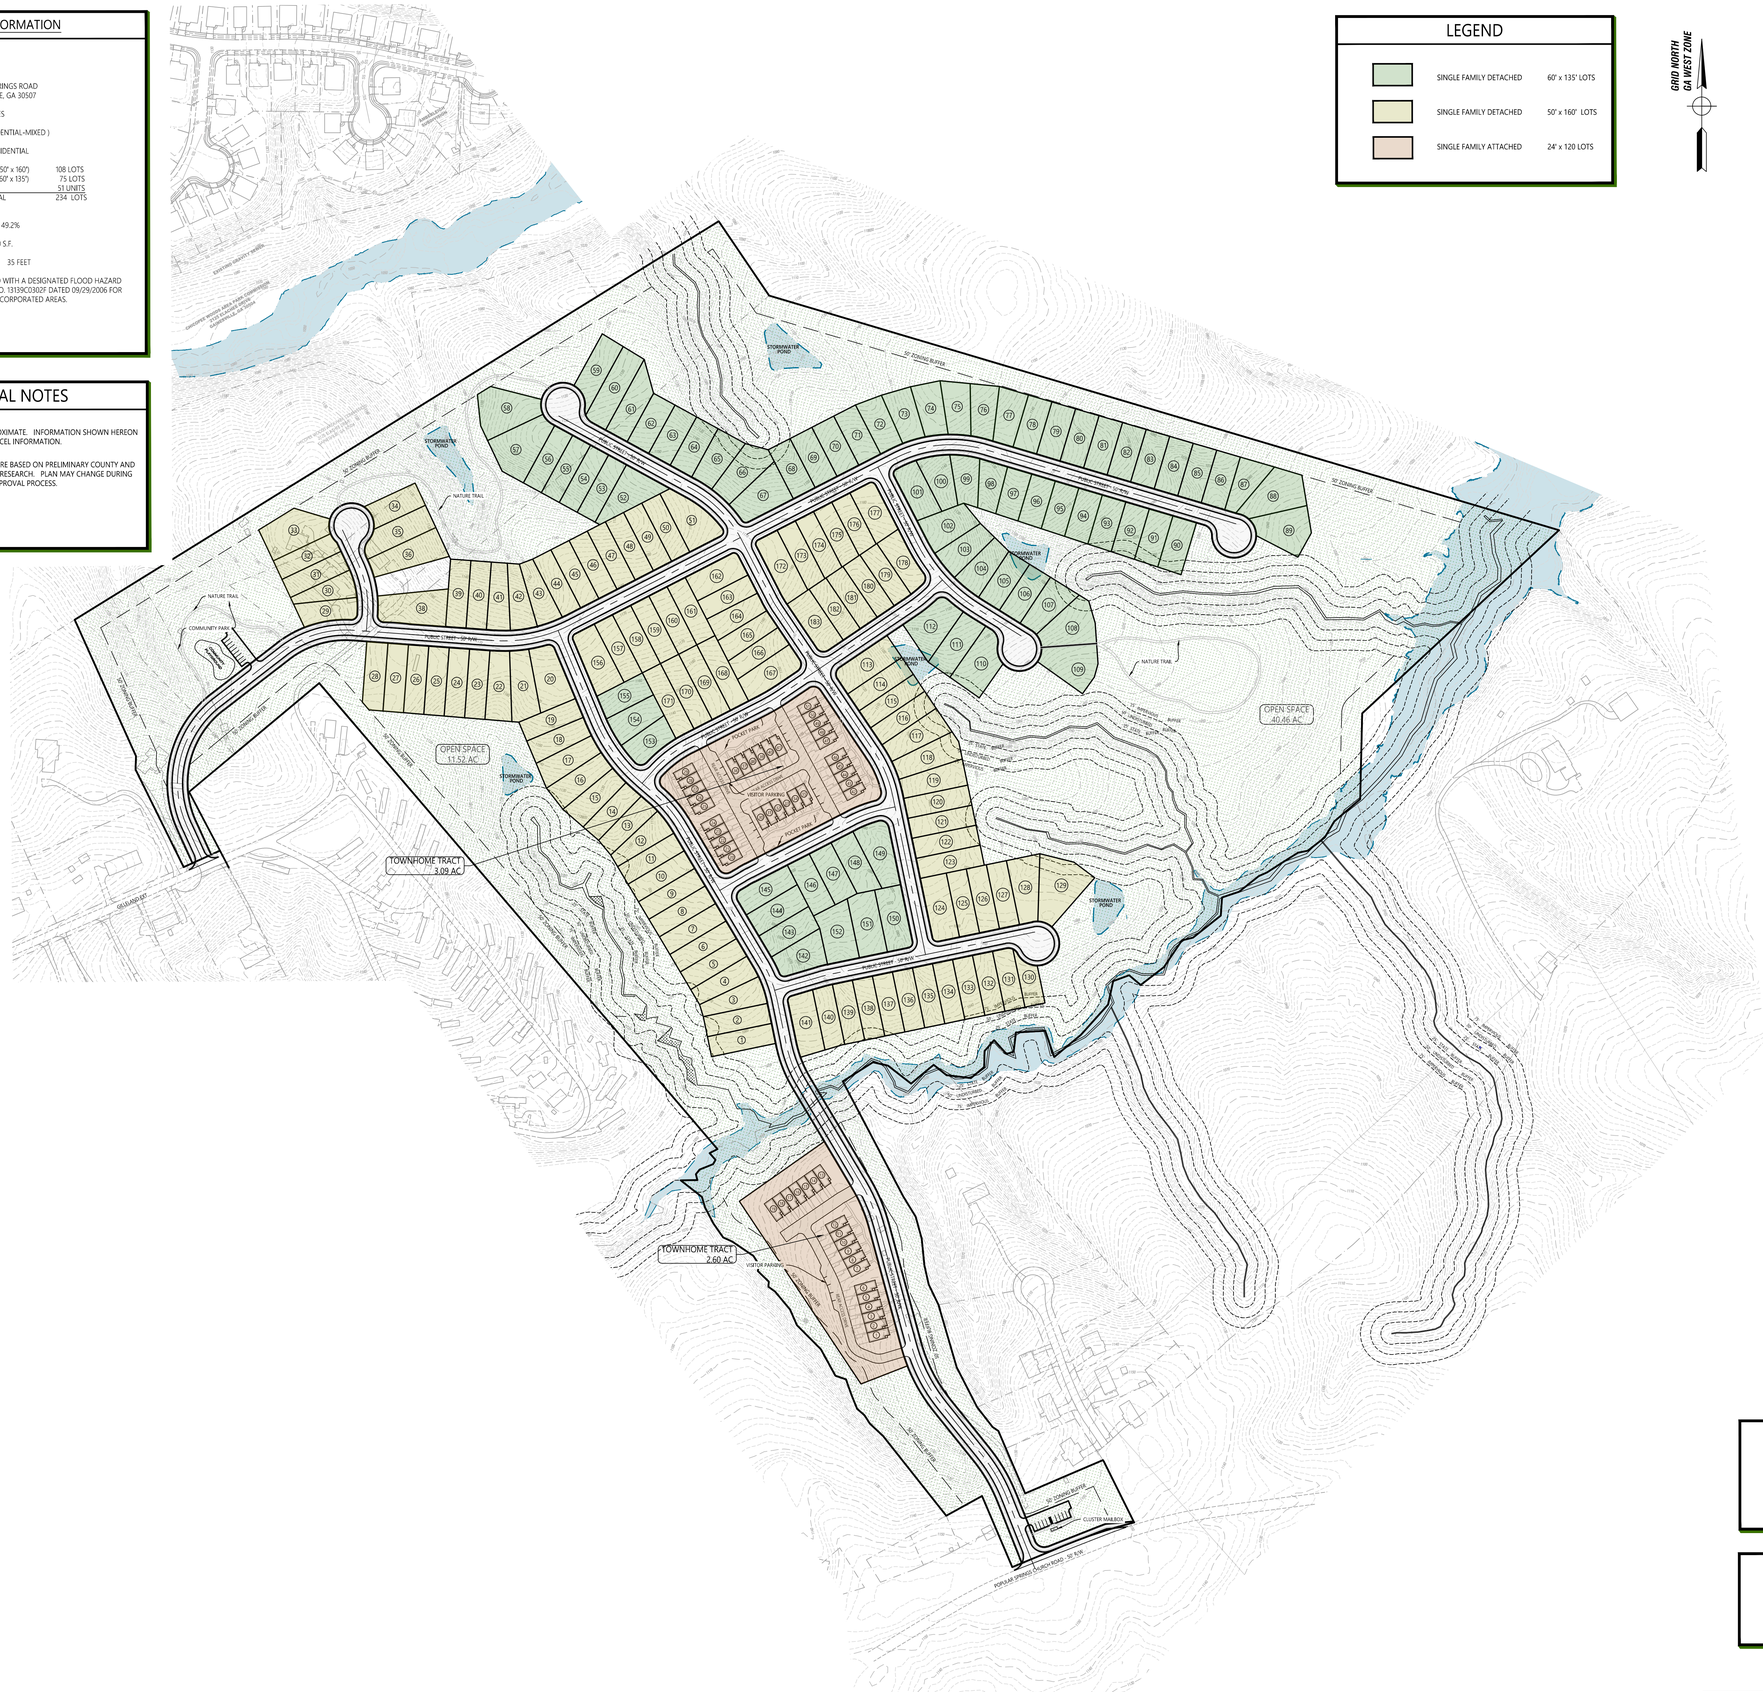

OWNER / DEVELOPER:

COOK COMMUNITIES
3120 FRONTAGE ROAD
GAINESVILLE, GA 30504

24 HR. CONTACT:
LUKE PRESSLEY
(678) 267-7153
LUKE@THECOOKANDCOMPANY.COM

DESIGNER / ENGINEER:

ACUMINIS CONSULTING GROUP, LLC.

CONTACT:
ALEX NASH, P.E.
(770) 527-3450
ANASH@ACUMINISCONSULTING.COM

Graphic Scale: 1" = 150 FEET

75 0 150 300 450 600

acuminis consulting group
PO Box 1074
Grayson, Georgia 30017
770.527.3450
www.acuminisconsulting.com

GEORGIA REGISTERED PROFESSIONAL ENGINEER No. 34111 CHARLES A. NASH 11/2/26

LEVEL II CERTIFIED DESIGN
PROFESSIONAL NO. 0000026918

No.	REVISION	DATE
1		
2		
3		
4		
5		
6		
7		
8		

PREPARED FOR:
COOK COMMUNITIES
3120 FRONTAGE ROAD
GAINESVILLE ROAD, GEORGIA 30504
24-HOUR CONTACT
LUKE PRESSLEY
678.267.7153

PROJECT NAME:
THE VILLAGE AT TANNER ESTATES
POPULAR SPRINGS ROAD
PARCEL 15-00036-00-013A
GAINESVILLE, GEORGIA 30507
HALL COUNTY

TASK:
CONCEPT PLAN

CAN DESIGN	AS SHOWN SCALE
CAN DRAWN	1 of 1
CAN CHECKED	SHEET
11/02/26 DATE	26-231 PROJECT No.

SITE INFORMATION

PROPERTY ADDRESS:
POPLAR SPRINGS ROAD
GAINESVILLE, GA 30507

TOTAL SITE AREA 105.69 ACRES

CURRENT ZONING: R-X (RESIDENTIAL-MIXED)

PROPOSED USE: MIXED USE RESIDENTIAL

LOT CONFIGURATION A (50' x 160')	108 LOTS
LOT CONFIGURATION B (60' x 135')	75 LOTS
TOWNHOMES	51 UNITS
TOTAL	234 LOTS

OPEN SPACE:
51.98/ 105.69 AC. = 49.2%

MINIMUM FLOOR AREA: 1,000 S.F.

MAXIMUM BUILDING HEIGHT: 35 FEET

THIS PROPERTY IS NOT LOCATED WITH A DESIGNATED FLOOD HAZARD AREA PER FEMA F.I.R.M PANEL NO. 13139C0302F DATED 09/29/2006 FOR HALL COUNTY, GEORGIA AND INCORPORATED AREAS.

GENERAL NOTES

BOUNDARY INFORMATION IS APPROXIMATE. INFORMATION SHOWN HEREON IS BASED ON HALL COUNTY GIS PARCEL INFORMATION.

THIS PLAN IS CONCEPTUAL IN NATURE BASED ON PRELIMINARY COUNTY AND DEVELOPMENT INFORMATION AND RESEARCH. PLAN MAY CHANGE DURING PERMITTING AND GOVERNMENT APPROVAL PROCESS.


LEGEND

- SINGLE FAMILY DETACHED 60' x 135' LOTS
- SINGLE FAMILY DETACHED 50' x 160' LOTS
- SINGLE FAMILY ATTACHED 24' x 120 LOTS

GRID NORTH
GA WEST ZONE



LOCATION MAP

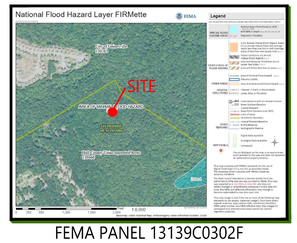

FEMA PANEL 13139C0302F

OWNER / DEVELOPER:

COOK COMMUNITIES
3120 FRONTAGE ROAD
GAINESVILLE, GA 30504

24 HR. CONTACT:
LUKE PRESSLEY
(678) 267-7153
LUKE@THECOOKANDCOMPANY.COM

DESIGNER / ENGINEER:

ACUMINIS CONSULTING GROUP, LLC.

CONTACT:
ALEX NASH, P.E.
(770) 527-3450
ANASH@ACUMINISCONSULTING.COM

Graphic Scale: 1" = 100 FEET

50 0 100 200 300 400

acuminis consulting group
PO Box 1074
Grayson, Georgia 30017
770.527.3450
www.acuminisconsulting.com

GEORGIA REGISTERED PROFESSIONAL ENGINEER No. 34115 CHARLES A. NASH 9/30/26

LEVEL II CERTIFIED DESIGN
PROFESSIONAL NO. 000026918

No.	REVISION	DATE
1		
2		
3		
4		
5		
6		
7		
8		

PREPARED FOR:
COOK COMMUNITIES
3120 FRONTAGE ROAD
GAINESVILLE ROAD, GEORGIA 30504
24-HOUR CONTACT
LUKE PRESSLEY
678.267.7153

PROJECT NAME:
THE VILLAGE AT TANNER ESTATES
POPULAR SPRINGS ROAD
PARCEL 15-00036-00-013A
GAINESVILLE GEORGIA 30507
HALL COUNTY

TASK:
CONCEPT PLAN

CAN DESIGN	AS SHOWN SCALE
CAN DRAWN	1 of 2 SHEET
CAN CHECKED	
9/30/26 DATE	26-231 PROJECT No.

SITE INFORMATION

PROPERTY ADDRESS:
POPLAR SPRINGS ROAD
GAINESVILLE, GA 30507

TOTAL SITE AREA 105.69 ACRES

CURRENT ZONING: R-X (RESIDENTIAL-MIXED)

PROPOSED USE: MIXED USE RESIDENTIAL

LOT CONFIGURATION A (50' x 160')	108 LOTS
LOT CONFIGURATION B (60' x 135')	75 LOTS
TOWNHOMES	51 UNITS
TOTAL	234 LOTS

OPEN SPACE:
51.98/ 105.69 AC. = 49.2%

MINIMUM FLOOR AREA: 1,000 S.F.


MAXIMUM BUILDING HEIGHT: 35 FEET

THIS PROPERTY IS NOT LOCATED WITH A DESIGNATED FLOOD HAZARD AREA PER FEMA F.I.R.M PANEL NO. 13139C0302F DATED 09/29/2006 FOR HALL COUNTY, GEORGIA AND INCORPORATED AREAS.

GENERAL NOTES

BOUNDARY INFORMATION IS APPROXIMATE. INFORMATION SHOWN HEREON IS BASED ON HALL COUNTY GIS PARCEL INFORMATION.

THIS PLAN IS CONCEPTUAL IN NATURE BASED ON PRELIMINARY COUNTY AND DEVELOPMENT INFORMATION AND RESEARCH. PLAN MAY CHANGE DURING PERMITTING AND GOVERNMENT APPROVAL PROCESS.

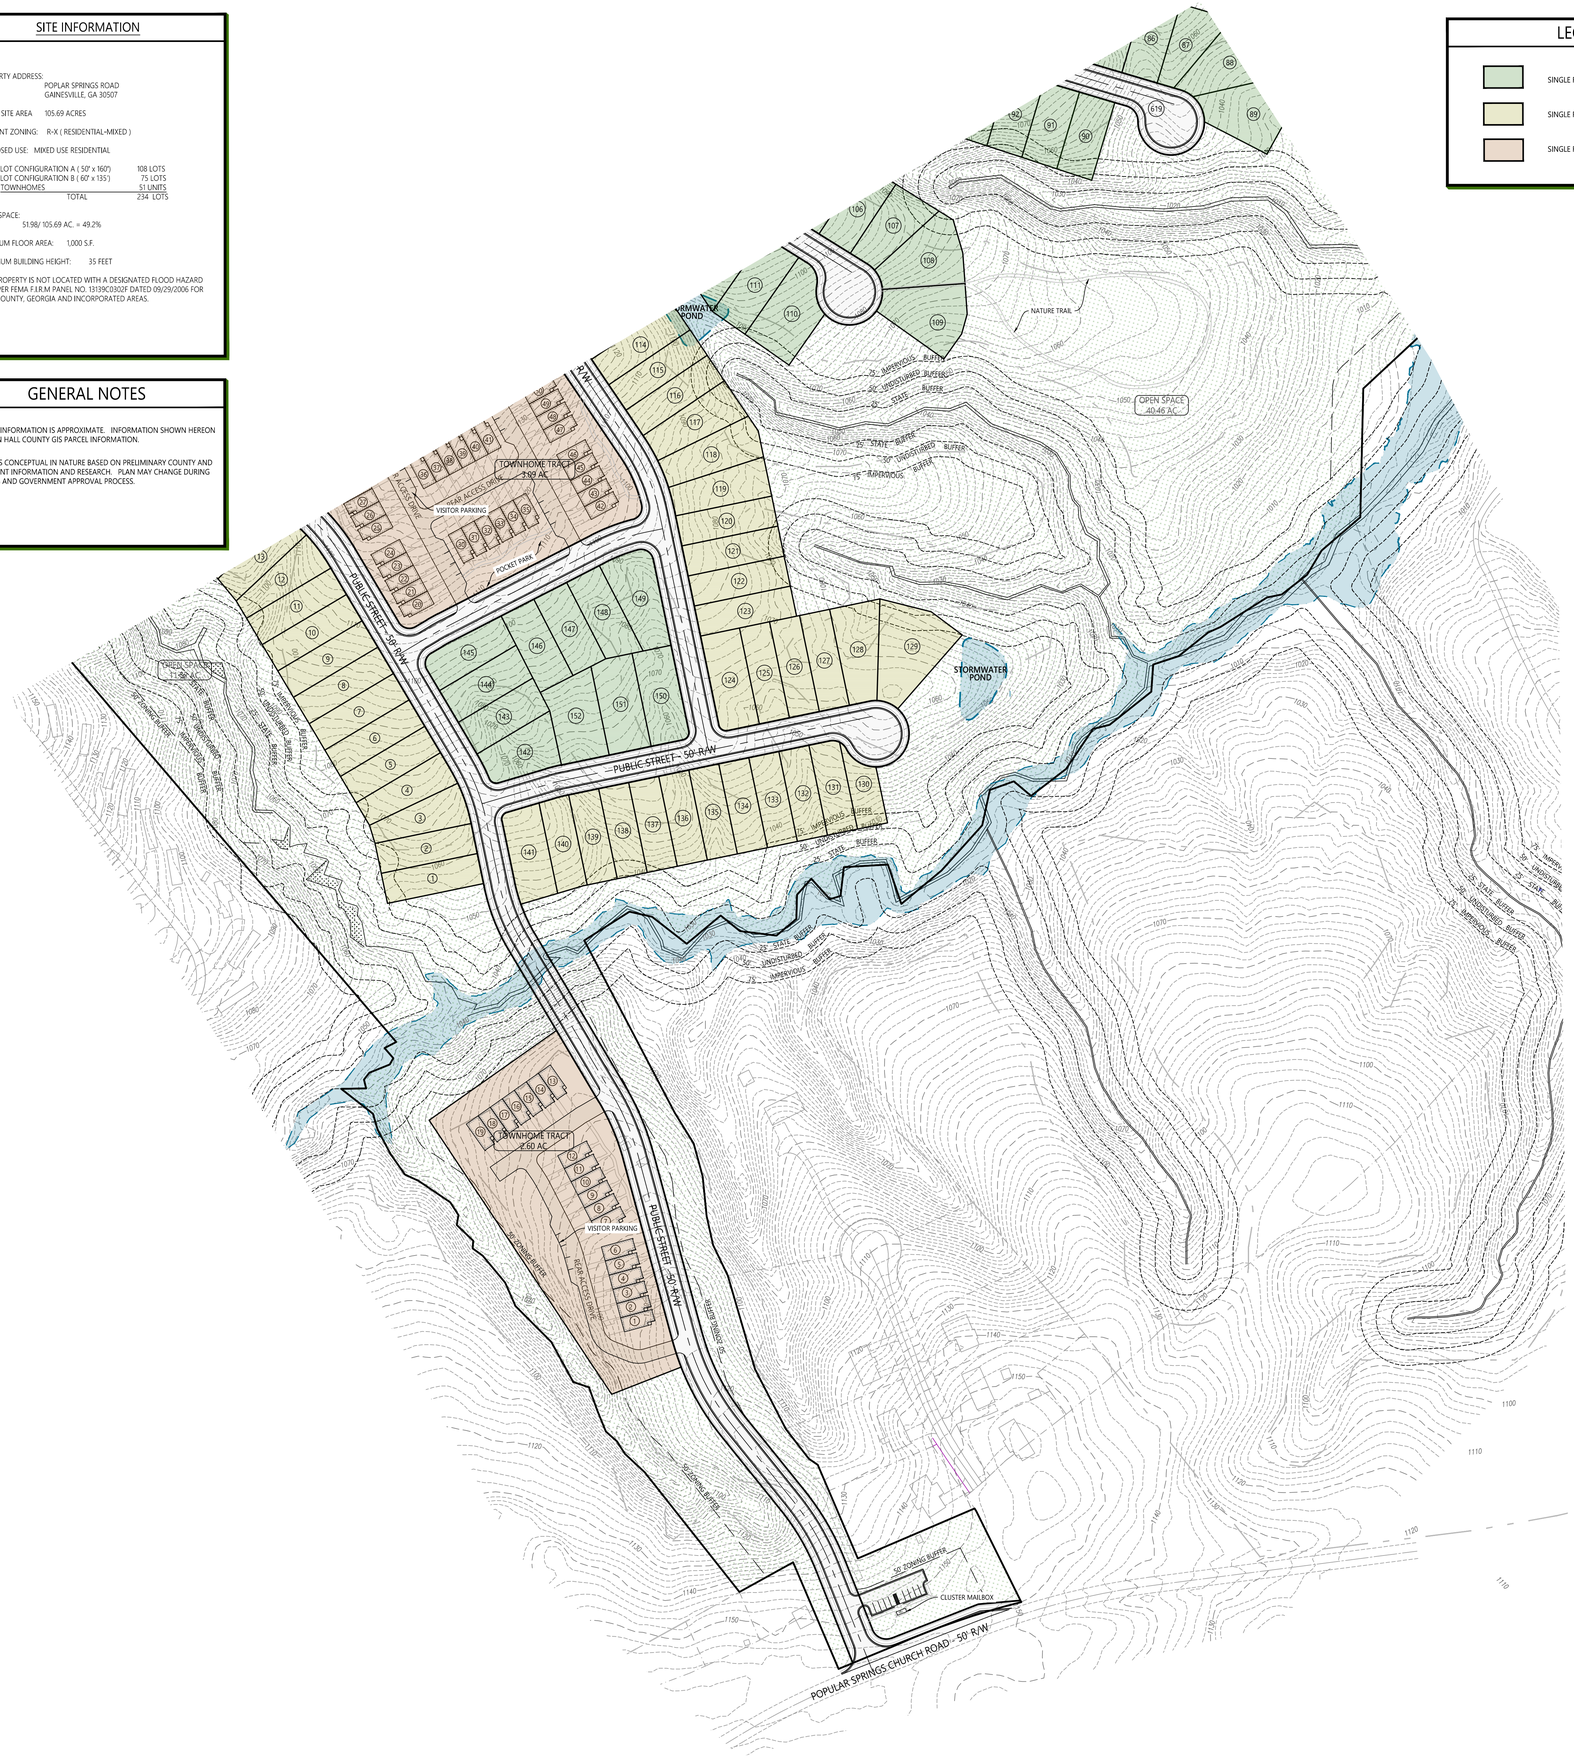


GRID NORTH
GA WEST ZONE

LEGEND

	SINGLE FAMILY DETACHED	60' x 135' LOTS
	SINGLE FAMILY DETACHED	50' x 160' LOTS
	SINGLE FAMILY ATTACHED	24' x 120 LOTS



LOCATION MAP

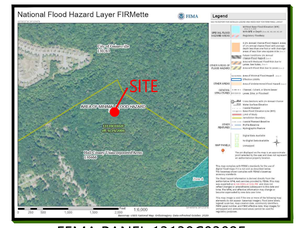

FEMA PANEL 13139C0302F

OWNER / DEVELOPER:

COOK COMMUNITIES
3120 FRONTAGE ROAD
GAINESVILLE, GA 30504

24 HR. CONTACT:
LUKE PRESSLEY
(678) 267-7153
LUKE@THECOOKANDCOMPANY.COM

DESIGNER / ENGINEER:

ACUMINIS CONSULTING GROUP, LLC.

CONTACT:
ALEX NASH, P.E.
(770) 527-3450
ANASH@ACUMINISCONSULTING.COM

Graphic Scale: 1" = 100 FEET

50 0 100 200 300 400

acuminis consulting group
PO Box 1074
Grayson, Georgia 30017
770.527.3450
www.acuminisconsulting.com

GEORGIA REGISTERED PROFESSIONAL ENGINEER No. 34111 CHARLES A. NASH 9/30/26

LEVEL II CERTIFIED DESIGN
PROFESSIONAL NO. 00000269018

No.	REVISION	DATE
1		
2		
3		
4		
5		
6		
7		
8		


PREPARED FOR:
COOK COMMUNITIES
3120 FRONTAGE ROAD
GAINESVILLE ROAD, GEORGIA 30504
24-HOUR CONTACT
LUKE PRESSLEY
678.267.7153

PROJECT NAME:
THE VILLAGE AT TANNER ESTATES
POPULAR SPRINGS ROAD
PARCEL 15-00036-00-013A
GAINESVILLE, GEORGIA 30507
HALL COUNTY


TASK:
CONCEPT PLAN

CAN DESIGN	AS SHOWN SCALE
CAN DRAWN	2 of 2
CAN CHECKED	SHEET
9/30/26 DATE	26-231 PROJECT No.

302

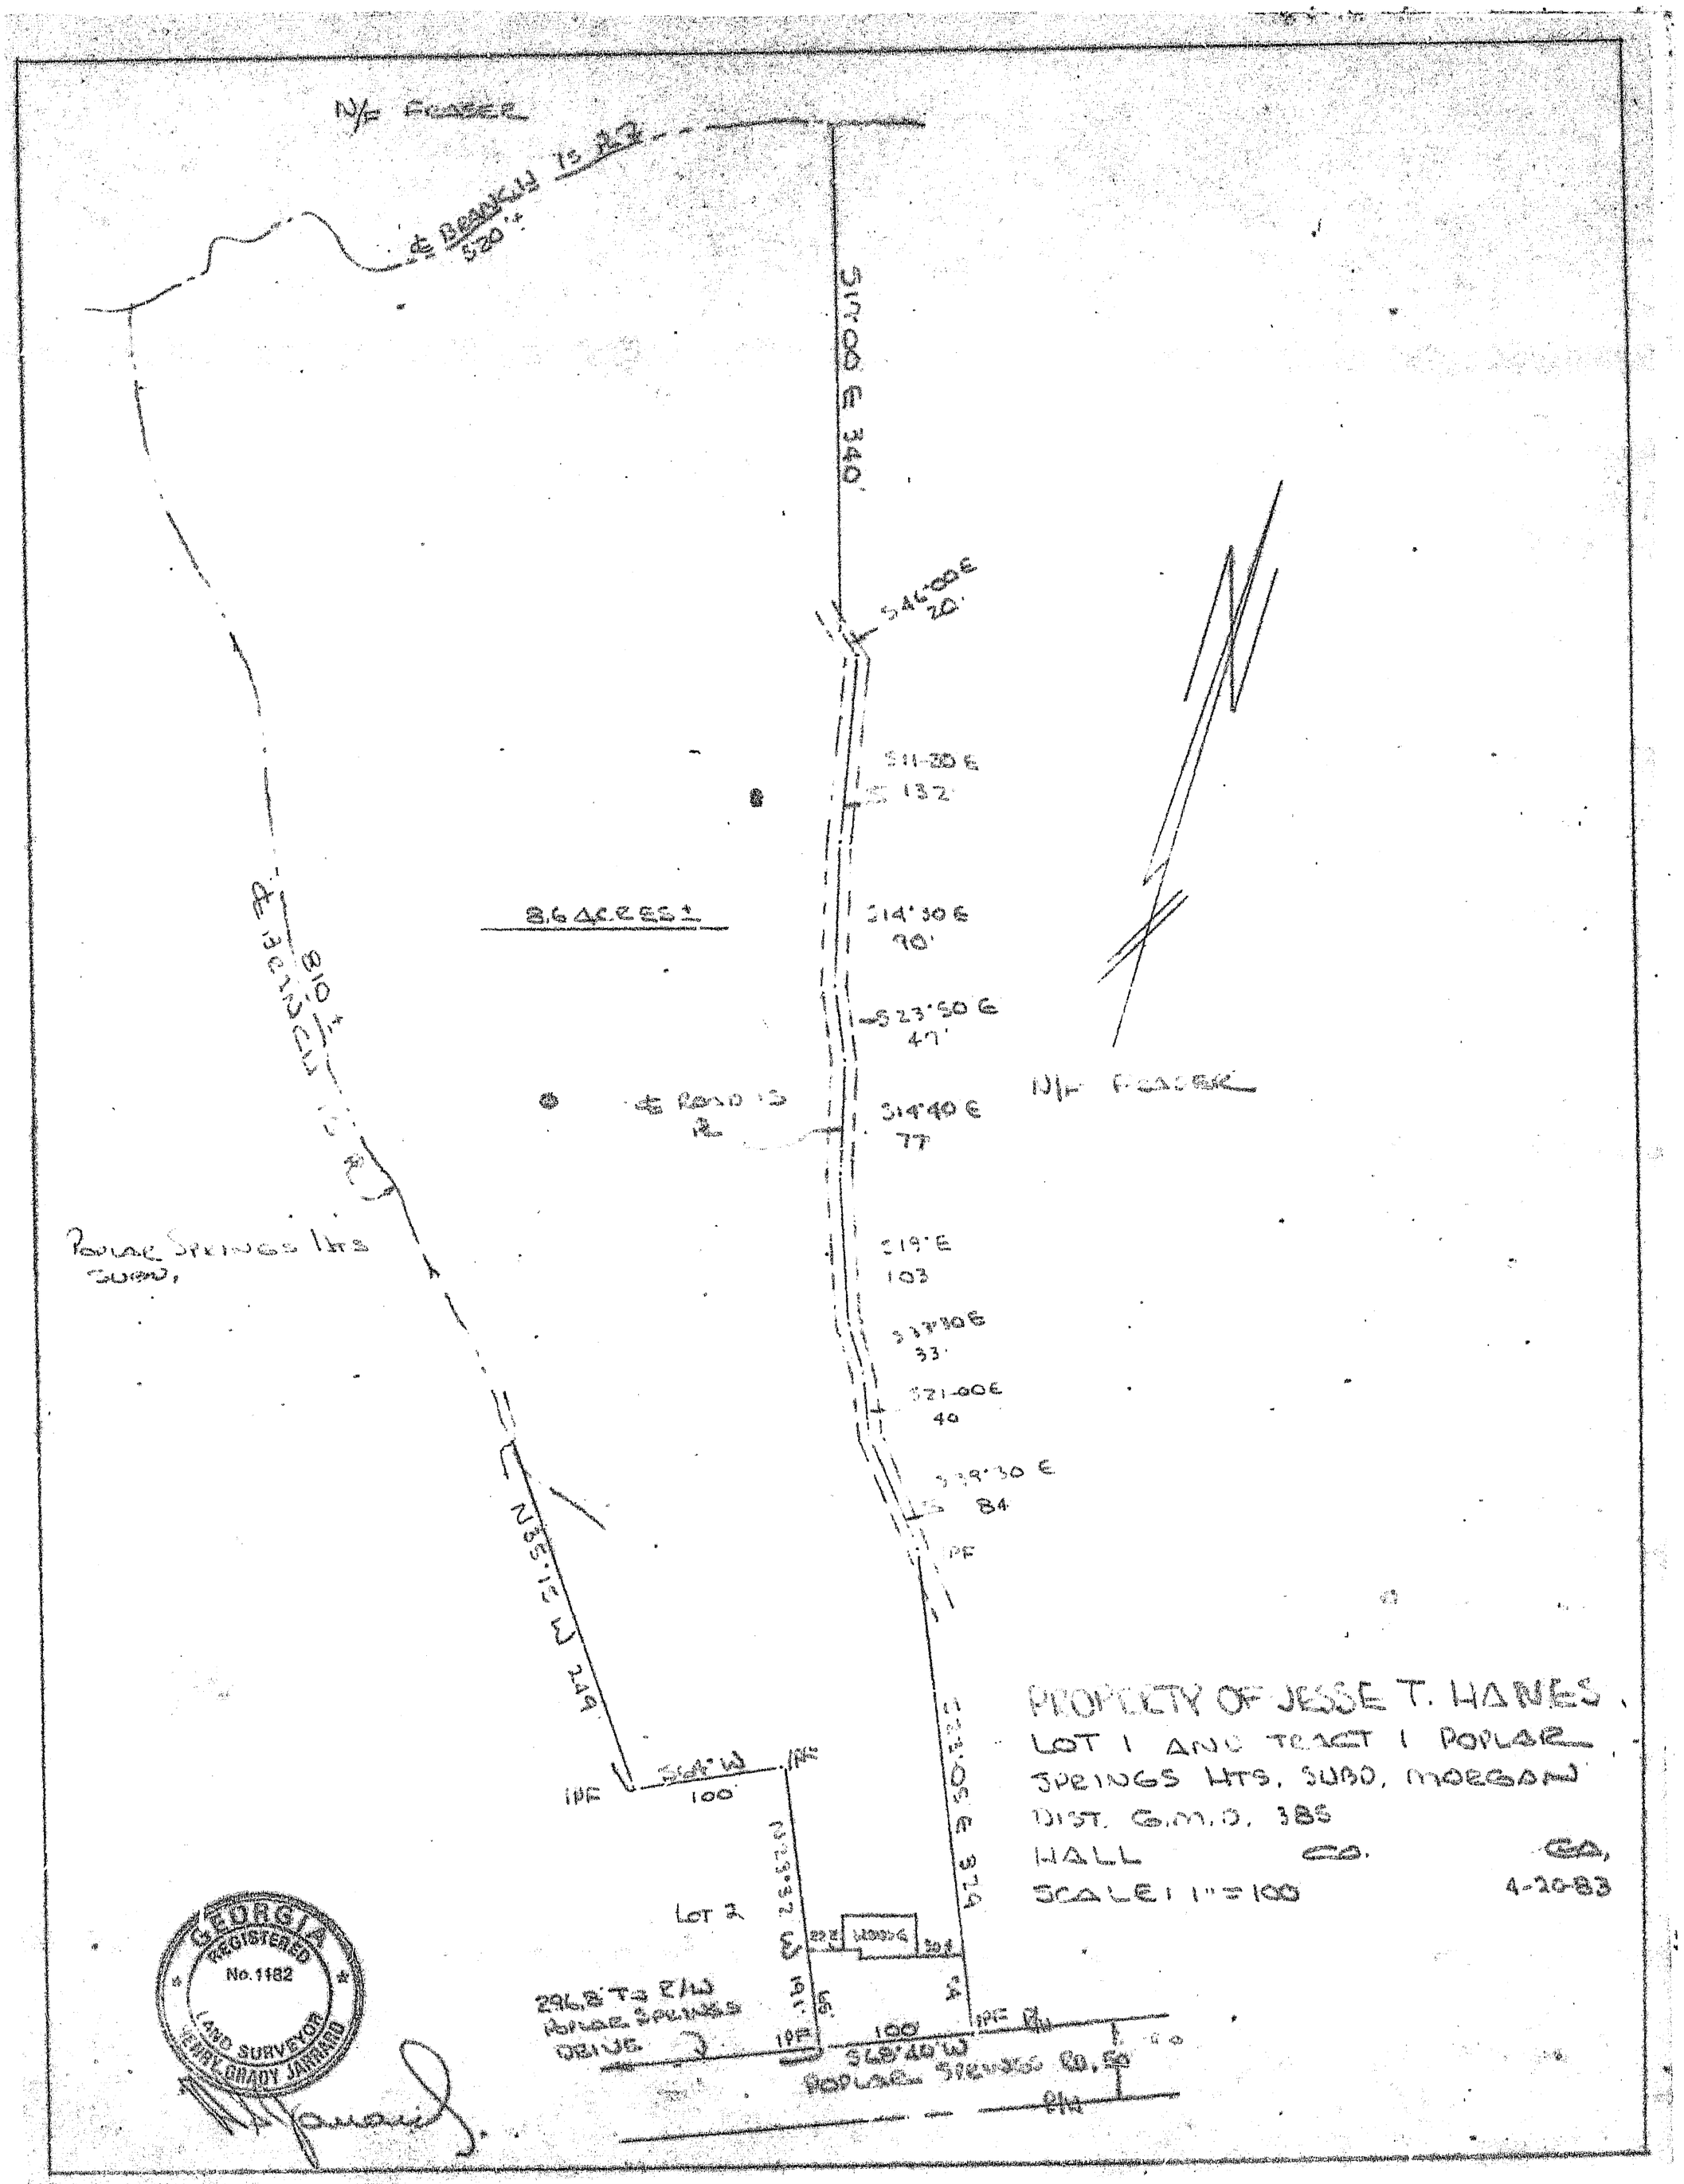

Recorded April 22 1983 — H. Grady Watson Clerk

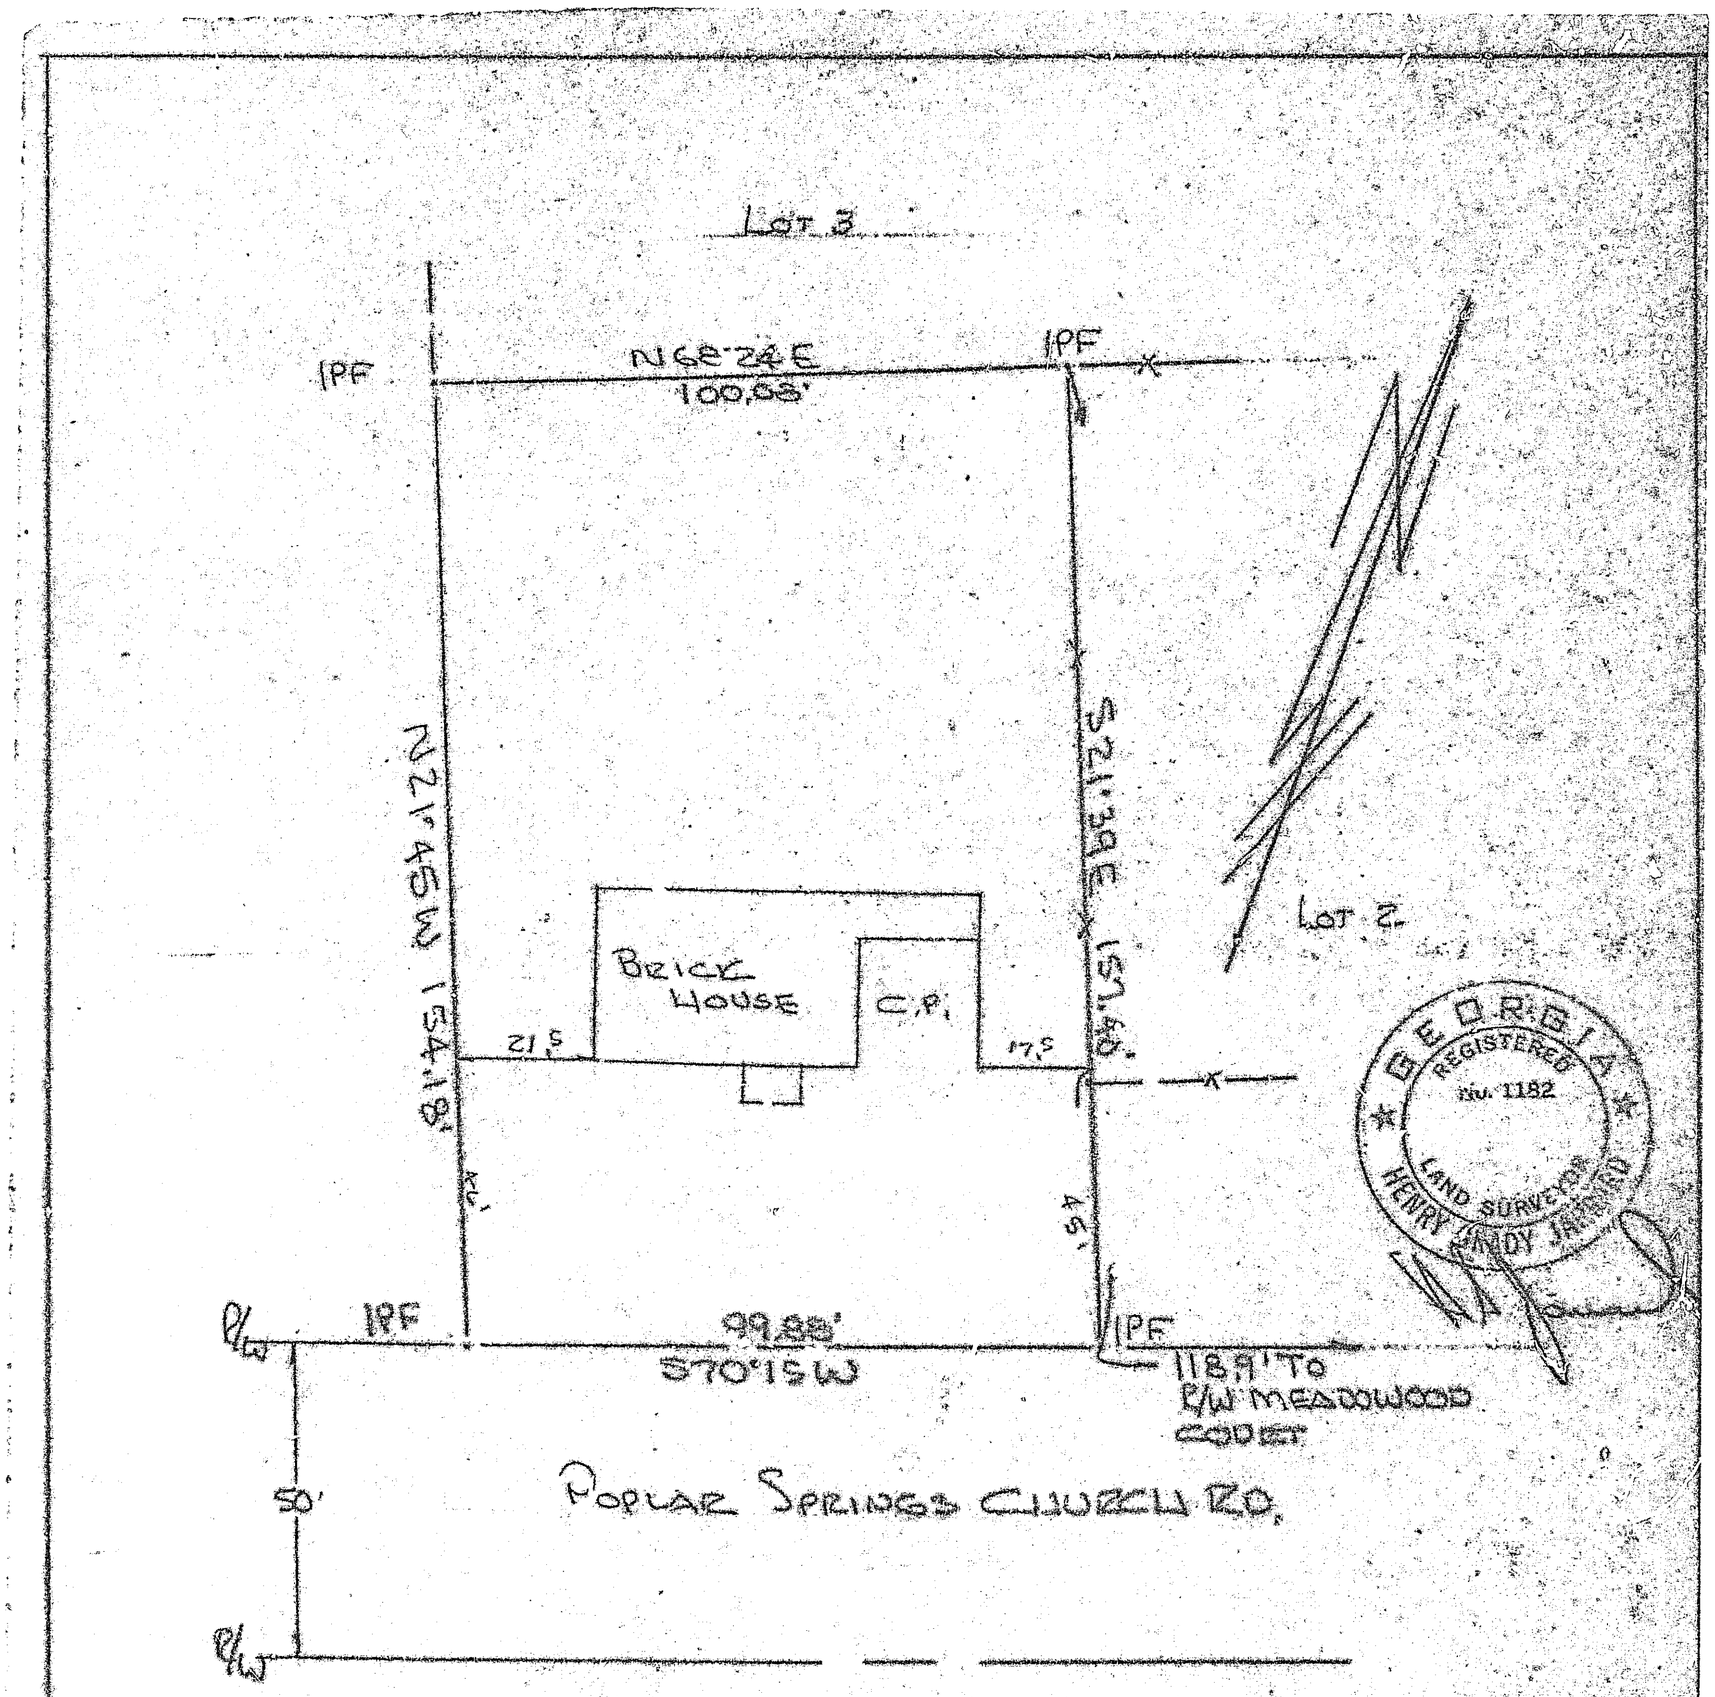

TO WHOM IT MAY CONCERN:


This is to advise that the property referred to above is located in an area for which the F.I.A. official flow hazard map is not yet available.

Respectfully submitted,

Georgia Registered Number 1182

PROPERTY OF
ROBERT L. & DEBORAH L. NOLAN
LOT No. 1 MEADOWOOD SUBD.
MORGAN DISTRICT G.M.D. 385
HALL CO., GA.
SCALE: 1" = 30'
11-19-80

Recorded November 18, 1980 — N. Grady Watson, Clerk

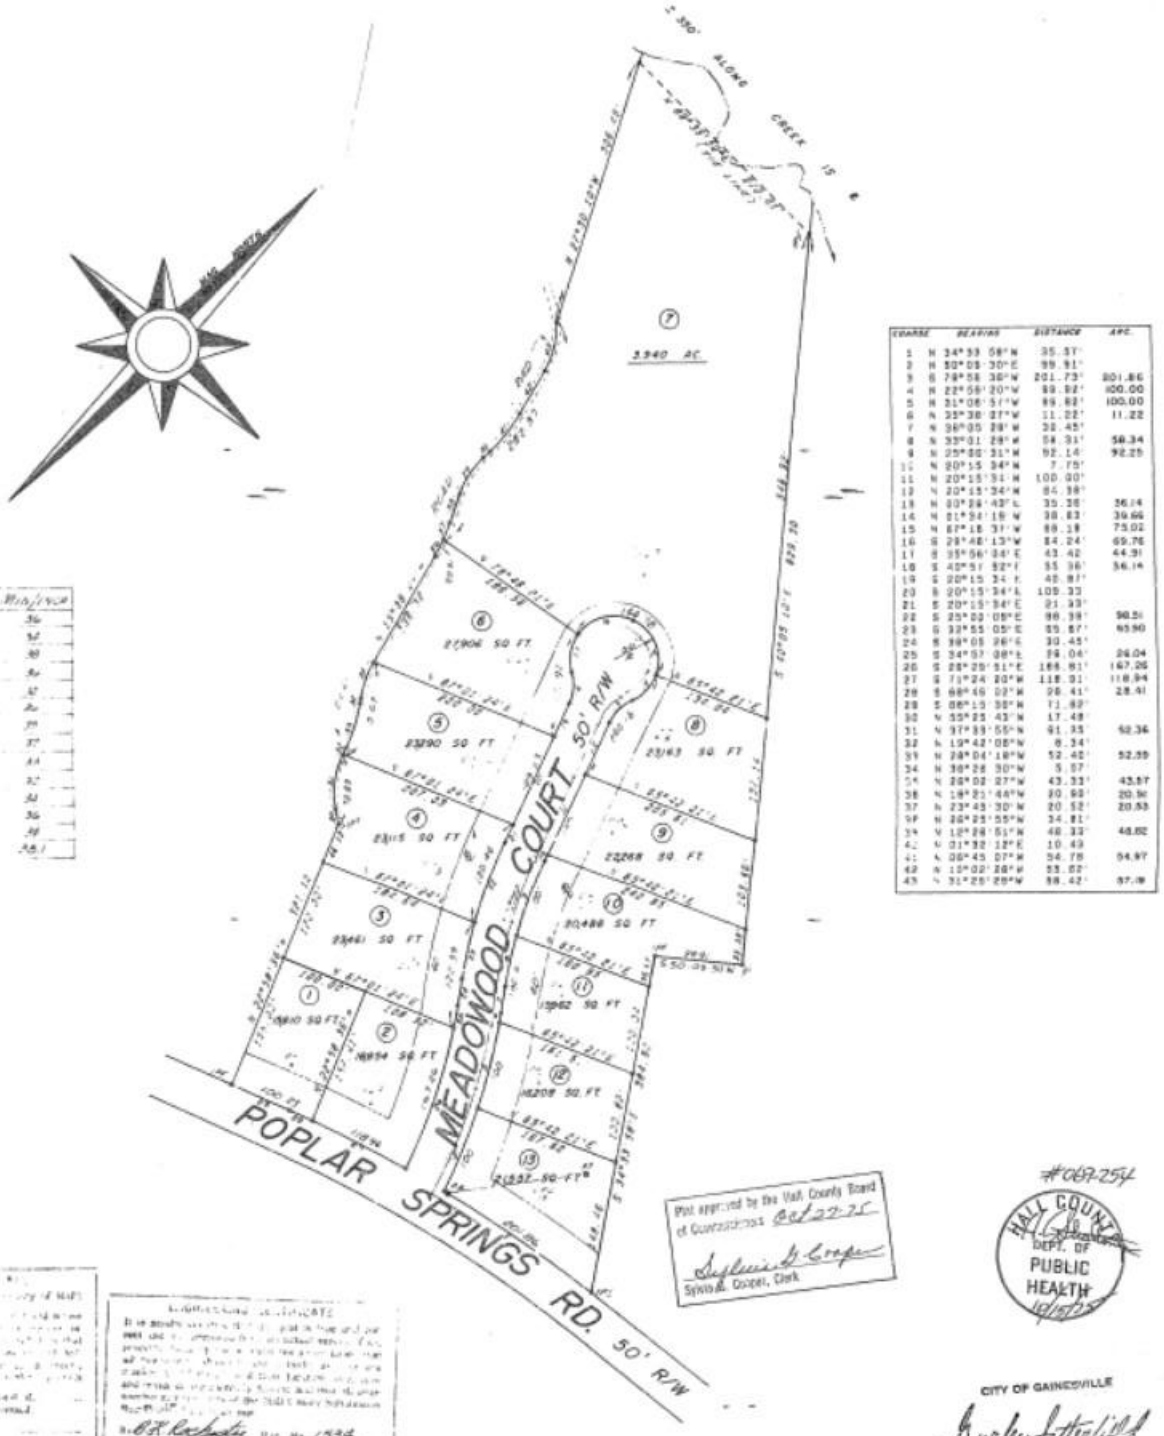

LOT NO.	WIDTH/ARC
1	134
2	141
3	100
4	134
5	127
6	134
7	171
8	177
9	141
10	127
11	141
12	141
13	141
AVE.	141

COURSE	BEARING	DISTANCE	ARC
1	N 34°33' 58"W	35.37'	
2	N 50°08' 30"E	99.91'	
3	S 79°58' 38"W	201.73'	201.86
4	N 22°56' 20"W	89.82'	100.00
5	N 31°08' 51"W	89.82'	100.00
6	N 35°38' 27"W	11.22'	11.22
7	N 36°05' 28"W	38.45'	
8	N 33°01' 28"W	58.31'	58.34
9	N 25°00' 31"W	92.14'	92.25
10	N 20°15' 34"W	7.75'	
11	N 20°15' 34"W	100.00'	
12	N 20°15' 34"W	84.38'	
13	N 20°24' 43"E	35.36'	36.14
14	N 21°34' 18"W	38.83'	39.66
15	N 67°18' 31"W	69.18'	75.02
16	S 28°48' 13"W	84.24'	89.76
17	S 35°56' 36"E	43.42'	44.91
18	S 40°51' 52"E	55.36'	56.14
19	S 20°15' 34"E	40.81'	
20	S 20°15' 34"E	109.33'	
21	S 20°15' 34"E	91.33'	
22	S 25°00' 08"E	98.38'	98.51
23	S 32°55' 05"E	85.87'	85.90
24	S 38°05' 28"E	30.45'	
25	S 34°57' 38"E	24.04'	24.04
26	S 28°29' 51"E	166.81'	167.26
27	S 71°24' 20"W	118.31'	118.94
28	S 68°46' 02"W	28.41'	28.41
29	S 68°15' 38"W	12.62'	
30	N 55°25' 43"W	17.48'	
31	N 37°39' 55"W	51.35'	52.36
32	N 19°42' 08"W	8.34'	
33	N 28°04' 18"W	52.42'	52.59
34	N 30°28' 30"W	5.57'	
35	N 28°02' 27"W	43.33'	43.57
36	N 18°21' 46"W	20.68'	20.91
37	N 23°43' 30"W	20.52'	20.53
38	N 28°25' 55"W	34.81'	
39	N 18°28' 51"W	48.33'	48.82
40	N 01°32' 12"E	10.43'	
41	N 28°45' 07"W	94.78'	94.97
42	N 18°02' 28"W	93.02'	
43	N 31°25' 28"W	98.42'	97.19

Plat approved by the Hall County Board of Commissioners Oct 27-75
Sylvia B. Cooper, Clerk

#069-254
HALL COUNTY DEPT. OF PUBLIC HEALTH 10/15/75

CITY OF GAINESVILLE
Barley Satterfield
WATER & SEWER DEPT.

GEORGIA REGISTERED No. 1534 PROFESSIONAL Land Surveyor B. K. ROCHESTER, JR.

B. K. Rochester Jr. Reg. No. 1534
Date SEPT 29, 1975

N/A
20
October
75
Owners: Clifton Cooper Donald Jackson
Date: October 21, 1975

FINAL PLAT OF MEADOWOOD SUBDIVISION

LOCATED IN

MORGAN GMD 385

HALL COUNTY, GEORGIA

SCALE 1" = 100' SEPTEMBER 8, 1975

B. Keith Rochester & Assoc.

ATLANTA GA 577-4432 GAINESVILLE GA 534-5106

Recorded: January 13, 1976 — M. Heraldy Watson, Clerk

NOTES:

A PORTION OF THIS PROPERTY IS LOCATED WITHIN A FLOOD HAZARD AREA AS PER FIRM FLOOD INSURANCE RATE MAP OF HALL COUNTY, GA COMMUNITY PANEL NO. 130466 0302 F EFFECTIVE DATE: SEPTEMBER 29, 2006

EQUIPMENT USED FOR MEASUREMENT: TOPCON G.T.S. 303.

IN MY OPINION, THIS PLAT IS A CORRECT REPRESENTATION OF THE LAND PLATTED, & HAS BEEN PREPARED IN CONFORMITY WITH THE MINIMUM STANDARDS AND REQUIREMENTS OF LAW.

AREA: 80.98 ACRES

THE FIELD DATA UPON WHICH THIS PLAT IS BASED HAS A CLOSURE PRECISION OF ONE FOOT IN 21,495 FEET AND AN ANGULAR ERROR OF 00°00'01" PER ANGLE POINT, AND WAS ADJUSTED USING COMPASS RULE.
PARTY: WW & KM

THIS PLAT HAS BEEN CALCULATED FOR CLOSURE AND WAS FOUND TO BE ACCURATE WITHIN ONE FOOT IN 494,683 FEET.

ZONING AND SETBACKS:

CURRENT HALL COUNTY ZONING:
AGRICULTURAL-RESIDENTIAL (AR-III)
SETBACKS:
FRONT: 65' FROM C/L OF ROAD, OR 40' FROM P/L, WHICHEVER IS GREATER
SIDE: 15'
REAR: 25'

THIS PLAT OR SURVEY IS FOR THE EXCLUSIVE USE OF THE PARTY OR PARTIES LISTED UNDER THE CAPTION "SURVEY FOR:". ANY THIRD PARTY USE TO BE AT THEIR OWN RISK.

THIS SURVEY WAS NOT PREPARED FROM THE AID OF A TITLE SEARCH AND IS SUBJECT TO ANY RESTRICTIONS OR EASEMENTS THAT MIGHT BE RECORDED.

REFERENCES:

1. DEED BOOK 4098, PAGE 446
2. DEED BOOK 492, PAGE 469
3. PLAT BOOK 51, PAGE 24
4. DEED BOOK 2543, PAGE 303
5. DEED BOOK 3826, PAGE 317
6. PLAT BOOK 51, PAGE 25
7. DEED BOOK 5560, PAGE 640
8. PLAT BOOK 54, PAGE 298
9. DEED BOOK 723, PAGE 543-546
10. PLAT BOOK 77, PAGE 130-131
11. DEED BOOK 1056, PAGE 29
12. PLAT BOOK 117, PAGE 16-17
13. DEED BOOK 140, PAGE 209
14. DEED BOOK 5290, PAGE 337-338
15. PLAT BOOK 95, PAGE 78
16. DEED BOOK 5405, PAGE 362-365

STATE WATERS BUFFER:

AN UNDISTURBED VEGETATIVE BUFFER MEETING COUNTY AND STATE REGULATIONS WILL BE PRESERVED ADJACENT TO ALL STREAMS AND LAKES. BUFFER IS TO BE MEASURED HORIZONTALLY FROM POINT WHERE VEGETATION HAS BEEN WRESTED BY NORMAL STREAM FLOW OR WAVE ACTION.

CALL TABLE: ALONG EASEMENT & UNNAMED STREET


LINE	BEARING	DISTANCE
EL1	N 66°54'58" E	55.53'
EL2	N 65°05'16" E	88.36'
EL3	N 60°43'12" E	50.47'
EL4	N 54°49'06" E	30.15'
EL5	N 49°21'25" E	36.77'
EL6	N 45°44'38" E	61.76'
EL7	N 34°24'22" W	112.22'
EL8	N 33°30'43" W	46.94'
EL9	N 28°00'09" W	53.24'
EL10	N 01°36'59" W	50.06'
EL11	N 48°37'11" E	552.92'
EL12	S 41°00'10" E	40.00'
EL13	S 48°37'11" W	480.56'
EL14	S 49°27'21" W	52.71'
EL15	S 01°36'59" E	22.93'
EL16	S 28°00'09" E	41.94'
EL17	S 33°30'43" E	44.70'
EL18	S 34°24'22" E	145.56'
EL19	S 45°44'38" W	96.68'
EL20	S 49°21'25" W	39.94'
EL21	S 54°49'06" W	34.12'
EL22	S 60°43'12" W	54.06'
EL23	S 65°05'16" W	90.52'
EL24	S 66°54'58" W	52.46'
EL25	N 28°22'24" W	40.17'

CALL TABLE: ALONG C/L OF CREEK

LINE	BEARING	DISTANCE
L1	S 48°41'18" W	83.33'
L2	S 30°13'36" W	46.05'
L3	S 51°32'02" W	52.37'
L4	S 77°55'46" W	24.40'
L5	S 57°05'33" W	51.84'
L6	S 56°39'18" W	37.83'
L7	S 65°07'46" W	22.27'
L8	S 50°44'37" W	61.27'
L9	S 70°54'22" W	43.96'
L10	S 03°25'52" W	44.45'
L11	S 50°53'09" W	86.79'
L12	S 75°35'21" W	27.65'
L13	S 33°21'03" W	78.85'
L14	S 51°48'28" W	71.90'
L15	N 50°38'03" W	36.81'
L16	S 69°30'49" W	41.53'
L17	S 11°36'42" W	58.92'
L18	S 41°16'46" W	99.36'
L19	S 49°36'36" W	85.00'
L20	N 19°33'04" W	67.86'
L21	S 85°58'00" W	71.97'
L22	S 05°47'43" W	47.21'
L23	S 72°15'24" W	18.30'
L24	N 42°42'53" W	45.26'
L25	S 40°34'50" W	35.19'
L26	S 01°01'45" W	39.20'
L27	S 49°22'24" W	42.30'
L28	N 83°42'49" W	59.91'
L29	N 51°48'30" W	40.46'
L30	S 49°37'56" W	71.98'
L31	N 52°44'36" W	71.56'
L32	N 77°46'41" W	37.74'
L33	S 56°54'59" W	109.36'
L34	N 78°54'47" W	31.40'
L35	S 48°03'26" W	56.99'
L36	S 47°37'33" W	26.27'
L37	S 54°38'44" W	87.32'
L38	S 66°58'00" W	34.09'
L39	S 11°47'34" E	35.18'
L40	S 41°55'59" W	17.81'
L41	N 59°30'47" W	48.40'
L42	S 69°14'03" W	50.16'

LEGEND:

- ⊙I.P.F. – IRON PIN FOUND
- ⊙C.T.F. – CRIMPED TOP PIN FOUND
- ⊙R.B.F. – REBAR PIN FOUND
- ⊙R.B.S. – REBAR PIN SET
- ⊙O.T.F. – OPEN TOP FOUND
- △A.I.F. – ANGLE IRON FOUND
- □C.M.F. – CONCRETE MONUMENT FOUND
- P/L – PROPERTY LINE
- R/W – RIGHT OF WAY
- N/F – NOW OR FORMERLY
- C/L – CENTER LINE
- L.L.L. – LAND LOT LINE
- ⊕F.H. – FIRE HYDRANT
- ⊗G.V. – GATE VALVE
- ⊠W.M. – WATER METER
- —W— – WATER MAIN
- D.I.P. – DUCTILE IRON PIPE
- PVC – POLYVINYL CHLORIDE PIPE
- ●P.P. – POWER POLE
- ●S.P. – SERVICE POLE
- ●T.P. – TELEPHONE POLE
- □P.B. – POWER TRANSFORMER BOX
- ⊠T.R. – TELEPHONE RISER
- —E— – ELECTRICAL LINE
- —T— – TELEPHONE CABLE
- —G— – GAS MAIN
- C.M.P. – CORRUGATED METAL PIPE
- R.C.P. – REINFORCED CONCRETE PIPE
- C.B. – CATCH BASIN
- ⊗J.B. – JUNCTION BOX
- ⊗M.H. – STORM DRAIN MANHOLE
- ■D.I. – DROP INLET
- B.C. – BACK OF CURB
- S/B – SETBACK
- B.T. – BLAZED TREE
- P.O.B. – POINT OF BEGINNING
- P.O.C. – POINT OF COMMENCEMENT

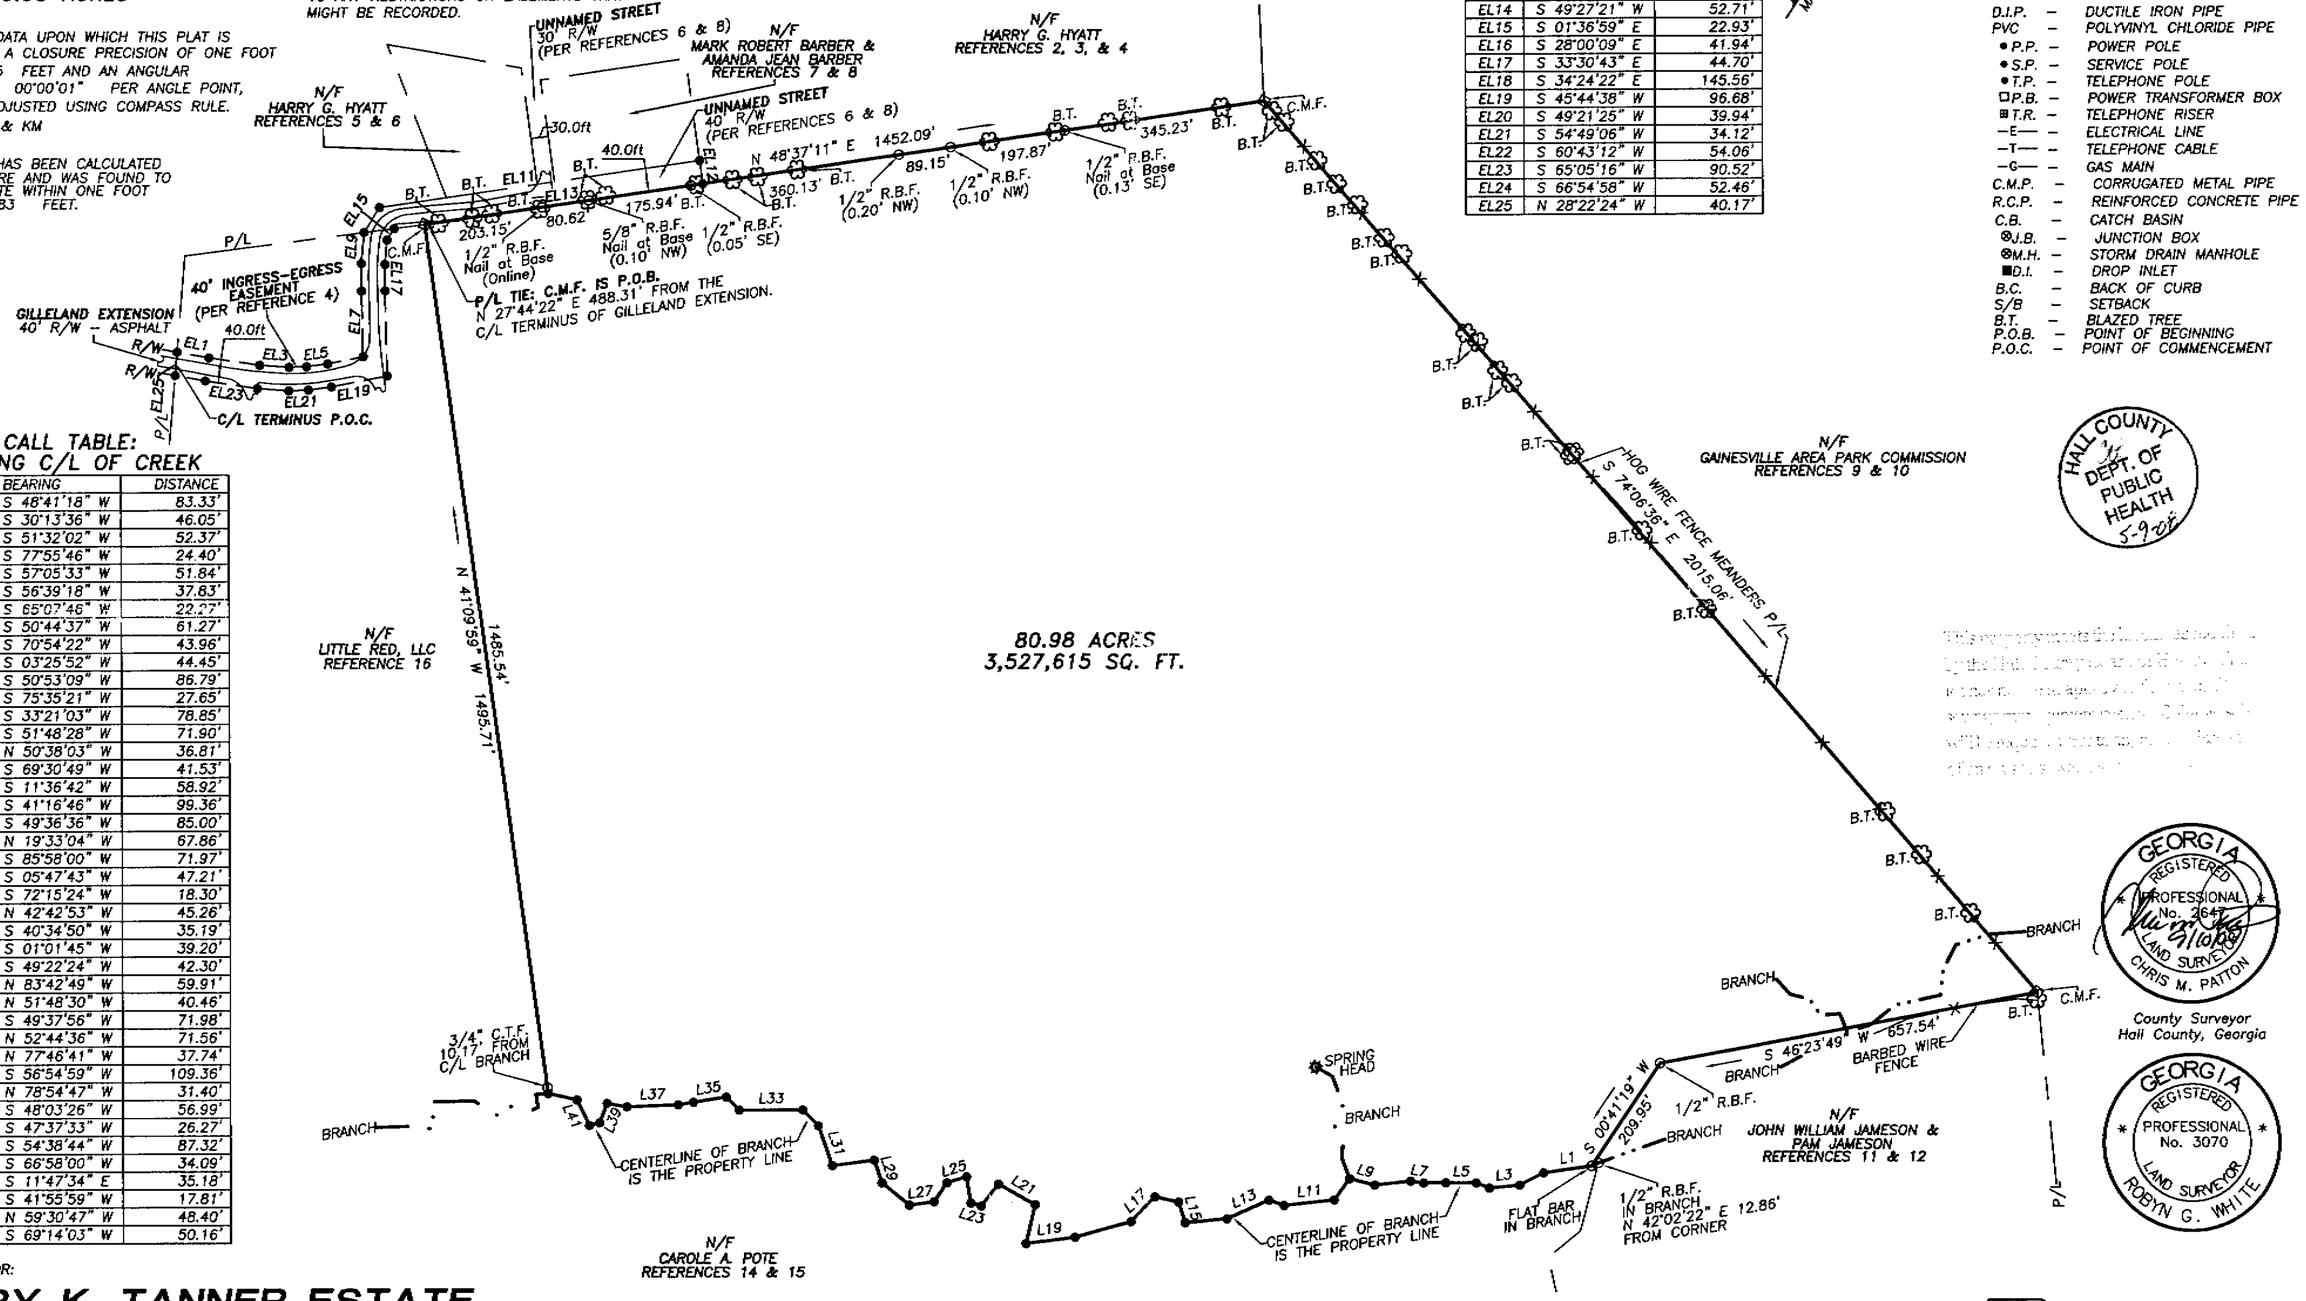

80.98 ACRES
3,527,615 SQ. FT.

HALL COUNTY DEPT. OF PUBLIC HEALTH 5-9-08

GEORGIA REGISTERED PROFESSIONAL No. 2647 LAND SURVEYOR CHRIS M. PATTON 5/16/08

County Surveyor
Hall County, Georgia

GEORGIA REGISTERED PROFESSIONAL No. 3070 LAND SURVEYOR ROBYN G. WHITE

SURVEY FOR:

GARY K. TANNER ESTATE

LOCATED IN:
G.M.D. 385 (MORGAN)
HALL COUNTY, GEORGIA
SCALE: 1" = 200'
SURVEY DATE: 09 - 05 - 2007
PLAT DATE: 09 - 07 - 2007


200' 0 200' 400' 600'
GRAPHIC SCALE - FEET

RECORDING PERMIT
BY _____
HALL COUNTY PLANNING COMMISSION


Hall County, Georgia, Clerk Superior Court
filed in office this 14 day of May
20 08 at 3:14 PM. Recorded in Plat
Book 859 Page 70
Dwight S. Wood, Clerk

Patton - Boyer, Inc.
LAND SURVEYORS & CIVIL ENGINEERS
909 ATLANTA HIGHWAY
GAINESVILLE, GEORGIA 30501
1(877) 807 - 2481
PHONE (770) 532 - 6492
FAX (770) 532 - 1995


P.M. ARJ J.N.: 07-076

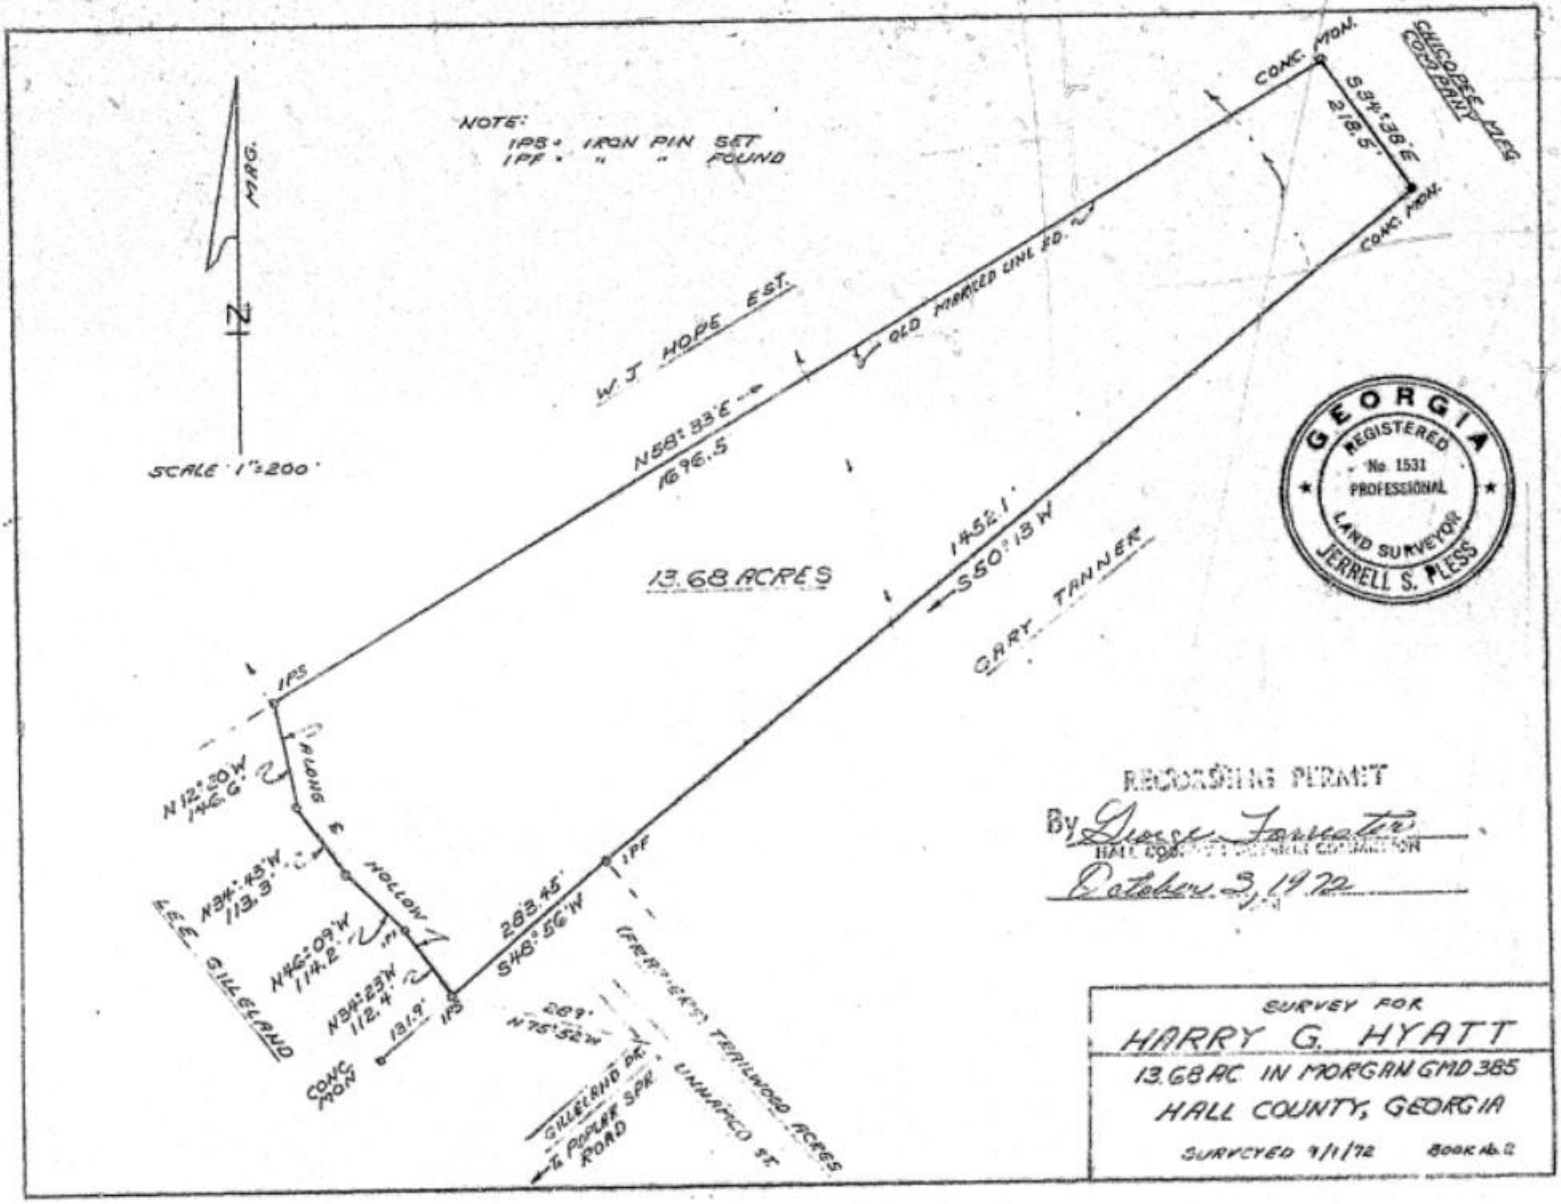


Recorded Oct 4, 1972 H. Grady Watson, Clerk

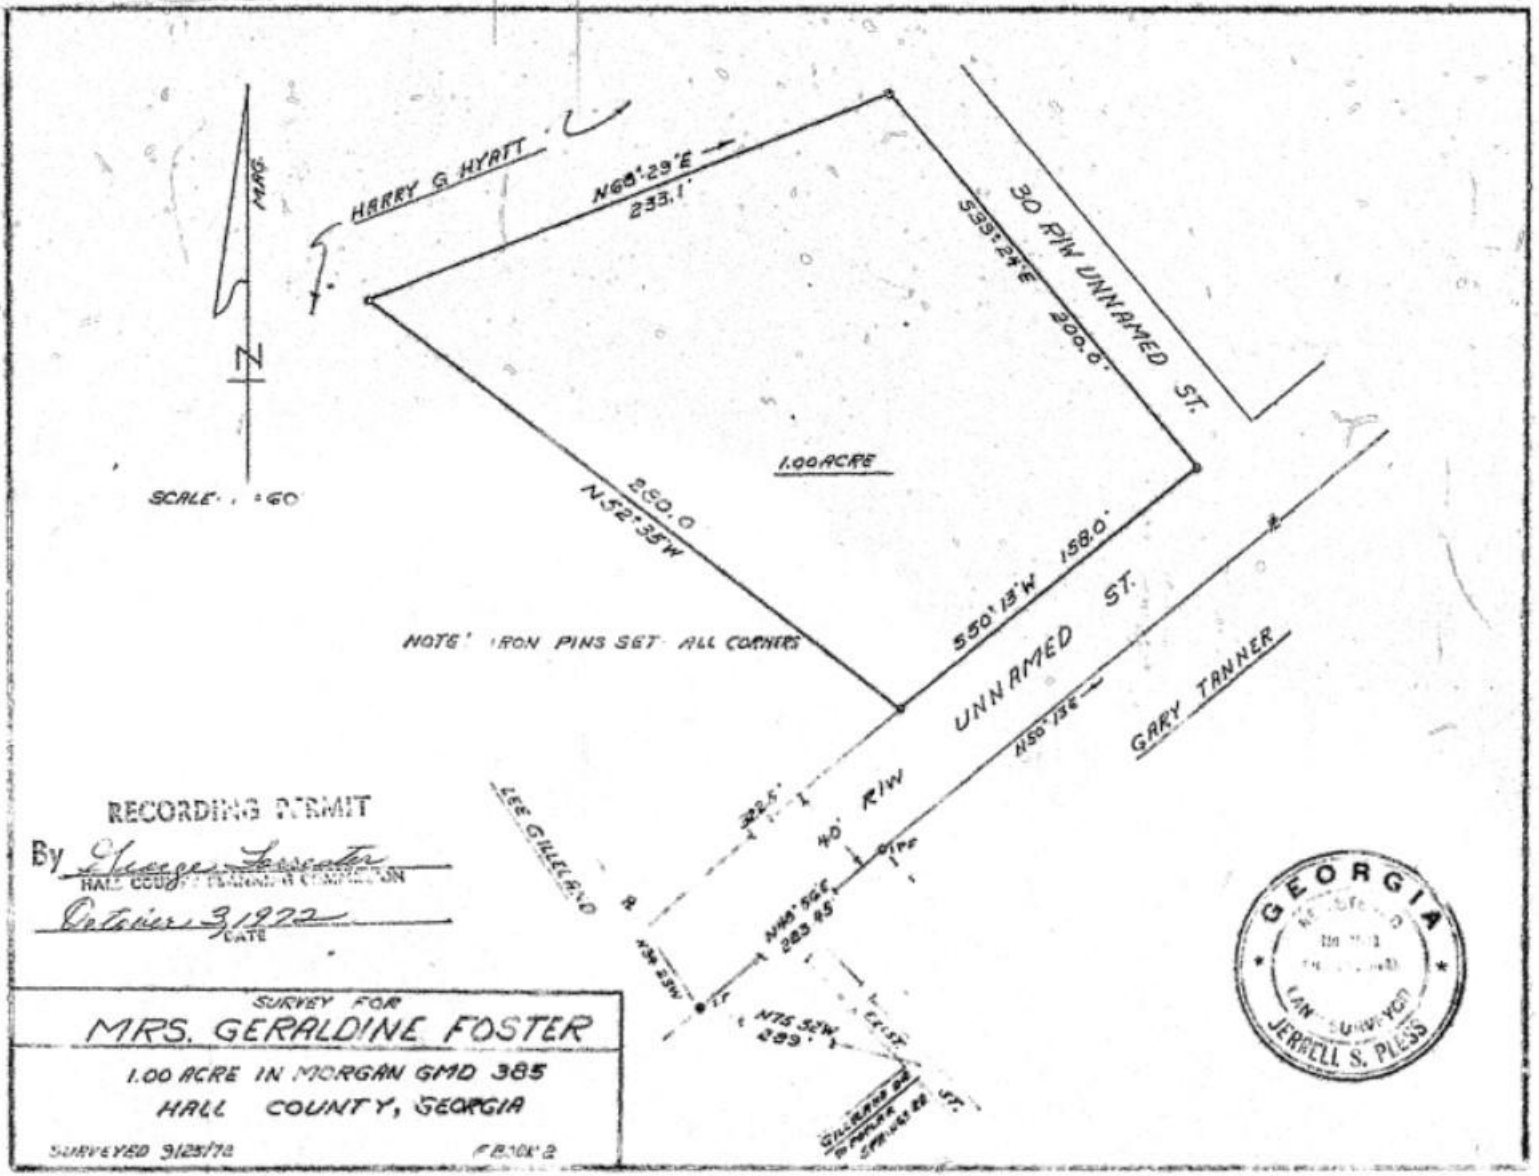

Recorded Oct 4, 1972 H. Grady Watson, Clerk

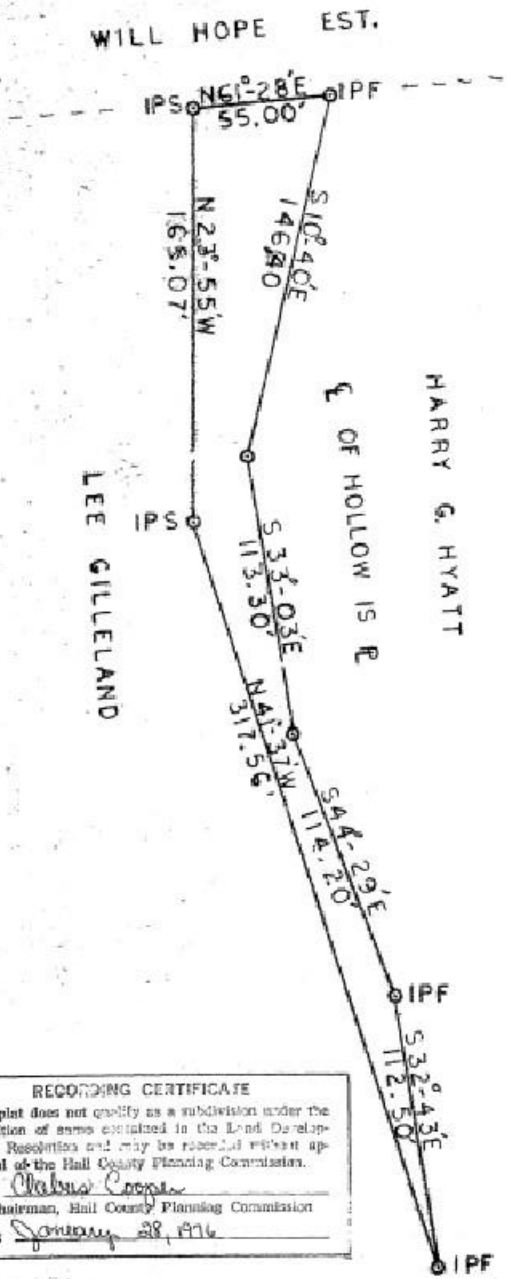

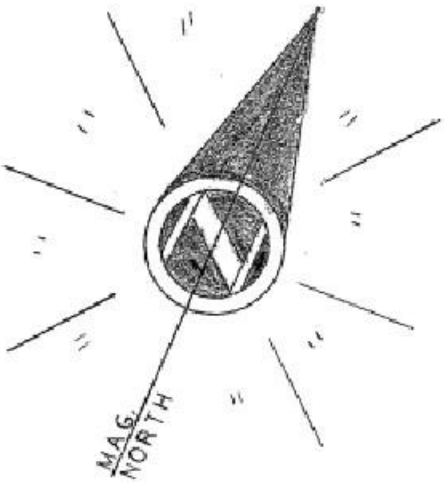

LEGEND
IPS – IRON PIN SET
IPF – IRON PIN FOUND

TOTAL ACREAGE 0.2339

RECORDING CERTIFICATE

This plat does not qualify as a subdivision under the definition of terms contained in the Land Development Resolution and may be recorded without approval of the Hall County Planning Commission.

By: Chairman, Hall County Planning Commission

Date: January 28, 1976

This survey is subject to all existing r/w, easements, and encroachments not shown hereon.

SURVEY FOR HARRY G. HYATT

Property Owner LEE GILLELAND

County Of HALL

State Of GEORGIA

Dist. No. 385

Land Lot No. MORGAN

Scale 1" = 50'

Date JANUARY 21, 1976

Survey By Roy A. Terrell & Assoc.

GEORGIA REGISTERED NO. 2700 GEORGIA LAND SURVEYOR ROY A. TERRELL

Recorded January 28, 1976

H. Grady Watson, Clerk

2.066 ACRES

NOTE:
LOT SERVED BY CITY WATER DEPT.

SEWAGE SYSTEM CONSIST OF ONE 1,000 GALLON SEPTIC TANK AND 252' OF 36"x36" FIELD LINES.

RECORDING PERMIT
1/23/88
By C. Edwards
HALL COUNTY PLANNING COMMISSION
Lot of Record

MAG. NORTH

N / F
HARRY HYATT

I.P.S.
S 23°55'00"E
165.70
I.R.F.
S 41°37'00"E
317.38
I.R.F.
N 61°32'35"E
105.12
I.R.F.
N 21°42'07"W
361.37

N / F
SCARBOROUGH

REFERENCE PLAT
R.B. 84 — PG. 80

S 50°57'28"W
131.96
I.R.F.
S 25°0'33"E
164.59
I.R.F.
S 67°59'00"W
107.42
I.R.F.
N 20°10'21"W
174.83
I.R.F.

GILLELAND EXTENTION
40' R/W

ONE STORY FRAME HOUSE WITH BASEMENT
PORCH
STOOPS
CONC.
GARAGE
WALK
CONC. FLOOR
CONC. DRIVE
CONC. DRIVE
POWER BOX
WOOD
CONC. WDW.

I.R.F.
N 80°21'24"E
32.46
I.R.F.
N 30°33'35"W
92.39
FL 77

40 20 0 100
50 30 10 50

TO WHOM IT MAY CONCERN:
THIS IS TO FURTHER CERTIFY THE PLAT SHOWN HEREON IS NOT LOCATED IN A HAZARDOUS FLOOD AREA ACCORDING TO THE NOV., 1983 MAPS FOR HALL COUNTY, GEORGIA PREPARED BY THE FEDERAL EMERGENCY MANAGEMENT AGENCY. COMMUNITY NO. 130466 — PANEL 139

Henry Bailey
HENRY BAILEY
GA. R. L. S. REG. NO. 1586

GEORGIA
REGISTERED
No. 1586
PROFESSIONAL
LAND SURVEYOR
HENRY BAILEY

THE ANGULAR AND LINEAR MEASUREMENT UPON WHICH THIS MAP OR PLAT IS BASED WAS PERFORMED WITH A TOPCON GTS 3 B ELECTRONIC DISTANCE METER AND A 100' STEEL TAPE. HAS AN ANGULAR ERROR OF 07" PER ANGLE POINT, A CLOSURE OF ONE FOOT IN 73,414 FEET AND WAS ADJUSTED USING THE COMPASS RULE. THIS MAP OR PLAT HAS BEEN CALCULATED FOR CLOSURE AND IS FOUND TO BE ACCURATE WITHIN ONE FOOT IN 162,563 FEET.

SURVEY FOR:

ROBERT A. HENSON
and
MELISA A. ROLAND


MORGAN G. M. D. # 385
HALL COUNTY, GEORGIA
JANUARY 18, 1988 — SCALE 1" = 50'

88-01-03

500 — 437

Recorded January 28, 1988

Dwight D. Wood, Clerk

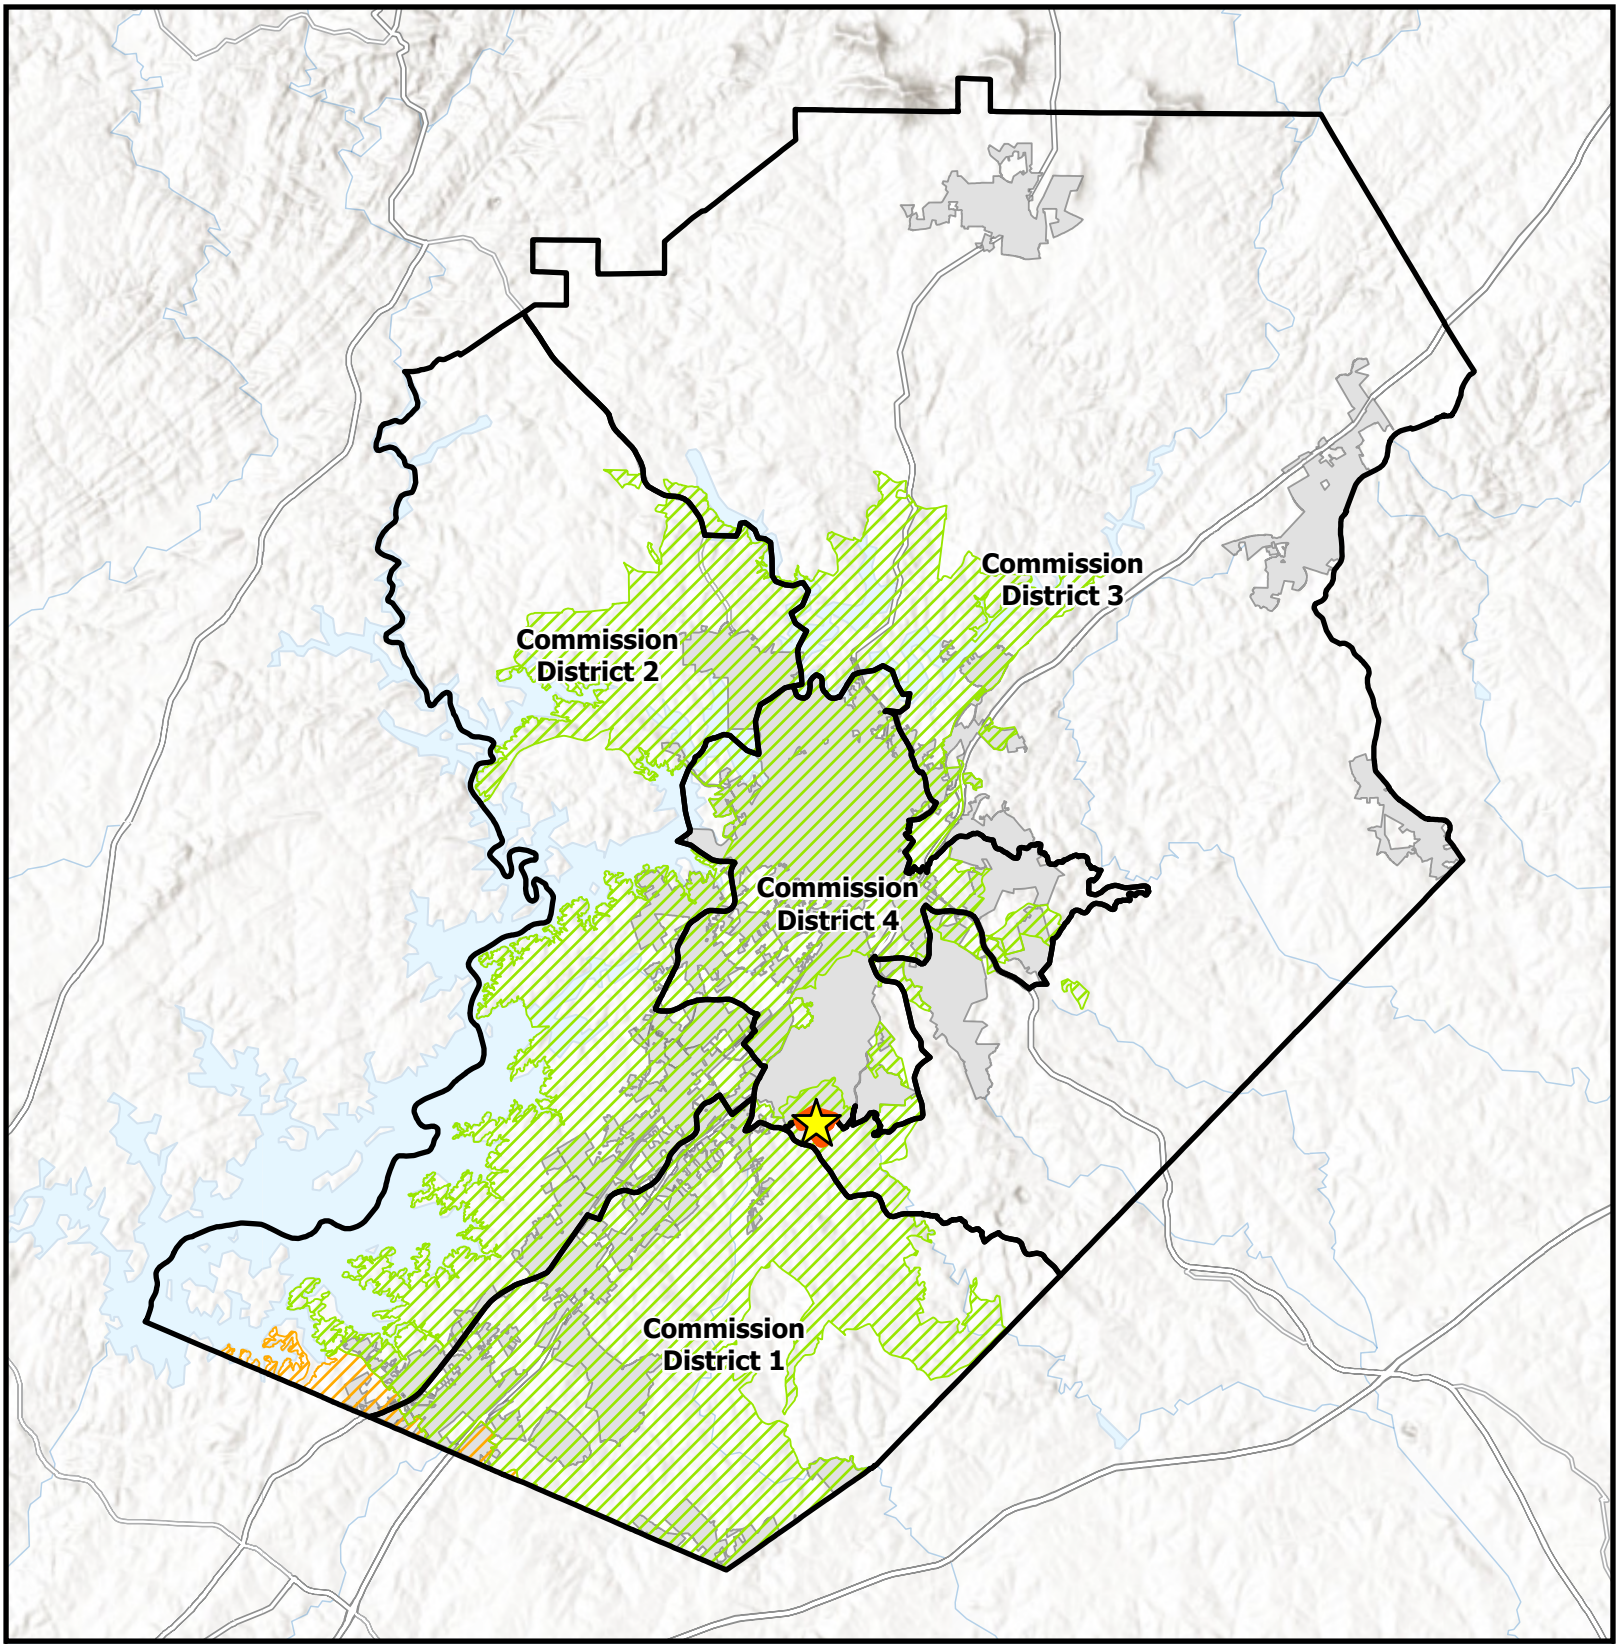

Overview Map

Subject Area
Commision Districts
City Limits


Urbanized Zone Areas
Atlanta, GA
Gainesville, GA

Subject Area Location

Applicant: Cook Communities
Tax Parcel #: 15036 000010, 000010B, 000009, 000013A, & 15036D000002I, 000002H, 000002B, 000002C, 000002A
Location: 3054, 3056, 3060, & 0 Poplar Springs Church Road and 3531, 3535, 3545, 3547, & 3549 Gilleland Extension
Commission District: 3 & 4

HALL COUNTY
GEORGIA
We have it all in Hall

Date Prepared: 10/12/2026

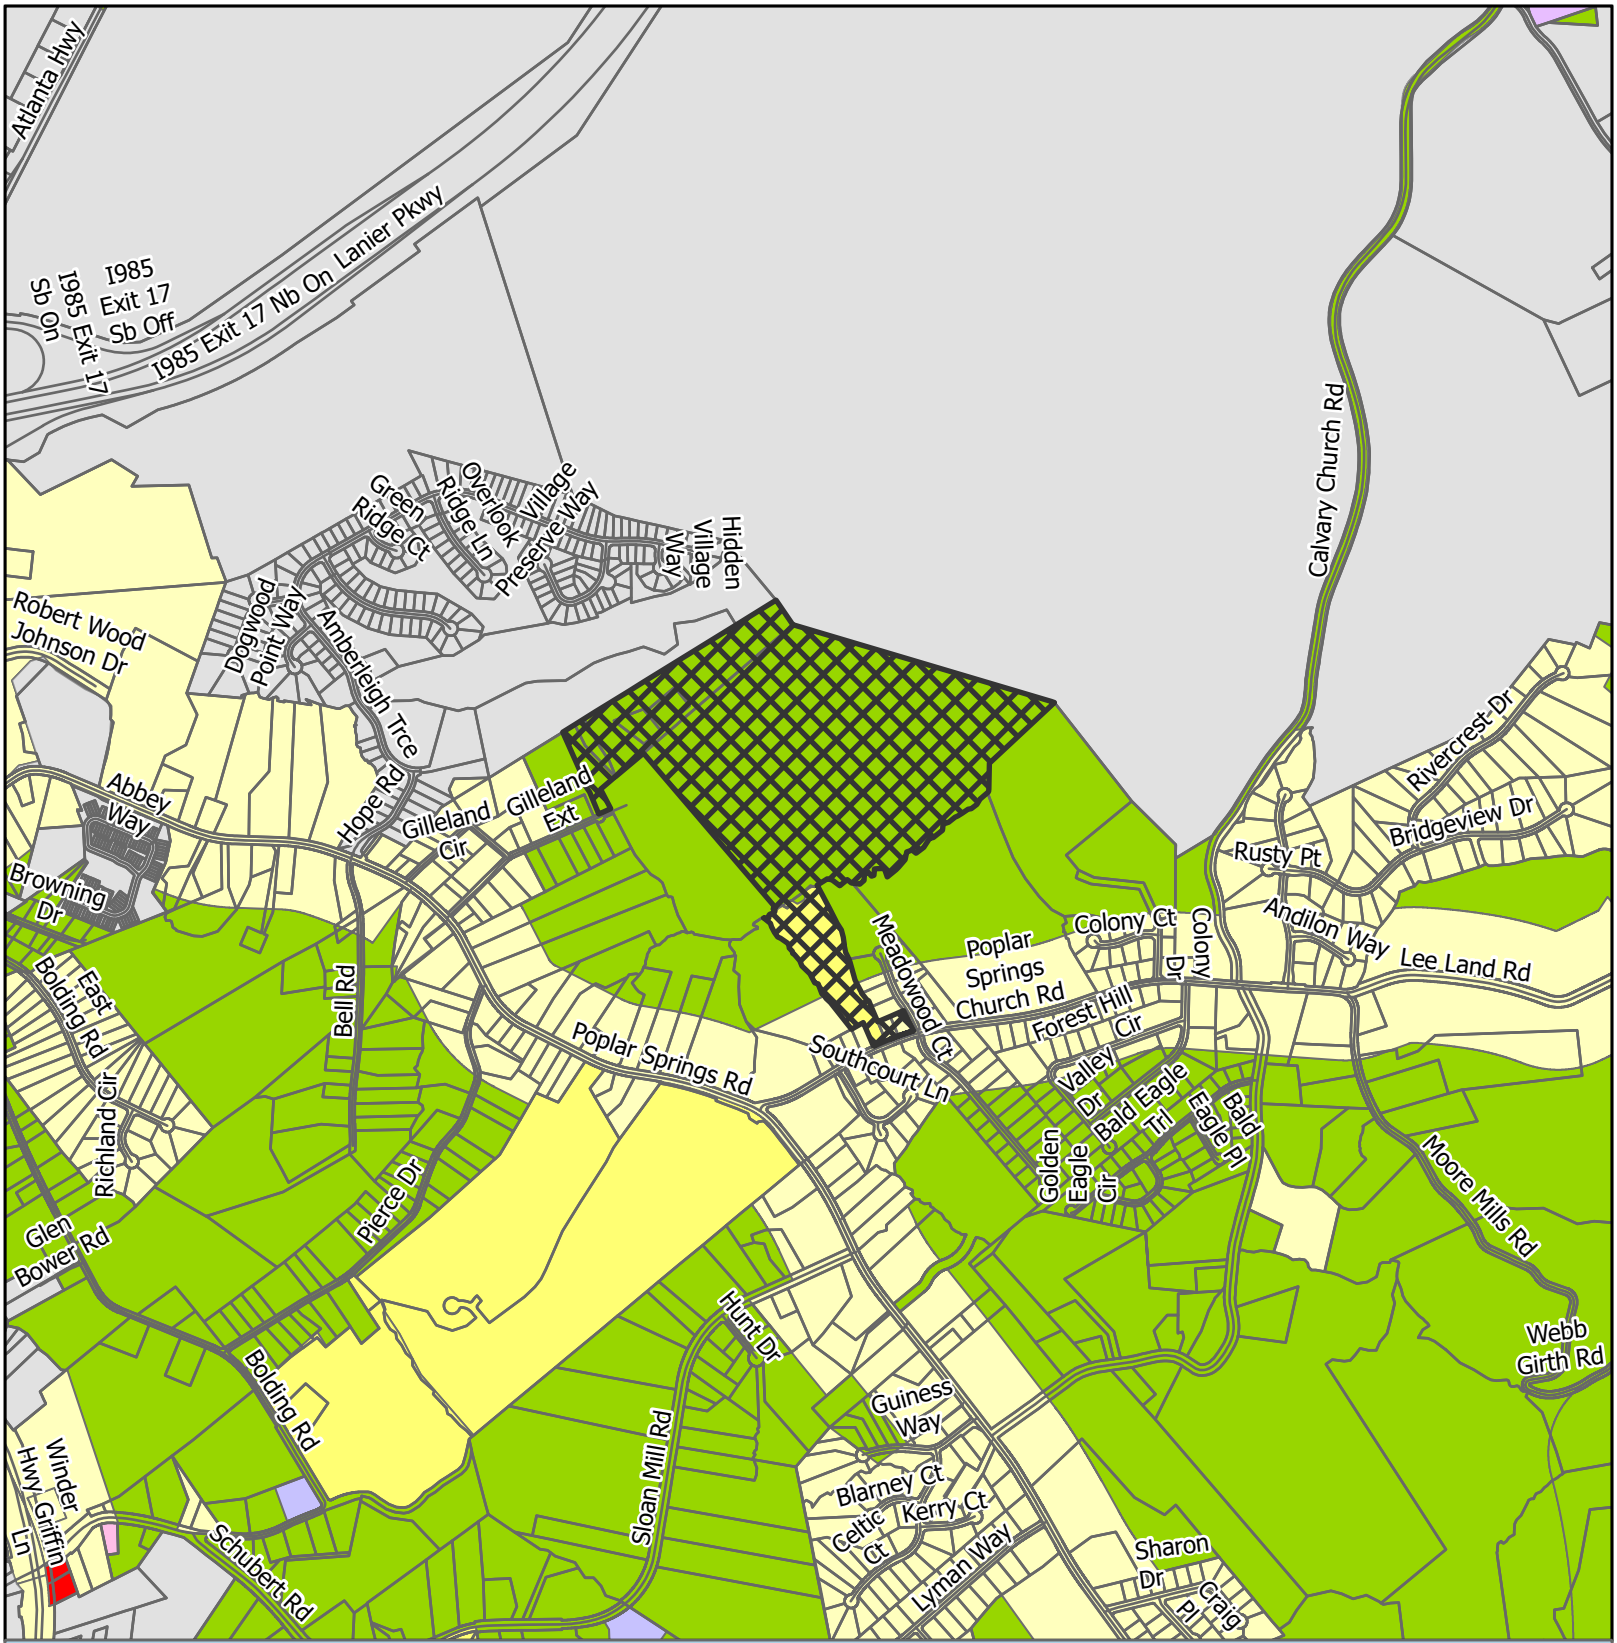

Zoning Map


Subject Area
City Limits

Zoning
AR-1
H-B
I-1
O-I
PID
PRD
R-1

Applicant: Cook Communities
Tax Parcel #: 15036 000010, 000010B, 000009, 000013A, & 15036D000002I, 000002H, 000002B, 000002C, 000002A
Location: 3054, 3056, 3060, & 0 Poplar Springs Church Road and 3531, 3535, 3545, 3547, & 3549 Gilleland Extension
Commission District 3 & 4

HALL COUNTY GEORGIA
We have it all in Hall

Date Prepared: 10/13/2026

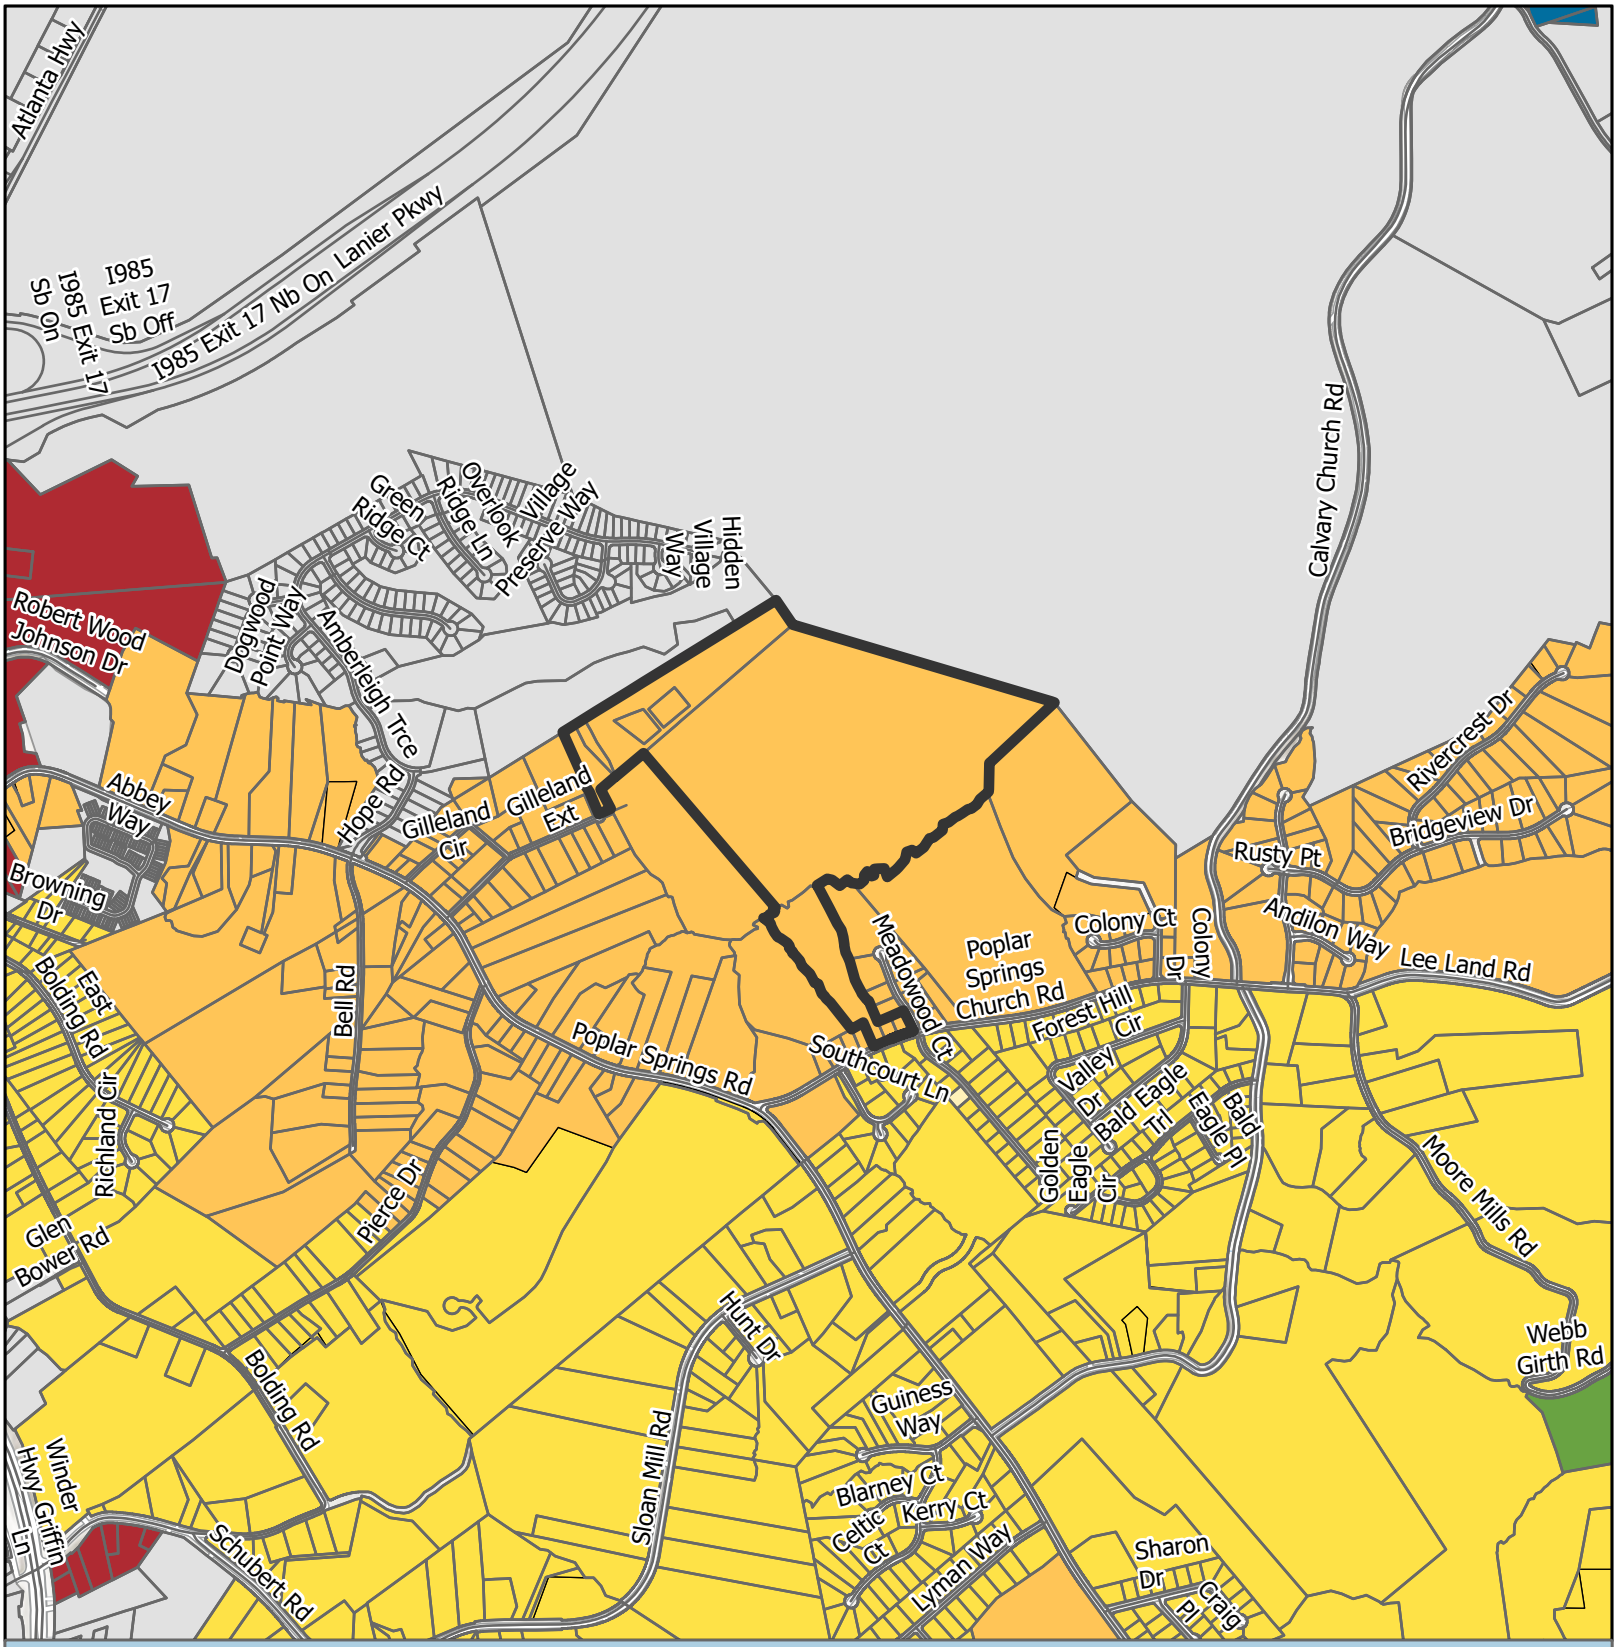

Future Land Use Map


Subject Area
City Limits

FLU
- Business Corridors
- Employment
- Greenspace - Conservation
- Rural Neighborhood
- Suburban Neighborhood, Low-Density
- Suburban Neighborhood, Medium-Density

Applicant: Cook Communities
Tax Parcel #: 15036 000010, 000010B, 000009, 000013A, & 15036D000002I, 000002H, 000002B, 000002C, 000002A
Location: 3054, 3056, 3060, & 0 Poplar Springs Church Road and 3531, 3535, 3545, 3547, & 3549 Gilleland Extension
Commission District: 3 & 4

HALL COUNTY
GEORGIA
We have it all in Hall

Date Prepared: 10/13/2026

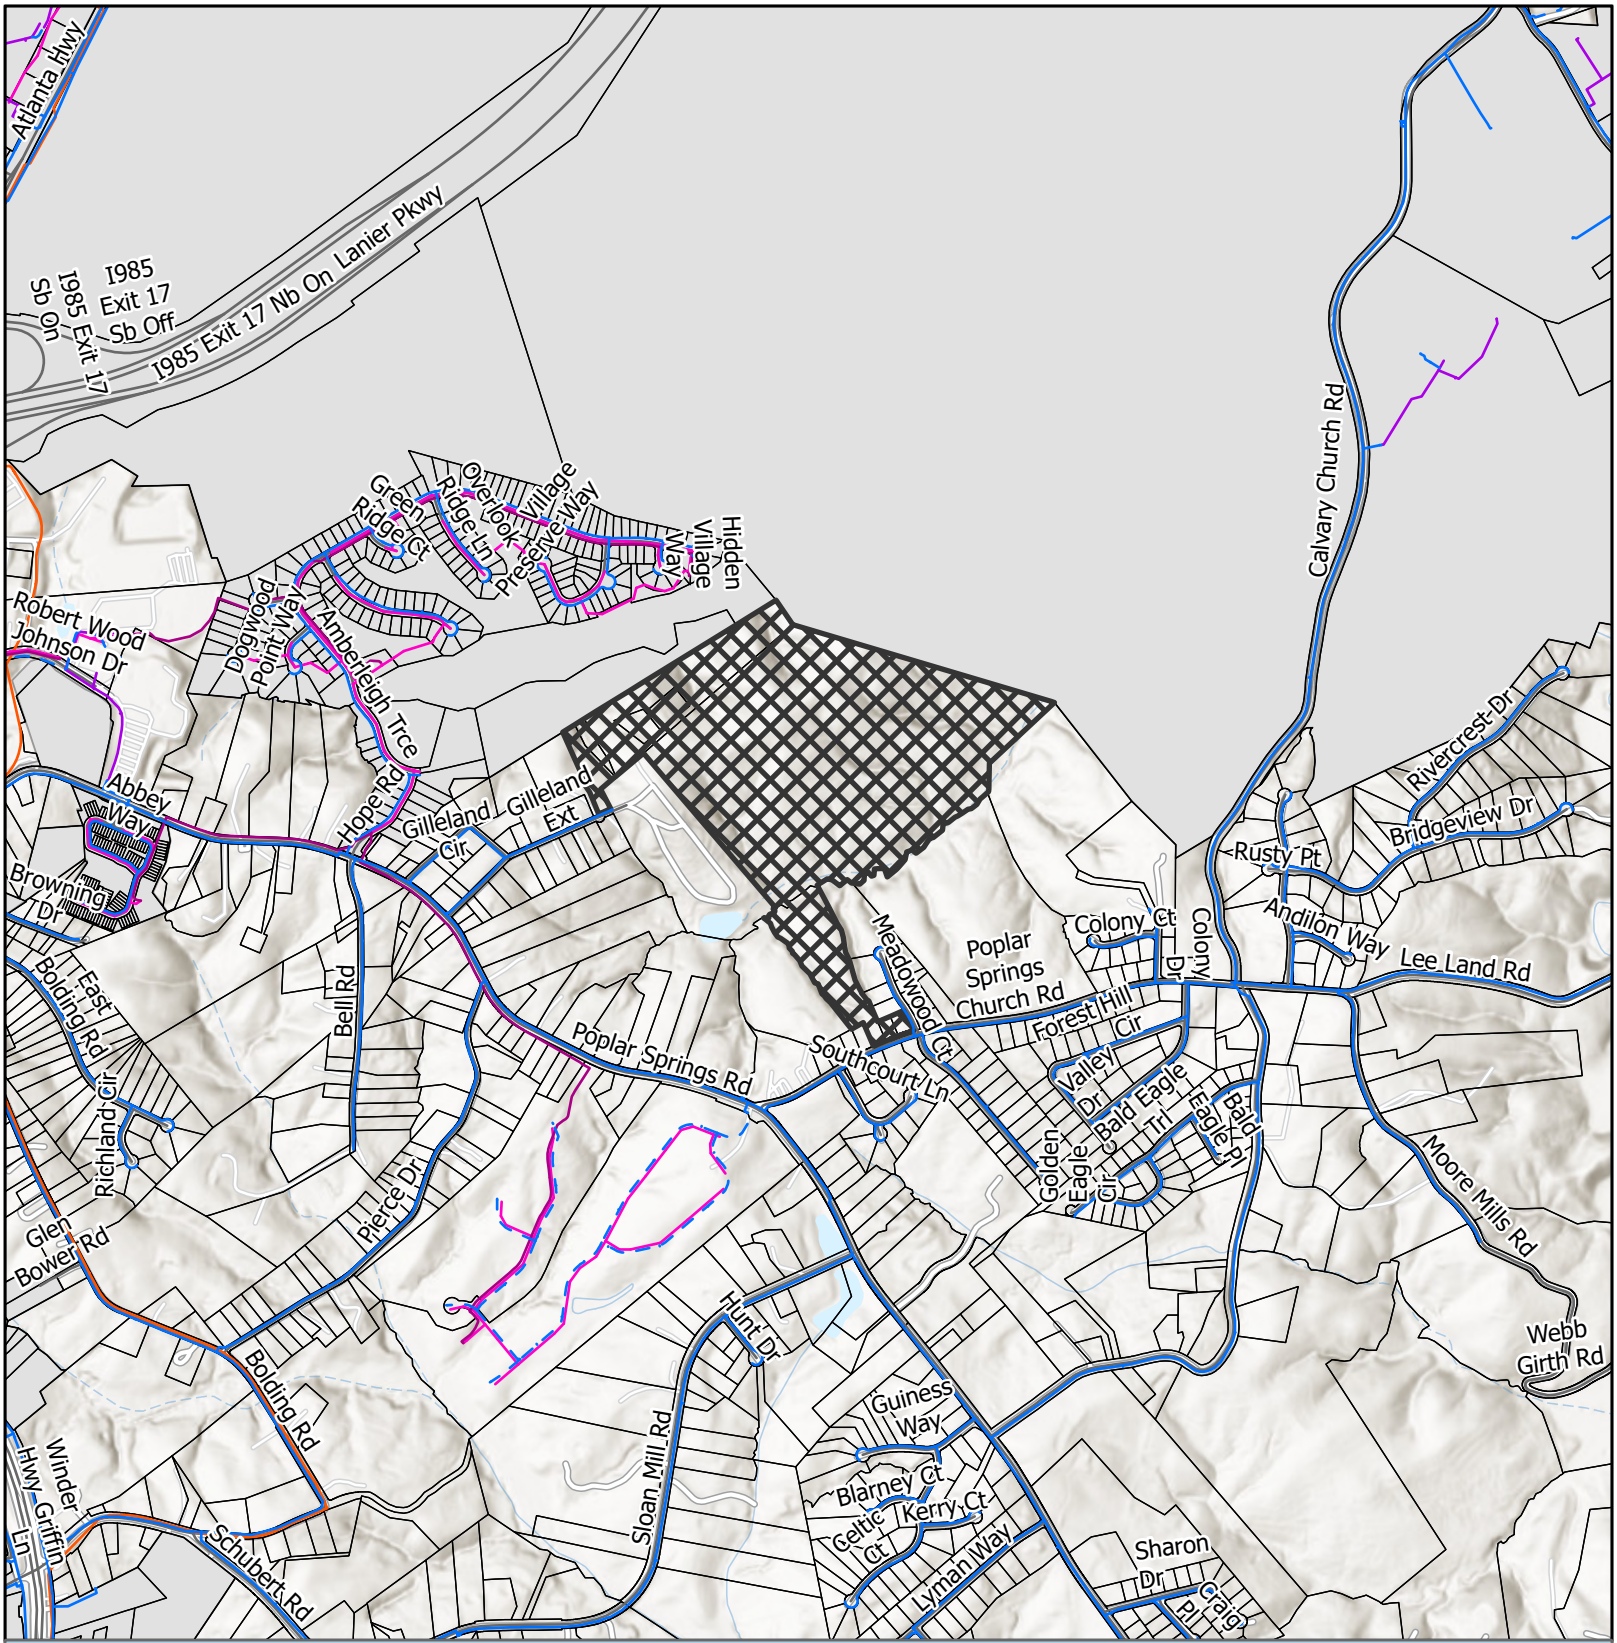


Utilities Map

- Private of Other System
- Waterline
- Preliminary Waterline
- Gainesville Forcemain
- Gainesville Sewerlines
- County Forcemain
- Subject Area
- City Limits

Applicant: Cook Communities
Tax Parcel #: 15036 000010, 000010B, 000009, 000013A, & 15036D000002I, 000002H, 000002B, 000002C, 000002A
Location: 3054, 3056, 3060, & 0 Poplar Springs Church Road and 3531, 3535, 3545, 3547, & 3549 Gilleland Extension
Commission District 3 & 4

HALL COUNTY
GEORGIA
We have it all in Hall

Date Prepared: 10/13/2026

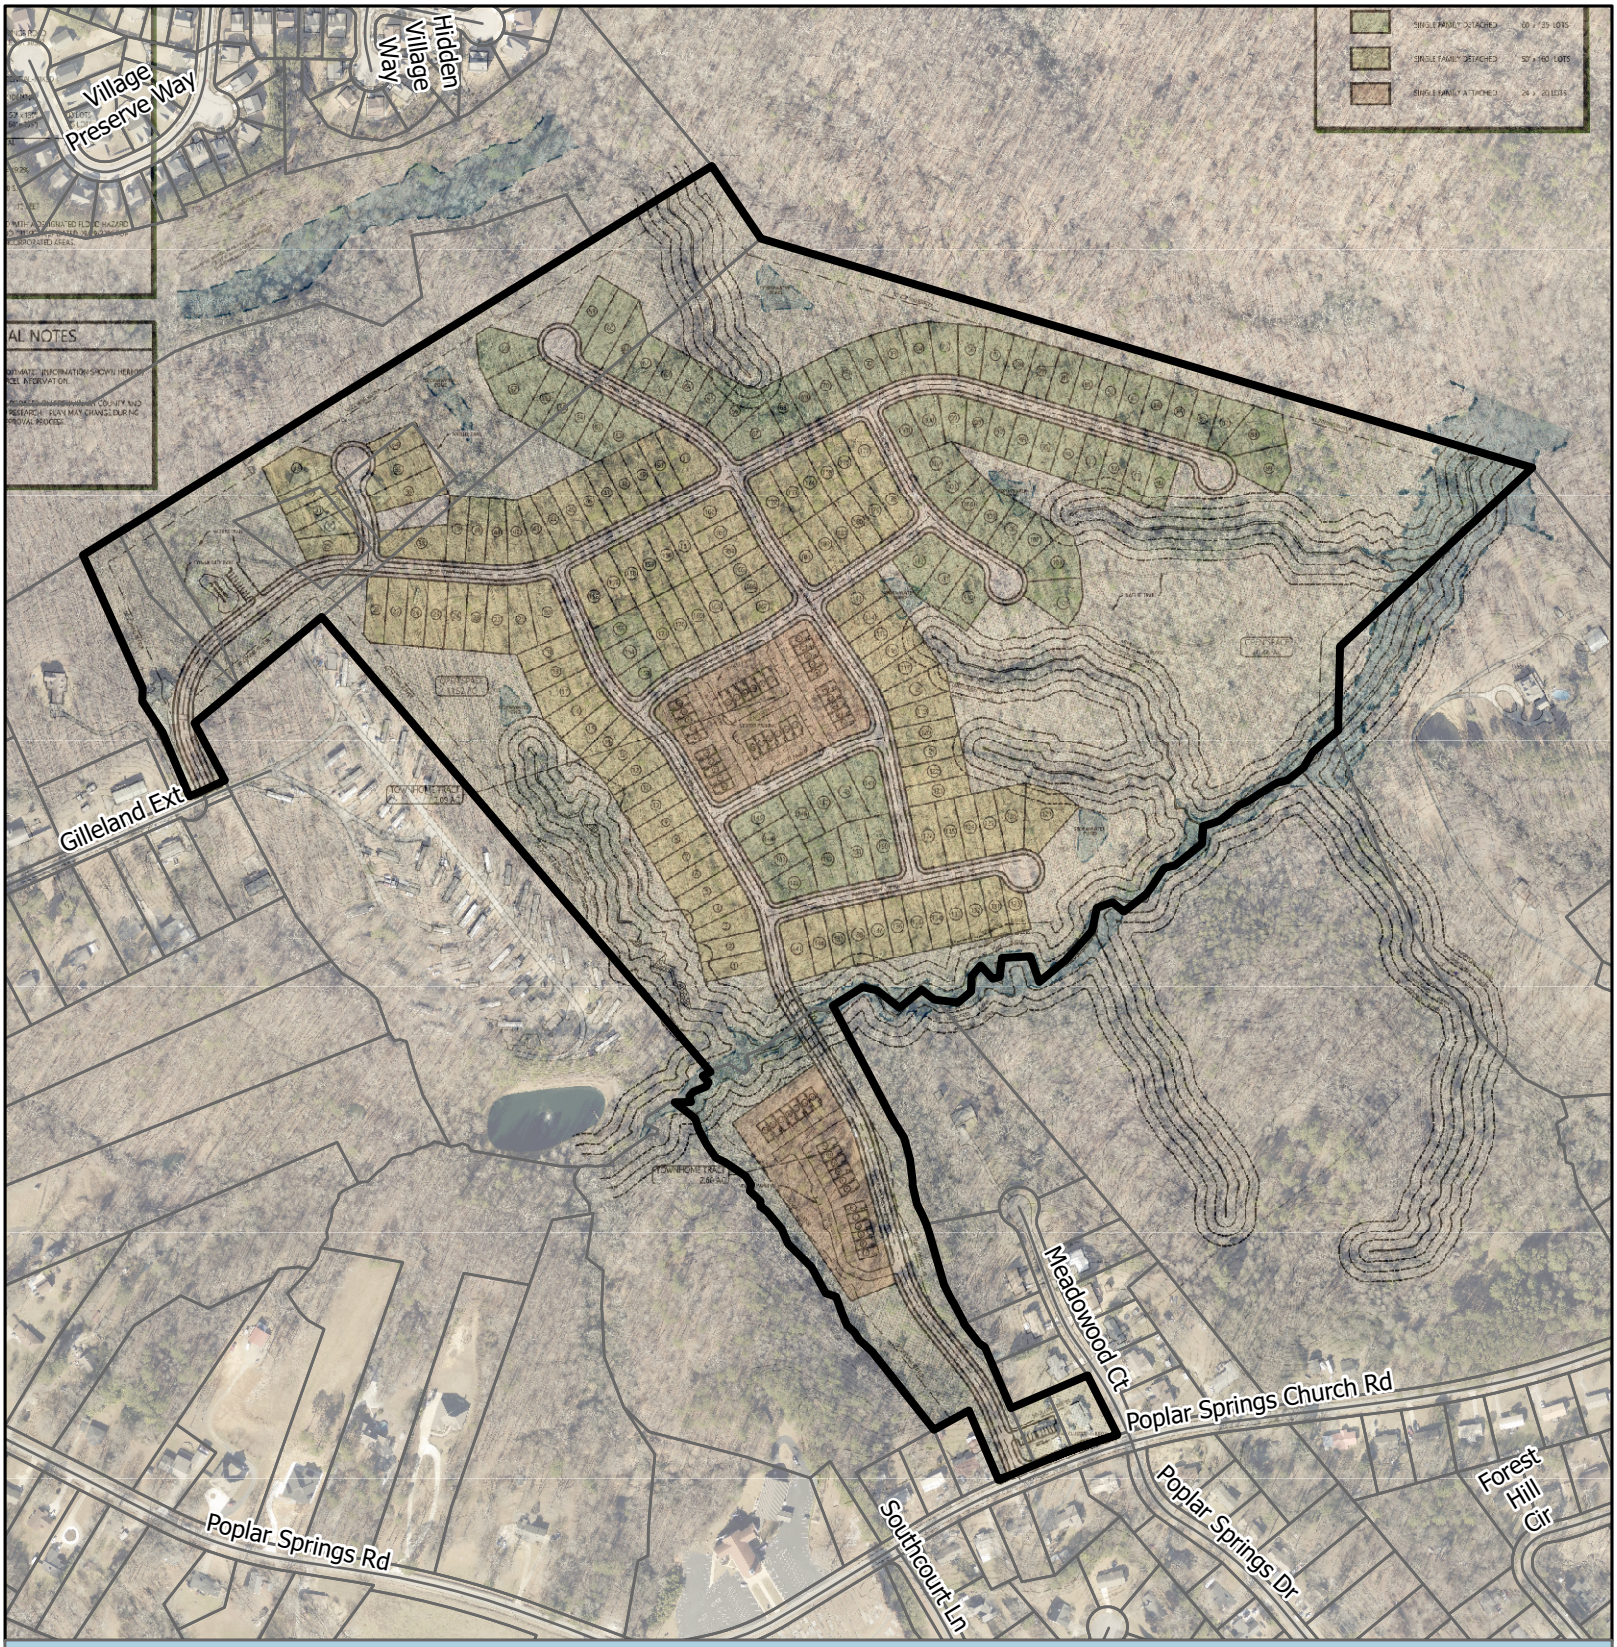

Site Plan & Aerial Map

Subject Area

parcel

Applicant: Cook Communities
Tax Parcel #: 15036 000010, 000010B, 000009, 000013A, & 15036D000002I, 000002H, 000002B, 000002C, 000002A
Location: 3054, 3056, 3060, & 0 Poplar Springs Church Road and 3531, 3535, 3545, 3547, & 3549 Gilleland Extension
Commission District 3 & 4

HALL COUNTY
GEORGIA
*We have it **all** in Hall*

Date Prepared: 11/4/2026

FILED & RECORDED
DATE: 8/14/2019
TIME: 11:31AM
DEED BOOK: 8316
PAGE: 402
FILING FEES: $10.00
PT61: 0692019005915
TRANSFER TAX: $200.00
Recorded By: NB
Charles Baker, C.S.C.
Hall County, GA

file

after recording, return to:

JENIFIR DIMO
STEWART, MELVIN & FROST, LLP
200 MAIN STREET,
HUNT TOWER, SUITE 600
GAINESVILLE, GA 30501

LIMITED WARRANTY DEED

THIS INDENTURE is made this **5th** day of **August, 2019**, between

SHAWN HUDGINS and TAMMY RATAJSKI
(hereinafter referred to as "Grantor")

and

TAMMY RATAJSKI and DON RATAJSKI
(hereinafter referred to as "Grantee")

("Grantors" and "Grantee" to include their respective heirs, successors, executors, administrators, legal representatives and assigns where the context requires or permits.)

WITNESSETH

GRANTORS, in consideration of the sum of TEN AND NO/100 DOLLARS ($10.00) and other valuable considerations, the receipt and sufficiency whereof are hereby acknowledged, have granted, bargained, sold, aliened, conveyed and confirmed, and does hereby grant, bargain, sell, alien, convey and confirm unto Grantee the following described property, to wit:

All that tract or parcel of land lying and being in Land Lot 77 of the Morgan District, Hall County, Georgia, consisting of Lot 1 and Tract 1 of Poplar Springs Heights and being more particularly described according to a survey for Jesse T. Hanes by Henry Grady Jarrard, Georgia Registered Land Surveyor, dated April 20, 1983, recorded in Plat Book 89, Page 302, Hall County, Georgia Plat Records, which plat is hereby referred to and made a part of this description, being improved property known as 3060 Poplar Springs Church Road, according to present system of numbering property by the Hall County Tax Assessor's Office. Said property is conveyed together with and subject to all easements, covenants, and restrictions of record, if any.

TO HAVE AND TO HOLD the Land, with all and singular the rights, members and appurtenances thereof, to the same being, belonging, or in anywise appertaining, to the only proper use, benefit and behoof of Grantee forever in FEE SIMPLE as joint tenants with rights of survivorship and not as tenants in common.

AND GRANTORS WILL WARRANT and forever defend the right and title to the Land unto Grantee against the claims of all persons whomsoever claiming by, under, or through said Grantor.

EXECUTED under seal as of the date above.

Signed, sealed, and delivered in the presence of:

Unofficial Witness

Notary Public

Commission Expiration Date:

NOTARY PUBLIC COBB COUNTY, GA MY COMMISSION EXPIRES MAY 25, 2021

GRANTOR:

Shawn Hudgins (Seal)
SHAWN HUDGINS

Tammy Ratajski (Seal)
TAMMY RATAJSKI

SMF FILE # ~~79998~~
80329

https://search.gsccca.org/Imaging/HTML5Viewer.aspx?id=74262101&key1=8316&key2=402&county=69&countyname=HALL&userid=151666&appid=4 1/1

02130
0243

WARRANTY DEED

B. 213

STATE OF GEORGIA

COUNTY OF GWINNETT

This Indenture made this 4th day of February, in the year One Thousand Nine Hundred Ninety-Four, between JOHNNIE F. BAZZELL, JR and CAROL A. BAZZELL, of the County of HALL, State of Georgia, as party or parties of the first part, hereinunder called Grantor, and DEWAYNE L. KIDD and GLORIA J. KIDD, as party or parties of the second part, hereinafter called Grantee (the words "Grantor" and "Grantee" to include their respective heirs, successors and assigns where the context requires or permits).

WITNESSETH that: Grantor, for and in consideration of the sum of TEN AND 00/100 ($10.00) Dollars and other good and valuable considerations in hand paid at and before the sealing and delivery of these presents, the receipt whereof is hereby acknowledged, has granted, bargained, sold, aliened, conveyed and confirmed, and by these presents does grant, bargain, sell, alien, convey and confirm unto the said Grantee,the following described property, together with all improvements located thereon, to wit:

All that tract or parcel of land lying and being in Morgan GMD 385, Hall County, Georgia, as shown and delineated as Lot 1, Meadowood Subdivision on plat of survey for Dewayne L. Kidd and Gloria J. Kidd by William C. Ellis dated January 25, 1994. This is the same property shown as said lot of said subdivision on subdivision plat recorded in Hall County Plat Records at Plat Book 81, Page 13, which plat is incorporated herein by reference for a more complete description.

HALL COUNTY, Georgia
Real Estate Transfer Tax
Paid $ 68.90
Date Febry 11,1994
DWIGHT S. WOOD
Clerk of Superior Court
By Margaret B. Yarce

TO HAVE AND TO HOLD the said tract or parcel of land, with all and singular the rights, members and appurtenances thereof, to the same being, belonging, or in anywise appertaining, to the only proper use, benefit and behoof of the said Grantee forever in FEE SIMPLE.

AND THE SAID Grantor will warrant and forever defend the right and title to the above described property unto the said Grantee against the claims of all persons whomsoever.

IN WITNESS WHEREOF, Grantor has hereunto set grantor's hand and seal this day and year first above written.

Signed, sealed and delivered in the presence of:

Witness

Notary Public

NOTARY PUBLIC GWINNETT COUNTY, GEORGIA MY COMM. EXP. JUL 18, 1996 MARY N. KILGORE

JOHNNIE F. BAZZELL, JR (Seal)

CAROL A. BAZZELL (Seal)

(Seal)

Georgia, Hall County, Clerk Superior Court
Filed in office, this 11 day of Febry
19 94 at 1:07 P.M. Recorded in Book 2130
Page 243 this 14 day of Febry 19 94
DWIGHT S. WOOD, Clerk

Pd. → GARNER & KILGORE
CK# 15340

https://search.gsccca.org/Imaging/HTML5Viewer.aspx?id=15513146&key1=2130&key2=243&county=69&countyname=HALL&userid=151666&appid=4 1/1

eFiled and eRecorded
DATE: 10/29/2025
TIME: 3:27 PM
DEED BOOK: 9745
PAGE: 588 - 590
FILING FEES: $25.00
TRANSFER TAX: $230.00
PT61: 069-2025-007400
RECORDED BY: CH
CLERK: Mark Pettitt
Hall County, GA

250516RT
Russell C Petersen, LLC
P.O. Box 6499
GAINESVILLE, GA 30504

LIMITED WARRANTY DEED

STATE OF GEORGIA
COUNTY OF HALL

THIS INDENTURE made **October 20th, 2025**, between **SCARLETT RENEE SKINNER**, of the County of Hall, State of Georgia, as party or parties of the first part, hereinafter called Grantor, and **TANNERS RIDGE, LLC**, as party or parties of the second part, hereinafter called Grantee (the words "Grantor" and "Grantee" to include their respective heirs, successors and assigns where the context requires or permits).

W I T N E S S E T H that: Grantor, for and in consideration of the sum of TEN AND 00/100 ($10.00) Dollars and other good and valuable considerations in hand paid at and before the sealing and delivery of these presents, the receipt whereof is hereby acknowledged, has granted, bargained, sold, aliened, conveyed and confirmed, and by these presents does grant, bargain, sell, alien, convey and confirm unto the said Grantee, the following described property, together with all improvements located thereon, to wit:

SEE EXHIBIT "A" ATTACHED HERETO AND MADE A PART HEREOF

TO HAVE AND TO HOLD the said tract or parcel of land, with all and singular the rights, members and appurtenances thereof, to the same being, belonging, or in anywise appertaining, to the only proper use, benefit and behoof of the said Grantee forever in **FEE SIMPLE**.

AND THE SAID Grantor will warrant and forever defend the right and title to the above described property unto the said Grantee against the claims of all persons by, through and under the above named grantor.

IN WITNESS WHEREOF, Grantor has hereunto set grantor's hand and seal this day and year first above written.

Signed, sealed and delivered in the presence of:

Witness

Notary Public

RUSSELL PETERSEN
Notary Public, Georgia
Hall County
My Commission Expires
March 11, 2026

SCARLETT RENEE SKINNER (Seal)

(Seal)

(Seal)

(Seal)

EXHIBIT "A"

All that tract or parcel of land lying and being in the Morgan District, GMD 385, Hall County, Georgia, being Lot 2, Meadowood Subdivision, and being fully described on a survey prepared by B. Keith Rochester and Associates, GRLS, dated September 2, 1975, revised January 7. 1976, and being more particularly described as follows:

Beginning at an iron pin corner, said iron pin corner being located at the intersection of the northerly right of way of Poplar Springs Road with the westerly right of way of Meadowood Court; thence along the northerly right of way of Poplar Springs Church Road south 71 degrees 24 minutes 20 seconds west a distance of 118.91 feet to an iron pin corner; thence north 22 degrees 58 minutes 36 seconds west a distance of 157.41 feet to an iron pin corner; thence north 67 degrees 1 minute 24 seconds east a distance of 108.32 feet to an iron pin corner on the westerly right of way of Meadowood Court; thence along the westerly right of way of Meadowood Court, south 26 degrees 29 minutes 51 seconds east a distance of 166.01 feet to an iron pin corner and the point of beginning.

eFiled and eRecorded
DATE: 05/03/2021
TIME: 3:39 PM
DEED BOOK: 8806
PAGE: 233 - 233
FILING FEES: $25.00
TRANSFER TAX: $550.00
PARTICIPANT ID: 0419150030
PT61: 069-2021-004324
RECORDED BY: CH
CLERK: Charles Baker, C.S.C
Hall County, GA

Return Recorded Document to:
Russell C Petersen, LLC
P.O. Box 6499
Gainesville, GA 30504

LIMITED WARRANTY DEED

STATE OF GEORGIA
COUNTY OF HALL

FILE #: **210540RT**

THIS INDENTURE made this **30th** day of **April, 2021,** between **ALAN W. LANCE and STEPHANIE KIMBERLY LANCE SPROULL** of the County of Hall and State of **Georgia**, as party or parties of the first part, hereinunder called Grantor, and **SHADOWSTONE PARTNERS, LLC** as party or parties of the second part, hereinafter called Grantee (the words "Grantor" and "Grantee" to include their respective heirs, successors and assigns where the context requires
or permits).

WITNESSETH that: Grantor, for and in consideration of the sum of TEN AND NO/100 DOLLARS ($10.00) and other good and valuable considerations in hand paid, at and before the sealing and delivery of these presents, the receipt whereof is hereby acknowledged, has granted, bargained, sold, aliened, conveyed and confirmed, and by these presents does grant, bargain, sell, alien, convey and confirm unto the said Grantee.

All that tract or parcel of land lying and being in Morgan GMD 385, Hall County, Georgia, being 80.98 acres more or less, and being more fully shown on a plat entitled "Survey for Gary K. Tanner Estate" Prepared by Chris M. Patton, Georgia Registered Land Surveyor No. 2647, which plat is recorded in Plat Slide 859, Page 70, Hall County, Georgia Records, which plat is by reference incorporated herein and made a part hereof.

This Deed is given subject to all easements and restrictions of record.

TO HAVE AND TO HOLD the said tract or parcel of land, together with all and singular the rights, members and appurtenances thereof, to the same being, belonging or in anywise appertaining, to the only proper use, benefit and behoof of the said Grantee, forever in **FEE SIMPLE.**

AND THE SAID Grantor will warrant and forever defend the right and title to the above described property unto the said Grantee against the claims of all persons by, through and under the above named grantor.

IN WITNESS WHEREOF, Grantor has hereunto set grantor's hand and seal this day and year first above written.

Signed, sealed and delivered in the presence of:

Witness

(Seal)
ALAN W. LANCE

Notary Public

(Seal)
STEPHANIE KIMBERLY LANCE SPROULL

RUSSELL PETERSEN
Notary Public, Georgia
Hall County
My Commission Expires
March 11, 2022

eFiled and eRecorded
DATE: 09/29/2021
TIME: 9:51 AM
DEED BOOK: 8944
PAGE: 321 - 324
FILING FEES: $25.00
TRANSFER TAX: $410.00
PARTICIPANT ID: 0419150030
PT61: 069-2021-009618
RECORDED BY: CH
CLERK: Charles Baker, C.S.C
Hall County, GA

RETURN TO:
211105RT
Russell C Petersen, LLC
P.O. Box 6499
GAINESVILLE, GA 30504

ADMINISTRATOR'S DEED

STATE OF GEORGIA
COUNTY OF HALL

THIS INDENTURE, made **September 23rd, 2021**, between **SUSAN R GIBSON, INDIVIDUALLY AND SUSAN R GIBSON AS ADMINISTRATOR OF THE ESTATE OF JERILYN KAY HYATT**, deceased, of the First Part (hereinafter called "grantor") and **TANNERS RIDGE, LLC**, of the State of Georgia and County of Hall, of the Second Part (hereinafter called "grantee"); the words "grantor" and "grantee" to include her respective heirs, successors and assigns where the context requires or permits.

W I T N E S S E T H:

That said grantor (acting under and by virtue of the power and authority contained in the Administration of the Estate of **JERILYN KAY HYATT**, the same having been duly processed with Letters of Administration having been issued September 8, **2020**, for Estate No. **E-20-336**), at and before the sealing and delivery of these presents, receipt whereof is hereby acknowledged, has granted, bargained, sold and conveyed, and by these presents does grant, bargain, sell and convey unto the said grantee:

SEE EXHIBIT "A" ATTACHED HERETO AND MADE A PART HEREOF

TO HAVE AND TO HOLD the said tract or parcel of land, with all and singular the rights, members and appurtenances thereof, to the same being, belonging, or in anywise appertaining, to the only proper use, benefit and behoof of the said grantee, **TANNERS RIDGE, LLC**,, forever, IN FEE SIMPLE: in as full and ample a manner as the same was held, possessed

and enjoyed, or might have been held, possessed and enjoyed, by the said deceased, **JERILYN KAY HYATT**, in his/her lifetime.

IN WITNESS WHEREOF, the grantor herein has hereunto set hand and seal, the day and year first above written.

SUSAN R GIBSON, AS ADMINISTRATOR AFORESAID

SUSAN R GIBSON, INDIVIDUALLY

Signed, sealed and delivered
in the presence of:

Unofficial Witness

Notary Public

RUSSELL PETERSEN
Notary Public, Georgia
Hall County
My Commission Expires
March 11, 2022

EXHIBIT "A"

AS TO TRACT ONE:

All that tract or parcel of land lying and being in Morgan Militia District 385 of Hall County, Georgia, consisting of 13.68 acres as shown by plat prepared by Jerrell S. Pless, Registered Surveyor, styled "Survey for Harry Hyatt" surveyed and dated September 1, 1972. Said plat being recorded in Plat Record Book 51, at page 24, of Hall County, Georgia Deed Records. Said plat is incorporated herein by reference thereto for a more complete description. The property conveyed herein is bounded on the North by W.J. Hope Estate; on the Northeast by Chicopee Mfg. Co.; on the South by lands of Gary Tanner; and on the Western boundary by other lands of Lee Gilleland.

LESS AND EXCEPT:

All that tract or parcel of land lying and being in Morgan Militia District 385 of Hall County, Georgia, consisting of 1.0 acre as shown by plat prepared by Jerrell S. Pless, Registered Surveyor, styled "Survey for Mrs. Geraldine Foster", surveyed and dated September 25, 1972. Said plat being recorded in Plat Record Book 51, Page 25, of Hall County, Georgia Deed Records. Said plat is incorporated herein by reference thereto for a more complete description.

LESS AND EXCEPT:

All that tract or parcel of land lying and being in Morgan Militia District 385 of Hall County, Georgia, consisting of 1.0 acre as shown by plat prepared by Jerrell S. Pless, Registered Surveyor, styled "Survey for Robert O. Woods" surveyed and dated September 25, 1972. Said plat being recorded in Plat Record Book 51, Page 294, of Hall County, Georgia Deed Records. Said plat is incorporated herein by reference thereto for a more complete description.

PARCEL ID: 15036D000002A

AS TO TRACT TWO:

All that tract or parcel of land lying and being in Morgan Militia District 385 of Hall County, Georgia, consisting of 1.00 acre as shown by plat prepared by Jerrell S. Pless, Registered Surveyor, styled "Survey for Mrs. Geraldine Foster", surveyed and dated September 25, 1972. Said plat being recorded in Plat Record Book 51, at page 25, of Hall County, Georgia Deed Records. Said plat is incorporated herein by reference thereto for a more complete description.

PARCEL ID: 15036D000002B

Continued....

Continued....

AS TO TRACT THREE:

All that tract or parcel of land lying and being in the Morgan District, GMD 385, Hall County, Georgia, being 0.2339 acres, more or less, bounded on the North by the lands of the Will Hope Estate, on the East by other property of Harry G. Hyatt, and on the West by other property of Lee Gilleland, and being more fully described on plat of survey by Roy A. Terrell, Registered Surveyor, dated January 21, 1976, and recorded in Plat Book 61, Page 158, Hall County Plat Records, which plat and the record thereof are incorporated herein by reference.

PARCEL ID: 15036D000002H

eFiled and eRecorded
DATE: 12/01/2020
TIME: 9:41 AM
DEED BOOK: 8658
PAGE: 143 - 145
FILING FEES: $25.00
TRANSFER TAX: $242.00
PARTICIPANT ID: 0419150030
PT61: 069-2020-009657
RECORDED BY: CH
CLERK: Charles Baker, C.S.C
Hall County, GA

201705B
Russell C Petersen, LLC
P.O. Box 6499
GAINESVILLE, GA 30504

LIMITED WARRANTY DEED

STATE OF GEORGIA
COUNTY OF HALL

THIS INDENTURE made **November 30th, 2020**, between **DON EDWARD UTES**, of the County of Hall, State of Georgia, as party or parties of the first part, hereinafter called Grantor, and **JAMES JOHNSON**, as party or parties of the second part, hereinafter called Grantee (the words "Grantor" and "Grantee" to include their respective heirs, successors and assigns where the context requires or permits).

W I T N E S S E T H that: Grantor, for and in consideration of the sum of TEN AND 00/100 ($10.00) Dollars and other good and valuable considerations in hand paid at and before the sealing and delivery of these presents, the receipt whereof is hereby acknowledged, has granted, bargained, sold, aliened, conveyed and confirmed, and by these presents does grant, bargain, sell, alien, convey and confirm unto the said Grantee, the following described property, together with all improvements located thereon, to wit:

SEE EXHIBIT "A" ATTACHED HERTO AND MADE A PART HEREOF BY REFERENCE.

TO HAVE AND TO HOLD the said tract or parcel of land, with all and singular the rights, members and appurtenances thereof, to the same being, belonging, or in anywise appertaining, to the only proper use, benefit and behoof of the said Grantee forever in **FEE SIMPLE**.

AND THE SAID Grantor will warrant and forever defend the right and title to the above described property unto the said Grantee against the claims of all persons by, through and under the above named grantor.

IN WITNESS WHEREOF, Grantor has hereunto set grantor's hand and seal this day and year first above written.

Signed, sealed and delivered in the presence of:

_____
Witness

_____(Seal)
DON EDWARD UTES

_____
Notary Public

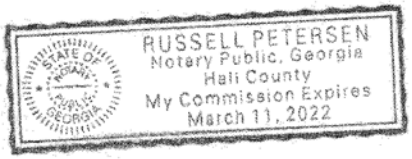


EXHIBIT "A"

All that tract or parcel of land lying and being in the Morgan District, GMD 385 of Hall County, Georgia, and being 1 acre, more or less, as is more fully shown and described in a plat of Robert O. Woods recorded in Plat Book 54, Page 298, Hall County, Georgia Records. Said plat being incorporated herein by reference thereto.

Grantor also grants to Grantees, their heirs, executors, and assigns, a nonexclusive easement for ingress and egress as set out in a grant of easement recorded in Deed Book 2543, Page 303 Georgia Deed Book records from Grady C. Fraser to Harry G. Hyatt.

Grantor also grants to Grantees, their heirs, their executors and assigns, a perpetual non exclusive easement 40 foot in width from the point where the present easement over the property of Grady C. Fraser intersects the Southeasterly property line of Harry G. Hyatt, thence along the southeasterly property line of Harry G. Hyatt in a Northeasterly direction parallel to the southeasterly property line of the property of Harry G. Hyatt as shown in a plat recorded Plat Book 51, Page 24, Hall County, Georgia to a point where the northeasterly property line of the property described herein would intersect the southeasterly property line of the property described in Plat Book 51, Page 24 if extended.

eFiled and eRecorded
DATE: 02/26/2025
TIME: 2:15 PM
DEED BOOK: 9613
PAGE: 91 - 92
FILING FEES: $25.00
TRANSFER TAX: $420.00
PT61: 069-2025-001190
RECORDED BY: NB
CLERK: Mark Pettitt
Hall County, GA

25016RT
Russell C Petersen, LLC
P.O. Box 6499
GAINESVILLE, GA 30504

LIMITED WARRANTY DEED

STATE OF GEORGIA
COUNTY OF HALL

THIS INDENTURE made **February 21st, 2025**, between **MELISSA LeELLEN BIONDI and JESSE JAMES BIONDI**, of the County of Hall, State of Georgia, as party or parties of the first part, hereinafter called Grantor, and **TANNERS RIDGE, LLC**, as party or parties of the second part, hereinafter called Grantee (the words "Grantor" and "Grantee" to include their respective heirs, successors and assigns where the context requires or permits).

W I T N E S S E T H that: Grantor, for and in consideration of the sum of TEN AND 00/100 ($10.00) Dollars and other good and valuable considerations in hand paid at and before the sealing and delivery of these presents, the receipt whereof is hereby acknowledged, has granted, bargained, sold, aliened, conveyed and confirmed, and by these presents does grant, bargain, sell, alien, convey and confirm unto the said Grantee, the following described property, together with all improvements located thereon, to wit:

All that tract or parcel of land lying and being in G.M.D. 385, Hall County, Georgia, containing 2.066 acres, more or less, as per survey for Robert A. Henson and Melisa A. Roland, prepared by Henry Bailey, G.R.L.S., dated January 18, 1988, and recorded in Plat Book 127, Page 3, Hall County, Georgia Records, said plat is incorporated herein and made a part of this description.

TO HAVE AND TO HOLD the said tract or parcel of land, with all and singular the rights, members and appurtenances thereof, to the same being, belonging, or in anywise appertaining, to the only proper use, benefit and behoof of the said Grantee forever in **FEE SIMPLE**.

AND THE SAID Grantor will warrant and forever defend the right and title to the above described property unto the said Grantee against the claims of all persons by, through and under the above named grantor.

IN WITNESS WHEREOF, Grantor has hereunto set grantor's hand and seal this day and year first above written.

Signed, sealed and delivered in the presence of:

Witness (Seal)

MELISSA LeELLEN BIONDI

Notary Public (Seal)

JESSE JAMES BIONDI

RUSSELL PETERSEN
Notary Public, Georgia
Hall County
My Commission Expires
March 11, 2026

(Seal)

(Seal)

REZONING LEGAL
TANNER ESTATE

ALL THAT TRACT OR PARCEL OF LAND LYING AND BEING IN G.M.D. 385 (MORGAN), HALL COUNTY, GEORGIA, AND BEING COMPRISED OF LANDS OF MULTIPLE OWNERS, INCLUDING BUT NOT LIMITED TO SHADOW STONE PARTNERS, LLC AND TANNERS RIDGE, LLC. SAID TRACT BEING DESCRIBED BY THE FOLLOWING METES AND BOUNDS DESCRIPTION:

BEGINNING AT A CONCRETE MONUMENT FOUND AT THE NORTHWESTERN CORNER OF PARCEL 15036 000013A, SAID POINT HAVING A GEORGIA STATE PLANE, NAD 83, WEST ZONE COORDINATE VALUE OF N: 1,536,497.72 AND E: 2,394,904.02;

THENCE, N 41° 17' 18" W FOR A DISTANCE OF 1503.37 FEET POINT;

THENCE, S 49° 23' 55" W FOR A DISTANCE OF 254.11 FEET POINT;

THENCE, S 53° 07' 48" W FOR A DISTANCE OF 137.81 FEET POINT;

THENCE, S 26° 33' 54" E FOR A DISTANCE OF 184.89 FEET POINT;

THENCE, S 75° 57' 50" W FOR A DISTANCE OF 113.64 FEET POINT;

THENCE, N 18° 26' 06" W FOR A DISTANCE OF 174.32 FEET POINT;

THENCE, N 45° 00' 00" W FOR A DISTANCE OF 77.96 FEET POINT;

THENCE, N 00° 00' 00" E FOR A DISTANCE OF 55.12 FEET POINT;

THENCE, N 22° 33' 17" W FOR A DISTANCE OF 359.29 FEET POINT;

THENCE, N 71° 33' 54" E FOR A DISTANCE OF 87.16 FEET POINT;

THENCE, N 63° 26' 06" E FOR A DISTANCE OF 61.63 FEET POINT;

THENCE, N 57° 36' 19" E FOR A DISTANCE OF 1339.58 FEET POINT;

THENCE, N 57° 31' 44" E FOR A DISTANCE OF 359.37 FEET POINT;

THENCE, S 33° 41' 24" E FOR A DISTANCE OF 198.75 FEET POINT;

THENCE, S 73° 16' 50" E FOR A DISTANCE OF 2015.63 FEET POINT;

THENCE, S 44° 56' 07" W FOR A DISTANCE OF 663.39 FEET POINT;

THENCE, S 00° 00' 00" W FOR A DISTANCE OF 192.94 FEET POINT;

THENCE, S 48° 41' 18" W FOR A DISTANCE OF 83.33 FEET POINT;

THENCE, S 30° 13' 36" W FOR A DISTANCE OF 46.05 FEET POINT;

THENCE, S 51° 32' 02" W FOR A DISTANCE OF 52.37 FEET POINT;

THENCE, S 77° 55' 46" W FOR A DISTANCE OF 24.40 FEET POINT;

THENCE, S 57° 05' 33" W FOR A DISTANCE OF 51.84 FEET POINT;

THENCE, S 56° 39' 18" W FOR A DISTANCE OF 37.83 FEET POINT;

THENCE, S 65° 07' 48" W FOR A DISTANCE OF 22.27 FEET POINT;

THENCE, S 50° 44' 37" W FOR A DISTANCE OF 61.27 FEET POINT;

THENCE, S 70° 54' 22" W FOR A DISTANCE OF 43.96 FEET POINT;

THENCE, S 03° 25' 52" W FOR A DISTANCE OF 44.45 FEET POINT;

THENCE, S 50° 53' 09" W FOR A DISTANCE OF 86.79 FEET POINT;

THENCE, S 75° 35' 21" W FOR A DISTANCE OF 27.65 FEET POINT;

THENCE, S 33° 21' 03" W FOR A DISTANCE OF 78.85 FEET POINT;

THENCE, S 51° 48' 28" W FOR A DISTANCE OF 71.90 FEET POINT;

THENCE, N 50° 38' 03" W FOR A DISTANCE OF 36.81 FEET POINT;

THENCE, S 69° 30' 49" W FOR A DISTANCE OF 41.53 FEET POINT;

THENCE, S 11° 36' 42" W FOR A DISTANCE OF 58.92 FEET POINT;

THENCE, S 49° 36' 36" W FOR A DISTANCE OF 85.00 FEET POINT;

THENCE, N 19° 33' 04" W FOR A DISTANCE OF 67.86 FEET POINT;

THENCE, S 85° 58' 00" W FOR A DISTANCE OF 71.97 FEET POINT;

THENCE, S 05° 47' 43" W FOR A DISTANCE OF 47.21 FEET POINT;

THENCE, S 72° 15' 24" W FOR A DISTANCE OF 18.30 FEET POINT;

THENCE, N 42° 42' 53" W FOR A DISTANCE OF 45.26 FEET POINT;

THENCE, S 40° 34' 50" W FOR A DISTANCE OF 35.19 FEET POINT;

THENCE, S 01° 01' 45" W FOR A DISTANCE OF 39.20 FEET POINT;

THENCE, S 49° 22' 24" W FOR A DISTANCE OF 42.30 FEET POINT;

THENCE, N 83° 42' 49" W FOR A DISTANCE OF 59.91 FEET POINT;

THENCE, N 51° 48' 30" W FOR A DISTANCE OF 40.46 FEET POINT;

THENCE, S 49° 37' 56" W FOR A DISTANCE OF 71.98 FEET POINT;

THENCE, N 52° 44' 36" W FOR A DISTANCE OF 71.56 FEET POINT;

THENCE, N 77° 46' 41" W FOR A DISTANCE OF 37.74 FEET POINT;

THENCE, S 56° 54' 59" W FOR A DISTANCE OF 109.36 FEET POINT;

THENCE, N 78° 54' 47" W FOR A DISTANCE OF 31.40 FEET POINT;

THENCE, S 48° 03' 26" W FOR A DISTANCE OF 56.99 FEET POINT;

THENCE, S 47° 37' 33" W FOR A DISTANCE OF 13.17 FEET POINT;

THENCE, S 27° 43' 32" E FOR A DISTANCE OF 29.19 FEET POINT;

THENCE, S 27° 43' 23" E FOR A DISTANCE OF 185.08 FEET POINT;

THENCE, S 27° 43' 23" E FOR A DISTANCE OF 121.40 FEET POINT;

THENCE, S 31° 38' 48" E FOR A DISTANCE OF 58.42 FEET POINT;

THENCE, S 15° 15' 48" E FOR A DISTANCE OF 55.61 FEET POINT;

THENCE, S 06° 58' 19" E FOR A DISTANCE OF 54.79 FEET POINT;

THENCE, S 10° 11' 59" E FOR A DISTANCE OF 58.50 FEET POINT;

THENCE, S 26° 39' 12" E FOR A DISTANCE OF 34.82 FEET POINT;

THENCE, S 21° 15' 41" E FOR A DISTANCE OF 41.37 FEET POINT;

THENCE, S 15° 51' 51" E FOR A DISTANCE OF 138.32 FEET POINT;

THENCE, S 26° 10' 30" E FOR A DISTANCE OF 43.34 FEET POINT;

THENCE, S 29° 05' 49" E FOR A DISTANCE OF 57.91 FEET POINT;

THENCE, S 35° 40' 23" E FOR A DISTANCE OF 69.33 FEET POINT;

THENCE, S 55° 37' 42" E FOR A DISTANCE OF 17.48 FEET POINT;

THENCE, S 23° 11' 59" E FOR A DISTANCE OF 120.53 FEET POINT;

THENCE, S 23° 11' 45" E FOR A DISTANCE OF 45.60 FEET POINT;

THENCE, S 23° 11' 41" E FOR A DISTANCE OF 0.22 FEET POINT;

THENCE, N 66° 57' 19" E FOR A DISTANCE OF 100.08 FEET POINT;

THENCE, N 66° 54' 19" E FOR A DISTANCE OF 108.32 FEET POINT;

THENCE, S 26° 36' 54" E FOR A DISTANCE OF 166.81 FEET POINT;

THENCE, S 71° 17' 32" W FOR A DISTANCE OF 118.91 FEET POINT;

THENCE, S 68° 48' 12" W FOR A DISTANCE OF 99.87 FEET POINT;

THENCE, S 67° 30' 00" W FOR A DISTANCE OF 99.85 FEET POINT;

THENCE, N 23° 05' 41" W FOR A DISTANCE OF 188.91 FEET POINT;

THENCE, S 61° 09' 05" W FOR A DISTANCE OF 100.00 FEET POINT;

THENCE, N 38° 20' 39" W FOR A DISTANCE OF 248.91 FEET POINT;

THENCE, N 43° 36' 37" W FOR A DISTANCE OF 91.84 FEET POINT;

THENCE, N 20° 53' 38" W FOR A DISTANCE OF 76.94 FEET POINT;

THENCE, N 71° 16' 00" W FOR A DISTANCE OF 27.15 FEET POINT;

THENCE, N 28° 46' 23" W FOR A DISTANCE OF 74.29 FEET POINT;

THENCE, N 44° 55' 53" W FOR A DISTANCE OF 82.82 FEET POINT;

THENCE, N 23° 41' 41" W FOR A DISTANCE OF 41.71 FEET POINT;

THENCE, N 39° 44' 28" W FOR A DISTANCE OF 57.01 FEET POINT;

THENCE, N 53° 45' 08" W FOR A DISTANCE OF 20.45 FEET POINT;

THENCE, N 34° 10' 23" W FOR A DISTANCE OF 46.08 FEET POINT;

THENCE, N 16° 09' 00" W FOR A DISTANCE OF 38.47 FEET POINT;

THENCE, N 55° 51' 39" W FOR A DISTANCE OF 62.26 FEET POINT;

THENCE, N 65° 17' 12" W FOR A DISTANCE OF 24.80 FEET POINT;

THENCE, N 31° 08' 03" W FOR A DISTANCE OF 85.78 FEET POINT;

THENCE, N 16° 28' 26" W FOR A DISTANCE OF 26.80 FEET POINT;

THENCE, N 51° 55' 39" W FOR A DISTANCE OF 37.64 FEET POINT;

THENCE, N 51° 55' 38" W FOR A DISTANCE OF 26.38 FEET POINT;

THENCE, N 51° 55' 45" W FOR A DISTANCE OF 1.82 FEET POINT;

THENCE, N 89° 06' 53" E FOR A DISTANCE OF 40.65 FEET POINT;

THENCE, N 13° 34' 22" W FOR A DISTANCE OF 14.72 FEET POINT;

THENCE, N 37° 53' 41" E FOR A DISTANCE OF 14.42 FEET POINT;

THENCE, N 68° 04' 06" E FOR A DISTANCE OF 35.67 FEET POINT;

THENCE, N 29° 27' 11" E FOR A DISTANCE OF 12.00 FEET POINT;

THENCE, N 41° 12' 02" W FOR A DISTANCE OF 21.80 FEET POINT;

THENCE, N 54° 35' 05" E FOR A DISTANCE OF 22.33 FEET POINT;

THENCE N 69° 52' 58" E A DISTANCE OF 20.15 FEET TO A POINT ;SAID POINTBEING THE TRUE **POINT OF BEGINNING.**

SAID TRACT CONTAINING 105.69 ACRES (4,600,709 SQUARE FEET) DATED AUGUST 28, 2025.

TRAFFIC IMPACT STUDY

FOR

THE VILLAGE AT TANNER ESTATES DEVELOPMENT

HALL COUNTY, GA

Prepared By:

SOUTHEASTERN ENGINEERING, INC.

2470 Sandy Plains Road
Marietta, GA 30066

September 18, 2026

TABLE OF CONTENTS

LIST OF TABLES 2
LIST OF FIGURES 2
APPENDICES 2
EXECUTIVE SUMMARY 3
INTRODUCTION 1
PROJECT DESCRIPTION 2
Study Network 2
EXISTING TRAFFIC CONDITIONS 3
Existing Traffic Volumes 3
Level of Service Methodology 4
Existing Conditions Levels of Service 5
FUTURE CONDITIONS – WITHOUT THE PROPOSED DEVELOPMENT (NO-BUILD) 5
Growth Rate 5
Future No-Build Traffic Volumes 8
Future No-Build Conditions Level of Service 8
PROPOSED DEVELOPMENT 8
Trip Generation 9
Trip Distribution and Assignment 10
FUTURE CONDITIONS- WITH THE PROPOSED DEVELOPMENT (BUILD) 10
Future Build Traffic Volumes 10
Future Build Level of Service 10
Level of Service Comparison 13
INTERSECTION IMPROVEMENT ALTERNATIVES 14
Auxiliary Lane Analysis 14
Intersection Control Evaluation 15
Operation Analysis with Alternatives 15
CONCLUSION AND RECOMMENDATIONS 16
APPENDICES 18

LIST OF TABLES

Table 1: Existing Traffic Volume (2026) 4
Table 2: Level of Service for Signalized and Unsignalized Intersections 4
Table 3: Level of Service and Delay for Existing Conditions (2026) 5
Table 4: GDOT Historical Growth Rate 6
Table 5: Growth Rate Based on Regional Economic Models, Inc's Projections 6
Table 6: Georgia Governor's Office of Planning and Budget Annual Population Estimates 6
Table 7: U.S. Census Bureau Annual Estimates of the Resident Population 6
Table 8: Level of Service and Delay for No-Build (2031) 8
Table 9: Proposed Site Trip Generation 10
Table 10: Level of Service and Delay for Build (2031) 13
Table 11: Level of Service Comparison Table 13
Table 12: Left-Turn Lane Requirements 14
Table 13: Right-Turn Lane Requirements 14
Table 14: Results for Auxiliary Lane Analysis 15
Table 15: Crash Data of 5-Years for SR 332 at Poplar Springs Church Road Intersection 15
Table 16: ICE Results for SR 332 at Poplar Springs Church Road Intersection 15
Table 17: LOS Comparison for Poplar Springs Church Road at Site Driveway 15

LIST OF FIGURES

Figure 1 Location Map 1
Figure 2 Aerial of Site Location 3
Figure 3 Existing Peak Hour Volumes 7
Figure 4 No-Build Peak Hour Volumes 9
Figure 5 Site-Generated Peak Hour Volumes 11
Figure 6 Build Peak Hour Volumes 12
Figure 7 Crash Diagram for SR 332 at Poplar Springs Church Road 16

APPENDICES

Appendix A: Site Plan
Appendix B: Background Traffic Data
Appendix C: Synchro & SIDRA Reports
Appendix D: Growth Rate Data
Appendix E: Trip Generation Report
Appendix F: ICE Analysis

EXECUTIVE SUMMARY

A proposed residential development of single-family detached homes, located in Hall County, GA will be built on undeveloped land of approximately 103.65 acres located north of Poplar Springs Church Road and east of SR 332. The development will include 318 single-family detached homes. The site will be accessed via a main driveway on Poplar Springs Church Road approximately 300 ft west of the Poplar Springs Church Road and Meadowood Court/Poplar Springs Drive intersection, and another emergency-only driveway will connect to the east end of Gilleland Extension. The full build-out of the proposed development is planned for 2031. This study analyzed the peak hour traffic operations and capacity analysis for the study intersections to determine if recommendations to the existing roadway network should be made to accommodate the new traffic.

This study analyzed the impacts the generated trips from the development are expected to have on the surrounding roadway network and study intersections. The study intersections are listed below:

1. SR 332/Poplar Springs Road at SR 13/Atlanta Highway
2. SR 332/Poplar Springs Road at Gilleland Circle
3. SR 332/Poplar Springs Road at Poplar Springs Church Road
4. Poplar Spring Church Road at Driveway
5. Poplar Spring Church Road at Calvary Church Road
6. Lee Land Road at Webb Girth Road

The ITE Trip Generation Manual, was referenced to estimate the trips generated by the residential development. The site is expected to generate 2,832 trips per day. The expected trips were added to the future background traffic volumes to analyze the delay and level of service at the study intersections in existing, no-build, and build conditions.

Under existing conditions, all intersections and approaches operate acceptably, except for the eastbound approach at the intersection of SR 13 and SR 332, which operates at LOS E during the AM peak.

Under future no-build conditions, the eastbound approach at SR 13 and SR 332 is expected to operate at LOS E during both peak hours, compared to LOS E only during the AM peak in the existing year. At SR 332 and Poplar Springs Church Road, the level of service is forecasted to decline from LOS B to LOS C in the AM peak and from LOS C to LOS D in the PM peak. The northbound approach of Calvary Church Road at Poplar Springs Church Road/Lee Land Road is expected to operate at LOS D during the AM peak, a decrease from LOS C. The southbound approach is projected to decrease to LOS C during both AM and PM peaks, down from the current LOS B. Overall, all intersections are expected to maintain service levels comparable to existing conditions.

In the build scenario, all intersections are expected to operate at service levels similar to the no-build scenario, except the intersection of SR 332 at Poplar Springs Church Road, which is expected to operate at an unacceptable LOS F during the PM peak hour.

To address the impact of the development on the roadway network and to establish appropriate intersection control for the development driveway, the following recommendations are provided for the study intersections based on the intersection operations analysis and Intersection Control Evaluation (ICE) analysis.

SR 332 at Poplar Springs Church Road

- Convert the intersection to a single-lane roundabout.

Poplar Springs Church Road at Site Driveway

- Site Driveway should be minor-street stop controlled
- Add an eastbound left turn auxiliary lane
- Add a westbound right turn auxiliary lane

Operational analysis indicates that the intersection of SR 332 and Poplar Springs Church Road is expected to operate at an unacceptable LOS during the PM peak hour under Build conditions. Therefore, improvements are needed to address deficiencies caused by the proposed development.

According to ICE evaluation criteria, a single-lane roundabout is the preferred alternative. However, physical constraints such as a cemetery in the southeast quadrant and nearby private driveways may make this option infeasible under this project's scope. As an alternative, operational analysis shows that adding a dedicated southbound left-turn lane on SR 332 would improve intersection operations to an acceptable LOS under Build conditions.

INTRODUCTION

Southeastern Engineering, Inc. conducted a traffic impact study for the proposed Village at Tanner Estates Residential Development, a single-family detached homes development in Hall County, GA. The development will be built on undeveloped land located to the east of SR 332/Poplar Springs Road and north of Poplar Springs Church Road. The development includes 318 single-family detached homes. The site will have two driveways: one new driveway on Poplar Springs Church Road and an emergency-only driveway connecting to Gilleland Circle E. The development build-out is planned for 2031. A location map of the area near the site is shown in **Figure 1**.

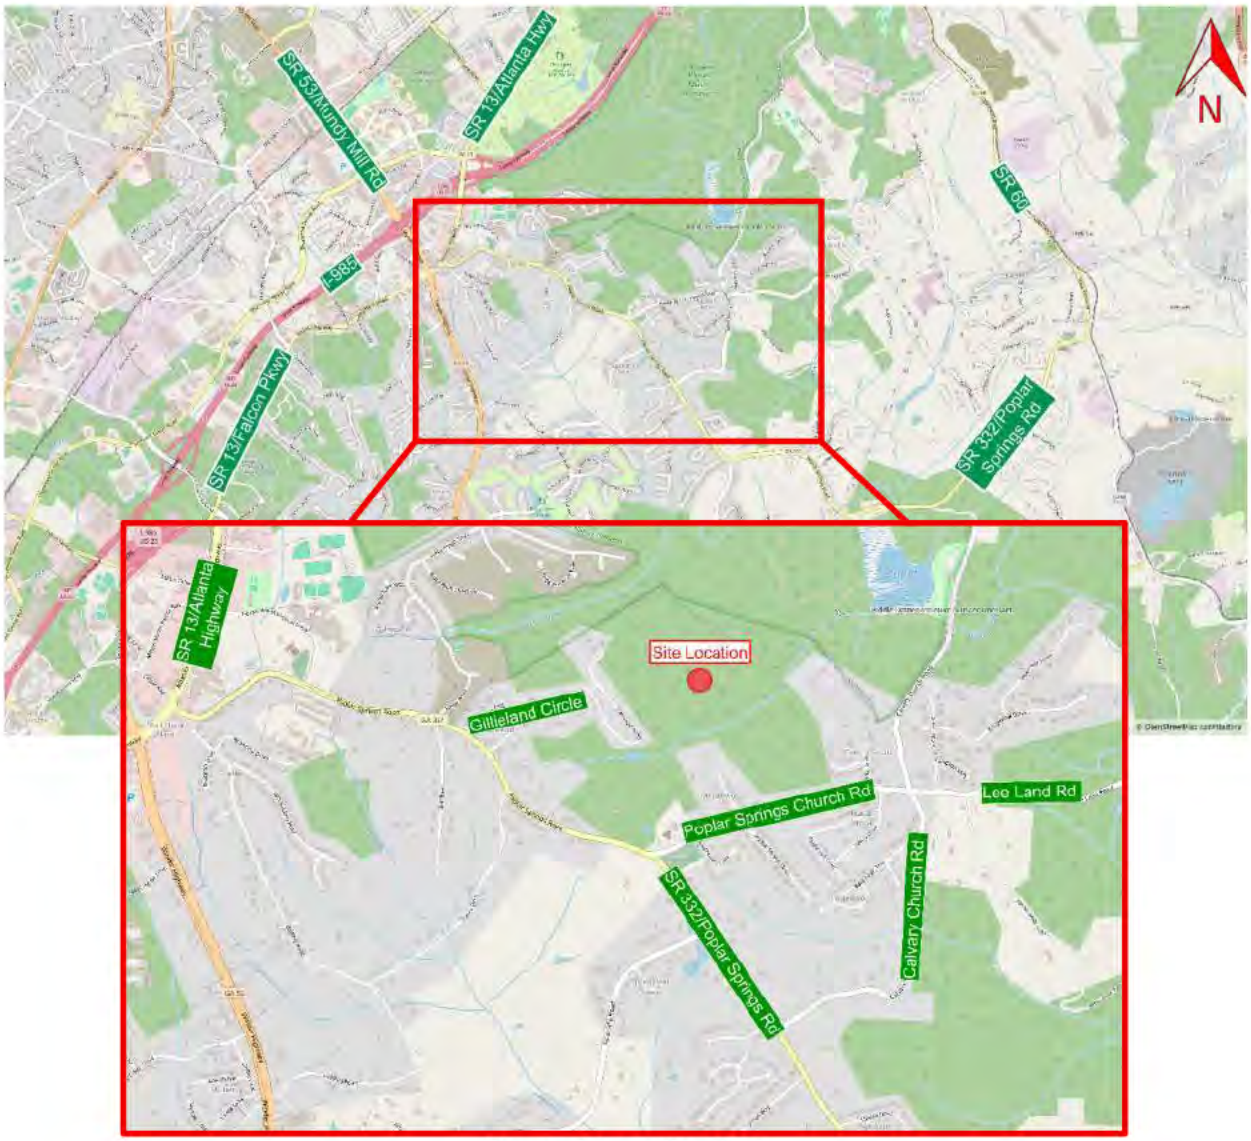


Figure 1 Location Map

This study will identify the potential impacts of the proposed development traffic on the surrounding roadway network. The study includes the existing and future peak hour traffic operations and capacity analysis for the surrounding roadway network and development driveway. As necessary, operational improvements will be identified and analyzed to mitigate the traffic impacts caused by the development. Based on the results of the analysis for the study intersections, recommendations will be made for intersection geometry and control method.

PROJECT DESCRIPTION

The development will be built on approximately 103.65 acres of undeveloped land to the north of Poplar Springs Church Road and east of SR 332/Poplar Springs Road in Hall County, Georgia. The development will consist of 318 single-family detached homes and will be accessed via a main driveway on Poplar Springs Church Road approximately 300 ft west of the Poplar Springs Church Road and Meadowood Court/Poplar Springs Drive intersection, and another emergency-only driveway will connect to the east end of Gilleland Extension. This study analyzes traffic impacts from the full build-out of the proposed development, planned for 2031. The site plan is attached in **Appendix A**.

Study Network

The traffic study analyzes traffic operations for the study intersections in the vicinity of the development. Capacity analysis and level of service evaluations of the study intersections were conducted for the existing, no-build, and build scenarios. The study intersections and their methods of control for this report are listed below:

1. SR 332/Poplar Springs Road at SR 13/Atlanta Highway – Traffic Signal
2. SR 332/Poplar Springs Road at Gilleland Circle – Minor-Street Stop-Control
3. SR 332/Poplar Springs Road at Poplar Springs Church Road – Minor-Street Stop-Control
4. Poplar Spring Church Road at Driveway – *New Intersection*
5. Poplar Spring Church Road at Calvary Church Road – Minor-Street Stop-Control
6. Lee Land Road at Webb Girth Road – Minor-Street Stop-Control

The roadway network adjacent to the development was examined for the existing roadway characteristics. An aerial of the study area is shown in **Figure 2.**

SR 332/Poplar Springs Road (SR 332)

SR 332 is a two-lane undivided facility with a posted speed limit of 35 mph and is classified by GDOT as a minor arterial. It connects to SR 13/Atlanta Highway to the west and to SR 60/Candler Road to the east. There is curb, gutter, and sidewalk present near the intersection of SR 332 and SR 13/Atlanta Highway.

SR 13/Atlanta Highway (SR 13)

SR 13 is a four-lane divided facility, in the study area, with a posted speed limit of 45 mph. It is classified by GDOT as a minor arterial. It connects to I-985 in the north and SR 53/Winder Highway in the south. Curb, gutter and sidewalk are present along SR 13 in the study area.

Poplar Spring Church Road

Poplar Springs Church Road is a two-lane undivided facility with a posted speed limit of 45 mph. It is classified by GDOT as a local road. No curb, gutter, or sidewalk are present in the study area. It connects to SR 332 in the west and changes to Lee Land Road in the east.

Lee Land Road

Lee Land Road is a two-lane undivided facility with a posted speed limit of 45 mph. It is classified by GDOT as a local road. No curb, gutter, or sidewalk is present in the study area. It connects to Poplar Springs Church Road to the west and Webb Girth Road to the east.

Webb Girth Road

Webb Girth Road is a two-lane undivided facility with a posted speed limit of 35 mph. It is classified by GDOT as a local road. No curb, gutter, or sidewalk is present in the study area. It connects to Lee Land Road in the north and Moore-Mills Road in the south.

Gilleland Circle

Gilleland Circle is a two-lane, undivided local road, as classified by GDOT, with a posted speed limit of 30 mph, and no curb, gutter, or sidewalk present within the study area. It is a loop road that connects to SR 332 at two points to the south; since both connection points are included as study intersections, they are characterized as Gilleland Circle E for the eastern intersection and Gilleland Circle W for the western intersection.

Calvary Church Road

Calvary Church Road is a two-lane undivided facility with a posted speed limit of 30 mph on the south leg approach and 45 mph on the north leg approach. It is classified by GDOT as a local road. No curb, gutter, or sidewalk is present in the study area. It connects to SR 332 in the south and SR 60/Candler Road in the north.



Figure 2 Aerial of Site Location

EXISTING TRAFFIC CONDITIONS

The traffic impact study analyzes the current traffic operations of the study network. Capacity analysis and level of service evaluations of the study intersections were conducted for the existing and future conditions with and without the proposed development to determine the impacts of the development traffic on the network.

Existing Traffic Volumes

Existing traffic volumes were collected on roadways near the development. Daily traffic volumes (48 hours) were collected on Wednesday, September 02, 2026 and Thursday, September 03, 2026 near the development and peak hour turning movement counts were collected on Wednesday, September 02, 2026 at the study intersections. For operational analysis, the global peak hours for the entire

study network were identified as 7:15-8:15 AM for the AM peak and 4:45-5:45 PM for the PM peak hour. Existing daily traffic volumes collected in the study area are summarized in **Table 1**, and detailed traffic counts are attached in **Appendix B**. The existing AM and PM peak hour turning movement volumes for the study area are shown in **Figure 3**.

Table 1: Existing Traffic Volume (2026)				
Location	Date	Volume		Total
		Northbound/Eastbound	Southbound/Westbound	
Poplar Springs Church Road east of Southcourt Lane	09/02/2026	2,254	2,419	4,673
	09/03/2026	2,386	2,482	4,868
Gilleland Circle E north of Poplar Springs Road	09/02/2026	266	268	534
	09/03/2026	265	274	539
Gilleland Circle W north of Poplar Springs Road	09/02/2026	21	23	44
	09/03/2026	28	19	47
SR 332 east of SR 13	09/02/2026	7,739	7,063	14,802
	09/03/2026	8,010	7,266	15,276

Level of Service Methodology

Intersection capacity analyses were performed using the methodology outlined in the *Highway Capacity Manual, 7th Edition* (HCM). This methodology is the industry standard for the evaluation of intersection capacity and delay. To facilitate the analysis, computer software Synchro 12 and SIDRA 9.2 were used. Both software programs conform to the HCM methodology.

An analysis of peak hour traffic conditions was performed to determine the level of service (LOS) at the study intersections. LOS for an intersection is based on vehicular delay at the intersection and is a typical measure of effectiveness used to evaluate intersection operations. The HCM provides ranges of delay for each LOS definition, spanning from very minimal delays (LOS A) to high delays (LOS F). LOS F is generally considered unacceptable for most drivers.

For unsignalized intersections, where a stop sign controls side streets or minor streets, the criterion for evaluating traffic operations is the LOS for the controlled turning movements at the intersection. Methodology from the HCM to determine the delay and LOS for these turning movements is based on input data including intersection geometry, lane configuration, and turning movement volumes.

For the signalized intersections, LOS is based on input data including intersection geometry, lane configuration, turning movement volumes, and traffic signal timing.

Table 2 below indicates the relationship between delay and LOS for signalized and unsignalized intersections, respectively.

Table 2: Level of Service for Signalized and Unsignalized Intersections		
Level of Service	Control Delay Per Vehicle (sec)	
	Signalized Intersection	Unsignalized Intersection
A	≤10	≤10
B	>10 and ≤20	>10 and ≤15
C	>20 and ≤35	>15 and ≤25
D	>35 and ≤55	>25 and ≤35
E	>55 and ≤80	>35 and ≤50
F	>80	>50

Existing Conditions Levels of Service

The existing geometric configuration, intersection controls, and signal timings per GDOT's Automated Traffic Signal Performance Measures (ATSPM) were used to analyze the intersections for the existing conditions operational analysis. All intersections are operating acceptably under existing conditions. However, the eastbound approach of SR 13 at SR 332 is operating at LOS E during the AM peak hour. The results of the existing intersection operational analysis are summarized in **Table 3** and detailed Synchro reports are attached in **Appendix C**.

Table 3: Level of Service and Delay for Existing Conditions (2026)

Intersection	Control	Approach	Delay (LOS)	
			AM	PM
SR 13 at SR 332	Traffic Signal	Eastbound	56.5 (E)	51.9 (D)
		Westbound	37.3 (D)	32.7 (C)
		Northbound	36.1 (D)	30.6 (C)
		Southbound	22.8 (C)	19.5 (B)
		Overall	**34.0 (C)**	**27.4 (C)**
SR 332 at Gilleland Cir W	Minor-Street Stop-Control	Southbound	16.3 (C)	18.3 (C)
SR 332 at Gilleland Cir E	Minor-Street Stop-Control	Southbound	16.8 (C)	16.9 (C)
SR 332 at Poplar Springs Church Rd	Minor-Street Stop-Control	Westbound	14.1 (B)	21.3 (C)
Poplar Springs Church Rd/Lee Land Rd at Calvary Church Rd	Minor-Street Stop-Control	Northbound	22.3 (C)	12.6 (B)
		Southbound	15.5 (B)	14.1 (B)
Lee Land Rd at Webb Girth Rd	Minor-Street Stop-Control	Northbound	8.9 (A)	9.3 (A)

FUTURE CONDITIONS – WITHOUT THE PROPOSED DEVELOPMENT (NO-BUILD)

The impact of the proposed development on the roadway network was analyzed and evaluated in the future year (2031) without the proposed development (No-Build) to compare the future conditions with the proposed fully constructed development (Build).

Growth Rate

The impact of the proposed development on the roadway network was analyzed and evaluated in the future year (2031) without the proposed development (No-Build) to compare the future conditions with the proposed fully constructed development (Build). The growth rate for the study area was calculated using different sources, including the annual volume statistics from GDOT's Traffic Analysis & Data Application (TADA), employment and population projections for the county from Regional Economic Models, Inc. (REMI), population projections for the county from the Governor's Office of Planning and Budget (OPB), and county census data from the US Census Bureau. Data and calculations from the sources are attached in **Appendix D**.

TADA traffic volume data between March 2020 and July 2022 has been excluded from the growth rate calculations due to COVID-19 impacts. As a result, the latest count data available before 2020 was used to calculate the 5-year growth rate. The growth rate calculated using the GDOT's Historical traffic data is summarized in **Table 4**.

Table 4: GDOT Historical Growth Rate				
Station ID	Location	5-Year	10-Year	15-Year
139-0176	SR 13 west of SR 332	-	1.2%	0.2%
139-0178	SR 332 south of E Reed Road	-	4.1%	2.6%
139-0394	SR 332 south of SR 13	-	3.0%	2.3%
5-,10- and 15-Year Average		**-**	**2.8%**	**1.7%**
Average Growth Rate		**2.2%**		

Population and employment projections from REMI were utilized in determining growth rates for the county. This data was used to calculate the growth rate for build year 2031. **Table 5** summarizes the growth rate calculated using REMI's projections.

Table 5: Growth Rate Based on Regional Economic Models, Inc's Projections	
Projection Type	2026-2031
Employment Projection	**0.6%**
Population Projection	**0.9%**

The population projection data for the county was obtained from the Georgia Governor's OPB. This data was used to calculate the growth rate for build year 2031. Growth rate calculated using projections from OPB are summarized in **Table 6**.


Table 6: Georgia Governor's Office of Planning and Budget Annual Population Estimates		
Year	County Population	Growth Rate
2026	230,125	
2031	246,423	**1.4%**

Census data from the U.S. Census Bureau was used to calculate a growth rate for the county. Growth rate calculated using the U.S. Census Bureau data is shown **Table 7**.


Table 7: U.S. Census Bureau Annual Estimates of the Resident Population			
Geographic Area	2010 Census	2020 Census	2010 to 2020 Growth Rate
Hall County	179,684	203,136	**1.2%**


The growth rate used to calculate the project's future volumes was obtained by averaging the growth rates from different sources for an overall project growth rate of 1.3%.


JURISDICTION	PROJECT NUMBER	SHEET NO.	TOTAL SHEETS
HALL COUNTY	1193-26-121		

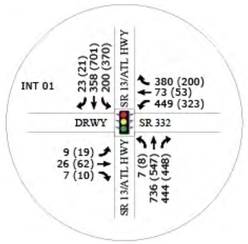




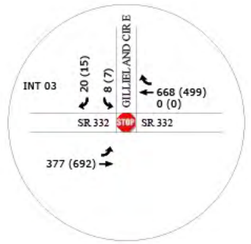

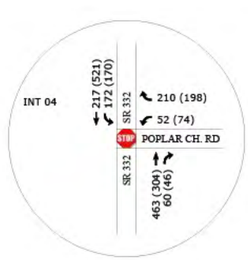

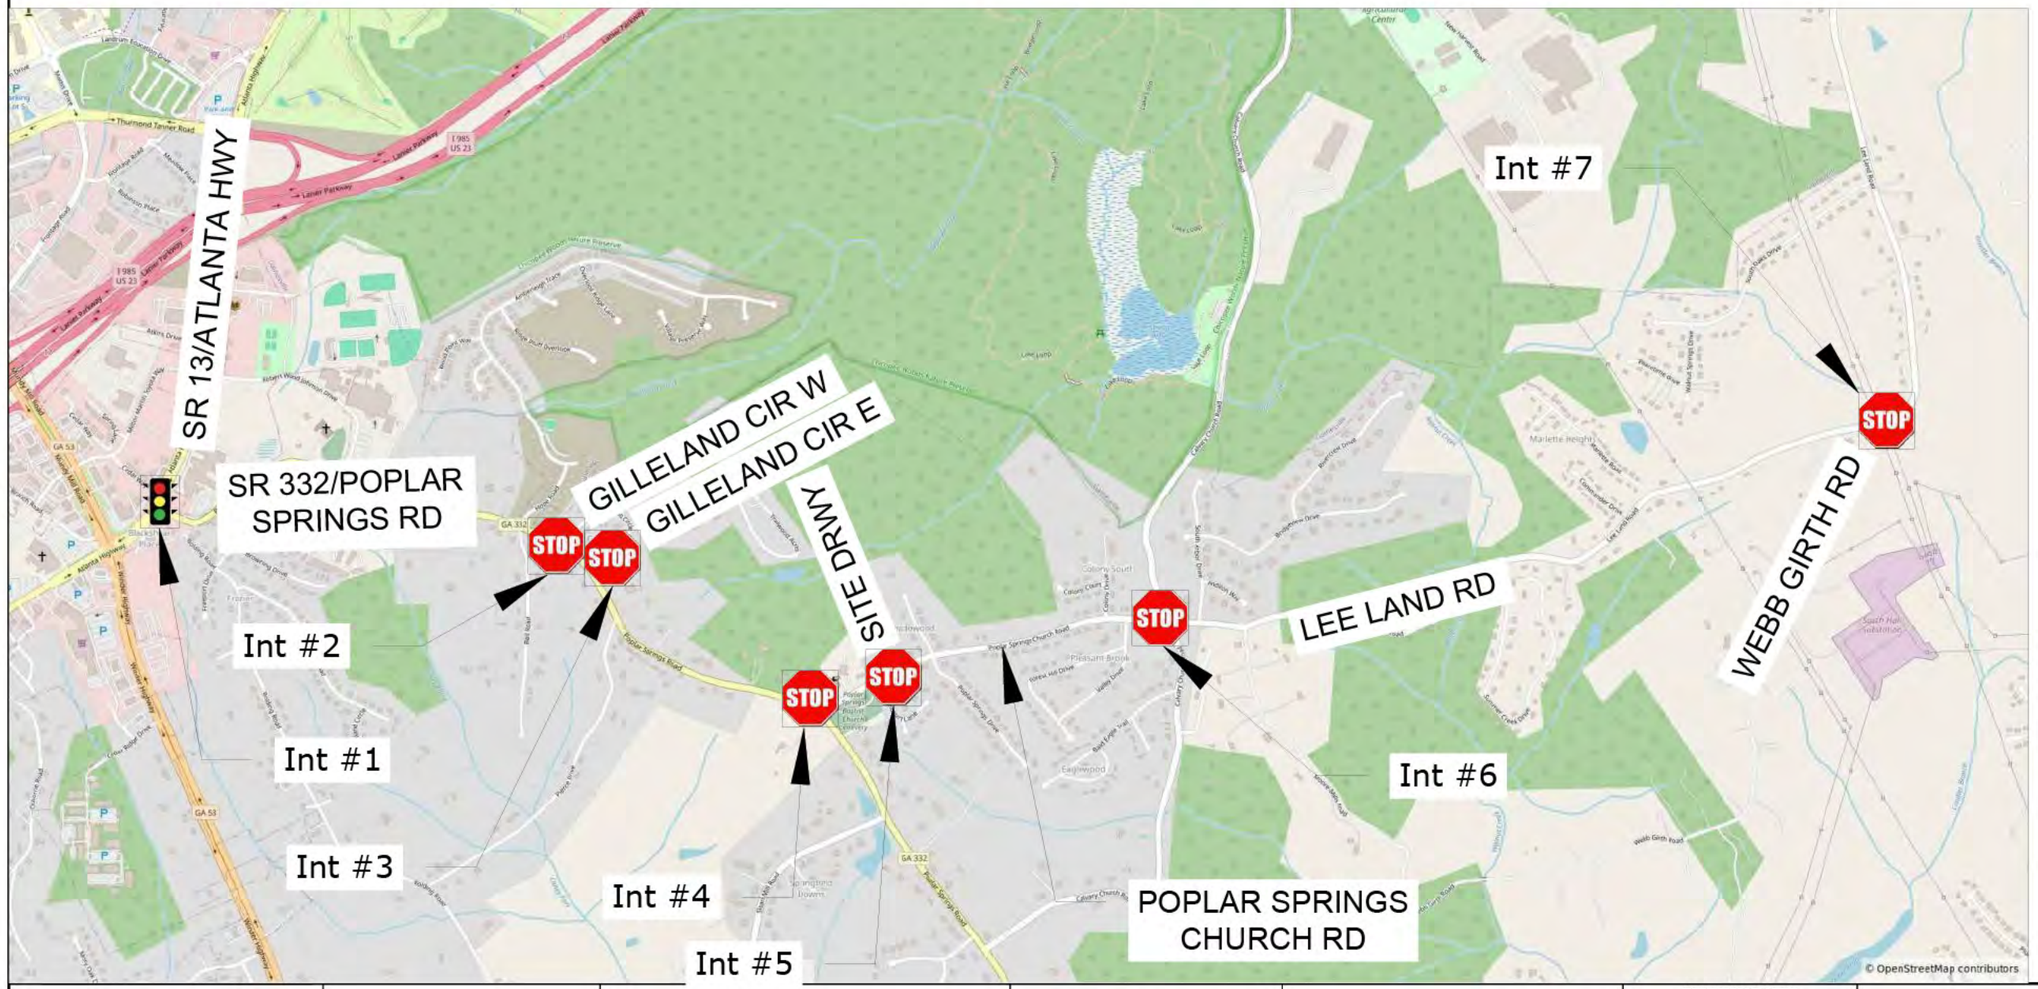

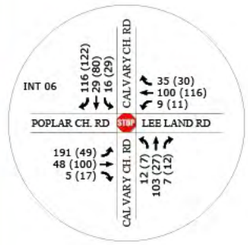



DRAWING NAME: I:\1455 Tahji Development\1455-26-117 Mt. Moriah Villages Traffic Study\Traffic\DWG\Figures.dwg
PLOT DATE - TIME: Sep. 17, 2026 - 5:27 PM
PRINTED BY: NIKHIL CHOUDHARI

FIGURE 3

SOUTHEASTERN ENGINEERING, INC.
2470 Sandy Plains Road
Marietta, Georgia 30066
tel: 770-321-3936
www.seengineering.com

EXISTING PEAK HOUR VOLUMES

REVISION DATES

DATE:

VILLAGE AT TANNER ESTATES TRAFFIC STUDY

Future No-Build Traffic Volumes

The future background volumes for the 2031 were calculated by applying the annual exponential growth rate over five years to the existing 2026 background volumes. Future 2031 background volumes are shown in **Figure 4**.

Future No-Build Conditions Level of Service

A future no-build (2031) operational analysis was completed for the study network using the current geometric configuration and intersection controls. The eastbound approach at the intersection of SR 13 at SR 332, is expected to operate at LOS E during both peak hours compared to just the AM peak in the existing year. At SR 332 and Poplar Springs Church Road, the level of service declines from LOS B to LOS C in the AM peak and from LOS C to LOS D in the PM peak. The northbound approach of Calvary Church Road at Poplar Springs Church Road/Lee Land Road is projected to operate at LOS D during the AM peak, compared to LOS C in the existing year. Similarly, the southbound approach of Calvary Church Road at Poplar Springs Church Road/Lee Land Road is expected to decrease to LOS C during both AM and PM peak hours compared to LOS B in the existing year. Overall, all intersections are projected to continue operating at similar service levels, consistent with existing conditions. The results of the intersection operational analysis are summarized in **Table 8** and detailed Synchro reports are attached in **Appendix C**.


Table 8: Level of Service and Delay for No-Build (2031)

Intersection	Control	Approach	Delay (LOS)	
			AM	PM
SR 13 at SR 332	Traffic Signal	Eastbound	62.0 (E)	58.7 (E)
		Westbound	43.5 (D)	38.0 (D)
		Northbound	43.8 (D)	35.4 (D)
		Southbound	26.5 (C)	22.5 (C)
		Overall	**40.3 (D)**	**31.6 (C)**
SR 332 at Gilleland Cir W	Minor-Street Stop-Control	Southbound	17.3 (C)	19.7 (C)
SR 332 at Gilleland Cir E	Minor-Street Stop-Control	Southbound	18.2 (C)	18.0 (C)
SR 332 at Poplar Springs Church Rd	Minor-Street Stop-Control	Westbound	15.5 (C)	32.0 (D)
Poplar Springs Church Rd/Lee Land Rd at Calvary Church Rd	Minor-Street Stop-Control	Northbound	25.6 (D)	13.0 (B)
		Southbound	15.9 (C)	15.1 (C)
Lee Land Rd at Webb Girth Rd	Minor-Street Stop-Control	Northbound	9.0 (A)	9.4 (A)


PROPOSED DEVELOPMENT

The proposed residential development will be constructed on approximately 103.65 acres of undeveloped land located to the north of Poplar Springs Church Road and east of SR 332 in Hall County, Georgia. The development will consist of 318 single-family detached homes. There will be two driveways to access the development; a primary Site Driveway on Poplar Springs Church Road approximately 300 ft west of the Poplar Springs Church Road and Meadowood Court/Poplar Springs Drive intersection, and another emergency-only driveway will connect to the east end of Gilleland Extension. This study evaluates the potential traffic impacts associated with the full build-out of the proposed development, which is anticipated to occur by the year 2031.


JURISDICTION	PROJECT NUMBER	SHEET NO.	TOTAL SHEETS
HALL COUNTY	1193-26-121		

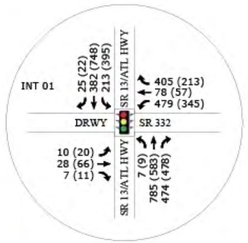



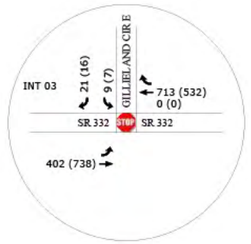



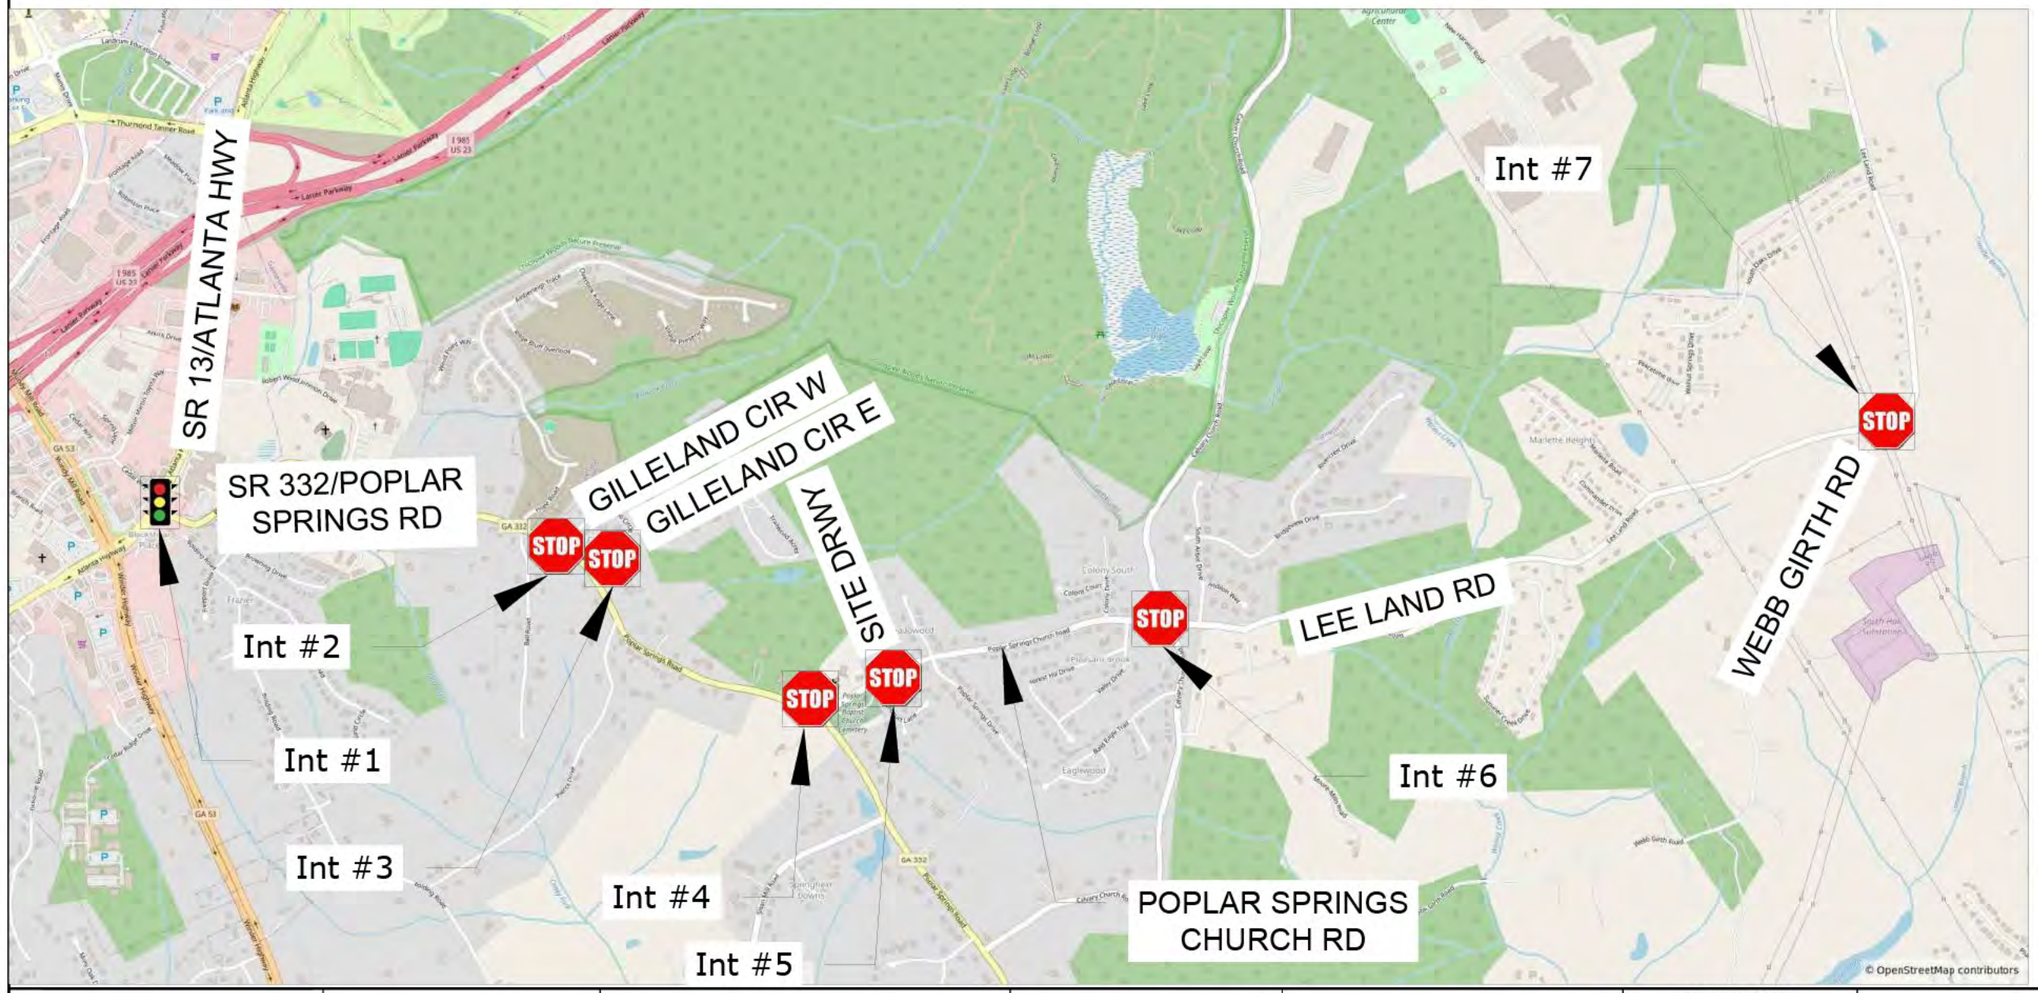





DRAWING NAME: I:\1455 Tejli Development\1455-26-117 Mt. Moriah Villages Traffic\Study\Traffic\DWG\Figures.dwg
PLOT DATE - TIME:Sep. 17, 2026 - 5:27 PM
PRINTED BY: NIKHIL CHOUDHARI

FIGURE 4

SOUTHEASTERN ENGINEERING, INC.
2470 Sandy Plains Road
Marietta, Georgia 30066
tel: 770-321-3926
www.seengineering.com

NO-BUILD PEAK HOUR VOLUMES

REVISION DATES

DATE:

VILLAGE AT TANNER ESTATES TRAFFIC STUDY

Trip Generation

The number of trips expected to be generated from the development was estimated based on the method defined in the Institute of Transportation Engineers (ITE) Trip Generation Manual, 12th Edition. The site is expected to generate 2,832 trips per day. Based on land use, pass-by trip reductions and internal trip captures are not expected for this development. The trip generation for the proposed development is summarized in **Table 9**, and the trip generation reports are attached in **Appendix E**.

Table 9: Proposed Site Trip Generation

Land Use (ITE Code)	Unit of Measure	Daily Traffic			AM Peak Hour			PM Peak Hour		
		Enter	Exit	Total	Enter	Exit	Total	Enter	Exit	Total
Single-family Detached Housing (210)	318 Units	1,416	1,416	2,832	59	160	219	173	106	279

Trip Distribution and Assignment

The trips expected to be generated from the proposed development were distributed on the roadway network in the study area. The proposed distribution is based on historical counts and observed traffic patterns in the area. Trips generated by the development assigned to the study network are shown in **Figure 5**.

FUTURE CONDITIONS- WITH THE PROPOSED DEVELOPMENT (BUILD)

To assess the traffic impact of the development, the site-generated trips were added to the future background traffic, and the combined volumes were analyzed.

Future Build Traffic Volumes


The future build analysis was conducted to determine any impacts to the study intersections resulting from trips from the full build-out of the development. The site-generated trips assigned to the adjacent roadway network were added to the background traffic volumes and are shown in **Figure 6**.


Future Build Level of Service


The level of service criteria discussed in the previous sections were applied to the study intersections to evaluate the impacts of 2031 background traffic combined with total site-generated traffic from the proposed development at full build-out. This future build operational analysis assumed that existing geometric configurations, intersection control, and signal timings remain unchanged.

Under build conditions, the intersection of SR 332 at Poplar Springs Church Road is expected to operate unacceptably (LOS F) during the PM peak hour. All remaining intersections are expected to operate at same levels of service, though with increased delay. The eastbound approach at the intersection of SR 13 at SR 332 is expected to operate at LOS E during the AM and PM peak hour. Development traffic is expected to increase delay at this approach by 15 seconds during the PM peak hour, affecting approximately 3% of total traffic entering the intersection. The remaining 97% of traffic at this intersection is expected to continue operating at an acceptable level of service during the PM peak hour. The results of the intersection capacity analysis are summarized in **Table 10**, and detailed Synchro reports are attached in **Appendix C**.

JURISDICTION	PROJECT NUMBER	SHEET NO.	TOTAL SHEETS
HALL COUNTY	1193-26-121		

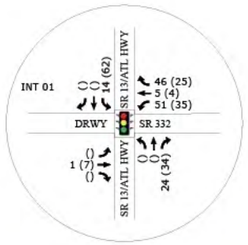


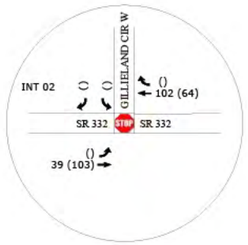

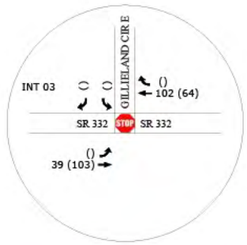





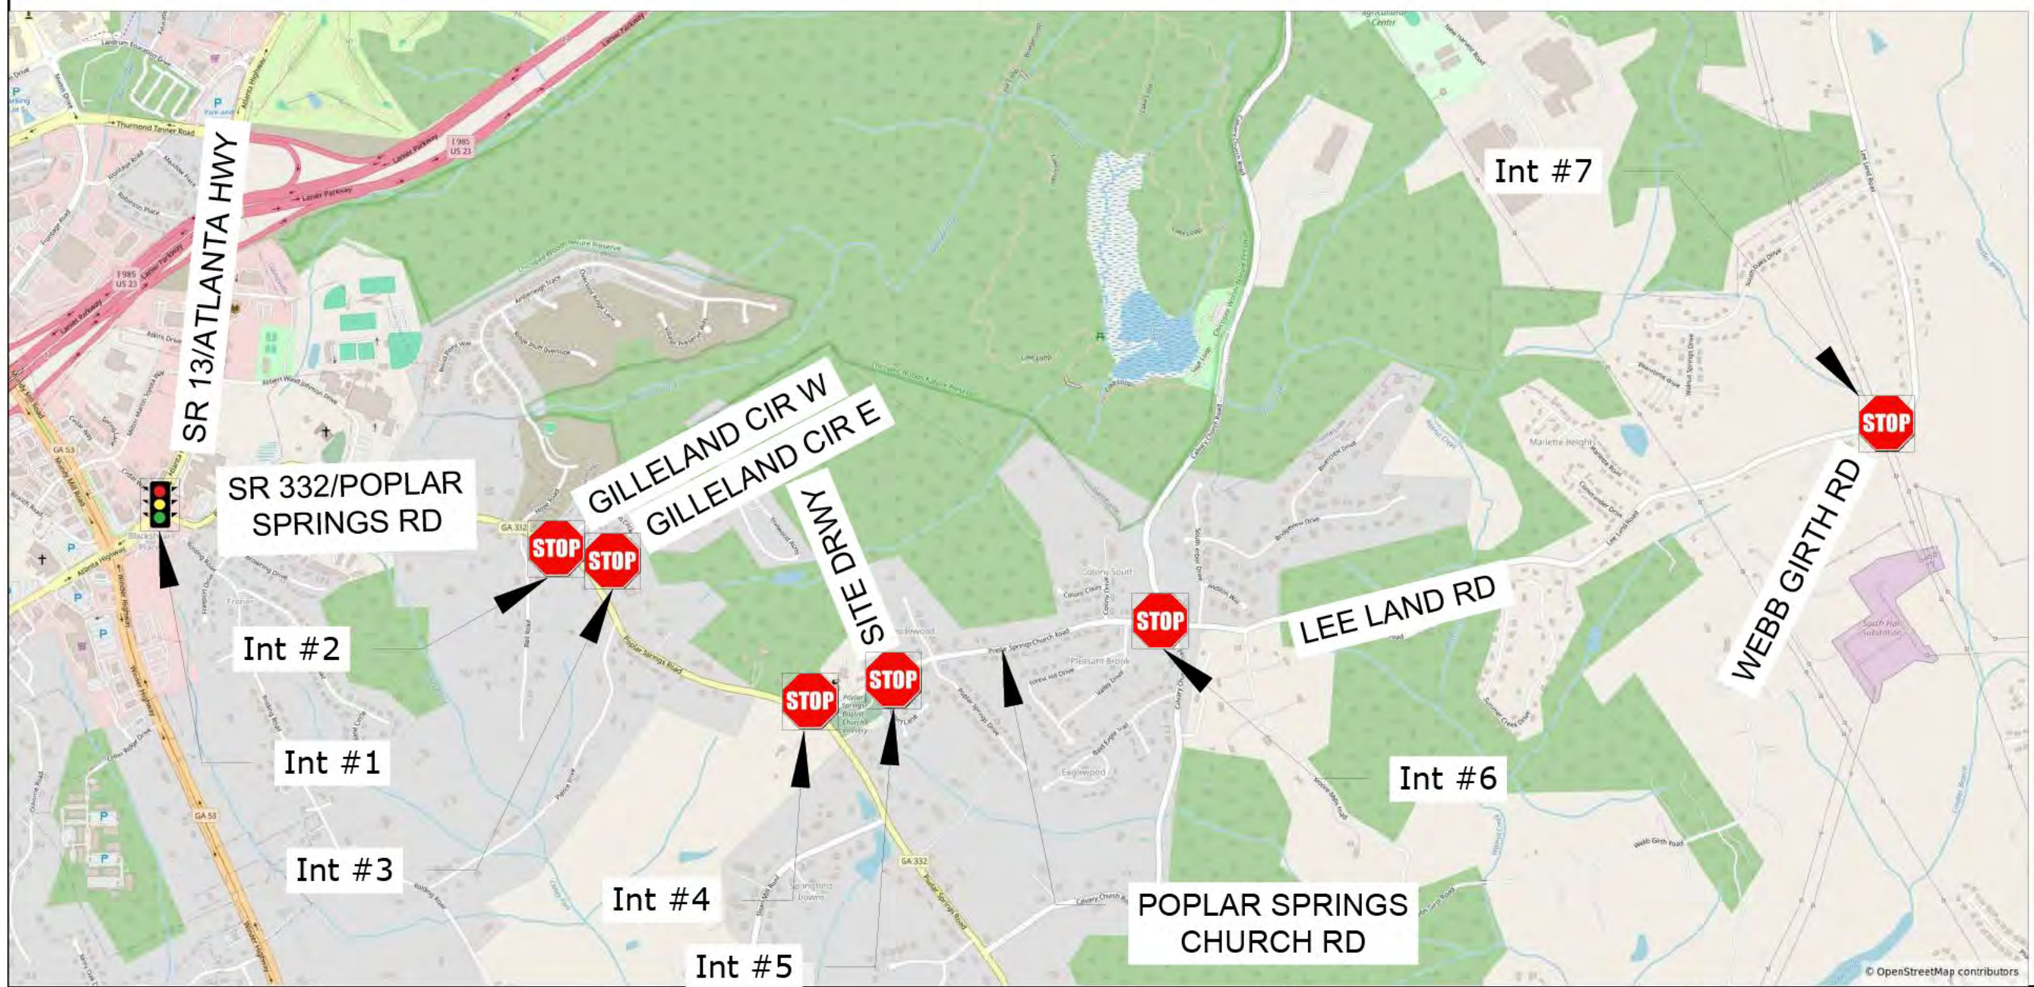





DRAWING NAME: I:\1455 Taji Development\1455-26-117 Mt. Moriah Villages Traffic Study\Traffic\DWG\Figures.dwg
PLOT DATE - TIME:Sep. 17, 2026 - 5:43 PM
PRINTED BY: NIKHIL CHOUDHARI

FIGURE 5

SOUTHEASTERN ENGINEERING, INC.
2470 Sandy Plains Road
Marietta, Georgia 30066
tel: 770-321-3936
www.seengineering.com


SITE GENERATED
PEAK HOUR VOLUMES

REVISION DATES

DATE:


VILLAGE AT TANNER ESTATES
TRAFFIC STUDY

JURISDICTION	PROJECT NUMBER	SHEET NO.	TOTAL SHEETS
HALL COUNTY	1193-26-121		

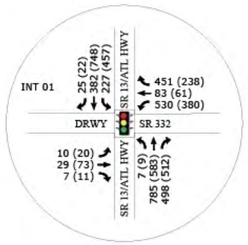






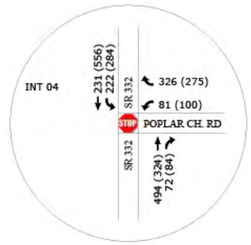



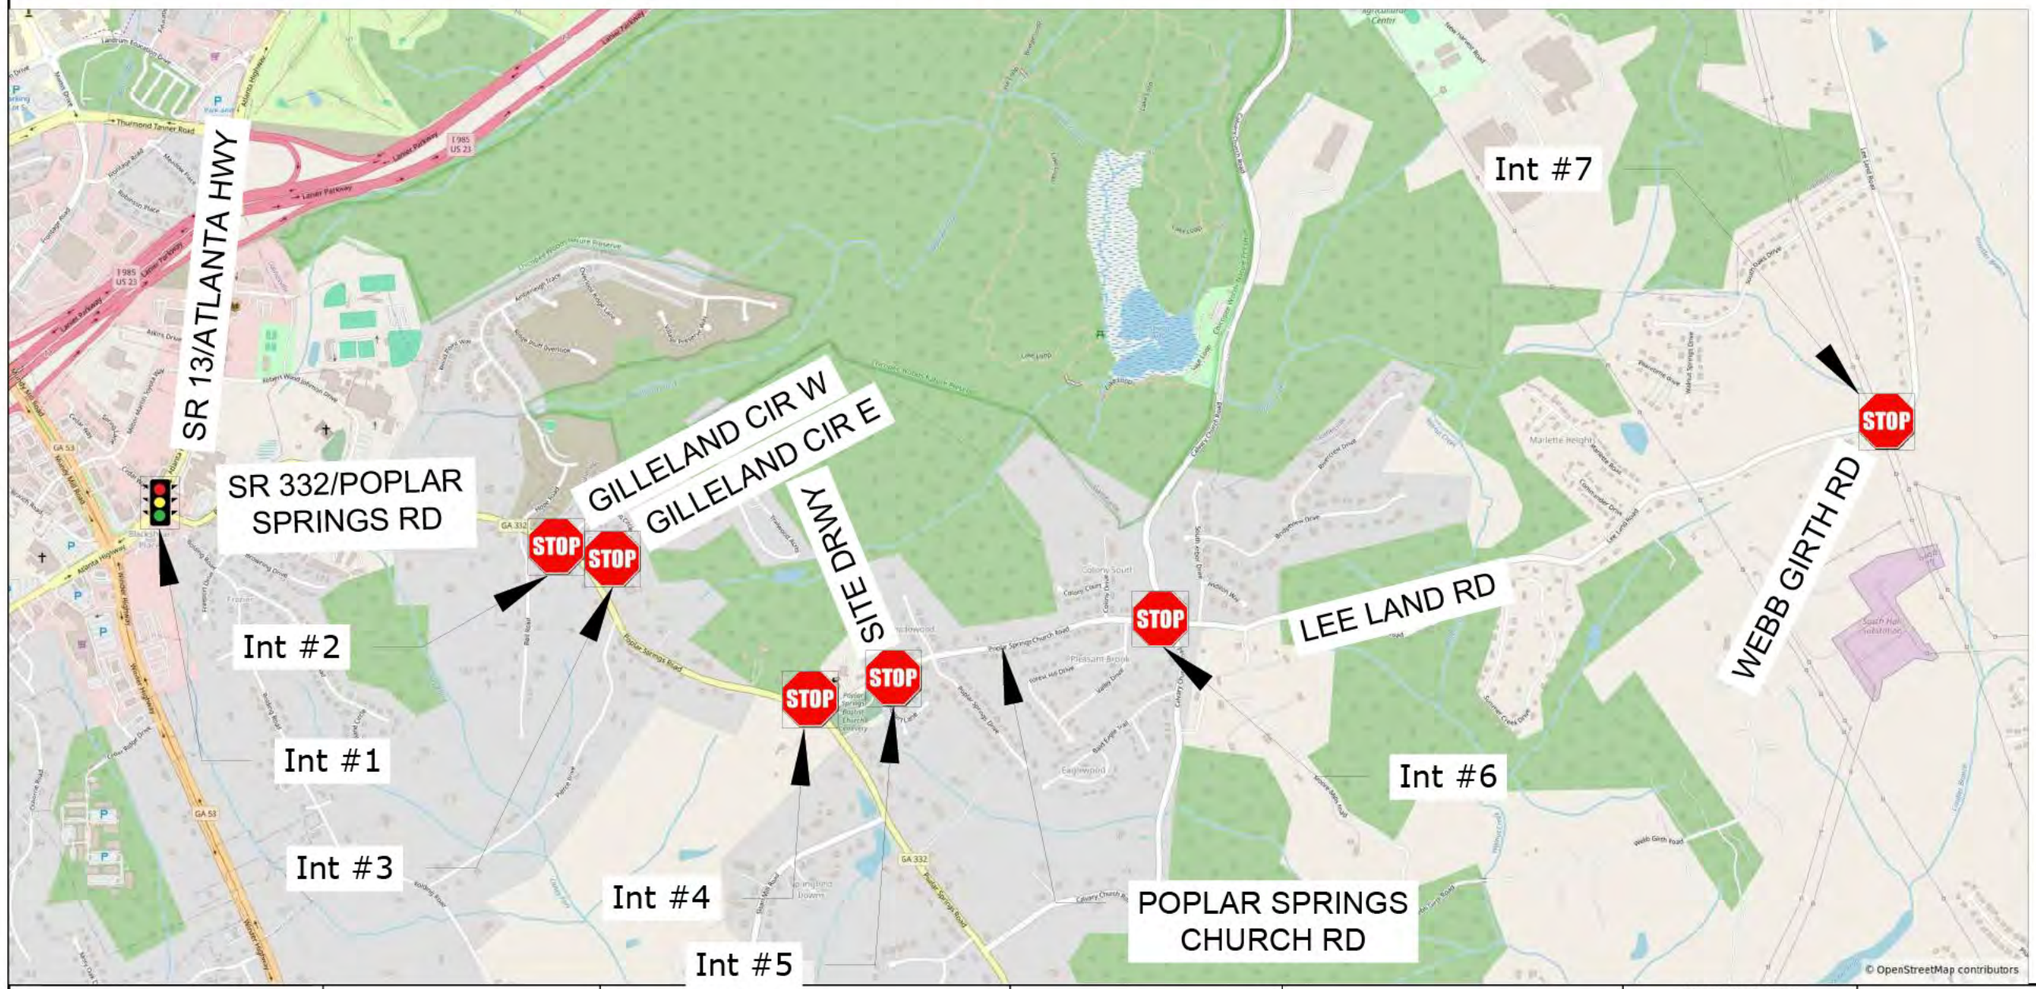





DRAWING NAME: I:\1455 Taji Development\1455-26-117 Mt. Moriah Villages Traffic Study\Traffic\DWG\Figures.dwg
PLOT DATE - TIME:Sep. 17, 2026 - 5:43 PM
PRINTED BY: NIKHIL CHOUDHARI

FIGURE 6

SOUTHEASTERN ENGINEERING, INC.
2470 Sandy Plains Road
Marietta, Georgia 30066
tel: 770-321-3936
www.seengineering.com

BUILD PEAK HOUR VOLUMES

REVISION DATES

DATE:

VILLAGE AT TANNER ESTATES TRAFFIC STUDY

Table 10: Level of Service and Delay for Build (2031)				
Intersection	Control	Approach	Delay (LOS)	
			AM	PM
SR 13 at SR 332	Traffic Signal	Eastbound	65.3 (E)	73.6 (E)
		Westbound	54.0 (D)	51.4 (D)
		Northbound	54.2 (D)	49.5 (D)
		Southbound	30.1 (C)	31.8 (C)
		Overall	**49.3 (D)**	**43.7 (D)**
SR 332 at Gilleland Cir W	Minor-Street Stop-Control	Southbound	19.8 (C)	23.1 (C)
SR 332 at Gilleland Cir E	Minor-Street Stop-Control	Southbound	21.1 (C)	21.0 (C)
SR 332 at Poplar Springs Church Rd	Minor-Street Stop-Control	Westbound	25.1 (D)	**>300.0 (F)**
Poplar Springs Church Rd at Site Driveway	Minor-Street Stop-Control	Southbound	12.4 (B)	13.1 (B)
Poplar Springs Church Rd/Lee Land Rd at Calvary Church Rd	Minor-Street Stop-Control	Northbound	30.4 (D)	13.8 (B)
		Southbound	17.5 (C)	16.6 (C)
Lee Land Rd at Webb Girth Rd	Minor-Street Stop-Control	Northbound	9.0 (A)	9.5 (A)

Level of Service Comparison

The results of the intersection capacity analysis for the no-build and build conditions are compared in **Table 11.** Under build conditions, the intersection of SR 332 at Poplar Springs Church Road is projected to decline LOS F during the PM peak hour and LOS D during the AM peak hour. At the intersection of SR 13 and SR 332, the overall LOS will decrease LOS D during the PM peak hour, with the eastbound approach operating at LOS E. However, the development traffic increases the eastbound delay by 15 seconds and it affects just 3% of total intersection traffic during the PM peak. Because of the low volume from the eastbound approach and the overall intersection having an acceptable LOS, no traffic mitigation is recommended for the intersection of SR 13 and SR 332.

Table 11: Level of Service Comparison Table						
Intersection	Control	Approach	No-Build – Delay (LOS)		Build – Delay (LOS)	
			AM	PM	AM	PM
SR 13 at SR 332	Traffic Signal	Eastbound	62.0 (E)	58.7 (E)	65.3 (E)	73.6 (E)
		Westbound	43.5 (D)	38.0 (D)	54.0 (D)	51.4 (D)
		Northbound	43.8 (D)	35.4 (D)	54.2 (D)	49.5 (D)
		Southbound	26.5 (C)	22.5 (C)	30.1 (C)	31.8 (C)
		Overall	**40.3 (D)**	**31.6 (C)**	**49.3 (D)**	**43.7 (D)**
SR 332 at Gilleland Cir W	Minor-Street Stop-Control	Southbound	17.3 (C)	19.7 (C)	19.8 (C)	23.1 (C)
SR 332 at Gilleland Cir E	Minor-Street Stop-Control	Southbound	18.2 (C)	18.0 (C)	21.1 (C)	21.0 (C)
SR 332 at Poplar Springs Church Rd	Minor-Street Stop-Control	Westbound	15.5 (C)	32.0 (D)	25.1 (D)	**>300.0 (F)**
Poplar Springs Church Rd at Site Driveway	Minor-Street Stop-Control	Southbound			12.4 (B)	13.1 (B)
Poplar Springs Church Rd/Lee Land Rd at Calvary Church Rd	Minor-Street Stop-Control	Northbound	25.6 (D)	13.0 (B)	30.4 (D)	13.8 (B)
		Southbound	15.9 (C)	15.1 (C)	17.5 (C)	16.6 (C)
Lee Land Rd at Webb Girth Rd	Minor-Street Stop-Control	Northbound	8.9 (A)	9.4 (A)	9.0 (A)	9.5 (A)

INTERSECTION IMPROVEMENT ALTERNATIVES

The intersection of SR 332 at Poplar Springs Church Road is expected to be impacted by the proposed development. Mitigation will therefore be analyzed to improve operations to levels equal to or better than No-Build conditions. This section will also evaluate the need for turn lanes at the new intersection of Poplar Springs Church Road and the site driveway.

Auxiliary Lane Analysis

The need for auxiliary lanes was assessed for the northbound and southbound approaches at the intersection of SR 332 at Poplar Springs Church Road and for the eastbound and westbound approached at the intersection of Poplar Springs Church Road and Site Driveway.

The need for a turn lane was evaluated based on the guidelines from GDOT's Regulations for Driveway and Encroachment Control. Per the GDOT manual, auxiliary lanes are used on approaches to intersections when the daily turning traffic volumes exceed minimum levels. This section will state the conditions that warrant a turn lane and determine whether turn lanes are needed at development driveways. Per the GDOT manual, a left-turn lane is recommended at an intersection if the threshold values shown in **Table 12** are met or exceeded.

Table 12: Left-Turn Lane Requirements

Posted Speed	2 Lane Routes ADT		More than 2 Lanes on Main Road ADT	
	< 6,000	≥ 6,000	< 10,000	≥ 10,000
35 MPH or Less	300 LTV a day	200 LTV a day	400 LTV a day	300 LTV a day
40 to 50 MPH	250 LTV a day	175 LTV a day	325 LTV a day	250 LTV a day
≥ 55 MPH	200 LTV a day	150 LTV a day	250 LTV a day	200 LTV a day

Also based on the GDOT manual, a right-turn lane is recommended at an intersection if the threshold values shown in **Table 13** are met or exceeded.

Table 13: Right-Turn Lane Requirements

Posted Speed	2 Lane Routes ADT		More than 2 Lanes on Main Road ADT	
	< 6,000	≥6,000	<10,000	≥10,000
35 MPH or Less	200 RTV a day	100 RTV a day	200 RTV a day	100 RTV a day
40 to 50 MPH	150 RTV a day	75 RTV a day	150 RTV a day	75 RTV a day
55 to 60 MPH	100 RTV a day	50 RTV a day	100 RTV a day	50 RTV a day
≥65 MPH	Always	Always	Always	Always

SR 332 is a two-lane roadway with a posted speed limit of 35 mph and an ADT of approximately 15,039 vehicles per day (vpd). Therefore, the threshold for a left-turn lane is set at 200 LTV per day, and the threshold for a right-turn lane is set at 100 RTV a day. Poplar Springs Church Road is a two-lane roadway with a posted speed limit of 45 mph and an ADT volume is expected to be >6000 vpd after the full build-out of the proposed development. Therefore, the threshold for a left-turn lane is set at 175 LTV a day and the threshold for a right-turn lane is set at 75 RTV a day.

The results for the auxiliary lane analysis for study intersections are shown in **Table 14**. Based on the build peak hour volumes — which combine the grown existing peak hour volumes (derived from the four hours of traffic data collected) with the site-generated peak hour trips — turn lanes are warranted on both the northbound and southbound approaches of SR 332 at Poplar Springs Church Road. At intersection of Poplar Springs Church Road at the Site Driveway warrant both left and right turn lanes on Poplar Springs Church Road.

Table 14: Results for Auxiliary Lane Analysis				
Intersection	Turning Movement Thresholds (vpd)		Expected Turning Volumes (vpd)	
	LTV	RTV	LTV (Met)	RTV (Met)
SR 332 at Poplar Springs Church Road	200	100	506 (Yes)	156 (Yes)
Poplar Springs Church Road at Site Driveway	175	75	1132 (Yes)	283 (Yes)

Intersection Control Evaluation

Per GDOT Policy 4A-5, an Intersection Control Evaluation (ICE) is required for any new or modified intersection on a State Route. ICE analysis was therefore performed at SR 332 at Poplar Springs Church Road. The ICE process scores feasible intersection control alternatives based on project cost, safety, traffic operations, environmental impacts, and stakeholder posture, with higher scores indicating a more preferable control per the GDOT ICE tool. Crash data for the intersection was obtained from the GDOT's NUMETRIC website, and it is summarized in **Table 15** and **Figure 7** shows the crash type and crash locations. Completed ICE tool outputs, crash reports, and operational analysis reports are provided in **Appendix F**.

Table 15: Crash Data of 5-Years for SR 332 at Poplar Springs Church Road Intersection			
Manner of Collision	Crash Severity		Total
	C (Possible Injury)	D (Property Damage Only)	
Angle	1	6	7
Rear End	2	8	10
Not a Collision with Motor Vehicles	0	2	2

The intersection is projected to operate at LOS F during the PM peak hour with the proposed development trips. As a result, operational improvements were evaluated and in ICE Stage 1, three alternatives were selected: (1) maintaining existing control and geometry, (2) install a single lane roundabout, and (3) keeping the current control but adding left- and right turn lanes on SR 332. The single lane roundabout has the highest score and ICE analysis are summarized in the **Table 16**.

Table 16: ICE Results for SR 332 at Poplar Springs Church Road Intersection			
Alternative	Delay (LOS)		ICE Score (Rank)
	AM	PM	
Minor-street Stop Control	25.1 (D)	>300 (F)	3.0 (3)
Single-lane Roundabout	11.2 (B)	15.4 (C)	5.1 (1)
Minor-street Stop Control with left- and right-turn lanes on SR 332	21.0 (C)	17.4 (C)	4.5 (2)

Operation Analysis with Alternatives

The intersection of Poplar Springs Church Road at the Site Driveway is expected to operate at acceptable levels of service after full build-out. Auxiliary lane analysis indicates that a left-turn lane and a right-turn lane are warranted on Poplar Springs Church Road under future conditions. While not required for the site driveway to operate acceptably, these lanes would reduce delay for through vehicles queued behind turning traffic — by 7.9 seconds during the AM peak hour and 8.3 seconds during the PM peak hour — providing an added benefit to traffic on Poplar Springs Church Road. The operational results for the intersection with and without auxiliary lanes are summarized in **Table 17** and Synchro reports are included in **Appendix C**.

Table 17: LOS Comparison for Poplar Springs Church Road at Site Driveway					
Intersection	Approach	Build w/o Aux Lanes Delay (LOS)		Build w/ Aux Lanes Delay (LOS)	
		AM	PM	AM	PM
Poplar Springs Church Road at Site Driveway	Southbound	12.4 (B)	13.1 (B)	12.3 (B)	12.8 (B)



INJURY/FATAL	ACCIDENT #
INJURY	3
FATAL	0
TOTAL	3

MANNER OF COLLISION	ACCIDENT #
ANGLE	7
HEAD-ON	0
SIDESWIPE- SAME DIRECTION	0
SIDESWIPE-OPPOSITE DIRECTION	0
REAR-END	10
NOT A COLLISION WITH MOTOR VEHICLE	2
TOTAL	19

LEGEND

- ANGLE
- HEAD-ON
- SIDESWIPE- SAME DIRECTION
- SIDESWIPE- OPPOSITE DIRECTION
- REAR-END
- NOT A COLLISION WITH MOTOR VEHICLE
- BICYCLE
- PEDESTRIAN
- ######## ACCIDENT NO.

FIGURE 7
SR 332 POPLAR SPRINGS ROAD AT POPLAR SPRINGS CHURCH RD

SOUTHEASTERN ENGINEERING, INC
2470 Sandy Plains Road
Marietta, Georgia 30066
tel: 770-321-3936 fax: 770-321-3935
www.seengineering.com

CONCLUSION AND RECOMMENDATIONS

The proposed Village at Tanner Estates Residential Development in Hall County, GA will be constructed on approximately 103.65 acres of undeveloped land north of Poplar Springs Church Road and east of SR 332. The project will feature 318 single-family detached homes, with primary access from Poplar Springs Church Road and an emergency-only driveway connecting to the east end of Gilleland Extension. Full build-out is scheduled for 2031. This study analyzed the peak hour traffic operations and capacity analysis for the study intersections to determine if recommendations to the existing roadway network should be made to accommodate the site generated trips.

In existing conditions, all intersections and approaches are operating acceptably, expect for the eastbound approach at the intersection of Sr 13 at SR 332 which is operating at LOS E in the AM peak.

Under future no-build conditions, the eastbound approach at SR 13 and SR 332 is expected to operate at LOS E during both peak hours, up from LOS E in the AM peak only in the existing year. At SR 332 and Poplar Springs Church Road, the level of service is projected to decline from LOS B to LOS C in the AM peak and from LOS C to LOS D in the PM peak. The northbound approach of Calvary Church Road at Poplar Springs Church Road/Lee Land Road is expected to operate at LOS D during the AM peak, down from LOS C. The southbound approach is projected to decrease to LOS C during both AM and PM peaks, down from the current LOS B. Overall, all intersections are expected to maintain service levels similar to existing conditions.

In the build scenario, all intersections are expected to continue to operate at similar service levels as the no-build scenario, except for the intersection of SR 332 at Poplar Springs Church Road which is expected to operate unacceptably, LOS F, during the PM peak hour.

To address the impact of the development on the roadway network and to establish appropriate intersection control for the development driveway, the following recommendations are provided for the study intersections based on the intersection operations analysis and Intersection Control Evaluation (ICE) analysis.

<u>SR 332 at Poplar Springs Church Road</u>

- Convert the intersection to a single-lane roundabout.

<u>Poplar Springs Church Road at Site Driveway</u>

- Site Driveway should be minor-street stop controlled
- Left-turn Lane warranted on the eastbound approach.
- Right-turn Lane warranted on the westbound approach.

Based on the operational analysis, the intersection of SR 332 and Poplar Springs Church Road is projected to operate at an unacceptable LOS during the PM peak hour under Build conditions. Consequently, intersection improvements are warranted to mitigate the operational deficiencies attributable to the proposed development.

Based on the ICE evaluation criteria, a single-lane roundabout is the preferred control alternative. However, installing a single-lane roundabout at this location may not be feasible within the scope of this project because of physical constraints, including a cemetery in the southeast quadrant of the intersection and the proximity of adjacent private driveways. As an alternative mitigation measure, the operational analysis indicates that constructing a dedicated southbound left-turn lane on SR 332 would improve intersection operations to an acceptable LOS under Build conditions.

APPENDICES

- **Appendix A**
  - Site Plan
- **Appendix B**
  - Background Traffic Data
- **Appendix C**
  - Synchro & SIDRA Reports
- **Appendix D**
  - Growth Rate Data
- **Appendix E**
  - Trip Generation Report
- **Appendix F**
  - ICE Analysis

Appendix A

Site Plan

SITE INFORMATION

PROPERTY ADDRESS:
POPLAR SPRINGS ROAD
GAINESVILLE, GA 30507

TOTAL SITE AREA: 103.65 ACRES

CURRENT ZONING: R-1 (RESIDENTIAL-1)

PROPOSED USE: PRD PLANNED UNIT DEVELOPMENT

LOT CONFIGURATION A (42' x 120')	112 LOTS
LOT CONFIGURATION B (32' x 100')	206 LOTS
TOTAL	318 LOTS

PROPOSED SETBACKS:
FRONT: 20'
SIDE: 5' OR 20' ADJACENT TO RDW
REAR: 20'

OPEN SPACE:
61.09 / 103.65 AC. = 58.9%

MINIMUM FLOOR AREA: 1,200 S.F.

MAXIMUM BUILDING HEIGHT: 40 FEET

THIS PROPERTY IS NOT LOCATED WITH A DESIGNATED FLOOD HAZARD AREA PER FEMA F.I.R.M PANEL NO. 13139C0302F DATED 09/29/2006 FOR HALL COUNTY, GEORGIA AND INCORPORATED AREAS.

GENERAL NOTES

BOUNDARY INFORMATION IS APPROXIMATE. INFORMATION SHOWN HEREON IS BASED ON HALL COUNTY GIS PARCEL INFORMATION.

THIS PLAN IS CONCEPTUAL IN NATURE BASED ON PRELIMINARY COUNTY AND DEVELOPMENT INFORMATION AND RESEARCH. PLAN MAY CHANGE DURING PERMITTING AND GOVERNMENT APPROVAL PROCESS.



LOCATION MAP

FEMA PANEL 13139C0302F

acuminis consulting group
PO Box 1074
Grayson, Georgia 30017
770.527.3450
www.acuminisconsulting.com

GEORGIA REGISTERED PROFESSIONAL ENGINEER CHARLES A. KEMP 6/29/26
LEVEL 3 CERTIFIED DESIGN PROFESSIONAL, NO. 00000898

No.	REVISION	DATE
1		
2		
3		
4		
5		
6		
7		
8		

PREPARED FOR:
COOK COMMUNITIES
3120 FRONTAGE ROAD
GAINESVILLE ROAD, GEORGIA 30504
24-HOUR CONTACT
LUKE PRESSLEY
678.267.7153

PROJECT NAME:
THE VILLAGE AT TANNER ESTATES
POPULAR SPRINGS ROAD
PARCEL 15-00036-00-013A
GAINESVILLE, GEORGIA 30507
HALL COUNTY

TASK:

CONCEPT PLAN

CAN DESIGN	AS SHOWN SCALE
CAN DRAWN	1 of 2
CAN CHECKED	SHEET
6/23/26 DATE	26-231 PROJECT No.

SITE INFORMATION

PROPERTY ADDRESS: POPLAR SPRINGS ROAD
GAINESVILLE, GA 30507

TOTAL SITE AREA: 103.65 ACRES

CURRENT ZONING: R-1 (RESIDENTIAL-1)

PROPOSED USE: PRD PLANNED UNIT DEVELOPMENT

LOT CONFIGURATION A (42' x 120')	112 LOTS
LOT CONFIGURATION B (32' x 100')	206 LOTS
TOTAL	318 LOTS

PROPOSED SETBACKS:
FRONT 20'
SIDE 5' OR 20' ADJACENT TO ROW
REAR 20'

OPEN SPACE:
61.09 / 103.65 AC. = 58.9%

MINIMUM FLOOR AREA: 1,200 S.F.


MAXIMUM BUILDING HEIGHT: 40 FEET

THIS PROPERTY IS NOT LOCATED WITH A DESIGNATED FLOOD HAZARD AREA PER FEMA FIRM PANEL NO. 13139C0302F DATED 09/29/2006 FOR HALL COUNTY, GEORGIA AND INCORPORATED AREAS.

GENERAL NOTES

BOUNDARY INFORMATION IS APPROXIMATE. INFORMATION SHOWN HEREON IS BASED ON HALL COUNTY GIS PARCEL INFORMATION.

THIS PLAN IS CONCEPTUAL IN NATURE BASED ON PRELIMINARY COUNTY AND DEVELOPMENT INFORMATION AND RESEARCH. PLAN MAY CHANGE DURING PERMITTING AND GOVERNMENT APPROVAL PROCESS.

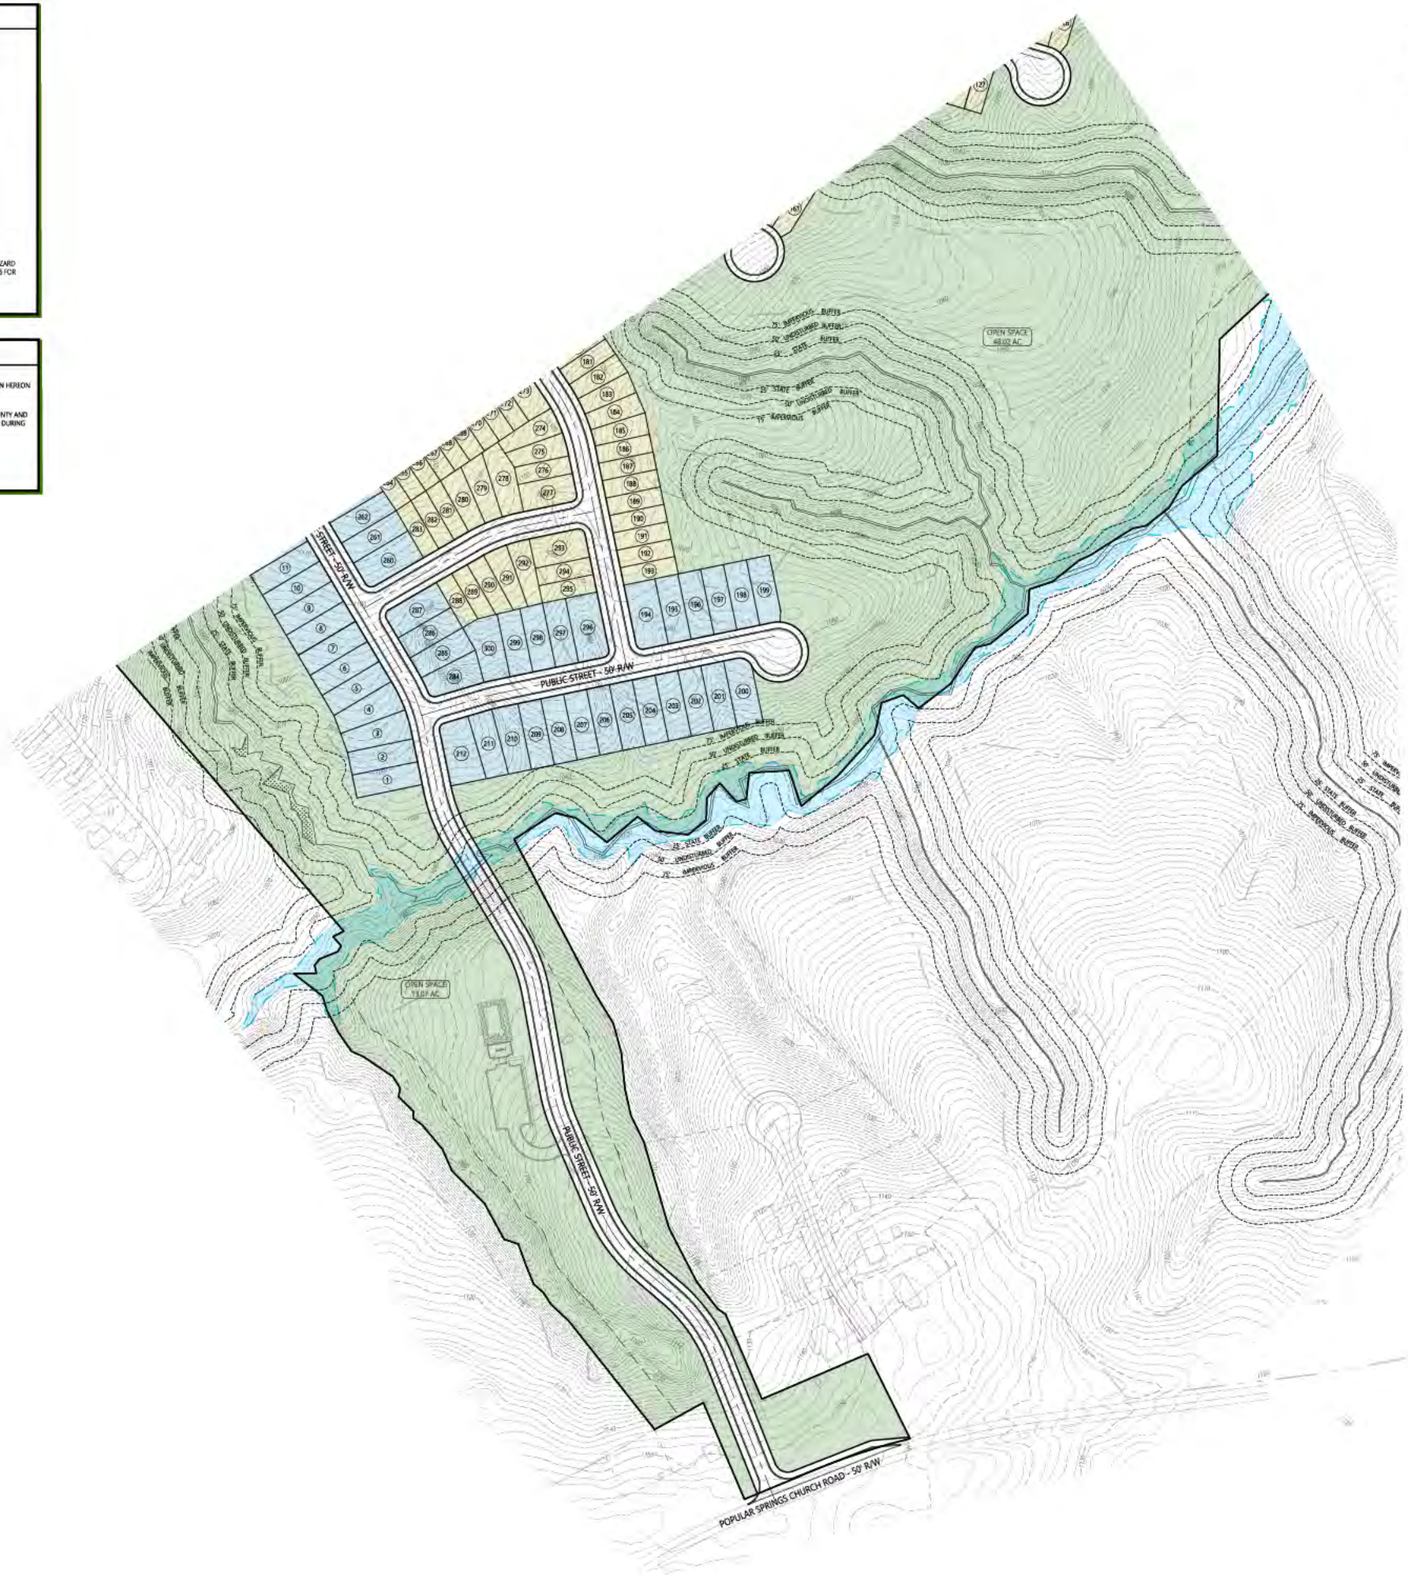



LOCATION MAP

FEMA PANEL 13139C0302F

acuminis consulting group
PO Box 1074
Grayson, Georgia 30017
770.527.3450
www.acuminisconsulting.com

LEVEL II CERTIFIED DESIGN PROFESSIONAL NO. 00000#####

No.	REVISION	DATE
1		
2		
3		
4		
5		
6		
7		
8		

PREPARED FOR:
COOK COMMUNITIES
3120 FRONTAGE ROAD
GAINESVILLE ROAD, GEORGIA 30504
24-HOUR CONTACT
LUKE PRESSLEY
678.267.7153

PROJECT NAME:
THE VILLAGE AT TANNER ESTATES
POPULAR SPRINGS ROAD
PARCEL 15-00086-00-013A
GAINESVILLE, GEORGIA 30507
HALL COUNTY

TASK:
CONCEPT PLAN

CAN DESIGN	AS SHOWN SCALE
CAN DRAWN	2 of 2
CAN CHECKED	SHEET
6/23/26 DATE	26-231 PROJECT No.

Appendix B

Background Traffic Data

48-Hr Bidirectional Classification Count

Poplar Springs Church Rd east of Souhcourt

Prepared by National Data & Surveying Services

VOLUME

Poplar Springs Church Rd E/O Southcourt Ln (34.217164,-83.836231)

Day: Wednesday
Date: 9/2/2026

City: Gainesville
Project #: GA26_180168_001

DAILY TOTALS	NB	SB	EB	WB	Total
	0	0	2,254	2,419	4,673

15-Minutes Interval


TIME	NB	SB	EB	WB	TOTAL	TIME	NB	SB	EB	WB	TOTAL
0:00			2	2	4	12:00			21	22	43
0:15			3	1	4	12:15			31	38	69
0:30			1	0	1	12:30			31	22	53
0:45			0	0	0	12:45			25	30	55
1:00			2	2	4	13:00			31	41	72
1:15			4	2	6	13:15			26	28	54
1:30			0	1	1	13:30			42	30	72
1:45			2	1	3	13:45			29	41	70
2:00			5	8	13	14:00			39	25	64
2:15			2	5	7	14:15			51	37	88
2:30			2	3	5	14:30			39	95	134
2:45			3	0	3	14:45			38	56	94
3:00			3	4	7	15:00			37	35	72
3:15			3	4	7	15:15			32	32	64
3:30			1	8	9	15:30			37	36	73
3:45			2	4	6	15:45			40	42	82
4:00			2	3	5	16:00			58	57	115
4:15			3	6	9	16:15			44	56	100
4:30			5	6	11	16:30			60	64	124
4:45			13	9	22	16:45			49	55	104
5:00			4	9	13	17:00			51	70	121
5:15			13	12	25	17:15			52	74	126
5:30			20	14	34	17:30			44	58	102
5:45			23	18	41	17:45			46	45	91
6:00			18	21	39	18:00			35	35	70
6:15			24	16	40	18:15			42	37	79
6:30			25	35	60	18:30			33	33	66
6:45			58	30	88	18:45			33	34	67
7:00			49	39	88	19:00			31	39	70
7:15			75	80	155	19:15			21	27	48
7:30			60	73	133	19:30			26	17	43
7:45			52	59	111	19:45			26	21	47
8:00			47	45	92	20:00			37	20	57
8:15			29	30	59	20:15			23	21	44
8:30			25	23	48	20:30			26	21	47
8:45			15	27	42	20:45			20	14	34
9:00			25	27	52	21:00			25	12	37
9:15			11	19	30	21:15			21	17	38
9:30			11	24	35	21:30			16	11	27
9:45			10	18	28	21:45			11	13	24
10:00			13	23	36	22:00			10	6	16
10:15			11	20	31	22:15			9	10	19
10:30			24	28	52	22:30			10	3	13
10:45			22	29	51	22:45			11	9	20
11:00			22	26	48	23:00			5	11	16
11:15			33	16	49	23:15			4	13	17
11:30			21	34	55	23:30			1	8	9
11:45			22	33	55	23:45			5	1	6
TOTALS	0	0	820	897	1717	TOTALS	0	0	1434	1522	2956
SPLIT %	0%	0%	48%	52%	37%	SPLIT %	0%	0%	49%	51%	63%

Hourly Intervals

TIME		NB	SB	EB	WB	TOTAL
00:00	01:00			6	3	9
01:00	02:00			8	6	14
02:00	03:00			12	16	28
03:00	04:00			9	20	29
04:00	05:00			23	24	47
05:00	06:00			60	53	113
06:00	07:00			125	102	227
07:00	08:00			236	251	487
08:00	09:00			116	125	241
09:00	10:00			57	88	145
10:00	11:00			70	100	170
11:00	12:00			98	109	207
12:00	13:00			108	112	220
13:00	14:00			128	140	268
14:00	15:00			167	213	380
15:00	16:00			146	145	291
16:00	17:00			211	232	443
17:00	18:00			193	247	440
18:00	19:00			143	139	282
19:00	20:00			104	104	208
20:00	21:00			106	76	182
21:00	22:00			73	53	126
22:00	23:00			40	28	68
23:00	00:00			15	33	48

STATISTICS

	NB	SB	EB	WB	TOTAL
Peak Period	00:00	to	12:00		
Volume			820	897	1717
Peak Hour			6:45	7:15	7:15
Peak Volume			242	257	491
Peak Hour Factor			0.807	0.803	0.792
Peak Period	12:00	to	00:00		
Volume			1434	1522	2956
Peak Hour			16:30	16:30	16:30
Peak Volume			212	263	475
Peak Hour Factor			0.883	0.889	0.942
Peak Period	07:00	to	09:00		
Volume			352	376	728
Peak Hour			7:00	7:15	7:15
Peak Volume			236	257	491
Peak Hour Factor			0.787	0.803	0.792
Peak Period	16:00	to	18:00		
Volume			404	479	883
Peak Hour			16:30	16:30	16:30
Peak Volume			212	263	475
Peak Hour Factor			0.883	0.889	0.942

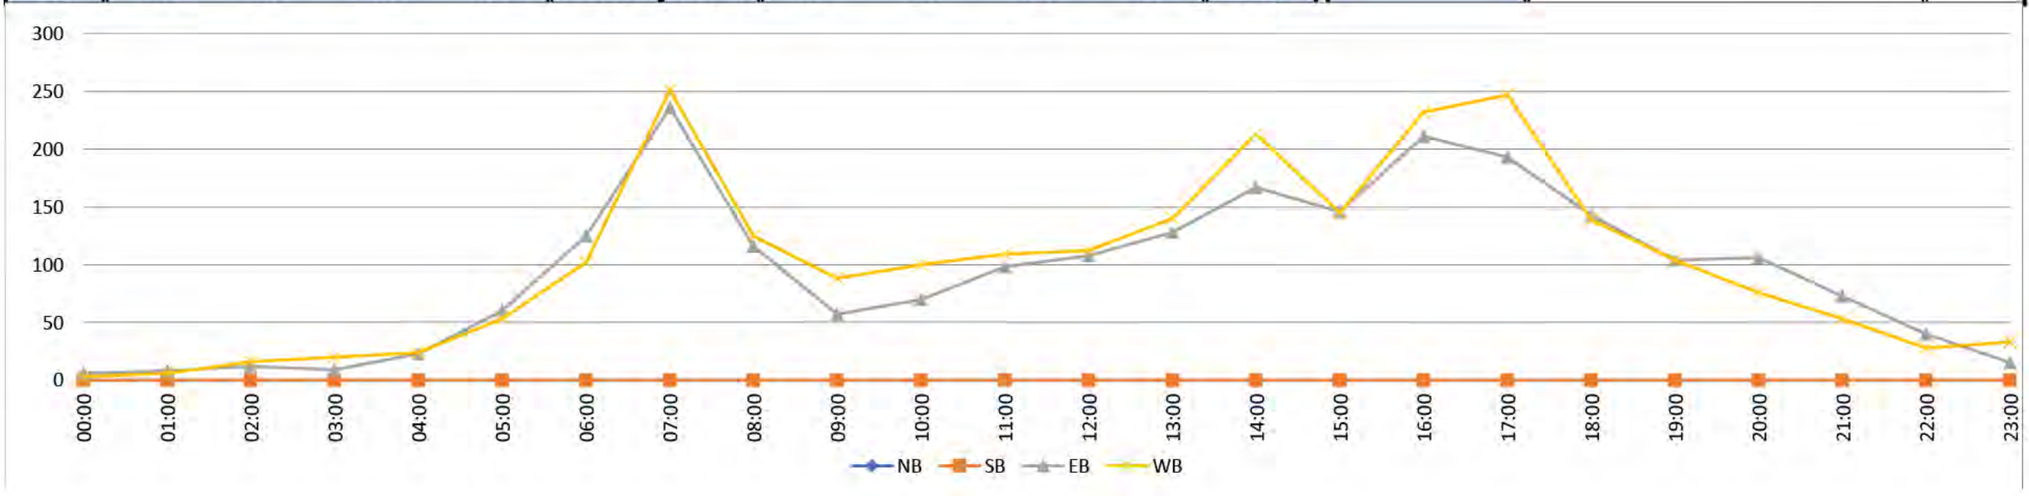

Prepared by National Data & Surveying Services

VOLUME

Poplar Springs Church Rd E/O Southcourt Ln (34.217164,-83.836231)

Day: Thursday
Date: 9/3/2026

City: Gainesville
Project #: GA26_180168_001

DAILY TOTALS	NB	SB	EB	WB	Total	DAILY TOTALS
	0	0	2,386	2,482	4,868	

15-Minutes Interval


TIME	NB	SB	EB	WB	TOTAL	TIME	NB	SB	EB	WB	TOTAL
0:00			2	5	7	12:00			25	31	56
0:15			1	1	2	12:15			25	20	45
0:30			1	1	2	12:30			27	27	54
0:45			0	0	0	12:45			35	36	71
1:00			2	5	7	13:00			32	26	58
1:15			2	0	2	13:15			35	21	56
1:30			1	1	2	13:30			38	27	65
1:45			0	4	4	13:45			37	33	70
2:00			3	10	13	14:00			44	37	81
2:15			1	1	2	14:15			50	47	97
2:30			1	2	3	14:30			36	100	136
2:45			7	0	7	14:45			38	60	98
3:00			2	5	7	15:00			41	48	89
3:15			5	2	7	15:15			33	44	77
3:30			1	5	6	15:30			54	37	91
3:45			2	9	11	15:45			42	56	98
4:00			1	4	5	16:00			34	46	80
4:15			3	8	11	16:15			39	47	86
4:30			6	6	12	16:30			43	75	118
4:45			6	9	15	16:45			43	58	101
5:00			8	9	17	17:00			45	59	104
5:15			11	11	22	17:15			90	60	150
5:30			24	12	36	17:30			93	71	164
5:45			24	14	38	17:45			62	50	112
6:00			17	14	31	18:00			40	48	88
6:15			19	13	32	18:15			44	39	83
6:30			32	38	70	18:30			32	23	55
6:45			49	36	85	18:45			25	27	52
7:00			61	44	105	19:00			35	25	60
7:15			61	77	138	19:15			29	40	69
7:30			72	76	148	19:30			32	35	67
7:45			60	57	117	19:45			33	25	58
8:00			43	62	105	20:00			28	21	49
8:15			50	28	78	20:15			28	15	43
8:30			25	29	54	20:30			21	14	35
8:45			21	30	51	20:45			12	10	22
9:00			20	26	46	21:00			19	20	39
9:15			22	26	48	21:15			19	16	35
9:30			16	27	43	21:30			8	16	24
9:45			21	27	48	21:45			18	5	23
10:00			18	19	37	22:00			17	9	26
10:15			17	21	38	22:15			11	10	21
10:30			11	27	38	22:30			9	4	13
10:45			25	22	47	22:45			10	1	11
11:00			17	29	46	23:00			10	9	19
11:15			18	22	40	23:15			4	16	20
11:30			26	32	58	23:30			4	3	7
11:45			20	24	44	23:45			2	5	7
TOTALS	0	0	855	930	1785	TOTALS	0	0	1531	1552	3083
SPLIT %	0%	0%	48%	52%	37%	SPLIT %	0%	0%	50%	50%	63%

Hourly Intervals

TIME		NB	SB	EB	WB	TOTAL
00:00	01:00			4	7	11
01:00	02:00			5	10	15
02:00	03:00			12	13	25
03:00	04:00			10	21	31
04:00	05:00			16	27	43
05:00	06:00			67	46	113
06:00	07:00			117	101	218
07:00	08:00			254	254	508
08:00	09:00			139	149	288
09:00	10:00			79	106	185
10:00	11:00			71	89	160
11:00	12:00			81	107	188
12:00	13:00			112	114	226
13:00	14:00			142	107	249
14:00	15:00			168	244	412
15:00	16:00			170	185	355
16:00	17:00			159	226	385
17:00	18:00			290	240	530
18:00	19:00			141	137	278
19:00	20:00			129	125	254
20:00	21:00			89	60	149
21:00	22:00			64	57	121
22:00	23:00			47	24	71
23:00	00:00			20	33	53

STATISTICS

	NB	SB	EB	WB	TOTAL
Peak Period	00:00	to	12:00		
Volume			855	930	1785
Peak Hour			7:00	7:15	7:00
Peak Volume			254	272	508
Peak Hour Factor			0.882	0.883	0.858
Peak Period	12:00	to	00:00		
Volume			1531	1552	3083
Peak Hour			17:00	14:15	17:00
Peak Volume			290	255	530
Peak Hour Factor			0.780	0.638	0.808
Peak Period	07:00	to	09:00		
Volume			393	403	796
Peak Hour			7:00	7:15	7:00
Peak Volume			254	272	508
Peak Hour Factor			0.882	0.883	0.858
Peak Period	16:00	to	18:00		
Volume			449	466	915
Peak Hour			17:00	16:30	17:00
Peak Volume			290	252	530
Peak Hour Factor			0.780	0.840	0.808

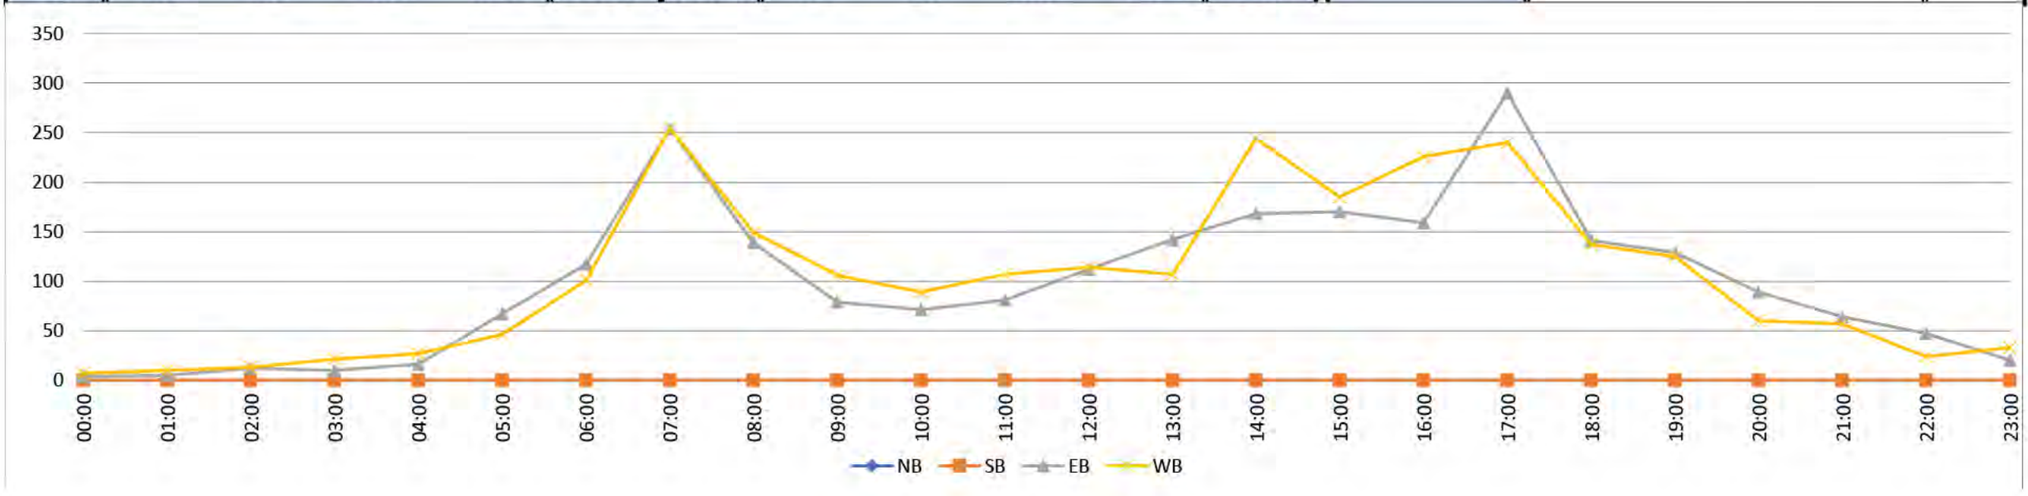

48-Hr Bidirectional Classification Count

Gilleland Cir E north of Poplar Springs Rd

Prepared by National Data & Surveying Services

VOLUME

Gilleland Cir E N/O Poplar Springs Rd/SR 332 (34.220630,-83.845458)

Day: Wednesday
Date: 9/2/2026

City: Gainesville
Project #: GA26_180168_002

DAILY TOTALS	NB	SB	EB	WB	Total	DAILY TOTALS
	266	268	0	0	534	

15-Minutes Interval


TIME	NB	SB	EB	WB	TOTAL	TIME	NB	SB	EB	WB	TOTAL
0:00	1	1			2	12:00	2	1			3
0:15	1	0			1	12:15	3	4			7
0:30	1	0			1	12:30	3	6			9
0:45	1	1			2	12:45	4	3			7
1:00	1	2			3	13:00	2	4			6
1:15	0	0			0	13:15	5	1			6
1:30	1	2			3	13:30	4	1			5
1:45	0	0			0	13:45	0	1			1
2:00	0	0			0	14:00	2	3			5
2:15	0	0			0	14:15	6	3			9
2:30	0	0			0	14:30	6	4			10
2:45	0	0			0	14:45	2	7			9
3:00	0	0			0	15:00	6	2			8
3:15	0	1			1	15:15	9	7			16
3:30	0	0			0	15:30	5	5			10
3:45	0	0			0	15:45	5	4			9
4:00	1	1			2	16:00	4	4			8
4:15	0	2			2	16:15	6	2			8
4:30	3	3			6	16:30	7	7			14
4:45	1	2			3	16:45	7	5			12
5:00	0	1			1	17:00	3	1			4
5:15	1	0			1	17:15	8	9			17
5:30	2	4			6	17:30	4	6			10
5:45	0	4			4	17:45	10	6			16
6:00	2	3			5	18:00	9	4			13
6:15	2	5			7	18:15	1	5			6
6:30	2	5			7	18:30	8	2			10
6:45	1	7			8	18:45	2	3			5
7:00	3	5			8	19:00	4	4			8
7:15	5	8			13	19:15	4	3			7
7:30	2	7			9	19:30	7	7			14
7:45	2	6			8	19:45	7	4			11
8:00	6	5			11	20:00	1	7			8
8:15	2	1			3	20:15	8	2			10
8:30	0	3			3	20:30	3	2			5
8:45	1	4			5	20:45	4	4			8
9:00	1	3			4	21:00	3	2			5
9:15	1	1			2	21:15	7	2			9
9:30	2	4			6	21:30	2	2			4
9:45	0	0			0	21:45	5	5			10
10:00	3	3			6	22:00	2	1			3
10:15	2	3			5	22:15	4	0			4
10:30	1	2			3	22:30	2	1			3
10:45	1	0			1	22:45	4	1			5
11:00	5	1			6	23:00	0	1			1
11:15	1	3			4	23:15	1	3			4
11:30	2	1			3	23:30	0	0			0
11:45	2	3			5	23:45	2	0			2
TOTALS	63	107	0	0	170	TOTALS	203	161	0	0	364
SPLIT %	37%	63%	0%	0%	32%	SPLIT %	56%	44%	0%	0%	68%

Hourly Intervals

TIME		NB	SB	EB	WB	TOTAL
00:00	01:00	4	2			6
01:00	02:00	2	4			6
02:00	03:00	0	0			0
03:00	04:00	0	1			1
04:00	05:00	5	8			13
05:00	06:00	3	9			12
06:00	07:00	7	20			27
07:00	08:00	12	26			38
08:00	09:00	9	13			22
09:00	10:00	4	8			12
10:00	11:00	7	8			15
11:00	12:00	10	8			18
12:00	13:00	12	14			26
13:00	14:00	11	7			18
14:00	15:00	16	17			33
15:00	16:00	25	18			43
16:00	17:00	24	18			42
17:00	18:00	25	22			47
18:00	19:00	20	14			34
19:00	20:00	22	18			40
20:00	21:00	16	15			31
21:00	22:00	17	11			28
22:00	23:00	12	3			15
23:00	00:00	3	4			7

STATISTICS

	NB	SB	EB	WB	TOTAL
Peak Period	00:00	to	12:00		
Volume	63	107			170
Peak Hour	7:15	6:45			7:15
Peak Volume	15	27			41
Peak Hour Factor	0.625	0.844			0.788
Peak Period	12:00	to	00:00		
Volume	203	161			364
Peak Hour	17:15	17:15			17:15
Peak Volume	31	25			56
Peak Hour Factor	0.775	0.694			0.824
Peak Period	07:00	to	09:00		
Volume	21	39			60
Peak Hour	7:15	7:00			7:15
Peak Volume	15	26			41
Peak Hour Factor	0.625	0.813			0.788
Peak Period	16:00	to	18:00		
Volume	49	40			89
Peak Hour	16:30	16:30			16:30
Peak Volume	25	22			47
Peak Hour Factor	0.781	0.611			0.691

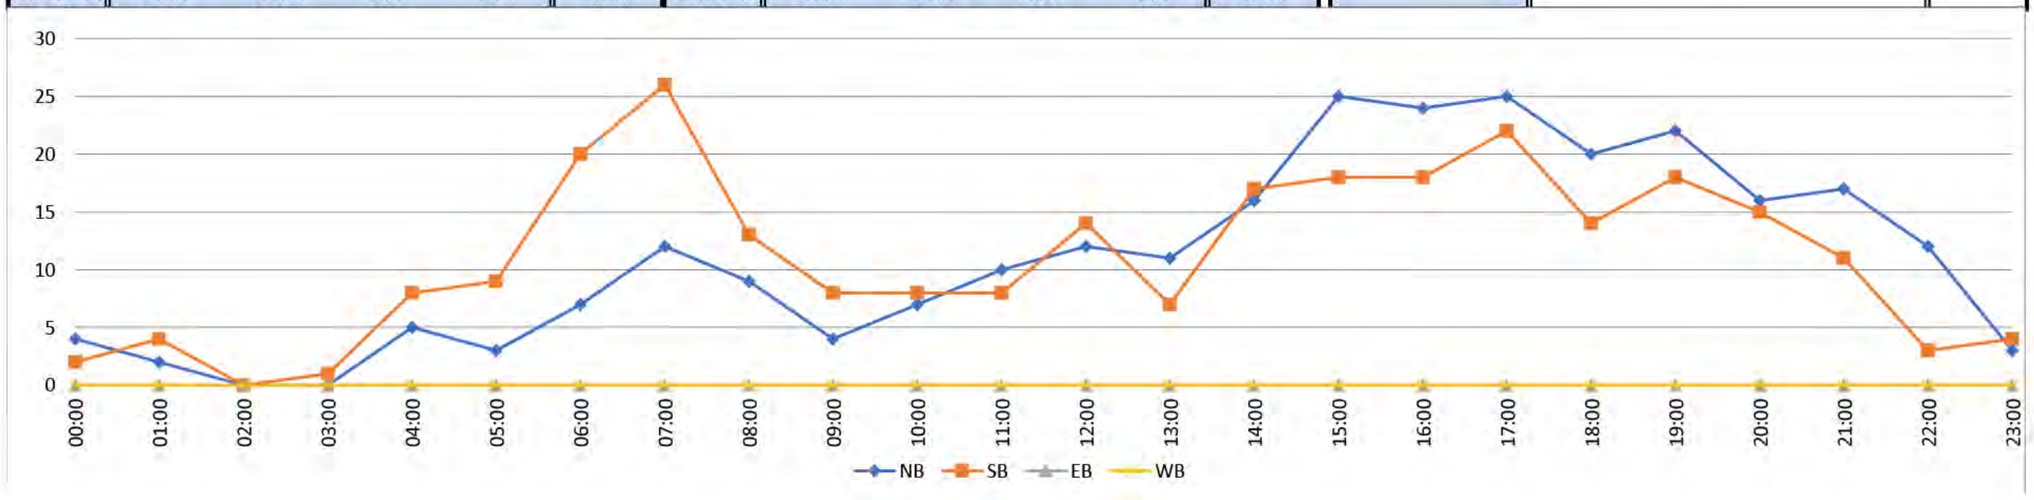

Prepared by National Data & Surveying Services

VOLUME

Gilleland Cir E N/O Poplar Springs Rd/SR 332 (34.220630,-83.845458)

Day: Thursday
Date: 9/3/2026

City: Gainesville
Project #: GA26_180168_002

DAILY TOTALS	NB	SB	EB	WB	Total	DAILY TOTALS
	265	274	0	0	539	

15-Minutes Interval


TIME	NB	SB	EB	WB	TOTAL	TIME	NB	SB	EB	WB	TOTAL
0:00	0	0			0	12:00	2	0			2
0:15	0	1			1	12:15	1	0			1
0:30	1	0			1	12:30	0	1			1
0:45	0	1			1	12:45	3	3			6
1:00	1	0			1	13:00	3	2			5
1:15	1	1			2	13:15	3	1			4
1:30	0	0			0	13:30	2	3			5
1:45	2	1			3	13:45	1	4			5
2:00	1	0			1	14:00	2	2			4
2:15	0	0			0	14:15	8	3			11
2:30	0	0			0	14:30	6	4			10
2:45	0	0			0	14:45	3	2			5
3:00	0	0			0	15:00	1	5			6
3:15	0	1			1	15:15	4	4			8
3:30	1	2			3	15:30	7	7			14
3:45	3	0			3	15:45	7	5			12
4:00	1	0			1	16:00	6	4			10
4:15	0	1			1	16:15	1	4			5
4:30	0	3			3	16:30	4	5			9
4:45	0	3			3	16:45	6	3			9
5:00	0	0			0	17:00	8	4			12
5:15	0	1			1	17:15	4	7			11
5:30	2	5			7	17:30	5	2			7
5:45	3	6			9	17:45	10	4			14
6:00	2	5			7	18:00	10	7			17
6:15	3	7			10	18:15	4	4			8
6:30	3	5			8	18:30	5	5			10
6:45	3	2			5	18:45	6	5			11
7:00	1	9			10	19:00	3	0			3
7:15	4	6			10	19:15	8	4			12
7:30	4	9			13	19:30	3	2			5
7:45	3	6			9	19:45	5	5			10
8:00	4	4			8	20:00	6	2			8
8:15	3	1			4	20:15	1	5			6
8:30	5	3			8	20:30	6	2			8
8:45	4	8			12	20:45	8	5			13
9:00	3	3			6	21:00	3	2			5
9:15	1	4			5	21:15	3	5			8
9:30	2	1			3	21:30	3	1			4
9:45	1	2			3	21:45	5	4			9
10:00	2	2			4	22:00	3	6			9
10:15	2	6			8	22:15	3	3			6
10:30	0	3			3	22:30	3	0			3
10:45	4	2			6	22:45	1	2			3
11:00	1	3			4	23:00	1	0			1
11:15	1	2			3	23:15	1	1			2
11:30	1	2			3	23:30	2	2			4
11:45	2	1			3	23:45	0	1			1
TOTALS	75	122	0	0	197	TOTALS	190	152	0	0	342
SPLIT %	38%	62%	0%	0%	37%	SPLIT %	56%	44%	0%	0%	63%

Hourly Intervals

TIME		NB	SB	EB	WB	TOTAL
00:00	01:00	1	2			3
01:00	02:00	4	2			6
02:00	03:00	1	0			1
03:00	04:00	4	3			7
04:00	05:00	1	7			8
05:00	06:00	5	12			17
06:00	07:00	11	19			30
07:00	08:00	12	30			42
08:00	09:00	16	16			32
09:00	10:00	7	10			17
10:00	11:00	8	13			21
11:00	12:00	5	8			13
12:00	13:00	6	4			10
13:00	14:00	9	10			19
14:00	15:00	19	11			30
15:00	16:00	19	21			40
16:00	17:00	17	16			33
17:00	18:00	27	17			44
18:00	19:00	25	21			46
19:00	20:00	19	11			30
20:00	21:00	21	14			35
21:00	22:00	14	12			26
22:00	23:00	10	11			21
23:00	00:00	4	4			8

STATISTICS

	NB	SB		EB	WB	TOTAL
Peak Period	00:00	to	12:00			
Volume	75	122				197
Peak Hour	8:00	7:00				7:00
Peak Volume	16	30				42
Peak Hour Factor	0.800	0.833				0.808
Peak Period	12:00	to	00:00			
Volume	190	152				342
Peak Hour	17:15	15:00				17:15
Peak Volume	29	21				49
Peak Hour Factor	0.725	0.750				0.721
Peak Period	07:00	to	09:00			
Volume	28	46				74
Peak Hour	8:00	7:00				7:00
Peak Volume	16	30				42
Peak Hour Factor	0.800	0.833				0.808
Peak Period	16:00	to	18:00			
Volume	44	33				77
Peak Hour	17:00	16:30				17:00
Peak Volume	27	19				44
Peak Hour Factor	0.675	0.679				0.786

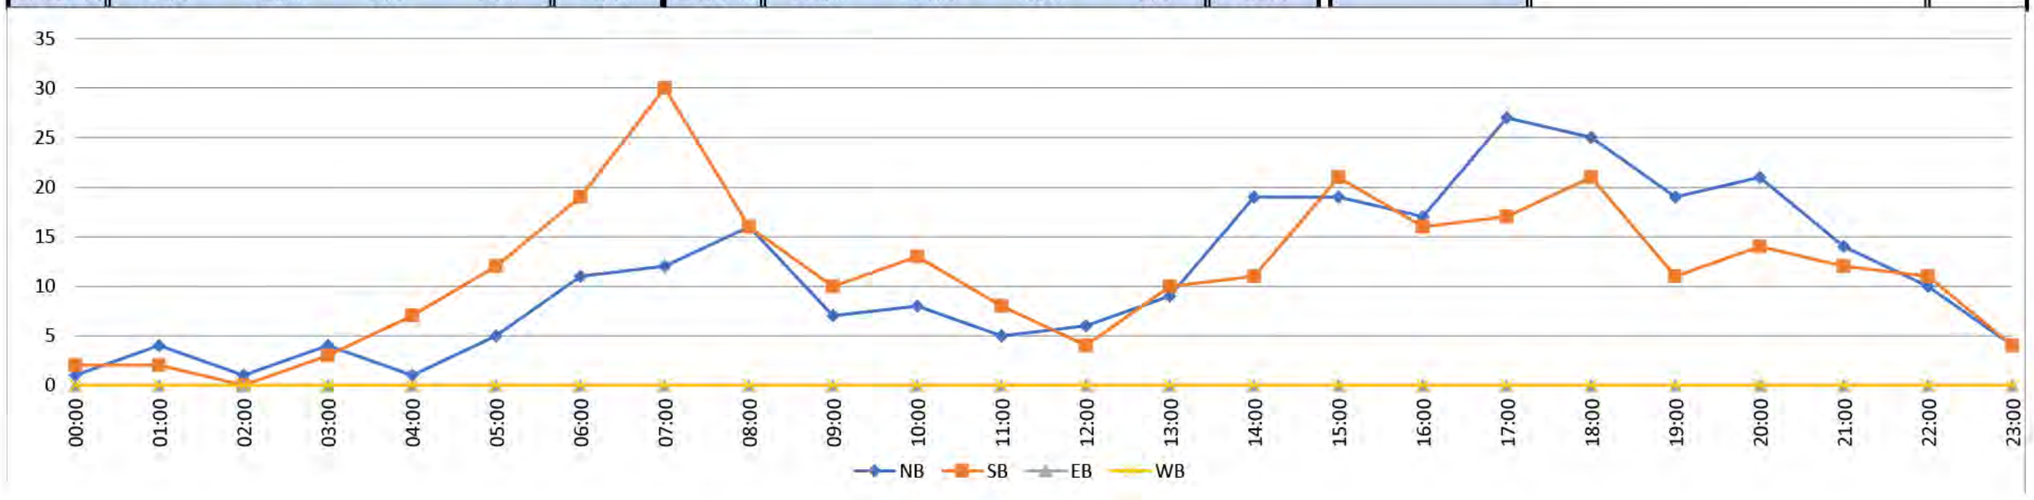

48-Hr Bidirectional Classification Count

Gilleland Cir W north of Poplar Springs Rd/SR 332

Prepared by National Data & Surveying Services

VOLUME

Gilleland Cir W N/O Poplar Springs Rd/SR 332 (34.221626,-83.846083)

Day: Wednesday
Date: 9/2/2026

City: Gainesville
Project #: GA26_180168_003

DAILY TOTALS	NB	SB	EB	WB	Total
	21	23	0	0	44

15-Minutes Interval


TIME	NB	SB	EB	WB	TOTAL	TIME	NB	SB	EB	WB	TOTAL
0:00	0	0			0	12:00	1	0			1
0:15	0	0			0	12:15	1	0			1
0:30	0	1			1	12:30	1	0			1
0:45	0	0			0	12:45	0	1			1
1:00	0	0			0	13:00	0	0			0
1:15	0	0			0	13:15	0	0			0
1:30	0	0			0	13:30	0	0			0
1:45	0	0			0	13:45	0	0			0
2:00	0	0			0	14:00	0	0			0
2:15	0	0			0	14:15	0	1			1
2:30	0	0			0	14:30	1	0			1
2:45	0	0			0	14:45	0	0			0
3:00	0	0			0	15:00	0	0			0
3:15	0	0			0	15:15	0	0			0
3:30	0	0			0	15:30	0	0			0
3:45	0	0			0	15:45	0	1			1
4:00	0	0			0	16:00	0	1			1
4:15	0	0			0	16:15	0	0			0
4:30	0	0			0	16:30	1	0			1
4:45	0	0			0	16:45	0	1			1
5:00	0	0			0	17:00	0	0			0
5:15	0	0			0	17:15	2	0			2
5:30	0	0			0	17:30	0	0			0
5:45	0	1			1	17:45	0	1			1
6:00	0	0			0	18:00	0	0			0
6:15	1	0			1	18:15	1	0			1
6:30	0	0			0	18:30	1	1			2
6:45	1	0			1	18:45	1	0			1
7:00	0	1			1	19:00	0	0			0
7:15	0	0			0	19:15	0	1			1
7:30	0	0			0	19:30	1	0			1
7:45	0	0			0	19:45	0	0			0
8:00	0	0			0	20:00	0	0			0
8:15	0	0			0	20:15	0	0			0
8:30	0	0			0	20:30	0	0			0
8:45	1	2			3	20:45	0	0			0
9:00	0	0			0	21:00	1	0			1
9:15	0	0			0	21:15	0	0			0
9:30	1	0			1	21:30	0	0			0
9:45	0	0			0	21:45	1	1			2
10:00	0	0			0	22:00	0	1			1
10:15	0	0			0	22:15	0	0			0
10:30	0	2			2	22:30	0	0			0
10:45	0	0			0	22:45	0	0			0
11:00	0	2			2	23:00	0	1			1
11:15	2	0			2	23:15	0	0			0
11:30	0	1			1	23:30	0	0			0
11:45	2	2			4	23:45	0	0			0
TOTALS	8	12	0	0	20	TOTALS	13	11	0	0	24
SPLIT %	40%	60%	0%	0%	45%	SPLIT %	54%	46%	0%	0%	55%

Hourly Intervals

TIME		NB	SB	EB	WB	TOTAL
00:00	01:00	0	1			1
01:00	02:00	0	0			0
02:00	03:00	0	0			0
03:00	04:00	0	0			0
04:00	05:00	0	0			0
05:00	06:00	0	1			1
06:00	07:00	2	0			2
07:00	08:00	0	1			1
08:00	09:00	1	2			3
09:00	10:00	1	0			1
10:00	11:00	0	2			2
11:00	12:00	4	5			9
12:00	13:00	3	1			4
13:00	14:00	0	0			0
14:00	15:00	1	1			2
15:00	16:00	0	1			1
16:00	17:00	1	2			3
17:00	18:00	2	1			3
18:00	19:00	3	1			4
19:00	20:00	1	1			2
20:00	21:00	0	0			0
21:00	22:00	2	1			3
22:00	23:00	0	1			1
23:00	00:00	0	1			1

STATISTICS

	NB	SB	EB	WB	TOTAL
Peak Period	00:00	to	12:00		
Volume	8	12			20
Peak Hour	11:00	11:00			11:00
Peak Volume	4	5			9
Peak Hour Factor	0.500	0.625			0.563
Peak Period	12:00	to	00:00		
Volume	13	11			24
Peak Hour	12:00	15:15			12:00
Peak Volume	3	2			4
Peak Hour Factor	0.750	0.500			1.000
Peak Period	07:00	to	09:00		
Volume	1	3			4
Peak Hour	8:00	8:00			8:00
Peak Volume	1	2			3
Peak Hour Factor	0.250	0.250			0.250
Peak Period	16:00	to	18:00		
Volume	3	3			6
Peak Hour	16:30	16:00			16:30
Peak Volume	3	2			4
Peak Hour Factor	0.375	0.500			0.500

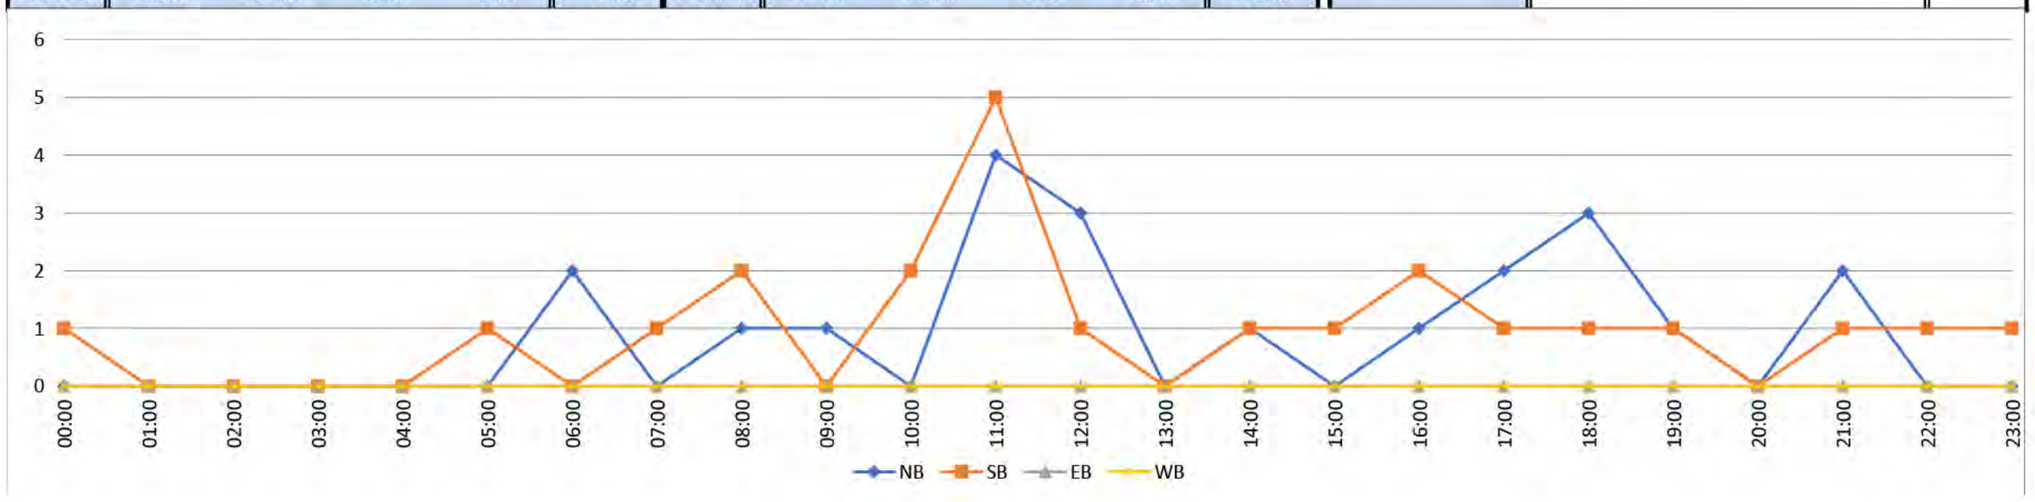

Prepared by National Data & Surveying Services

VOLUME

Gilleland Cir W N/O Poplar Springs Rd/SR 332 (34.221626,-83.846083)

Day: Thursday
Date: 9/3/2026

City: Gainesville
Project #: GA26_180168_003

DAILY TOTALS	NB	SB	EB	WB	Total
	28	19	0	0	47

15-Minutes Interval


TIME	NB	SB	EB	WB	TOTAL	TIME	NB	SB	EB	WB	TOTAL
0:00	0	0			0	12:00	0	0			0
0:15	0	0			0	12:15	2	2			4
0:30	0	0			0	12:30	0	0			0
0:45	0	0			0	12:45	1	0			1
1:00	0	0			0	13:00	1	0			1
1:15	0	0			0	13:15	0	0			0
1:30	0	0			0	13:30	0	0			0
1:45	0	0			0	13:45	1	0			1
2:00	0	0			0	14:00	0	0			0
2:15	0	0			0	14:15	0	1			1
2:30	0	0			0	14:30	1	0			1
2:45	0	0			0	14:45	0	0			0
3:00	0	0			0	15:00	0	0			0
3:15	0	0			0	15:15	1	0			1
3:30	0	0			0	15:30	0	0			0
3:45	0	0			0	15:45	0	0			0
4:00	0	0			0	16:00	0	0			0
4:15	0	0			0	16:15	1	0			1
4:30	0	0			0	16:30	0	0			0
4:45	0	0			0	16:45	0	1			1
5:00	0	0			0	17:00	0	1			1
5:15	0	0			0	17:15	0	0			0
5:30	0	0			0	17:30	2	1			3
5:45	0	1			1	17:45	1	3			4
6:00	0	0			0	18:00	0	0			0
6:15	1	0			1	18:15	2	1			3
6:30	0	0			0	18:30	0	0			0
6:45	1	1			2	18:45	1	0			1
7:00	1	0			1	19:00	0	0			0
7:15	0	0			0	19:15	0	0			0
7:30	1	0			1	19:30	0	0			0
7:45	0	0			0	19:45	0	0			0
8:00	0	0			0	20:00	1	0			1
8:15	0	1			1	20:15	0	1			1
8:30	4	0			4	20:30	0	0			0
8:45	0	2			2	20:45	0	0			0
9:00	0	0			0	21:00	0	0			0
9:15	0	0			0	21:15	0	0			0
9:30	0	0			0	21:30	1	0			1
9:45	0	0			0	21:45	0	0			0
10:00	0	0			0	22:00	1	0			1
10:15	0	0			0	22:15	0	0			0
10:30	0	1			1	22:30	0	0			0
10:45	1	0			1	22:45	0	0			0
11:00	1	0			1	23:00	0	0			0
11:15	0	0			0	23:15	0	0			0
11:30	0	1			1	23:30	0	0			0
11:45	1	1			2	23:45	0	0			0
TOTALS	11	8	0	0	19	TOTALS	17	11	0	0	28
SPLIT %	58%	42%	0%	0%	40%	SPLIT %	61%	39%	0%	0%	60%

Hourly Intervals

TIME		NB	SB	EB	WB	TOTAL
00:00	01:00	0	0			0
01:00	02:00	0	0			0
02:00	03:00	0	0			0
03:00	04:00	0	0			0
04:00	05:00	0	0			0
05:00	06:00	0	1			1
06:00	07:00	2	1			3
07:00	08:00	2	0			2
08:00	09:00	4	3			7
09:00	10:00	0	0			0
10:00	11:00	1	1			2
11:00	12:00	2	2			4
12:00	13:00	3	2			5
13:00	14:00	2	0			2
14:00	15:00	1	1			2
15:00	16:00	1	0			1
16:00	17:00	1	1			2
17:00	18:00	3	5			8
18:00	19:00	3	1			4
19:00	20:00	0	0			0
20:00	21:00	1	1			2
21:00	22:00	1	0			1
22:00	23:00	1	0			1
23:00	00:00	0	0			0

STATISTICS

	NB	SB	EB	WB	TOTAL
Peak Period	00:00	to	12:00		
Volume	11	8			19
Peak Hour	7:45	8:00			8:00
Peak Volume	4	3			7
Peak Hour Factor	0.250	0.375			0.438
Peak Period	12:00	to	00:00		
Volume	17	11			28
Peak Hour	17:30	17:00			17:30
Peak Volume	5	5			10
Peak Hour Factor	0.625	0.417			0.625
Peak Period	07:00	to	09:00		
Volume	6	3			9
Peak Hour	7:45	8:00			8:00
Peak Volume	4	3			7
Peak Hour Factor	0.250	0.375			0.438
Peak Period	16:00	to	18:00		
Volume	4	6			10
Peak Hour	17:00	17:00			17:00
Peak Volume	3	5			8
Peak Hour Factor	0.375	0.417			0.500

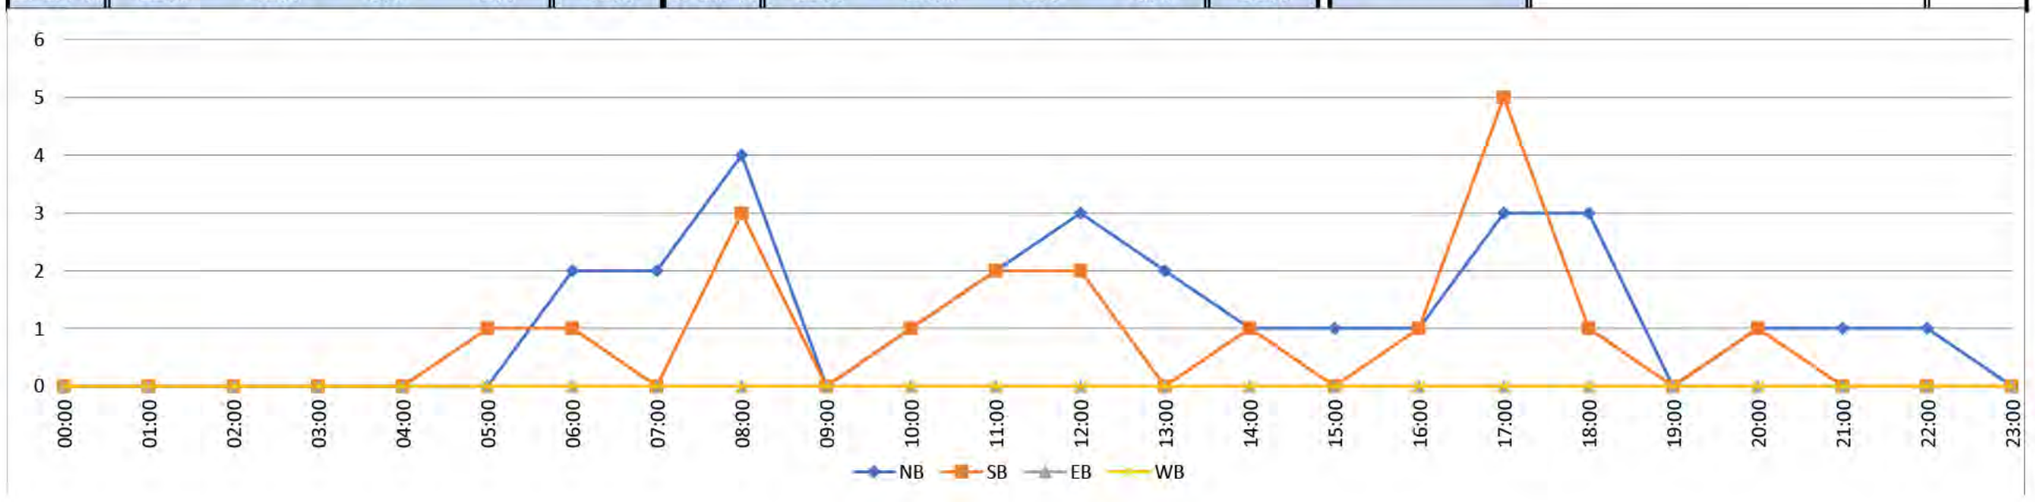

48-Hr Bidirectional Classification Count

Poplar Springs Rd east of Atlanta Hwy

Prepared by National Data & Surveying Services

VOLUME

Poplar Springs Rd/SR 332 E/O Atlanta Hwy/SR 13 (34.222334,-83.857693)

Day: Wednesday
Date: 9/2/2026

City: Gainesville
Project #: GA26_180168_004

DAILY TOTALS	NB	SB	EB	WB	Total
	0	0	7,739	7,063	14,802

15-Minutes Interval


TIME	NB	SB	EB	WB	TOTAL	TIME	NB	SB	EB	WB	TOTAL
0:00			12	3	15	12:00			99	73	172
0:15			15	5	20	12:15			97	87	184
0:30			11	13	24	12:30			76	89	165
0:45			17	6	23	12:45			97	89	186
1:00			18	3	21	13:00			97	98	195
1:15			9	7	16	13:15			102	91	193
1:30			5	3	8	13:30			101	94	195
1:45			9	6	15	13:45			101	105	206
2:00			7	8	15	14:00			139	84	223
2:15			6	9	15	14:15			129	98	227
2:30			12	7	19	14:30			127	141	268
2:45			12	15	27	14:45			152	112	264
3:00			8	10	18	15:00			151	94	245
3:15			9	9	18	15:15			168	115	283
3:30			8	20	28	15:30			153	116	269
3:45			7	12	19	15:45			172	135	307
4:00			9	16	25	16:00			162	109	271
4:15			11	24	35	16:15			155	117	272
4:30			12	39	51	16:30			187	122	309
4:45			14	47	61	16:45			180	125	305
5:00			15	32	47	17:00			222	143	365
5:15			26	48	74	17:15			215	131	346
5:30			31	104	135	17:30			192	127	319
5:45			39	94	133	17:45			163	116	279
6:00			39	102	141	18:00			147	126	273
6:15			44	94	138	18:15			164	134	298
6:30			58	108	166	18:30			121	113	234
6:45			84	132	216	18:45			144	105	249
7:00			92	126	218	19:00			131	92	223
7:15			113	189	302	19:15			110	92	202
7:30			195	142	337	19:30			120	92	212
7:45			196	123	319	19:45			124	84	208
8:00			163	107	270	20:00			123	68	191
8:15			92	116	208	20:15			117	81	198
8:30			61	140	201	20:30			101	66	167
8:45			65	144	209	20:45			97	47	144
9:00			57	104	161	21:00			83	34	117
9:15			52	105	157	21:15			94	43	137
9:30			52	95	147	21:30			59	35	94
9:45			52	101	153	21:45			63	39	102
10:00			53	67	120	22:00			50	30	80
10:15			61	75	136	22:15			49	28	77
10:30			70	80	150	22:30			52	19	71
10:45			61	87	148	22:45			29	18	47
11:00			70	38	108	23:00			30	26	56
11:15			63	72	135	23:15			18	18	36
11:30			69	73	142	23:30			15	17	32
11:45			59	80	139	23:45			18	5	23
TOTALS	0	0	2243	3040	5283	TOTALS	0	0	5496	4023	9519
SPLIT %	0%	0%	42%	58%	36%	SPLIT %	0%	0%	58%	42%	64%

Hourly Intervals

TIME		NB	SB	EB	WB	TOTAL
00:00	01:00			55	27	82
01:00	02:00			41	19	60
02:00	03:00			37	39	76
03:00	04:00			32	51	83
04:00	05:00			46	126	172
05:00	06:00			111	278	389
06:00	07:00			225	436	661
07:00	08:00			596	580	1176
08:00	09:00			381	507	888
09:00	10:00			213	405	618
10:00	11:00			245	309	554
11:00	12:00			261	263	524
12:00	13:00			369	338	707
13:00	14:00			401	388	789
14:00	15:00			547	435	982
15:00	16:00			644	460	1104
16:00	17:00			684	473	1157
17:00	18:00			792	517	1309
18:00	19:00			576	478	1054
19:00	20:00			485	360	845
20:00	21:00			438	262	700
21:00	22:00			299	151	450
22:00	23:00			180	95	275
23:00	00:00			81	66	147

STATISTICS

	NB	SB	EB	WB	TOTAL
Peak Period	00:00	to	12:00		
Volume			2243	3040	5283
Peak Hour			7:15	6:45	7:15
Peak Volume			667	589	1228
Peak Hour Factor			0.851	0.779	0.911
Peak Period	12:00	to	00:00		
Volume			5496	4023	9519
Peak Hour			16:45	16:45	16:45
Peak Volume			809	526	1335
Peak Hour Factor			0.911	0.920	0.914
Peak Period	07:00	to	09:00		
Volume			977	1087	2064
Peak Hour			7:15	7:00	7:15
Peak Volume			667	580	1228
Peak Hour Factor			0.851	0.767	0.911
Peak Period	16:00	to	18:00		
Volume			1476	990	2466
Peak Hour			16:45	16:45	16:45
Peak Volume			809	526	1335
Peak Hour Factor			0.911	0.920	0.914

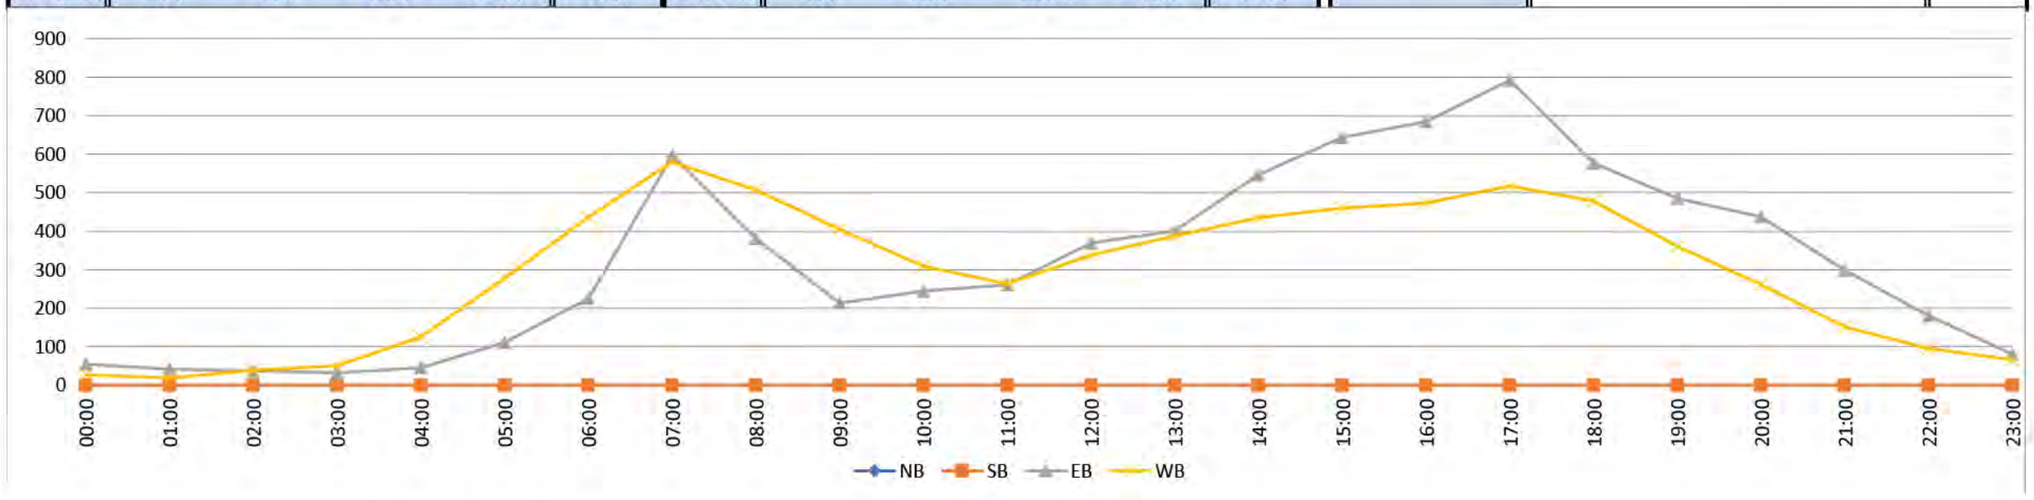

Prepared by National Data & Surveying Services

VOLUME

Poplar Springs Rd/SR 332 E/O Atlanta Hwy/SR 13 (34.222334,-83.857693)

Day: Thursday
Date: 9/3/2026

City: Gainesville
Project #: GA26_180168_004

DAILY TOTALS	NB	SB	EB	WB	Total
	0	0	8,010	7,266	15,276

15-Minutes Interval


TIME	NB	SB	EB	WB	TOTAL	TIME	NB	SB	EB	WB	TOTAL
0:00			19	9	28	12:00			86	96	182
0:15			15	12	27	12:15			90	82	172
0:30			10	9	19	12:30			87	84	171
0:45			8	4	12	12:45			90	100	190
1:00			11	6	17	13:00			99	68	167
1:15			14	4	18	13:15			130	81	211
1:30			12	6	18	13:30			107	96	203
1:45			9	10	19	13:45			125	105	230
2:00			8	14	22	14:00			142	97	239
2:15			4	7	11	14:15			128	101	229
2:30			12	6	18	14:30			139	114	253
2:45			14	13	27	14:45			131	136	267
3:00			7	7	14	15:00			156	106	262
3:15			17	12	29	15:15			179	100	279
3:30			7	17	24	15:30			159	122	281
3:45			8	19	27	15:45			175	134	309
4:00			7	14	21	16:00			186	115	301
4:15			7	34	41	16:15			156	118	274
4:30			14	38	52	16:30			177	133	310
4:45			10	47	57	16:45			180	134	314
5:00			17	33	50	17:00			211	141	352
5:15			25	59	84	17:15			253	111	364
5:30			38	93	131	17:30			245	151	396
5:45			35	95	130	17:45			185	127	312
6:00			38	77	115	18:00			159	137	296
6:15			71	95	166	18:15			156	105	261
6:30			53	126	179	18:30			125	108	233
6:45			78	131	209	18:45			140	133	273
7:00			81	148	229	19:00			136	101	237
7:15			124	168	292	19:15			128	103	231
7:30			166	155	321	19:30			109	96	205
7:45			218	116	334	19:45			128	74	202
8:00			140	124	264	20:00			125	72	197
8:15			121	95	216	20:15			99	59	158
8:30			67	108	175	20:30			83	65	148
8:45			66	127	193	20:45			82	54	136
9:00			48	148	196	21:00			94	38	132
9:15			64	125	189	21:15			88	47	135
9:30			61	106	167	21:30			55	39	94
9:45			57	83	140	21:45			66	39	105
10:00			65	86	151	22:00			66	33	99
10:15			63	93	156	22:15			48	24	72
10:30			50	94	144	22:30			41	18	59
10:45			97	92	189	22:45			38	11	49
11:00			79	84	163	23:00			21	15	36
11:15			72	74	146	23:15			22	17	39
11:30			58	71	129	23:30			21	14	35
11:45			81	107	188	23:45			18	11	29
TOTALS	0	0	2346	3201	5547	TOTALS	0	0	5664	4065	9729
SPLIT %	0%	0%	42%	58%	36%	SPLIT %	0%	0%	58%	42%	64%

Hourly Intervals

TIME		NB	SB	EB	WB	TOTAL
00:00	01:00			52	34	86
01:00	02:00			46	26	72
02:00	03:00			38	40	78
03:00	04:00			39	55	94
04:00	05:00			38	133	171
05:00	06:00			115	280	395
06:00	07:00			240	429	669
07:00	08:00			589	587	1176
08:00	09:00			394	454	848
09:00	10:00			230	462	692
10:00	11:00			275	365	640
11:00	12:00			290	336	626
12:00	13:00			353	362	715
13:00	14:00			461	350	811
14:00	15:00			540	448	988
15:00	16:00			669	462	1131
16:00	17:00			699	500	1199
17:00	18:00			894	530	1424
18:00	19:00			580	483	1063
19:00	20:00			501	374	875
20:00	21:00			389	250	639
21:00	22:00			303	163	466
22:00	23:00			193	86	279
23:00	00:00			82	57	139

STATISTICS

	NB	SB	EB	WB	TOTAL
Peak Period	00:00	to	12:00		
Volume			2346	3201	5547
Peak Hour			7:15	6:45	7:15
Peak Volume			648	602	1211
Peak Hour Factor			0.743	0.896	0.906
Peak Period	12:00	to	00:00		
Volume			5664	4065	9729
Peak Hour			17:00	16:45	16:45
Peak Volume			894	537	1426
Peak Hour Factor			0.883	0.889	0.900
Peak Period	07:00	to	09:00		
Volume			983	1041	2024
Peak Hour			7:15	7:00	7:15
Peak Volume			648	587	1211
Peak Hour Factor			0.743	0.874	0.906
Peak Period	16:00	to	18:00		
Volume			1593	1030	2623
Peak Hour			17:00	16:45	16:45
Peak Volume			894	537	1426
Peak Hour Factor			0.883	0.889	0.900

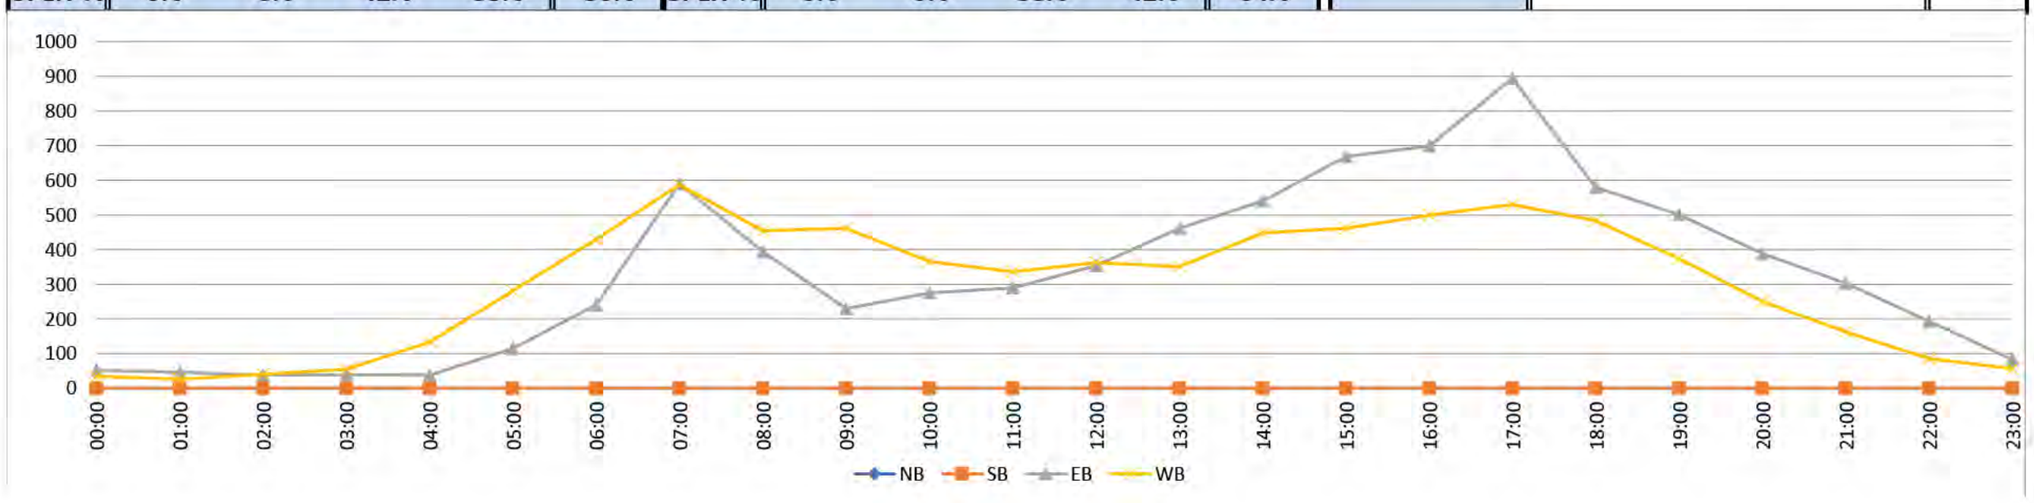

4-Hr TMC – SR 13/Atlanta Hwy at SR 332/Poplar Springs Rd

National Data & Surveying Services

Intersection Turning Movement Count

Location: Atlanta Hwy/SR 13 & Poplar Springs Rd/SR 332/Haydee's Cafe Dwy
City: Gainesville
Control: Signalized

Project ID: 26-180167-001
Date: 9/2/2026

Data - Total

NS/EW Streets:	Atlanta Hwy/SR 13				Atlanta Hwy/SR 13				Poplar Springs Rd/SR 332/Haydee's Cafe Dwy				Poplar Springs Rd/SR 332/Haydee's Cafe Dwy				
AM	NORTHBOUND				SOUTHBOUND				EASTBOUND				WESTBOUND				
	1	2	1	0	1	2	0	0	1	1	0	0	1	1	0	0	
	NL	NT	NR	NU	SL	ST	SR	SU	EL	ET	ER	EU	WL	WT	WR	WU	TOTAL
7:00 AM	1	156	72	0	40	91	0	1	0	2	0	0	58	9	58	0	488
7:15 AM	1	148	80	0	65	62	8	0	3	2	0	0	105	21	82	0	577
7:30 AM	2	202	133	0	56	111	8	0	1	9	1	0	111	15	104	0	753
7:45 AM	2	192	133	1	42	89	4	0	2	8	2	0	123	23	101	0	722
8:00 AM	2	194	98	0	37	96	3	1	3	7	4	0	110	14	93	0	662
8:15 AM	1	175	65	0	28	89	7	1	4	6	3	0	82	11	63	0	535
8:30 AM	1	158	36	0	26	108	3	0	2	1	0	0	63	9	66	0	473
8:45 AM	3	150	41	1	28	72	7	2	3	1	1	0	76	13	57	0	455
	NL	NT	NR	NU	SL	ST	SR	SU	EL	ET	ER	EU	WL	WT	WR	WU	TOTAL
TOTAL VOLUMES :	13	1375	658	2	322	718	40	5	18	36	11	0	728	115	624	0	4665
APPROACH %'s :	0.63%	67.14%	32.13%	0.10%	29.68%	66.18%	3.69%	0.46%	27.69%	55.38%	16.92%	0.00%	49.63%	7.84%	42.54%	0.00%	
PEAK HR :	07:15 AM - 08:15 AM																TOTAL
PEAK HR VOL :	7	736	444	1	200	358	23	1	9	26	7	0	449	73	380	0	2714
PEAK HR FACTOR :	0.875	0.911	0.835	0.250	0.769	0.806	0.719	0.250	0.750	0.722	0.438	0.000	0.913	0.793	0.913	0.000	0.901
	0.881				0.831				0.750				0.913				

PM	NORTHBOUND				SOUTHBOUND				EASTBOUND				WESTBOUND				
	1	2	1	0	1	2	0	0	1	1	0	0	1	1	0	0	
	NL	NT	NR	NU	SL	ST	SR	SU	EL	ET	ER	EU	WL	WT	WR	WU	TOTAL
4:00 PM	3	128	86	1	64	122	15	2	5	14	7	0	72	9	50	0	578
4:15 PM	1	144	87	1	83	144	9	2	6	17	0	0	79	14	38	0	625
4:30 PM	5	136	111	0	63	147	10	0	5	16	2	0	75	12	50	0	632
4:45 PM	1	122	94	0	100	157	3	0	6	15	3	0	80	15	48	0	644
5:00 PM	2	152	125	0	91	182	5	0	6	12	3	0	78	14	49	0	719
5:15 PM	3	128	123	0	93	170	9	1	3	17	2	0	88	14	50	0	701
5:30 PM	2	145	106	1	86	192	4	2	4	18	2	0	77	10	53	0	702
5:45 PM	5	118	95	1	58	159	10	2	9	16	2	0	85	14	62	0	636
	NL	NT	NR	NU	SL	ST	SR	SU	EL	ET	ER	EU	WL	WT	WR	WU	TOTAL
TOTAL VOLUMES :	22	1073	827	4	638	1273	65	9	44	125	21	0	634	102	400	0	5237
APPROACH %'s :	1.14%	55.71%	42.94%	0.21%	32.14%	64.13%	3.27%	0.45%	23.16%	65.79%	11.05%	0.00%	55.81%	8.98%	35.21%	0.00%	
PEAK HR :	04:45 PM - 05:45 PM																TOTAL
PEAK HR VOL :	8	547	448	1	370	701	21	3	19	62	10	0	323	53	200	0	2766
PEAK HR FACTOR :	0.667	0.900	0.896	0.250	0.925	0.913	0.583	0.375	0.792	0.861	0.833	0.000	0.918	0.883	0.943	0.000	0.962
	0.900				0.964				0.948				0.947				

National Data & Surveying Services

Intersection Turning Movement Count

Location: Atlanta Hwy/SR 13 & Poplar Springs Rd/SR 332/Haydee's Cafe Dwy
City: Gainesville
Control: Signalized

Project ID: 26-180167-001
Date: 9/2/2026

Data - Cars

NS/EW Streets:	Atlanta Hwy/SR 13				Atlanta Hwy/SR 13				Poplar Springs Rd/SR 332/Haydee's Cafe Dwy				Poplar Springs Rd/SR 332/Haydee's Cafe Dwy				
AM	NORTHBOUND				SOUTHBOUND				EASTBOUND				WESTBOUND				
	1	2	1	0	1	2	0	0	1	1	0	0	1	1	0	0	
	NL	NT	NR	NU	SL	ST	SR	SU	EL	ET	ER	EU	WL	WT	WR	WU	TOTAL
7:00 AM	1	149	64	0	35	83	0	1	0	2	0	0	57	8	58	0	458
7:15 AM	1	141	76	0	64	58	6	0	3	2	0	0	101	19	78	0	549
7:30 AM	2	198	131	0	56	107	8	0	1	7	1	0	110	15	103	0	739
7:45 AM	2	185	132	1	42	85	4	0	2	8	2	0	122	23	101	0	709
8:00 AM	2	175	97	0	37	89	3	1	3	7	3	0	109	13	93	0	632
8:15 AM	1	162	62	0	25	87	7	1	4	6	3	0	80	10	63	0	511
8:30 AM	1	149	34	0	25	99	3	0	2	1	0	0	58	9	65	0	446
8:45 AM	3	136	36	1	27	67	7	2	3	0	1	0	76	12	57	0	428
	NL	NT	NR	NU	SL	ST	SR	SU	EL	ET	ER	EU	WL	WT	WR	WU	TOTAL
TOTAL VOLUMES :	13	1295	632	2	311	675	38	5	18	33	10	0	713	109	618	0	4472
APPROACH %'s :	0.67%	66.68%	32.54%	0.10%	30.22%	65.60%	3.69%	0.49%	29.51%	54.10%	16.39%	0.00%	49.51%	7.57%	42.92%	0.00%	
PEAK HR :	07:15 AM - 08:15 AM																TOTAL
PEAK HR VOL :	7	699	436	1	199	339	21	1	9	24	6	0	442	70	375	0	2629
PEAK HR FACTOR :	0.875	0.883	0.826	0.250	0.777	0.792	0.656	0.250	0.750	0.750	0.500	0.000	0.906	0.761	0.910	0.000	0.889
	0.863				0.819				0.750				0.901				

PM	NORTHBOUND				SOUTHBOUND				EASTBOUND				WESTBOUND				
	1	2	1	0	1	2	0	0	1	1	0	0	1	1	0	0	
	NL	NT	NR	NU	SL	ST	SR	SU	EL	ET	ER	EU	WL	WT	WR	WU	TOTAL
4:00 PM	3	120	84	1	64	119	14	2	5	14	7	0	71	9	46	0	559
4:15 PM	1	132	86	1	82	140	9	2	5	17	0	0	77	14	37	0	603
4:30 PM	5	124	107	0	63	144	10	0	5	16	2	0	73	12	46	0	607
4:45 PM	1	119	93	0	98	152	3	0	6	15	3	0	78	15	48	0	631
5:00 PM	2	147	125	0	90	174	5	0	5	12	3	0	75	14	49	0	701
5:15 PM	3	126	123	0	92	165	8	1	3	17	2	0	87	14	49	0	690
5:30 PM	2	141	104	1	86	189	4	2	4	17	2	0	74	10	50	0	686
5:45 PM	5	116	94	1	58	155	10	2	9	16	2	0	85	14	60	0	627
	NL	NT	NR	NU	SL	ST	SR	SU	EL	ET	ER	EU	WL	WT	WR	WU	TOTAL
TOTAL VOLUMES :	22	1025	816	4	633	1238	63	9	42	124	21	0	620	102	385	0	5104
APPROACH %'s :	1.18%	54.90%	43.71%	0.21%	32.58%	63.72%	3.24%	0.46%	22.46%	66.31%	11.23%	0.00%	56.01%	9.21%	34.78%	0.00%	
PEAK HR :	04:45 PM - 05:45 PM																TOTAL
PEAK HR VOL :	8	533	445	1	366	680	20	3	18	61	10	0	314	53	196	0	2708
PEAK HR FACTOR :	0.667	0.906	0.890	0.250	0.934	0.899	0.625	0.375	0.750	0.897	0.833	0.000	0.902	0.883	0.980	0.000	0.966
	0.901				0.951				0.927				0.938				

National Data & Surveying Services

Intersection Turning Movement Count

Location: Atlanta Hwy/SR 13 & Poplar Springs Rd/SR 332/Haydee's Cafe Dwy
City: Gainesville
Control: Signalized

Project ID: 26-180167-001
Date: 9/2/2026

Data - HT

NS/EW Streets:	Atlanta Hwy/SR 13				Atlanta Hwy/SR 13				Poplar Springs Rd/SR 332/Haydee's Cafe Dwy				Poplar Springs Rd/SR 332/Haydee's Cafe Dwy				
AM	NORTHBOUND				SOUTHBOUND				EASTBOUND				WESTBOUND				
	1 NL	2 NT	1 NR	0 NU	1 SL	2 ST	0 SR	0 SU	1 EL	1 ET	0 ER	0 EU	1 WL	1 WT	0 WR	0 WU	TOTAL
7:00 AM	0	7	8	0	5	8	0	0	0	0	0	0	1	1	0	0	30
7:15 AM	0	7	4	0	1	4	2	0	0	0	0	0	4	2	4	0	28
7:30 AM	0	4	2	0	0	4	0	0	0	2	0	0	1	0	1	0	14
7:45 AM	0	7	1	0	0	4	0	0	0	0	0	0	1	0	0	0	13
8:00 AM	0	19	1	0	0	7	0	0	0	0	1	0	1	1	0	0	30
8:15 AM	0	13	3	0	3	2	0	0	0	0	0	0	2	1	0	0	24
8:30 AM	0	9	2	0	1	9	0	0	0	0	0	0	5	0	1	0	27
8:45 AM	0	14	5	0	1	5	0	0	0	1	0	0	0	1	0	0	27
	NL	NT	NR	NU	SL	ST	SR	SU	EL	ET	ER	EU	WL	WT	WR	WU	TOTAL
TOTAL VOLUMES :	0	80	26	0	11	43	2	0	0	3	1	0	15	6	6	0	193
APPROACH %'s :	0.00%	75.47%	24.53%	0.00%	19.64%	76.79%	3.57%	0.00%	0.00%	75.00%	25.00%	0.00%	55.56%	22.22%	22.22%	0.00%	
PEAK HR :	07:15 AM - 08:15 AM																TOTAL
PEAK HR VOL :	0	37	8	0	1	19	2	0	0	2	1	0	7	3	5	0	85
PEAK HR FACTOR :	0.000	0.487	0.500	0.000	0.250	0.679	0.250	0.000	0.000	0.250	0.250	0.000	0.438	0.375	0.313	0.000	0.708
		0.563				0.786				0.375				0.375			

PM	NORTHBOUND				SOUTHBOUND				EASTBOUND				WESTBOUND				
	1 NL	2 NT	1 NR	0 NU	1 SL	2 ST	0 SR	0 SU	1 EL	1 ET	0 ER	0 EU	1 WL	1 WT	0 WR	0 WU	TOTAL
4:00 PM	0	8	2	0	0	3	1	0	0	0	0	0	1	0	4	0	19
4:15 PM	0	12	1	0	1	4	0	0	1	0	0	0	2	0	1	0	22
4:30 PM	0	12	4	0	0	3	0	0	0	0	0	0	2	0	4	0	25
4:45 PM	0	3	1	0	2	5	0	0	0	0	0	0	2	0	0	0	13
5:00 PM	0	5	0	0	1	8	0	0	1	0	0	0	3	0	0	0	18
5:15 PM	0	2	0	0	1	5	1	0	0	0	0	0	1	0	1	0	11
5:30 PM	0	4	2	0	0	3	0	0	0	1	0	0	3	0	3	0	16
5:45 PM	0	2	1	0	0	4	0	0	0	0	0	0	0	0	2	0	9
	NL	NT	NR	NU	SL	ST	SR	SU	EL	ET	ER	EU	WL	WT	WR	WU	TOTAL
TOTAL VOLUMES :	0	48	11	0	5	35	2	0	2	1	0	0	14	0	15	0	133
APPROACH %'s :	0.00%	81.36%	18.64%	0.00%	11.90%	83.33%	4.76%	0.00%	66.67%	33.33%	0.00%	0.00%	48.28%	0.00%	51.72%	0.00%	
PEAK HR :	04:45 PM - 05:45 PM																TOTAL
PEAK HR VOL :	0	14	3	0	4	21	1	0	1	1	0	0	9	0	4	0	58
PEAK HR FACTOR :	0.000	0.700	0.375	0.000	0.500	0.656	0.250	0.000	0.250	0.250	0.000	0.000	0.750	0.000	0.333	0.000	0.806
		0.708				0.722				0.500				0.542			

Prepared by National Data & Surveying Services

Atlanta Hwy/SR 13 & Poplar Springs Rd/SR 332/Haydee's Cafe Dwy

Peak Hour Turning Movement Count

ID: 26-180167-001
City: Gainesville

Day: Wednesday
Date: 9/2/2026

PEAK HOURS

AM	07:15 AM - 08:15 AM
NOON	NONE
PM	04:45 PM - 05:45 PM

COUNT PERIODS

AM	7:00 AM - 09:00 AM
NOON	NONE
PM	4:00 PM - 06:00 PM

CONTROL: Signalized

	AM	NOON	PM	DAILY
TEV	2714	0	2766	
PHF	0.90		0.96	

SOUTHBOUND — Atlanta Hwy/SR 13

	AM	NOON	PM	DAILY
Left	23	0	21	1126
Through	358	0	701	
Right	200	0	370	
U-Turn	1	0	3	

NORTHBOUND — Atlanta Hwy/SR 13

	AM	NOON	PM	DAILY
U-Turn	1	0	1035	
Left	1	0	0	
Through	7	0	8	
Right	736	0	547	
	444	0	448	


EASTBOUND — Poplar Springs Rd/SR 332/Haydee's Cafe Dwy

	AM	NOON	PM
	103	0	82
	0	0	0
	9	0	19
	26	0	62
	7	0	10


WESTBOUND — Poplar Springs Rd/SR 332/Haydee's Cafe Dwy

	PM	NOON	AM
	200	0	380
	53	0	73
	323	0	449
	0	0	0
	880	0	670


Cars (AM)

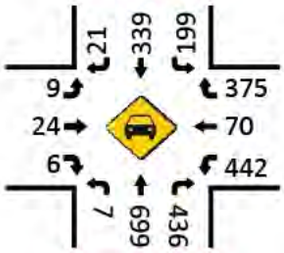


HT (AM)

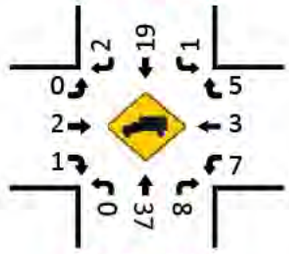


Cars (NOON)

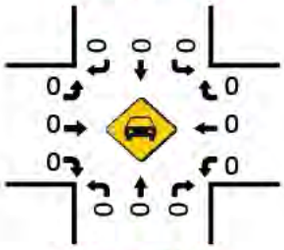


HT (NOON)

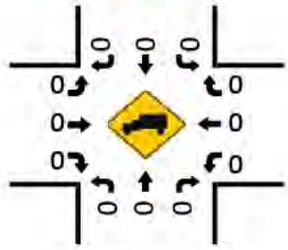


Pedestrians (Crosswalks)

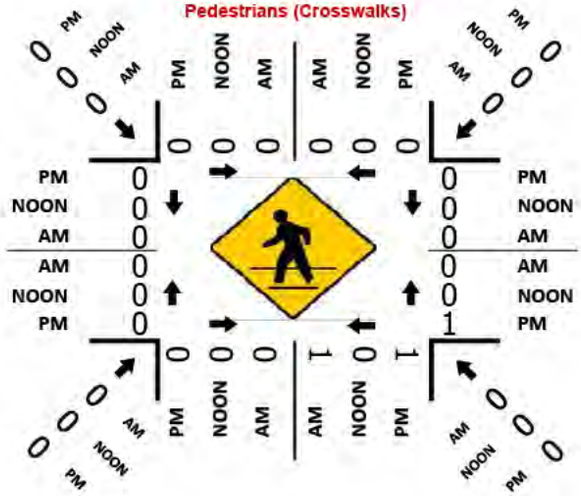

Cars (PM)

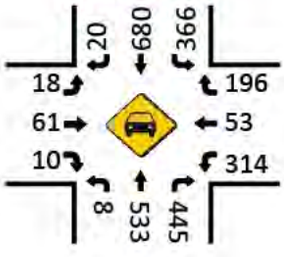

HT (PM)

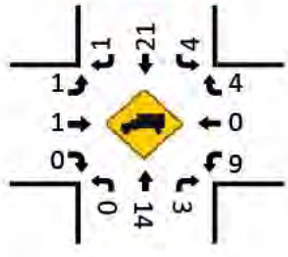

4-Hr TMC

Gilleland Cir W at SR 332

National Data & Surveying Services

Intersection Turning Movement Count

Location: Gilleland Cir W & Poplar Springs Rd/SR 332
City: Gainesville
Control: 1-Way Stop(SB)

Project ID: 26-180167-002
Date: 9/2/2026

Data - Total

NS/EW Streets:	Gilleland Cir W				Gilleland Cir W				Poplar Springs Rd/SR 332				Poplar Springs Rd/SR 332				
AM	NORTHBOUND				SOUTHBOUND				EASTBOUND				WESTBOUND				
	0 NL	0 NT	0 NR	0 NU	0 SL	1 ST	0 SR	0 SU	0 EL	1 ET	0 ER	0 EU	0 WL	1 WT	0 WR	0 WU	TOTAL
7:00 AM	0	0	0	0	0	0	1	0	0	82	0	0	0	106	0	0	189
7:15 AM	0	0	0	0	1	0	3	0	0	100	0	0	0	157	1	0	262
7:30 AM	0	0	0	0	1	0	1	0	1	111	0	0	0	171	0	0	285
7:45 AM	0	0	0	0	0	0	0	0	0	75	0	0	0	201	0	0	276
8:00 AM	0	0	0	0	0	0	0	0	0	97	0	0	0	155	1	0	253
8:15 AM	0	0	0	0	0	0	1	0	0	74	0	0	0	105	0	0	180
8:30 AM	0	0	0	0	0	0	0	0	0	57	0	0	0	126	0	0	183
8:45 AM	0	0	0	0	0	0	1	0	1	48	0	0	0	109	0	0	159
	NL	NT	NR	NU	SL	ST	SR	SU	EL	ET	ER	EU	WL	WT	WR	WU	TOTAL
TOTAL VOLUMES :	0	0	0	0	2	0	7	0	2	644	0	0	0	1130	2	0	1787
APPROACH %'s :					22.22%	0.00%	77.78%	0.00%	0.31%	99.69%	0.00%	0.00%	0.00%	99.82%	0.18%	0.00%	
PEAK HR :	07:15 AM - 08:15 AM																TOTAL
PEAK HR VOL :	0	0	0	0	2	0	4	0	1	383	0	0	0	684	2	0	1076
PEAK HR FACTOR :	0.000	0.000	0.000	0.000	0.500	0.000	0.333	0.000	0.250	0.863	0.000	0.000	0.000	0.851	0.500	0.000	0.944
					0.375				0.857				0.853				

PM	NORTHBOUND				SOUTHBOUND				EASTBOUND				WESTBOUND				
	0 NL	0 NT	0 NR	0 NU	0 SL	1 ST	0 SR	0 SU	0 EL	1 ET	0 ER	0 EU	0 WL	1 WT	0 WR	0 WU	TOTAL
4:00 PM	0	0	0	0	0	0	1	0	0	134	0	0	0	102	0	0	237
4:15 PM	0	0	0	0	0	0	0	0	0	134	0	0	0	110	0	0	244
4:30 PM	0	0	0	0	0	0	0	0	1	163	0	0	0	122	0	0	286
4:45 PM	0	0	0	0	1	0	1	0	0	164	0	0	0	126	0	0	292
5:00 PM	0	0	0	0	0	0	0	0	0	181	0	0	0	135	1	0	317
5:15 PM	0	0	0	0	0	0	0	0	1	194	0	0	0	122	2	0	319
5:30 PM	0	0	0	0	0	0	0	0	0	172	0	0	0	131	0	0	303
5:45 PM	0	0	0	0	0	0	1	0	0	147	0	0	0	103	0	0	251
	NL	NT	NR	NU	SL	ST	SR	SU	EL	ET	ER	EU	WL	WT	WR	WU	TOTAL
TOTAL VOLUMES :	0	0	0	0	1	0	3	0	2	1289	0	0	0	951	3	0	2249
APPROACH %'s :					25.00%	0.00%	75.00%	0.00%	0.15%	99.85%	0.00%	0.00%	0.00%	99.69%	0.31%	0.00%	
PEAK HR :	04:45 PM - 05:45 PM																TOTAL
PEAK HR VOL :	0	0	0	0	1	0	1	0	1	711	0	0	0	514	3	0	1231
PEAK HR FACTOR :	0.000	0.000	0.000	0.000	0.250	0.000	0.250	0.000	0.250	0.916	0.000	0.000	0.000	0.952	0.375	0.000	0.965
					0.250				0.913				0.950				

National Data & Surveying Services

Intersection Turning Movement Count

Location: Gilleland Cir W & Poplar Springs Rd/SR 332
City: Gainesville
Control: 1-Way Stop(SB)

Project ID: 26-180167-002
Date: 9/2/2026

Data - Cars

NS/EW Streets:	Gilleland Cir W				Gilleland Cir W				Poplar Springs Rd/SR 332				Poplar Springs Rd/SR 332				
AM	NORTHBOUND				SOUTHBOUND				EASTBOUND				WESTBOUND				
	0	0	0	0	0	1	0	0	0	1	0	0	0	1	0	0	
	NL	NT	NR	NU	SL	ST	SR	SU	EL	ET	ER	EU	WL	WT	WR	WU	TOTAL
7:00 AM	0	0	0	0	0	0	1	0	0	72	0	0	0	102	0	0	175
7:15 AM	0	0	0	0	1	0	3	0	0	95	0	0	0	150	1	0	250
7:30 AM	0	0	0	0	1	0	1	0	1	107	0	0	0	164	0	0	274
7:45 AM	0	0	0	0	0	0	0	0	0	73	0	0	0	195	0	0	268
8:00 AM	0	0	0	0	0	0	0	0	0	95	0	0	0	148	1	0	244
8:15 AM	0	0	0	0	0	0	1	0	0	71	0	0	0	102	0	0	174
8:30 AM	0	0	0	0	0	0	0	0	0	55	0	0	0	121	0	0	176
8:45 AM	0	0	0	0	0	0	1	0	1	42	0	0	0	107	0	0	151
	NL	NT	NR	NU	SL	ST	SR	SU	EL	ET	ER	EU	WL	WT	WR	WU	TOTAL
TOTAL VOLUMES :	0	0	0	0	2	0	7	0	2	610	0	0	0	1089	2	0	1712
APPROACH %'s :					22.22%	0.00%	77.78%	0.00%	0.33%	99.67%	0.00%	0.00%	0.00%	99.82%	0.18%	0.00%	
PEAK HR :	07:15 AM - 08:15 AM																TOTAL
PEAK HR VOL :	0	0	0	0	2	0	4	0	1	370	0	0	0	657	2	0	1036
PEAK HR FACTOR :	0.000	0.000	0.000	0.000	0.500	0.000	0.333	0.000	0.250	0.864	0.000	0.000	0.000	0.842	0.500	0.000	0.945
					0.375				0.859				0.845				

PM	NORTHBOUND				SOUTHBOUND				EASTBOUND				WESTBOUND				
	0	0	0	0	0	1	0	0	0	1	0	0	0	1	0	0	
	NL	NT	NR	NU	SL	ST	SR	SU	EL	ET	ER	EU	WL	WT	WR	WU	TOTAL
4:00 PM	0	0	0	0	0	0	1	0	0	131	0	0	0	99	0	0	231
4:15 PM	0	0	0	0	0	0	0	0	0	132	0	0	0	101	0	0	233
4:30 PM	0	0	0	0	0	0	0	0	1	159	0	0	0	116	0	0	276
4:45 PM	0	0	0	0	1	0	1	0	0	161	0	0	0	124	0	0	287
5:00 PM	0	0	0	0	0	0	0	0	0	180	0	0	0	132	1	0	313
5:15 PM	0	0	0	0	0	0	0	0	1	191	0	0	0	120	2	0	314
5:30 PM	0	0	0	0	0	0	0	0	0	172	0	0	0	126	0	0	298
5:45 PM	0	0	0	0	0	0	1	0	0	145	0	0	0	100	0	0	246
	NL	NT	NR	NU	SL	ST	SR	SU	EL	ET	ER	EU	WL	WT	WR	WU	TOTAL
TOTAL VOLUMES :	0	0	0	0	1	0	3	0	2	1271	0	0	0	918	3	0	2198
APPROACH %'s :					25.00%	0.00%	75.00%	0.00%	0.16%	99.84%	0.00%	0.00%	0.00%	99.67%	0.33%	0.00%	
PEAK HR :	04:45 PM - 05:45 PM																TOTAL
PEAK HR VOL :	0	0	0	0	1	0	1	0	1	704	0	0	0	502	3	0	1212
PEAK HR FACTOR :	0.000	0.000	0.000	0.000	0.250	0.000	0.250	0.000	0.250	0.921	0.000	0.000	0.000	0.951	0.375	0.000	0.965
					0.250				0.918				0.949				

National Data & Surveying Services

Intersection Turning Movement Count

Location: Gilleland Cir W & Poplar Springs Rd/SR 332
City: Gainesville
Control: 1-Way Stop(SB)

Project ID: 26-180167-002
Date: 9/2/2026

Data - HT

NS/EW Streets:	Gilleland Cir W				Gilleland Cir W				Poplar Springs Rd/SR 332				Poplar Springs Rd/SR 332				
AM	NORTHBOUND				SOUTHBOUND				EASTBOUND				WESTBOUND				
	0 NL	0 NT	0 NR	0 NU	0 SL	1 ST	0 SR	0 SU	0 EL	1 ET	0 ER	0 EU	0 WL	1 WT	0 WR	0 WU	TOTAL
7:00 AM	0	0	0	0	0	0	0	0	0	10	0	0	0	4	0	0	14
7:15 AM	0	0	0	0	0	0	0	0	0	5	0	0	0	7	0	0	12
7:30 AM	0	0	0	0	0	0	0	0	0	4	0	0	0	7	0	0	11
7:45 AM	0	0	0	0	0	0	0	0	0	2	0	0	0	6	0	0	8
8:00 AM	0	0	0	0	0	0	0	0	0	2	0	0	0	7	0	0	9
8:15 AM	0	0	0	0	0	0	0	0	0	3	0	0	0	3	0	0	6
8:30 AM	0	0	0	0	0	0	0	0	0	2	0	0	0	5	0	0	7
8:45 AM	0	0	0	0	0	0	0	0	0	6	0	0	0	2	0	0	8
	NL	NT	NR	NU	SL	ST	SR	SU	EL	ET	ER	EU	WL	WT	WR	WU	TOTAL
TOTAL VOLUMES :	0	0	0	0	0	0	0	0	0	34	0	0	0	41	0	0	75
APPROACH %'s :									0.00%	100.00%	0.00%	0.00%	0.00%	100.00%	0.00%	0.00%	
PEAK HR :	07:15 AM - 08:15 AM																TOTAL
PEAK HR VOL :	0	0	0	0	0	0	0	0	0	13	0	0	0	27	0	0	40
PEAK HR FACTOR :	0.000	0.000	0.000	0.000	0.000	0.000	0.000	0.000	0.000	0.650	0.000	0.000	0.000	0.964	0.000	0.000	0.833
									0.650				0.964				

PM	NORTHBOUND				SOUTHBOUND				EASTBOUND				WESTBOUND				
	0 NL	0 NT	0 NR	0 NU	0 SL	1 ST	0 SR	0 SU	0 EL	1 ET	0 ER	0 EU	0 WL	1 WT	0 WR	0 WU	TOTAL
4:00 PM	0	0	0	0	0	0	0	0	0	3	0	0	0	3	0	0	6
4:15 PM	0	0	0	0	0	0	0	0	0	2	0	0	0	9	0	0	11
4:30 PM	0	0	0	0	0	0	0	0	0	4	0	0	0	6	0	0	10
4:45 PM	0	0	0	0	0	0	0	0	0	3	0	0	0	2	0	0	5
5:00 PM	0	0	0	0	0	0	0	0	0	1	0	0	0	3	0	0	4
5:15 PM	0	0	0	0	0	0	0	0	0	3	0	0	0	2	0	0	5
5:30 PM	0	0	0	0	0	0	0	0	0	0	0	0	0	5	0	0	5
5:45 PM	0	0	0	0	0	0	0	0	0	2	0	0	0	3	0	0	5
	NL	NT	NR	NU	SL	ST	SR	SU	EL	ET	ER	EU	WL	WT	WR	WU	TOTAL
TOTAL VOLUMES :	0	0	0	0	0	0	0	0	0	18	0	0	0	33	0	0	51
APPROACH %'s :									0.00%	100.00%	0.00%	0.00%	0.00%	100.00%	0.00%	0.00%	
PEAK HR :	04:45 PM - 05:45 PM																TOTAL
PEAK HR VOL :	0	0	0	0	0	0	0	0	0	7	0	0	0	12	0	0	19
PEAK HR FACTOR :	0.000	0.000	0.000	0.000	0.000	0.000	0.000	0.000	0.000	0.583	0.000	0.000	0.000	0.600	0.000	0.000	0.950
									0.583				0.600				

Prepared by National Data & Surveying Services

Gilleland Cir W & Poplar Springs Rd/SR 332

Peak Hour Turning Movement Count

ID: 26-180167-002
City: Gainesville

Day: Wednesday
Date: 9/2/2026

PEAK HOURS

AM: 07:15 AM - 08:15 AM
NOON: NONE
PM: 04:45 PM - 05:45 PM

COUNT PERIODS

AM: 7:00 AM - 09:00 AM
NOON: NONE
PM: 4:00 PM - 06:00 PM

SOUTHBOUND — Gilleland Cir W

AM	4	0	2	0	3	AM
NOON	0	0	0	0	0	NOON
PM	1	0	1	0	4	PM

EASTBOUND — Poplar Springs Rd/SR 332

AM	NOON	PM		
688	0	515	⇦	
0	0	0	↶	0
1	0	1	↱	0
383	0	711	→	1
0	0	0	↷	0
AM	NOON	PM		

WESTBOUND — Poplar Springs Rd/SR 332

PM	NOON	AM		
3	0	2	↷	0
514	0	684	←	1
0	0	0	↰	0
0	0	0	↶	0
712	0	385	⇨	
PM	NOON	AM		

NORTHBOUND — Gilleland Cir W


PM	0	0	0	0	0	PM
NOON	0	0	0	0	0	NOON
AM	0	0	0	0	0	AM

CONTROL


1-Way Stop(SB)

TEV	1076 AM	0 NOON	1231 PM
PHF	0.94		0.96


Cars (AM)

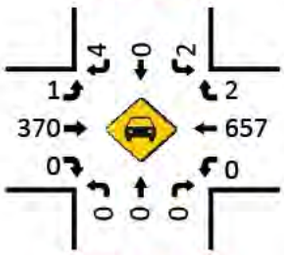


HT (AM)

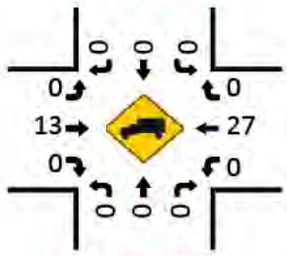


Cars (NOON)

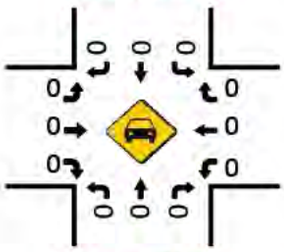


HT (NOON)

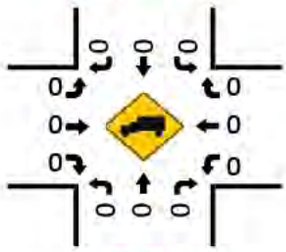


Pedestrians (Crosswalks)

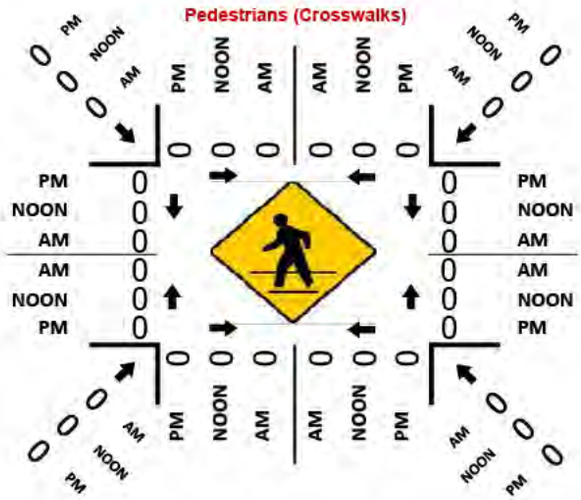

Cars (PM)

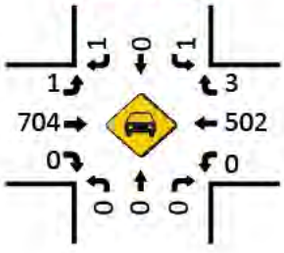

HT (PM)

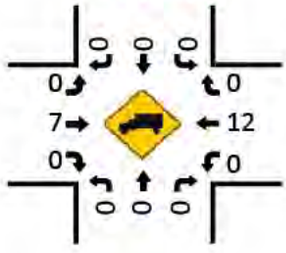

4-Hr TMC – Gilleland Cir E at Poplar Springs Rd/SR 332

National Data & Surveying Services

Intersection Turning Movement Count

Location: Gilleland Cir E & Poplar Springs Rd/SR 332
City: Gainesville
Control: 1-Way Stop(SB)

Project ID: 26-180167-003
Date: 9/2/2026

Data - Total

NS/EW Streets:	Gilleland Cir E				Gilleland Cir E				Poplar Springs Rd/SR 332				Poplar Springs Rd/SR 332				
AM	NORTHBOUND				SOUTHBOUND				EASTBOUND				WESTBOUND				
	0 NL	0 NT	0 NR	0 NU	0 SL	1 ST	0 SR	0 SU	0 EL	1 ET	0 ER	0 EU	0 WL	1 WT	0 WR	0 WU	TOTAL
7:00 AM	0	0	0	0	2	0	5	0	2	82	0	0	0	101	1	0	193
7:15 AM	0	0	0	0	5	0	4	0	3	98	0	0	0	158	2	0	270
7:30 AM	0	0	0	0	1	0	6	0	1	113	0	0	0	164	3	0	288
7:45 AM	0	0	0	0	1	0	6	0	3	72	0	0	0	194	0	0	276
8:00 AM	0	0	0	0	1	0	4	0	5	94	0	0	0	152	1	0	257
8:15 AM	0	0	0	0	0	0	1	0	1	72	0	0	0	103	1	0	178
8:30 AM	0	0	0	0	0	0	4	0	0	56	0	0	0	120	0	0	180
8:45 AM	0	0	0	0	0	0	4	0	1	43	0	0	0	104	0	0	152
	NL	NT	NR	NU	SL	ST	SR	SU	EL	ET	ER	EU	WL	WT	WR	WU	TOTAL
TOTAL VOLUMES :	0	0	0	0	10	0	34	0	16	630	0	0	0	1096	8	0	1794
APPROACH %'s :					22.73%	0.00%	77.27%	0.00%	2.48%	97.52%	0.00%	0.00%	0.00%	99.28%	0.72%	0.00%	
PEAK HR :	07:15 AM - 08:15 AM																TOTAL
PEAK HR VOL :	0	0	0	0	8	0	20	0	12	377	0	0	0	668	6	0	1091
PEAK HR FACTOR :	0.000	0.000	0.000	0.000	0.400	0.000	0.833	0.000	0.600	0.834	0.000	0.000	0.000	0.861	0.500	0.000	0.947
					0.778				0.853				0.869				

PM	NORTHBOUND				SOUTHBOUND				EASTBOUND				WESTBOUND				
	0 NL	0 NT	0 NR	0 NU	0 SL	1 ST	0 SR	0 SU	0 EL	1 ET	0 ER	0 EU	0 WL	1 WT	0 WR	0 WU	TOTAL
4:00 PM	0	0	0	0	0	0	4	0	3	128	0	0	0	102	1	0	238
4:15 PM	0	0	0	0	1	0	2	0	4	131	0	0	0	107	3	0	248
4:30 PM	0	0	0	0	2	0	5	0	6	156	0	0	0	118	1	0	288
4:45 PM	0	0	0	0	2	0	3	0	7	158	0	0	0	124	0	0	294
5:00 PM	0	0	0	0	0	0	2	0	4	179	0	0	0	133	1	0	319
5:15 PM	0	0	0	0	2	0	6	0	5	188	0	0	0	120	3	0	324
5:30 PM	0	0	0	0	3	0	4	0	3	167	0	0	0	122	1	0	300
5:45 PM	0	0	0	0	0	0	6	0	11	135	0	0	0	100	0	0	252
	NL	NT	NR	NU	SL	ST	SR	SU	EL	ET	ER	EU	WL	WT	WR	WU	TOTAL
TOTAL VOLUMES :	0	0	0	0	10	0	32	0	43	1242	0	0	0	926	10	0	2263
APPROACH %'s :					23.81%	0.00%	76.19%	0.00%	3.35%	96.65%	0.00%	0.00%	0.00%	98.93%	1.07%	0.00%	
PEAK HR :	04:45 PM - 05:45 PM																TOTAL
PEAK HR VOL :	0	0	0	0	7	0	15	0	19	692	0	0	0	499	5	0	1237
PEAK HR FACTOR :	0.000	0.000	0.000	0.000	0.583	0.000	0.625	0.000	0.679	0.920	0.000	0.000	0.000	0.938	0.417	0.000	0.954
					0.688				0.921				0.940				

National Data & Surveying Services

Intersection Turning Movement Count

Location: Gilleland Cir E & Poplar Springs Rd/SR 332
City: Gainesville
Control: 1-Way Stop(SB)

Project ID: 26-180167-003
Date: 9/2/2026

Data - Cars

NS/EW Streets:	Gilleland Cir E				Gilleland Cir E				Poplar Springs Rd/SR 332				Poplar Springs Rd/SR 332				
AM	NORTHBOUND				SOUTHBOUND				EASTBOUND				WESTBOUND				
	0	0	0	0	0	1	0	0	0	1	0	0	0	1	0	0	
	NL	NT	NR	NU	SL	ST	SR	SU	EL	ET	ER	EU	WL	WT	WR	WU	TOTAL
7:00 AM	0	0	0	0	1	0	5	0	1	73	0	0	0	97	1	0	178
7:15 AM	0	0	0	0	5	0	4	0	3	93	0	0	0	151	1	0	257
7:30 AM	0	0	0	0	1	0	5	0	1	109	0	0	0	158	3	0	277
7:45 AM	0	0	0	0	1	0	6	0	3	70	0	0	0	188	0	0	268
8:00 AM	0	0	0	0	1	0	3	0	4	93	0	0	0	146	1	0	248
8:15 AM	0	0	0	0	0	0	1	0	1	69	0	0	0	99	1	0	171
8:30 AM	0	0	0	0	0	0	4	0	0	54	0	0	0	116	0	0	174
8:45 AM	0	0	0	0	0	0	4	0	1	37	0	0	0	102	0	0	144
	NL	NT	NR	NU	SL	ST	SR	SU	EL	ET	ER	EU	WL	WT	WR	WU	TOTAL
TOTAL VOLUMES :	0	0	0	0	9	0	32	0	14	598	0	0	0	1057	7	0	1717
APPROACH %'s :					21.95%	0.00%	78.05%	0.00%	2.29%	97.71%	0.00%	0.00%	0.00%	99.34%	0.66%	0.00%	
PEAK HR :	07:15 AM - 08:15 AM																TOTAL
PEAK HR VOL :	0	0	0	0	8	0	18	0	11	365	0	0	0	643	5	0	1050
PEAK HR FACTOR :	0.000	0.000	0.000	0.000	0.400	0.000	0.750	0.000	0.688	0.837	0.000	0.000	0.000	0.855	0.417	0.000	0.948
					0.722				0.855				0.862				

PM	NORTHBOUND				SOUTHBOUND				EASTBOUND				WESTBOUND				
	0	0	0	0	0	1	0	0	0	1	0	0	0	1	0	0	
	NL	NT	NR	NU	SL	ST	SR	SU	EL	ET	ER	EU	WL	WT	WR	WU	TOTAL
4:00 PM	0	0	0	0	0	0	3	0	3	125	0	0	0	100	1	0	232
4:15 PM	0	0	0	0	1	0	2	0	4	129	0	0	0	98	3	0	237
4:30 PM	0	0	0	0	2	0	5	0	6	152	0	0	0	112	1	0	278
4:45 PM	0	0	0	0	2	0	3	0	7	155	0	0	0	122	0	0	289
5:00 PM	0	0	0	0	0	0	2	0	4	178	0	0	0	130	1	0	315
5:15 PM	0	0	0	0	2	0	6	0	5	186	0	0	0	118	3	0	320
5:30 PM	0	0	0	0	3	0	4	0	3	167	0	0	0	117	1	0	295
5:45 PM	0	0	0	0	0	0	6	0	11	132	0	0	0	97	0	0	246
	NL	NT	NR	NU	SL	ST	SR	SU	EL	ET	ER	EU	WL	WT	WR	WU	TOTAL
TOTAL VOLUMES :	0	0	0	0	10	0	31	0	43	1224	0	0	0	894	10	0	2212
APPROACH %'s :					24.39%	0.00%	75.61%	0.00%	3.39%	96.61%	0.00%	0.00%	0.00%	98.89%	1.11%	0.00%	
PEAK HR :	04:45 PM - 05:45 PM																TOTAL
PEAK HR VOL :	0	0	0	0	7	0	15	0	19	686	0	0	0	487	5	0	1219
PEAK HR FACTOR :	0.000	0.000	0.000	0.000	0.583	0.000	0.625	0.000	0.679	0.922	0.000	0.000	0.000	0.937	0.417	0.000	0.952
					0.688				0.923				0.939				

National Data & Surveying Services

Intersection Turning Movement Count

Location: Gilleland Cir E & Poplar Springs Rd/SR 332
City: Gainesville
Control: 1-Way Stop(SB)

Project ID: 26-180167-003
Date: 9/2/2026

Data - HT

NS/EW Streets:	Gilleland Cir E				Gilleland Cir E				Poplar Springs Rd/SR 332				Poplar Springs Rd/SR 332				
AM	NORTHBOUND				SOUTHBOUND				EASTBOUND				WESTBOUND				
	0	0	0	0	0	1	0	0	0	1	0	0	0	1	0	0	
	NL	NT	NR	NU	SL	ST	SR	SU	EL	ET	ER	EU	WL	WT	WR	WU	TOTAL
7:00 AM	0	0	0	0	1	0	0	0	1	9	0	0	0	4	0	0	15
7:15 AM	0	0	0	0	0	0	0	0	0	5	0	0	0	7	1	0	13
7:30 AM	0	0	0	0	0	0	1	0	0	4	0	0	0	6	0	0	11
7:45 AM	0	0	0	0	0	0	0	0	0	2	0	0	0	6	0	0	8
8:00 AM	0	0	0	0	0	0	1	0	1	1	0	0	0	6	0	0	9
8:15 AM	0	0	0	0	0	0	0	0	0	3	0	0	0	4	0	0	7
8:30 AM	0	0	0	0	0	0	0	0	0	2	0	0	0	4	0	0	6
8:45 AM	0	0	0	0	0	0	0	0	0	6	0	0	0	2	0	0	8
	NL	NT	NR	NU	SL	ST	SR	SU	EL	ET	ER	EU	WL	WT	WR	WU	TOTAL
TOTAL VOLUMES :	0	0	0	0	1	0	2	0	2	32	0	0	0	39	1	0	77
APPROACH %'s :					33.33%	0.00%	66.67%	0.00%	5.88%	94.12%	0.00%	0.00%	0.00%	97.50%	2.50%	0.00%	
PEAK HR :	07:15 AM - 08:15 AM																TOTAL
PEAK HR VOL :	0	0	0	0	0	0	2	0	1	12	0	0	0	25	1	0	41
PEAK HR FACTOR :	0.000	0.000	0.000	0.000	0.000	0.000	0.500	0.000	0.250	0.600	0.000	0.000	0.000	0.893	0.250	0.000	0.788
					0.500				0.650				0.813				

PM	NORTHBOUND				SOUTHBOUND				EASTBOUND				WESTBOUND				
	0	0	0	0	0	1	0	0	0	1	0	0	0	1	0	0	
	NL	NT	NR	NU	SL	ST	SR	SU	EL	ET	ER	EU	WL	WT	WR	WU	TOTAL
4:00 PM	0	0	0	0	0	0	1	0	0	3	0	0	0	2	0	0	6
4:15 PM	0	0	0	0	0	0	0	0	0	2	0	0	0	9	0	0	11
4:30 PM	0	0	0	0	0	0	0	0	0	4	0	0	0	6	0	0	10
4:45 PM	0	0	0	0	0	0	0	0	0	3	0	0	0	2	0	0	5
5:00 PM	0	0	0	0	0	0	0	0	0	1	0	0	0	3	0	0	4
5:15 PM	0	0	0	0	0	0	0	0	0	2	0	0	0	2	0	0	4
5:30 PM	0	0	0	0	0	0	0	0	0	0	0	0	0	5	0	0	5
5:45 PM	0	0	0	0	0	0	0	0	0	3	0	0	0	3	0	0	6
	NL	NT	NR	NU	SL	ST	SR	SU	EL	ET	ER	EU	WL	WT	WR	WU	TOTAL
TOTAL VOLUMES :	0	0	0	0	0	0	1	0	0	18	0	0	0	32	0	0	51
APPROACH %'s :					0.00%	0.00%	100.00%	0.00%	0.00%	100.00%	0.00%	0.00%	0.00%	100.00%	0.00%	0.00%	
PEAK HR :	04:45 PM - 05:45 PM																TOTAL
PEAK HR VOL :	0	0	0	0	0	0	0	0	0	6	0	0	0	12	0	0	18
PEAK HR FACTOR :	0.000	0.000	0.000	0.000	0.000	0.000	0.000	0.000	0.000	0.500	0.000	0.000	0.000	0.600	0.000	0.000	0.900
									0.500				0.600				

Prepared by National Data & Surveying Services

Gilleland Cir E & Poplar Springs Rd/SR 332

Peak Hour Turning Movement Count

ID: 26-180167-003
City: Gainesville

Day: Wednesday
Date: 9/2/2026

PEAK HOURS	COUNT PERIODS
07:15 AM - 08:15 AM	7:00 AM - 09:00 AM
NONE	NONE
04:45 PM - 05:45 PM	4:00 PM - 06:00 PM

SOUTHBOUND (Gilleland Cir E)

AM	20	0	8	0	18	AM
NOON	0	0	0	0	0	NOON
PM	15	0	7	0	24	PM

EASTBOUND (Poplar Springs Rd/SR 332)

AM	NOON	PM	
688	0	514	⇦
0	0	0	↶ 0
12	0	19	↱ 0
377	0	692	→ 1
0	0	0	↴ 0
AM	NOON	PM	

WESTBOUND (Poplar Springs Rd/SR 332)

PM	NOON	AM	
5	0	6	0 ↰
499	0	668	1 ←
0	0	0	0 ↙
0	0	0	0 ↶
699	0	385	⇨
PM	NOON	AM	

CONTROL

1-Way Stop(SB)


TEV	1091 AM	0 NOON	1237 PM
PHF	0.95		0.95

NORTHBOUND (Gilleland Cir E)


PM	0	0	0	0	0	PM
NOON	0	0	0	0	0	NOON
AM	0	0	0	0	0	AM

0 0 0 0 ↰ ↰ ↑ ↱


Cars (AM)

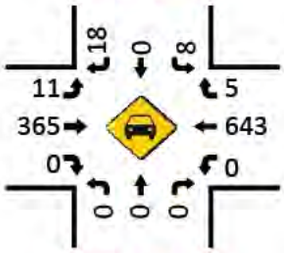


HT (AM)

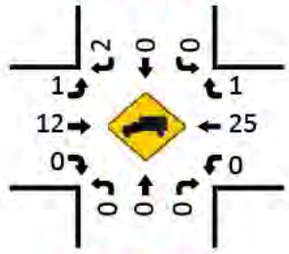


Cars (NOON)

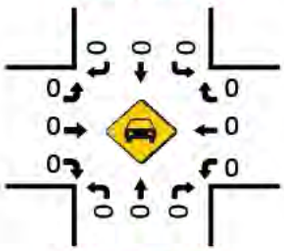


HT (NOON)

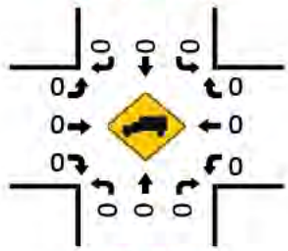


Pedestrians (Crosswalks)

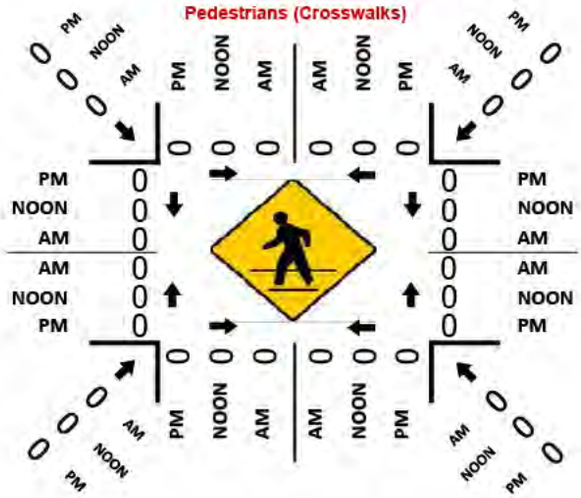

Cars (PM)

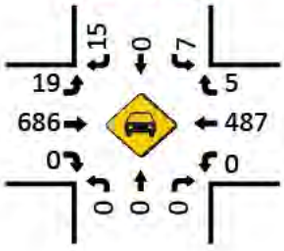

HT (PM)

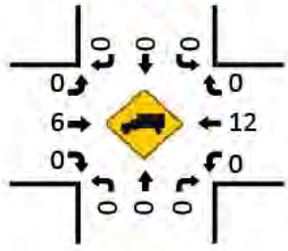

4-Hr TMC – SR 332/Poplar Sprigns Rd at Poplar Springs Church Rd

National Data & Surveying Services

Intersection Turning Movement Count

Location: Poplar Springs Rd/SR 332 & Poplar Springs Church Rd
City: Gainesville
Control: 1-Way Stop(WB)

Project ID: 26-180167-004
Date: 9/2/2026

Data - Total

NS/EW Streets:	Poplar Springs Rd/SR 332				Poplar Springs Rd/SR 332				Poplar Springs Church Rd				Poplar Springs Church Rd				
AM	NORTHBOUND				SOUTHBOUND				EASTBOUND				WESTBOUND				
	0	1	0	0	0	1	0	0	0	0.5	0.5	0	0	0.5	0.5	0	
	NL	NT	NR	NU	SL	ST	SR	SU	EL	ET	ER	EU	WL	WT	WR	WU	TOTAL
7:00 AM	0	81	13	0	38	46	0	0	0	0	0	0	13	0	23	0	214
7:15 AM	0	114	24	0	53	47	0	0	0	0	0	0	21	0	56	0	315
7:30 AM	0	101	6	0	53	68	0	0	0	0	0	0	11	0	69	0	308
7:45 AM	0	128	15	0	33	47	0	0	0	0	0	0	11	0	49	0	283
8:00 AM	0	120	15	0	33	55	0	0	0	0	0	0	9	0	36	0	268
8:15 AM	0	79	9	0	19	58	0	0	0	0	0	0	8	0	21	0	194
8:30 AM	0	106	9	0	17	35	0	0	0	0	0	0	2	0	20	0	189
8:45 AM	0	69	4	0	11	37	1	0	0	0	0	0	6	0	21	0	149
	NL	NT	NR	NU	SL	ST	SR	SU	EL	ET	ER	EU	WL	WT	WR	WU	TOTAL
TOTAL VOLUMES :	0	798	95	0	257	393	1	0	0	0	0	0	81	0	295	0	1920
APPROACH %'s :	0.00%	89.36%	10.64%	0.00%	39.48%	60.37%	0.15%	0.00%					21.54%	0.00%	78.46%	0.00%	
PEAK HR :	07:15 AM - 08:15 AM																TOTAL
PEAK HR VOL :	0	463	60	0	172	217	0	0	0	0	0	0	52	0	210	0	1174
PEAK HR FACTOR :	0.000	0.904	0.625	0.000	0.811	0.798	0.000	0.000	0.000	0.000	0.000	0.000	0.619	0.000	0.761	0.000	0.932
		0.914				0.804								0.819			

PM	NORTHBOUND				SOUTHBOUND				EASTBOUND				WESTBOUND				
	0	1	0	0	0	1	0	0	0	0.5	0.5	0	0	0.5	0.5	0	
	NL	NT	NR	NU	SL	ST	SR	SU	EL	ET	ER	EU	WL	WT	WR	WU	TOTAL
4:00 PM	0	58	12	0	47	86	0	0	0	0	0	0	16	0	41	0	260
4:15 PM	0	70	7	0	40	91	0	0	0	0	0	0	15	0	41	0	264
4:30 PM	0	61	14	0	51	106	0	0	0	0	0	0	8	0	57	0	297
4:45 PM	0	70	9	0	44	115	0	0	1	0	0	0	13	0	47	0	299
5:00 PM	0	86	10	0	45	125	0	0	0	1	0	0	22	0	52	0	341
5:15 PM	0	74	15	0	44	153	0	0	0	0	0	0	23	0	49	0	358
5:30 PM	0	74	12	0	37	128	0	0	0	0	0	0	16	0	50	0	317
5:45 PM	0	66	17	0	40	102	0	0	0	0	0	0	10	0	33	0	268
	NL	NT	NR	NU	SL	ST	SR	SU	EL	ET	ER	EU	WL	WT	WR	WU	TOTAL
TOTAL VOLUMES :	0	559	96	0	348	906	0	0	1	1	0	0	123	0	370	0	2404
APPROACH %'s :	0.00%	85.34%	14.66%	0.00%	27.75%	72.25%	0.00%	0.00%	50.00%	50.00%	0.00%	0.00%	24.95%	0.00%	75.05%	0.00%	
PEAK HR :	04:45 PM - 05:45 PM																TOTAL
PEAK HR VOL :	0	304	46	0	170	521	0	0	1	1	0	0	74	0	198	0	1315
PEAK HR FACTOR :	0.000	0.884	0.767	0.000	0.944	0.851	0.000	0.000	0.250	0.250	0.000	0.000	0.804	0.000	0.952	0.000	0.918
		0.911				0.877				0.500				0.919			

National Data & Surveying Services

Intersection Turning Movement Count

Location: Poplar Springs Rd/SR 332 & Poplar Springs Church Rd
City: Gainesville
Control: 1-Way Stop(WB)

Project ID: 26-180167-004
Date: 9/2/2026

Data - Cars

NS/EW Streets:	Poplar Springs Rd/SR 332				Poplar Springs Rd/SR 332				Poplar Springs Church Rd				Poplar Springs Church Rd				
AM	NORTHBOUND				SOUTHBOUND				EASTBOUND				WESTBOUND				
	0	1	0	0	0	1	0	0	0	0.5	0.5	0	0	0.5	0.5	0	
	NL	NT	NR	NU	SL	ST	SR	SU	EL	ET	ER	EU	WL	WT	WR	WU	TOTAL
7:00 AM	0	78	12	0	30	43	0	0	0	0	0	0	13	0	22	0	198
7:15 AM	0	111	24	0	52	43	0	0	0	0	0	0	19	0	51	0	300
7:30 AM	0	98	6	0	53	64	0	0	0	0	0	0	11	0	64	0	296
7:45 AM	0	124	15	0	33	45	0	0	0	0	0	0	10	0	49	0	276
8:00 AM	0	114	14	0	32	55	0	0	0	0	0	0	8	0	36	0	259
8:15 AM	0	75	9	0	18	56	0	0	0	0	0	0	6	0	21	0	185
8:30 AM	0	103	9	0	16	33	0	0	0	0	0	0	2	0	19	0	182
8:45 AM	0	67	4	0	9	33	1	0	0	0	0	0	6	0	21	0	141
	NL	NT	NR	NU	SL	ST	SR	SU	EL	ET	ER	EU	WL	WT	WR	WU	TOTAL
TOTAL VOLUMES :	0	770	93	0	243	372	1	0	0	0	0	0	75	0	283	0	1837
APPROACH %'s :	0.00%	89.22%	10.78%	0.00%	39.45%	60.39%	0.16%	0.00%					20.95%	0.00%	79.05%	0.00%	
PEAK HR :	07:15 AM - 08:15 AM																TOTAL
PEAK HR VOL :	0	447	59	0	170	207	0	0	0	0	0	0	48	0	200	0	1131
PEAK HR FACTOR :	0.000	0.901	0.615	0.000	0.802	0.809	0.000	0.000	0.000	0.000	0.000	0.000	0.632	0.000	0.781	0.000	0.943
		0.910				0.806								0.827			

PM	NORTHBOUND				SOUTHBOUND				EASTBOUND				WESTBOUND				
	0	1	0	0	0	1	0	0	0	0.5	0.5	0	0	0.5	0.5	0	
	NL	NT	NR	NU	SL	ST	SR	SU	EL	ET	ER	EU	WL	WT	WR	WU	TOTAL
4:00 PM	0	58	11	0	46	84	0	0	0	0	0	0	15	0	39	0	253
4:15 PM	0	62	4	0	39	90	0	0	0	0	0	0	15	0	40	0	250
4:30 PM	0	57	13	0	49	104	0	0	0	0	0	0	8	0	55	0	286
4:45 PM	0	68	9	0	43	113	0	0	1	0	0	0	13	0	47	0	294
5:00 PM	0	83	10	0	45	125	0	0	0	0	0	0	21	0	52	0	336
5:15 PM	0	73	15	0	41	152	0	0	0	0	0	0	22	0	48	0	351
5:30 PM	0	72	12	0	37	128	0	0	0	0	0	0	16	0	47	0	312
5:45 PM	0	64	16	0	40	100	0	0	0	0	0	0	10	0	32	0	262
	NL	NT	NR	NU	SL	ST	SR	SU	EL	ET	ER	EU	WL	WT	WR	WU	TOTAL
TOTAL VOLUMES :	0	537	90	0	340	896	0	0	1	0	0	0	120	0	360	0	2344
APPROACH %'s :	0.00%	85.65%	14.35%	0.00%	27.51%	72.49%	0.00%	0.00%	100.00%	0.00%	0.00%	0.00%	25.00%	0.00%	75.00%	0.00%	
PEAK HR :	04:45 PM - 05:45 PM																TOTAL
PEAK HR VOL :	0	296	46	0	166	518	0	0	1	0	0	0	72	0	194	0	1293
PEAK HR FACTOR :	0.000	0.892	0.767	0.000	0.922	0.852	0.000	0.000	0.250	0.000	0.000	0.000	0.818	0.000	0.933	0.000	0.921
		0.919				0.886				0.250				0.911			

National Data & Surveying Services

Intersection Turning Movement Count

Location: Poplar Springs Rd/SR 332 & Poplar Springs Church Rd
City: Gainesville
Control: 1-Way Stop(WB)

Project ID: 26-180167-004
Date: 9/2/2026

Data - HT

NS/EW Streets:	Poplar Springs Rd/SR 332				Poplar Springs Rd/SR 332				Poplar Springs Church Rd				Poplar Springs Church Rd				
AM	NORTHBOUND				SOUTHBOUND				EASTBOUND				WESTBOUND				
	0	1	0	0	0	1	0	0	0	0.5	0.5	0	0	0.5	0.5	0	
	NL	NT	NR	NU	SL	ST	SR	SU	EL	ET	ER	EU	WL	WT	WR	WU	TOTAL
7:00 AM	0	3	1	0	8	3	0	0	0	0	0	0	0	0	1	0	16
7:15 AM	0	3	0	0	1	4	0	0	0	0	0	0	2	0	5	0	15
7:30 AM	0	3	0	0	0	4	0	0	0	0	0	0	0	0	5	0	12
7:45 AM	0	4	0	0	0	2	0	0	0	0	0	0	1	0	0	0	7
8:00 AM	0	6	1	0	1	0	0	0	0	0	0	0	1	0	0	0	9
8:15 AM	0	4	0	0	1	2	0	0	0	0	0	0	2	0	0	0	9
8:30 AM	0	3	0	0	1	2	0	0	0	0	0	0	0	0	1	0	7
8:45 AM	0	2	0	0	2	4	0	0	0	0	0	0	0	0	0	0	8
	NL	NT	NR	NU	SL	ST	SR	SU	EL	ET	ER	EU	WL	WT	WR	WU	TOTAL
TOTAL VOLUMES :	0	28	2	0	14	21	0	0	0	0	0	0	6	0	12	0	83
APPROACH %'s :	0.00%	93.33%	6.67%	0.00%	40.00%	60.00%	0.00%	0.00%					33.33%	0.00%	66.67%	0.00%	
PEAK HR :	07:15 AM - 08:15 AM																TOTAL
PEAK HR VOL :	0	16	1	0	2	10	0	0	0	0	0	0	4	0	10	0	43
PEAK HR FACTOR :	0.000	0.667	0.250	0.000	0.500	0.625	0.000	0.000	0.000	0.000	0.000	0.000	0.500	0.000	0.500	0.000	0.717
	0.607				0.600								0.500				

PM	NORTHBOUND				SOUTHBOUND				EASTBOUND				WESTBOUND				
	0	1	0	0	0	1	0	0	0	0.5	0.5	0	0	0.5	0.5	0	
	NL	NT	NR	NU	SL	ST	SR	SU	EL	ET	ER	EU	WL	WT	WR	WU	TOTAL
4:00 PM	0	0	1	0	1	2	0	0	0	0	0	0	1	0	2	0	7
4:15 PM	0	8	3	0	1	1	0	0	0	0	0	0	0	0	1	0	14
4:30 PM	0	4	1	0	2	2	0	0	0	0	0	0	0	0	2	0	11
4:45 PM	0	2	0	0	1	2	0	0	0	0	0	0	0	0	0	0	5
5:00 PM	0	3	0	0	0	0	0	0	0	1	0	0	1	0	0	0	5
5:15 PM	0	1	0	0	3	1	0	0	0	0	0	0	1	0	1	0	7
5:30 PM	0	2	0	0	0	0	0	0	0	0	0	0	0	0	3	0	5
5:45 PM	0	2	1	0	0	2	0	0	0	0	0	0	0	0	1	0	6
	NL	NT	NR	NU	SL	ST	SR	SU	EL	ET	ER	EU	WL	WT	WR	WU	TOTAL
TOTAL VOLUMES :	0	22	6	0	8	10	0	0	0	1	0	0	3	0	10	0	60
APPROACH %'s :	0.00%	78.57%	21.43%	0.00%	44.44%	55.56%	0.00%	0.00%	0.00%	100.00%	0.00%	0.00%	23.08%	0.00%	76.92%	0.00%	
PEAK HR :	04:45 PM - 05:45 PM																TOTAL
PEAK HR VOL :	0	8	0	0	4	3	0	0	0	1	0	0	2	0	4	0	22
PEAK HR FACTOR :	0.000	0.667	0.000	0.000	0.333	0.375	0.000	0.000	0.000	0.250	0.000	0.000	0.500	0.000	0.333	0.000	0.786
	0.667				0.438				0.250				0.500				

Prepared by National Data & Surveying Services

Poplar Springs Rd/SR 332 & Poplar Springs Church Rd

Peak Hour Turning Movement Count

ID: 26-180167-004
City: Gainesville

Day: Wednesday
Date: 9/2/2026

PEAK HOURS

AM	07:15 AM - 08:15 AM
NOON	NONE
PM	04:45 PM - 05:45 PM

COUNT PERIODS

AM	7:00 AM - 09:00 AM
NOON	NONE
PM	4:00 PM - 06:00 PM

SOUTHBOUND (Poplar Springs Rd/SR 332)

AM	0	217	172	0	673	AM
NOON	0	0	0	0	0	NOON
PM	0	521	170	0	503	PM

EASTBOUND (Poplar Springs Church Rd)

AM	NOON	PM		
0	0	0		
0	0	0	0	
0	0	1	0	
0	0	1	0.5	
0	0	0	0.5	
AM	NOON	PM		

WESTBOUND (Poplar Springs Church Rd)

PM	NOON	AM	
198	0	210	0.5
0	0	0	0.5
74	0	52	0
0	0	0	0
PM	NOON	AM	
217	0	232	

NORTHBOUND (Poplar Springs Rd/SR 332)

PM	595	0	0	304	46	PM
NOON	0	0	0	0	0	NOON
AM	269	0	0	463	60	AM


0	1	0	0	
0	0	1	0	

CONTROL


1-Way Stop(WB)

TEV	1174	0	1315
	AM	NOON	PM
PHF	0.93		0.92


Cars (AM)

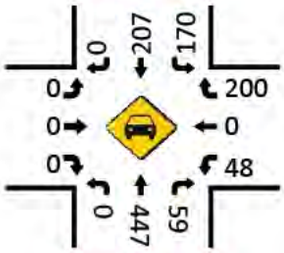


HT (AM)

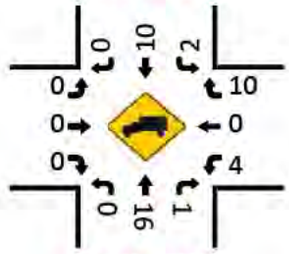


Cars (NOON)

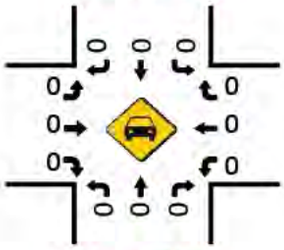


HT (NOON)

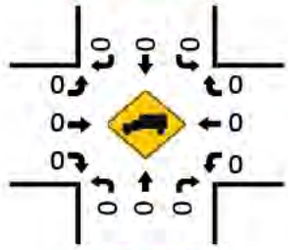


Pedestrians (Crosswalks)

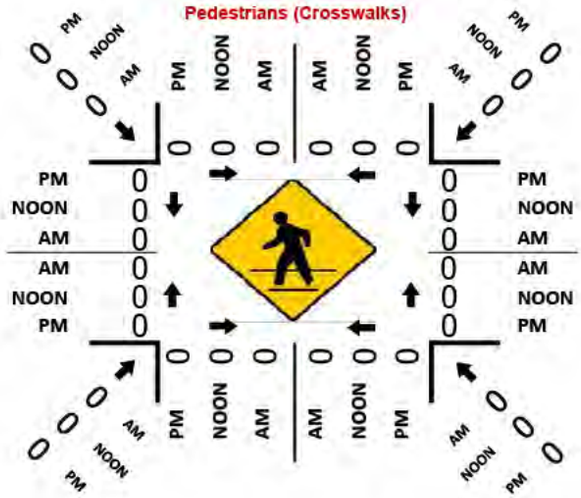

Cars (PM)

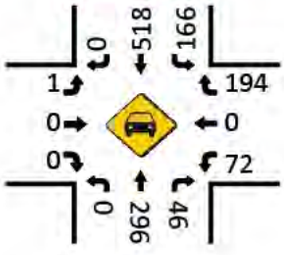

HT (PM)

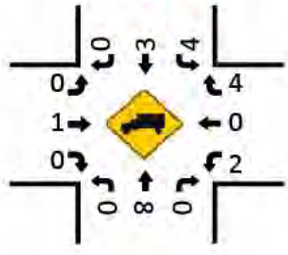

4-Hr TMC – Poplar Springs
Church Rd at Calvary
Church Rd

National Data & Surveying Services

Intersection Turning Movement Count

Location: Calvary Church Rd & Poplar Springs Church Rd
City: Gainesville
Control: 2-Way Stop(NB/SB)

Project ID: 26-180167-005
Date: 9/2/2026

Data - Total

NS/EW Streets:	Calvary Church Rd				Calvary Church Rd				Poplar Springs Church Rd				Poplar Springs Church Rd				
AM	NORTHBOUND				SOUTHBOUND				EASTBOUND				WESTBOUND				
	0	1	0	0	0	1	0	0	0	1	0	0	0	1	0	0	
	NL	NT	NR	NU	SL	ST	SR	SU	EL	ET	ER	EU	WL	WT	WR	WU	TOTAL
7:00 AM	1	19	2	0	1	4	10	0	31	11	1	0	2	18	5	0	105
7:15 AM	3	22	2	0	5	10	37	0	65	16	0	0	3	26	12	0	201
7:30 AM	1	29	3	0	7	10	50	0	58	9	2	0	2	23	12	0	206
7:45 AM	3	35	2	0	0	4	15	0	37	11	0	0	2	30	7	0	146
8:00 AM	5	17	0	0	4	5	14	0	31	12	3	0	2	21	4	0	118
8:15 AM	1	17	1	0	3	4	12	0	21	6	1	0	1	11	4	0	82
8:30 AM	1	12	2	0	2	5	7	0	17	10	0	0	0	13	2	0	71
8:45 AM	1	1	0	0	3	3	8	1	9	5	1	0	0	15	3	0	50
	NL	NT	NR	NU	SL	ST	SR	SU	EL	ET	ER	EU	WL	WT	WR	WU	TOTAL
TOTAL VOLUMES :	16	152	12	0	25	45	153	1	269	80	8	0	12	157	49	0	979
APPROACH %'s :	8.89%	84.44%	6.67%	0.00%	11.16%	20.09%	68.30%	0.45%	75.35%	22.41%	2.24%	0.00%	5.50%	72.02%	22.48%	0.00%	
PEAK HR :	07:15 AM - 08:15 AM																TOTAL
PEAK HR VOL :	12	103	7	0	16	29	116	0	191	48	5	0	9	100	35	0	671
PEAK HR FACTOR :	0.600	0.736	0.583	0.000	0.571	0.725	0.580	0.000	0.735	0.750	0.417	0.000	0.750	0.833	0.729	0.000	0.814
	0.763				0.601				0.753				0.878				

PM	NORTHBOUND				SOUTHBOUND				EASTBOUND				WESTBOUND				
	0	1	0	0	0	1	0	0	0	1	0	0	0	1	0	0	
	NL	NT	NR	NU	SL	ST	SR	SU	EL	ET	ER	EU	WL	WT	WR	WU	TOTAL
4:00 PM	0	6	2	0	2	12	36	0	12	32	5	0	5	19	15	0	146
4:15 PM	1	14	2	0	3	13	28	0	7	31	3	0	4	23	5	0	134
4:30 PM	2	5	1	0	2	12	36	0	16	31	2	0	1	18	4	0	130
4:45 PM	1	5	4	0	9	11	25	0	11	24	9	0	2	27	2	0	130
5:00 PM	3	6	1	0	1	23	34	0	14	27	3	0	1	35	8	0	156
5:15 PM	2	10	2	0	9	22	37	0	15	21	3	0	2	32	13	0	168
5:30 PM	1	6	5	0	10	24	26	0	9	28	2	0	6	22	7	0	146
5:45 PM	7	2	1	0	5	22	24	0	9	22	5	0	4	15	8	0	124
	NL	NT	NR	NU	SL	ST	SR	SU	EL	ET	ER	EU	WL	WT	WR	WU	TOTAL
TOTAL VOLUMES :	17	54	18	0	41	139	246	0	93	216	32	0	25	191	62	0	1134
APPROACH %'s :	19.10%	60.67%	20.22%	0.00%	9.62%	32.63%	57.75%	0.00%	27.27%	63.34%	9.38%	0.00%	8.99%	68.71%	22.30%	0.00%	
PEAK HR :	04:45 PM - 05:45 PM																TOTAL
PEAK HR VOL :	7	27	12	0	29	80	122	0	49	100	17	0	11	116	30	0	600
PEAK HR FACTOR :	0.583	0.675	0.600	0.000	0.725	0.833	0.824	0.000	0.817	0.893	0.472	0.000	0.458	0.829	0.577	0.000	0.893
	0.821				0.849				0.943				0.835				

National Data & Surveying Services

Intersection Turning Movement Count

Location: Calvary Church Rd & Poplar Springs Church Rd
City: Gainesville
Control: 2-Way Stop(NB/SB)

Project ID: 26-180167-005
Date: 9/2/2026

Data - Cars

NS/EW Streets:	Calvary Church Rd				Calvary Church Rd				Poplar Springs Church Rd				Poplar Springs Church Rd				
AM	NORTHBOUND				SOUTHBOUND				EASTBOUND				WESTBOUND				
	0	1	0	0	0	1	0	0	0	1	0	0	0	1	0	0	
	NL	NT	NR	NU	SL	ST	SR	SU	EL	ET	ER	EU	WL	WT	WR	WU	TOTAL
7:00 AM	1	19	2	0	1	4	8	0	25	10	1	0	2	18	4	0	95
7:15 AM	3	22	2	0	5	9	30	0	63	16	0	0	3	26	12	0	191
7:30 AM	1	29	3	0	5	10	48	0	58	9	2	0	2	20	12	0	199
7:45 AM	3	35	2	0	0	3	15	0	37	11	0	0	2	30	7	0	145
8:00 AM	5	17	0	0	3	4	13	0	30	11	3	0	2	21	4	0	113
8:15 AM	1	17	1	0	2	4	10	0	19	6	1	0	1	10	3	0	75
8:30 AM	1	12	2	0	1	4	6	0	17	9	0	0	0	13	2	0	67
8:45 AM	1	1	0	0	2	3	8	1	9	4	1	0	0	15	2	0	47
	NL	NT	NR	NU	SL	ST	SR	SU	EL	ET	ER	EU	WL	WT	WR	WU	TOTAL
TOTAL VOLUMES :	16	152	12	0	19	41	138	1	258	76	8	0	12	153	46	0	932
APPROACH %'s :	8.89%	84.44%	6.67%	0.00%	9.55%	20.60%	69.35%	0.50%	75.44%	22.22%	2.34%	0.00%	5.69%	72.51%	21.80%	0.00%	
PEAK HR :	07:15 AM - 08:15 AM																TOTAL
PEAK HR VOL :	12	103	7	0	13	26	106	0	188	47	5	0	9	97	35	0	648
PEAK HR FACTOR :	0.600	0.736	0.583	0.000	0.650	0.650	0.552	0.000	0.746	0.734	0.417	0.000	0.750	0.808	0.729	0.000	0.814
	0.763				0.575				0.759				0.860				

PM	NORTHBOUND				SOUTHBOUND				EASTBOUND				WESTBOUND				
	0	1	0	0	0	1	0	0	0	1	0	0	0	1	0	0	
	NL	NT	NR	NU	SL	ST	SR	SU	EL	ET	ER	EU	WL	WT	WR	WU	TOTAL
4:00 PM	0	6	2	0	2	12	34	0	11	32	5	0	5	18	15	0	142
4:15 PM	1	14	2	0	3	13	27	0	6	28	3	0	4	23	3	0	127
4:30 PM	2	5	1	0	2	12	34	0	16	31	2	0	1	18	3	0	127
4:45 PM	1	5	4	0	9	11	25	0	11	23	9	0	2	27	2	0	129
5:00 PM	3	6	1	0	1	23	34	0	14	27	3	0	1	34	8	0	155
5:15 PM	2	9	2	0	9	21	37	0	12	21	3	0	2	31	13	0	162
5:30 PM	1	6	4	0	9	24	24	0	9	28	1	0	5	21	7	0	139
5:45 PM	7	2	1	0	5	22	24	0	9	22	5	0	4	15	8	0	124
	NL	NT	NR	NU	SL	ST	SR	SU	EL	ET	ER	EU	WL	WT	WR	WU	TOTAL
TOTAL VOLUMES :	17	53	17	0	40	138	239	0	88	212	31	0	24	187	59	0	1105
APPROACH %'s :	19.54%	60.92%	19.54%	0.00%	9.59%	33.09%	57.31%	0.00%	26.59%	64.05%	9.37%	0.00%	8.89%	69.26%	21.85%	0.00%	
PEAK HR :	04:45 PM - 05:45 PM																TOTAL
PEAK HR VOL :	7	26	11	0	28	79	120	0	46	99	16	0	10	113	30	0	585
PEAK HR FACTOR :	0.583	0.722	0.688	0.000	0.778	0.823	0.811	0.000	0.821	0.884	0.444	0.000	0.500	0.831	0.577	0.000	0.903
	0.846				0.847				0.915				0.832				

National Data & Surveying Services

Intersection Turning Movement Count

Location: Calvary Church Rd & Poplar Springs Church Rd
City: Gainesville
Control: 2-Way Stop(NB/SB)

Project ID: 26-180167-005
Date: 9/2/2026

Data - HT

NS/EW Streets:	Calvary Church Rd				Calvary Church Rd				Poplar Springs Church Rd				Poplar Springs Church Rd				
AM	NORTHBOUND				SOUTHBOUND				EASTBOUND				WESTBOUND				
	0 NL	1 NT	0 NR	0 NU	0 SL	1 ST	0 SR	0 SU	0 EL	1 ET	0 ER	0 EU	0 WL	1 WT	0 WR	0 WU	TOTAL
7:00 AM	0	0	0	0	0	0	2	0	6	1	0	0	0	0	1	0	10
7:15 AM	0	0	0	0	0	1	7	0	2	0	0	0	0	0	0	0	10
7:30 AM	0	0	0	0	2	0	2	0	0	0	0	0	0	3	0	0	7
7:45 AM	0	0	0	0	0	1	0	0	0	0	0	0	0	0	0	0	1
8:00 AM	0	0	0	0	1	1	1	0	1	1	0	0	0	0	0	0	5
8:15 AM	0	0	0	0	1	0	2	0	2	0	0	0	0	1	1	0	7
8:30 AM	0	0	0	0	1	1	1	0	0	1	0	0	0	0	0	0	4
8:45 AM	0	0	0	0	1	0	0	0	0	1	0	0	0	0	1	0	3
	NL	NT	NR	NU	SL	ST	SR	SU	EL	ET	ER	EU	WL	WT	WR	WU	TOTAL
TOTAL VOLUMES :	0	0	0	0	6	4	15	0	11	4	0	0	0	4	3	0	47
APPROACH %'s :					24.00%	16.00%	60.00%	0.00%	73.33%	26.67%	0.00%	0.00%	0.00%	57.14%	42.86%	0.00%	
PEAK HR :	07:15 AM - 08:15 AM																TOTAL
PEAK HR VOL :	0	0	0	0	3	3	10	0	3	1	0	0	0	3	0	0	23
PEAK HR FACTOR :	0.000	0.000	0.000	0.000	0.375	0.750	0.357	0.000	0.375	0.250	0.000	0.000	0.000	0.250	0.000	0.000	0.575
						0.500				0.500				0.250			

PM	NORTHBOUND				SOUTHBOUND				EASTBOUND				WESTBOUND				
	0 NL	1 NT	0 NR	0 NU	0 SL	1 ST	0 SR	0 SU	0 EL	1 ET	0 ER	0 EU	0 WL	1 WT	0 WR	0 WU	TOTAL
4:00 PM	0	0	0	0	0	0	2	0	1	0	0	0	0	1	0	0	4
4:15 PM	0	0	0	0	0	0	1	0	1	3	0	0	0	0	2	0	7
4:30 PM	0	0	0	0	0	0	2	0	0	0	0	0	0	0	1	0	3
4:45 PM	0	0	0	0	0	0	0	0	0	1	0	0	0	0	0	0	1
5:00 PM	0	0	0	0	0	0	0	0	0	0	0	0	0	1	0	0	1
5:15 PM	0	1	0	0	0	1	0	0	3	0	0	0	0	1	0	0	6
5:30 PM	0	0	1	0	1	0	2	0	0	0	1	0	1	1	0	0	7
5:45 PM	0	0	0	0	0	0	0	0	0	0	0	0	0	0	0	0	0
	NL	NT	NR	NU	SL	ST	SR	SU	EL	ET	ER	EU	WL	WT	WR	WU	TOTAL
TOTAL VOLUMES :	0	1	1	0	1	1	7	0	5	4	1	0	1	4	3	0	29
APPROACH %'s :	0.00%	50.00%	50.00%	0.00%	11.11%	11.11%	77.78%	0.00%	50.00%	40.00%	10.00%	0.00%	12.50%	50.00%	37.50%	0.00%	
PEAK HR :	04:45 PM - 05:45 PM																TOTAL
PEAK HR VOL :	0	1	1	0	1	1	2	0	3	1	1	0	1	3	0	0	15
PEAK HR FACTOR :	0.000	0.250	0.250	0.000	0.250	0.250	0.250	0.000	0.250	0.250	0.250	0.000	0.250	0.750	0.000	0.000	0.536
		0.500				0.333				0.417				0.500			

Prepared by National Data & Surveying Services

Calvary Church Rd & Poplar Springs Church Rd

Peak Hour Turning Movement Count

ID: 26-180167-005
City: Gainesville

Day: Wednesday
Date: 9/2/2026

PEAK HOURS	COUNT PERIODS
07:15 AM - 08:15 AM	7:00 AM - 09:00 AM
NONE	NONE
04:45 PM - 05:45 PM	4:00 PM - 06:00 PM

SOUTHBOUND (Calvary Church Rd)

AM	116	29	16	0	329	AM
NOON	0	0	0	0	0	NOON
PM	122	80	29	0	106	PM

EASTBOUND (Poplar Springs Church Rd)

AM	NOON	PM	
228	0	245	
0	0	0	0
191	0	49	0
48	0	100	1
5	0	17	0

WESTBOUND (Poplar Springs Church Rd)

PM	NOON	AM	
30	0	35	0
116	0	100	1
11	0	9	0
0	0	0	0
141	0	71	


NORTHBOUND (Calvary Church Rd)

PM	108	0	7	27	12	PM
NOON	0	0	0	0	0	NOON
AM	43	0	12	103	7	AM


	0	1	0	0
	0	0	1	0

CONTROL			
2-Way Stop(NB/SB)			
TEV	671	0	600
	AM	NOON	PM
PHF	0.81		0.89


Cars (AM)

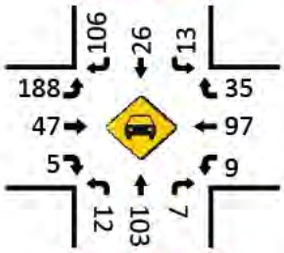


HT (AM)

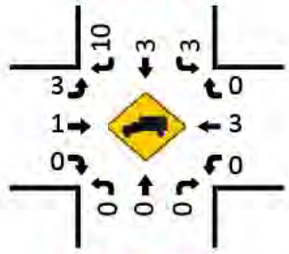


Cars (NOON)

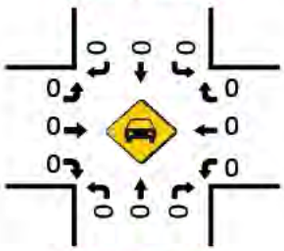


HT (NOON)

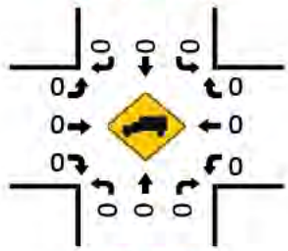


Pedestrians (Crosswalks)

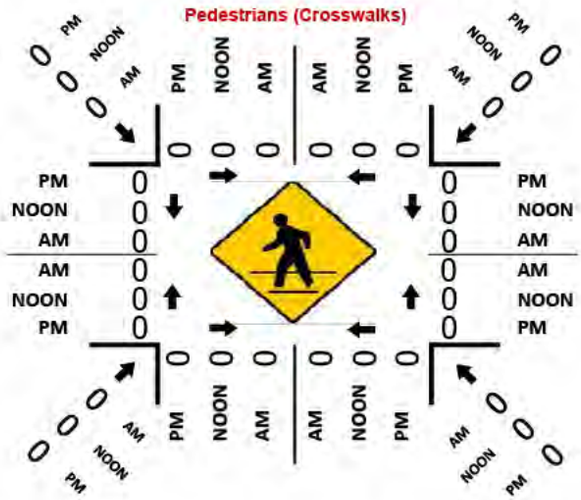

Cars (PM)

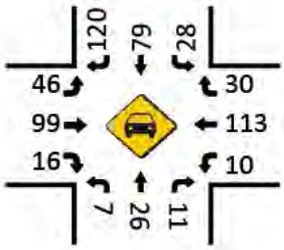

HT (PM)

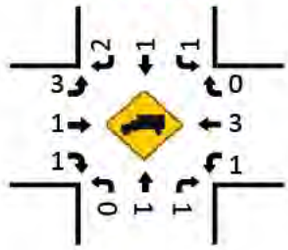

4-Hr TMC - Lee Land Rd at Webb Girth Rd

National Data & Surveying Services

Intersection Turning Movement Count

Location: Webb Girth Rd/Dirt Rd & Lee Land Rd
City: Gainesville
Control: 1-Way Stop(NB)

Project ID: 26-180167-006
Date: 9/2/2026

Data - Total

NS/EW Streets: Webb Girth Rd/Dirt Rd | Webb Girth Rd/Dirt Rd | Lee Land Rd | Lee Land Rd

AM

	NORTHBOUND				SOUTHBOUND				EASTBOUND					WESTBOUND					NORTHBOUND2		
	0	1	0	0	0	0	0	0	0	1	0	0	0	0	1	0	0	0			
	NL	NT	NR	NU	SL	ST	SR	SU	EL	ET	ER	EU	ER2	WL	WT	WR	WU	WL2	N2L2	N2R2	TOTAL
7:00 AM	3	0	8	0	0	0	0	0	0	11	3	0	0	13	22	0	0	2	0	0	62
7:15 AM	3	0	5	0	0	0	0	0	0	11	2	0	0	9	18	0	0	0	0	1	49
7:30 AM	2	0	5	0	0	0	0	0	0	13	1	0	0	1	22	0	0	0	0	1	45
7:45 AM	2	0	5	0	0	0	0	0	0	9	1	0	1	2	16	0	0	1	0	0	37
8:00 AM	0	0	1	0	0	0	0	0	0	9	0	0	0	1	14	0	0	1	0	0	26
8:15 AM	1	0	1	0	0	0	0	0	0	4	1	0	0	2	5	0	0	0	0	0	14
8:30 AM	0	0	3	0	0	0	0	0	0	7	1	0	0	0	13	0	0	0	0	0	24
8:45 AM	2	0	1	0	0	0	0	0	0	5	1	0	0	3	4	0	0	0	0	0	16
	NL	NT	NR	NU	SL	ST	SR	SU	EL	ET	ER	EU	ER2	WL	WT	WR	WU	WL2	N2L2	N2R2	TOTAL
TOTAL VOLUMES :	13	0	29	0	0	0	0	0	0	69	10	0	1	31	114	0	0	4	0	2	273
APPROACH %'s :	30.95%	0.00%	69.05%	0.00%					0.00%	86.25%	12.50%	0.00%	1.25%	20.81%	76.51%	0.00%	0.00%	2.68%	0.00%	100.00%	
PEAK HR :	07:00 AM - 08:00 AM																				TOTAL
PEAK HR VOL :	10	0	23	0	0	0	0	0	0	44	7	0	1	25	78	0	0	3	0	2	193
PEAK HR FACTOR :	0.833	0.000	0.719	0.000	0.000	0.000	0.000	0.000	0.000	0.846	0.583	0.000	0.250	0.481	0.886	0.000	0.000	0.375	0.000	0.500	0.778
	0.750										0.929					0.716					

PM

	NORTHBOUND				SOUTHBOUND				EASTBOUND					WESTBOUND							
	0	1	0	0	0	0	0	0	0	1	0	0	0	0	1	0	0	0	0	0	
	NL	NT	NR	NU	SL	ST	SR	SU	EL	ET	ER	EU	ER2	WL	WT	WR	WU	WL2	N2L2	N2R2	TOTAL
4:00 PM	1	0	7	0	0	0	0	0	0	28	3	0	0	7	13	0	0	0	1	0	60
4:15 PM	6	0	5	0	0	0	0	0	0	17	5	0	0	18	18	0	0	0	0	0	69
4:30 PM	2	0	4	0	0	0	0	0	0	15	0	0	1	10	17	0	0	0	0	1	50
4:45 PM	4	0	5	0	0	0	0	0	0	13	7	0	0	8	23	0	0	0	5	5	70
5:00 PM	7	0	5	0	0	0	0	0	0	17	6	0	0	7	13	0	0	0	4	3	62
5:15 PM	2	0	6	0	0	0	0	0	0	19	3	0	0	5	24	0	0	0	2	0	61
5:30 PM	2	0	5	0	0	0	0	0	0	14	6	0	0	7	16	0	0	0	0	0	50
5:45 PM	3	0	0	0	0	0	0	0	0	11	3	0	0	5	11	0	0	0	1	0	34
	NL	NT	NR	NU	SL	ST	SR	SU	EL	ET	ER	EU	ER2	WL	WT	WR	WU	WL2	N2L2	N2R2	TOTAL
TOTAL VOLUMES :	27	0	37	0	0	0	0	0	0	134	33	0	1	67	135	0	0	0	13	9	456
APPROACH %'s :	42.19%	0.00%	57.81%	0.00%					0.00%	79.76%	19.64%	0.00%	0.60%	33.17%	66.83%	0.00%	0.00%	0.00%	59.09%	40.91%	
PEAK HR :	04:15 PM - 05:15 PM																				TOTAL
PEAK HR VOL :	19	0	19	0	0	0	0	0	0	62	18	0	1	43	71	0	0	0	9	9	251
PEAK HR FACTOR :	0.679	0.000	0.950	0.000	0.000	0.000	0.000	0.000	0.000	0.912	0.643	0.000	0.250	0.597	0.772	0.000	0.000	0.000	0.450	0.450	0.896
	0.792										0.880					0.792					

Explanation for extra leg movements

Movements entering the extra leg

ER2	Movements coming from EB on Lee Land Rd entering into the Extra Leg (Dirt Rd)
WL2	Movements coming from WB on Lee Land Rd entering into the Extra Leg (Dirt Rd)

S2

Movements exiting the extra leg

N2L2	Movements exiting from Extra Leg (Dirt Rd) entering into Lee Land Rd WB.
N2R2	Movements exiting from Extra Leg (Dirt Rd)entering into Lee Land Rd EB.



National Data & Surveying Services

Intersection Turning Movement Count

Location: Webb Girth Rd/Dirt Rd & Lee Land Rd
City: Gainesville
Control: 1-Way Stop(NB)

Project ID: 26-180167-006
Date: 9/2/2026

Data - Cars

NS/EW Streets:	Webb Girth Rd/Dirt Rd				Webb Girth Rd/Dirt Rd				Lee Land Rd					Lee Land Rd							
AM	NORTHBOUND				SOUTHBOUND				EASTBOUND					WESTBOUND					NORTHBOUND2		
	0	1	0	0	0	0	0	0	0	1	0	0	0	0	1	0	0	0	0	0	
	NL	NT	NR	NU	SL	ST	SR	SU	EL	ET	ER	EU	ER2	WL	WT	WR	WU	WL2	N2L2	N2R2	TOTAL
7:00 AM	3	0	7	0	0	0	0	0	0	10	3	0	0	12	22	0	0	2	0	0	59
7:15 AM	2	0	5	0	0	0	0	0	0	11	2	0	0	8	18	0	0	0	0	1	47
7:30 AM	2	0	5	0	0	0	0	0	0	11	1	0	0	1	21	0	0	0	0	1	42
7:45 AM	2	0	4	0	0	0	0	0	0	9	1	0	1	2	16	0	0	1	0	0	36
8:00 AM	0	0	1	0	0	0	0	0	0	8	0	0	0	1	14	0	0	1	0	0	25
8:15 AM	1	0	1	0	0	0	0	0	0	4	1	0	0	2	3	0	0	0	0	0	12
8:30 AM	0	0	2	0	0	0	0	0	0	6	1	0	0	0	13	0	0	0	0	0	22
8:45 AM	2	0	1	0	0	0	0	0	0	3	1	0	0	3	4	0	0	0	0	0	14
	NL	NT	NR	NU	SL	ST	SR	SU	EL	ET	ER	EU	ER2	WL	WT	WR	WU	WL2	N2L2	N2R2	TOTAL
TOTAL VOLUMES :	12	0	26	0	0	0	0	0	0	62	10	0	1	29	111	0	0	4	0	2	257
APPROACH %'s :	31.58%	0.00%	68.42%	0.00%					0.00%	84.93%	13.70%	0.00%	1.37%	20.14%	77.08%	0.00%	0.00%	2.78%	0.00%	100.00%	
PEAK HR :	07:00 AM - 08:00 AM																				TOTAL
PEAK HR VOL :	9	0	21	0	0	0	0	0	0	41	7	0	1	23	77	0	0	3	0	2	184
PEAK HR FACTOR :	0.750	0.000	0.750	0.000	0.000	0.000	0.000	0.000	0.000	0.932	0.583	0.000	0.250	0.479	0.875	0.000	0.000	0.375	0.000	0.500	0.780
	0.750										0.942					0.715					

PM	NORTHBOUND				SOUTHBOUND				EASTBOUND					WESTBOUND							
	0	1	0	0	0	0	0	0	0	1	0	0	0	0	1	0	0	0	0	0	
	NL	NT	NR	NU	SL	ST	SR	SU	EL	ET	ER	EU	ER2	WL	WT	WR	WU	WL2	N2L2	N2R2	TOTAL
4:00 PM	0	0	7	0	0	0	0	0	0	28	2	0	0	7	12	0	0	0	1	0	57
4:15 PM	6	0	5	0	0	0	0	0	0	17	5	0	0	18	18	0	0	0	0	0	69
4:30 PM	2	0	4	0	0	0	0	0	0	15	0	0	1	10	17	0	0	0	0	1	50
4:45 PM	4	0	5	0	0	0	0	0	0	12	7	0	0	7	22	0	0	0	5	5	67
5:00 PM	7	0	4	0	0	0	0	0	0	17	6	0	0	6	13	0	0	0	4	3	60
5:15 PM	2	0	6	0	0	0	0	0	0	19	3	0	0	5	23	0	0	0	2	0	60
5:30 PM	2	0	5	0	0	0	0	0	0	13	6	0	0	7	15	0	0	0	0	0	48
5:45 PM	2	0	0	0	0	0	0	0	0	11	3	0	0	3	10	0	0	0	1	0	30
	NL	NT	NR	NU	SL	ST	SR	SU	EL	ET	ER	EU	ER2	WL	WT	WR	WU	WL2	N2L2	N2R2	TOTAL
TOTAL VOLUMES :	25	0	36	0	0	0	0	0	0	132	32	0	1	63	130	0	0	0	13	9	441
APPROACH %'s :	40.98%	0.00%	59.02%	0.00%					0.00%	80.00%	19.39%	0.00%	0.61%	32.64%	67.36%	0.00%	0.00%	0.00%	59.09%	40.91%	
PEAK HR :	04:15 PM - 05:15 PM																				TOTAL
PEAK HR VOL :	19	0	18	0	0	0	0	0	0	61	18	0	1	41	70	0	0	0	9	9	246
PEAK HR FACTOR :	0.679	0.000	0.900	0.000	0.000	0.000	0.000	0.000	0.000	0.897	0.643	0.000	0.250	0.569	0.795	0.000	0.000	0.000	0.450	0.450	0.891
	0.841										0.870					0.771					

National Data & Surveying Services

Intersection Turning Movement Count

Location: Webb Girth Rd/Dirt Rd & Lee Land Rd
City: Gainesville
Control: 1-Way Stop(NB)

Project ID: 26-180167-006
Date: 9/2/2026

Data - HT

NS/EW Streets:	Webb Girth Rd/Dirt Rd				Webb Girth Rd/Dirt Rd				Lee Land Rd					Lee Land Rd							
AM	NORTHBOUND				SOUTHBOUND				EASTBOUND					WESTBOUND					NORTHBOUND2		
	0	1	0	0	0	0	0	0	0	1	0	0	0	0	1	0	0	0	0	0	
	NL	NT	NR	NU	SL	ST	SR	SU	EL	ET	ER	EU	ER2	WL	WT	WR	WU	WL2	N2L2	N2R2	TOTAL
7:00 AM	0	0	1	0	0	0	0	0	0	1	0	0	0	1	0	0	0	0	0	0	3
7:15 AM	1	0	0	0	0	0	0	0	0	0	0	0	0	1	0	0	0	0	0	0	2
7:30 AM	0	0	0	0	0	0	0	0	0	2	0	0	0	0	1	0	0	0	0	0	3
7:45 AM	0	0	1	0	0	0	0	0	0	0	0	0	0	0	0	0	0	0	0	0	1
8:00 AM	0	0	0	0	0	0	0	0	0	1	0	0	0	0	0	0	0	0	0	0	1
8:15 AM	0	0	0	0	0	0	0	0	0	0	0	0	0	0	2	0	0	0	0	0	2
8:30 AM	0	0	1	0	0	0	0	0	0	1	0	0	0	0	0	0	0	0	0	0	2
8:45 AM	0	0	0	0	0	0	0	0	0	2	0	0	0	0	0	0	0	0	0	0	2
	NL	NT	NR	NU	SL	ST	SR	SU	EL	ET	ER	EU	ER2	WL	WT	WR	WU	WL2	N2L2	N2R2	TOTAL
TOTAL VOLUMES :	1	0	3	0	0	0	0	0	0	7	0	0	0	2	3	0	0	0	0	0	16
APPROACH %'s :	25.00%	0.00%	75.00%	0.00%					0.00%	100.00%	0.00%	0.00%	0.00%	40.00%	60.00%	0.00%	0.00%	0.00%			
PEAK HR :	07:00 AM - 08:00 AM																				TOTAL
PEAK HR VOL :	1	0	2	0	0	0	0	0	0	3	0	0	0	2	1	0	0	0	0	0	9
PEAK HR FACTOR :	0.250	0.000	0.500	0.000	0.000	0.000	0.000	0.000	0.000	0.375	0.000	0.000	0.000	0.500	0.250	0.000	0.000	0.000	0.000	0.000	0.750
	0.750								0.375					0.750							

PM	NORTHBOUND				SOUTHBOUND				EASTBOUND					WESTBOUND							
	0	1	0	0	0	0	0	0	0	1	0	0	0	0	1	0	0	0	0	0	
	NL	NT	NR	NU	SL	ST	SR	SU	EL	ET	ER	EU	ER2	WL	WT	WR	WU	WL2	N2L2	N2R2	TOTAL
4:00 PM	1	0	0	0	0	0	0	0	0	0	1	0	0	0	1	0	0	0	0	0	3
4:15 PM	0	0	0	0	0	0	0	0	0	0	0	0	0	0	0	0	0	0	0	0	0
4:30 PM	0	0	0	0	0	0	0	0	0	0	0	0	0	0	0	0	0	0	0	0	0
4:45 PM	0	0	0	0	0	0	0	0	0	1	0	0	0	1	1	0	0	0	0	0	3
5:00 PM	0	0	1	0	0	0	0	0	0	0	0	0	0	1	0	0	0	0	0	0	2
5:15 PM	0	0	0	0	0	0	0	0	0	0	0	0	0	0	1	0	0	0	0	0	1
5:30 PM	0	0	0	0	0	0	0	0	0	1	0	0	0	0	1	0	0	0	0	0	2
5:45 PM	1	0	0	0	0	0	0	0	0	0	0	0	0	2	1	0	0	0	0	0	4
	NL	NT	NR	NU	SL	ST	SR	SU	EL	ET	ER	EU	ER2	WL	WT	WR	WU	WL2	N2L2	N2R2	TOTAL
TOTAL VOLUMES :	2	0	1	0	0	0	0	0	0	2	1	0	0	4	5	0	0	0	0	0	15
APPROACH %'s :	66.67%	0.00%	33.33%	0.00%					0.00%	66.67%	33.33%	0.00%	0.00%	44.44%	55.56%	0.00%	0.00%	0.00%			
PEAK HR :	04:15 PM - 05:15 PM																				TOTAL
PEAK HR VOL :	0	0	1	0	0	0	0	0	0	1	0	0	0	2	1	0	0	0	0	0	5
PEAK HR FACTOR :	0.000	0.000	0.250	0.000	0.000	0.000	0.000	0.000	0.000	0.250	0.000	0.000	0.000	0.500	0.250	0.000	0.000	0.000	0.000	0.000	0.417
	0.250								0.250					0.375							

Prepared by National Data & Surveying Services

Webb Girth Rd/Dirt Rd & Lee Land Rd

Peak Hour Turning Movement Count

ID: 26-180167-006
City: Gainesville

Day: Wednesday
Date: 9/2/2026

PEAK HOURS

AM	07:00 AM - 08:00 AM
NOON	NONE
PM	04:15 PM - 05:15 PM

COUNT PERIODS

AM	7:00 AM - 09:00 AM
NOON	NONE
PM	4:00 PM - 06:00 PM

CONTROL: 1-Way Stop(NB)

TEV	187	0	232
	AM	NOON	PM
PHF	0.78		0.90

SOUTHBOUND (Webb Girth Rd/Dirt Rd)

AM	0	0	0	0	0	AM
NOON	0	0	0	0	0	NOON
PM	0	0	0	0	0	PM

EASTBOUND (Lee Land Rd)

AM	NOON	PM		
88	0	90	⇦	
0	0	0	↶	0
0	0	0	↱	0
44	0	62	→	1
7	0	18	↳	0
AM	NOON	PM		


WESTBOUND (Lee Land Rd)

PM	NOON	AM		
0	0	0	↰	0
71	0	78	←	1
43	0	25	↰	0
0	0	0	↰	0
81	0	67	⇨	
PM	NOON	AM		


NORTHBOUND (Webb Girth Rd/Dirt Rd)

PM	61	0	19	0	19	PM
NOON	0	0	0	0	0	NOON
AM	32	0	10	0	23	AM


Cars (AM)

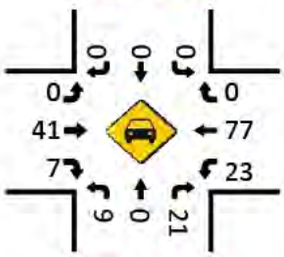


HT (AM)

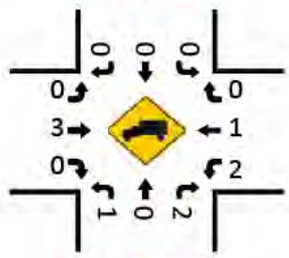


Cars (NOON)

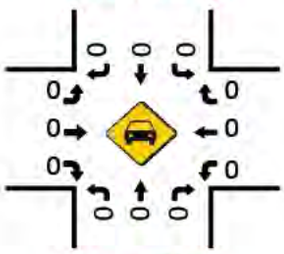


HT (NOON)

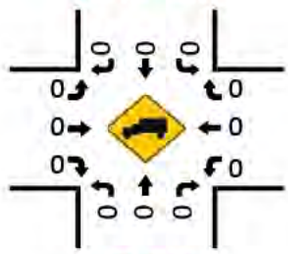


Cars (PM)

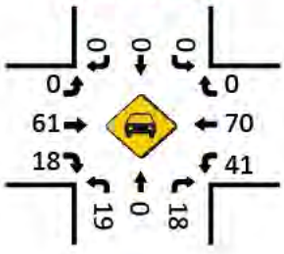

Pedestrians (Crosswalks)

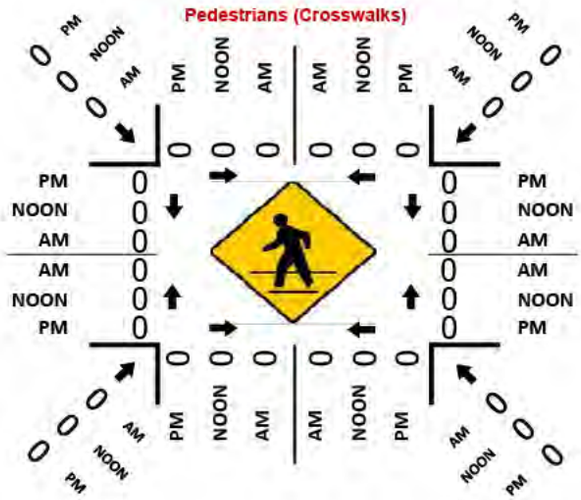

HT (PM)

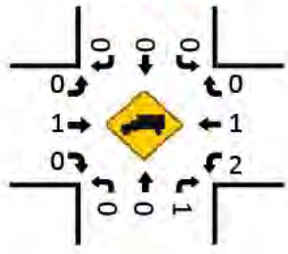

Appendix C

Synchro &

SIDRA Reports

Existing Year (2026)

Movement	EBL	EBT	EBR	WBL	WBT	WBR	NBL	NBT	NBR	SBL	SBT	SBR
Lane Configurations												
Traffic Volume (veh/h)	19	62	10	323	53	200	8	547	448	370	701	21
Future Volume (veh/h)	19	62	10	323	53	200	8	547	448	370	701	21
Initial Q (Qb), veh	0	0	0	0	0	0	0	0	0	0	0	0
Lane Width Adj.	1.00	1.00	1.00	1.00	1.00	1.00	1.00	1.00	1.00	1.00	1.00	1.00
Ped-Bike Adj(A_pbT)	1.00		1.00	1.00		1.00	1.00		1.00	1.00		1.00
Parking Bus, Adj	1.00	1.00	1.00	1.00	1.00	1.00	1.00	1.00	1.00	1.00	1.00	1.00
Work Zone On Approach		No			No			No			No	
Adj Sat Flow, veh/h/ln	1870	1870	1870	1870	1870	1870	1870	1870	1870	1870	1870	1870
Adj Flow Rate, veh/h	20	65	10	336	55	208	8	570	467	385	730	22
Peak Hour Factor	0.96	0.96	0.96	0.96	0.96	0.96	0.96	0.96	0.96	0.96	0.96	0.96
Percent Heavy Veh, %	2	2	2	2	2	2	2	2	2	2	2	2
Cap, veh/h	140	98	15	449	108	410	374	1230	549	477	1647	50
Arrive On Green	0.06	0.06	0.06	0.20	0.32	0.32	0.04	0.35	0.35	0.16	0.47	0.47
Sat Flow, veh/h	1116	1583	244	1781	342	1295	1781	3554	1585	1781	3522	106
Grp Volume(v), veh/h	20	0	75	336	0	263	8	570	467	385	368	384
Grp Sat Flow(s),veh/h/ln	1116	0	1827	1781	0	1637	1781	1777	1585	1781	1777	1851
Q Serve(g_s), s	1.7	0.0	4.1	17.1	0.0	13.3	0.3	12.7	27.8	13.3	14.2	14.2
Cycle Q Clear(g_c), s	1.7	0.0	4.1	17.1	0.0	13.3	0.3	12.7	27.8	13.3	14.2	14.2
Prop In Lane	1.00		0.13	1.00		0.79	1.00		1.00	1.00		0.06
Lane Grp Cap(c), veh/h	140	0	113	449	0	519	374	1230	549	477	831	866
V/C Ratio(X)	0.14	0.00	0.67	0.75	0.00	0.51	0.02	0.46	0.85	0.81	0.44	0.44
Avail Cap(c_a), veh/h	224	0	251	693	0	867	549	1882	839	785	1316	1371
HCM Platoon Ratio	1.00	1.00	1.00	1.00	1.00	1.00	1.00	1.00	1.00	1.00	1.00	1.00
Upstream Filter(I)	1.00	0.00	1.00	1.00	0.00	1.00	1.00	1.00	1.00	1.00	1.00	1.00
Uniform Delay (d), s/veh	45.7	0.0	46.8	33.0	0.0	28.4	19.4	26.0	30.9	17.9	18.2	18.2
Incr Delay (d2), s/veh	0.5	0.0	6.6	2.5	0.0	0.8	0.0	0.3	5.3	3.3	0.4	0.4
Initial Q Delay(d3), s/veh	0.0	0.0	0.0	0.0	0.0	0.0	0.0	0.0	0.0	0.0	0.0	0.0
%ile BackOfQ(50%),veh/ln	0.5	0.0	2.1	7.5	0.0	5.2	0.1	5.1	10.7	5.2	5.4	5.7
Unsig. Movement Delay, s/veh												
LnGrp Delay(d), s/veh	46.2	0.0	53.4	35.6	0.0	29.1	19.4	26.2	36.2	21.2	18.6	18.6
LnGrp LOS	D		D	D		C	B	C	D	C	B	B
Approach Vol, veh/h		95			599			1045			1137	
Approach Delay, s/veh		51.9			32.7			30.6			19.5	
Approach LOS		D			C			C			B	

Timer - Assigned Phs	1	2	3	4	5	6		8				
Phs Duration (G+Y+Rc), s	10.0	53.7	26.0	12.3	22.4	41.3		38.3				
Change Period (Y+Rc), s	6.0	* 6	6.0	6.0	6.0	6.0		6.0				
Max Green Setting (Gmax), s	14.0	* 76	34.0	14.0	34.0	54.0		54.0				
Max Q Clear Time (g_c+I1), s	2.3	16.2	19.1	6.1	15.3	29.8		15.3				
Green Ext Time (p_c), s	0.0	4.7	0.9	0.2	1.1	5.5		1.8				

Intersection Summary	
HCM 7th Control Delay, s/veh	27.4
HCM 7th LOS	C

Notes

* HCM 7th computational engine requires equal clearance times for the phases crossing the barrier.

Intersection	
Int Delay, s/veh	0

Movement	EBL	EBT	WBT	WBR	SBL	SBR
Lane Configurations						
Traffic Vol, veh/h	1	711	514	3	1	1
Future Vol, veh/h	1	711	514	3	1	1
Conflicting Peds, #/hr	0	0	0	0	0	0
Sign Control	Free	Free	Free	Free	Stop	Stop
RT Channelized	-	None	-	None	-	None
Storage Length	-	-	-	-	0	-
Veh in Median Storage, #	-	0	0	-	0	-
Grade, %	-	0	0	-	0	-
Peak Hour Factor	96	96	96	96	96	96
Heavy Vehicles, %	2	2	2	2	2	2
Mvmt Flow	1	741	535	3	1	1

Major/Minor	Major1		Major2		Minor2	
Conflicting Flow All	539	0	-	0	1280	537
Stage 1	-	-	-	-	537	-
Stage 2	-	-	-	-	743	-
Critical Hdwy	4.12	-	-	-	6.42	6.22
Critical Hdwy Stg 1	-	-	-	-	5.42	-
Critical Hdwy Stg 2	-	-	-	-	5.42	-
Follow-up Hdwy	2.218	-	-	-	3.518	3.318
Pot Cap-1 Maneuver	1030	-	-	-	183	544
Stage 1	-	-	-	-	586	-
Stage 2	-	-	-	-	470	-
Platoon blocked, %		-	-	-		
Mov Cap-1 Maneuver	1030	-	-	-	183	544
Mov Cap-2 Maneuver	-	-	-	-	183	-
Stage 1	-	-	-	-	585	-
Stage 2	-	-	-	-	470	-

Approach	EB	WB	SB
HCM Ctrl Dly, s/v	0.01	0	18.26
HCM LOS			C

Minor Lane/Major Mvmt	EBL	EBT	WBT	WBR	SBLn1
Capacity (veh/h)	3	-	-	-	274
HCM Lane V/C Ratio	0.001	-	-	-	0.008
HCM Ctrl Dly (s/v)	8.5	0	-	-	18.3
HCM Lane LOS	A	A	-	-	C
HCM 95th %tile Q(veh)	0	-	-	-	0

Intersection	
Int Delay, s/veh	0.4

Movement	EBL	EBT	WBT	WBR	SBL	SBR
Lane Configurations						
Traffic Vol, veh/h	19	692	499	5	7	15
Future Vol, veh/h	19	692	499	5	7	15
Conflicting Peds, #/hr	0	0	0	0	0	0
Sign Control	Free	Free	Free	Free	Stop	Stop
RT Channelized	-	None	-	None	-	None
Storage Length	-	-	-	-	0	-
Veh in Median Storage, #	-	0	0	-	0	-
Grade, %	-	0	0	-	0	-
Peak Hour Factor	95	95	95	95	95	95
Heavy Vehicles, %	2	2	2	2	2	2
Mvmt Flow	20	728	525	5	7	16

Major/Minor	Major1		Major2		Minor2	
Conflicting Flow All	531	0	-	0	1296	528
Stage 1	-	-	-	-	528	-
Stage 2	-	-	-	-	768	-
Critical Hdwy	4.12	-	-	-	6.42	6.22
Critical Hdwy Stg 1	-	-	-	-	5.42	-
Critical Hdwy Stg 2	-	-	-	-	5.42	-
Follow-up Hdwy	2.218	-	-	-	3.518	3.318
Pot Cap-1 Maneuver	1037	-	-	-	179	550
Stage 1	-	-	-	-	592	-
Stage 2	-	-	-	-	458	-
Platoon blocked, %		-	-	-		
Mov Cap-1 Maneuver	1037	-	-	-	173	550
Mov Cap-2 Maneuver	-	-	-	-	173	-
Stage 1	-	-	-	-	572	-
Stage 2	-	-	-	-	458	-

Approach	EB	WB	SB
HCM Ctrl Dly, s/v	0.23	0	16.93
HCM LOS			C

Minor Lane/Major Mvmt	EBL	EBT	WBT	WBR	SBLn1
Capacity (veh/h)	48	-	-	-	325
HCM Lane V/C Ratio	0.019	-	-	-	0.071
HCM Ctrl Dly (s/v)	8.5	0	-	-	16.9
HCM Lane LOS	A	A	-	-	C
HCM 95th %tile Q(veh)	0.1	-	-	-	0.2

Intersection	
Int Delay, s/veh	5.5

Movement	WBL	WBR	NBT	NBR	SBL	SBT
Lane Configurations						
Traffic Vol, veh/h	74	198	304	46	170	521
Future Vol, veh/h	74	198	304	46	170	521
Conflicting Peds, #/hr	0	0	0	0	0	0
Sign Control	Stop	Stop	Free	Free	Free	Free
RT Channelized	-	Yield	-	None	-	None
Storage Length	0	-	-	-	-	-
Veh in Median Storage, #	0	-	0	-	-	0
Grade, %	0	-	0	-	-	0
Peak Hour Factor	92	92	92	92	92	92
Heavy Vehicles, %	2	2	2	2	2	2
Mvmt Flow	80	215	330	50	185	566

Major/Minor	Minor1		Major1		Major2	
Conflicting Flow All	1291	355	0	0	380	0
Stage 1	355	-	-	-	-	-
Stage 2	936	-	-	-	-	-
Critical Hdwy	6.42	6.22	-	-	4.12	-
Critical Hdwy Stg 1	5.42	-	-	-	-	-
Critical Hdwy Stg 2	5.42	-	-	-	-	-
Follow-up Hdwy	3.518	3.318	-	-	2.218	-
Pot Cap-1 Maneuver	180	689	-	-	1178	-
Stage 1	709	-	-	-	-	-
Stage 2	382	-	-	-	-	-
Platoon blocked, %			-	-		-
Mov Cap-1 Maneuver	139	689	-	-	1178	-
Mov Cap-2 Maneuver	139	-	-	-	-	-
Stage 1	547	-	-	-	-	-
Stage 2	382	-	-	-	-	-

Approach	WB	NB	SB
HCM Ctrl Dly, s/v	21.31	0	2.12
HCM LOS	C		

Minor Lane/Major Mvmt	NBT	NBR	WBLn1	SBL	SBT
Capacity (veh/h)	-	-	510	443	-
HCM Lane V/C Ratio	-	-	0.579	0.157	-
HCM Ctrl Dly (s/v)	-	-	21.3	8.6	0
HCM Lane LOS	-	-	C	A	A
HCM 95th %tile Q(veh)	-	-	3.6	0.6	-

Intersection	
Int Delay, s/veh	7.2

Movement	EBL	EBT	EBR	WBL	WBT	WBR	NBL	NBT	NBR	SBL	SBT	SBR
Lane Configurations		↕			↕			↕			↕	
Traffic Vol, veh/h	49	100	17	11	116	30	7	27	12	29	80	122
Future Vol, veh/h	49	100	17	11	116	30	7	27	12	29	80	122
Conflicting Peds, #/hr	0	0	0	0	0	0	0	0	0	0	0	0
Sign Control	Free	Free	Free	Free	Free	Free	Stop	Stop	Stop	Stop	Stop	Stop
RT Channelized	-	-	None	-	-	None	-	-	None	-	-	None
Storage Length	-	-	-	-	-	-	-	-	-	-	-	-
Veh in Median Storage, #	-	0	-	-	0	-	-	0	-	-	0	-
Grade, %	-	0	-	-	0	-	-	0	-	-	0	-
Peak Hour Factor	89	89	89	89	89	89	89	89	89	89	89	89
Heavy Vehicles, %	3	3	3	3	3	3	4	4	4	2	2	2
Mvmt Flow	55	112	19	12	130	34	8	30	13	33	90	137

Major/Minor	Major1			Major2			Minor1			Minor2		
Conflicting Flow All	164	0	0	131	0	0	432	421	122	410	413	147
Stage 1	-	-	-	-	-	-	232	232	-	172	172	-
Stage 2	-	-	-	-	-	-	200	189	-	238	242	-
Critical Hdwy	4.13	-	-	4.13	-	-	7.14	6.54	6.24	7.12	6.52	6.22
Critical Hdwy Stg 1	-	-	-	-	-	-	6.14	5.54	-	6.12	5.52	-
Critical Hdwy Stg 2	-	-	-	-	-	-	6.14	5.54	-	6.12	5.52	-
Follow-up Hdwy	2.227	-	-	2.227	-	-	3.536	4.036	3.336	3.518	4.018	3.318
Pot Cap-1 Maneuver	1408	-	-	1448	-	-	530	521	924	552	529	900
Stage 1	-	-	-	-	-	-	766	709	-	830	757	-
Stage 2	-	-	-	-	-	-	797	740	-	766	706	-
Platoon blocked, %		-	-		-	-						
Mov Cap-1 Maneuver	1408	-	-	1448	-	-	353	494	924	486	502	900
Mov Cap-2 Maneuver	-	-	-	-	-	-	353	494	-	486	502	-
Stage 1	-	-	-	-	-	-	734	679	-	822	749	-
Stage 2	-	-	-	-	-	-	589	733	-	690	676	-

Approach	EB	WB	NB	SB
HCM Ctrl Dly, s/v	2.26	0.53	12.59	14.14
HCM LOS			B	B

Minor Lane/Major Mvmt	NBLn1	EBL	EBT	EBR	WBL	WBT	WBR	SBLn1
Capacity (veh/h)	526	516	-	-	121	-	-	651
HCM Lane V/C Ratio	0.098	0.039	-	-	0.009	-	-	0.398
HCM Ctrl Dly (s/v)	12.6	7.7	0	-	7.5	0	-	14.1
HCM Lane LOS	B	A	A	-	A	A	-	B
HCM 95th %tile Q(veh)	0.3	0.1	-	-	0	-	-	1.9

Intersection	
Int Delay, s/veh	2.4

Movement	EBT	EBR	WBL	WBT	NBL	NBR
Lane Configurations						
Traffic Vol, veh/h	63	22	27	76	15	21
Future Vol, veh/h	63	22	27	76	15	21
Conflicting Peds, #/hr	0	0	0	0	0	0
Sign Control	Free	Free	Free	Free	Stop	Stop
RT Channelized	-	None	-	None	-	None
Storage Length	-	-	-	-	0	-
Veh in Median Storage, #	0	-	-	0	0	-
Grade, %	0	-	-	0	0	-
Peak Hour Factor	93	93	93	93	93	93
Heavy Vehicles, %	2	2	5	5	3	3
Mvmt Flow	68	24	29	82	16	23

Major/Minor	Major1		Major2		Minor1	
Conflicting Flow All	0	0	91	0	219	80
Stage 1	-	-	-	-	80	-
Stage 2	-	-	-	-	140	-
Critical Hdwy	-	-	4.15	-	6.43	6.23
Critical Hdwy Stg 1	-	-	-	-	5.43	-
Critical Hdwy Stg 2	-	-	-	-	5.43	-
Follow-up Hdwy	-	-	2.245	-	3.527	3.327
Pot Cap-1 Maneuver	-	-	1485	-	767	978
Stage 1	-	-	-	-	941	-
Stage 2	-	-	-	-	885	-
Platoon blocked, %	-	-		-		
Mov Cap-1 Maneuver	-	-	1485	-	751	978
Mov Cap-2 Maneuver	-	-	-	-	751	-
Stage 1	-	-	-	-	922	-
Stage 2	-	-	-	-	885	-

Approach	EB	WB	NB
HCM Ctrl Dly, s/v	0	1.96	9.34
HCM LOS			A

Minor Lane/Major Mvmt	NBLn1	EBT	EBR	WBL	WBT
Capacity (veh/h)	869	-	-	472	-
HCM Lane V/C Ratio	0.045	-	-	0.02	-
HCM Ctrl Dly (s/v)	9.3	-	-	7.5	0
HCM Lane LOS	A	-	-	A	A
HCM 95th %tile Q(veh)	0.1	-	-	0.1	-

Movement	EBL	EBT	EBR	WBL	WBT	WBR	NBL	NBT	NBR	SBL	SBT	SBR
Lane Configurations												
Traffic Volume (veh/h)	19	62	10	323	53	200	8	547	448	370	701	21
Future Volume (veh/h)	19	62	10	323	53	200	8	547	448	370	701	21
Initial Q (Qb), veh	0	0	0	0	0	0	0	0	0	0	0	0
Lane Width Adj.	1.00	1.00	1.00	1.00	1.00	1.00	1.00	1.00	1.00	1.00	1.00	1.00
Ped-Bike Adj(A_pbT)	1.00		1.00	1.00		1.00	1.00		1.00	1.00		1.00
Parking Bus, Adj	1.00	1.00	1.00	1.00	1.00	1.00	1.00	1.00	1.00	1.00	1.00	1.00
Work Zone On Approach		No			No			No			No	
Adj Sat Flow, veh/h/ln	1870	1870	1870	1870	1870	1870	1870	1870	1870	1870	1870	1870
Adj Flow Rate, veh/h	20	65	10	336	55	208	8	570	467	385	730	22
Peak Hour Factor	0.96	0.96	0.96	0.96	0.96	0.96	0.96	0.96	0.96	0.96	0.96	0.96
Percent Heavy Veh, %	2	2	2	2	2	2	2	2	2	2	2	2
Cap, veh/h	140	98	15	449	108	410	374	1230	549	477	1647	50
Arrive On Green	0.06	0.06	0.06	0.20	0.32	0.32	0.04	0.35	0.35	0.16	0.47	0.47
Sat Flow, veh/h	1116	1583	244	1781	342	1295	1781	3554	1585	1781	3522	106
Grp Volume(v), veh/h	20	0	75	336	0	263	8	570	467	385	368	384
Grp Sat Flow(s),veh/h/ln	1116	0	1827	1781	0	1637	1781	1777	1585	1781	1777	1851
Q Serve(g_s), s	1.7	0.0	4.1	17.1	0.0	13.3	0.3	12.7	27.8	13.3	14.2	14.2
Cycle Q Clear(g_c), s	1.7	0.0	4.1	17.1	0.0	13.3	0.3	12.7	27.8	13.3	14.2	14.2
Prop In Lane	1.00		0.13	1.00		0.79	1.00		1.00	1.00		0.06
Lane Grp Cap(c), veh/h	140	0	113	449	0	519	374	1230	549	477	831	866
V/C Ratio(X)	0.14	0.00	0.67	0.75	0.00	0.51	0.02	0.46	0.85	0.81	0.44	0.44
Avail Cap(c_a), veh/h	224	0	251	693	0	867	549	1882	839	785	1316	1371
HCM Platoon Ratio	1.00	1.00	1.00	1.00	1.00	1.00	1.00	1.00	1.00	1.00	1.00	1.00
Upstream Filter(I)	1.00	0.00	1.00	1.00	0.00	1.00	1.00	1.00	1.00	1.00	1.00	1.00
Uniform Delay (d), s/veh	45.7	0.0	46.8	33.0	0.0	28.4	19.4	26.0	30.9	17.9	18.2	18.2
Incr Delay (d2), s/veh	0.5	0.0	6.6	2.5	0.0	0.8	0.0	0.3	5.3	3.3	0.4	0.4
Initial Q Delay(d3), s/veh	0.0	0.0	0.0	0.0	0.0	0.0	0.0	0.0	0.0	0.0	0.0	0.0
%ile BackOfQ(50%),veh/ln	0.5	0.0	2.1	7.5	0.0	5.2	0.1	5.1	10.7	5.2	5.4	5.7
Unsig. Movement Delay, s/veh												
LnGrp Delay(d), s/veh	46.2	0.0	53.4	35.6	0.0	29.1	19.4	26.2	36.2	21.2	18.6	18.6
LnGrp LOS	D		D	D		C	B	C	D	C	B	B
Approach Vol, veh/h		95			599			1045			1137	
Approach Delay, s/veh		51.9			32.7			30.6			19.5	
Approach LOS		D			C			C			B	

Timer - Assigned Phs	1	2	3	4	5	6		8				
Phs Duration (G+Y+Rc), s	10.0	53.7	26.0	12.3	22.4	41.3		38.3				
Change Period (Y+Rc), s	6.0	* 6	6.0	6.0	6.0	6.0		6.0				
Max Green Setting (Gmax), s	14.0	* 76	34.0	14.0	34.0	54.0		54.0				
Max Q Clear Time (g_c+I1), s	2.3	16.2	19.1	6.1	15.3	29.8		15.3				
Green Ext Time (p_c), s	0.0	4.7	0.9	0.2	1.1	5.5		1.8				

Intersection Summary	
HCM 7th Control Delay, s/veh	27.4
HCM 7th LOS	C

Notes

* HCM 7th computational engine requires equal clearance times for the phases crossing the barrier.

Intersection	
Int Delay, s/veh	0

Movement	EBL	EBT	WBT	WBR	SBL	SBR
Lane Configurations						
Traffic Vol, veh/h	1	711	514	3	1	1
Future Vol, veh/h	1	711	514	3	1	1
Conflicting Peds, #/hr	0	0	0	0	0	0
Sign Control	Free	Free	Free	Free	Stop	Stop
RT Channelized	-	None	-	None	-	None
Storage Length	-	-	-	-	0	-
Veh in Median Storage, #	-	0	0	-	0	-
Grade, %	-	0	0	-	0	-
Peak Hour Factor	96	96	96	96	96	96
Heavy Vehicles, %	2	2	2	2	2	2
Mvmt Flow	1	741	535	3	1	1

Major/Minor	Major1		Major2		Minor2	
Conflicting Flow All	539	0	-	0	1280	537
Stage 1	-	-	-	-	537	-
Stage 2	-	-	-	-	743	-
Critical Hdwy	4.12	-	-	-	6.42	6.22
Critical Hdwy Stg 1	-	-	-	-	5.42	-
Critical Hdwy Stg 2	-	-	-	-	5.42	-
Follow-up Hdwy	2.218	-	-	-	3.518	3.318
Pot Cap-1 Maneuver	1030	-	-	-	183	544
Stage 1	-	-	-	-	586	-
Stage 2	-	-	-	-	470	-
Platoon blocked, %		-	-	-		
Mov Cap-1 Maneuver	1030	-	-	-	183	544
Mov Cap-2 Maneuver	-	-	-	-	183	-
Stage 1	-	-	-	-	585	-
Stage 2	-	-	-	-	470	-

Approach	EB	WB	SB
HCM Ctrl Dly, s/v	0.01	0	18.26
HCM LOS			C

Minor Lane/Major Mvmt	EBL	EBT	WBT	WBR	SBLn1
Capacity (veh/h)	3	-	-	-	274
HCM Lane V/C Ratio	0.001	-	-	-	0.008
HCM Ctrl Dly (s/v)	8.5	0	-	-	18.3
HCM Lane LOS	A	A	-	-	C
HCM 95th %tile Q(veh)	0	-	-	-	0

Intersection	
Int Delay, s/veh	0.4

Movement	EBL	EBT	WBT	WBR	SBL	SBR
Lane Configurations						
Traffic Vol, veh/h	19	692	499	5	7	15
Future Vol, veh/h	19	692	499	5	7	15
Conflicting Peds, #/hr	0	0	0	0	0	0
Sign Control	Free	Free	Free	Free	Stop	Stop
RT Channelized	-	None	-	None	-	None
Storage Length	-	-	-	-	0	-
Veh in Median Storage, #	-	0	0	-	0	-
Grade, %	-	0	0	-	0	-
Peak Hour Factor	95	95	95	95	95	95
Heavy Vehicles, %	2	2	2	2	2	2
Mvmt Flow	20	728	525	5	7	16

Major/Minor	Major1		Major2		Minor2	
Conflicting Flow All	531	0	-	0	1296	528
Stage 1	-	-	-	-	528	-
Stage 2	-	-	-	-	768	-
Critical Hdwy	4.12	-	-	-	6.42	6.22
Critical Hdwy Stg 1	-	-	-	-	5.42	-
Critical Hdwy Stg 2	-	-	-	-	5.42	-
Follow-up Hdwy	2.218	-	-	-	3.518	3.318
Pot Cap-1 Maneuver	1037	-	-	-	179	550
Stage 1	-	-	-	-	592	-
Stage 2	-	-	-	-	458	-
Platoon blocked, %		-	-	-		
Mov Cap-1 Maneuver	1037	-	-	-	173	550
Mov Cap-2 Maneuver	-	-	-	-	173	-
Stage 1	-	-	-	-	572	-
Stage 2	-	-	-	-	458	-

Approach	EB	WB	SB
HCM Ctrl Dly, s/v	0.23	0	16.93
HCM LOS			C

Minor Lane/Major Mvmt	EBL	EBT	WBT	WBR	SBLn1
Capacity (veh/h)	48	-	-	-	325
HCM Lane V/C Ratio	0.019	-	-	-	0.071
HCM Ctrl Dly (s/v)	8.5	0	-	-	16.9
HCM Lane LOS	A	A	-	-	C
HCM 95th %tile Q(veh)	0.1	-	-	-	0.2

Intersection	
Int Delay, s/veh	5.5

Movement	WBL	WBR	NBT	NBR	SBL	SBT
Lane Configurations						
Traffic Vol, veh/h	74	198	304	46	170	521
Future Vol, veh/h	74	198	304	46	170	521
Conflicting Peds, #/hr	0	0	0	0	0	0
Sign Control	Stop	Stop	Free	Free	Free	Free
RT Channelized	-	Yield	-	None	-	None
Storage Length	0	-	-	-	-	-
Veh in Median Storage, #	0	-	0	-	-	0
Grade, %	0	-	0	-	-	0
Peak Hour Factor	92	92	92	92	92	92
Heavy Vehicles, %	2	2	2	2	2	2
Mvmt Flow	80	215	330	50	185	566

Major/Minor	Minor1		Major1		Major2	
Conflicting Flow All	1291	355	0	0	380	0
Stage 1	355	-	-	-	-	-
Stage 2	936	-	-	-	-	-
Critical Hdwy	6.42	6.22	-	-	4.12	-
Critical Hdwy Stg 1	5.42	-	-	-	-	-
Critical Hdwy Stg 2	5.42	-	-	-	-	-
Follow-up Hdwy	3.518	3.318	-	-	2.218	-
Pot Cap-1 Maneuver	180	689	-	-	1178	-
Stage 1	709	-	-	-	-	-
Stage 2	382	-	-	-	-	-
Platoon blocked, %			-	-		-
Mov Cap-1 Maneuver	139	689	-	-	1178	-
Mov Cap-2 Maneuver	139	-	-	-	-	-
Stage 1	547	-	-	-	-	-
Stage 2	382	-	-	-	-	-

Approach	WB	NB	SB
HCM Ctrl Dly, s/v	21.31	0	2.12
HCM LOS	C		

Minor Lane/Major Mvmt	NBT	NBR	WBLn1	SBL	SBT
Capacity (veh/h)	-	-	510	443	-
HCM Lane V/C Ratio	-	-	0.579	0.157	-
HCM Ctrl Dly (s/v)	-	-	21.3	8.6	0
HCM Lane LOS	-	-	C	A	A
HCM 95th %tile Q(veh)	-	-	3.6	0.6	-

Intersection	
Int Delay, s/veh	7.2

Movement	EBL	EBT	EBR	WBL	WBT	WBR	NBL	NBT	NBR	SBL	SBT	SBR
Lane Configurations		↕			↕			↕			↕	
Traffic Vol, veh/h	49	100	17	11	116	30	7	27	12	29	80	122
Future Vol, veh/h	49	100	17	11	116	30	7	27	12	29	80	122
Conflicting Peds, #/hr	0	0	0	0	0	0	0	0	0	0	0	0
Sign Control	Free	Free	Free	Free	Free	Free	Stop	Stop	Stop	Stop	Stop	Stop
RT Channelized	-	-	None	-	-	None	-	-	None	-	-	None
Storage Length	-	-	-	-	-	-	-	-	-	-	-	-
Veh in Median Storage, #	-	0	-	-	0	-	-	0	-	-	0	-
Grade, %	-	0	-	-	0	-	-	0	-	-	0	-
Peak Hour Factor	89	89	89	89	89	89	89	89	89	89	89	89
Heavy Vehicles, %	3	3	3	3	3	3	4	4	4	2	2	2
Mvmt Flow	55	112	19	12	130	34	8	30	13	33	90	137

Major/Minor	Major1			Major2			Minor1			Minor2		
Conflicting Flow All	164	0	0	131	0	0	432	421	122	410	413	147
Stage 1	-	-	-	-	-	-	232	232	-	172	172	-
Stage 2	-	-	-	-	-	-	200	189	-	238	242	-
Critical Hdwy	4.13	-	-	4.13	-	-	7.14	6.54	6.24	7.12	6.52	6.22
Critical Hdwy Stg 1	-	-	-	-	-	-	6.14	5.54	-	6.12	5.52	-
Critical Hdwy Stg 2	-	-	-	-	-	-	6.14	5.54	-	6.12	5.52	-
Follow-up Hdwy	2.227	-	-	2.227	-	-	3.536	4.036	3.336	3.518	4.018	3.318
Pot Cap-1 Maneuver	1408	-	-	1448	-	-	530	521	924	552	529	900
Stage 1	-	-	-	-	-	-	766	709	-	830	757	-
Stage 2	-	-	-	-	-	-	797	740	-	766	706	-
Platoon blocked, %		-	-		-	-						
Mov Cap-1 Maneuver	1408	-	-	1448	-	-	353	494	924	486	502	900
Mov Cap-2 Maneuver	-	-	-	-	-	-	353	494	-	486	502	-
Stage 1	-	-	-	-	-	-	734	679	-	822	749	-
Stage 2	-	-	-	-	-	-	589	733	-	690	676	-

Approach	EB	WB	NB	SB
HCM Ctrl Dly, s/v	2.26	0.53	12.59	14.14
HCM LOS			B	B

Minor Lane/Major Mvmt	NBLn1	EBL	EBT	EBR	WBL	WBT	WBR	SBLn1
Capacity (veh/h)	526	516	-	-	121	-	-	651
HCM Lane V/C Ratio	0.098	0.039	-	-	0.009	-	-	0.398
HCM Ctrl Dly (s/v)	12.6	7.7	0	-	7.5	0	-	14.1
HCM Lane LOS	B	A	A	-	A	A	-	B
HCM 95th %tile Q(veh)	0.3	0.1	-	-	0	-	-	1.9

Intersection	
Int Delay, s/veh	2.4

Movement	EBT	EBR	WBL	WBT	NBL	NBR
Lane Configurations						
Traffic Vol, veh/h	63	22	27	76	15	21
Future Vol, veh/h	63	22	27	76	15	21
Conflicting Peds, #/hr	0	0	0	0	0	0
Sign Control	Free	Free	Free	Free	Stop	Stop
RT Channelized	-	None	-	None	-	None
Storage Length	-	-	-	-	0	-
Veh in Median Storage, #	0	-	-	0	0	-
Grade, %	0	-	-	0	0	-
Peak Hour Factor	93	93	93	93	93	93
Heavy Vehicles, %	2	2	5	5	3	3
Mvmt Flow	68	24	29	82	16	23

Major/Minor	Major1		Major2		Minor1	
Conflicting Flow All	0	0	91	0	219	80
Stage 1	-	-	-	-	80	-
Stage 2	-	-	-	-	140	-
Critical Hdwy	-	-	4.15	-	6.43	6.23
Critical Hdwy Stg 1	-	-	-	-	5.43	-
Critical Hdwy Stg 2	-	-	-	-	5.43	-
Follow-up Hdwy	-	-	2.245	-	3.527	3.327
Pot Cap-1 Maneuver	-	-	1485	-	767	978
Stage 1	-	-	-	-	941	-
Stage 2	-	-	-	-	885	-
Platoon blocked, %	-	-		-		
Mov Cap-1 Maneuver	-	-	1485	-	751	978
Mov Cap-2 Maneuver	-	-	-	-	751	-
Stage 1	-	-	-	-	922	-
Stage 2	-	-	-	-	885	-

Approach	EB	WB	NB
HCM Ctrl Dly, s/v	0	1.96	9.34
HCM LOS			A

Minor Lane/Major Mvmt	NBLn1	EBT	EBR	WBL	WBT
Capacity (veh/h)	869	-	-	472	-
HCM Lane V/C Ratio	0.045	-	-	0.02	-
HCM Ctrl Dly (s/v)	9.3	-	-	7.5	0
HCM Lane LOS	A	-	-	A	A
HCM 95th %tile Q(veh)	0.1	-	-	0.1	-

No-Build (2031)



Movement	EBL	EBT	EBR	WBL	WBT	WBR	NBL	NBT	NBR	SBL	SBT	SBR
Lane Configurations												
Traffic Volume (veh/h)	10	28	7	479	78	405	7	785	474	213	382	25
Future Volume (veh/h)	10	28	7	479	78	405	7	785	474	213	382	25
Initial Q (Qb), veh	0	0	0	0	0	0	0	0	0	0	0	0
Lane Width Adj.	1.00	1.00	1.00	1.00	1.00	1.00	1.00	1.00	1.00	1.00	1.00	1.00
Ped-Bike Adj(A_pbT)	1.00		1.00	1.00		1.00	1.00		1.00	1.00		1.00
Parking Bus, Adj	1.00	1.00	1.00	1.00	1.00	1.00	1.00	1.00	1.00	1.00	1.00	1.00
Work Zone On Approach		No			No			No			No	
Adj Sat Flow, veh/h/ln	1796	1796	1796	1870	1870	1870	1841	1841	1841	1841	1841	1841
Adj Flow Rate, veh/h	11	31	8	532	87	450	8	872	527	237	424	28
Peak Hour Factor	0.90	0.90	0.90	0.90	0.90	0.90	0.90	0.90	0.90	0.90	0.90	0.90
Percent Heavy Veh, %	7	7	7	2	2	2	4	4	4	4	4	4
Cap, veh/h	93	55	14	615	102	528	437	1259	562	294	1425	94
Arrive On Green	0.04	0.04	0.04	0.30	0.39	0.39	0.03	0.36	0.36	0.10	0.43	0.43
Sat Flow, veh/h	834	1377	355	1781	263	1362	1753	3497	1560	1753	3331	219
Grp Volume(v), veh/h	11	0	39	532	0	537	8	872	527	237	222	230
Grp Sat Flow(s),veh/h/ln	834	0	1732	1781	0	1625	1753	1749	1560	1753	1749	1801
Q Serve(g_s), s	1.5	0.0	2.6	32.8	0.0	36.1	0.3	25.4	39.0	9.7	9.9	10.0
Cycle Q Clear(g_c), s	1.5	0.0	2.6	32.8	0.0	36.1	0.3	25.4	39.0	9.7	9.9	10.0
Prop In Lane	1.00		0.21	1.00		0.84	1.00		1.00	1.00		0.12
Lane Grp Cap(c), veh/h	93	0	69	615	0	631	437	1259	562	294	748	771
V/C Ratio(X)	0.12	0.00	0.57	0.86	0.00	0.85	0.02	0.69	0.94	0.81	0.30	0.30
Avail Cap(c_a), veh/h	158	0	203	666	0	802	437	1288	574	395	885	912
HCM Platoon Ratio	1.00	1.00	1.00	1.00	1.00	1.00	1.00	1.00	1.00	1.00	1.00	1.00
Upstream Filter(I)	1.00	0.00	1.00	1.00	0.00	1.00	1.00	1.00	1.00	1.00	1.00	1.00
Uniform Delay (d), s/veh	55.8	0.0	56.4	35.6	0.0	33.4	22.1	32.6	37.0	25.2	22.4	22.4
Incr Delay (d2), s/veh	0.6	0.0	7.2	10.9	0.0	7.1	0.0	1.6	23.2	8.6	0.2	0.2
Initial Q Delay(d3), s/veh	0.0	0.0	0.0	0.0	0.0	0.0	0.0	0.0	0.0	0.0	0.0	0.0
%ile BackOfQ(50%),veh/ln	0.3	0.0	1.3	15.7	0.0	15.0	0.1	10.5	17.7	4.5	4.0	4.1
Unsig. Movement Delay, s/veh												
LnGrp Delay(d), s/veh	56.4	0.0	63.5	46.5	0.0	40.6	22.1	34.2	60.1	33.9	22.6	22.6
LnGrp LOS	E		E	D		D	C	C	E	C	C	C
Approach Vol, veh/h		50			1069			1407			689	
Approach Delay, s/veh		62.0			43.5			43.8			26.5	
Approach LOS		E			D			D			C	

Timer - Assigned Phs	1	2	3	4	5	6		8				
Phs Duration (G+Y+Rc), s	10.0	57.1	41.6	10.7	18.1	49.0		52.4				
Change Period (Y+Rc), s	6.0	* 6	6.0	6.0	6.0	6.0		6.0				
Max Green Setting (Gmax), s	4.0	* 61	39.0	14.0	19.0	44.0		59.0				
Max Q Clear Time (g_c+I1), s	2.3	12.0	34.8	4.6	11.7	41.0		38.1				
Green Ext Time (p_c), s	0.0	2.6	0.8	0.1	0.4	2.0		3.7				

Intersection Summary	
HCM 7th Control Delay, s/veh	40.3
HCM 7th LOS	D

Notes

* HCM 7th computational engine requires equal clearance times for the phases crossing the barrier.

Intersection	
Int Delay, s/veh	0.1

Movement	EBL	EBT	WBT	WBR	SBL	SBR
Lane Configurations						
Traffic Vol, veh/h	1	409	730	2	2	4
Future Vol, veh/h	1	409	730	2	2	4
Conflicting Peds, #/hr	0	0	0	0	0	0
Sign Control	Free	Free	Free	Free	Stop	Stop
RT Channelized	-	None	-	None	-	None
Storage Length	-	-	-	-	0	-
Veh in Median Storage, #	-	0	0	-	0	-
Grade, %	-	0	0	-	0	-
Peak Hour Factor	94	94	94	94	94	94
Heavy Vehicles, %	3	3	4	4	2	2
Mvmt Flow	1	435	777	2	2	4

Major/Minor	Major1		Major2		Minor2	
Conflicting Flow All	779	0	-	0	1215	778
Stage 1	-	-	-	-	778	-
Stage 2	-	-	-	-	437	-
Critical Hdwy	4.13	-	-	-	6.42	6.22
Critical Hdwy Stg 1	-	-	-	-	5.42	-
Critical Hdwy Stg 2	-	-	-	-	5.42	-
Follow-up Hdwy	2.227	-	-	-	3.518	3.318
Pot Cap-1 Maneuver	834	-	-	-	200	397
Stage 1	-	-	-	-	453	-
Stage 2	-	-	-	-	651	-
Platoon blocked, %		-	-	-		
Mov Cap-1 Maneuver	834	-	-	-	200	397
Mov Cap-2 Maneuver	-	-	-	-	200	-
Stage 1	-	-	-	-	452	-
Stage 2	-	-	-	-	651	-

Approach	EB	WB	SB
HCM Ctrl Dly, s/v	0.02	0	17.32
HCM LOS			C

Minor Lane/Major Mvmt	EBL	EBT	WBT	WBR	SBLn1
Capacity (veh/h)	4	-	-	-	299
HCM Lane V/C Ratio	0.001	-	-	-	0.021
HCM Ctrl Dly (s/v)	9.3	0	-	-	17.3
HCM Lane LOS	A	A	-	-	C
HCM 95th %tile Q(veh)	0	-	-	-	0.1

Intersection	
Int Delay, s/veh	0.6

Movement	EBL	EBT	WBT	WBR	SBL	SBR
Lane Configurations						
Traffic Vol, veh/h	13	402	713	6	9	21
Future Vol, veh/h	13	402	713	6	9	21
Conflicting Peds, #/hr	0	0	0	0	0	0
Sign Control	Free	Free	Free	Free	Stop	Stop
RT Channelized	-	None	-	None	-	None
Storage Length	-	-	-	-	0	-
Veh in Median Storage, #	-	0	0	-	0	-
Grade, %	-	0	0	-	0	-
Peak Hour Factor	95	95	95	95	95	95
Heavy Vehicles, %	3	3	4	4	7	7
Mvmt Flow	14	423	751	6	9	22

Major/Minor	Major1		Major2		Minor2	
Conflicting Flow All	757	0	-	0	1204	754
Stage 1	-	-	-	-	754	-
Stage 2	-	-	-	-	451	-
Critical Hdwy	4.13	-	-	-	6.47	6.27
Critical Hdwy Stg 1	-	-	-	-	5.47	-
Critical Hdwy Stg 2	-	-	-	-	5.47	-
Follow-up Hdwy	2.227	-	-	-	3.563	3.363
Pot Cap-1 Maneuver	850	-	-	-	199	401
Stage 1	-	-	-	-	456	-
Stage 2	-	-	-	-	632	-
Platoon blocked, %		-	-	-		
Mov Cap-1 Maneuver	850	-	-	-	194	401
Mov Cap-2 Maneuver	-	-	-	-	194	-
Stage 1	-	-	-	-	447	-
Stage 2	-	-	-	-	632	-

Approach	EB	WB	SB
HCM Ctrl Dly, s/v	0.29	0	18.2
HCM LOS			C

Minor Lane/Major Mvmt	EBL	EBT	WBT	WBR	SBLn1
Capacity (veh/h)	56	-	-	-	304
HCM Lane V/C Ratio	0.016	-	-	-	0.104
HCM Ctrl Dly (s/v)	9.3	0	-	-	18.2
HCM Lane LOS	A	A	-	-	C
HCM 95th %tile Q(veh)	0	-	-	-	0.3

Intersection	
Int Delay, s/veh	4.9

Movement	WBL	WBR	NBT	NBR	SBL	SBT
Lane Configurations						
Traffic Vol, veh/h	55	224	494	64	183	231
Future Vol, veh/h	55	224	494	64	183	231
Conflicting Peds, #/hr	0	0	0	0	0	0
Sign Control	Stop	Stop	Free	Free	Free	Free
RT Channelized	-	Yield	-	None	-	None
Storage Length	0	-	-	-	-	-
Veh in Median Storage, #	0	-	0	-	-	0
Grade, %	0	-	0	-	-	0
Peak Hour Factor	93	93	93	93	93	93
Heavy Vehicles, %	5	5	3	3	3	3
Mvmt Flow	59	241	531	69	197	248

Major/Minor	Minor1		Major1		Major2	
Conflicting Flow All	1208	566	0	0	600	0
Stage 1	566	-	-	-	-	-
Stage 2	642	-	-	-	-	-
Critical Hdwy	6.45	6.25	-	-	4.13	-
Critical Hdwy Stg 1	5.45	-	-	-	-	-
Critical Hdwy Stg 2	5.45	-	-	-	-	-
Follow-up Hdwy	3.545	3.345	-	-	2.227	-
Pot Cap-1 Maneuver	200	518	-	-	972	-
Stage 1	563	-	-	-	-	-
Stage 2	518	-	-	-	-	-
Platoon blocked, %			-	-		-
Mov Cap-1 Maneuver	153	518	-	-	972	-
Mov Cap-2 Maneuver	153	-	-	-	-	-
Stage 1	430	-	-	-	-	-
Stage 2	518	-	-	-	-	-

Approach	WB	NB	SB
HCM Ctrl Dly, s/v	15.46	0	4.26
HCM LOS	C		

Minor Lane/Major Mvmt	NBT	NBR	WBLn1	SBL	SBT
Capacity (veh/h)	-	-	641	796	-
HCM Lane V/C Ratio	-	-	0.468	0.202	-
HCM Ctrl Dly (s/v)	-	-	15.5	9.6	0
HCM Lane LOS	-	-	C	A	A
HCM 95th %tile Q(veh)	-	-	2.5	0.8	-

Intersection	
Int Delay, s/veh	10.8

Movement	EBL	EBT	EBR	WBL	WBT	WBR	NBL	NBT	NBR	SBL	SBT	SBR
Lane Configurations		↕			↕			↕			↕	
Traffic Vol, veh/h	204	51	5	10	107	37	13	110	7	17	31	124
Future Vol, veh/h	204	51	5	10	107	37	13	110	7	17	31	124
Conflicting Peds, #/hr	0	0	0	0	0	0	0	0	0	0	0	0
Sign Control	Free	Free	Free	Free	Free	Free	Stop	Stop	Stop	Stop	Stop	Stop
RT Channelized	-	-	None	-	-	None	-	-	None	-	-	None
Storage Length	-	-	-	-	-	-	-	-	-	-	-	-
Veh in Median Storage, #	-	0	-	-	0	-	-	0	-	-	0	-
Grade, %	-	0	-	-	0	-	-	0	-	-	0	-
Peak Hour Factor	92	92	92	92	92	92	92	92	92	92	92	92
Heavy Vehicles, %	2	2	2	2	2	2	2	2	2	10	10	10
Mvmt Flow	222	55	5	11	116	40	14	120	8	18	34	135

Major/Minor	Major1			Major2			Minor1			Minor2		
Conflicting Flow All	157	0	0	61	0	0	657	680	58	717	662	136
Stage 1	-	-	-	-	-	-	502	502	-	158	158	-
Stage 2	-	-	-	-	-	-	155	178	-	559	504	-
Critical Hdwy	4.12	-	-	4.12	-	-	7.12	6.52	6.22	7.2	6.6	6.3
Critical Hdwy Stg 1	-	-	-	-	-	-	6.12	5.52	-	6.2	5.6	-
Critical Hdwy Stg 2	-	-	-	-	-	-	6.12	5.52	-	6.2	5.6	-
Follow-up Hdwy	2.218	-	-	2.218	-	-	3.518	4.018	3.318	3.59	4.09	3.39
Pot Cap-1 Maneuver	1423	-	-	1542	-	-	378	373	1008	335	372	891
Stage 1	-	-	-	-	-	-	552	542	-	825	752	-
Stage 2	-	-	-	-	-	-	847	752	-	500	528	-
Platoon blocked, %		-	-		-	-						
Mov Cap-1 Maneuver	1423	-	-	1542	-	-	243	311	1008	182	309	891
Mov Cap-2 Maneuver	-	-	-	-	-	-	243	311	-	182	309	-
Stage 1	-	-	-	-	-	-	463	455	-	819	746	-
Stage 2	-	-	-	-	-	-	681	746	-	307	443	-

Approach	EB	WB	NB	SB
HCM Ctrl Dly, s/v	6.27	0.48	25.58	15.86
HCM LOS			D	C

Minor Lane/Major Mvmt	NBLn1	EBL	EBT	EBR	WBL	WBT	WBR	SBLn1
Capacity (veh/h)	313	1374	-	-	111	-	-	517
HCM Lane V/C Ratio	0.451	0.156	-	-	0.007	-	-	0.362
HCM Ctrl Dly (s/v)	25.6	8	0	-	7.4	0	-	15.9
HCM Lane LOS	D	A	A	-	A	A	-	C
HCM 95th %tile Q(veh)	2.2	0.6	-	-	0	-	-	1.6

Intersection	
Int Delay, s/veh	2

Movement	EBT	EBR	WBL	WBT	NBL	NBR
Lane Configurations						
Traffic Vol, veh/h	45	4	14	75	7	17
Future Vol, veh/h	45	4	14	75	7	17
Conflicting Peds, #/hr	0	0	0	0	0	0
Sign Control	Free	Free	Free	Free	Stop	Stop
RT Channelized	-	None	-	None	-	None
Storage Length	-	-	-	-	0	-
Veh in Median Storage, #	0	-	-	0	0	-
Grade, %	0	-	-	0	0	-
Peak Hour Factor	92	92	92	92	92	92
Heavy Vehicles, %	7	7	2	2	9	9
Mvmt Flow	49	4	15	82	8	18

Major/Minor	Major1		Major2		Minor1	
Conflicting Flow All	0	0	53	0	163	51
Stage 1	-	-	-	-	51	-
Stage 2	-	-	-	-	112	-
Critical Hdwy	-	-	4.12	-	6.49	6.29
Critical Hdwy Stg 1	-	-	-	-	5.49	-
Critical Hdwy Stg 2	-	-	-	-	5.49	-
Follow-up Hdwy	-	-	2.218	-	3.581	3.381
Pot Cap-1 Maneuver	-	-	1552	-	812	997
Stage 1	-	-	-	-	954	-
Stage 2	-	-	-	-	896	-
Platoon blocked, %	-	-		-		
Mov Cap-1 Maneuver	-	-	1552	-	803	997
Mov Cap-2 Maneuver	-	-	-	-	803	-
Stage 1	-	-	-	-	944	-
Stage 2	-	-	-	-	896	-

Approach	EB	WB	NB
HCM Ctrl Dly, s/v	0	1.15	8.97
HCM LOS			A

Minor Lane/Major Mvmt	NBLn1	EBT	EBR	WBL	WBT
Capacity (veh/h)	932	-	-	283	-
HCM Lane V/C Ratio	0.028	-	-	0.01	-
HCM Ctrl Dly (s/v)	9	-	-	7.3	0
HCM Lane LOS	A	-	-	A	A
HCM 95th %tile Q(veh)	0.1	-	-	0	-



Movement	EBL	EBT	EBR	WBL	WBT	WBR	NBL	NBT	NBR	SBL	SBT	SBR
Lane Configurations												
Traffic Volume (veh/h)	20	66	11	345	57	213	9	583	478	395	748	22
Future Volume (veh/h)	20	66	11	345	57	213	9	583	478	395	748	22
Initial Q (Qb), veh	0	0	0	0	0	0	0	0	0	0	0	0
Lane Width Adj.	1.00	1.00	1.00	1.00	1.00	1.00	1.00	1.00	1.00	1.00	1.00	1.00
Ped-Bike Adj(A_pbT)	1.00		1.00	1.00		1.00	1.00		1.00	1.00		1.00
Parking Bus, Adj	1.00	1.00	1.00	1.00	1.00	1.00	1.00	1.00	1.00	1.00	1.00	1.00
Work Zone On Approach		No			No			No			No	
Adj Sat Flow, veh/h/ln	1870	1870	1870	1870	1870	1870	1870	1870	1870	1870	1870	1870
Adj Flow Rate, veh/h	21	69	11	359	59	222	9	607	498	411	779	23
Peak Hour Factor	0.96	0.96	0.96	0.96	0.96	0.96	0.96	0.96	0.96	0.96	0.96	0.96
Percent Heavy Veh, %	2	2	2	2	2	2	2	2	2	2	2	2
Cap, veh/h	131	98	16	454	110	414	358	1274	568	472	1722	51
Arrive On Green	0.06	0.06	0.06	0.21	0.32	0.32	0.03	0.36	0.36	0.16	0.49	0.49
Sat Flow, veh/h	1098	1574	251	1781	344	1294	1781	3554	1585	1781	3524	104
Grp Volume(v), veh/h	21	0	80	359	0	281	9	607	498	411	393	409
Grp Sat Flow(s),veh/h/ln	1098	0	1825	1781	0	1637	1781	1777	1585	1781	1777	1852
Q Serve(g_s), s	2.1	0.0	4.9	20.7	0.0	16.2	0.4	15.2	33.7	15.8	16.7	16.7
Cycle Q Clear(g_c), s	2.1	0.0	4.9	20.7	0.0	16.2	0.4	15.2	33.7	15.8	16.7	16.7
Prop In Lane	1.00		0.14	1.00		0.79	1.00		1.00	1.00		0.06
Lane Grp Cap(c), veh/h	131	0	113	454	0	524	358	1274	568	472	868	904
V/C Ratio(X)	0.16	0.00	0.70	0.79	0.00	0.54	0.03	0.48	0.88	0.87	0.45	0.45
Avail Cap(c_a), veh/h	197	0	223	616	0	771	513	1673	746	706	1169	1218
HCM Platoon Ratio	1.00	1.00	1.00	1.00	1.00	1.00	1.00	1.00	1.00	1.00	1.00	1.00
Upstream Filter(I)	1.00	0.00	1.00	1.00	0.00	1.00	1.00	1.00	1.00	1.00	1.00	1.00
Uniform Delay (d), s/veh	51.4	0.0	52.8	37.0	0.0	32.0	21.2	28.5	34.4	20.2	19.3	19.3
Incr Delay (d2), s/veh	0.6	0.0	7.7	4.9	0.0	0.9	0.0	0.3	9.2	7.8	0.4	0.4
Initial Q Delay(d3), s/veh	0.0	0.0	0.0	0.0	0.0	0.0	0.0	0.0	0.0	0.0	0.0	0.0
%ile BackOfQ(50%),veh/ln	0.6	0.0	2.5	9.4	0.0	6.4	0.1	6.2	13.7	6.9	6.5	6.8
Unsig. Movement Delay, s/veh												
LnGrp Delay(d), s/veh	52.0	0.0	60.5	42.0	0.0	32.9	21.3	28.8	43.7	28.0	19.6	19.6
LnGrp LOS	D		E	D		C	C	C	D	C	B	B
Approach Vol, veh/h		101			640			1114			1213	
Approach Delay, s/veh		58.7			38.0			35.4			22.5	
Approach LOS		E			D			D			C	

Timer - Assigned Phs	1	2	3	4	5	6		8				
Phs Duration (G+Y+Rc), s	10.0	62.0	29.6	13.1	24.9	47.1		42.7				
Change Period (Y+Rc), s	6.0	* 6	6.0	6.0	6.0	6.0		6.0				
Max Green Setting (Gmax), s	14.0	* 76	34.0	14.0	34.0	54.0		54.0				
Max Q Clear Time (g_c+I1), s	2.4	18.7	22.7	6.9	17.8	35.7		18.2				
Green Ext Time (p_c), s	0.0	5.1	0.9	0.2	1.1	5.4		1.9				

Intersection Summary	
HCM 7th Control Delay, s/veh	31.6
HCM 7th LOS	C

Notes

* HCM 7th computational engine requires equal clearance times for the phases crossing the barrier.

Intersection	
Int Delay, s/veh	0

Movement	EBL	EBT	WBT	WBR	SBL	SBR
Lane Configurations						
Traffic Vol, veh/h	1	758	548	3	1	1
Future Vol, veh/h	1	758	548	3	1	1
Conflicting Peds, #/hr	0	0	0	0	0	0
Sign Control	Free	Free	Free	Free	Stop	Stop
RT Channelized	-	None	-	None	-	None
Storage Length	-	-	-	-	0	-
Veh in Median Storage, #	-	0	0	-	0	-
Grade, %	-	0	0	-	0	-
Peak Hour Factor	96	96	96	96	96	96
Heavy Vehicles, %	2	2	2	2	2	2
Mvmt Flow	1	790	571	3	1	1

Major/Minor	Major1		Major2		Minor2	
Conflicting Flow All	574	0	-	0	1364	572
Stage 1	-	-	-	-	572	-
Stage 2	-	-	-	-	792	-
Critical Hdwy	4.12	-	-	-	6.42	6.22
Critical Hdwy Stg 1	-	-	-	-	5.42	-
Critical Hdwy Stg 2	-	-	-	-	5.42	-
Follow-up Hdwy	2.218	-	-	-	3.518	3.318
Pot Cap-1 Maneuver	999	-	-	-	163	519
Stage 1	-	-	-	-	564	-
Stage 2	-	-	-	-	446	-
Platoon blocked, %		-	-	-		
Mov Cap-1 Maneuver	999	-	-	-	162	519
Mov Cap-2 Maneuver	-	-	-	-	162	-
Stage 1	-	-	-	-	563	-
Stage 2	-	-	-	-	446	-

Approach	EB	WB	SB
HCM Ctrl Dly, s/v	0.01	0	19.68
HCM LOS			C

Minor Lane/Major Mvmt	EBL	EBT	WBT	WBR	SBLn1
Capacity (veh/h)	2	-	-	-	247
HCM Lane V/C Ratio	0.001	-	-	-	0.008
HCM Ctrl Dly (s/v)	8.6	0	-	-	19.7
HCM Lane LOS	A	A	-	-	C
HCM 95th %tile Q(veh)	0	-	-	-	0

Intersection	
Int Delay, s/veh	0.4

Movement	EBL	EBT	WBT	WBR	SBL	SBR
Lane Configurations						
Traffic Vol, veh/h	20	738	532	5	7	16
Future Vol, veh/h	20	738	532	5	7	16
Conflicting Peds, #/hr	0	0	0	0	0	0
Sign Control	Free	Free	Free	Free	Stop	Stop
RT Channelized	-	None	-	None	-	None
Storage Length	-	-	-	-	0	-
Veh in Median Storage, #	-	0	0	-	0	-
Grade, %	-	0	0	-	0	-
Peak Hour Factor	95	95	95	95	95	95
Heavy Vehicles, %	2	2	2	2	2	2
Mvmt Flow	21	777	560	5	7	17

Major/Minor	Major1		Major2		Minor2	
Conflicting Flow All	565	0	-	0	1382	563
Stage 1	-	-	-	-	563	-
Stage 2	-	-	-	-	819	-
Critical Hdwy	4.12	-	-	-	6.42	6.22
Critical Hdwy Stg 1	-	-	-	-	5.42	-
Critical Hdwy Stg 2	-	-	-	-	5.42	-
Follow-up Hdwy	2.218	-	-	-	3.518	3.318
Pot Cap-1 Maneuver	1007	-	-	-	159	526
Stage 1	-	-	-	-	570	-
Stage 2	-	-	-	-	433	-
Platoon blocked, %		-	-	-		
Mov Cap-1 Maneuver	1007	-	-	-	153	526
Mov Cap-2 Maneuver	-	-	-	-	153	-
Stage 1	-	-	-	-	549	-
Stage 2	-	-	-	-	433	-

Approach	EB	WB	SB
HCM Ctrl Dly, s/v	0.23	0	17.96
HCM LOS			C

Minor Lane/Major Mvmt	EBL	EBT	WBT	WBR	SBLn1
Capacity (veh/h)	47	-	-	-	302
HCM Lane V/C Ratio	0.021	-	-	-	0.08
HCM Ctrl Dly (s/v)	8.7	0	-	-	18
HCM Lane LOS	A	A	-	-	C
HCM 95th %tile Q(veh)	0.1	-	-	-	0.3

Intersection	
Int Delay, s/veh	7.8

Movement	WBL	WBR	NBT	NBR	SBL	SBT
Lane Configurations						
Traffic Vol, veh/h	79	211	324	49	181	556
Future Vol, veh/h	79	211	324	49	181	556
Conflicting Peds, #/hr	0	0	0	0	0	0
Sign Control	Stop	Stop	Free	Free	Free	Free
RT Channelized	-	Yield	-	None	-	None
Storage Length	0	-	-	-	-	-
Veh in Median Storage, #	0	-	0	-	-	0
Grade, %	0	-	0	-	-	0
Peak Hour Factor	92	92	92	92	92	92
Heavy Vehicles, %	2	2	2	2	2	2
Mvmt Flow	86	229	352	53	197	604

Major/Minor	Minor1		Major1		Major2	
Conflicting Flow All	1377	379	0	0	405	0
Stage 1	379	-	-	-	-	-
Stage 2	998	-	-	-	-	-
Critical Hdwy	6.42	6.22	-	-	4.12	-
Critical Hdwy Stg 1	5.42	-	-	-	-	-
Critical Hdwy Stg 2	5.42	-	-	-	-	-
Follow-up Hdwy	3.518	3.318	-	-	2.218	-
Pot Cap-1 Maneuver	160	668	-	-	1153	-
Stage 1	692	-	-	-	-	-
Stage 2	357	-	-	-	-	-
Platoon blocked, %			-	-		-
Mov Cap-1 Maneuver	119	668	-	-	1153	-
Mov Cap-2 Maneuver	119	-	-	-	-	-
Stage 1	514	-	-	-	-	-
Stage 2	357	-	-	-	-	-

Approach	WB	NB	SB
HCM Ctrl Dly, s/v	31.98	0	2.15
HCM LOS	D		

Minor Lane/Major Mvmt	NBT	NBR	WBLn1	SBL	SBT
Capacity (veh/h)	-	-	436	442	-
HCM Lane V/C Ratio	-	-	0.723	0.171	-
HCM Ctrl Dly (s/v)	-	-	32	8.8	0
HCM Lane LOS	-	-	D	A	A
HCM 95th %tile Q(veh)	-	-	5.7	0.6	-

Intersection	
Int Delay, s/veh	7.6

Movement	EBL	EBT	EBR	WBL	WBT	WBR	NBL	NBT	NBR	SBL	SBT	SBR
Lane Configurations		↕			↕			↕			↕	
Traffic Vol, veh/h	52	107	18	12	124	32	7	29	13	31	85	130
Future Vol, veh/h	52	107	18	12	124	32	7	29	13	31	85	130
Conflicting Peds, #/hr	0	0	0	0	0	0	0	0	0	0	0	0
Sign Control	Free	Free	Free	Free	Free	Free	Stop	Stop	Stop	Stop	Stop	Stop
RT Channelized	-	-	None	-	-	None	-	-	None	-	-	None
Storage Length	-	-	-	-	-	-	-	-	-	-	-	-
Veh in Median Storage, #	-	0	-	-	0	-	-	0	-	-	0	-
Grade, %	-	0	-	-	0	-	-	0	-	-	0	-
Peak Hour Factor	89	89	89	89	89	89	89	89	89	89	89	89
Heavy Vehicles, %	3	3	3	3	3	3	4	4	4	2	2	2
Mvmt Flow	58	120	20	13	139	36	8	33	15	35	96	146

Major/Minor	Major1			Major2			Minor1			Minor2		
Conflicting Flow All	175	0	0	140	0	0	461	449	130	438	442	157
Stage 1	-	-	-	-	-	-	247	247	-	184	184	-
Stage 2	-	-	-	-	-	-	214	202	-	253	257	-
Critical Hdwy	4.13	-	-	4.13	-	-	7.14	6.54	6.24	7.12	6.52	6.22
Critical Hdwy Stg 1	-	-	-	-	-	-	6.14	5.54	-	6.12	5.52	-
Critical Hdwy Stg 2	-	-	-	-	-	-	6.14	5.54	-	6.12	5.52	-
Follow-up Hdwy	2.227	-	-	2.227	-	-	3.536	4.036	3.336	3.518	4.018	3.318
Pot Cap-1 Maneuver	1395	-	-	1437	-	-	507	502	914	529	510	888
Stage 1	-	-	-	-	-	-	752	698	-	817	747	-
Stage 2	-	-	-	-	-	-	784	730	-	751	695	-
Platoon blocked, %		-	-		-	-						
Mov Cap-1 Maneuver	1395	-	-	1437	-	-	324	474	914	460	482	888
Mov Cap-2 Maneuver	-	-	-	-	-	-	324	474	-	460	482	-
Stage 1	-	-	-	-	-	-	718	666	-	809	739	-
Stage 2	-	-	-	-	-	-	564	723	-	671	663	-

Approach	EB	WB	NB	SB
HCM Ctrl Dly, s/v	2.26	0.54	12.99	15.09
HCM LOS			B	C

Minor Lane/Major Mvmt	NBLn1	EBL	EBT	EBR	WBL	WBT	WBR	SBLn1
Capacity (veh/h)	505	514	-	-	124	-	-	630
HCM Lane V/C Ratio	0.109	0.042	-	-	0.009	-	-	0.438
HCM Ctrl Dly (s/v)	13	7.7	0	-	7.5	0	-	15.1
HCM Lane LOS	B	A	A	-	A	A	-	C
HCM 95th %tile Q(veh)	0.4	0.1	-	-	0	-	-	2.2

Intersection	
Int Delay, s/veh	2.4

Movement	EBT	EBR	WBL	WBT	NBL	NBR
Lane Configurations						
Traffic Vol, veh/h	67	23	29	81	16	22
Future Vol, veh/h	67	23	29	81	16	22
Conflicting Peds, #/hr	0	0	0	0	0	0
Sign Control	Free	Free	Free	Free	Stop	Stop
RT Channelized	-	None	-	None	-	None
Storage Length	-	-	-	-	0	-
Veh in Median Storage, #	0	-	-	0	0	-
Grade, %	0	-	-	0	0	-
Peak Hour Factor	93	93	93	93	93	93
Heavy Vehicles, %	2	2	5	5	3	3
Mvmt Flow	72	25	31	87	17	24

Major/Minor	Major1		Major2		Minor1	
Conflicting Flow All	0	0	97	0	234	84
Stage 1	-	-	-	-	84	-
Stage 2	-	-	-	-	149	-
Critical Hdwy	-	-	4.15	-	6.43	6.23
Critical Hdwy Stg 1	-	-	-	-	5.43	-
Critical Hdwy Stg 2	-	-	-	-	5.43	-
Follow-up Hdwy	-	-	2.245	-	3.527	3.327
Pot Cap-1 Maneuver	-	-	1478	-	752	972
Stage 1	-	-	-	-	936	-
Stage 2	-	-	-	-	876	-
Platoon blocked, %	-	-		-		
Mov Cap-1 Maneuver	-	-	1478	-	735	972
Mov Cap-2 Maneuver	-	-	-	-	735	-
Stage 1	-	-	-	-	916	-
Stage 2	-	-	-	-	876	-

Approach	EB	WB	NB
HCM Ctrl Dly, s/v	0	1.97	9.42
HCM LOS			A

Minor Lane/Major Mvmt	NBLn1	EBT	EBR	WBL	WBT
Capacity (veh/h)	856	-	-	475	-
HCM Lane V/C Ratio	0.048	-	-	0.021	-
HCM Ctrl Dly (s/v)	9.4	-	-	7.5	0
HCM Lane LOS	A	-	-	A	A
HCM 95th %tile Q(veh)	0.2	-	-	0.1	-

Build (2031)



Movement	EBL	EBT	EBR	WBL	WBT	WBR	NBL	NBT	NBR	SBL	SBT	SBR
Lane Configurations												
Traffic Volume (veh/h)	10	29	7	530	83	451	7	785	498	227	382	25
Future Volume (veh/h)	10	29	7	530	83	451	7	785	498	227	382	25
Initial Q (Qb), veh	0	0	0	0	0	0	0	0	0	0	0	0
Lane Width Adj.	1.00	1.00	1.00	1.00	1.00	1.00	1.00	1.00	1.00	1.00	1.00	1.00
Ped-Bike Adj(A_pbT)	1.00		1.00	1.00		1.00	1.00		1.00	1.00		1.00
Parking Bus, Adj	1.00	1.00	1.00	1.00	1.00	1.00	1.00	1.00	1.00	1.00	1.00	1.00
Work Zone On Approach		No			No			No			No	
Adj Sat Flow, veh/h/ln	1796	1796	1796	1870	1870	1870	1841	1841	1841	1841	1841	1841
Adj Flow Rate, veh/h	11	32	8	589	92	501	8	872	553	252	424	28
Peak Hour Factor	0.90	0.90	0.90	0.90	0.90	0.90	0.90	0.90	0.90	0.90	0.90	0.90
Percent Heavy Veh, %	7	7	7	2	2	2	4	4	4	4	4	4
Cap, veh/h	89	55	14	634	100	546	429	1227	547	295	1419	93
Arrive On Green	0.04	0.04	0.04	0.31	0.40	0.40	0.03	0.35	0.35	0.11	0.43	0.43
Sat Flow, veh/h	791	1387	347	1781	252	1372	1753	3497	1560	1753	3331	219
Grp Volume(v), veh/h	11	0	40	589	0	593	8	872	553	252	222	230
Grp Sat Flow(s),veh/h/ln	791	0	1734	1781	0	1623	1753	1749	1560	1753	1749	1801
Q Serve(g_s), s	1.7	0.0	2.8	39.0	0.0	43.4	0.4	27.0	44.0	11.1	10.5	10.5
Cycle Q Clear(g_c), s	1.7	0.0	2.8	39.0	0.0	43.4	0.4	27.0	44.0	11.1	10.5	10.5
Prop In Lane	1.00		0.20	1.00		0.84	1.00		1.00	1.00		0.12
Lane Grp Cap(c), veh/h	89	0	68	634	0	647	429	1227	547	295	745	768
V/C Ratio(X)	0.12	0.00	0.59	0.93	0.00	0.92	0.02	0.71	1.01	0.85	0.30	0.30
Avail Cap(c_a), veh/h	146	0	194	634	0	764	429	1227	547	373	844	869
HCM Platoon Ratio	1.00	1.00	1.00	1.00	1.00	1.00	1.00	1.00	1.00	1.00	1.00	1.00
Upstream Filter(I)	1.00	0.00	1.00	1.00	0.00	1.00	1.00	1.00	1.00	1.00	1.00	1.00
Uniform Delay (d), s/veh	58.7	0.0	59.2	37.8	0.0	35.7	24.0	35.2	40.7	27.0	23.6	23.7
Incr Delay (d2), s/veh	0.6	0.0	7.7	20.1	0.0	14.4	0.0	1.9	41.0	14.3	0.2	0.2
Initial Q Delay(d3), s/veh	0.0	0.0	0.0	0.0	0.0	0.0	0.0	0.0	0.0	0.0	0.0	0.0
%ile BackOfQ(50%),veh/ln	0.4	0.0	1.4	20.2	0.0	19.3	0.1	11.4	22.3	5.5	4.2	4.4
Unsig. Movement Delay, s/veh												
LnGrp Delay(d), s/veh	59.3	0.0	66.9	57.9	0.0	50.1	24.0	37.1	81.7	41.3	23.9	23.9
LnGrp LOS	E		E	E		D	C	D	F	D	C	C
Approach Vol, veh/h		51			1182			1433			704	
Approach Delay, s/veh		65.3			54.0			54.2			30.1	
Approach LOS		E			D			D			C	

Timer - Assigned Phs	1	2	3	4	5	6		8				
Phs Duration (G+Y+Rc), s	10.0	59.4	45.0	10.9	19.4	50.0		55.9				
Change Period (Y+Rc), s	6.0	* 6	6.0	6.0	6.0	6.0		6.0				
Max Green Setting (Gmax), s	4.0	* 61	39.0	14.0	19.0	44.0		59.0				
Max Q Clear Time (g_c+I1), s	2.4	12.5	41.0	4.8	13.1	46.0		45.4				
Green Ext Time (p_c), s	0.0	2.6	0.0	0.1	0.4	0.0		3.5				

Intersection Summary	
HCM 7th Control Delay, s/veh	49.3
HCM 7th LOS	D

Notes

* HCM 7th computational engine requires equal clearance times for the phases crossing the barrier.

Intersection	
Int Delay, s/veh	0.1

Movement	EBL	EBT	WBT	WBR	SBL	SBR
Lane Configurations						
Traffic Vol, veh/h	1	448	832	2	2	4
Future Vol, veh/h	1	448	832	2	2	4
Conflicting Peds, #/hr	0	0	0	0	0	0
Sign Control	Free	Free	Free	Free	Stop	Stop
RT Channelized	-	None	-	None	-	None
Storage Length	-	-	-	-	0	-
Veh in Median Storage, #	-	0	0	-	0	-
Grade, %	-	0	0	-	0	-
Peak Hour Factor	94	94	94	94	94	94
Heavy Vehicles, %	3	3	4	4	2	2
Mvmt Flow	1	477	885	2	2	4

Major/Minor	Major1		Major2		Minor2	
Conflicting Flow All	887	0	-	0	1365	886
Stage 1	-	-	-	-	886	-
Stage 2	-	-	-	-	479	-
Critical Hdwy	4.13	-	-	-	6.42	6.22
Critical Hdwy Stg 1	-	-	-	-	5.42	-
Critical Hdwy Stg 2	-	-	-	-	5.42	-
Follow-up Hdwy	2.227	-	-	-	3.518	3.318
Pot Cap-1 Maneuver	759	-	-	-	162	343
Stage 1	-	-	-	-	403	-
Stage 2	-	-	-	-	623	-
Platoon blocked, %		-	-	-		
Mov Cap-1 Maneuver	759	-	-	-	162	343
Mov Cap-2 Maneuver	-	-	-	-	162	-
Stage 1	-	-	-	-	402	-
Stage 2	-	-	-	-	623	-

Approach	EB	WB	SB
HCM Ctrl Dly, s/v	0.02	0	19.76
HCM LOS			C

Minor Lane/Major Mvmt	EBL	EBT	WBT	WBR	SBLn1
Capacity (veh/h)	4	-	-	-	250
HCM Lane V/C Ratio	0.001	-	-	-	0.026
HCM Ctrl Dly (s/v)	9.7	0	-	-	19.8
HCM Lane LOS	A	A	-	-	C
HCM 95th %tile Q(veh)	0	-	-	-	0.1

Intersection	
Int Delay, s/veh	0.6

Movement	EBL	EBT	WBT	WBR	SBL	SBR
Lane Configurations						
Traffic Vol, veh/h	13	441	815	6	9	21
Future Vol, veh/h	13	441	815	6	9	21
Conflicting Peds, #/hr	0	0	0	0	0	0
Sign Control	Free	Free	Free	Free	Stop	Stop
RT Channelized	-	None	-	None	-	None
Storage Length	-	-	-	-	0	-
Veh in Median Storage, #	-	0	0	-	0	-
Grade, %	-	0	0	-	0	-
Peak Hour Factor	95	95	95	95	95	95
Heavy Vehicles, %	3	3	4	4	7	7
Mvmt Flow	14	464	858	6	9	22

Major/Minor	Major1		Major2		Minor2	
Conflicting Flow All	864	0	-	0	1353	861
Stage 1	-	-	-	-	861	-
Stage 2	-	-	-	-	492	-
Critical Hdwy	4.13	-	-	-	6.47	6.27
Critical Hdwy Stg 1	-	-	-	-	5.47	-
Critical Hdwy Stg 2	-	-	-	-	5.47	-
Follow-up Hdwy	2.227	-	-	-	3.563	3.363
Pot Cap-1 Maneuver	774	-	-	-	161	348
Stage 1	-	-	-	-	406	-
Stage 2	-	-	-	-	605	-
Platoon blocked, %		-	-	-		
Mov Cap-1 Maneuver	774	-	-	-	157	348
Mov Cap-2 Maneuver	-	-	-	-	157	-
Stage 1	-	-	-	-	396	-
Stage 2	-	-	-	-	605	-

Approach	EB	WB	SB
HCM Ctrl Dly, s/v	0.28	0	21.09
HCM LOS			C

Minor Lane/Major Mvmt	EBL	EBT	WBT	WBR	SBLn1
Capacity (veh/h)	52	-	-	-	255
HCM Lane V/C Ratio	0.018	-	-	-	0.124
HCM Ctrl Dly (s/v)	9.7	0	-	-	21.1
HCM Lane LOS	A	A	-	-	C
HCM 95th %tile Q(veh)	0.1	-	-	-	0.4

Intersection	
Int Delay, s/veh	8.7

Movement	WBL	WBR	NBT	NBR	SBL	SBT
Lane Configurations						
Traffic Vol, veh/h	81	326	494	72	222	231
Future Vol, veh/h	81	326	494	72	222	231
Conflicting Peds, #/hr	0	0	0	0	0	0
Sign Control	Stop	Stop	Free	Free	Free	Free
RT Channelized	-	Yield	-	None	-	None
Storage Length	0	-	-	-	-	-
Veh in Median Storage, #	0	-	0	-	-	0
Grade, %	0	-	0	-	-	0
Peak Hour Factor	93	93	93	93	93	93
Heavy Vehicles, %	5	5	3	3	3	3
Mvmt Flow	87	351	531	77	239	248

Major/Minor	Minor1		Major1		Major2	
Conflicting Flow All	1296	570	0	0	609	0
Stage 1	570	-	-	-	-	-
Stage 2	726	-	-	-	-	-
Critical Hdwy	6.45	6.25	-	-	4.13	-
Critical Hdwy Stg 1	5.45	-	-	-	-	-
Critical Hdwy Stg 2	5.45	-	-	-	-	-
Follow-up Hdwy	3.545	3.345	-	-	2.227	-
Pot Cap-1 Maneuver	176	515	-	-	965	-
Stage 1	560	-	-	-	-	-
Stage 2	474	-	-	-	-	-
Platoon blocked, %			-	-		-
Mov Cap-1 Maneuver	126	515	-	-	965	-
Mov Cap-2 Maneuver	126	-	-	-	-	-
Stage 1	399	-	-	-	-	-
Stage 2	474	-	-	-	-	-

Approach	WB	NB	SB
HCM Ctrl Dly, s/v	25.06	0	4.88
HCM LOS	D		

Minor Lane/Major Mvmt	NBT	NBR	WBLn1	SBL	SBT
Capacity (veh/h)	-	-	604	832	-
HCM Lane V/C Ratio	-	-	0.725	0.247	-
HCM Ctrl Dly (s/v)	-	-	25.1	10	0
HCM Lane LOS	-	-	D	A	A
HCM 95th %tile Q(veh)	-	-	6.1	1	-

Intersection	
Int Delay, s/veh	3.3

Movement	EBL	EBT	WBT	WBR	SBL	SBR
Lane Configurations						
Traffic Vol, veh/h	47	247	244	12	32	128
Future Vol, veh/h	47	247	244	12	32	128
Conflicting Peds, #/hr	0	0	0	0	0	0
Sign Control	Free	Free	Free	Free	Stop	Stop
RT Channelized	-	None	-	None	-	None
Storage Length	-	-	-	-	0	-
Veh in Median Storage, #	-	0	0	-	0	-
Grade, %	-	0	0	-	0	-
Peak Hour Factor	92	92	92	92	92	92
Heavy Vehicles, %	2	2	2	2	2	2
Mvmt Flow	51	268	265	13	35	139

Major/Minor	Major1		Major2		Minor2	
Conflicting Flow All	278	0	-	0	642	272
Stage 1	-	-	-	-	272	-
Stage 2	-	-	-	-	371	-
Critical Hdwy	4.12	-	-	-	6.42	6.22
Critical Hdwy Stg 1	-	-	-	-	5.42	-
Critical Hdwy Stg 2	-	-	-	-	5.42	-
Follow-up Hdwy	2.218	-	-	-	3.518	3.318
Pot Cap-1 Maneuver	1284	-	-	-	438	767
Stage 1	-	-	-	-	774	-
Stage 2	-	-	-	-	698	-
Platoon blocked, %		-	-	-		
Mov Cap-1 Maneuver	1284	-	-	-	418	767
Mov Cap-2 Maneuver	-	-	-	-	418	-
Stage 1	-	-	-	-	738	-
Stage 2	-	-	-	-	698	-

Approach	EB	WB	SB
HCM Ctrl Dly, s/v	1.27	0	12.44
HCM LOS			B

Minor Lane/Major Mvmt	EBL	EBT	WBT	WBR	SBLn1
Capacity (veh/h)	288	-	-	-	657
HCM Lane V/C Ratio	0.04	-	-	-	0.265
HCM Ctrl Dly (s/v)	7.9	0	-	-	12.4
HCM Lane LOS	A	A	-	-	B
HCM 95th %tile Q(veh)	0.1	-	-	-	1.1

Intersection	
Int Delay, s/veh	11.9

Movement	EBL	EBT	EBR	WBL	WBT	WBR	NBL	NBT	NBR	SBL	SBT	SBR
Lane Configurations		↕			↕			↕			↕	
Traffic Vol, veh/h	230	57	5	10	109	37	13	110	7	17	31	134
Future Vol, veh/h	230	57	5	10	109	37	13	110	7	17	31	134
Conflicting Peds, #/hr	0	0	0	0	0	0	0	0	0	0	0	0
Sign Control	Free	Free	Free	Free	Free	Free	Stop	Stop	Stop	Stop	Stop	Stop
RT Channelized	-	-	None	-	-	None	-	-	None	-	-	None
Storage Length	-	-	-	-	-	-	-	-	-	-	-	-
Veh in Median Storage, #	-	0	-	-	0	-	-	0	-	-	0	-
Grade, %	-	0	-	-	0	-	-	0	-	-	0	-
Peak Hour Factor	92	92	92	92	92	92	92	92	92	92	92	92
Heavy Vehicles, %	2	2	2	2	2	2	2	2	2	10	10	10
Mvmt Flow	250	62	5	11	118	40	14	120	8	18	34	146

Major/Minor	Major1			Major2			Minor1			Minor2		
Conflicting Flow All	159	0	0	67	0	0	722	745	65	782	728	139
Stage 1	-	-	-	-	-	-	565	565	-	160	160	-
Stage 2	-	-	-	-	-	-	157	180	-	622	567	-
Critical Hdwy	4.12	-	-	4.12	-	-	7.12	6.52	6.22	7.2	6.6	6.3
Critical Hdwy Stg 1	-	-	-	-	-	-	6.12	5.52	-	6.2	5.6	-
Critical Hdwy Stg 2	-	-	-	-	-	-	6.12	5.52	-	6.2	5.6	-
Follow-up Hdwy	2.218	-	-	2.218	-	-	3.518	4.018	3.318	3.59	4.09	3.39
Pot Cap-1 Maneuver	1421	-	-	1534	-	-	342	342	999	302	341	889
Stage 1	-	-	-	-	-	-	510	508	-	823	750	-
Stage 2	-	-	-	-	-	-	845	750	-	461	494	-
Platoon blocked, %		-	-		-	-						
Mov Cap-1 Maneuver	1421	-	-	1534	-	-	208	277	999	151	276	889
Mov Cap-2 Maneuver	-	-	-	-	-	-	208	277	-	151	276	-
Stage 1	-	-	-	-	-	-	417	415	-	817	744	-
Stage 2	-	-	-	-	-	-	669	744	-	266	404	-

Approach	EB	WB	NB	SB
HCM Ctrl Dly, s/v	6.36	0.47	30.42	17.47
HCM LOS			D	C

Minor Lane/Major Mvmt	NBLn1	EBL	EBT	EBR	WBL	WBT	WBR	SBLn1
Capacity (veh/h)	279	1367	-	-	110	-	-	484
HCM Lane V/C Ratio	0.506	0.176	-	-	0.007	-	-	0.409
HCM Ctrl Dly (s/v)	30.4	8.1	0	-	7.4	0	-	17.5
HCM Lane LOS	D	A	A	-	A	A	-	C
HCM 95th %tile Q(veh)	2.7	0.6	-	-	0	-	-	2

Intersection	
Int Delay, s/veh	1.9

Movement	EBT	EBR	WBL	WBT	NBL	NBR
Lane Configurations						
Traffic Vol, veh/h	51	4	14	77	7	17
Future Vol, veh/h	51	4	14	77	7	17
Conflicting Peds, #/hr	0	0	0	0	0	0
Sign Control	Free	Free	Free	Free	Stop	Stop
RT Channelized	-	None	-	None	-	None
Storage Length	-	-	-	-	0	-
Veh in Median Storage, #	0	-	-	0	0	-
Grade, %	0	-	-	0	0	-
Peak Hour Factor	92	92	92	92	92	92
Heavy Vehicles, %	7	7	2	2	9	9
Mvmt Flow	55	4	15	84	8	18

Major/Minor	Major1		Major2		Minor1	
Conflicting Flow All	0	0	60	0	172	58
Stage 1	-	-	-	-	58	-
Stage 2	-	-	-	-	114	-
Critical Hdwy	-	-	4.12	-	6.49	6.29
Critical Hdwy Stg 1	-	-	-	-	5.49	-
Critical Hdwy Stg 2	-	-	-	-	5.49	-
Follow-up Hdwy	-	-	2.218	-	3.581	3.381
Pot Cap-1 Maneuver	-	-	1544	-	802	989
Stage 1	-	-	-	-	947	-
Stage 2	-	-	-	-	894	-
Platoon blocked, %	-	-		-		
Mov Cap-1 Maneuver	-	-	1544	-	794	989
Mov Cap-2 Maneuver	-	-	-	-	794	-
Stage 1	-	-	-	-	938	-
Stage 2	-	-	-	-	894	-

Approach	EB	WB	NB
HCM Ctrl Dly, s/v	0	1.13	9.01
HCM LOS			A

Minor Lane/Major Mvmt	NBLn1	EBT	EBR	WBL	WBT
Capacity (veh/h)	923	-	-	277	-
HCM Lane V/C Ratio	0.028	-	-	0.01	-
HCM Ctrl Dly (s/v)	9	-	-	7.4	0
HCM Lane LOS	A	-	-	A	A
HCM 95th %tile Q(veh)	0.1	-	-	0	-



Movement	EBL	EBT	EBR	WBL	WBT	WBR	NBL	NBT	NBR	SBL	SBT	SBR
Lane Configurations												
Traffic Volume (veh/h)	20	73	11	380	61	238	9	583	512	457	748	22
Future Volume (veh/h)	20	73	11	380	61	238	9	583	512	457	748	22
Initial Q (Qb), veh	0	0	0	0	0	0	0	0	0	0	0	0
Lane Width Adj.	1.00	1.00	1.00	1.00	1.00	1.00	1.00	1.00	1.00	1.00	1.00	1.00
Ped-Bike Adj(A_pbT)	1.00		1.00	1.00		1.00	1.00		1.00	1.00		1.00
Parking Bus, Adj	1.00	1.00	1.00	1.00	1.00	1.00	1.00	1.00	1.00	1.00	1.00	1.00
Work Zone On Approach		No			No			No			No	
Adj Sat Flow, veh/h/ln	1870	1870	1870	1870	1870	1870	1870	1870	1870	1870	1870	1870
Adj Flow Rate, veh/h	21	76	11	396	64	248	9	607	533	476	779	23
Peak Hour Factor	0.96	0.96	0.96	0.96	0.96	0.96	0.96	0.96	0.96	0.96	0.96	0.96
Percent Heavy Veh, %	2	2	2	2	2	2	2	2	2	2	2	2
Cap, veh/h	117	99	14	460	108	420	344	1276	569	503	1840	54
Arrive On Green	0.06	0.06	0.06	0.22	0.32	0.32	0.03	0.36	0.36	0.19	0.52	0.52
Sat Flow, veh/h	1067	1598	231	1781	336	1301	1781	3554	1585	1781	3524	104
Grp Volume(v), veh/h	21	0	87	396	0	312	9	607	533	476	393	409
Grp Sat Flow(s),veh/h/ln	1067	0	1829	1781	0	1636	1781	1777	1585	1781	1777	1852
Q Serve(g_s), s	2.7	0.0	6.7	28.6	0.0	22.7	0.4	18.8	46.2	24.2	19.3	19.3
Cycle Q Clear(g_c), s	2.7	0.0	6.7	28.6	0.0	22.7	0.4	18.8	46.2	24.2	19.3	19.3
Prop In Lane	1.00		0.13	1.00		0.79	1.00		1.00	1.00		0.06
Lane Grp Cap(c), veh/h	117	0	114	460	0	529	344	1276	569	503	928	967
V/C Ratio(X)	0.18	0.00	0.77	0.86	0.00	0.59	0.03	0.48	0.94	0.95	0.42	0.42
Avail Cap(c_a), veh/h	156	0	180	497	0	622	470	1350	602	589	944	983
HCM Platoon Ratio	1.00	1.00	1.00	1.00	1.00	1.00	1.00	1.00	1.00	1.00	1.00	1.00
Upstream Filter(I)	1.00	0.00	1.00	1.00	0.00	1.00	1.00	1.00	1.00	1.00	1.00	1.00
Uniform Delay (d), s/veh	63.8	0.0	65.6	45.8	0.0	40.2	26.8	35.2	44.0	27.2	20.8	20.8
Incr Delay (d2), s/veh	0.7	0.0	10.2	13.5	0.0	1.1	0.0	0.3	21.8	22.6	0.3	0.3
Initial Q Delay(d3), s/veh	0.0	0.0	0.0	0.0	0.0	0.0	0.0	0.0	0.0	0.0	0.0	0.0
%ile BackOfQ(50%),veh/ln	0.8	0.0	3.4	14.3	0.0	9.3	0.2	8.0	20.9	12.8	7.8	8.1
Unsig. Movement Delay, s/veh												
LnGrp Delay(d), s/veh	64.5	0.0	75.8	59.3	0.0	41.3	26.9	35.5	65.7	49.8	21.1	21.1
LnGrp LOS	E		E	E		D	C	D	E	D	C	C
Approach Vol, veh/h		108			708			1149			1278	
Approach Delay, s/veh		73.6			51.4			49.5			31.8	
Approach LOS		E			D			D			C	

Timer - Assigned Phs	1	2	3	4	5	6		8				
Phs Duration (G+Y+Rc), s	10.0	80.2	37.1	14.8	33.2	57.0		51.9				
Change Period (Y+Rc), s	6.0	* 6	6.0	6.0	6.0	6.0		6.0				
Max Green Setting (Gmax), s	14.0	* 76	34.0	14.0	34.0	54.0		54.0				
Max Q Clear Time (g_c+I1), s	2.4	21.3	30.6	8.7	26.2	48.2		24.7				
Green Ext Time (p_c), s	0.0	5.1	0.4	0.2	1.0	2.9		2.1				

Intersection Summary	
HCM 7th Control Delay, s/veh	43.7
HCM 7th LOS	D

Notes

* HCM 7th computational engine requires equal clearance times for the phases crossing the barrier.

Intersection	
Int Delay, s/veh	0

Movement	EBL	EBT	WBT	WBR	SBL	SBR
Lane Configurations						
Traffic Vol, veh/h	1	861	612	3	1	1
Future Vol, veh/h	1	861	612	3	1	1
Conflicting Peds, #/hr	0	0	0	0	0	0
Sign Control	Free	Free	Free	Free	Stop	Stop
RT Channelized	-	None	-	None	-	None
Storage Length	-	-	-	-	0	-
Veh in Median Storage, #	-	0	0	-	0	-
Grade, %	-	0	0	-	0	-
Peak Hour Factor	96	96	96	96	96	96
Heavy Vehicles, %	2	2	2	2	2	2
Mvmt Flow	1	897	638	3	1	1

Major/Minor	Major1		Major2		Minor2	
Conflicting Flow All	641	0	-	0	1538	639
Stage 1	-	-	-	-	639	-
Stage 2	-	-	-	-	899	-
Critical Hdwy	4.12	-	-	-	6.42	6.22
Critical Hdwy Stg 1	-	-	-	-	5.42	-
Critical Hdwy Stg 2	-	-	-	-	5.42	-
Follow-up Hdwy	2.218	-	-	-	3.518	3.318
Pot Cap-1 Maneuver	944	-	-	-	127	476
Stage 1	-	-	-	-	526	-
Stage 2	-	-	-	-	397	-
Platoon blocked, %		-	-	-		
Mov Cap-1 Maneuver	944	-	-	-	127	476
Mov Cap-2 Maneuver	-	-	-	-	127	-
Stage 1	-	-	-	-	525	-
Stage 2	-	-	-	-	397	-

Approach	EB	WB	SB
HCM Ctrl Dly, s/v	0.01	0	23.13
HCM LOS			C

Minor Lane/Major Mvmt	EBL	EBT	WBT	WBR	SBLn1
Capacity (veh/h)	2	-	-	-	201
HCM Lane V/C Ratio	0.001	-	-	-	0.01
HCM Ctrl Dly (s/v)	8.8	0	-	-	23.1
HCM Lane LOS	A	A	-	-	C
HCM 95th %tile Q(veh)	0	-	-	-	0

Intersection	
Int Delay, s/veh	0.4

Movement	EBL	EBT	WBT	WBR	SBL	SBR
Lane Configurations						
Traffic Vol, veh/h	20	841	596	5	7	16
Future Vol, veh/h	20	841	596	5	7	16
Conflicting Peds, #/hr	0	0	0	0	0	0
Sign Control	Free	Free	Free	Free	Stop	Stop
RT Channelized	-	None	-	None	-	None
Storage Length	-	-	-	-	0	-
Veh in Median Storage, #	-	0	0	-	0	-
Grade, %	-	0	0	-	0	-
Peak Hour Factor	95	95	95	95	95	95
Heavy Vehicles, %	2	2	2	2	2	2
Mvmt Flow	21	885	627	5	7	17

Major/Minor	Major1		Major2		Minor2	
Conflicting Flow All	633	0	-	0	1557	630
Stage 1	-	-	-	-	630	-
Stage 2	-	-	-	-	927	-
Critical Hdwy	4.12	-	-	-	6.42	6.22
Critical Hdwy Stg 1	-	-	-	-	5.42	-
Critical Hdwy Stg 2	-	-	-	-	5.42	-
Follow-up Hdwy	2.218	-	-	-	3.518	3.318
Pot Cap-1 Maneuver	950	-	-	-	124	482
Stage 1	-	-	-	-	531	-
Stage 2	-	-	-	-	385	-
Platoon blocked, %		-	-	-		
Mov Cap-1 Maneuver	950	-	-	-	119	482
Mov Cap-2 Maneuver	-	-	-	-	119	-
Stage 1	-	-	-	-	508	-
Stage 2	-	-	-	-	385	-

Approach	EB	WB	SB
HCM Ctrl Dly, s/v	0.21	0	20.99
HCM LOS			C

Minor Lane/Major Mvmt	EBL	EBT	WBT	WBR	SBLn1
Capacity (veh/h)	42	-	-	-	249
HCM Lane V/C Ratio	0.022	-	-	-	0.097
HCM Ctrl Dly (s/v)	8.9	0	-	-	21
HCM Lane LOS	A	A	-	-	C
HCM 95th %tile Q(veh)	0.1	-	-	-	0.3

Intersection	
Int Delay, s/veh	80.5

Movement	WBL	WBR	NBT	NBR	SBL	SBT
Lane Configurations						
Traffic Vol, veh/h	100	275	324	84	284	556
Future Vol, veh/h	100	275	324	84	284	556
Conflicting Peds, #/hr	0	0	0	0	0	0
Sign Control	Stop	Stop	Free	Free	Free	Free
RT Channelized	-	Yield	-	None	-	None
Storage Length	0	-	-	-	-	-
Veh in Median Storage, #	0	-	0	-	-	0
Grade, %	0	-	0	-	-	0
Peak Hour Factor	92	92	92	92	92	92
Heavy Vehicles, %	2	2	2	2	2	2
Mvmt Flow	109	299	352	91	309	604

Major/Minor	Minor1		Major1		Major2	
Conflicting Flow All	1620	398	0	0	443	0
Stage 1	398	-	-	-	-	-
Stage 2	1222	-	-	-	-	-
Critical Hdwy	6.42	6.22	-	-	4.12	-
Critical Hdwy Stg 1	5.42	-	-	-	-	-
Critical Hdwy Stg 2	5.42	-	-	-	-	-
Follow-up Hdwy	3.518	3.318	-	-	2.218	-
Pot Cap-1 Maneuver	113	652	-	-	1117	-
Stage 1	679	-	-	-	-	-
Stage 2	279	-	-	-	-	-
Platoon blocked, %			-	-		-
Mov Cap-1 Maneuver	~ 66	652	-	-	1117	-
Mov Cap-2 Maneuver	~ 66	-	-	-	-	-
Stage 1	396	-	-	-	-	-
Stage 2	279	-	-	-	-	-

Approach	WB	NB	SB
HCM Ctrl Dly, s/v	$ 341.06	0	3.2
HCM LOS	F		

Minor Lane/Major Mvmt	NBT	NBR	WBLn1	SBL	SBT
Capacity (veh/h)	-	-	248	609	-
HCM Lane V/C Ratio	-	-	1.641	0.276	-
HCM Ctrl Dly (s/v)	-	-	$ 341.1	9.5	0
HCM Lane LOS	-	-	F	A	A
HCM 95th %tile Q(veh)	-	-	25.8	1.1	-

Notes	
~: Volume exceeds capacity	$: Delay exceeds 300s
+: Computation Not Defined	*: All major volume in platoon

Intersection	
Int Delay, s/veh	3.3

Movement	EBL	EBT	WBT	WBR	SBL	SBR
Lane Configurations						
Traffic Vol, veh/h	138	230	261	35	21	85
Future Vol, veh/h	138	230	261	35	21	85
Conflicting Peds, #/hr	0	0	0	0	0	0
Sign Control	Free	Free	Free	Free	Stop	Stop
RT Channelized	-	None	-	None	-	None
Storage Length	-	-	-	-	0	-
Veh in Median Storage, #	-	0	0	-	0	-
Grade, %	-	0	0	-	0	-
Peak Hour Factor	92	92	92	92	92	92
Heavy Vehicles, %	2	2	2	2	2	2
Mvmt Flow	150	250	284	38	23	92

Major/Minor	Major1		Major2		Minor2	
Conflicting Flow All	322	0	-	0	853	303
Stage 1	-	-	-	-	303	-
Stage 2	-	-	-	-	550	-
Critical Hdwy	4.12	-	-	-	6.42	6.22
Critical Hdwy Stg 1	-	-	-	-	5.42	-
Critical Hdwy Stg 2	-	-	-	-	5.42	-
Follow-up Hdwy	2.218	-	-	-	3.518	3.318
Pot Cap-1 Maneuver	1238	-	-	-	330	737
Stage 1	-	-	-	-	749	-
Stage 2	-	-	-	-	578	-
Platoon blocked, %		-	-	-		
Mov Cap-1 Maneuver	1238	-	-	-	283	737
Mov Cap-2 Maneuver	-	-	-	-	283	-
Stage 1	-	-	-	-	644	-
Stage 2	-	-	-	-	578	-

Approach	EB	WB	SB
HCM Ctrl Dly, s/v	3.12	0	13.1
HCM LOS			B

Minor Lane/Major Mvmt	EBL	EBT	WBT	WBR	SBLn1
Capacity (veh/h)	675	-	-	-	559
HCM Lane V/C Ratio	0.121	-	-	-	0.206
HCM Ctrl Dly (s/v)	8.3	0	-	-	13.1
HCM Lane LOS	A	A	-	-	B
HCM 95th %tile Q(veh)	0.4	-	-	-	0.8

Intersection	
Int Delay, s/veh	8.3

Movement	EBL	EBT	EBR	WBL	WBT	WBR	NBL	NBT	NBR	SBL	SBT	SBR
Lane Configurations		↕			↕			↕			↕	
Traffic Vol, veh/h	68	112	18	12	133	32	7	29	13	31	85	156
Future Vol, veh/h	68	112	18	12	133	32	7	29	13	31	85	156
Conflicting Peds, #/hr	0	0	0	0	0	0	0	0	0	0	0	0
Sign Control	Free	Free	Free	Free	Free	Free	Stop	Stop	Stop	Stop	Stop	Stop
RT Channelized	-	-	None	-	-	None	-	-	None	-	-	None
Storage Length	-	-	-	-	-	-	-	-	-	-	-	-
Veh in Median Storage, #	-	0	-	-	0	-	-	0	-	-	0	-
Grade, %	-	0	-	-	0	-	-	0	-	-	0	-
Peak Hour Factor	89	89	89	89	89	89	89	89	89	89	89	89
Heavy Vehicles, %	3	3	3	3	3	3	4	4	4	2	2	2
Mvmt Flow	76	126	20	13	149	36	8	33	15	35	96	175

Major/Minor	Major1			Major2			Minor1			Minor2		
Conflicting Flow All	185	0	0	146	0	0	513	501	136	489	493	167
Stage 1	-	-	-	-	-	-	289	289	-	194	194	-
Stage 2	-	-	-	-	-	-	224	212	-	295	299	-
Critical Hdwy	4.13	-	-	4.13	-	-	7.14	6.54	6.24	7.12	6.52	6.22
Critical Hdwy Stg 1	-	-	-	-	-	-	6.14	5.54	-	6.12	5.52	-
Critical Hdwy Stg 2	-	-	-	-	-	-	6.14	5.54	-	6.12	5.52	-
Follow-up Hdwy	2.227	-	-	2.227	-	-	3.536	4.036	3.336	3.518	4.018	3.318
Pot Cap-1 Maneuver	1383	-	-	1430	-	-	469	469	907	489	477	877
Stage 1	-	-	-	-	-	-	715	670	-	807	740	-
Stage 2	-	-	-	-	-	-	774	723	-	713	666	-
Platoon blocked, %		-	-		-	-						
Mov Cap-1 Maneuver	1383	-	-	1430	-	-	278	436	907	416	443	877
Mov Cap-2 Maneuver	-	-	-	-	-	-	278	436	-	416	443	-
Stage 1	-	-	-	-	-	-	671	629	-	799	732	-
Stage 2	-	-	-	-	-	-	533	715	-	625	626	-

Approach	EB	WB	NB	SB
HCM Ctrl Dly, s/v	2.66	0.51	13.84	16.59
HCM LOS			B	C

Minor Lane/Major Mvmt	NBLn1	EBL	EBT	EBR	WBL	WBT	WBR	SBLn1
Capacity (veh/h)	462	602	-	-	117	-	-	612
HCM Lane V/C Ratio	0.119	0.055	-	-	0.009	-	-	0.499
HCM Ctrl Dly (s/v)	13.8	7.8	0	-	7.5	0	-	16.6
HCM Lane LOS	B	A	A	-	A	A	-	C
HCM 95th %tile Q(veh)	0.4	0.2	-	-	0	-	-	2.8

Intersection	
Int Delay, s/veh	2.3

Movement	EBT	EBR	WBL	WBT	NBL	NBR
Lane Configurations						
Traffic Vol, veh/h	72	23	29	90	16	22
Future Vol, veh/h	72	23	29	90	16	22
Conflicting Peds, #/hr	0	0	0	0	0	0
Sign Control	Free	Free	Free	Free	Stop	Stop
RT Channelized	-	None	-	None	-	None
Storage Length	-	-	-	-	0	-
Veh in Median Storage, #	0	-	-	0	0	-
Grade, %	0	-	-	0	0	-
Peak Hour Factor	93	93	93	93	93	93
Heavy Vehicles, %	2	2	5	5	3	3
Mvmt Flow	77	25	31	97	17	24

Major/Minor	Major1		Major2		Minor1	
Conflicting Flow All	0	0	102	0	249	90
Stage 1	-	-	-	-	90	-
Stage 2	-	-	-	-	159	-
Critical Hdwy	-	-	4.15	-	6.43	6.23
Critical Hdwy Stg 1	-	-	-	-	5.43	-
Critical Hdwy Stg 2	-	-	-	-	5.43	-
Follow-up Hdwy	-	-	2.245	-	3.527	3.327
Pot Cap-1 Maneuver	-	-	1471	-	737	965
Stage 1	-	-	-	-	931	-
Stage 2	-	-	-	-	867	-
Platoon blocked, %	-	-		-		
Mov Cap-1 Maneuver	-	-	1471	-	721	965
Mov Cap-2 Maneuver	-	-	-	-	721	-
Stage 1	-	-	-	-	910	-
Stage 2	-	-	-	-	867	-

Approach	EB	WB	NB
HCM Ctrl Dly, s/v	0	1.83	9.48
HCM LOS			A

Minor Lane/Major Mvmt	NBLn1	EBT	EBR	WBL	WBT
Capacity (veh/h)	845	-	-	439	-
HCM Lane V/C Ratio	0.048	-	-	0.021	-
HCM Ctrl Dly (s/v)	9.5	-	-	7.5	0
HCM Lane LOS	A	-	-	A	A
HCM 95th %tile Q(veh)	0.2	-	-	0.1	-

Site Driveway w/ Turn L anes

Intersection	
Int Delay, s/veh	3.3

Movement	EBL	EBT	WBT	WBR	SBL	SBR
Lane Configurations						
Traffic Vol, veh/h	47	247	244	12	32	128
Future Vol, veh/h	47	247	244	12	32	128
Conflicting Peds, #/hr	0	0	0	0	0	0
Sign Control	Free	Free	Free	Free	Stop	Stop
RT Channelized	-	None	-	None	-	None
Storage Length	235	-	-	175	0	-
Veh in Median Storage, #	-	0	0	-	0	-
Grade, %	-	0	0	-	0	-
Peak Hour Factor	92	92	92	92	92	92
Heavy Vehicles, %	2	2	2	2	2	2
Mvmt Flow	51	268	265	13	35	139

Major/Minor	Major1		Major2		Minor2	
Conflicting Flow All	278	0	-	0	636	265
Stage 1	-	-	-	-	265	-
Stage 2	-	-	-	-	371	-
Critical Hdwy	4.12	-	-	-	6.42	6.22
Critical Hdwy Stg 1	-	-	-	-	5.42	-
Critical Hdwy Stg 2	-	-	-	-	5.42	-
Follow-up Hdwy	2.218	-	-	-	3.518	3.318
Pot Cap-1 Maneuver	1284	-	-	-	442	773
Stage 1	-	-	-	-	779	-
Stage 2	-	-	-	-	698	-
Platoon blocked, %		-	-	-		
Mov Cap-1 Maneuver	1284	-	-	-	424	773
Mov Cap-2 Maneuver	-	-	-	-	424	-
Stage 1	-	-	-	-	748	-
Stage 2	-	-	-	-	698	-

Approach	EB	WB	SB
HCM Ctrl Dly, s/v	1.27	0	12.33
HCM LOS			B

Minor Lane/Major Mvmt	EBL	EBT	WBT	WBR	SBLn1
Capacity (veh/h)	1284	-	-	-	664
HCM Lane V/C Ratio	0.04	-	-	-	0.262
HCM Ctrl Dly (s/v)	7.9	-	-	-	12.3
HCM Lane LOS	A	-	-	-	B
HCM 95th %tile Q(veh)	0.1	-	-	-	1

Intersection	
Int Delay, s/veh	3.2

Movement	EBL	EBT	WBT	WBR	SBL	SBR
Lane Configurations						
Traffic Vol, veh/h	138	230	261	35	21	85
Future Vol, veh/h	138	230	261	35	21	85
Conflicting Peds, #/hr	0	0	0	0	0	0
Sign Control	Free	Free	Free	Free	Stop	Stop
RT Channelized	-	None	-	None	-	None
Storage Length	235	-	-	175	0	-
Veh in Median Storage, #	-	0	0	-	0	-
Grade, %	-	0	0	-	0	-
Peak Hour Factor	92	92	92	92	92	92
Heavy Vehicles, %	2	2	2	2	2	2
Mvmt Flow	150	250	284	38	23	92

Major/Minor	Major1		Major2		Minor2	
Conflicting Flow All	322	0	-	0	834	284
Stage 1	-	-	-	-	284	-
Stage 2	-	-	-	-	550	-
Critical Hdwy	4.12	-	-	-	6.42	6.22
Critical Hdwy Stg 1	-	-	-	-	5.42	-
Critical Hdwy Stg 2	-	-	-	-	5.42	-
Follow-up Hdwy	2.218	-	-	-	3.518	3.318
Pot Cap-1 Maneuver	1238	-	-	-	338	755
Stage 1	-	-	-	-	764	-
Stage 2	-	-	-	-	578	-
Platoon blocked, %		-	-	-		
Mov Cap-1 Maneuver	1238	-	-	-	297	755
Mov Cap-2 Maneuver	-	-	-	-	297	-
Stage 1	-	-	-	-	672	-
Stage 2	-	-	-	-	578	-

Approach	EB	WB	SB
HCM Ctrl Dly, s/v	3.12	0	12.76
HCM LOS			B

Minor Lane/Major Mvmt	EBL	EBT	WBT	WBR	SBLn1
Capacity (veh/h)	1238	-	-	-	579
HCM Lane V/C Ratio	0.121	-	-	-	0.199
HCM Ctrl Dly (s/v)	8.3	-	-	-	12.8
HCM Lane LOS	A	-	-	-	B
HCM 95th %tile Q(veh)	0.4	-	-	-	0.7

Appendix D

Growth Rate Summary

Growth Rate Based on U.S Census Bureau			
Geographic Area	2010 Census	2020 Census	2010-2020 Population % Change
Hall County	179,684	203,136	1.2%
Average			1.2%

GDOT Historical Growth Rate																					
Location	Station ID	2026	2025	2024	2023	2022	2021	2020	2019	2018	2017	2016	2015	2014	2013	2012	2011	2010	5 year	10 year	15 year
SR 13/Atlanta Highway west of SR 332/Poplar Springs Road	139-0176	-	12404	-	-	11994	-	-	12548	13244	-	11124	-	12020	-	12061	-	-	-	1.2%	0.2%
SR 332/Poplar Springs Road south of E Reed Road	139-0178	-	7125			7194	-	-	6768	6642	-	4982	-	5630	-	5132	-	-	-	4.1%	2.6%
SR 332/Poplar Springs Road south of SR 13/Atlanta Highway	139-0394	-	14424	-	12856	-	12528	-	11032	-	+	-	10730	-	10104	-	10484	-	-	3.0%	2.3%
5,10, &15 - Year Average																			-	2.8%	1.7%
Weighted Average																			2.2%		

Due to COVID-19, the growth rate calculations did not consider data from March 2020 to July 2022. Instead, the latest count data available before 2020 was used to calculate the 5-year growth rate.

Growth Rate Based on Georgia Governor's Office of Planning and Budget Annual Population		
Year	County Population	Growth Rate
2026	230125	
2031	246423	1.4%
Average		1.4%

Growth Rate Based on Regional Economic Models, Inc. Employment Projections		
Year	County Population	Growth Rate
2026	134079	
2031	137965	0.6%
Average		0.6%

Growth Rate Based on Regional Economic Models, Inc. Population Projections		
Year	County Population	Growth Rate
2026	221960	
2031	232000	0.9%
Average		0.9%

Average	1.3%

Appendix E

Trip Generation Report

Single-Family Detached Housing
(210)


Vehicle Trip Ends vs: **Dwelling Units**
On a: **Weekday**

Setting/Location: **General Urban/Suburban**
Number of Studies: 155
Avg. Num. of Dwelling Units: 261
Directional Distribution: 50% entering, 50% exiting

Vehicle Trip Generation per Dwelling Unit

Average Rate	Range of Rates	Standard Deviation
9.09	3.47 - 23.80	2.29

Data Plot and Equation

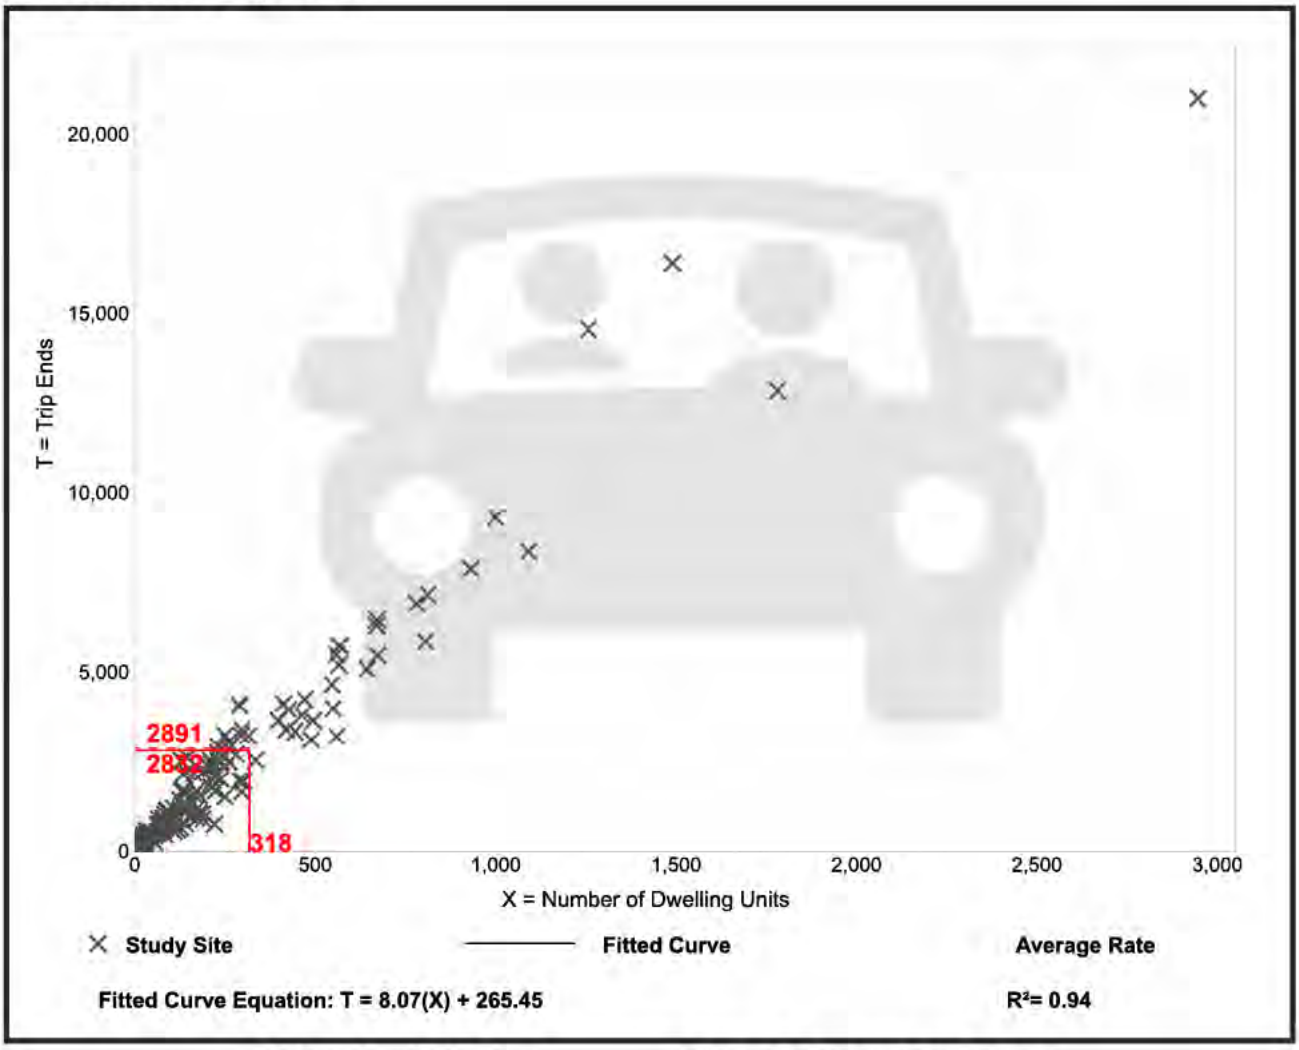


Single-Family Detached Housing
(210)

Vehicle Trip Ends vs: **Dwelling Units**
On a: **Weekday,**
Peak Hour of Adjacent Street Traffic,
One Hour Between 7 and 9 a.m.
Setting/Location: **General Urban/Suburban**
Number of Studies: 153
Avg. Num. of Dwelling Units: 239
Directional Distribution: 27% entering, 73% exiting

Vehicle Trip Generation per Dwelling Unit

Average Rate	Range of Rates	Standard Deviation
0.70	0.22 - 2.27	0.26

Data Plot and Equation

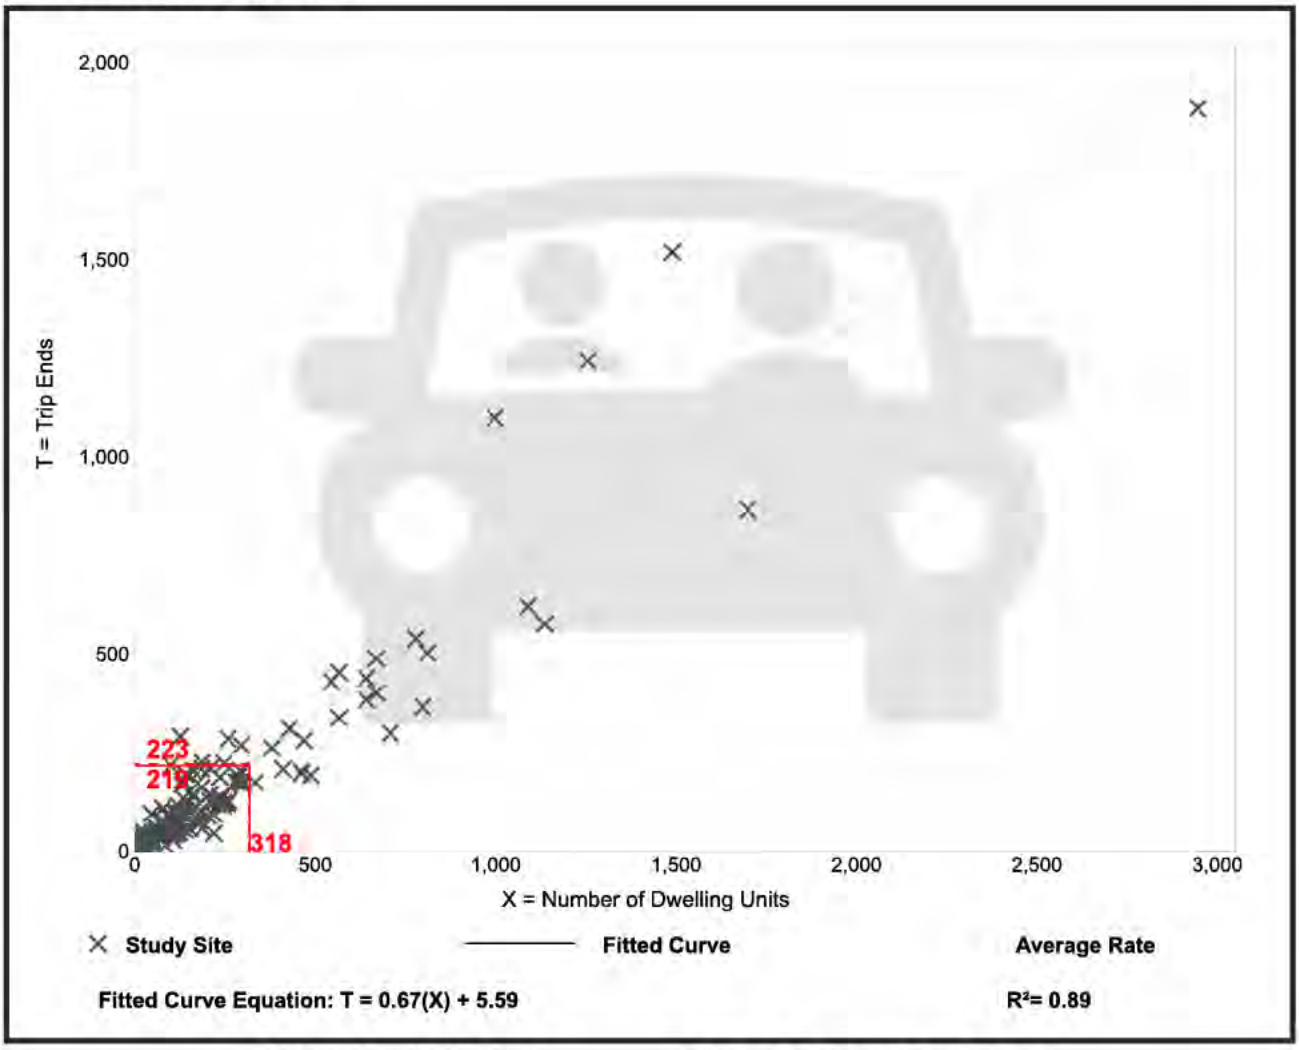


Single-Family Detached Housing
(210)

Vehicle Trip Ends vs: **Dwelling Units**
On a: **Weekday,**
Peak Hour of Adjacent Street Traffic,
One Hour Between 4 and 6 p.m.
Setting/Location: **General Urban/Suburban**
Number of Studies: 166
Avg. Num. of Dwelling Units: 266
Directional Distribution: 62% entering, 38% exiting

Vehicle Trip Generation per Dwelling Unit

Average Rate	Range of Rates	Standard Deviation
0.93	0.35 - 2.98	0.33

Data Plot and Equation

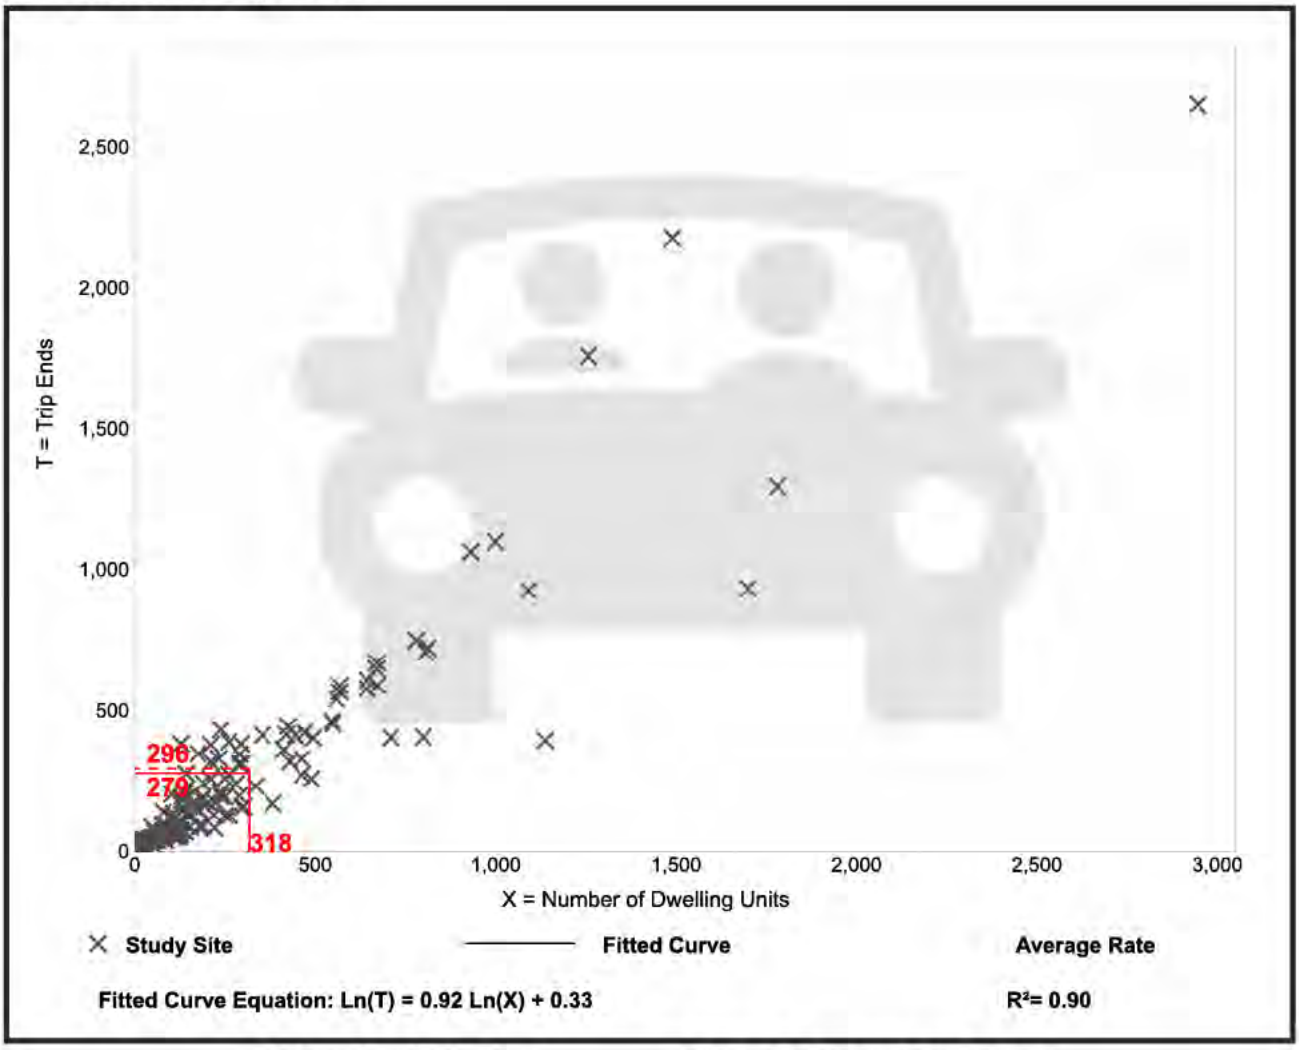

Appendix F

ICE Analysis

GDOT INTERSECTION CONTROL EVALUATION (ICE) TOOL

ICE Version 2.3| Revised 11/13/2023

GDOT PI#:	N/A	Request By:	Cook Development		
County:	Hall	GDOT District: 1 - Gainesville			
Major Road:	SR 332	Road Class:	Minor Arterial	Speed Limit:	35 mph
Crossing Road:	Poplar Ch Rd	Road Class:	Local	Speed Limit:	45 mph
Major Rd Direction:	North/South	Area Type:	Urban		
Intersection Control:	Conventional (Minor Stop)			Project ID:	N/A
Prepared By:	SEI - NNC			Date:	9/17/2026
Project Purpose:	Identify intersection control improvements needed to mitigate the impact of the Village at Tanner Estate development.				

Existing Data Year:	2026
Project Opening Year:	2031
Project Design Year:	2031
Annual Growth Rate:	1.3%
K Factor*:	10%

* K Factor = Proportion of average annual daily traffic occurring in the highest one hour of the day

APPROACH SPLITS:


SR 332: 68%

Poplar Ch Rd: 32%


PEAK HR % TRUCKS:

EB	WB	NB	SB
1%	5%	3%	3%


2026 EXISTING YEAR VOLUMES

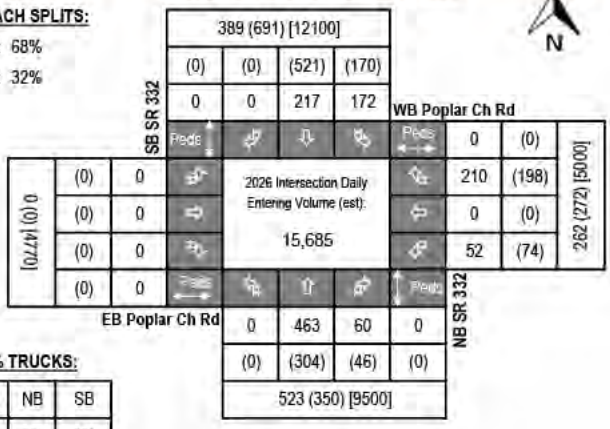

2031 OPENING YEAR VOLUMES

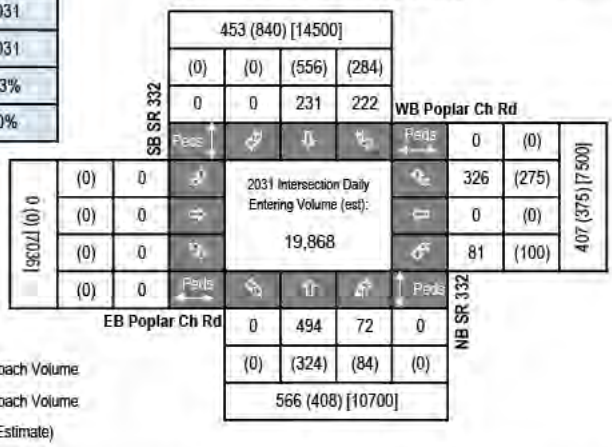

2031 DESIGN YEAR VOLUMES

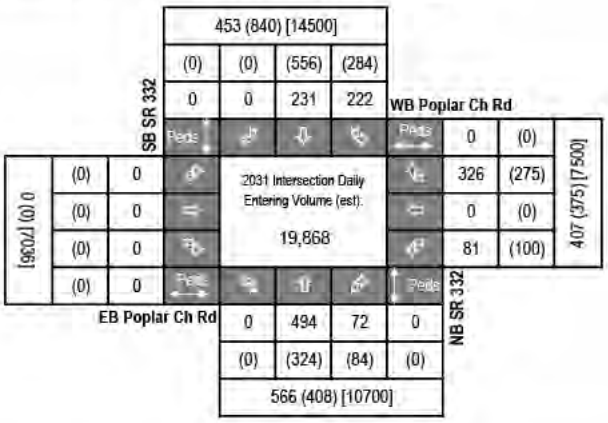

LEGEND:

000 = AM Peak Approach Volume

(000) = PM Peak Approach Volume

[000] = ADT Volume (Estimate)

Introduction: In 2005, SAFETEA-LU established the Highway Safety Improvement Program (HSIP) and mandated that each state prepare a Strategic Highway Safety Plan (SHSP) to prioritize safety funding investments. Intersections quickly became a common component of most states' SHSP emphasis areas and HSIP project lists, including Georgia's SHSP. Intersection Control Evaluation (ICE) policies and procedures represent a traceable and transparent procedure to streamline the evaluation of intersection control alternatives, and further leverage safety advancements for intersection improvements beyond just the safety program. Approximately one-third of all traffic fatalities and roughly seventy five percent of all traffic crashes in Georgia occur at or adjacent to intersections. Accordingly, the Georgia SHSP includes an emphasis on enhancing intersection safety to advance the *Toward Zero Deaths* vision embraced by the Georgia Governor's Office of Highway Safety (GOHS). This ICE tool was developed to support the ICE policy, developed and adopted to help ensure that intersection investments across the entire Georgia highway system are selected, prioritized and implemented with defensible benefits for safety towards those ends.

Tool Goal: The goal of this ICE tool is to provide a simplified and consistent way of importing traffic, safety, cost, environmental impact and stakeholder posture data to assess and quantify intersection control improvement benefits. The tool supports the ICE policy and procedures to provide traceability, transparency, consistency and accountability when identifying and selecting an intersection control solution that both meets project purpose and reflects overall best value in terms of specific performance-based criteria.

Requirements: An ICE is required for any intersection improvement (e.g. new or modified intersection, widening/reconstruction or corridor project, or work accomplished through a driveway or encroachment permit that affects an intersection) where: **1)** the intersection includes at least one roadway designated as a State Route (State Highway System) or as part of the National Highway System; or **2)** the intersection will be designed or constructed using State or Federal funding. In certain circumstances where an ICE would otherwise be required, the requirement may be waived based on appropriate evidence presented with a written request. (See the **"Waiver"** tab to review criteria that may make a project waiver eligible and for instructions to submit a waiver request to the Department). An ICE is not required when the proposed work does not include any changes to the intersection design, involves only routine traffic signal timing and equipment maintenance, or for driveway permits where the driveway is not a new leg to an already existing intersection on either 1) a divided, multi-lane highway with a closed median and only right-in/right-out access or 2) an undivided roadway where the development is not required to construct left and/or right turn lanes (as per the Driveway Manual and District Traffic Engineer).

Two-Stage Process: A complete ICE process consists of two (2) distinct stages, and it is expected that the respective level of effort for completing both stages of ICE will correspond to the magnitude and complexity of the intersection. Prior to starting an ICE, the District Traffic Engineer and/or State Traffic Engineer should be consulted for advice on an appropriate level of effort. The Stage 1 and Stage 2 ICE forms are designed minimize required data inputs using drop-down menu choices and limiting text entry. All fields shaded grey include drop down menu choices and all fields shaded blue require data entry. All other cells in the worksheet are locked.

Stage 1: Screening Decision Record: Stage 1 should be conducted early in the project development process and is intended to inform which alternatives are worthy of further evaluation in Stage 2. Stage 1 serves as a screening effort meant to *eliminate* non-competitive options and identify which alternatives merit further considerations based on their practical feasibility. Users should use good engineering judgement in responding to the seven policy questions by selecting "Yes" or "No" in the drop-down boxes. Alternatives should not be summarily eliminated without due consideration, and reasons for eliminating or advancing an alternative should be documented in the "Screening Decision Justification" column.

Stage 2: Alternative Selection Decision Record: Stage 2 involves a more detailed and familiar evaluation of the alternatives identified in Stage 1 in order to support the selection of a preferred alternative that may be advanced to detailed design. Stage 2 data entry may require the use of external analysis tools to determine costs, operations and/or safety data that, combined with environmental and stakeholder posture data, form the basis of the ICE evaluation. A separate "CostEst" worksheet tab helps users develop pre-planning-level cost estimates for each Stage 2 alternative evaluated, and a separate Users Guide has been prepared to give guidance on Stage 1 and Stage 2 data entry. Once all data is entered, each alternative is scored and ranked, with the results reported at the bottom of the Stage 2 worksheet to inform on the best of the intersection controls evaluated for project recommendation.

Documentation: A complete ICE document consists of the combination of the outputs from either a completed and signed waiver form or both Stage 1 and Stage 2 worksheets (along with supporting costing and/or environmental documentation), to be included in the approved project Concept Report (or equivalent) or as a stand-alone document.

GDOT ICE STAGE 1: SCREENING DECISION RECORD

ICE Version 2.3| Revised 11/13/2023

GDOT PI #	N/A
Project Location:	SR 332 @ Poplar Ch Rd
Existing Control:	Conventional (Minor Stop)
Prepared by:	SEI - NNC
Date:	9/17/2026

Answer "Yes" or "No" to each policy question for each control type to identify which alternatives should be evaluated in the Stage 2 Decision Record; enter justification in the rightmost column

Note: Up to 5 alternatives may be selected and evaluated; Use this ICE Stage 1 to screen 5 or fewer alternatives to evaluate in Stage 2

	Intersection Alternative (see "Intersections" tab for detailed description of intersection/interchange type)	1. Does alternative address the project need in a balanced manner and in scale with the project?	2. Does alternative improve safety performance in terms of reducing severe crashes?	3. Does alternative incorporate safety, convenience and accessibility for pedestrians and/or bicyclists?	4. Does alternative improve (or preserve) traffic operations (congestion, delay, reliability, etc.)?	5. Does alternative appear feasible given the site characteristics, constrains & location context?	6. Does alternative appear feasible with respect to other project factors?	7. Overall feasible alternative (select alternative for further evaluation in Stage 2)?	**Screening Decision Justification:**
Unsignalized Intersections	Conventional (Minor Stop)	**No**	**No**	**No**	**No**	**No**	**No**	**Yes**	Existing intersection Control
	Conventional (All-Way Stop)	No	No	No	No	No	No	No	Does not meet all-way stop volume warrant.
	Mini Roundabout	No	No	No	No	No	No	No	Single-lane roundabout preferred.
	Single Lane Roundabout	**Yes**	**Yes**	**Yes**	**Yes**	**No**	**Yes**	**Yes**	Potential Alternative
	Multilane Roundabout	No	No	No	No	No	No	No	Not feasible because of its proximity to the cemetery.
	RCUT (stop control)	No	No	No	No	No	No	No	No feasible U-turn location downstream.
	RIRO w/down stream U-Turn	No	No	No	No	No	No	No	No feasible U-turn location downstream.
	High-T (unsignalized)	No	No	No	No	No	No	No	Not a T intersection.
	Offset-T Intersections	No	No	No	No	No	No	No	Not enough right-of-way to convert to offset-T intersections.
	Diamond Interch (Stop Control)	No	No	No	No	No	No	No	Voulmes don't warrant a grade seperation.
	Diamond Interch (RAB Control)	No	No	No	No	No	No	No	Voulmes don't warrant a grade seperation.
	Add one LT Lane on SR 332 Add one RT Lane on SR 332	**Yes**	**Yes**	**No**	**Yes**	**No**	**Yes**	**Yes**	Potential Alternative
	Other unsignalized (provide description):	No	No	No	No	No	No	No	Does not meet signal warrants.
Signalized Intersections	Traffic Signal	No	No	No	No	No	No	No	Does not meet signal warrants.
	Median U-Turn (Indirect Left)	No	No	No	No	No	No	No	Does not meet signal warrants.
	RCUT (signalized)	No	No	No	No	No	No	No	Does not meet signal warrants.
	Displaced Left Turn (CFI)	No	No	No	No	No	No	No	Does not meet signal warrants.
	Continuous Green-T	No	No	No	No	No	No	No	Does not meet signal warrants.
	Jughandle	No	No	No	No	No	No	No	Does not meet signal warrants.
	Quadrant Roadway	No	No	No	No	No	No	No	Does not meet signal warrants.
	Diamond Interch (Signal Control)	No	No	No	No	No	No	No	Voulmes don't warrant a grade seperation.
	Diverging Diamond	No	No	No	No	No	No	No	Voulmes don't warrant a grade seperation.
	Single Point Interchange	No	No	No	No	No	No	No	Voulmes don't warrant a grade seperation.
	No LT Lane Improvements No RT Lane Improvements	No	No	No	No	No	No	No	Does not meet signal warrants.
	Other Signalized (provide description):	No	No	No	No	No	No	No	Does not meet signal warrants.

☐ = Intersection type selected for more detailed analysis in Stage 2 Alternative Selection Decision Record

GDOT ICE STAGE 2: ALTERNATIVE SELECTION DECISION RECORD

ICE Version 2.0 (Revised 11/13/2020)

Project Location: SR 332 @ Poplar Ch Rd
Existing Intersection Control: Conventional (Minor Stop)
Type of Analysis: Conventional Non-Safety Funded Project

District: 1 - Gainesville
County: Hall
Area: Urban

GDOT PI #: N/A
Prepared by: SEI - NNC
Date: 9/17/2026

Opening / Design Year Traffic Operations

Intersection meets signal/AWS warrants?	None	
Traffic Analysis Measure of Effectiveness	Intersection Delay	
Traffic Analysis Software Used	Synchro	
Analysis Time Period	AM Peak Hr	PM Peak Hr
2031 Opening Yr No-Build Peak Hr Intersection Delay	25.1 sec	341.1 sec
2031 Opening Yr No-Build Peak Hr Intersection V/C	0.73	1.64
2031 Design Yr No-Build Peak Hr Intersection Delay	25.1 sec	341.1 sec
2031 Design Yr No-Build Peak Hr Intersection V/C ratio	0.73	1.64

Complete Streets Warrants Met?

- ☐ PEDESTRIANS
- ☐ BICYCLES
- ☐ TRANSIT

Crash Data: Enter most recent 5 years of crash data	Crash Severity					Years:
Crash Type	K*	A*	B*	C*	O	5
Angle	0	0	0	1	6	37%
Head-On	0	0	0	0	0	0%
Rear End	0	0	0	2	8	53%
Sideswipe - same	0	0	0	0	0	0%
Sideswipe - opposite	0	0	0	0	0	0%
Not Collision w/Motor Veh	0	0	0	0	2	11%
TOTALS:	0	0	0	3	16	19

* Number of crashes resulting in injuries / fatalities, not number of persons

Alternatives Analysis:

	Alternative 1	Alternative 2	Alternative 3	Alternative 4	Alternative 5
Proposed Control Type/Improvement:	Conventional (Minor Stop)	Single Lane Roundabout	Add LT and RT Lanes	N/A	N/A
Project Cost: (From CostEst Worksheet)	*Additional description here*	*Additional description here*	*Additional description here*	*Additional description here*	*Additional description here*
Construction Cost	$0	$1,391,000	$260,000		
ROW Cost	$0	$348,000	$0		
Environmental Cost	$0	$0	$0		
Reimbursable Utility Cost	$0	$16,000	$3,000		
Design & Contingency Cost	$0	$392,000	$65,000		
Cost Adjustment (justification req'd)	0%	0%	0%		
Total Cost	$0	$2,147,000	$328,000		

Traffic Operations:

Traffic Analysis Software Used	Synchro		Sidra		Synchro					
Analysis Period	AM Peak Hr	PM Peak Hr	AM Peak Hr	PM Peak Hr	AM Peak Hr	PM Peak Hr				
2031 Design Yr Build Intersection Delay	25.1 sec	341.1 sec	11.2 sec	15.4 sec	21.0 sec	17.4 sec				
2031 Design Yr Build Intersection V/C	0.73	1.64	0.46	0.78	0.67	0.59				

Safety Analysis:

Predefined CRF: PDO	0%	39%	16%		
Predefined CRF: Fatal/Inj	0%	78%	13%		
Predefined CRF Source:	CRF unavailable; provide user defined CRF below	FHWA Clearinghouse #s 233 / 234	FHWA Clearinghouse #s 270&285 / 274&288		
User Defined CRF: PDO					
User Defined CRF: Fatal/Inj					
User Defined CRF Source (write in if applicable):					

Environmental Impacts:[1]

Historic District/Property	None	None	None		
Archaeology Resources	None	None	None		
Graveyard	None	None	None		
Stream	None	None	None		
Underground Tank/Hazmat	None	None	None		
Park Land	None	None	None		
EJ Community	None	None	None		
Wooded Area	None	None	None		
Wetland	None	None	None		

Note: If environmental impact is significant (RED), provide justification impact won't jeopardize project delivery using "Env" worksheet

[1] *Environmental impacts are only preliminary estimates; detailed environmental impact documentation will be included with project concept report*

Stakeholder Posture:

Local Community Support	Unknown	Unknown	Unknown		
GDOT Support	Unknown	Unknown	Unknown		

Final ICE Stage 2 Score:	3.0	5.1	4.5		
Rank of Control Type Alternatives:	3	1	2		
Final Intersection Control Selection:	1 - Single Lane Roundabout				

Note: Stage 2 score is not given (shown as "-") if signal or AWS is selected as control type but respective warrants are not met.

Provide additional comments and/or explain any unique analysis inputs, or results (as necessary):

Alternative #1 maintains the existing intersection control and lane configuration. Alternative #2 will install a single-lane roundabout, and Alternative #3 will add left- and right-turn lanes on SR 332.

GDOT ICE TOOL: COST ESTIMATING AID

ICE Version 2.3| Revised 11/13/2023

Project Information

Location: SR 332 @ Poplar Ch Rd
Existing Intersection Control: Conventional (Minor Stop)
Type of Analysis: Conventional Non-Safety Funded Project
County: Hall
GDOT District: 1 - Gainesville
Area Type: Urban
Project#: N/A
Date: 9/17/2026
Preparer: SEI - NNC

Table 1: Existing Conditions

	NB SR 332			SB SR 332			EB Poplar Ch Rd			WB Poplar Ch Rd		
Movement	Left Turn	Thru	Right Turn	Left Turn	Thru	Right Turn	Left Turn	Thru	Right Turn	Left Turn	Thru	Right Turn
Number of Lanes	0	1	0	0	1	0	0	1	0	0	1	0
Lane Widths*	0'	12'	0'	0'	12'	0'	0'	8'	0'	0'	12'	0'
Bay Length**	0'		0'	0'		0'	0'		0'	0'		0'
Median Width		0'			0'			0'			0'	
Right-of-Way	75'						50'					

Table 2: Proposed Conditions

	Conventional (Minor Stop)	Single Lane Roundabout	Add LT and RT Lanes	N/A	N/A
Proposed Pavement Type	F.D. Asphalt	F.D. Asphalt	F.D. Asphalt	F.D. Asphalt	None
Reimbursable Utility:	Minimal	Minimal	Minimal	Minimal	Minimal
# of Driveway(s) Impacted	0	3	0	0	0
Modify/Replace Traffic Signal*	0	0	0	0	0
Lighting Poles (ea)	0	8	0	0	0
Flashing Beacons (ea)	0	0	0	0	0
RFB/PHB Ped Crossings (ea)	0	0	0	0	0
New/Replace Sidewalks (LF)	0'	0'	0'	0'	0'
New/Replace Cross Drains (LF)	0'	0'	0'	0'	0'
New/Replace Guardrail (LF)	0'	0'	0'	0'	0'
New Retaining Wall (LF)	0'	0'	0'	0'	0'
Bridge:New/Widen/Replace (sqft)	0	0	0	0	0
Add'l ROW/Easements/Demolition	$0	$0	$0	$0	$0

Site Context

Topography:	Rolling
Traffic Mgmt Plan:	Maintain Traffic
Project Size:	Single Intersection

Intersections

Signal Poles	Strain Pole
Design Vehicle	WB-67
Existing Interchange?	No

Roundabouts

Inscribed DIA - Mini	80
Inscribed DIA - Single	140
Inscribed DIA - Multi	200
Circulating Lane Width	18

Cost Multipliers

Grading Complete:	20%
Reimbursable Utility:	2%
Traffic Control:	20%
Project Size:	0%
Prelim Engineering:	15%
Project Contingency:	20%

ROW Costs

Prevalent ROW Type:	Mixed (Average)
ROW Cost/Acre:	$266,993
ROW Multiplier:	1.6

Table 3: Control Type Cost Breakdown

	Per Ln Mi		Conventional (Minor Stop)		Single Lane Roundabout		Add LT and RT Lanes		N/A		N/A	
Pay Item	Unit Cost	Unit Cost	Quantity	Cost	Quantity	Cost	Quantity	Cost	Quantity	Cost	Quantity	Cost
New Construction (Base & Pave)	$500K/LM	$9.47/sqft	0	$0	34,624	$442,639	9,000	$85,227				
Roadway Mill and Overlay	$64K/LM	$1.21/sqft	0	$0	0	$0	0	$0				
Urban C&G/Drainage - both sides	441-6720	$22.00/LF	0	$0	2,767	$82,168	2,000	$44,000				
Rural Typ Drainage - both sides	$150K/LM	$2.84/LF	0	$0	0	$0	0	$0				
Concrete Island (sqyd)	n/a	$75.49/syd	0	$0	480	$48,918	0	$0				
Median Landscaping	$100K/LM	$1.89/LF	0	$0	3,000	$7,670	0	$0				
Typical Driveways Impacted (ea)	n/a	$7,500 ea	0	$0	3	$30,375	0	$0				
Typical E&S Control Temp/Perm	$150K/LM	$34.09/LF	0	$0	1,000	$46,023	1,000	$34,091				
Roundabout Truck Apron (sqft)	n/a	$23.00/sqft	0	$0	2,953	$91,700	0	$0				
Signing & Marking	$0	$22.73/LF	0	$0	1,000	$30,686	1,000	$22,730				
Flashing Beacon (ea)	n/a	$20,000 ea	0	$0	0	$0	0	$0				
New Traffic Signal (Strain Poles)	674-1000	$73,030	0	$0	0	$0	0	$0				
Lighting (per pole)	n/a	$4,700 ea	0	$0	8	$50,760	0	$0				
Signalized Ped Crossings (ea)	n/a	$5,782 ea	0	$0	0	$0	0	$0				
6' Sidewalk (LF)	n/a	$41.95/LF	0	$0	0	$0	0	$0				
New/replace cross drains (LF)	n/a	$56.37/LF	0	$0	0	$0	0	$0				
Typical Guardrail (LF)	n/a	$70.00/LF	0	$0	0	$0	0	$0				
Retaining Wall (LF)	n/a	$633.25/LF	0	$0	0	$0	0	$0				
Bridge widen/replace (SF)	n/a	$210/sqft	0	$0	0	$0	0	$0				
Env Costs (from Stage 2 impacts)	n/a	n/a	0	$0	0	$0	0	$0				
Grading Complete - 20%	n/a	n/a		$0		$336,530		$37,210				
Traffic Control - 20%	n/a	n/a		$0		$224,353		$37,210				
Reimbursable Utility	n/a	n/a		$0		$16,619		$3,721				
Preliminary Engineering - 15%	n/a	n/a		$0		$168,265		$27,907				
Contigency - 20%	n/a	n/a		$0		$224,353		$37,210				
ROW Cost/Acre: Mixed (Average)	n/a	$266,993ac		$0		$217,505		$0				
Add'l ROW / Displacement / Demo	n/a	n/a		$0		$0		$0				
ROW Multiplier - 1.6	n/a	n/a		$0		$130,503		$0				
Project Scale Reduction - 0.0%	n/a	n/a		$0		$0		$0				
Grand Total Costs				**$0**		**$2,149,000**		**$329,000**				

Table 4: Assumption Adjustments/Quantity Overrides

Alternative Evaluated	Assumptions:	Pavement	Calculated ROW (ac)	User Override*	Calculated Pavement	User Override*	Major ST Const Limits	User Override*	Minor ST Const Limits	User Override*
Conventional (Minor Stop)	N/A	F.D. Asphalt	0.00	0.0	0	0.0	70	0.0	70	0.0
Single Lane Roundabout	High Speed Roundabout	F.D. Asphalt	0.81	0.0	34,624	0.0	500	0.0	500	0.0
Add LT and RT Lanes	N/A	F.D. Asphalt	0.00	0.0	9,000	0.0	1,000	0.0	0	0.0
N/A	#N/A	F.D. Asphalt	#N/A	#N/A	#N/A	#N/A	#N/A	#N/A	#N/A	#N/A
N/A	#N/A	None	#N/A	#N/A	#N/A	#N/A	#N/A	#N/A	#N/A	#N/A

GDOT ICE Stage 2 Analysis Computation Sheet

ICE Version 2.3| Revised 11/13/2023

Cost Estimates	Alternative:	Conventional (Minor Stop)	Single Lane Roundabout	Add LT and RT Lanes	N/A	N/A
	Average Cost = $825,000	$0	$2,147,000	$328,000	$0	$0
	<50% of Avg Costs:	$ 412,500	10 pts			
	>200% of Avg Costs:	> $ 1,650,000	0 pts			
	Cost Score:	**10.00**	**0.00**	**10.00**	**0.00**	**0.00**
Operations	Delay & V/C	Intersection Delay (50%)			V/C Ratio (50%)	
	Min Delay:	0.0	10 pts	Min V/C:	0.25	10 pts
	Worst Operations:	80.0	0 pts	Max Capacity	1.00	0 pts
	Max Delay:	240.0	-10 pts	Max V/C:	2.00	-10 pts
	Delay Score (Avg AM/PM):	0.00	0.00	0.00	0.00	0.00
	V/C Score (Avg AM/PM):	-1.83	5.07	4.93	0.00	0.00
	Delay, V/C Ops Score:	-0.91	2.53	2.46	0.00	0.00
	Network Delay (avg AM/PM)	0.0	0.0	0.0	0.00	0.0
	Average of Network Delay:	#DIV/0!				
	<50% of Avg Network Delay:	#DIV/0!	10 pts			
	>200% of Avg Network Delay:	#DIV/0!	0 pts			
	Network Ops Score:	**#DIV/0!**	**#DIV/0!**	**#DIV/0!**	**#DIV/0!**	**#DIV/0!**
Safety	CRF ID Look-Up:	101	104	198	100	100
	CMF Source:	CRF unavailable;	FHWA	FHWA	CRF unavailable;	CRF unavailable;
	CMF Clearinghouse ID_{PDO}	N/A	233	270&285	N/A	N/A
	CMF Clearhouse $ID_{FATAL/INJ}$	N/A	234	274&288	N/A	N/A
	Clearinghouse CRF_{PDO}	0.00	0.39	0.16	0.00	0.00
	Clearinghouse $CRF_{FATAL/INJ}$	0.00	0.78	0.13	0.00	0.00
	Used CRF_{PDO}	0.00	0.39	0.16	0.00	0.00
	Used $CRF_{FATAL/INJ}$	0.00	0.78	0.13	0.00	0.00
	Weighted Crash Remain:	136.0	11.2	115.8	136.0	136.0
	Total Weighted Crashes:	136.0	0 pts			
	No crashes:	0.0	10 pts			
	Safety Score:	**0.00**	**9.18**	**1.48**	**0.00**	**0.00**
SSI Score	Crossing	#DIV/0!	-	Not Available	Not Available	Not Available
	Merging	#DIV/0!	#DIV/0!	Not Available	Not Available	Not Available
	Diverging	#DIV/0!	#DIV/0!	Not Available	Not Available	Not Available
	Non-Motor	#DIV/0!	#DIV/0!	Not Available	Not Available	Not Available
	Intersection	**#DIV/0!**	**#DIV/0!**	**Not Available**	**Not Available**	**Not Available**
Environmental	Historic	0	0	0	0	0
	Archaeology	0	0	0	0	0
	Graveyard	0	0	0	0	0
	Stream	0	0	0	0	0
	UST/Hazmat	0	0	0	0	0
	Park Land	0	0	0	0	0
	EJ Community	0	0	0	0	0
	Wooded Area	0	0	0	0	0
	Wetland	0	0	0	0	0
	Environmental Score:	**10.0**	**10.0**	**10.0**	**0.0**	**0.0**
Support	Local Citizen Support	5	5	5	5	5
	GDOT Central Support	5	5	5	5	5
	Project Support Score:	**5.0**	**5.0**	**5.0**	**0.0**	**0.0**
Evaluation Totals	Alternative:	Conventional (Minor Stop)	Single Lane Roundabout	Add LT and RT Lanes	N/A	N/A
	Cost Estimates - 20%	2.00	0.00	2.00	0.00	0.00
	Operations - 32%	-0.29	0.81	0.79	0.00	0.00
	Safety - 33%	0.00	3.03	0.49	0.00	0.00
	Environmental -10%	1.00	1.00	1.00	0.00	0.00
	Project Support - 5%	0.25	0.25	0.25	0.00	0.00
	Total Score:	**2.96**	**5.09**	**4.53**	**0.00**	**0.00**
Crash Benefit-Costs	K: (0)	0	0	0	0	0
	A: (0)	0	0	0	0	0
	B: (0)	0	0	0	0	0
	C: (3)	3	3	3	3	3
	O: (16)	16	16	16	16	16
	F/INJ weighted crash cost:	$129,000	$129,000	$129,000	$129,000	$129,000
	Annual Safety Benefit:	$0	$94,442	$23,599	$0	$0
	Annual Operations Benefit	$0	$1,782,464	$1,741,016	$1,899,846	$1,899,846
	Annual Cost	$20,000	$206,789	$48,536	$20,000	$20,000
	Operations B/C Ratio:	0.00	8.62	35.87	94.99	94.99
	Safety B/C Ratio:	0.0	0.5	0.5	0.0	0.0
	Weighted B/C (100% Safety)	**0.0**	**0.5**	**0.5**	**0.0**	**0.0**

Intersection	
Int Delay, s/veh	8.7

Movement	WBL	WBR	NBT	NBR	SBL	SBT
Lane Configurations						
Traffic Vol, veh/h	81	326	494	72	222	231
Future Vol, veh/h	81	326	494	72	222	231
Conflicting Peds, #/hr	0	0	0	0	0	0
Sign Control	Stop	Stop	Free	Free	Free	Free
RT Channelized	-	Yield	-	None	-	None
Storage Length	0	-	-	-	-	-
Veh in Median Storage, #	0	-	0	-	-	0
Grade, %	0	-	0	-	-	0
Peak Hour Factor	93	93	93	93	93	93
Heavy Vehicles, %	5	5	3	3	3	3
Mvmt Flow	87	351	531	77	239	248

Major/Minor	Minor1		Major1		Major2	
Conflicting Flow All	1296	570	0	0	609	0
Stage 1	570	-	-	-	-	-
Stage 2	726	-	-	-	-	-
Critical Hdwy	6.45	6.25	-	-	4.13	-
Critical Hdwy Stg 1	5.45	-	-	-	-	-
Critical Hdwy Stg 2	5.45	-	-	-	-	-
Follow-up Hdwy	3.545	3.345	-	-	2.227	-
Pot Cap-1 Maneuver	176	515	-	-	965	-
Stage 1	560	-	-	-	-	-
Stage 2	474	-	-	-	-	-
Platoon blocked, %			-	-		-
Mov Cap-1 Maneuver	126	515	-	-	965	-
Mov Cap-2 Maneuver	126	-	-	-	-	-
Stage 1	399	-	-	-	-	-
Stage 2	474	-	-	-	-	-

Approach	WB	NB	SB
HCM Ctrl Dly, s/v	25.06	0	4.88
HCM LOS	D		

Minor Lane/Major Mvmt	NBT	NBR	WBLn1	SBL	SBT
Capacity (veh/h)	-	-	604	832	-
HCM Lane V/C Ratio	-	-	0.725	0.247	-
HCM Ctrl Dly (s/v)	-	-	25.1	10	0
HCM Lane LOS	-	-	D	A	A
HCM 95th %tile Q(veh)	-	-	6.1	1	-

Intersection	
Int Delay, s/veh	80.5

Movement	WBL	WBR	NBT	NBR	SBL	SBT
Lane Configurations						
Traffic Vol, veh/h	100	275	324	84	284	556
Future Vol, veh/h	100	275	324	84	284	556
Conflicting Peds, #/hr	0	0	0	0	0	0
Sign Control	Stop	Stop	Free	Free	Free	Free
RT Channelized	-	Yield	-	None	-	None
Storage Length	0	-	-	-	-	-
Veh in Median Storage, #	0	-	0	-	-	0
Grade, %	0	-	0	-	-	0
Peak Hour Factor	92	92	92	92	92	92
Heavy Vehicles, %	2	2	2	2	2	2
Mvmt Flow	109	299	352	91	309	604

Major/Minor	Minor1		Major1		Major2	
Conflicting Flow All	1620	398	0	0	443	0
Stage 1	398	-	-	-	-	-
Stage 2	1222	-	-	-	-	-
Critical Hdwy	6.42	6.22	-	-	4.12	-
Critical Hdwy Stg 1	5.42	-	-	-	-	-
Critical Hdwy Stg 2	5.42	-	-	-	-	-
Follow-up Hdwy	3.518	3.318	-	-	2.218	-
Pot Cap-1 Maneuver	113	652	-	-	1117	-
Stage 1	679	-	-	-	-	-
Stage 2	279	-	-	-	-	-
Platoon blocked, %			-	-		-
Mov Cap-1 Maneuver	~ 66	652	-	-	1117	-
Mov Cap-2 Maneuver	~ 66	-	-	-	-	-
Stage 1	396	-	-	-	-	-
Stage 2	279	-	-	-	-	-

Approach	WB	NB	SB
HCM Ctrl Dly, s/v	$ 341.06	0	3.2
HCM LOS	F		

Minor Lane/Major Mvmt	NBT	NBR	WBLn1	SBL	SBT
Capacity (veh/h)	-	-	248	609	-
HCM Lane V/C Ratio	-	-	1.641	0.276	-
HCM Ctrl Dly (s/v)	-	-	$ 341.1	9.5	0
HCM Lane LOS	-	-	F	A	A
HCM 95th %tile Q(veh)	-	-	25.8	1.1	-


Notes	
~: Volume exceeds capacity	$: Delay exceeds 300s
+: Computation Not Defined	*: All major volume in platoon

SITE LAYOUT

Site: 101 [Build AM (2031) (Site Folder: General)]

New Site
Site Category: (None)
Roundabout

Layout pictures are schematic functional drawings reflecting input data. They are not design drawings.

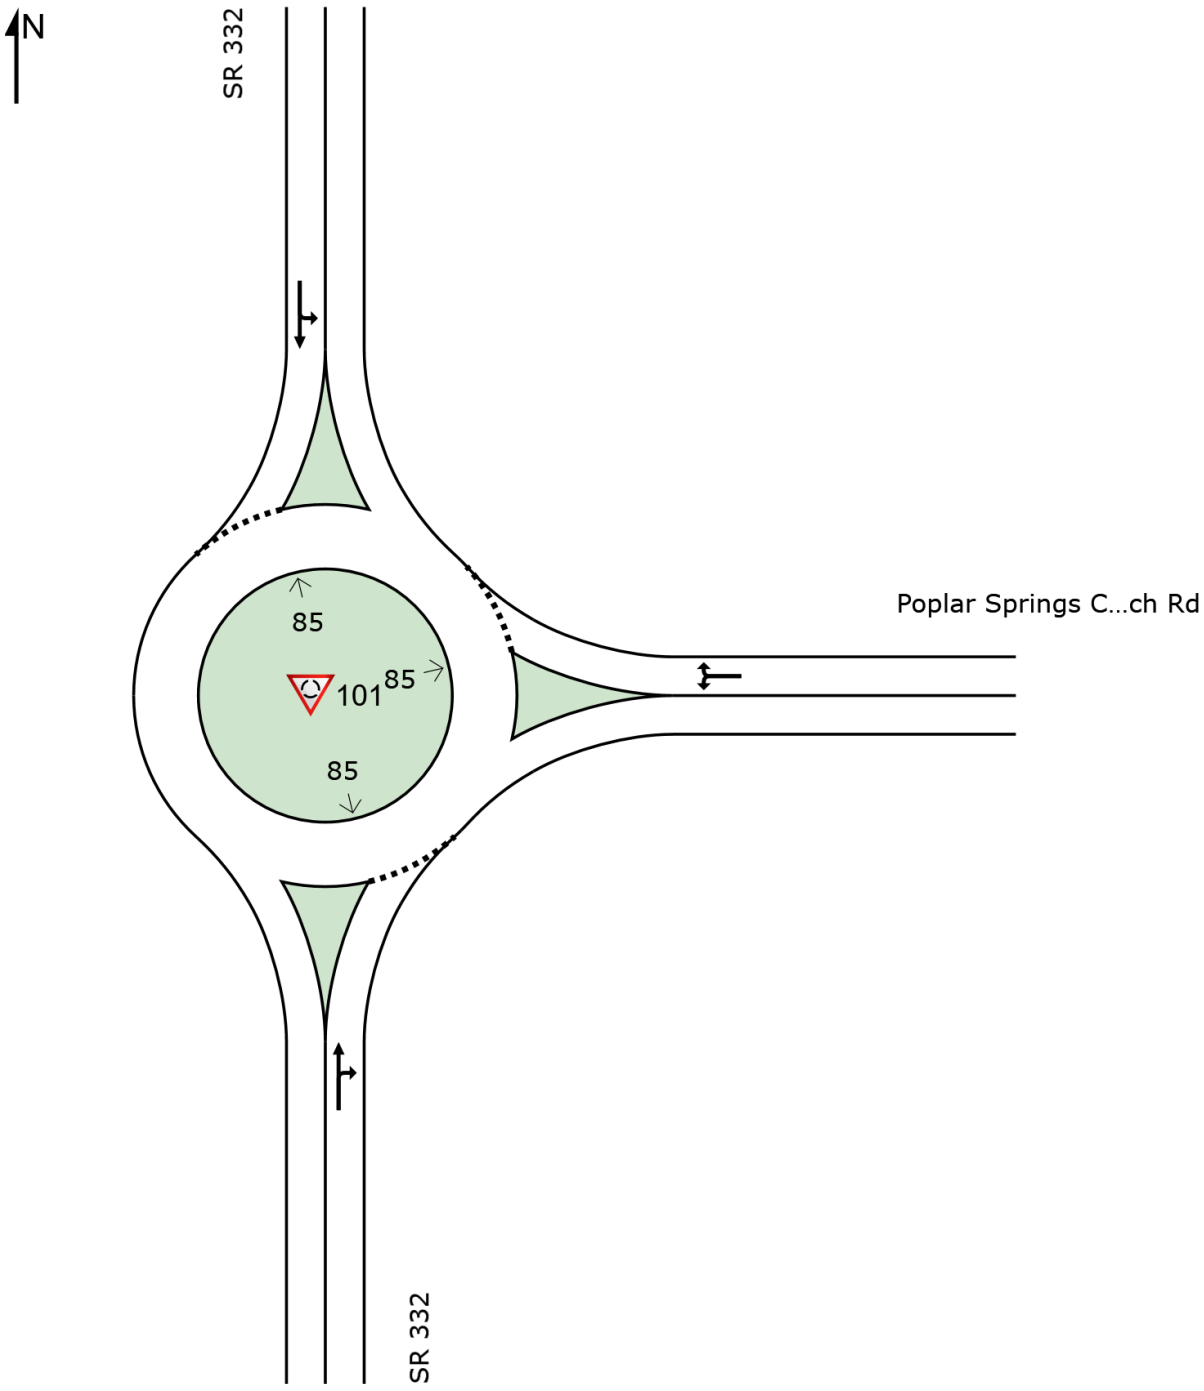

LANE SUMMARY

Site: 101 [Build AM (2031) (Site Folder: General)]

Output produced by SIDRA INTERSECTION Version: 9.1.6.228

New Site
Site Category: (None)
Roundabout

Lane Use and Performance

	Demand Flows [Total veh/h	HV] %	Arrival Flows [Total veh/h	HV] %	Cap. veh/h	Deg. Satn v/c	Lane Util. %	Aver. Delay sec	Level of Service	95% Back Of Queue [Veh	Dist] ft	Lane Config	Lane Length ft	Cap. Adj. %	Prob. Block. %
South: SR 332															
Lane 1[d]	609	3.0	609	3.0	1035	0.588	100	11.0	LOS B	5.2	132.9	Full	2000	0.0	0.0
Approach	609	3.0	609	3.0		0.588		11.0	LOS B	5.2	132.9				
East: Poplar Springs Church Rd															
Lane 1[d]	341	5.0	341	5.0	737	0.463	100	11.2	LOS B	3.6	93.6	Full	2000	0.0	0.0
Approach	341	5.0	341	5.0		0.463		11.2	LOS B	3.6	93.6				
North: SR 332															
Lane 1[d]	487	3.0	487	3.0	1182	0.412	100	7.0	LOS A	3.4	85.9	Full	2000	0.0	0.0
Approach	487	3.0	487	3.0		0.412		7.0	LOS A	3.4	85.9				
All Vehicles	1437	3.5	1437	3.5		0.588		9.7	LOS A	5.2	132.9				

Site Level of Service (LOS) Method: Delay & v/c (HCM 6). Site LOS Method is specified in the Parameter Settings dialog (Options tab).
Roundabout LOS Method: Same as Sign Control.
Lane LOS values are based on average delay and v/c ratio (degree of saturation) per lane.
LOS F will result if v/c > 1 irrespective of lane delay value (does not apply for approaches and intersection).
Intersection and Approach LOS values are based on average delay for all lanes (v/c not used as specified in HCM 6).
Roundabout Capacity Model: SIDRA HCM.
Delay Model: HCM Delay Formula (Stopline Delay: Geometric Delay is not included).
Queue Model: SIDRA queue estimation methods are used for Back of Queue and Queue at Start of Gap.
Gap-Acceptance Capacity Formula: SIDRA Standard (Akçelik M3D).
HV (%) values are calculated for All Movement Classes of All Heavy Vehicle Model Designation.
Arrival Flows used in performance calculations are adjusted to include any Initial Queued Demand and Upstream Capacity Constraint effects.

d Dominant lane on roundabout approach

Approach Lane Flows (veh/h)

South: SR 332

Mov: From S To Exit:	T1 N	R2 E	Total	%HV	Cap. veh/h	Deg. Satn v/c	Lane Util. %	Prob. SL Ov. %	Ov Lane No.
Lane 1	531	77	609	3.0	1035	0.588	100	NA	NA
Approach	531	77	609	3.0		0.588			

East: Poplar Springs Church Rd

Mov: From E To Exit:	L2 S	R2 N	Total	%HV	Cap. veh/h	Deg. Satn v/c	Lane Util. %	Prob. SL Ov. %	Ov Lane No.
Lane 1	87	254	341	5.0	737	0.463	100	NA	NA
Approach	87	254	341	5.0		0.463			

North: SR 332

Mov. From N To Exit:	L2 E	T1 S	Total	%HV	Cap. veh/h	Deg. Satn v/c	Lane Util. %	Prob. SL Ov. %	Ov. Lane No.
Lane 1	239	248	487	3.0	1182	0.412	100	NA	NA
Approach	239	248	487	3.0		0.412			

	Total	%HV	Deg.Satn (v/c)
All Vehicles	1437	3.5	0.588

Arrival Flows used in performance calculations are adjusted to include any Initial Queued Demand and Upstream Capacity Constraint effects.

Merge Analysis

	Exit Lane Number	Short Lane Length ft	Percent Opng in Lane %	Opposing Flow Rate veh/h	Opposing Flow Rate pcu/h	Critical Gap sec	Follow-up Headway sec	Lane Flow Rate veh/h	Capacity veh/h	Deg. Satn v/c	Min. Delay sec	Merge Delay sec
There are no Exit Short Lanes for Merge Analysis at this Site.												

Variable Demand Analysis


	Initial Queued Demand veh	Residual Queued Demand veh	Time for Residual Demand to Clear sec	Duration of Oversatn sec
South: SR 332				
Lane 1	0.0	0.0	0.0	0.0
East: Poplar Springs Church Rd				
Lane 1	0.0	0.0	0.0	0.0
North: SR 332				
Lane 1	0.0	0.0	0.0	0.0

SITE LAYOUT

Site: 101 [Build PM (2031) (Site Folder: General)]

New Site
Site Category: (None)
Roundabout

Layout pictures are schematic functional drawings reflecting input data. They are not design drawings.

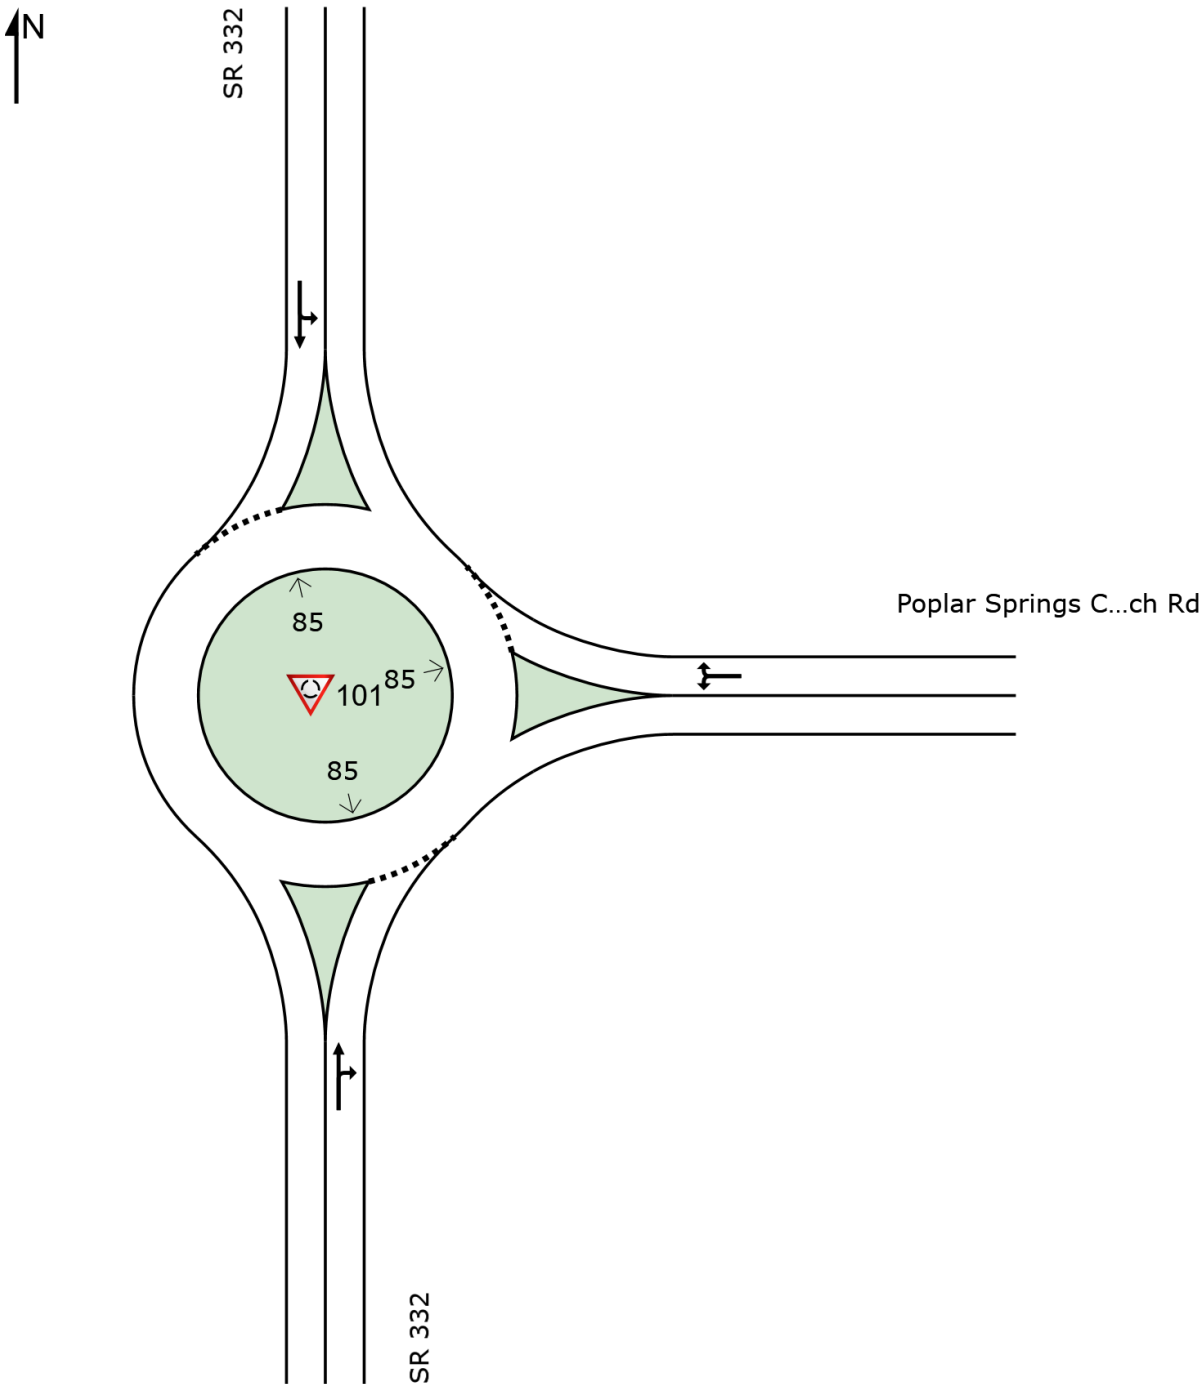

LANE SUMMARY

Site: 101 [Build PM (2031) (Site Folder: General)]

Output produced by SIDRA INTERSECTION Version: 9.1.6.228

New Site
Site Category: (None)
Roundabout

Lane Use and Performance

	Demand Flows [Total veh/h	HV] %	Arrival Flows [Total veh/h	HV] %	Cap. veh/h	Deg. Satn v/c	Lane Util. %	Aver. Delay sec	Level of Service	95% Back Of Queue [Veh	Dist] ft	Lane Config	Lane Length ft	Cap. Adj. %	Prob. Block. %
South: SR 332															
Lane 1[d]	443	2.0	443	2.0	965	0.460	100	9.1	LOS A	3.5	88.5	Full	2000	0.0	0.0
Approach	443	2.0	443	2.0		0.460		9.1	LOS A	3.5	88.5				
East: Poplar Springs Church Rd															
Lane 1[d]	408	2.0	408	2.0	932	0.437	100	8.9	LOS A	3.2	80.7	Full	2000	0.0	0.0
Approach	408	2.0	408	2.0		0.437		8.9	LOS A	3.2	80.7				
North: SR 332															
Lane 1[d]	913	2.0	913	2.0	1175	0.777	100	15.4	LOS C	11.2	283.7	Full	2000	0.0	0.0
Approach	913	2.0	913	2.0		0.777		15.4	LOS C	11.2	283.7				
All Vehicles	1764	2.0	1764	2.0		0.777		12.3	LOS B	11.2	283.7				

Site Level of Service (LOS) Method: Delay & v/c (HCM 6). Site LOS Method is specified in the Parameter Settings dialog (Options tab).
Roundabout LOS Method: Same as Sign Control.
Lane LOS values are based on average delay and v/c ratio (degree of saturation) per lane.
LOS F will result if v/c > 1 irrespective of lane delay value (does not apply for approaches and intersection).
Intersection and Approach LOS values are based on average delay for all lanes (v/c not used as specified in HCM 6).
Roundabout Capacity Model: SIDRA HCM.
Delay Model: HCM Delay Formula (Stopline Delay: Geometric Delay is not included).
Queue Model: SIDRA queue estimation methods are used for Back of Queue and Queue at Start of Gap.
Gap-Acceptance Capacity Formula: SIDRA Standard (Akçelik M3D).
HV (%) values are calculated for All Movement Classes of All Heavy Vehicle Model Designation.
Arrival Flows used in performance calculations are adjusted to include any Initial Queued Demand and Upstream Capacity Constraint effects.

d Dominant lane on roundabout approach

Approach Lane Flows (veh/h)

South: SR 332

Mov: From S To Exit:	T1 N	R2 E	Total	%HV	Cap. veh/h	Deg. Satn v/c	Lane Util. %	Prob. SL Ov. %	Ov Lane No.
Lane 1	352	91	443	2.0	965	0.460	100	NA	NA
Approach	352	91	443	2.0		0.460			

East: Poplar Springs Church Rd

Mov: From E To Exit:	L2 S	R2 N	Total	%HV	Cap. veh/h	Deg. Satn v/c	Lane Util. %	Prob. SL Ov. %	Ov Lane No.
Lane 1	109	299	408	2.0	932	0.437	100	NA	NA
Approach	109	299	408	2.0		0.437			

North: SR 332

Mov. From N To Exit:	L2 E	T1 S	Total	%HV	Cap. veh/h	Deg. Satn v/c	Lane Util. %	Prob. SL Ov. %	Ov. Lane No.
Lane 1	309	604	913	2.0	1175	0.777	100	NA	NA
Approach	309	604	913	2.0		0.777			

	Total	%HV	Deg.Satn (v/c)
All Vehicles	1764	2.0	0.777

Arrival Flows used in performance calculations are adjusted to include any Initial Queued Demand and Upstream Capacity Constraint effects.

Merge Analysis

	Exit Lane Number	Short Lane Length ft	Percent Opng in Lane %	Opposing Flow Rate veh/h	Opposing Flow Rate pcu/h	Critical Gap sec	Follow-up Headway sec	Lane Flow Rate veh/h	Capacity veh/h	Deg. Satn v/c	Min. Delay sec	Merge Delay sec
There are no Exit Short Lanes for Merge Analysis at this Site.												

Variable Demand Analysis

	Initial Queued Demand veh	Residual Queued Demand veh	Time for Residual Demand to Clear sec	Duration of Oversatn sec
South: SR 332				
Lane 1	0.0	0.0	0.0	0.0
East: Poplar Springs Church Rd				
Lane 1	0.0	0.0	0.0	0.0
North: SR 332				
Lane 1	0.0	0.0	0.0	0.0

SIDRA INTERSECTION 9.1 | Copyright © 2000-2024 Akcelik and Associates Pty Ltd | sidrasolutions.com
Organisation: SOUTHEASTERN ENGINEERING INC | Licence: PLUS / 1PC | Processed: Wednesday, September 16, 2026 9:26:56 AM
Project: I:\1193 Cook Development\1193-26-121 Poplar Springs Church Rd Traffic Study\Traffic\Analysis\SR 332 @ Poplar Springs Church Rd.sip9

Intersection	
Int Delay, s/veh	7.5

Movement	WBL	WBR	NBT	NBR	SBL	SBT
Lane Configurations						
Traffic Vol, veh/h	81	326	494	72	222	231
Future Vol, veh/h	81	326	494	72	222	231
Conflicting Peds, #/hr	0	0	0	0	0	0
Sign Control	Stop	Stop	Free	Free	Free	Free
RT Channelized	-	Yield	-	None	-	None
Storage Length	0	-	-	175	235	-
Veh in Median Storage, #	0	-	0	-	-	0
Grade, %	0	-	0	-	-	0
Peak Hour Factor	93	93	93	93	93	93
Heavy Vehicles, %	5	5	3	3	3	3
Mvmt Flow	87	351	531	77	239	248

Major/Minor	Minor1		Major1		Major2	
Conflicting Flow All	1257	531	0	0	609	0
Stage 1	531	-	-	-	-	-
Stage 2	726	-	-	-	-	-
Critical Hdwy	6.45	6.25	-	-	4.13	-
Critical Hdwy Stg 1	5.45	-	-	-	-	-
Critical Hdwy Stg 2	5.45	-	-	-	-	-
Follow-up Hdwy	3.545	3.345	-	-	2.227	-
Pot Cap-1 Maneuver	186	542	-	-	965	-
Stage 1	584	-	-	-	-	-
Stage 2	474	-	-	-	-	-
Platoon blocked, %			-	-		-
Mov Cap-1 Maneuver	140	542	-	-	965	-
Mov Cap-2 Maneuver	140	-	-	-	-	-
Stage 1	439	-	-	-	-	-
Stage 2	474	-	-	-	-	-

Approach	WB	NB	SB
HCM Ctrl Dly, s/v	21.01	0	4.88
HCM LOS	C		

Minor Lane/Major Mvmt	NBT	NBR	WBLn1	SBL	SBT
Capacity (veh/h)	-	-	652	965	-
HCM Lane V/C Ratio	-	-	0.671	0.247	-
HCM Ctrl Dly (s/v)	-	-	21	10	-
HCM Lane LOS	-	-	C	A	-
HCM 95th %tile Q(veh)	-	-	5.1	1	-

Intersection	
Int Delay, s/veh	5.7

Movement	WBL	WBR	NBT	NBR	SBL	SBT
Lane Configurations						
Traffic Vol, veh/h	100	275	324	84	284	556
Future Vol, veh/h	100	275	324	84	284	556
Conflicting Peds, #/hr	0	0	0	0	0	0
Sign Control	Stop	Stop	Free	Free	Free	Free
RT Channelized	-	Yield	-	None	-	None
Storage Length	0	-	-	175	235	-
Veh in Median Storage, #	1	-	0	-	-	0
Grade, %	0	-	0	-	-	0
Peak Hour Factor	92	92	92	92	92	92
Heavy Vehicles, %	2	2	2	2	2	2
Mvmt Flow	109	299	352	91	309	604

Major/Minor	Minor1		Major1		Major2	
Conflicting Flow All	1574	352	0	0	443	0
Stage 1	352	-	-	-	-	-
Stage 2	1222	-	-	-	-	-
Critical Hdwy	6.42	6.22	-	-	4.12	-
Critical Hdwy Stg 1	5.42	-	-	-	-	-
Critical Hdwy Stg 2	5.42	-	-	-	-	-
Follow-up Hdwy	3.518	3.318	-	-	2.218	-
Pot Cap-1 Maneuver	121	691	-	-	1117	-
Stage 1	712	-	-	-	-	-
Stage 2	279	-	-	-	-	-
Platoon blocked, %			-	-		-
Mov Cap-1 Maneuver	~ 88	691	-	-	1117	-
Mov Cap-2 Maneuver	-	-	-	-	-	-
Stage 1	515	-	-	-	-	-
Stage 2	279	-	-	-	-	-

Approach	WB	NB	SB
HCM Ctrl Dly, s/v	17.4	0	3.2
HCM LOS	C		

Minor Lane/Major Mvmt	NBT	NBR	WBLn1	SBL	SBT
Capacity (veh/h)	-	-	691	1117	-
HCM Lane V/C Ratio	-	-	0.59	0.276	-
HCM Ctrl Dly (s/v)	-	-	17.4	9.5	-
HCM Lane LOS	-	-	C	A	-
HCM 95th %tile Q(veh)	-	-	3.9	1.1	-

Notes	
~: Volume exceeds capacity	$: Delay exceeds 300s
+: Computation Not Defined	*: All major volume in platoon

CITY OF
GAINESVILLE

WATER RESOURCES

September 17, 2026

Cook Communities
Attn: Luke Pressley, P.E.
luke@thecookandcompany.com

Re: Water & Sanitary Sewer Availability
Proposed Residential 250-Unit Development
3060 Poplar Springs Church Road and Other Parcels
PINs: 15036 000009, 010, 010B, 013A, 15036D 000002A, 002B, 002H, 002I

Dear Luke,

The purpose of this letter is to confirm the availability of water and sanitary sewer service to the above-referenced properties.

The City of Gainesville owns and operates an existing 6-inch cast iron pipe water main in the right-of-way of Poplar Springs Church Road. The City of Gainesville also owns and operates an existing 8-inch DIP water main in the right-of-way of Poplar Springs Church Road beginning at Poplar Springs Drive. Your proposed development would be required to connect to the 8-inch DIP, which may require a developer-constructed water main extension.

The City of Gainesville also owns and operates various gravity sanitary sewers and lift stations with the existing Amberleigh neighborhood. A developer-constructed lift station and force main, along with any offsite sanitary sewer easements may be required to connect to the City's public sewer.

The City of Gainesville currently has adequate domestic water capacity for your proposed 250-unit residential development. Sanitary sewer capacity will be contingent upon analysis of the City's existing infrastructure. The anticipated average sewage flow is 62,500 GPD and a peak flow of 156,250 GPD.

This confirmation of water and potential sewer availability is good for one year from the date of this letter at which time, it will become null and void unless development plans have been submitted.

Please call me at (770) 538-2452 should you have any questions.

Sincerely,

Nick Swafford

Nick Swafford
Permitting Services and GIS Manager

cc: Tracy Robar, P.E., Engineering and Construction Division Manager

GEORGIA DEPARTMENT OF PUBLIC HEALTH
District 2 Public Health

Hall County Environmental Health

Location: 2875 Browns Bridge Road, Gainesville, GA 30504
Mailing Address: P. O. Box 5901, Gainesville, GA 30504
PH: 770-531-3973 • www.phdistrict2.org

Banks, Dawson, Forsyth, Franklin, Habersham, Hall, Hart, Lumpkin, Rabun, Stephens, Towns, Union and White Counties

To: Katie Ahmed, Director of Planning and Zoning

From: Hall County Environmental Health Department

Date: October 19, 2026

Subject: November 16, 2026 Hall County Planning Commission Meeting – Planning Items

Environmental Health has reviewed the Planning items listed below for the above referenced meeting. Please be advised that Environmental Health comments are based upon information provided by the applicant and current regulations and policies. If the information, site conditions, regulations, and/or policies, etc. change after comments are provided, these recommendations/comments will be invalidated. The comments provided are not considered approval. Furthermore, Board of Commissioners approval does not constitute Environmental Health approval.

* 3411 Springdale Forrest Circle, KD South, LLC: All proposed lots must meet Hall County Board of Health Lot Size Resolution requirements. Please note that BOC approval does not imply approval from other county departments. Further determination will be made during the plat review process. All proposed plats must be submitted to the Hall County Plat Review Team for review and approval prior to submittal to Clerk of Courts for recordation.

* Item 2A/B, 1646 Candler Road, Patton: No comment.

* 3054/3056/3060/0 Poplar Springs Church Rd, Cook Communities: Public Sewer. Any abandoned well shall be properly closed as per Water Well Standards Act. Any abandoned septic tank shall be pumped by a State certified pumper/hauler and crushed/filled.

* 1646 March Drive, Calderon: Must meet all residential permitting requirements. Original copy of Level 3 soil evaluation and copy of recorded plat will be required at time of septic permit application.

* 0 Ridge Road, bSide Oakwood: No comment. Public Sewer.

* 6651 Spout Springs Rd, DCCM: Public Sewer. Any abandoned well shall be properly closed as per Water Well Standards Act. Any abandoned septic tank shall be pumped by a State certified pumper/hauler and crushed/filled.

* 5300/5334/5348/5372/0 Ponderosa Farm Rd, CKK: Public Sewer. Any abandoned well shall be properly closed as per Water Well Standards Act. Any abandoned septic tank shall be pumped by a State certified pumper/hauler and crushed/filled.

* 6337 Lanier Islands Pkwy/6330/6450 Old Lanier Island Drvie, DCCM: All proposed lots must meet Hall County Board of Health Lot Size Resolution requirements. Please note that BOC approval does not imply approval from other county departments. Further determination will be made during the plat review process. All proposed plats must be submitted to the Hall County Plat Review Team for review and approval prior to submittal to Clerk of Courts for recordation.

  Must meet all Environmental Health commercial septic system permitting requirements. Further determination will be made during the civil plan review process. A detailed business plan must be submitted to Hall County Environmental Health for review. Additional items, including, but not limited to: recorded plat, soil evaluation, and septic system installation/modification may be required after review of business plan.

* 0 Cagle Road, DCCM, Habitat for Humanity: Public sewer. Community septic systems and/or community wells to be permitted by EPD.

Outlook

RE: Tentative Planning Commission Agenda November 16, 2026

From Hash, Christopher M <CHash@dot.ga.gov>
Date Wed 10/7/2026 7:54 AM
To Kaitlyn Elliott (Planning) <kelliott@hallcounty.org>
Cc Dorminey, Madison N <mdorminey@dot.ga.gov>; Lynn Taylor (Planning) <ltaylor@hallcounty.org>

CAUTION: This email originated from outside of the organization. Do not click links or open attachments unless you recognize the sender and know the content is safe.

Good Morning Kaitlyn,

Please see the below responses in red from our office.

If you have any questions, please let me know.

Thanks,

Christopher Hash, P.E.
D1 Traffic Operations Supervisor

GDOT Georgia Department of Transportation

A1, A4 Access and Operations
1475 Jesse Jewell Pkwy
Suite 100
Gainesville, GA, 30501
470.201.8029 cell

From: Kaitlyn Elliott (Planning) <kelliott@hallcounty.org>
Sent: Tuesday, October 6, 2026 4:05 PM
Subject: Tentative Planning Commission Agenda November 16, 2026

CAUTION: This email originated from outside of the organization. Do not click links or open attachments unless you recognize the sender and know the content is safe.

Good afternoon,

Please see the Tentative Agenda and Maps for the Monday, November 16, 2026 Hall County Planning Commission Meeting below. Use the links to review the documents and submit any comments in the form of a memorandum to Hall County Planning and Zoning. When providing comments, include the applicant's name and the property address associated with each comment. Failure to submit comments in a timely manner may result in the information being omitted from the staff report.

PLEASE NOTE: These items will be discussed in next week's Development Review meeting.

Comments are due by **Monday, October 19, 2026.** (The due dates have changed as we are now operating on a Planning Commission schedule.) Email comments to Lynn (ltaylor@hallcounty.org) and Kaitlyn (kelliott@hallcounty.org).

Link 1 & Link 2

1. **3411 Springdale Forrest Circle | Special Use |** for a minor subdivision | on a 2.09± acre tract located on the north side of Springdale Forrest Circle at the northeast corner of its intersection with Springdale Forrest Avenue | Zoned R-1; Tax Parcel 10062 000038 **| Proposed Use:** 2-lot subdivision **|** ** Commission District 2 **| KD South, LLC, applicant**

   Off-system. No impacts expected to the State Highway System.

2. **(A) 1646 Candler Road | Rezone** | from Agricultural Residential (AR-1) to Light Industrial (I-1) | on a 41.98± acre tract located on the east side of Calvary Church Road approximately 640 feet north of its intersection with Calvary Industrial Drive | Zoned AR-1; Tax Parcel 15031 000027 **| Proposed Use: Storage lot** | ** Commission District 4 **| Chris Patton, applicant**

   (B) 1646 Candler Road | **Variance to Section 8.2** | fencing and buffer standards | on a 41.98± acre tract located on the east side of Calvary Church Road approximately 640 feet north of its intersection with Calvary Industrial Drive | Zoned AR-1; Tax Parcel 15031 000027 **| Proposed Use: Storage lot** | ** Commission District 4 **| Chris Patton, applicant**

   Since access will be from Calvary Church Rd. The access's on SR 60 should be removed.

3. **(A) 3054, 3056, 3060, & 0 Poplar Springs Church Road and 3531, 3535, 3545, 3547 & 3549 Gilleland Extension | Rezone** | from Planned Development (PRD), Agricultural Residential 1 (AR-1), and Residential (R-1) to Residential Mixed (R-X) | on a combined 105.69± acre tract located on the north side of Poplar Springs Church Road approximately 280 feet west of its intersection with Meadowood Court | Zoned PRD, AR-1 & R-1; Tax Parcels 15036 000010; 000010B; 000009; 000013A; 15036D000002I; 000002H; 000002B; 000002C; 000002A; **| Proposed Use: 234-unit mixed residential development** | ** Commission District 3 **| Cook Communities, applicant**

   (B) 3054, 3056, 3060, & 0 Poplar Springs Church Road and 3531, 3535, 3545, 3547 & 3549 Gilleland Extension | Special Use | for a subdivision, residential | on a combined 105.69± acre tract located on the north side of Poplar Springs Church Road approximately 280 feet west of its intersection with Meadowood Court | Zoned PRD, AR-1 & R-1; Tax Parcels 15036 000010; 000010B; 000009; 000013A; 15036D000002I; 000002H; 000002B; 000002C; 000002A; **| Proposed Use: 234-unit mixed residential development** | ** Commission District 3 **| Cook Communities, applicant**

   Off-system. Impacts expected to the State Highway System. Applicant to submit TIS to GDOT District 1 for review. Potential improvements for SR 332 and Poplar Springs Church Rd and SR 332 and Gilleland Cir may be needed.

4. **1646 March Drive | Rezone** | from Highway Business (H-B) to Residential (R-1) | on a 0.11± acre tract located on the northwest side of March Drive approximately 730 feet from its intersection with South Drive | Zoned H-B; Tax Parcel 15032E006034 **| Proposed Use: Single-family dwelling** | ** Commission District 4 **| Udis Calderon, applicant**

   Off-system. No impacts expected to the State Highway System.

5. **0 Ridge Road | Rezone** | from Agricultural Residential 1 (AR-1) to Residential Mixed (R-X) | on a 20.854± acre tract located on the west side of Ridge Road approximately 500 feet south of its intersection with Friendship Road | Zoned AR-1; Tax Parcel 08154 000016 **| Proposed Use: 160-unit mixed residential development** | ** Commission District 1 **| bSide Oakwood, LLC, applicant**

   Off-system. Impacts expected to the State Highway System. Applicant to submit TIS to GDOT District 1 for review. Potential improvements for SR 347 and Ridge Rd may be needed.

6. **(A) 6651 Spout Springs Road | Rezone |** from Agricultural Residential 1 (AR-1) to Residential Mixed (R-X) | on a 33.27± acre tract located at the northeast corner of the intersection of Spout Springs Road and Union Circle **|** Zoned AR-1; Tax Parcel 15042 000093 **| Proposed Use: 119-unit mixed residential development | ** Commission District 1 **| DCCM Infrastructure, Inc., applicant**

   (B) 6651 Spout Springs Road | Special Use | for a subdivision, residential | on a 33.27± acre tract located at the northeast corner of the intersection of Spout Springs Road and Union Circle | Zoned AR-1; Tax Parcel 15042 000093 **| Proposed Use: 119-unit mixed residential development |** ** Commission District 1 **| DCCM Infrastructure, Inc., applicant**

   Off-system. No impacts expected to the State Highway System.

7. **(A) 5300, 5334, 5348, 5372 & 0 Ponderosa Farm Road | Rezone** | from Planned Commercial Farming District (PCFD) and Agricultural Residential (AR-1) to Residential Single-Family Detached (R-SF) | on a 59.16± acre tract located on the west side of Ponderosa Farm Road approximately 350 feet north of its intersection with Tanners Mill Road | Zoned PCFD & AR-1; Tax Parcels 15028 000120, 000108, 000132, 000107 & 000107A **| Proposed Use: 146-unit residential development** | ** Commission District 1 **| CKK Development Services, LLC, applicant**

   (B) 5300, 5334, 5348, 5372 & 0 Ponderosa Farm Road | Special Use | for a subdivision, residential | on a 59.16± acre tract located on the west side of Ponderosa Farm Road approximately 350 feet north of its intersection with Tanners Mill Road | Zoned PCFD & AR-1; Tax Parcels 15028 000120, 000108, 000132, 000107 & 000107A **| Proposed Use: 146-unit residential development |** ** Commission District 1 **| CKK Development Services, LLC, applicant**

   Off-system. Impacts expected to the State Highway System. Applicant to submit TIS to GDOT District 1 for review. Potential improvements for SR 211 and Ponderosa Farm Rd may be needed.

8. **(A) 6337 Lanier Islands Parkway, 6330 & 6450 Old Lanier Islands Drive, and portion of Old Lanier Island Drive right-of-way | Rezone** | from Suburban Shopping (S-S) & Planned Commercial District (PCD) to Highway Business (H-B) | on a 7.44± acre tract located on the south side of Lanier Islands Parkway east of its intersection with Merritts Drive and on the south side of Old Lanier Islands Drive approximately 380 feet east of its intersection with Merritts Drive | Zoned PCD & S-S; Tax parcels 07331 003004 (pt), 002034(pt), 001008 **| Proposed Use: To recognize & allow expansion of boat sales & repair** | ** Commission District 2 **| DCCM Infrastructure, Inc., applicant**

   (B) 6337 Lanier Islands Parkway and 6330, 6450 Old Lanier Islands Drive, and portion of Old Lanier Island Drive right-of-way | Special Use | to allow boat sales & repair within the GCOD | on a 7.44± acre tract located on the south side of Lanier Islands Parkway east of its intersection with Merritts Drive and on the south side of Old Lanier Islands Drive approximately 380 feet east of its intersection with Merritts Drive | Zoned PCD & S-S; Tax Parcels 07331 003004 (pt), 002034(pt), 001008 | **Proposed Use: To recognize & allow expansion of boat sales & repair |** ** Commission District 2 **| DCCM Infrastructure, Inc., applicant**

   On System, coordination required for potential improvements of existing commercial driveway access's.

*The Planning Commission's decision will be the final action taken unless appealed to the Board of Commissioners. To do so, file an application with the Planning Department within 30 days of the Planning Commission's decision. The Hall County Board of Commissioners will hear appeals at a public hearing **Thursday, December 10, 2026,** at 6:00 p.m. at the Hall County Government Center, 2nd Floor Meeting Room, 2875 Browns Bridge Road, Gainesville, Georgia.
The Planning Commission's recommendation will be forwarded to the Board of Commissioners for final action at a public hearing on **Thursday, December 10, 2026. The Board will meet at 6:00 p.m. at the Hall County Government Center, 2nd Floor Meeting Room, 2875 Browns Bridge Road, Gainesville, Georgia.

Thank you,

Kaitlyn Elliott
Planning Commission Clerk
Planning and Zoning
(770) 531-6810
kelliott@hallcounty.org
www.hallcounty.org

HALL COUNTY
GEORGIA
*We have it **all** in Hall*

Effective July 1, 2026, all open records requests should be submitted through Hall County's Next Request Portal (https://hallcountyga.nextrequest.com).

Hall County Planning and Zoning does NOT accept wire transfers.

All payments must be made through the Accela Portal or in person. If you receive any request for a wire transfer, please contact our office immediately—it may be fraudulent.

Human trafficking impacts every corner of the globe, including our state and local communities. Georgia DOT is committed to end human trafficking in Georgia through education enabling its employees and the public to recognize the signs of human trafficking and how to react in order to help make a change. To learn more about the warning signs of human trafficking, visit https://doas.ga.gov/human-resources-administration/human-trafficking-awareness/trafficking-in-georgia. To report any suspicious activity, call the Georgia Human Trafficking Hotline at 866-363-4842. Let's band together to end human trafficking in Georgia.

Outlook

Tentative Planning Commission Agenda November 16, 2026

From Kaitlyn Elliott (Planning) <kelliott@hallcounty.org>
Date Mon 10/19/2026 8:43 AM
To Kaitlyn Elliott (Planning) <kelliott@hallcounty.org>

From: Hash, Christopher M <CHash@dot.ga.gov>
Sent: Monday, October 19, 2026 8:41 AM
To: Kaitlyn Elliott (Planning) <kelliott@hallcounty.org>
Subject: RE: Tentative Planning Commission Agenda November 16, 2026

CAUTION: This email originated from outside of the organization. Do not click links or open attachments unless you recognize the sender and know the content is safe.

Good Morning Kaitlyn,

Please see the below response in red.

Christopher Hash, P.E.
D1 Traffic Operations Supervisor

GDOT Georgia Department of Transportation

A1, A4 Access and Operations
1475 Jesse Jewell Pkwy
Suite 100
Gainesville, GA, 30501
470.201.8029 cell

From: Kaitlyn Elliott (Planning) <kelliott@hallcounty.org>
Sent: Thursday, October 15, 2026 12:26 PM
Subject: Re: Tentative Planning Commission Agenda November 16, 2026
Importance: High

CAUTION: This email originated from outside of the organization. Do not click links or open attachments unless you recognize the sender and know the content is safe.

Good afternoon,

Please see the attached tentative packet and provide your comments by **Monday, October 19, 2026**. If you have already submitted comments, please send us a new or updated memorandum with your comments on this application. There may be a minor change to the narrative and site plan, which we will send later to determine whether it affects your comments.

Thank you for working with us on this tight turnaround.

0 Cagle Road | Rezone | from Agricultural Residential (AR-1) to Planned Development (PD) | on a 26.21± acre tract located on the southeast side of Cagle Road at its intersection with Clubhouse Drive, Skyline Drive, and South Browning Bridge Road | Zoned AR-1; Tax Parcel 15019 000159 (pt) **| Proposed Use: 48-unit residential development |** ** Commission District 3 **| Habitat for Humanity of Hall County, Inc, applicant**

Off-system, no impacts expected to the State Highway system.

Thank you,

Kaitlyn Elliott
Planning Commission Clerk
Planning and Zoning
(770) 531-6810
kelliott@hallcounty.org
www.hallcounty.org

HALL COUNTY
GEORGIA
*We have it **all** in Hall*

Effective July 1, 2026, all open records requests should be submitted through Hall County's Next Request Portal (https://hallcountyga.nextrequest.com).

Hall County Planning and Zoning does NOT accept wire transfers.

All payments must be made through the Accela Portal or in person. If you receive any request for a wire transfer, please contact our office immediately—it may be fraudulent.

HALL COUNTY
GEORGIA

POST OFFICE DRAWER 1435
GAINESVILLE, GA 30503

t: 770.531.6800 | f: 770.531.3945

DIRECTOR
Jorge Gomez, P.E.

Hall County Government
COMMUNITY DEVELOPMENT AND INFRASTRUCTURE
PUBLIC WORKS AND UTILITIES

M E M O R A N D U M

To: Katie Ahmed, Planning and Zoning Director

From: Jorge Gomez, Director of Public Works and Utilities

Date: October 19, 2026

Subject: November 16, 2026
Planning Commission Meeting

Please be advised that our office has reviewed the Hall County Planning Commission agenda for the November 16, 2026, meeting. Upon review, we provide the following comments.

- **3411 Springdale Forrest Circle | Special Use |** for a minor subdivision | on a 2.09± acre tract located on the north side of Springdale Forrest Circle at the northeast corner of its intersection with Springdale Forrest Avenue | Zoned R-1; Tax Parcel 10062 000038 **| Proposed Use:** 2-lot subdivision **|** ** Commission District 2 **| KD South, LLC, applicant**

  - **Engineering**: No comment
  - **Traffic:** Ther are no traffic concerns with the proposed SFR use. Any proposed driveways must be located to maximize intersection sight distance.
  - **Utilities:** Property is in the Gainesville-Hall County service district, but sewer infrastructure is not near this location.

- **(A) 1646 Candler Road** | Rezone | from Agricultural Residential (AR-1) to Light Industrial (I-1) | on a 41.98± acre tract located on the east side of Calvary Church Road approximately 640 feet north of its intersection with Calvary Industrial Drive | Zoned AR-1; Tax Parcel 15031 000027 | Proposed Use: Storage lot | ** Commission District 4 | Chris Patton, applicant

(B) 1646 Candler Road | Variance to Section 8.2 | fencing and buffer standards | on a 41.98± acre tract located on the east side of Calvary Church Road approximately 640 feet north of its intersection with Calvary Industrial Drive | Zoned AR-1; Tax Parcel 15031 000027 | Proposed Use: Storage lot | ** Commission District 4 | Chris Patton, applicant

  - **Engineering**: This site may require a stormwater management report should the site plan indicate the proposed development meets stormwater thresholds for impervious surfaces and/or disturbed acreage.

Show FEMA and Hall County studied Flood plains that are present on site.
Show stream buffer and impervious setback from wrested vegetation not centerline of stream

- **Traffic:** Public Works agrees with the findings of the traffic assessment/Trip generation memo. The driveway will be included in the LDP and must meet all applicable design criteria.
- **Utilities:** Property is in the Gainesville service district.

- **(A) 3054, 3056, 3060, & 0 Poplar Springs Church Road and 3531, 3535, 3545, 3547 & 3549 Gilleland Extension** | Rezone | from Planned Development (PRD), Agricultural Residential 1 (AR-1), and Residential (R-1) to Residential Mixed (R-X) | on a combined 105.69± acre tract located on the north side of Poplar Springs Church Road approximately 280 feet west of its intersection with Meadowood Court | Zoned PRD, AR-1 & R-1; Tax Parcels 15036 000010; 000010B; 000009; 000013A; 15036D000002I; 000002H; 000002B; 000002C; 000002A; | Proposed Use: 234-unit mixed residential development | ** Commission District 3 | Cook Communities, applicant

  (B) 3054, 3056, 3060, & 0 Poplar Springs Church Road and 3531, 3535, 3545, 3547 & 3549 Gilleland Extension | Special Use | for a subdivision, residential | on a combined 105.69± acre tract located on the north side of Poplar Springs Church Road approximately 280 feet west of its intersection with Meadowood Court | Zoned PRD, AR-1 & R-1; Tax Parcels 15036 000010; 000010B; 000009; 000013A; 15036D000002I; 000002H; 000002B; 000002C; 000002A; | Proposed Use: 234-unit mixed residential development | ** Commission District 3 | Cook Communities, applicant

  - **Engineering**: This site may require a stormwater management report should the site plan indicate the proposed development meets stormwater thresholds for impervious surfaces and/or disturbed acreage.
    Show FEMA and Hall County studied Flood plains that are present on site.
    Show stream buffer and impervious setback from wrested vegetation not centerline of stream
  - **Traffic:** Traffic impact study TIS under review. All recommended improvements from the approved TIS will be required in the LDP.
  - **Utilities:** Property is in the Gainesville service district.

- **1646 March Drive** | Rezone | from Highway Business (H-B) to Residential (R-1) | on a 0.11± acre tract located on the northwest side of March Drive approximately 730 feet from its intersection with South Drive | Zoned H-B; Tax Parcel 15032E006034 | Proposed Use: Single-family dwelling | ** Commission District 4 | Udis Calderon, applicant

  - **Engineering**: No comment
  - **Traffic:** there are no traffic issues with the proposed SRF use. Any proposed driveways must be located to maximize intersection sight distance.
  - **Utilities:** Property is in the Gainesville service district.

- **0 Ridge Road** | Rezone | from Agricultural Residential 1 (AR-1) to Residential Mixed (R-X) | on a 20.854± acre tract located on the west side of Ridge Road approximately 500 feet south of its intersection with Friendship Road | Zoned AR-1; Tax Parcel 08154 000016 | Proposed Use: 160-unit mixed residential development | ** Commission District 1 | bSide Oakwood, LLC, applicant

    - **Engineering**: This site may require a stormwater management report should the site plan indicate the proposed development meets stormwater thresholds for impervious surfaces and/or disturbed acreage.
      Show stream buffer and impervious setback from wrested vegetation not centerline of stream.
    - **Traffic:** The provided Traffic Impact Study (TIS) has not been approved at this time. Any recommended improvements identified in the approved TIS must be incorporated in the LDP.
    - **Utilities:** Property is in the Buford service district, but an IGA between Buford and Hall County has been obtained.

- **(A) 6651 Spout Springs Road** | Rezone | from Agricultural Residential 1 (AR-1) to Residential Mixed (R-X) | on a 33.27± acre tract located at the northeast corner of the intersection of Spout Springs Road and Union Circle | Zoned AR-1; Tax Parcel 15042 000093 | Proposed Use: 119-unit mixed residential development | ** Commission District 1 | DCCM Infrastructure, Inc., applicant

  (B) 6651 Spout Springs Road | Special Use | for a subdivision, residential | on a 33.27± acre tract located at the northeast corner of the intersection of Spout Springs Road and Union Circle | Zoned AR-1; Tax Parcel 15042 000093 | Proposed Use: 119-unit mixed residential development | ** Commission District 1 | DCCM Infrastructure, Inc., applicant

    - **Engineering**: This site may require a stormwater management report should the site plan indicate the proposed development meets stormwater thresholds for impervious surfaces and/or disturbed acreage.
      Show FEMA and Hall County studied Flood plains that are present on site.
      Show stream buffer and impervious setback from wrested vegetation not centerline of stream
    - **Traffic:** The driveway labeled Road A is too close to Spout Springs Road. It must be relocated further away. The traffic impact (TIS) is under review. All improvements in the TIS will be included in the LDP. A traffic engineering (TE) report /warrant analysis and signal design will be part of the LDP review process. The traffic signal shall be installed within 120 days of the issuance of the LDP.
    - **Utilities**: Property is in the Hall County service district and will to connect to Hall County sewer. Any easements or improvements required for connection / system upgrades shall be obtained and funded by the developer / development owner.

- **(A) 5300, 5334, 5348, 5372 & 0 Ponderosa Farm Road** | Rezone | from Planned Commercial Farming District (PCFD) and Agricultural Residential (AR-1) to Residential Single-Family Detached (R-SF) | on a 59.16± acre tract located on the west side of Ponderosa Farm Road approximately 350 feet north of its intersection with Tanners Mill Road | Zoned PCFD & AR-1; Tax Parcels 15028 000120, 000108, 000132, 000107 & 000107A | Proposed Use: 146-unit residential development | ** Commission District 1 | CKK Development Services, LLC, applicant

  (B) 5300, 5334, 5348, 5372 & 0 Ponderosa Farm Road | Special Use | for a subdivision, residential | on a 59.16± acre tract located on the west side of Ponderosa Farm Road approximately 350 feet north of its intersection with Tanners Mill Road | Zoned PCFD & AR-1; Tax Parcels 15028 000120, 000108, 000132, 000107 & 000107A | Proposed Use: 146-unit residential development | ** Commission District 1 | CKK Development Services, LLC, applicant

  - **Engineering**: This site may require a stormwater management report should the site plan indicate the proposed development meets stormwater thresholds for impervious surfaces and/or disturbed acreage.
    Show FEMA and Hall County studied Flood plains that are present on site.
    Show stream buffer and impervious setback from wrested vegetation not centerline of stream
  - **Traffic:** The Traffic Impact Study (TIS) is under review and is not approved. All improvements in the approved TIS will be included in the LDP.
  - **Utilities:** Property is in the Hall County service district and will to connect to Hall County sewer. Any easements or improvements required for connection / system upgrades shall be obtained and funded by the developer / development owner.

- **(A) 6337 Lanier Islands Parkway, 6330 & 6450 Old Lanier Islands Drive, and portion of Old Lanier Island Drive right-of-way** | Rezone | from Suburban Shopping (S-S) & Planned Commercial District (PCD) to Highway Business (H-B) | on a 7.44± acre tract located on the south side of Lanier Islands Parkway east of its intersection with Merritts Drive and on the south side of Old Lanier Islands Drive approximately 380 feet east of its intersection with Merritts Drive | Zoned PCD & S-S; Tax parcels 07331 003004 (pt), 002034(pt), 001008 | Proposed Use: To recognize & allow expansion of boat sales & repair | ** Commission District 2 | DCCM Infrastructure, Inc., applicant

  (B) 6337 Lanier Islands Parkway and 6330, 6450 Old Lanier Islands Drive, and portion of Old Lanier Island Drive right-of-way | Special Use | to allow boat sales & repair within the GCOD | on a 7.44± acre tract located on the south side of Lanier Islands Parkway east of its intersection with Merritts Drive and on the south side of Old Lanier Islands Drive approximately 380 feet east of its intersection with Merritts Drive | Zoned PCD & S-S; Tax Parcels 07331 003004 (pt), 002034(pt), 001008 | Proposed Use: To recognize & allow expansion of boat sales & repair | ** Commission District 2 | DCCM Infrastructure, Inc., applicant

  - **Engineering**: This site may require a stormwater management report should the site plan indicate the proposed development meets stormwater thresholds for impervious surfaces and/or disturbed acreage.
  - **Traffic:** There are no traffic concerns with the required use. Public Works does support the request to abandon Old Lanier Island Drive.
  - **Utilities:** Property is in the Buford service district.

0 Cagle Road | Rezone | from Agricultural Residential (AR-1) to Planned Development (PD) | on a 26.21± acre tract located on the southeast side of Cagle Road at its intersection with Clubhouse Drive, Skyline Drive, and South Browning Bridge Road | Zoned AR-1; Tax Parcel 15019 000159 (pt) **| Proposed Use: 48-unit residential development |** ** Commission District 3 **| Habitat for Humanity of Hall County, Inc, applicant**

- **Engineering**: This site may require a stormwater management report should the site plan indicate the proposed development meets stormwater thresholds for impervious surfaces and/or disturbed acreage.
  Show stream buffer and impervious setback from wrested vegetation not centerline of stream.
- **Traffic:** A Traffic Impact Study (TIS) will be required. The improvements recommended in the approval TIS will be included in the LDP.
- **Utilities:** Property is in the Hall County service district and will to connect to Hall County sewer. Any easements or improvements required for connection / system upgrades shall be obtained and funded by the developer / development owner.

HALL COUNTY
GEORGIA
*We have it **all** in Hall*

POST OFFICE BOX 907730
GAINESVILLE, GA 30501

t: 770.531-6838 | f: 770.531.6845

FIRE CHIEF
Jerry Smith

Hall County Government
FIRE RESCUE

To: Katie Ahmed, Director of Planning and Zoning
From: Hall County Fire Marshal's Office
Date: 10/6/26
Subject: Date Hall County Board of Commissioners meeting – Planning Items – 11/16/2026
Please be advised that Hall County Fire Marshal's Office has reviewed the Planning items forwarded to the Hall County Board of Commissioners for consideration at the 11/16/26 meeting. Upon review, we provide the following comments.

1. **3411 Springdale Forrest Circle | Special Use |** for a minor subdivision | on a 2.09± acre tract located on the north side of Springdale Forrest Circle at the northeast corner of its intersection with Springdale Forrest Avenue | Zoned R-1; Tax Parcel 10062 000038 **| Proposed Use:** 2-lot subdivision **|** ** Commission District 2 **| KD South, LLC, applicant**

The Hall County Fire Marshal's Office has no comments as proposed.

2. **(A) 1646 Candler Road | Rezone** | from Agricultural Residential (AR-1) to Light Industrial (I-1) | on a 41.98± acre tract located on the east side of Calvary Church Road approximately 640 feet north of its intersection with Calvary Industrial Drive | Zoned AR-1; Tax Parcel 15031 000027 **| Proposed Use: Storage lot** | ** Commission District 4 **| Chris Patton, applicant**

The Hall County Fire Marshal's Office has no comments as proposed.

(B) 1646 Candler Road | Variance to Section 8.2 | fencing and buffer standards | on a 41.98± acre tract located on the east side of Calvary Church Road approximately 640 feet north of its intersection with Calvary Industrial Drive | Zoned AR-1; Tax Parcel 15031 000027 **| Proposed Use: Storage lot** | ** Commission District 4 **| Chris Patton, applicant**

The Hall County Fire Marshal's Office has no comments as proposed.

3. **(A) 3054, 3056, 3060, & 0 Poplar Springs Church Road and 3531, 3535, 3545, 3547 & 3549 Gilleland Extension | Rezone** | from Planned Development

(PRD), Agricultural Residential 1 (AR-1), and Residential (R-1) to Residential Mixed (R-X) | on a combined 105.69± acre tract located on the north side of Poplar Springs Church Road approximately 280 feet west of its intersection with Meadowood Court | Zoned PRD, AR-1 & R-1; Tax Parcels 15036 000010; 000010B; 000009; 000013A; 15036D000002I; 000002H; 000002B; 000002C; 000002A; **| Proposed Use: 234-unit mixed residential development** | ** Commission District 3 **| Cook Communities, applicant**

The Hall County Fire Marshal's Office has no comments as proposed.

(B) 3054, 3056, 3060, & 0 Poplar Springs Church Road and 3531, 3535, 3545, 3547 & 3549 Gilleland Extension | Special Use | for a subdivision, residential | on a combined 105.69± acre tract located on the north side of Poplar Springs Church Road approximately 280 feet west of its intersection with Meadowood Court | Zoned PRD, AR-1 & R-1; Tax Parcels 15036 000010; 000010B; 000009; 000013A; 15036D000002I; 000002H; 000002B; 000002C; 000002A; **| Proposed Use: 234-unit mixed residential development** | ** Commission District 3 **| Cook Communities, applicant**

The Hall County Fire Marshal's Office has no comments as proposed.

4. **1646 March Drive | Rezone** | from Highway Business (H-B) to Residential (R-1) | on a 0.11± acre tract located on the northwest side of March Drive approximately 730 feet from its intersection with South Drive | Zoned H-B; Tax Parcel 15032E006034 **| Proposed Use: Single-family dwelling** | ** Commission District 4 **| Udis Calderon, applicant**

   The Hall County Fire Marshal's Office has no comments as proposed.

5. **0 Ridge Road | Rezone** | from Agricultural Residential 1 (AR-1) to Residential Mixed (R-X) | on a 20.854± acre tract located on the west side of Ridge Road approximately 500 feet south of its intersection with Friendship Road | Zoned AR-1; Tax Parcel 08154 000016 **| Proposed Use: 160-unit mixed residential development** | ** Commission District 1 **| bSide Oakwood, LLC, applicant**

   The Hall County Fire Marshal's Office has no comments as proposed.

6. **(A) 6651 Spout Springs Road | Rezone |** from Agricultural Residential 1 (AR-1) to Residential Mixed (R-X) | on a 33.27± acre tract located at the northeast corner of the intersection of Spout Springs Road and Union Circle **|** Zoned AR-1; Tax Parcel 15042 000093 **| Proposed Use: 119-unit mixed residential development | ** Commission District 1 | DCCM Infrastructure, Inc., applicant**

The Hall County Fire Marshal's Office has no comments as proposed.

(B) 6651 Spout Springs Road | Special Use | for a subdivision, residential | on a 33.27± acre tract located at the northeast corner of the intersection of Spout Springs Road and Union Circle | Zoned AR-1; Tax Parcel 15042 000093 **| Proposed Use: 119-unit mixed residential development |** ** Commission District 1 **| DCCM Infrastructure, Inc., applicant**

The Hall County Fire Marshal's Office has no comments as proposed.

7. **(A) 5300, 5334, 5348, 5372 & 0 Ponderosa Farm Road | Rezone** | from Planned Commercial Farming District (PCFD) and Agricultural Residential (AR-1) to Residential Single-Family Detached (R-SF) | on a 59.16± acre tract located on the west side of Ponderosa Farm Road approximately 350 feet north of its intersection with Tanners Mill Road | Zoned PCFD & AR-1; Tax Parcels 15028 000120, 000108, 000132, 000107 & 000107A **| Proposed Use: 146-unit residential development** | ** Commission District 1 **| CKK Development Services, LLC, applicant**

The proposed concept plan shows both ingress / egress locations on Ponderosa Farm Road too close together. Below is the fire code standard used to determine the distance between two access road ingress/egress locations.

International Fire Code 2024 Edition

D107.2 Remoteness.

Where two fire apparatus access roads are required, they shall be placed a distance apart equal to not less than one-half of the length of the maximum overall diagonal dimension of the property or area to be served, measured in a straight line between accesses.

The secondary fire access road cannot be installed because of location on the property, topography, waterways, nonnegotiable grades or other similar conditions. Per Fire Marshal Vieira the applicant can use the state adopted alternative to increase the road width to 26' the increased road width will eliminate the requirement for a secondary emergency access.

(B) 5300, 5334, 5348, 5372 & 0 Ponderosa Farm Road | Special Use | for a subdivision, residential | on a 59.16± acre tract located on the west side of Ponderosa Farm Road approximately 350 feet north of its intersection with Tanners Mill Road | Zoned PCFD & AR-1; Tax Parcels 15028 000120, 000108, 000132,

000107 & 000107A | **Proposed Use: 146-unit residential development** | ** Commission District 1 | **CKK Development Services, LLC, applicant**

The proposed concept plan shows both ingress / egress locations on Ponderosa Farm Road too close together. Below is the fire code standard used to determine the distance between two access road ingress/egress locations.

International Fire Code 2024 Edition

D107.2 Remoteness.

Where two fire apparatus access roads are required, they shall be placed a distance apart equal to not less than one-half of the length of the maximum overall diagonal dimension of the property or area to be served, measured in a straight line between accesses.

The secondary fire access road cannot be installed because of location on the property, topography, waterways, nonnegotiable grades or other similar conditions. Per Fire Marshal Vieira the applicant can use the state adopted alternative to increase the road width to 26' the increased road width will eliminate the requirement for a secondary emergency access.

8. **(A) 6337 Lanier Islands Parkway, 6330 & 6450 Old Lanier Islands Drive, and portion of Old Lanier Island Drive right-of-way | Rezone** | from Suburban Shopping (S-S) & Planned Commercial District (PCD) to Highway Business (H-B) | on a 7.44± acre tract located on the south side of Lanier Islands Parkway east of its intersection with Merritts Drive and on the south side of Old Lanier Islands Drive approximately 380 feet east of its intersection with Merritts Drive | Zoned PCD & S-S; Tax parcels 07331 003004 (pt), 002034(pt), 001008 **| Proposed Use: To recognize & allow expansion of boat sales & repair** | ** Commission District 2 **| DCCM Infrastructure, Inc., applicant**

The Hall County Fire Marshal's Office considers the plan conceptual and if approved the site plan may require modifications during the development review to meet Life Safety and International Fire Code requirements including any applicable state modifications.

(B) 6337 Lanier Islands Parkway and 6330, 6450 Old Lanier Islands Drive, and portion of Old Lanier Island Drive right-of-way | Special Use | to allow boat sales & repair within the GCOD | on a 7.44± acre tract located on the south side of Lanier Islands Parkway east of its intersection with Merritts Drive and on the south side of Old Lanier Islands Drive approximately 380 feet east

of its intersection with Merritts Drive | Zoned PCD & S-S; Tax Parcels 07331 003004 (pt), 002034(pt), 001008 | **Proposed Use: To recognize & allow expansion of boat sales & repair |** ** Commission District 2 **| DCCM Infrastructure, Inc., applicant**

The Hall County Fire Marshal's Office considers the plan conceptual and if approved the site plan may require modifications during the development review to meet Life Safety and International Fire Code requirements including any applicable state modifications.

0 Cagle Road | Rezone | from Agricultural Residential (AR-1) to Planned Development (PD) | on a 26.21± acre tract located on the southeast side of Cagle Road at its intersection with Clubhouse Drive, Skyline Drive, and South Browning Bridge Road | Zoned AR-1; Tax Parcel 15019 000159 (pt) **| Proposed Use: 48-unit residential development |** ** Commission District 3 **| Habitat for Humanity of Hall County, Inc, applicant**

A 48-unit residential development will require fire hydrants to be installed for potential fire suppression needs. Currently the nearest fire hydrant is located over 1 mile south at Cagel and Buffington Farm Road. See Code requirement below.

International Fire Code 2024 Edition 507.5.1 Where required.

Where a portion of the facility or building hereafter constructed or moved into or within the jurisdiction is more than 500 feet from a hydrant on a fire apparatus access road, as measured by an *approved* route around the exterior of the facility or building, on-site fire hydrants and mains shall be provided where required by the *fire code official*.

Regards,

John Hornick, NPQ Fire Service Plans Examiner 1

Lieutenant, Hall County Fire Rescue

Hall County Government

Main: 770-531-6838 | Cell: 404-597-0083

Website: www.Hallcounty.org

HALL COUNTY

We have it all on Hall!



Hall County Government

COMMUNITY DEVELOPMENT & INFRASTRUCTURE
BUILDING INSPECTIONS DIVISION

HALL COUNTY
GEORGIA
*We have it **all** in Hall*

POST OFFICE DRAWER 1435
GAINESVILLE, GA 30503

t: 770.531.6809 | Option 1
e: permits@hallcounty.org

INTERIM DEVELOPMENT SERVICES DIRECTOR
Barry Shaw

INTERIM CHIEF BUILDING OFFICIAL
Cody Edwards

To: Katie Ahmed, Director of Planning and Zoning

From: Barry Shaw, Interim Director of Development Services

Date: October 19, 2026

Subject: November 16, 2026

3411 Springdale Forrest Circle | Special Use | for a minor subdivision | on a 2.09± acre tract located on the north side of Springdale Forrest Circle at the northeast corner of its intersection with Springdale Forrest Avenue | Zoned R-1; Tax Parcel 10062 000038 | Proposed Use: 2-lot subdivision | ** Commission District 2 | KD South, LLC, applicant

- Applicants will be required to get demo permits for all structures from Building Inspections before building new structures. All structures were built prior to 1980 and will require asbestos inspections and reports by a state licensed asbestos Inspector.

(A) 1646 Candler Road | Rezone | from Agricultural Residential (AR-1) to Light Industrial (I-1) | on a 41.98± acre tract located on the east side of Calvary Church Road approximately 640 feet north of its intersection with Calvary Industrial Drive | Zoned AR-1; Tax Parcel 15031 000027 **| Proposed Use: Storage lot** | ** Commission District 4 **| Chris Patton, applicant**
(B) 1646 Candler Road | **Variance to Section 8.2** | fencing and buffer standards | on a 41.98± acre tract located on the east side of Calvary Church Road approximately 640 feet north of its intersection with Calvary Industrial Drive | Zoned AR-1; Tax Parcel 15031 000027 **| Proposed Use: Storage lot** | ** Commission District 4 **| Chris Patton, applicant**

- Applicants will be required to get demo permits for all structures from Building Inspections before building new structures. All structures were built prior to 1980 and will require asbestos inspections and reports by a state licensed asbestos Inspector.

(A) 3054, 3056, 3060, & 0 Poplar Springs Church Road and 3531, 3535, 3545, 3547 & 3549 Gilleland Extension | Rezone | from Planned Development (PRD), Agricultural Residential 1 (AR-1), and Residential (R-1) to Residential Mixed (R-X) | on a combined 105.69± acre tract located on the north side of

Poplar Springs Church Road approximately 280 feet west of its intersection with Meadowood Court | Zoned PRD, AR-1 & R-1; Tax Parcels 15036 000010; 000010B; 000009; 000013A; 15036D000002I; 000002H; 000002B; 000002C; 000002A; **| Proposed Use: 234-unit mixed residential development** | ** Commission District 3 **| Cook Communities, applicant**

(B) 3054, 3056, 3060, & 0 Poplar Springs Church Road and 3531, 3535, 3545, 3547 & 3549 Gilleland Extension | Special Use | for a subdivision, residential | on a combined 105.69± acre tract located on the north side of Poplar Springs Church Road approximately 280 feet west of its intersection with Meadowood Court | Zoned PRD, AR-1 & R-1; Tax Parcels 15036 000010; 000010B; 000009; 000013A; 15036D000002I; 000002H; 000002B; 000002C; 000002A; **| Proposed Use: 234-unit mixed residential development** | ** Commission District 3 **| Cook Communities, applicant**

- Applicants will be required to get demo permits for all structures from Building Inspections before building new structures apart from 2 structures all were built prior to 1980 and will require asbestos inspections and reports by a state licensed asbestos Inspector. 3060 Poplar Springs Church Road and 3549 Gilleland Extension were both built in 1980 and will not require asbestos inspections and reports before demolition.

1646 March Drive | Rezone | from Highway Business (H-B) to Residential (R-1) | on a 0.11± acre tract located on the northwest side of March Drive approximately 730 feet from its intersection with South Drive | Zoned H-B; Tax Parcel 15032E006034 **| Proposed Use: Single-family dwelling** | ** Commission District 4 **| Udis Calderon, applicant**

- NO COMMENT

0 Ridge Road | Rezone | from Agricultural Residential 1 (AR-1) to Residential Mixed (R-X) | on a 20.854± acre tract located on the west side of Ridge Road approximately 500 feet south of its intersection with Friendship Road | Zoned AR-1; Tax Parcel 08154 000016 **| Proposed Use: 160-unit mixed residential development** | ** Commission District 1 **| bSide Oakwood, LLC, applicant**

- NO COMMENT

(A) 6651 Spout Springs Road | Rezone | from Agricultural Residential 1 (AR-1) to Residential Mixed (R-X) | on a 33.27± acre tract located at the northeast corner of the intersection of Spout Springs Road and Union Circle **|** Zoned AR-1; Tax Parcel 15042 000093 **| Proposed Use: 119-unit mixed residential development | ****** Commission District 1 **| DCCM Infrastructure, Inc., applicant**

(B) 6651 Spout Springs Road | Special Use | for a subdivision, residential | on a 33.27± acre tract located at the northeast corner of the intersection of Spout Springs Road and Union Circle | Zoned AR-1; Tax Parcel 15042 000093 **| Proposed Use: 119-unit mixed residential development |** ** Commission District 1 **| DCCM Infrastructure, Inc., applicant**

- Applicants will be required to get demo permits for all structures from Building Inspections before building new structures. All structures that were built prior to 1980 will require asbestos inspections and reports by a state licensed asbestos inspector. The single-family residence at this location was built in 1998 and will not require asbestos inspections and reports before demolition.

(A) 5300, 5334, 5348, 5372 & 0 Ponderosa Farm Road | Rezone | from Planned Commercial Farming District (PCFD) and Agricultural Residential (AR-1) to Residential Single-Family Detached (R-SF) | on a 59.16± acre tract located on the west side of Ponderosa Farm Road approximately 350 feet north of its intersection with Tanners Mill Road | Zoned PCFD & AR-1; Tax Parcels 15028 000120, 000108, 000132, 000107 & 000107A **| Proposed Use: 146-unit residential development** | ** Commission District 1 **| CKK Development Services, LLC, applicant**
(B) 5300, 5334, 5348, 5372 & 0 Ponderosa Farm Road | Special Use | for a subdivision, residential | on a 59.16± acre tract located on the west side of Ponderosa Farm Road approximately 350 feet north of its intersection with Tanners Mill Road | Zoned PCFD & AR-1; Tax Parcels 15028 000120, 000108, 000132, 000107 & 000107A **| Proposed Use: 146-unit residential development |** ** Commission District 1 **| CKK Development Services, LLC, applicant**

- Applicants would be required to get demo permits for all structures from Building Inspections before building new structures. All structures that were built prior to 1980 will require asbestos inspections and reports by a state licensed asbestos inspector. 5372 Ponderosa Farm Road currently has a parcel tag dated 03.23.2022 and placed by Planning and Zoning referencing a demo of a pole barn and is no longer relevant should proposed development be granted.

(A) 6337 Lanier Islands Parkway, 6330 & 6450 Old Lanier Islands Drive, and portion of Old Lanier Island Drive right-of-way | Rezone | from Suburban Shopping (S-S) & Planned Commercial District (PCD) to Highway Business (H-B) | on a 7.44± acre tract located on the south side of Lanier Islands Parkway east of its intersection with Merritts Drive and on the south side of Old Lanier Islands Drive approximately 380 feet east of its intersection with Merritts Drive | Zoned PCD & S-S; Tax parcels 07331 003004 (pt), 002034(pt), 001008 **| Proposed Use: To recognize & allow expansion of boat sales & repair** | ** Commission District 2 **| DCCM Infrastructure, Inc., applicant**
(B) 6337 Lanier Islands Parkway and 6330, 6450 Old Lanier Islands Drive, and portion of Old Lanier Island Drive right-of-way | Special Use | to allow boat sales & repair within the GCOD | on a 7.44± acre tract located on the south side of Lanier Islands Parkway east of its intersection with Merritts Drive and on the south side of Old Lanier Islands Drive approximately 380 feet east of its intersection with Merritts Drive | Zoned PCD & S-S; Tax Parcels 07331 003004 (pt), 002034(pt), 001008 | **Proposed Use: To recognize & allow expansion of boat sales & repair |** ** Commission District 2 **| DCCM Infrastructure, Inc., applicant**

- NO COMMENT

0 Cagle Road | Rezone | from Agricultural Residential (AR-1) to Planned Development (PD) | on a 26.21± acre tract located on the southeast side of Cagle Road at its intersection with Clubhouse Drive, Skyline Drive, and South Browning Bridge Road | Zoned AR-1; Tax Parcel 15019 000159 (pt) **| Proposed Use: 48-unit residential development |** ** Commission District 3 **| Habitat for Humanity of Hall County, Inc, applicant**

- NO COMMENT

PLANNING AND DEVELOPMENT DEPARTMENT
2875 BROWNS BRIDGE ROAD, GAINESVILLE, GA, 30504
MAILING ADDRESS: PO BOX 1435, GAINESVILLE. GA 30503
t: 770-531-6809 I f: 770-531-3902

HALL COUNTY
GEORGIA
*We have it **all** in Hall*

PUBLIC NOTICE REQUIREMENTS

Zoning regulations require that public notice must be given prior to all zoning hearings as follows:

1. The Planning Department shall publish a legal advertisement no less than fifteen (15) days and no more than forty-five (45) days prior to the public hearing.

2. The Planning Department shall send notification by letter of all other property owners within a 500-foot radius of the applicant's property, which is standard administrative policy of the Planning Department.

3. The applicant/property owner shall place the public notice sign in a conspicuous location on the property not less than fifteen (15) days and not more than forty-five (45) days prior to the public hearing.

The Planning Department shall post the legal advertisement and notify property owners within a 500ft radius to the subject property.

The applicant is required to post the public notice sign not less than fifteen (15) days and no more than forty-five (45) days prior to the public hearing. A photo of the sign placed at the location is required and must be sent to the Planning Department.

Multiple sign postings on a site may be required as determined by the Planning Department. The sign must be in a location where it is clearly visible from the roadway. The sign cannot be obstructed in any manner, placed too far from the road, or placed in such manner as would cause it to blend into the landscape.

Should you find the sign missing or vandalized in any manner, contact the Planning Department for a replacement sign. When the proceeding is complete and final Board action has occurred, the sign shall then be removed from the property by the applicant.

THE ZONING SIGN MUST BE POSTED NO EARLIER THAN October 21, 2026 AND NO LATER THAN October 25, 2026.

THE ORGINAL SIGNED AFFIDAVIT MUST BE RETURNED TO THE PLANNING DEPARTMENT NO LATER THAN October 25, 2026 ALONG WITH A MINIMUM OF ONE PHOTO SHOWING THE SIGN POSTED AT THE SUBJECT PROPERTY.

Failure to comply will result in a delay of the application.

AFFIDAVIT

By my signature, I, Keith Cook **, hereby acknowledge that I have**
Please Print Name

read and understand the sign posting requirements. I further certify that the required

public notice sign was posted on 10/21/2026 **for** Cook Communities .
Date (Name application filed as)

Signature _____
(The original document is required)

Revised September 2021

ZONING NOTICE

AN APPLICATION HAS BEEN FILED WITH HALL COUNTY IN REGARD TO THE ZONING REGULATIONS AS THEY APPLY TO THIS PROPERTY

APPLICANT: COOK COMMUNITIES

REQUEST: REZONE FROM PRD, AR-1 & R-1 TO R-X AND SPECIAL USE FOR A 234-UNIT MIXED RESIDENTIAL DEVELOPMENT

PUBLIC HEARINGS WILL BE HELD ON:

PLANNING COMMISSION
Date: NOV 16, 2026
Time: 5:15 P.M.

&

COUNTY COMMISSION
Date: DEC. 10, 2026
Time: 6:00 P.M.

HALL COUNTY GOVERNMENT CENTER, 2875 BROWNS BRIDGE ROAD, GAINESVILLE, GA

FOR MORE INFORMATION CALL: (770) 531-6809


ZONING NOTICE
AN APPLICATION HAS BEEN FILED WITH HALL COUNTY IN REGARD TO THE ZONING REGULATIONS AS THEY APPLY TO THIS PROPERTY
APPLICANT: COOK COMMUNITIES
REQUEST: REZONE FROM PRD, AR-1 & R-1 TO R-X
AND A SPECIAL USE FOR A 234-UNIT MIXED RESIDENTIAL DEVELOPMENT
PUBLIC HEARINGS WILL BE HELD ON:
PLANNING COMMISSION
Date: NOV 16 2026
Time: 5:15 PM
&
COUNTY COMMISSION
Date: DEC 10, 2026
Time: 6:00 P.M.
HALL COUNTY GOVERNMENT CENTER, 2875 BROWNS BRIDGE ROAD, GAINESVILLE, GA
FOR MORE INFORMATION CALL: (770) 531-6809


ZONING NOTICE
AN APPLICATION HAS BEEN FILED WITH HALL COUNTY IN REGARD TO THE ZONING REGULATIONS AS THEY APPLY TO THIS PROPERTY
APPLICANT: COOK COMMUNITIES
REQUEST: REZONE FROM PRD, AR-1 & R-1 TO R-X AND SPECIAL USE FOR 234-UNIT MIXED RESIDENTIAL DEVELOPMENT
PUBLIC HEARINGS WILL BE HELD ON:
PLANNING COMMISSION
Date: NOV 16, 2026
Time: 5:15 P.M.
&
COUNTY COMMISSION
Date: DEC 10, 2026
Time: 6:00 P.M.
HALL COUNTY GOVERNMENT CENTER, 2875 BROWNS BRIDGE ROAD, GAINESVILLE, GA
FOR MORE INFORMATION CALL: (770) 531-6009
3054


CHEVROLET
ZONING NOTICE
AN APPLICATION HAS BEEN FILED WITH HALL COUNTY IN REGARD TO THE ZONING REGULATIONS AS THEY APPLY TO THIS PROPERTY
APPLICANT: COOK COMMUNITIES
REQUEST: REZONE FROM PRD, AR-1 & R-1 TO R-X AND SPECIAL USE FOR 234-UNIT MIXED RESIDENTIAL DEVELOPMENT
PUBLIC HEARINGS WILL BE HELD ON:
PLANNING COMMISSION
Date: NOV 16, 2026
Time: 5:15 P.M.
&
COUNTY COMMISSION
Date: DEC 15, 2026
Time: 6:00 P.M.
HALL COUNTY GOVERNMENT CENTER, 2875 BROWNS BRIDGE ROAD, GAINESVILLE, GA
FOR MORE INFORMATION CALL: (770) 531-6809

ZONING NOTICE

AN APPLICATION HAS BEEN FILED WITH HALL COUNTY IN REGARD TO THE ZONING REGULATIONS AS THEY APPLY TO THIS PROPERTY

APPLICANT: COOK COMMUNITIES

REQUEST: REZONE FROM PRD, AR-1 & R-1 TO R-X AND A SPECIAL USE FOR A 234-UNIT MIXED RESIDENTIAL DEVELOPMENT

PUBLIC HEARINGS WILL BE HELD ON:

PLANNING COMMISSION
Date: NOV 16, 2026
Time: 5:15 P.M.

&

COUNTY COMMISSION
Date: DEC 10, 2026
Time: 6:00 P.M.

HALL COUNTY GOVERNMENT CENTER, 2875 BROWNS BRIDGE ROAD, GAINESVILLE, GA

FOR MORE INFORMATION CALL: (770) 531-6809

ZONING NOTICE

AN APPLICATION HAS BEEN FILED WITH HALL COUNTY IN REGARD TO THE ZONING REGULATIONS AS THEY APPLY TO THIS PROPERTY

APPLICANT: COOK COMMUNITIES

REQUEST: REZONE FROM PRD, AR-1 & R-1 TO R-X AND A SPECIAL USE FOR 234-UNIT MIXED RESIDENTIAL DEVELOPMENT

PUBLIC HEARINGS WILL BE HELD ON:

PLANNING COMMISSION
Date: NOV 16, 2026
Time: 5:15 P.M.

&

COUNTY COMMISSION
Date: DEC 10, 2026
Time: 6:00 P.M.

HALL COUNTY GOVERNMENT CENTER, 2875 BROWNS BRIDGE ROAD, GAINESVILLE, GA

FOR MORE INFORMATION CALL: (770) 531-6809

3054, 3056, & 3060 Poplar Springs Church Road, 0 Poplar Springs Road & 3531, 3535, 3545, 3547 & 3549 Gilleland Extension - Cook Communities



AGENDA ITEM

New Business

REPORT TO:	**Planning Commission Meeting (11/16/26)**
ITEM NO:	750/2026
SUBJECT:	**(B) 3054, 3056, & 3060 Poplar Springs Church Road, 0 Poplar Springs Road and 3531, 3535, 3545, 3547 & 3549 Gilleland Extension | Special Use |** for a subdivision, residential | on a combined 105.69± acre tract located at the northeast corner of Poplar Springs Church Road and Meadowood Court | Zoned PRD, AR-1 & R-1; Tax Parcels 15036 000010; 000010B; 000009; 000013A; 15036D000002I; 000002H; 000002B; 000002C; 000002A; **| Proposed Use: 234-unit mixed residential development |** ** Commission District 3 and 4 **| Cook Communities, applicant**

Meetings:

Voting Meeting Date: 11/16/26

Executive Summary:

Presenter: LT

Recommendation:

(B) Approval, with conditions as the proposed use meets all minimum standards of the Residential Mixed (R-X) zoning district.

1. The property shall be developed in accordance with the site plan dated September 30, 2026, and as described in the project narrative dated September 17, 2026, modified as necessary for compliance with conditions herein and development standards enforced at the time of site plan approval.
2. The development shall be limited to a total of 234 lots: 51 townhomes and 183 single-family detached.
3. Access to the development shall be approved by Hall County Public Works Department. Following review of the Traffic Impact Study (TIS) by Public Works, all required improvements shall be incorporated into the development plans for review and approval. Any costs associated with these improvements shall be the responsibility of the developer.
4. All buffers surrounding the development shall meet the definition of a "Buffer, natural" or "Buffer, landscaped" as defined in the Hall County UDC. Where the undisturbed or provided buffer does not meet this definition, the Director of Planning and Zoning, or their designee, may require supplemental plantings or other improvements necessary to ensure the buffer achieves the intent and performance standards intended.
5. The following statement regarding the potential impacts of agricultural operations in the area shall be made a part of any plat recorded on the property: "Owners, occupants, and users of property shown on this plat are hereby informed of the impacts associated with normal farming practices which may take place on adjacent and nearby property including, but not limited to, noise, odors, dust, the operation of machinery of any kind, the storage and disposal of manure, and the application of fertilizers, herbicides, and pesticides. Therefore, owners, occupants, and users of the property shown on this plat should be prepared to expect the effects of such practices."
6. No variances or development exceptions are granted as part of this request that are not explicitly granted by board approval. The development shall be compliant with the Unified Development Code of Hall County, as well as any other agencies or reviewing departments, including, but not limited to Environmental Health, the Fire Marshal, and Hall County Engineering. Where there are discrepancies between the proposed standards and County regulations, the County regulations shall overrule unless otherwise approved herein.
7. All conditions of zoning shall be made part of any plats created for the property.

Purpose of Request:

(B) 3054, 3056, & 3060 Poplar Springs Church Road, 0 Poplar Springs Road and 3531, 3535, 3545, 3547 & 3549 Gilleland Extension | Special Use | for a subdivision, residential | on a combined 105.69± acre tract located at the northeast corner of Poplar Springs Church Road and Meadowood Court | Zoned PRD, AR-1 & R-1; Tax Parcels 15036 000010; 000010B; 000009; 000013A; 15036D000002I; 000002H; 000002B; 000002C; 000002A; | **Proposed Use: 234-unit mixed residential development** | ** Commission District 3 and 4 | **Cook Communities, applicant**

History:

Facts and Issues:

Options:

Approvals:

Submit	Review
KE	LT

Attachments:

See Rezone Application for all other items

Due to file sizes, materials for the following applications have been combined. See the highlighted agenda item for all materials related to the following applications:

(A) 3054, 3056, & 3060 Poplar Springs Church Road, 0 Poplar Springs Road and 3531, 3535, 3545, 3547 & 3549 Gilleland Extension | Rezone | from Planned Development (PRD), Agricultural Residential 1 (AR-1), and Residential (R-1) to Residential Mixed (R-X) | on a combined 105.69± acre tract located at the northeast corner of Poplar Springs Church Road and Meadowood Court | Zoned PRD, AR-1 & R-1; Tax Parcels 15036 000010; 000010B; 000009; 000013A; 15036D000002I; 000002H; 000002B; 000002C; 000002A; **| Proposed Use: 234-unit mixed residential development** | Commission Districts 3 and 4 **| Cook Communities, applicant**

(B) 3054, 3056, & 3060 Poplar Springs Church Road, 0 Poplar Springs Road and 3531, 3535, 3545, 3547 & 3549 Gilleland Extension | Special Use | for a subdivision, residential | on a combined 105.69± acre tract located at the northeast corner of Poplar Springs Church Road and Meadowood Court | Zoned PRD, AR-1 & R-1; Tax Parcels 15036 000010; 000010B; 000009; 000013A; 15036D000002I; 000002H; 000002B; 000002C; 000002A; **| Proposed Use: 234-unit mixed residential development** | Commission District 3 and 4 **| Cook Communities, applicant**