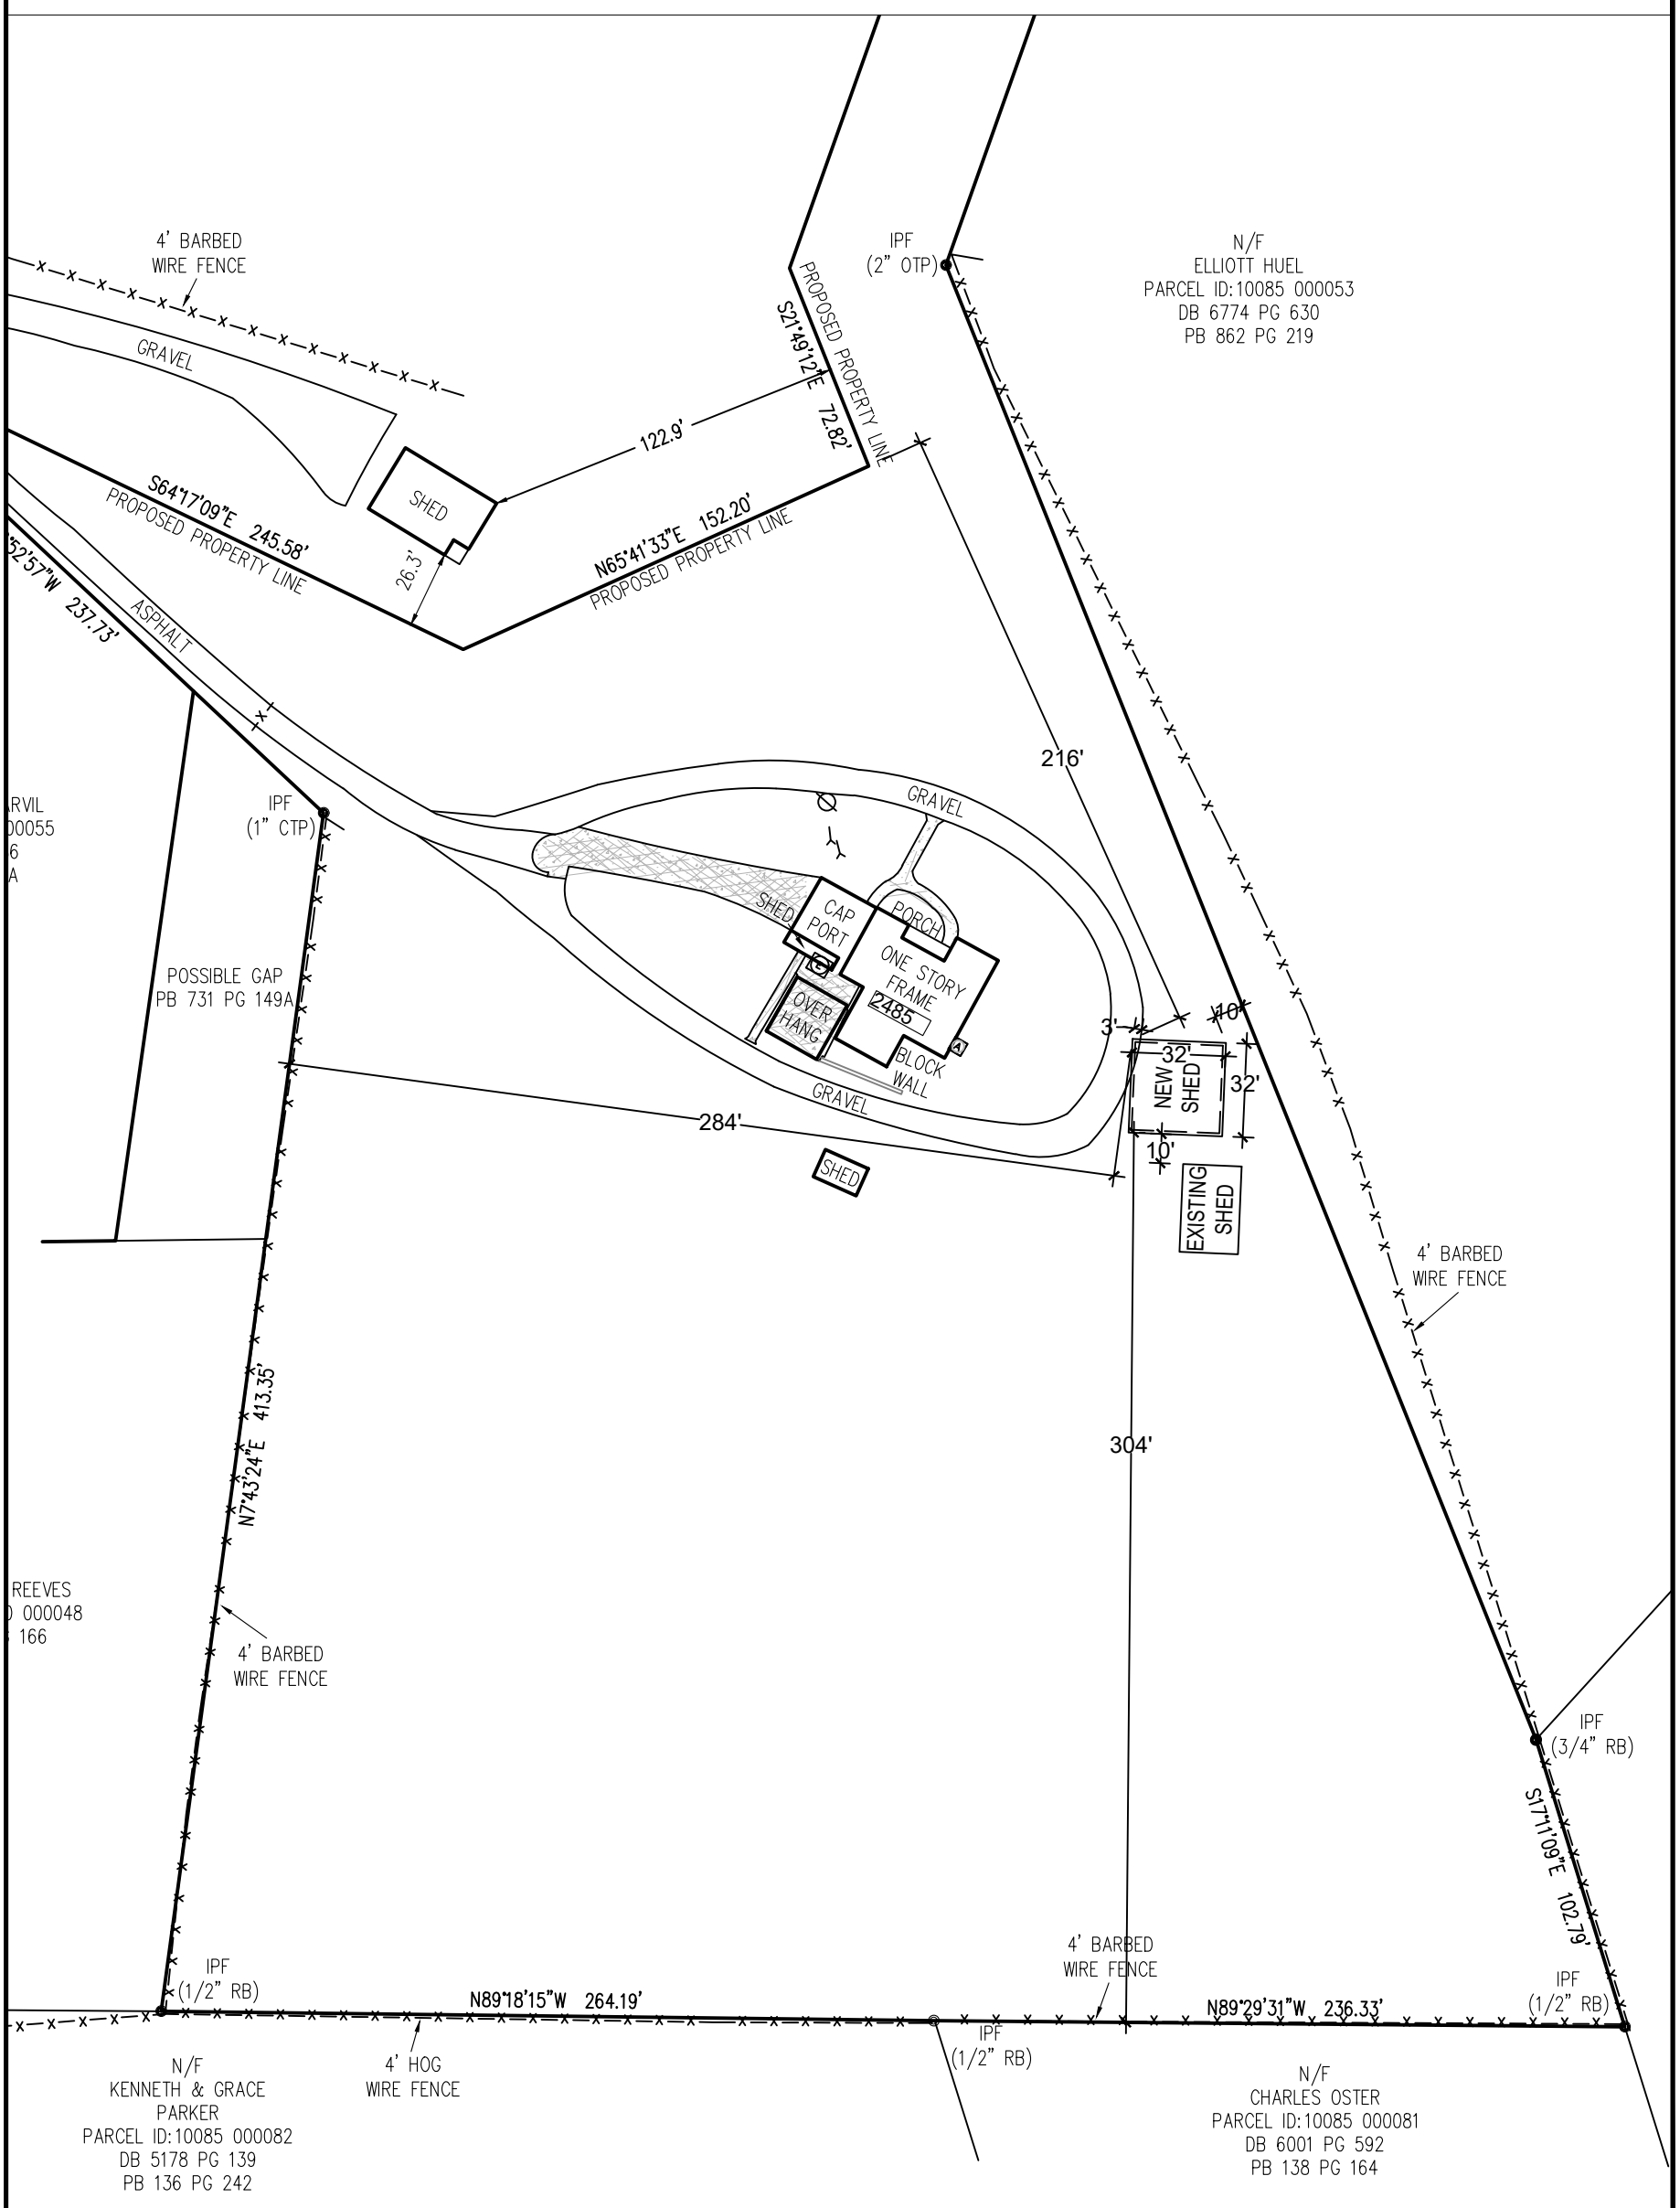

DATE	REVISION
12/03/2025	INITIAL DRAWING

COLE BURCHARDT
2485 DAWSONVILLE HWY.
GAINESVILLE, GA 30506

NEW BUILDING PERMIT SUBMITTAL

SCALE: 1"=60'