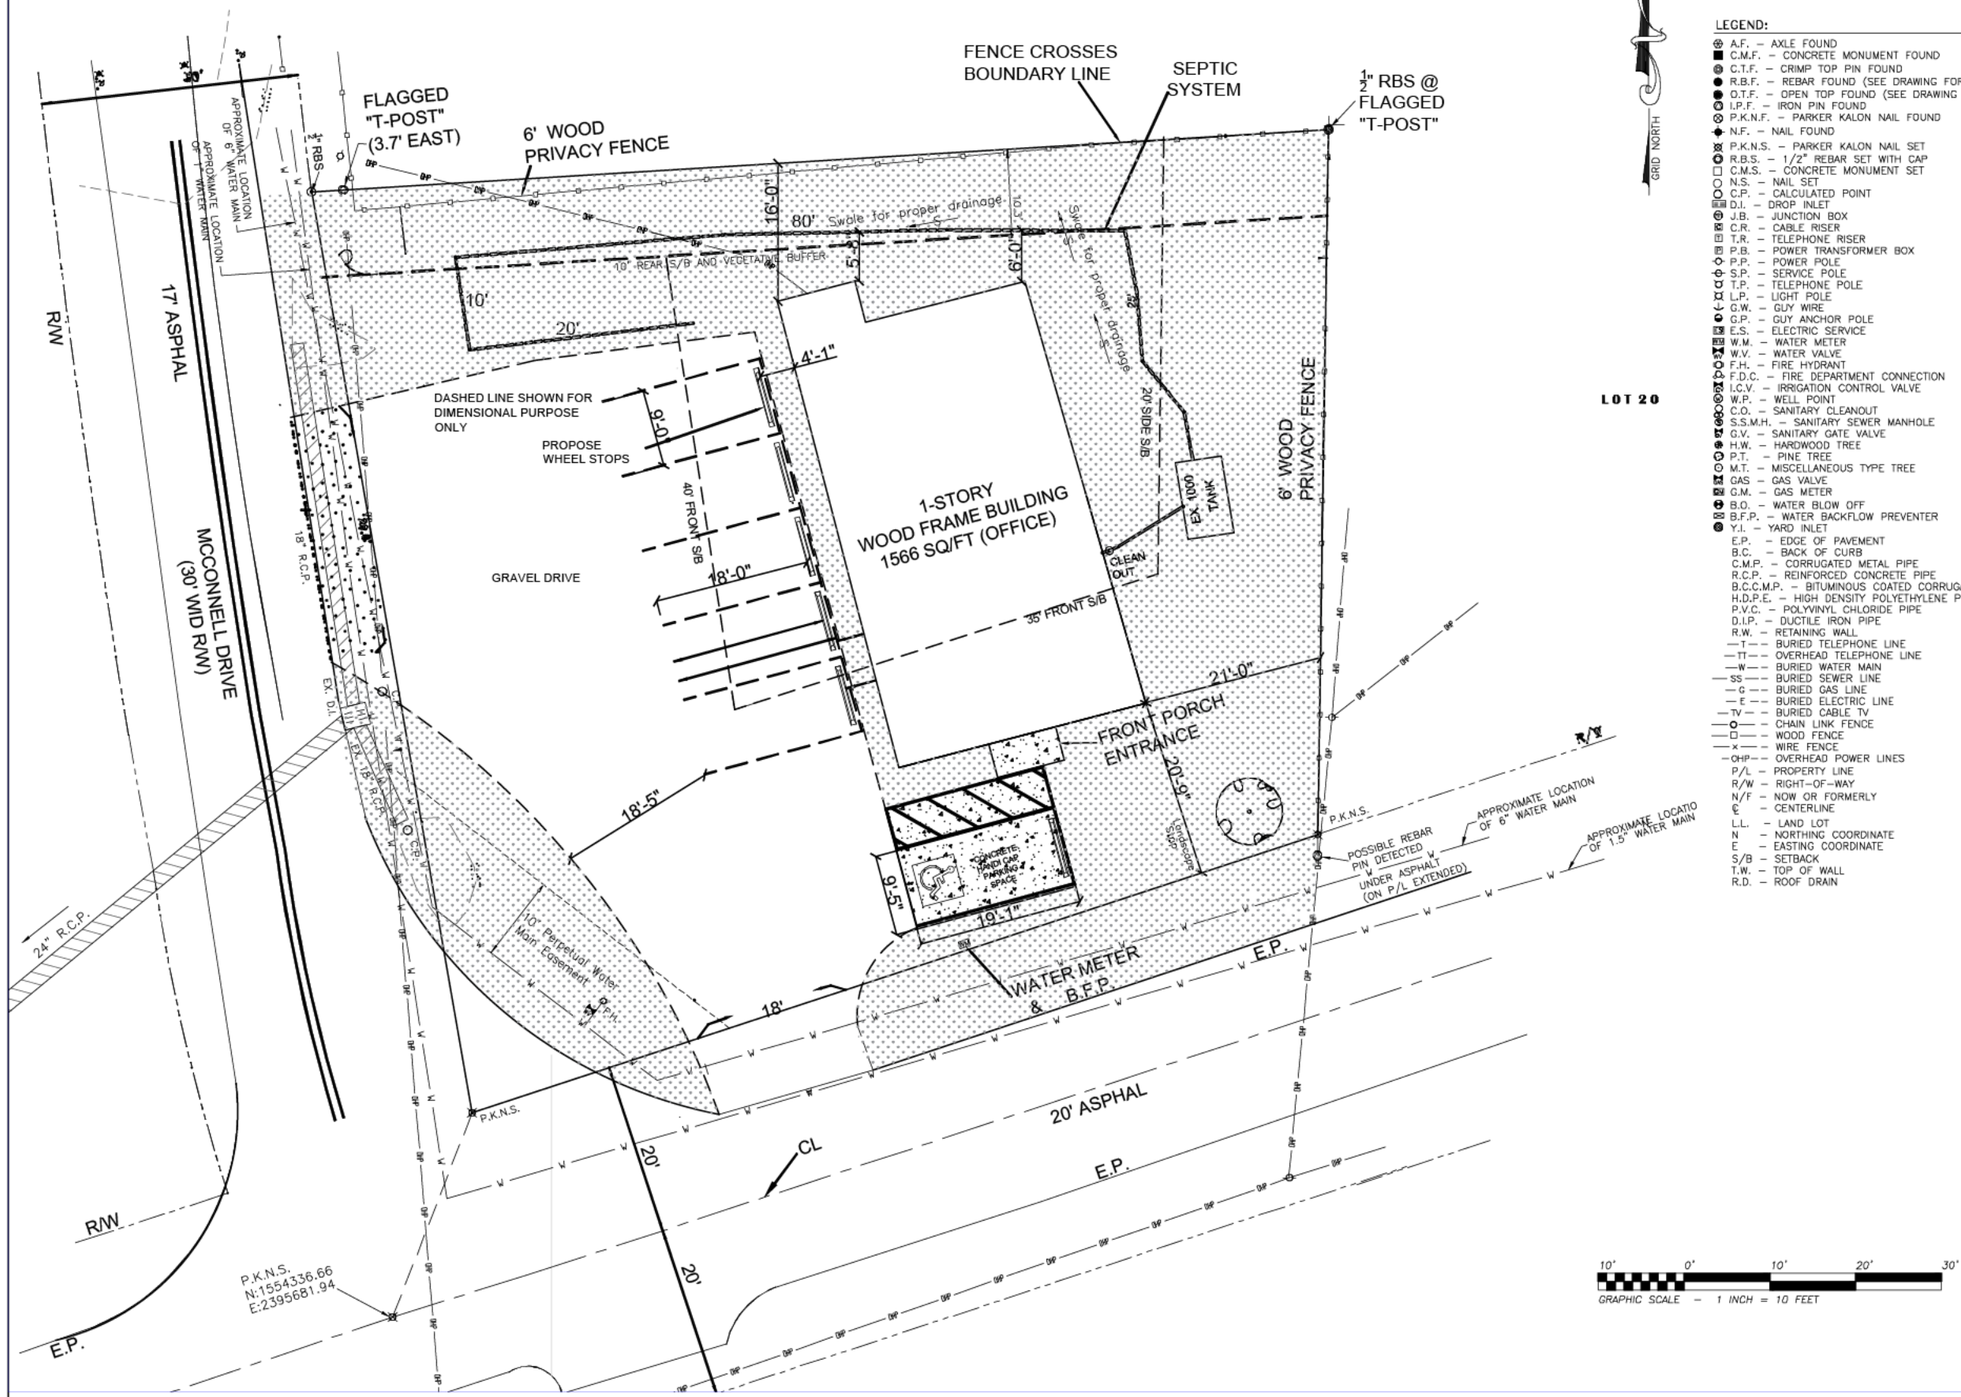


LEGEND:

- A.F. – AXLE FOUND
- C.M.F. – CONCRETE MONUMENT FOUND
- C.T.F. – CRIMP TOP PIN FOUND
- R.B.F. – REBAR FOUND (SEE DRAWING FOR SIZE)
- O.T.F. – OPEN TOP FOUND (SEE DRAWING FOR SIZE)
- I.P.F. – IRON PIN FOUND
- P.K.N.F. – PARKER KALON NAIL FOUND
- N.F. – NAIL FOUND
- P.K.N.S. – PARKER KALON NAIL SET
- R.B.S. – 1/2" REBAR SET WITH CAP
- C.M.S. – CONCRETE MONUMENT SET
- N.S. – NAIL SET
- C.P. – CALCULATED POINT
- D.I. – DROP INLET
- J.B. – JUNCTION BOX
- C.R. – CABLE RISER
- T.R. – TELEPHONE RISER
- P.B. – POWER TRANSFORMER BOX
- P.P. – POWER POLE
- S.P. – SERVICE POLE
- T.P. – TELEPHONE POLE
- L.P. – LIGHT POLE
- G.W. – GUY WIRE
- G.P. – GUY ANCHOR POLE
- E.S. – ELECTRIC SERVICE
- W.M. – WATER METER
- W.V. – WATER VALVE
- F.H. – FIRE HYDRANT
- F.D.C. – FIRE DEPARTMENT CONNECTION
- I.C.V. – IRRIGATION CONTROL VALVE
- W.P. – WELL POINT
- C.O. – SANITARY CLEANOUT
- S.S.M.H. – SANITARY SEWER MANHOLE
- G.V. – SANITARY GATE VALVE
- H.W. – HARDWOOD TREE
- P.T. – PINE TREE
- M.T. – MISCELLANEOUS TYPE TREE
- GAS – GAS VALVE
- G.M. – GAS METER
- B.O. – WATER BLOW OFF
- B.F.P. – WATER BACKFLOW PREVENTER
- Y.I. – YARD INLET
- E.P. – EDGE OF PAVEMENT
- B.C. – BACK OF CURB
- C.M.P. – CORRUGATED METAL PIPE
- R.C.P. – REINFORCED CONCRETE PIPE
- B.C.C.M.P. – BITUMINOUS COATED CORRUGATED PIPE
- H.D.P.E. – HIGH DENSITY POLYETHYLENE PIPE
- P.V.C. – POLYVINYL CHLORIDE PIPE
- D.I.P. – DUCTILE IRON PIPE
- R.W. – RETAINING WALL
- —T— – BURIED TELEPHONE LINE
- —TT— – OVERHEAD TELEPHONE LINE
- —W— – BURIED WATER MAIN
- —SS— – BURIED SEWER LINE
- —G— – BURIED GAS LINE
- —E— – BURIED ELECTRIC LINE
- —TV— – BURIED CABLE TV
- —O— – CHAIN LINK FENCE
- —□— – WOOD FENCE
- —x— – WIRE FENCE
- —OHP— – OVERHEAD POWER LINES
- P/L – PROPERTY LINE
- R/W – RIGHT-OF-WAY
- N/F – NOW OR FORMERLY
- ℄ – CENTERLINE
- L.L. – LAND LOT
- N – NORTHING COORDINATE
- E – EASTING COORDINATE
- S/B – SETBACK
- T.W. – TOP OF WALL
- R.D. – ROOF DRAIN

General Notes

No.	Revision/Issue	Date

Firm Name and Address

Project Name and Address

102 NEAR WAY
JANETH OCHOA

Project	Sheet
Date	
Scale: 1"=10'	