
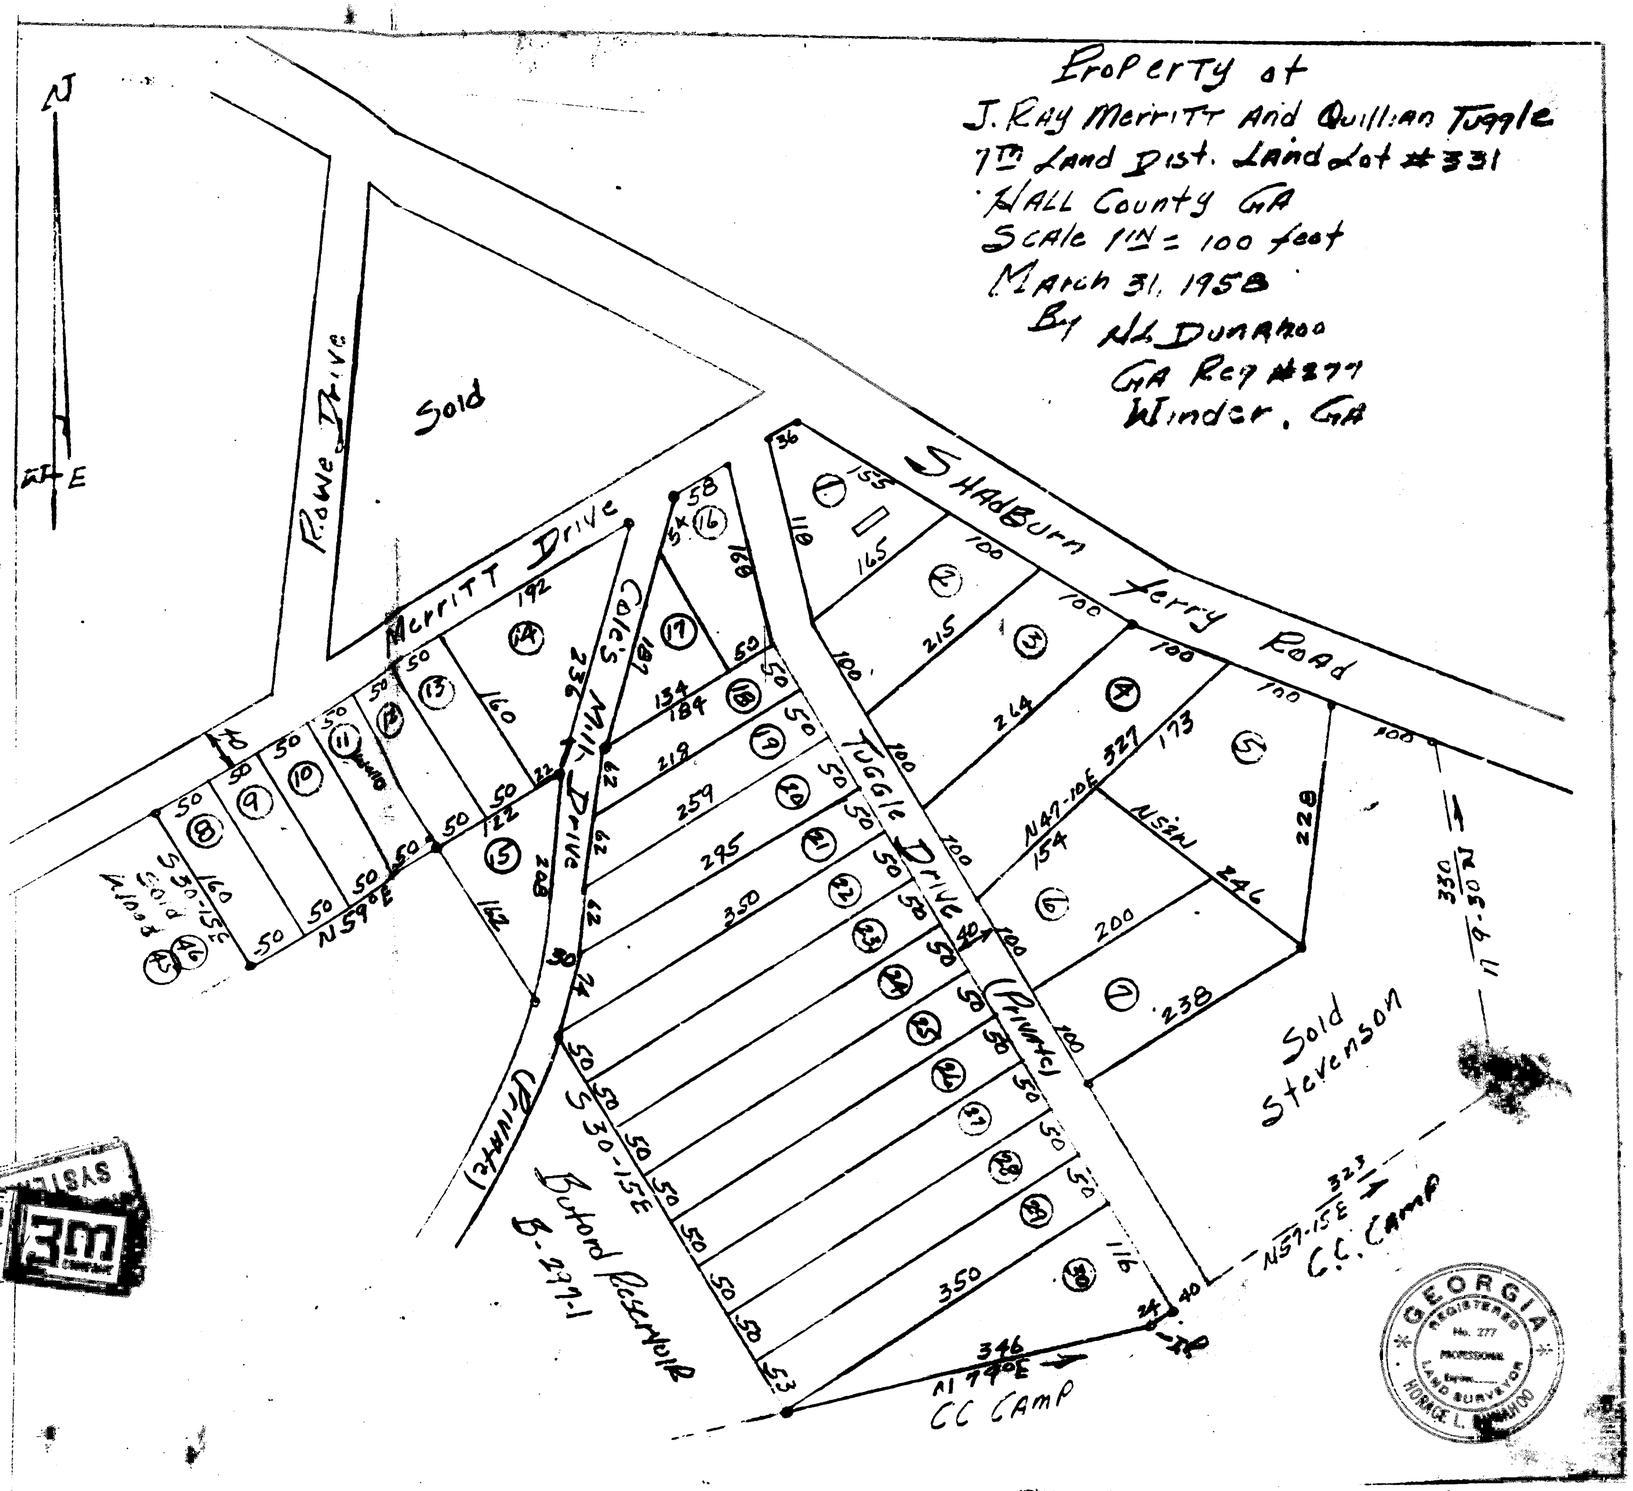


MICROFILM SYSTEMS 3M

Recorded April 11-1958

H. Brody Watson
Clerk

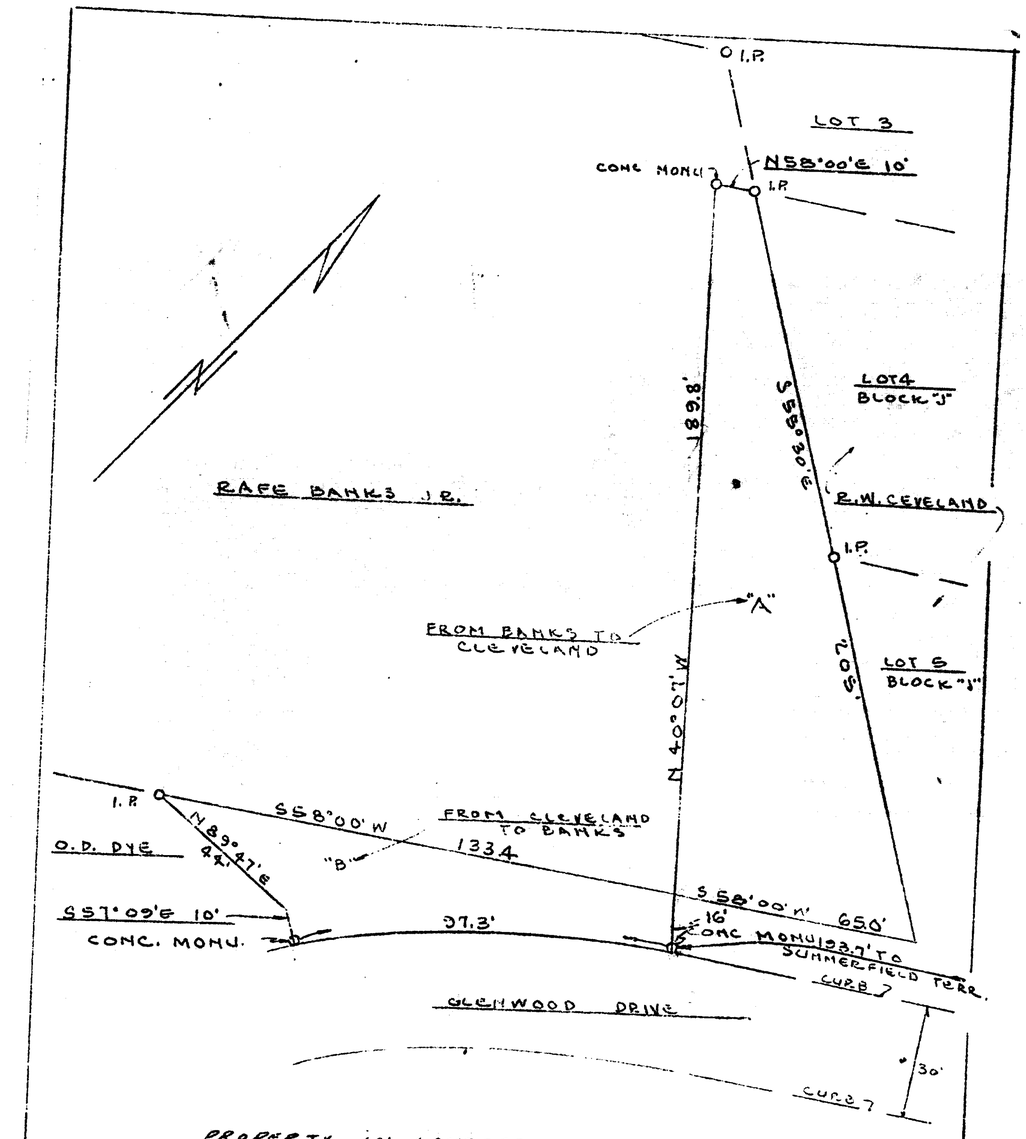

PROPERTY IN LONGSTREET HILLS S/D
SHOWING EXCHANGE BETWEEN
DR. RAFE BANKS AND R.W. CLEVELAND
GAINESVILLE - HALL CO GEORGIA
APRIL 10 1958 SCALE 1" = 30'

I certify that this plat is correct and a true representation of the conditions on this property.

Jacque L Williams

Georgia Registered Surveyor No. 859

GEORGIA
REGISTERED
No. 859
Expires
LAND SURVEYOR
JACQUE L. WILLIAMS

Recorded April 22nd 1958. H. Grady Watson, Clerk

THE FIELD DATA UPON WHICH THIS PLAT IS BASED HAS A CLOSURE PRECISION OF ONE FOOT IN 35,000 + FEET AND AN ANGULAR ERROR OF 2" PER ANGLE POINT AND WAS ADJUSTED USING COMPASS RULE.

THIS PLAT HAS BEEN CALCULATED FOR CLOSURE AND IS FOUND TO BE ACCURATE WITHIN ONE FOOT IN 100,000 + FEET.

EQUIPMENT USED FOR MEASUREMENTS :
ANGULAR ET-1
LINEAR TOTAL STATION

IPF 1 1/2" PIPE

N 08° 06' 12" W 184.02

S 78° 30' 00" E 531.67

JAMES T. ROBINSON

IPF 2" PIPE BENT SHOT TOP

S 06° 18' 56" E 232.99

(4.80)

IPF 1" PIPE

NORTH

MAG. N.

TRACT - 2 -
2.471 ACRES

NEW BETHANY
CHURCH CEMETARY

IPS

N 70° 18' 12" W 105.41

N 71° 46' 40" W 95.37

N 72° 56' 24" W 80.39

N 73° 51' 11" W 69.45

N 75° 05' 55" W 80.19

N 76° 35' 15" W 109.98

N 08° 06' 12" W - 63.02

N 09° 55' 47" W 4.89

IPF 3/4" PIPE

HOLIDAY ROAD

ALL POINTS 30' FROM ℄ GA. HWY. NO. 347

S 70° 18' 12" E 77.37

S 71° 46' 40" E 96.76

S 72° 56' 24" E 81.47

S 73° 51' 11" E 70.57

S 75° 05' 55" E 81.73

S 76° 35' 15" E 63.14

S 12° 10' 09" E 130.52

N 09° 55' 44" W 320.54

RAY SMITH

NOTE —— THIS PLAT OR SURVEY WAS MADE FOR THE SOLE USE OF THE PARTY OR PARTIES NAMED BELOW THE TITLE "SURVEY FOR". ANY THIRD PARTY USE OF THIS OR ANY PORTION OF THIS PLAT TO BE AT THEIR OWN RISK.

NEW BETHANY ROAD (POINTS 30' FROM ℄)

S 11° 12' 18" E 108.11

S 10° 57' 03" E 161.90

TRACT - 1 -
4.765 ACRES

IPF 1/2" RB

N 32° 43' 55" W 401.59

APPARENT LAND LOT LINE

LAND LOT 331

LAND LOT 330

WILFRED L. COERS

POSSIBLE ENCROACHMENT

FLAGGED LINE

IPS

S 63° 58' 23" W 76.61

IPF 2 1/2" SOLID

210.00

S 64° 04' 07" W

IPF 1/2" RB

IPS

HARRY T. COMPTON

FLOOD STATEMENT ——
THIS PROPERTY IS NOT LOCATED IN AN AREA HAVING SPECIAL FLOOD HAZARD CONDITIONS AS PER FLOOD INSURANCE MAPS..

LEGEND ——

IPS	IRON PIN SET (1/2" RB)
IPF	IRON PIN FOUND
R/W	RIGHT OF WAY
℄	CENTER LINE
℘	PROPERTY LINE
□	CONCRET MONUMENT
△	CALCULATED POINT
INT.	INTERSECTION

0 50 100 150 200

SCALE : ONE INCH = 50 FEET

DATE : JULY 14, 1987

RECORDING PERMIT
By Ora Cape 10/30/87
HALL COUNTY PLANNING COMMISSION

GEORGIA REGISTERED NO. 2305 LAND SURVEYOR JOSEPH N. SAVAGE

SAVAGE AND ASSOCIATES.
GAINESVILLE, GA. 536-8847
CUMMING, GA. 889-3963

7.236 ACRES
SURVEY FOR
NEW BETHANY BAPTIST CHURCH
LOCATED IN — LAND LOTS 330 AND 331
7TH DISTRICT
HALL COUNTY, GEORGIA

87012

Recorded October 30, 1987

Dwight D. Wood, Clerk