
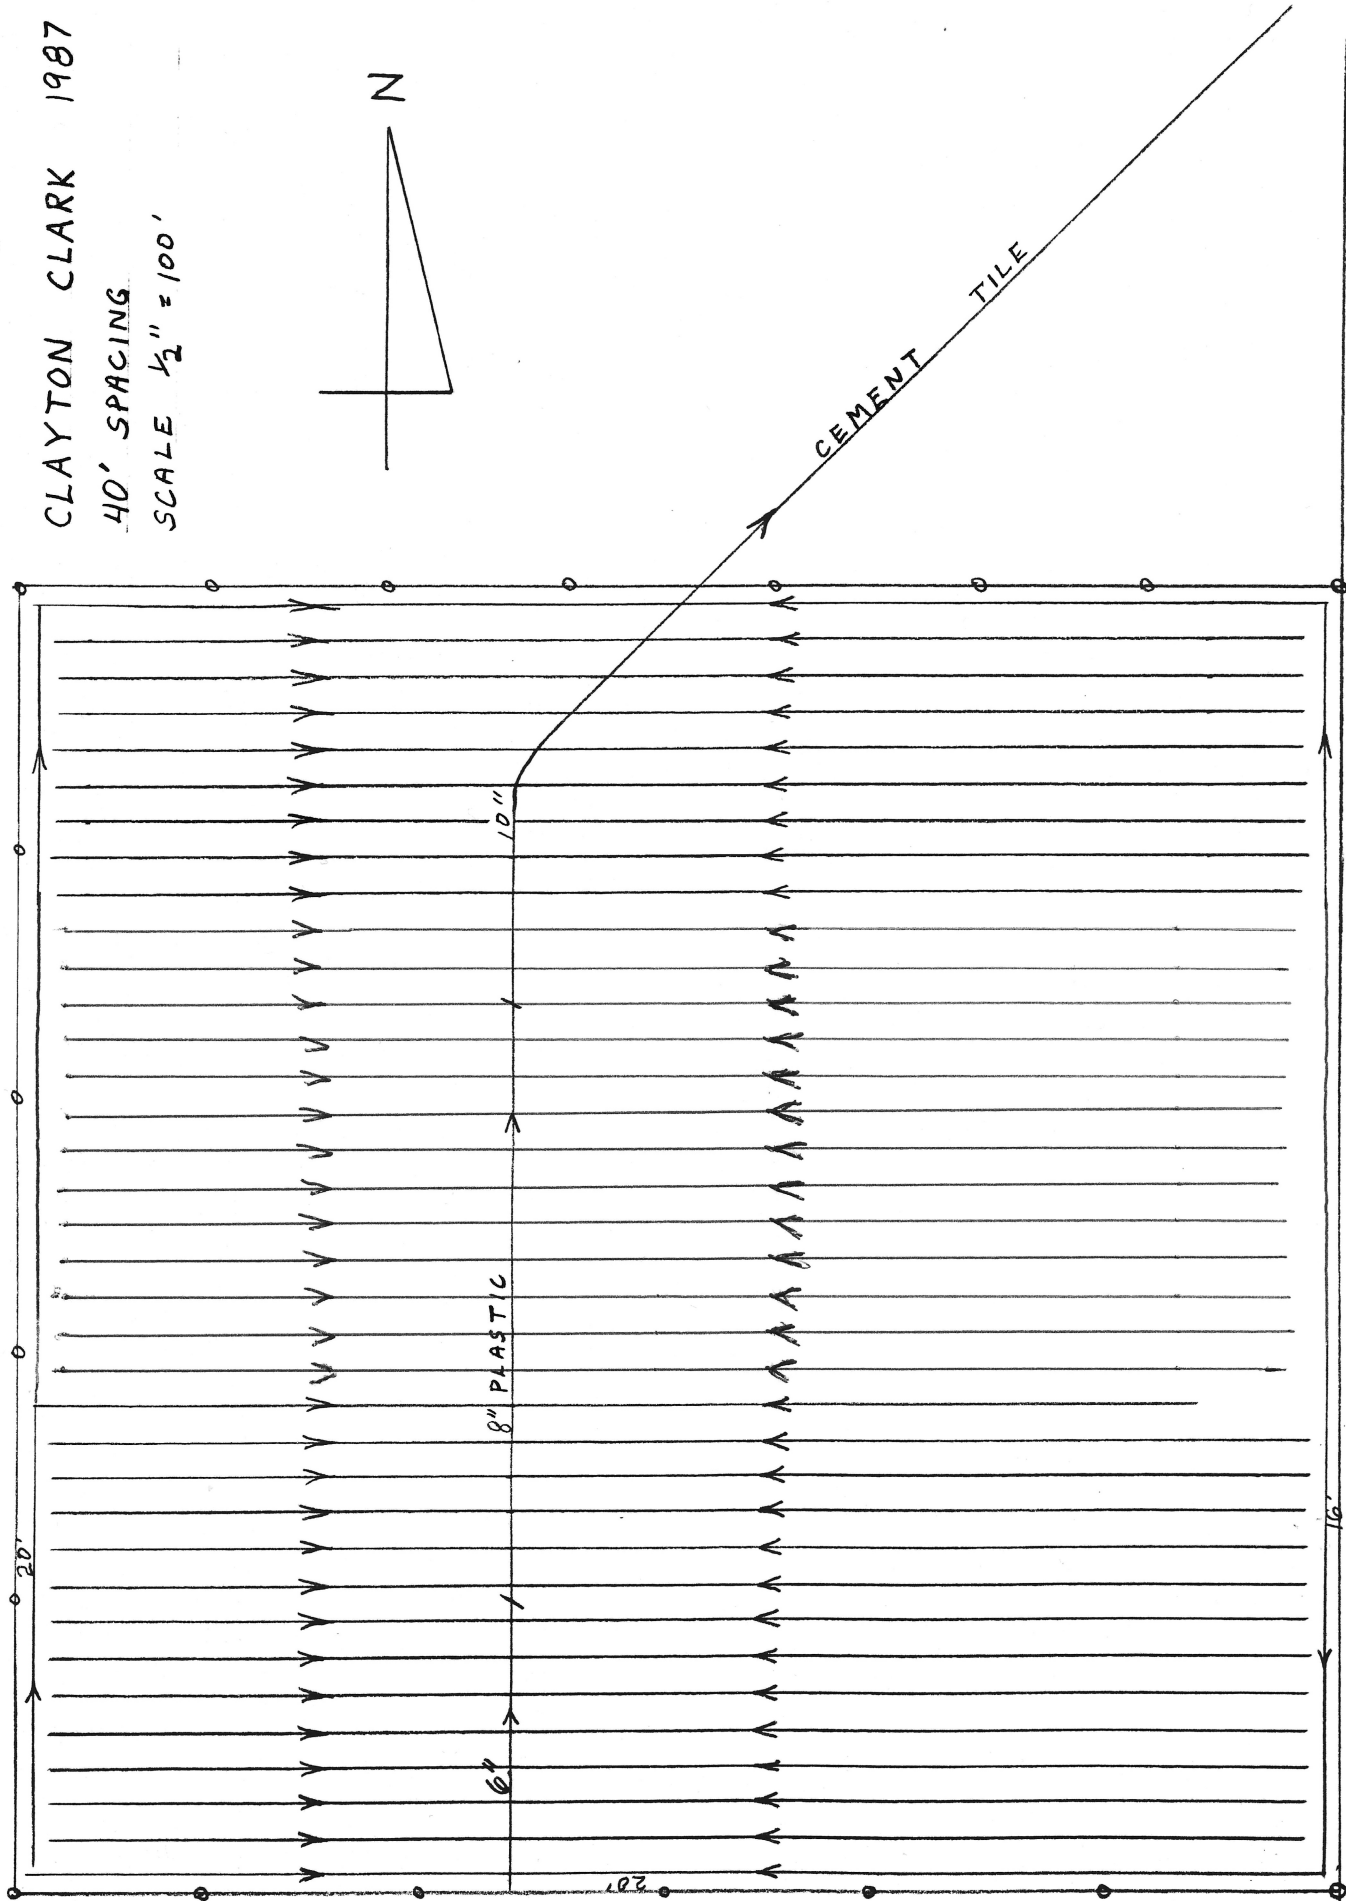


CLAYTON CLARK 1987

40' SPACING

SCALE $\frac{1}{2}" = 100'$

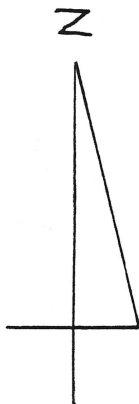

VENEDOCIA RD.