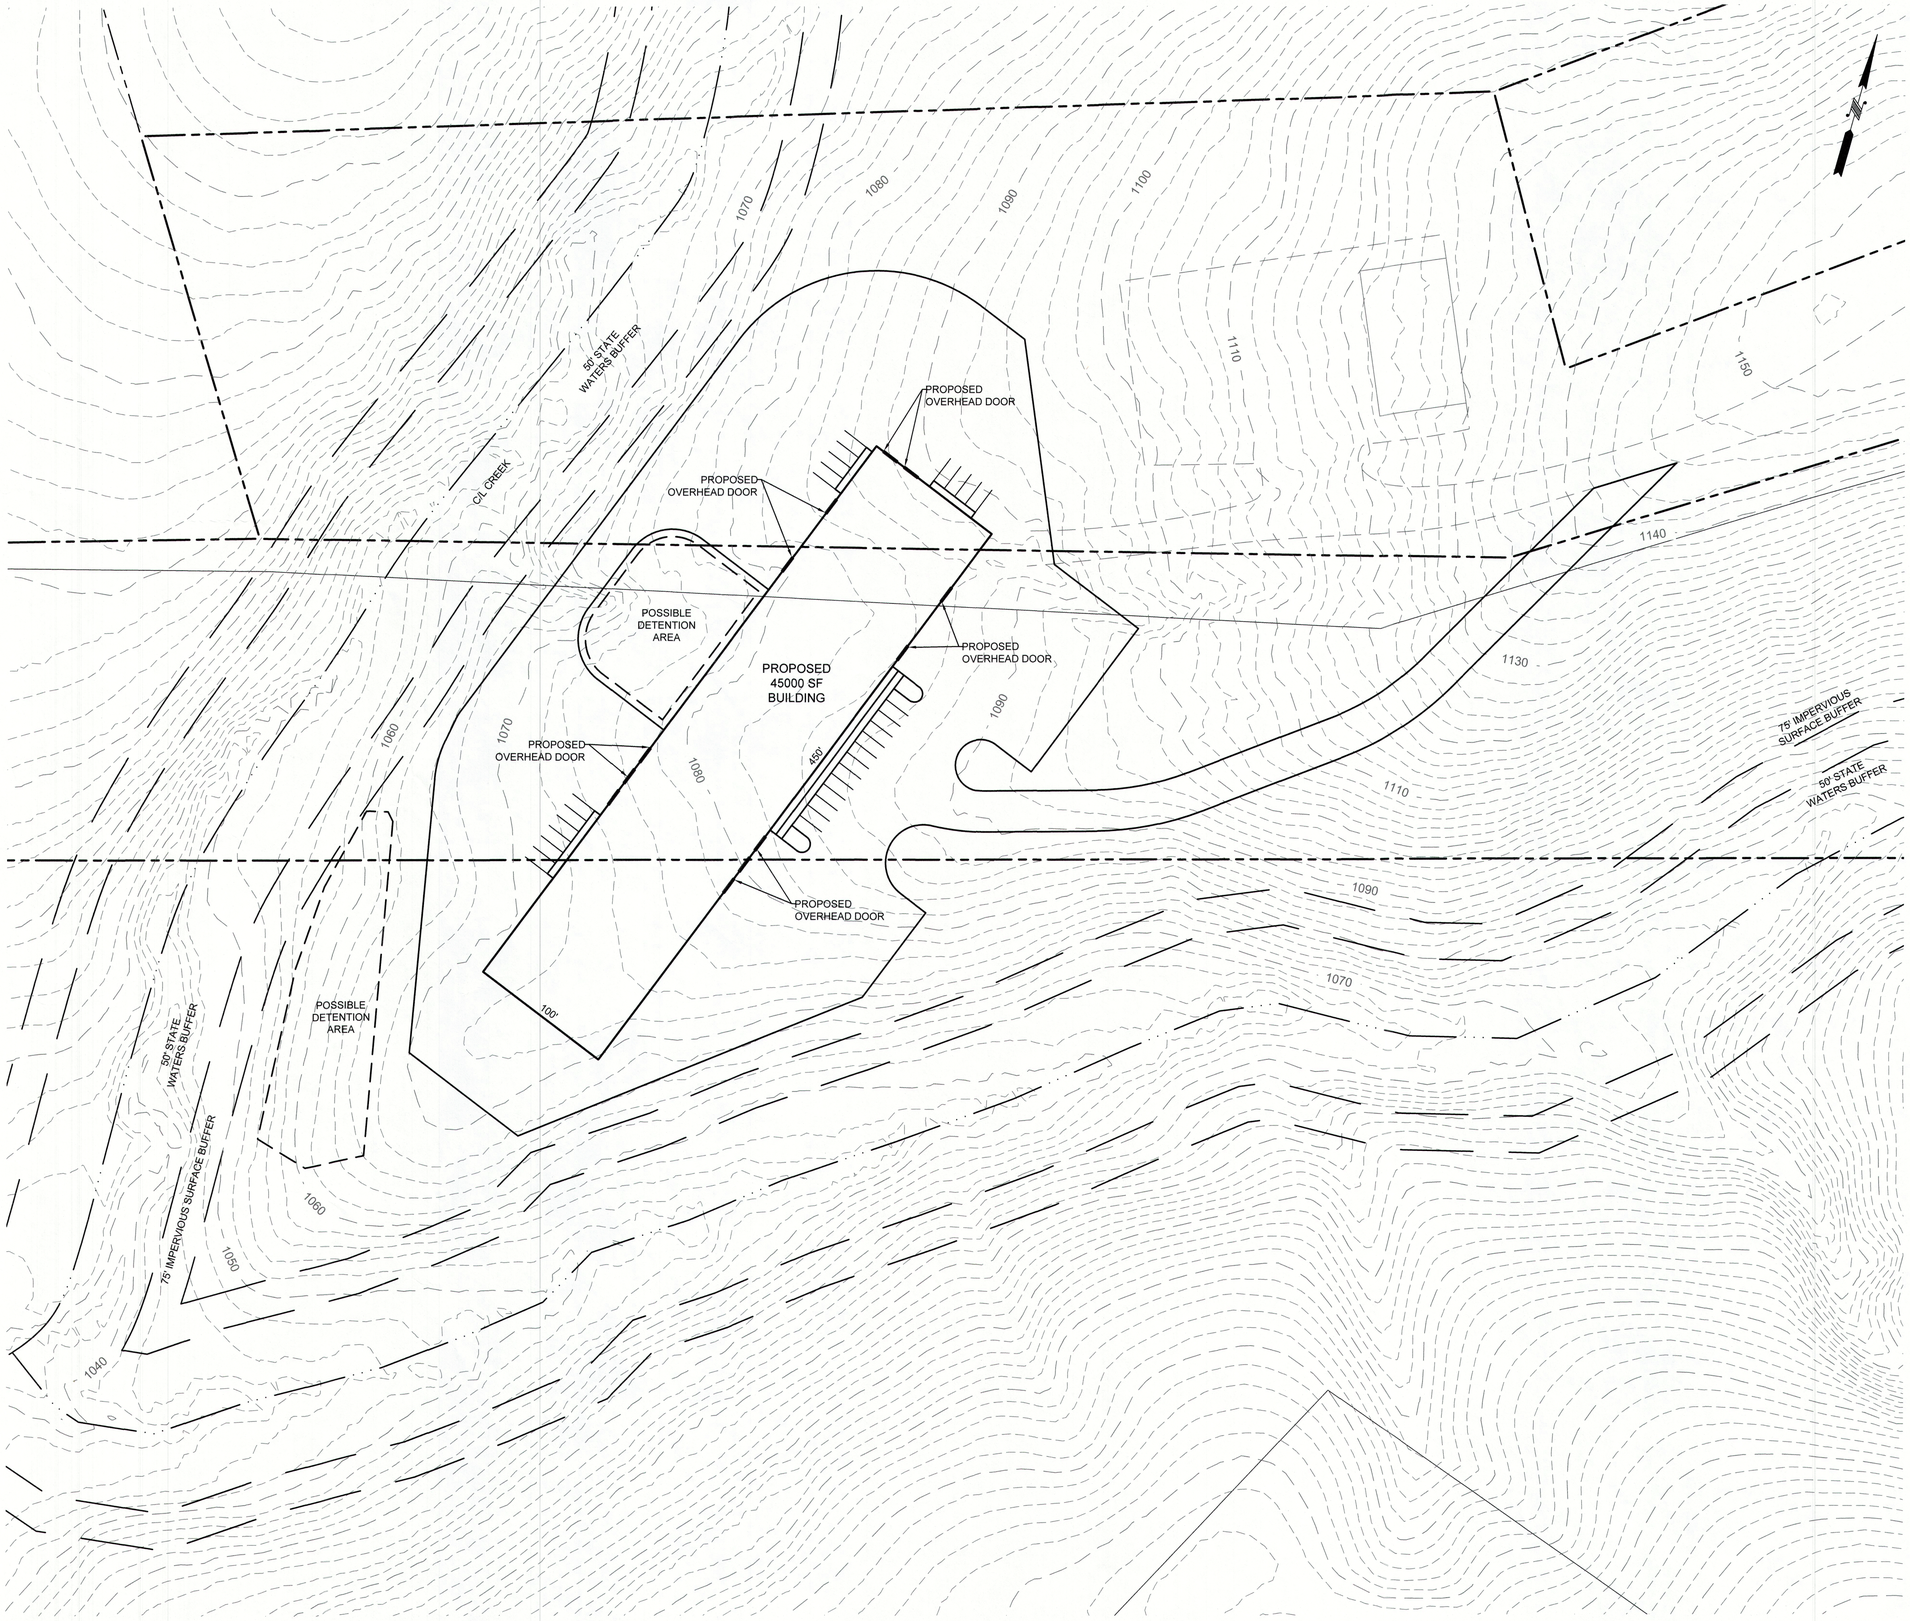

foothills land design
164 PROFESSIONAL DRIVE
BALDWIN, GA 30511
PHONE: (706) 778-0067
FAX: (706) 778-0069
www.foothillsld.com

OWNER/ DEVELOPER:
PADEN M DUNAGAN
C/O LANNY
DUNAGAN WELDING
1205 INDUSTRIAL BLVD.
GAINESVILLE, GA 30501

CONCEPT PLAN
DUNAGAN WELDING
2010 CANDLER ROAD
HALL COUNTY, GA

REVISIONS		
NO.	DESCRIPTION	DATE

DATE: APRIL 14, 2021

SCALE: 1" = 50'

SHEET:
1
JOB #21062