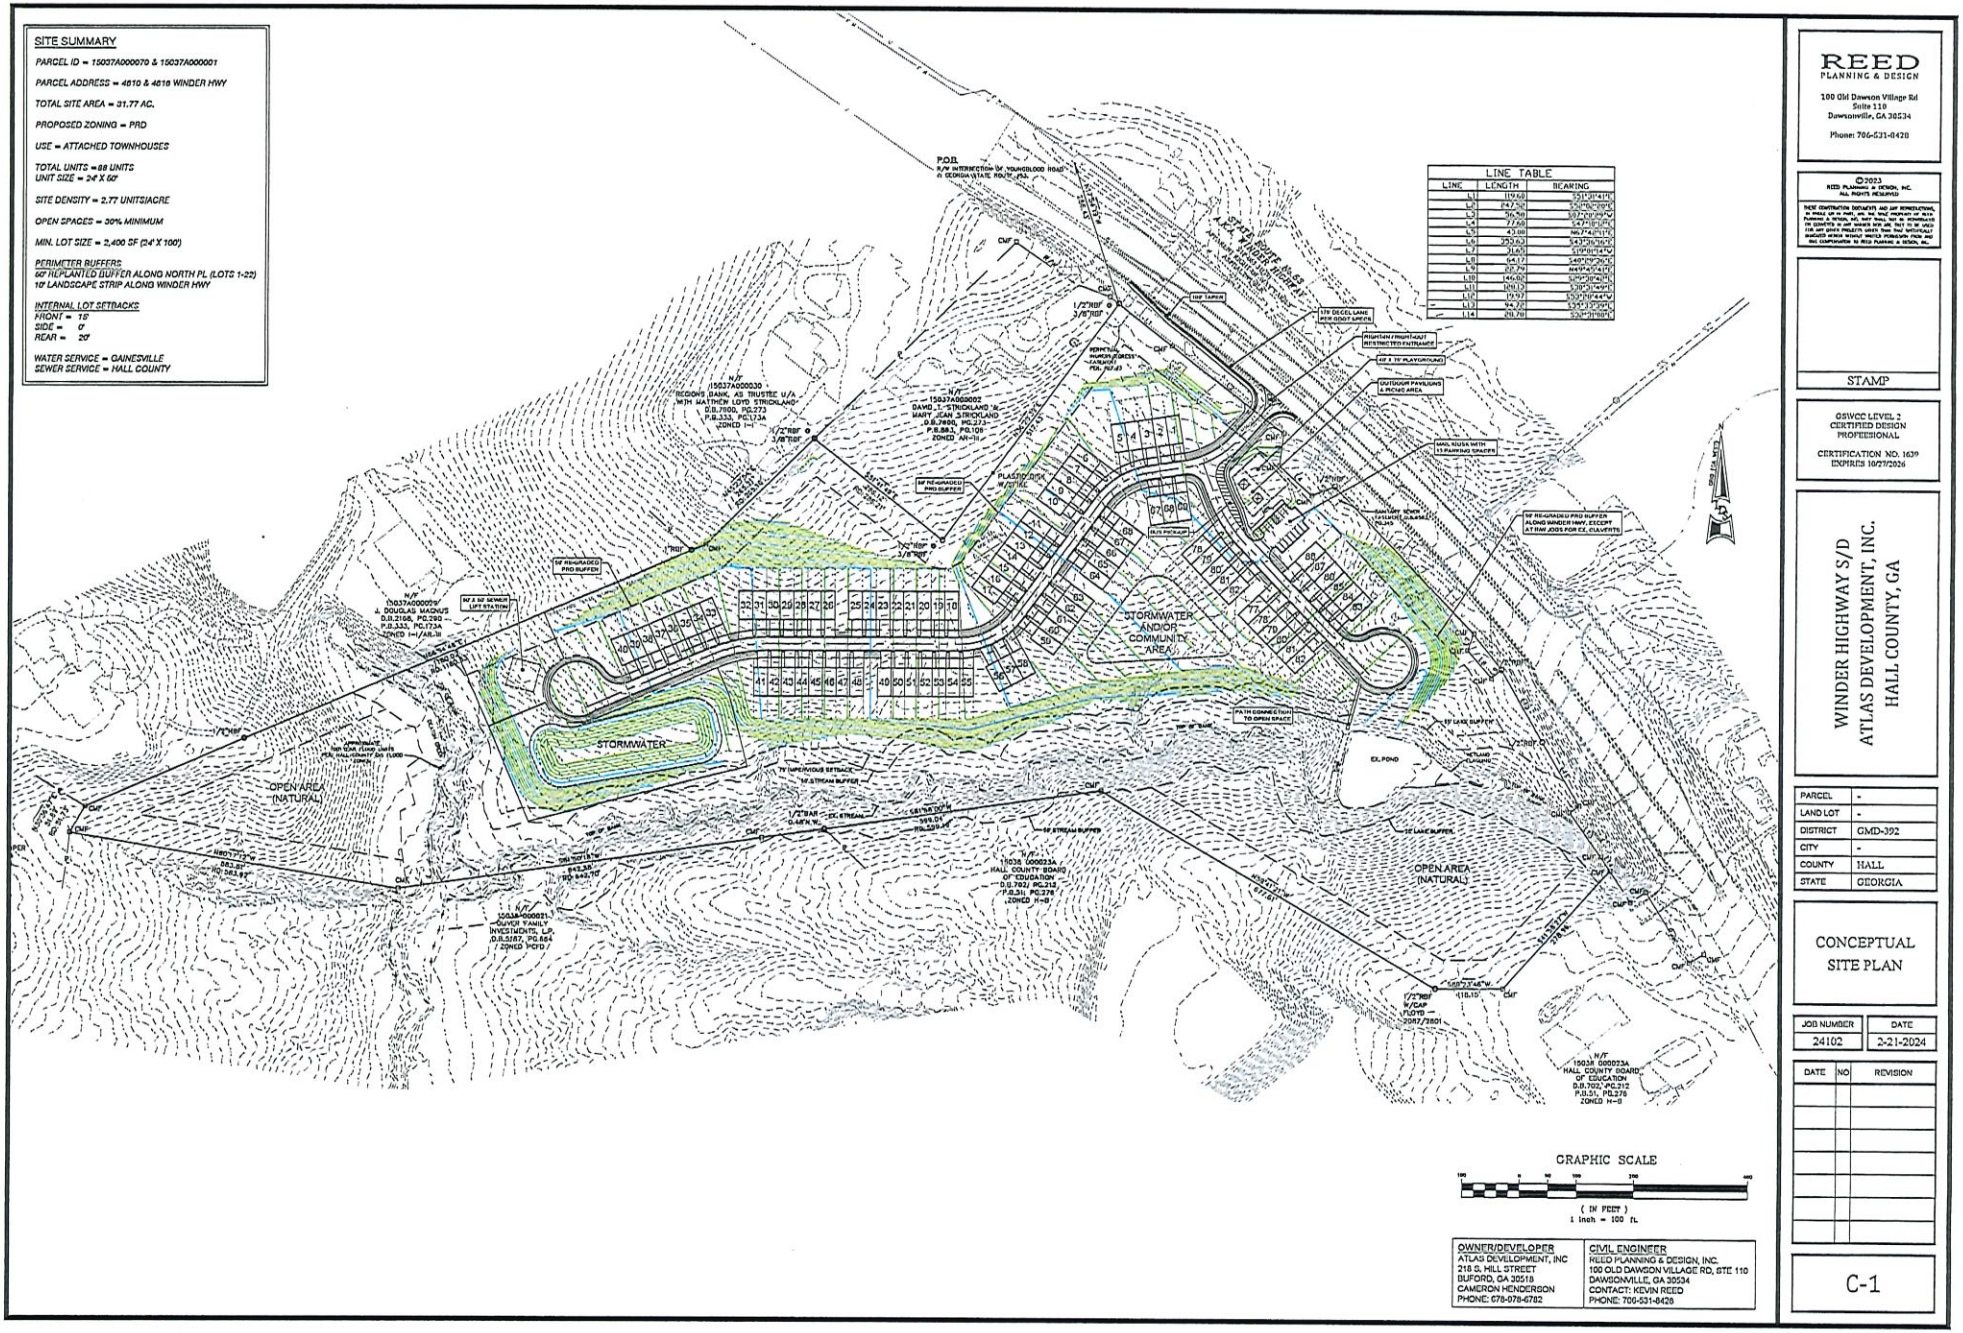

REED
PLANNING & DESIGN
100 Old Dawson Village Rd
Suite 110
Dawsonville, GA 30534
Phone: 706-531-8428

©2023
REED PLANNING & DESIGN, INC.
ALL RIGHTS RESERVED
THESE CONSTRUCTION DOCUMENTS AND ANY REPRODUCTIONS, IN WHOLE OR IN PART, ARE THE SOLE PROPERTY OF REED PLANNING & DESIGN, INC. AND SHALL NOT BE INTERCHANGED WITH ANY OTHER PLANS OR USED ON ANY OTHER PROJECT. ALL RIGHTS TO THE SAME ARE EXPRESLY RESERVED UNLESS OTHERWISE AGREED HEREIN WITHOUT WRITTEN PERMISSION FROM AND FULL COMPENSATION TO REED PLANNING & DESIGN, INC.

STAMP

GSWCC LEVEL 2
CERTIFIED DESIGN
PROFESSIONAL

CERTIFICATION NO. 1639
EXPIRES 10/27/2026

WINDER HIGHWAY S/D
ATLAS DEVELOPMENT, INC.
HALL COUNTY, GA

PARCEL	-
LAND LOT	-
DISTRICT	GMD-392
CITY	-
COUNTY	HALL
STATE	GEORGIA

CONCEPTUAL SITE PLAN

JOB NUMBER	DATE
24102	2-21-2024

DATE	NO	REVISION

C-1