1: S 28°27'25"E 115.77'	10: N 30°10'37"E 46.41'	19: S 70°42'49"E 51.76'
2: S 44°02'47"E 93.49'	11: N 18°28'06"E 73.61'	20: S 74°57'13"E 46.31'
3: S 17°02'46"E 116.41'	12: N 10°27'06"E 47.44'	21: N 74°04'56"E 35.78'
4: S 59°39'13"E 167.97'	13: N 05°17'01"W 52.63'	22: S 71°30'49"E 79.49'
5: N 88°31'44"E 106.49'	14: N 33°11'19"E 28.14'	23: S 68°22'47"E 99.30'
6: N 28°02'22"E 120.01'	15: N 63°09'04"E 100.36'	24: S 57°16'04"E 66.91'
7: N 05°37'04"W 44.00'	16: S 66°19'47"E 38.95'	25: S 81°31'04"E 49.23'
8: N 15°24'32"W 51.19'	17: S 45°29'51"E 140.42'	26: S 35°55'25"E 182.48'
9: N 62°39'58"E 140.79'	18: S 59°39'57"E 81.51'	27: S 75°56'37"E 66.04'

FIELD SURVEY ERROR OF CLOSURE 1:39,199
ANGULAR ERROR PER ANGLE POINT 00-00-05
INSTRUMENT USED NIKON TOPGUN
ADJUSTED BY LEAST SQUARES
PLAT ERROR OF CLOSURE 1:00,000

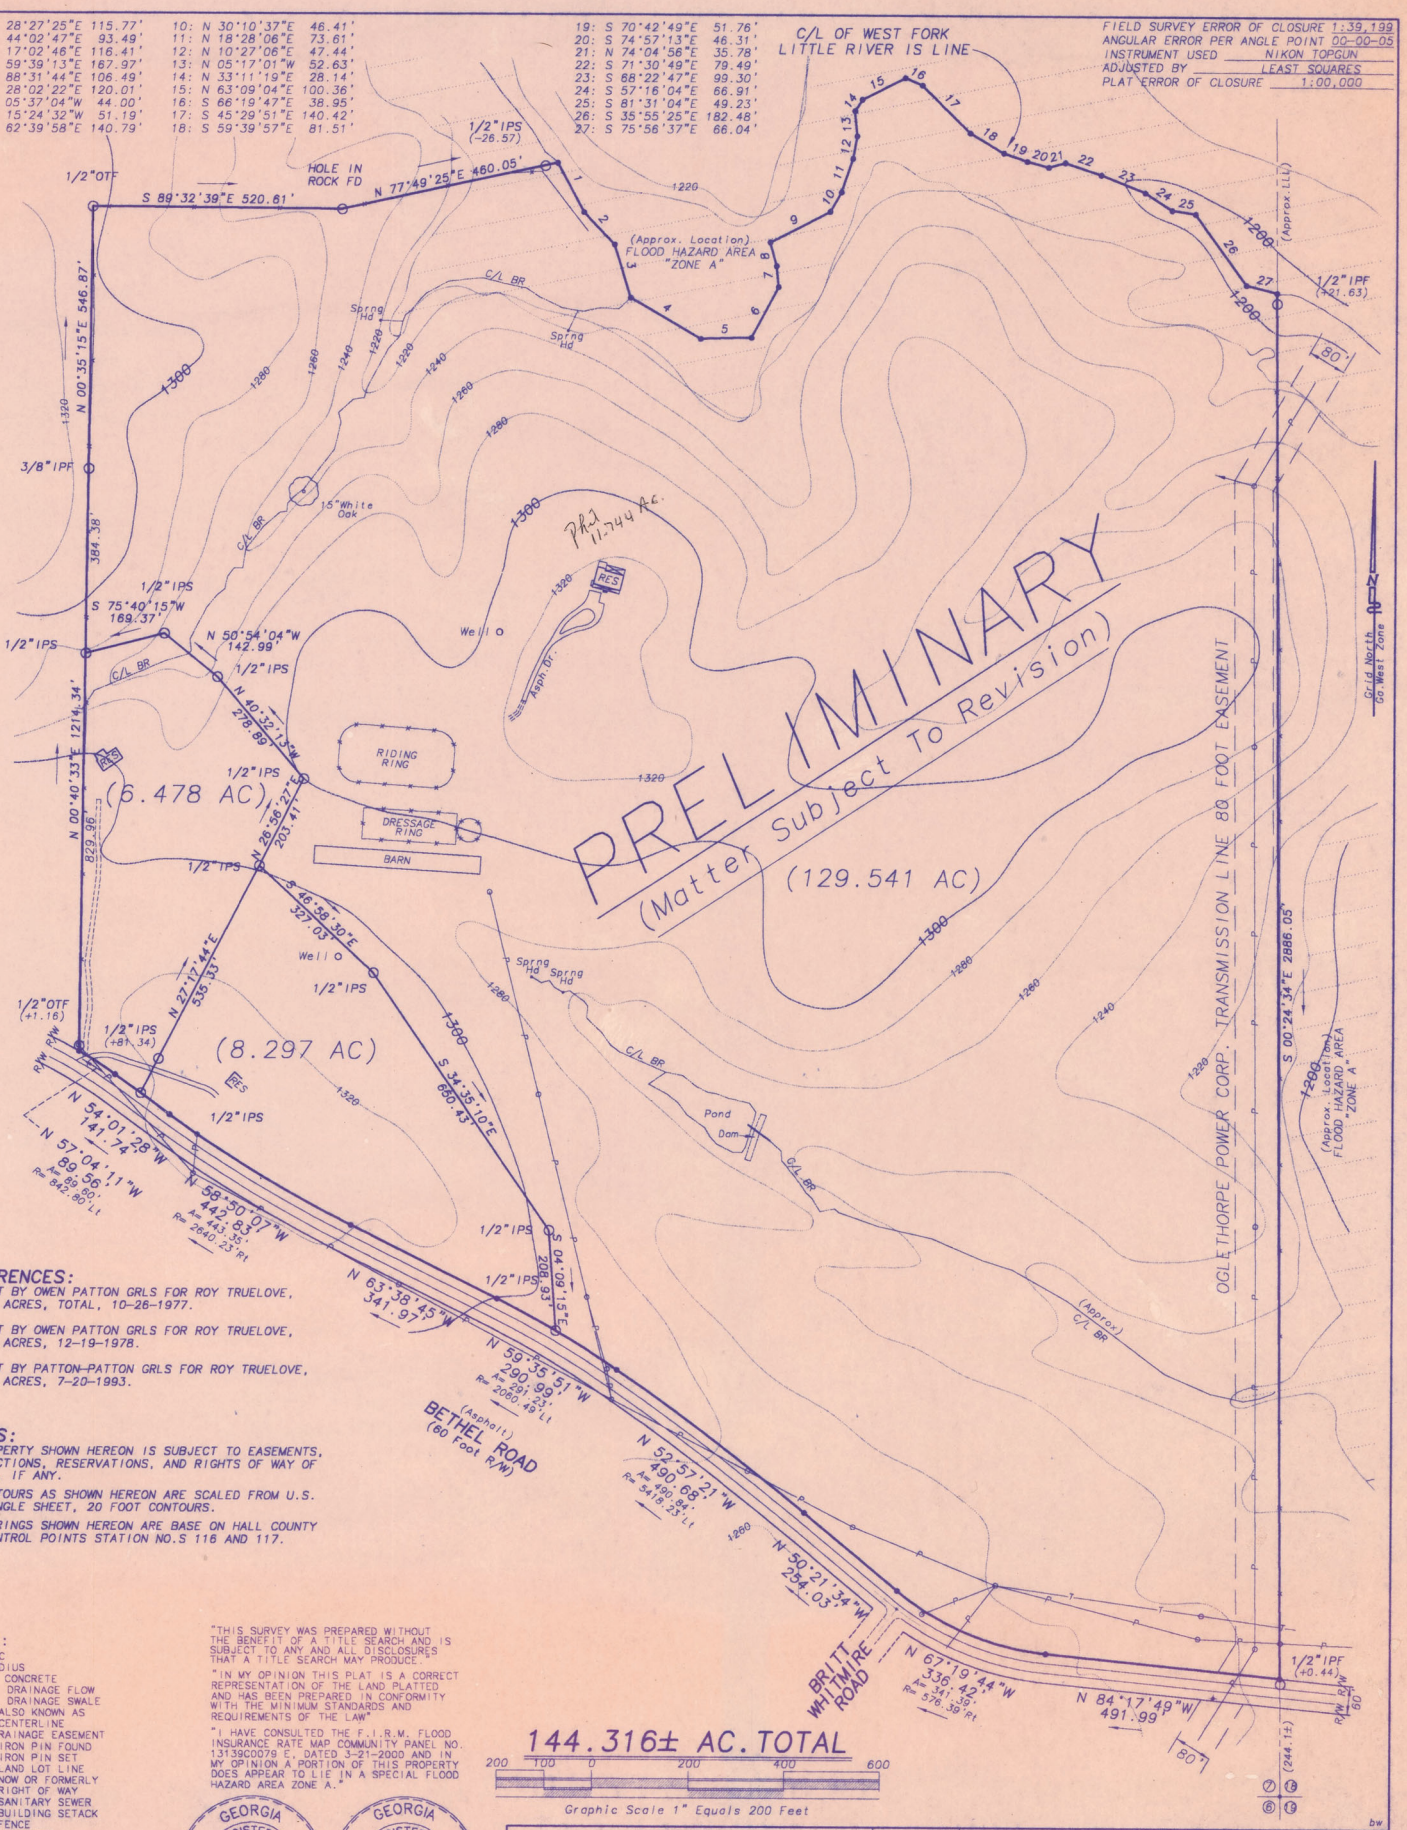

REFERENCES:

1) PLAT BY OWEN PATTON GRLS FOR ROY TRUELOVE, 144.94 ACRES, TOTAL, 10-26-1977.

2) PLAT BY OWEN PATTON GRLS FOR ROY TRUELOVE, 30.097 ACRES, 12-19-1978.

3) PLAT BY PATTON-PATTON GRLS FOR ROY TRUELOVE, 111.99 ACRES, 7-20-1993.

NOTES:

1) PROPERTY SHOWN HEREON IS SUBJECT TO EASEMENTS, RESTRICTIONS, RESERVATIONS, AND RIGHTS OF WAY OF RECORD, IF ANY.

2) CONTOURS AS SHOWN HEREON ARE SCALED FROM U.S. QUADRANGLE SHEET, 20 FOOT CONTOURS.

3) BEARINGS SHOWN HEREON ARE BASE ON HALL COUNTY GPS CONTROL POINTS STATION NO.S 116 AND 117.

LEGEND:

A = ARC
R = RADIUS
CONC = CONCRETE
DRAINAGE FLOW
DRAINAGE SWALE
AKA = ALSO KNOWN AS
C/L = CENTERLINE
DE = DRAINAGE EASEMENT
IPF = IRON PIN FOUND
IPS = IRON PIN SET
LLL = LAND LOT LINE
N/F = NOW OR FORMERLY
R/W = RIGHT OF WAY
-S- = SANITARY SEWER
S/B = BUILDING SETACK
-X- = FENCE
-G- = GAS LINE
-P- = POWER LINE
-T- = TELEPHONE LINE
-W- = WATER LINE
CTF = CRIMPED TOP PIN FOUND
CMF = CONCRETE MONUMENT FOUND
-100- = CONTOUR ELEVATION
× 100.00 = ELEVATION AT "x"
⊠ = POWER BOX
+ = LIGHT STANDARD

"THIS SURVEY WAS PREPARED WITHOUT THE BENEFIT OF A TITLE SEARCH AND IS SUBJECT TO ANY AND ALL DISCLOSURES THAT A TITLE SEARCH MAY PRODUCE."

"IN MY OPINION THIS PLAT IS A CORRECT REPRESENTATION OF THE LAND PLATTED AND HAS BEEN PREPARED IN CONFORMITY WITH THE MINIMUM STANDARDS AND REQUIREMENTS OF THE LAW"

"I HAVE CONSULTED THE F.I.R.M. FLOOD INSURANCE RATE MAP COMMUNITY PANEL NO. 13139C0079 E, DATED 3-21-2000 AND IN MY OPINION A PORTION OF THIS PROPERTY DOES APPEAR TO LIE IN A SPECIAL FLOOD HAZARD AREA ZONE A."

GEORGIA REGISTERED NO.1435 LAND SURVEYOR WILLIAM H. COLLINS

GEORGIA REGISTERED NO.2632 LAND SURVEYOR WILLIAM E. WHIDDEN

PREPARED BY:	DATE:	SURVEY FOR:
FARLEY-COLLINS-WHIDDEN ASSOC.	9-15-2004	ROBERT ROBISON
P.O. BOX 731 532-1001	JOB # C1222	LOCATION:
800 SPRING STREET	SCALE: 1"=200'	LAND LOT 7 - 12TH DISTRICT
GAINESVILLE, GA. 30503		HALL COUNTY, GEORGIA

bw