Recorded February 3, 1982 — H. Grady Watson, Clerk

TRACT 3											
1	S 40°03'43" W	100.0	19.	S 85°15'W	290.0	37.	N 86°55'E	1297.2	54.	S 4°26'E	173.5
2	S 50°10'W	207.1	20	N 75°25'W	406.6	38.	N 79°26'E	622.2	55.	S 11°37'E	227.3
3	N 83°50'W	402.6	21	N 44°25'W	201.1	39	N 43°16'W	284.6	56.	S 9°14'E	333.6
4	S 84°51'W	344.3	22.	S 78°42'W	195	40.	N 13°58'W	261.7	57.	S 40°04'E	370.3
5.	N 81°16'W	704.1	23	N 15°23'W	530.9	41.	N 5°36'E	123.3	58.	S 39°58'E	314.2
6	S 83°32'W	197.6	24	N 16°11'W	230.4	42.	N 18°44'E	215.9	59.	S 46°30'E	208.7
7	S 78°51'W	235.0	25	N 28°34'W	398.0	43.	N 68°10'E	269.8	70.	S 15°17'E	644.3
8	N 83°28'W	280.7	26	N 28°15'W	298.9	44.	N 45°56'E	132.8	71.	S 36°07'E	598.5
9	N 17°34'W	416.0	27.	N 25°25'W	491.1	45.	S 34°35'E	735.3	55.	S 2°23'E	374.9
10.	N 24°24'W	347.0	28.	N 50°25'E	1163.3	46.	N 75°42'E	1864.2	54.	S 32°46'E	205.0
11.	N 6°44'E	424.4	29	N 9°08'W	1432.1	56.	N 4°57'E	702.1	53.	S 21°28'E	303.1
12	N 28°08'W	150.0	30.	S 65°01'W	708.7	57.	S 62°52'E	698.5	52.	S 38°39'E	217.6
13	S 66°33'W	199.3	31.	N 69°48'W	285.6	58.	S 55°12'W	1538.0	51.	S 13°46'E	234.9
14	S 8°29'W	218.8	32.	S 87°30'W	730.9	59.	S 47°16'W	596.0	50.	S 17°16'E	284.8
15.	S 23°11'W	274.5	33.	N 39°27'W	378.6	60.	S 8°51'E	1942.9	49.	S 5°15'W	171.0
16.	S 8°18'W	108.0	34.	N 23°26'W	218.9	61.	S 88°38'W	1565.7	48.	S 19°47'W	223.6
17	N 3°04'W	152.9	35.	N 14°55'W	196.6	62.	S 11°16'E	145.6	47.	S 28°37'W	332.6
18	N 6°35'W	150.9	36.	N 6°47'W	226.7	63.	S 23°01'E	263.7			

TRACT 2											
1	N 29°37'W	363.9	22.	S 82°11'W	180.0	43.	N 79°40'W	179.9	64.	S 80°09'E	294.2
2	N 51°46'W	410.2	23.	S 88°28'W	221.8	44.	N 87° 15'W	158.9	65.	S 75°14'E	247.7
3	N 56°35'W	511.8	24.	N 84°21'W	118.0	45.	S 85°15'W	127.9	66.	S 58°39'E	272.5
4	N 35°25'W	269.3	25.	S 86°45'W	116.1	46.	S 56°36'W	309.4	67.	N 89°16'E	292.0
5	N 50°45'W	286.6	26.	S 55°11'W	191.3	47.	N 28°57'E	332.8	68.	N 67°09'E	299.1
6	N 56°51'W	404.8	27.	S 31°28'W	150.0	48.	N 18°47'E	182.0	69.	N 58°11'E	306.9
7	N 31°34'W	295.2	28.	S 86°13'W	453.4	49.	N 5° 15'E	171.0	70.	S 64°35'E	221.7
8	N 53°15'W	147.9	29.	N 24°46'E	132.8	50.	N 17° 16'W	284.8	71.	N 77° 18'E	508.7
9	N 37°26'W	148.1	30.	N 36°14'E	409.1	51.	N 13°46'W	234.9	72.	N 89°11'E	342.9
10.	N 52°09'W	206.2	31.	N 26°58'W	297.0	52.	N 38°39'W	217.6	73.	S 76°08'E	115.6
11.	N 46°18'W	258.2	32.	N 64°30'W	852.9	53.	N 21°28'W	303.1	74.	S 48°09'E	116.5
12.	N 53°10'W	158.3	33.	N 77°09'W	284.4	54.	N 32°46'W	205.0	75.	N 46°36'E	1360.9
13.	S 54°00'W	121.9	34.	S 88°48'W	374.9	55.	N 4°57'W	141.4	76.	S 41°58'E	360.2
14.	S 81°48'W	248.8	35.	N 43°09'W	284.9	56.	N 17°15'E	580.4	77.	S 41°51'E	1488.1
15.	N 73°30'W	367.0	36.	N 15°12'W	560.2	57.	N 88°43'W	133.7	78.	S 60°10'E	657.0
16.	S 89°30'W	64%	37.	N 12°06'E	395.5	58.	N 66°05'E	485.9	79.	N 47°31'E	96.8
17.	S 84°01'W	73.4	38.	N 83°11'E	228.3	59.	N 75°06'E	325.5	80.	N 43°51'E	193.2
18.	S 44°59'W	214.3	39.	N 27°35'E	154.9	60.	S 89°35'E	281.0	81.	S 24°16'E	231.4
19.	S 32°52'W	240.3	40.	N 1°44'W	335.8	61.	N 80°40'E	285.5	82.	S 19°43'E	232.0
20.	S 24°38'W	257.9	41.	N 23°00'W	397.8	62.	N 51°35'E	307.1	83.	S 9°46'E	181.2
21.	S 16°20'W	225.6	42.	N 24°00'W	115.8	63.	N 79° 12'E	267.0	84.	S 19°44'E	750.5

TRACT 4		
1.	S 39°25'E	487.0
2.	S 28°13'E	294.9
3.	S 22°34'E	298.8
4.	S 16°20'E	232.9
5.	S 15°23'E	515.0
6.	S 89°04'W	857.1
7.	N 2°40'E	172.8
8.	N 03°18'W	1268.5
9.	N 53°23'E	703.9
10.	N 53°21'E	4.0

TRACT 5		
1.	S 15°23'E	537.8
2.	S 76°42'W	196.1
3.	S 70°34'W	263.0
4.	S 78°01'W	646.6
5.	N 70°30'W	304.1
6.	N 60°45'W	51.8
7.	N 21°04'E	145.0
8.	N 21°04'E	285.5
9.	N 55°30'E	53.3
10.	N 29°40'E	300.0
11.	N 38°04'E	887.9

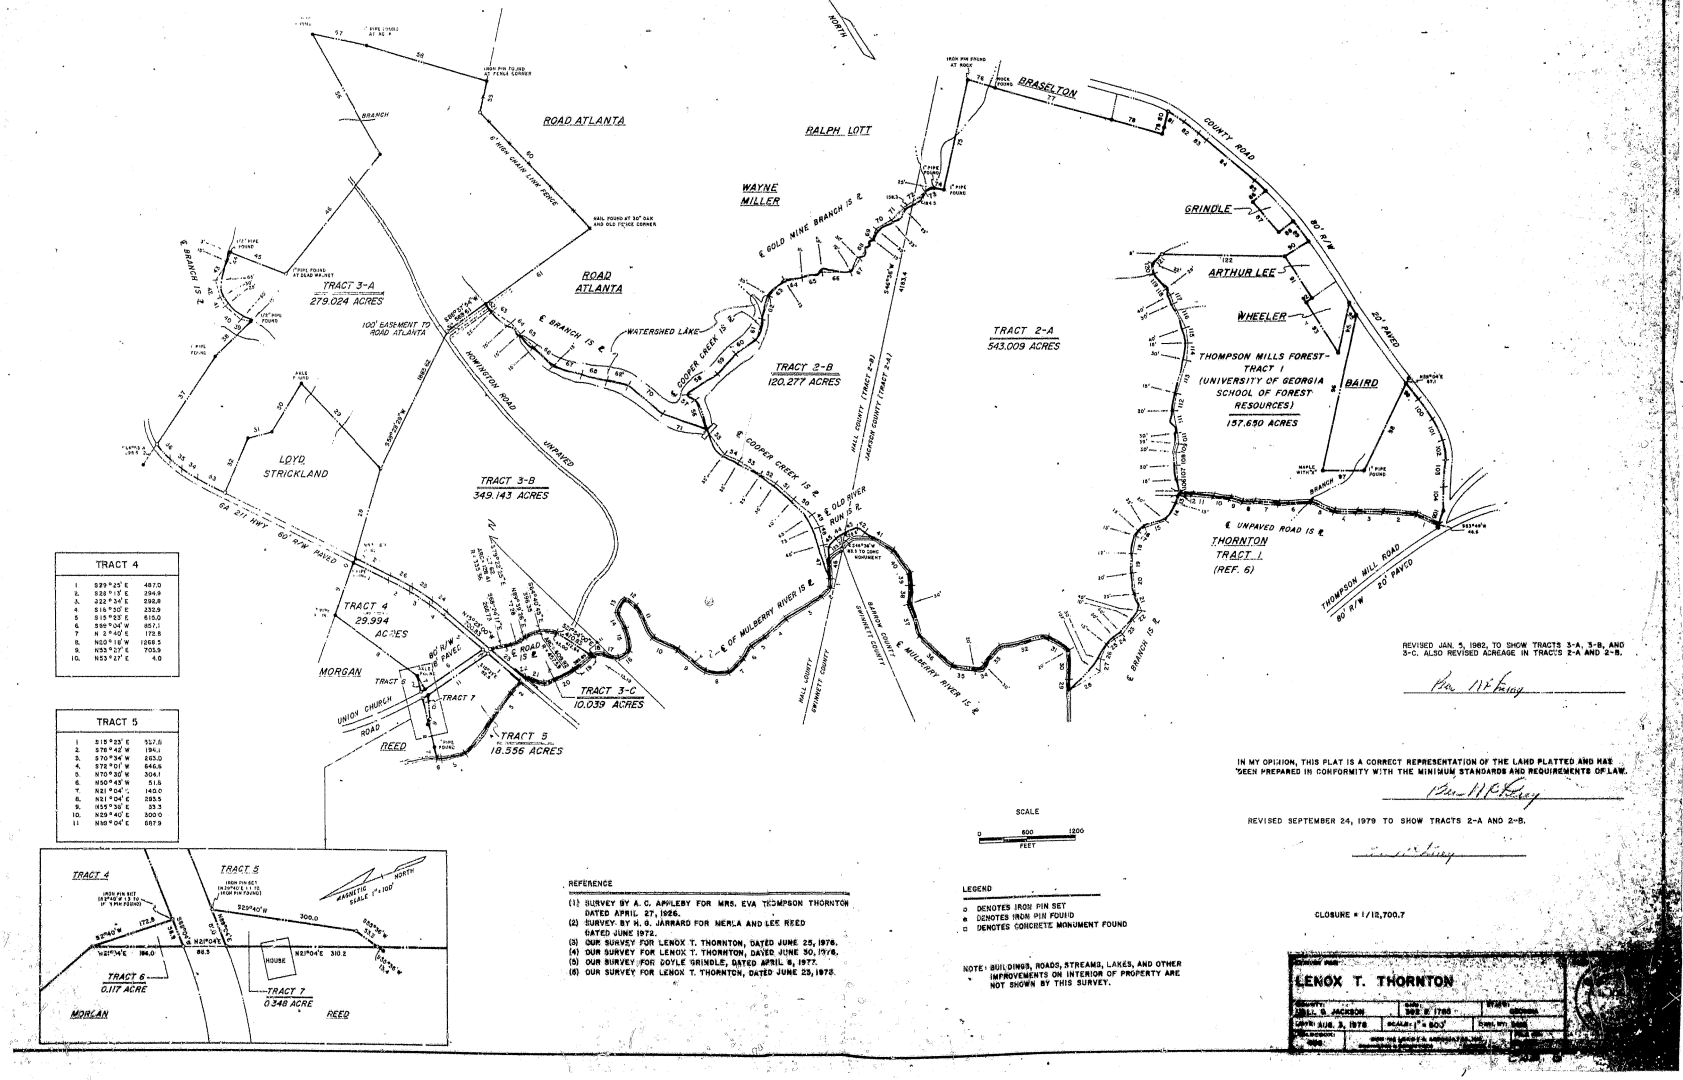

SCALE
0 600 1200
FEET

REFERENCE
(1) SURVEY BY A. C. APPLEBY FOR MRS. EVA THOMPSON THORNTON DATED APRIL 27, 1926.
(2) SURVEY BY H. G. JARRARD FOR MERLA AND LEE REED DATED JUNE 1972.
(3) OUR SURVEY FOR LENOX T. THORNTON, DATED JUNE 25, 1976.
(4) OUR SURVEY FOR LENOX T. THORNTON, DATED JUNE 30, 1978.
(5) OUR SURVEY FOR DOYLE GRINDLE, DATED APRIL 6, 1977.
(6) OUR SURVEY FOR LENOX T. THORNTON, DATED JUNE 23, 1978.

LEGEND
o DENOTES IRON PIN SET
• DENOTES IRON PIN FOUND
□ DENOTES CONCRETE MONUMENT FOUND

NOTE: BUILDINGS, ROADS, STREAMS, LAKES, AND OTHER IMPROVEMENTS ON INTERIOR OF PROPERTY ARE NOT SHOWN BY THIS SURVEY.

REVISED JAN. 5, 1982, TO SHOW TRACTS 3-A, 3-B, AND 3-C. ALSO REVISED ACREAGE IN TRACTS 2-A AND 2-B.

Ben H. Kelley

IN MY OPINION, THIS PLAT IS A CORRECT REPRESENTATION OF THE LAND PLATTED AND HAS BEEN PREPARED IN CONFORMITY WITH THE MINIMUM STANDARDS AND REQUIREMENTS OF LAW.

Ben H. Kelley

REVISED SEPTEMBER 24, 1979 TO SHOW TRACTS 2-A AND 2-B.

Ben H. Kelley

CLOSURE = 1/12,700.7

LENOX T. THORNTON

SURVEYED FOR: LENOX T. THORNTON		
SURVEYED BY: BILL B. JACKSON	DATE: SEE P. 1786	PLAT BOOK:
DATE: AUG. 3, 1978	SCALE: 1" = 800'	PAGE NO.
REVISED:		