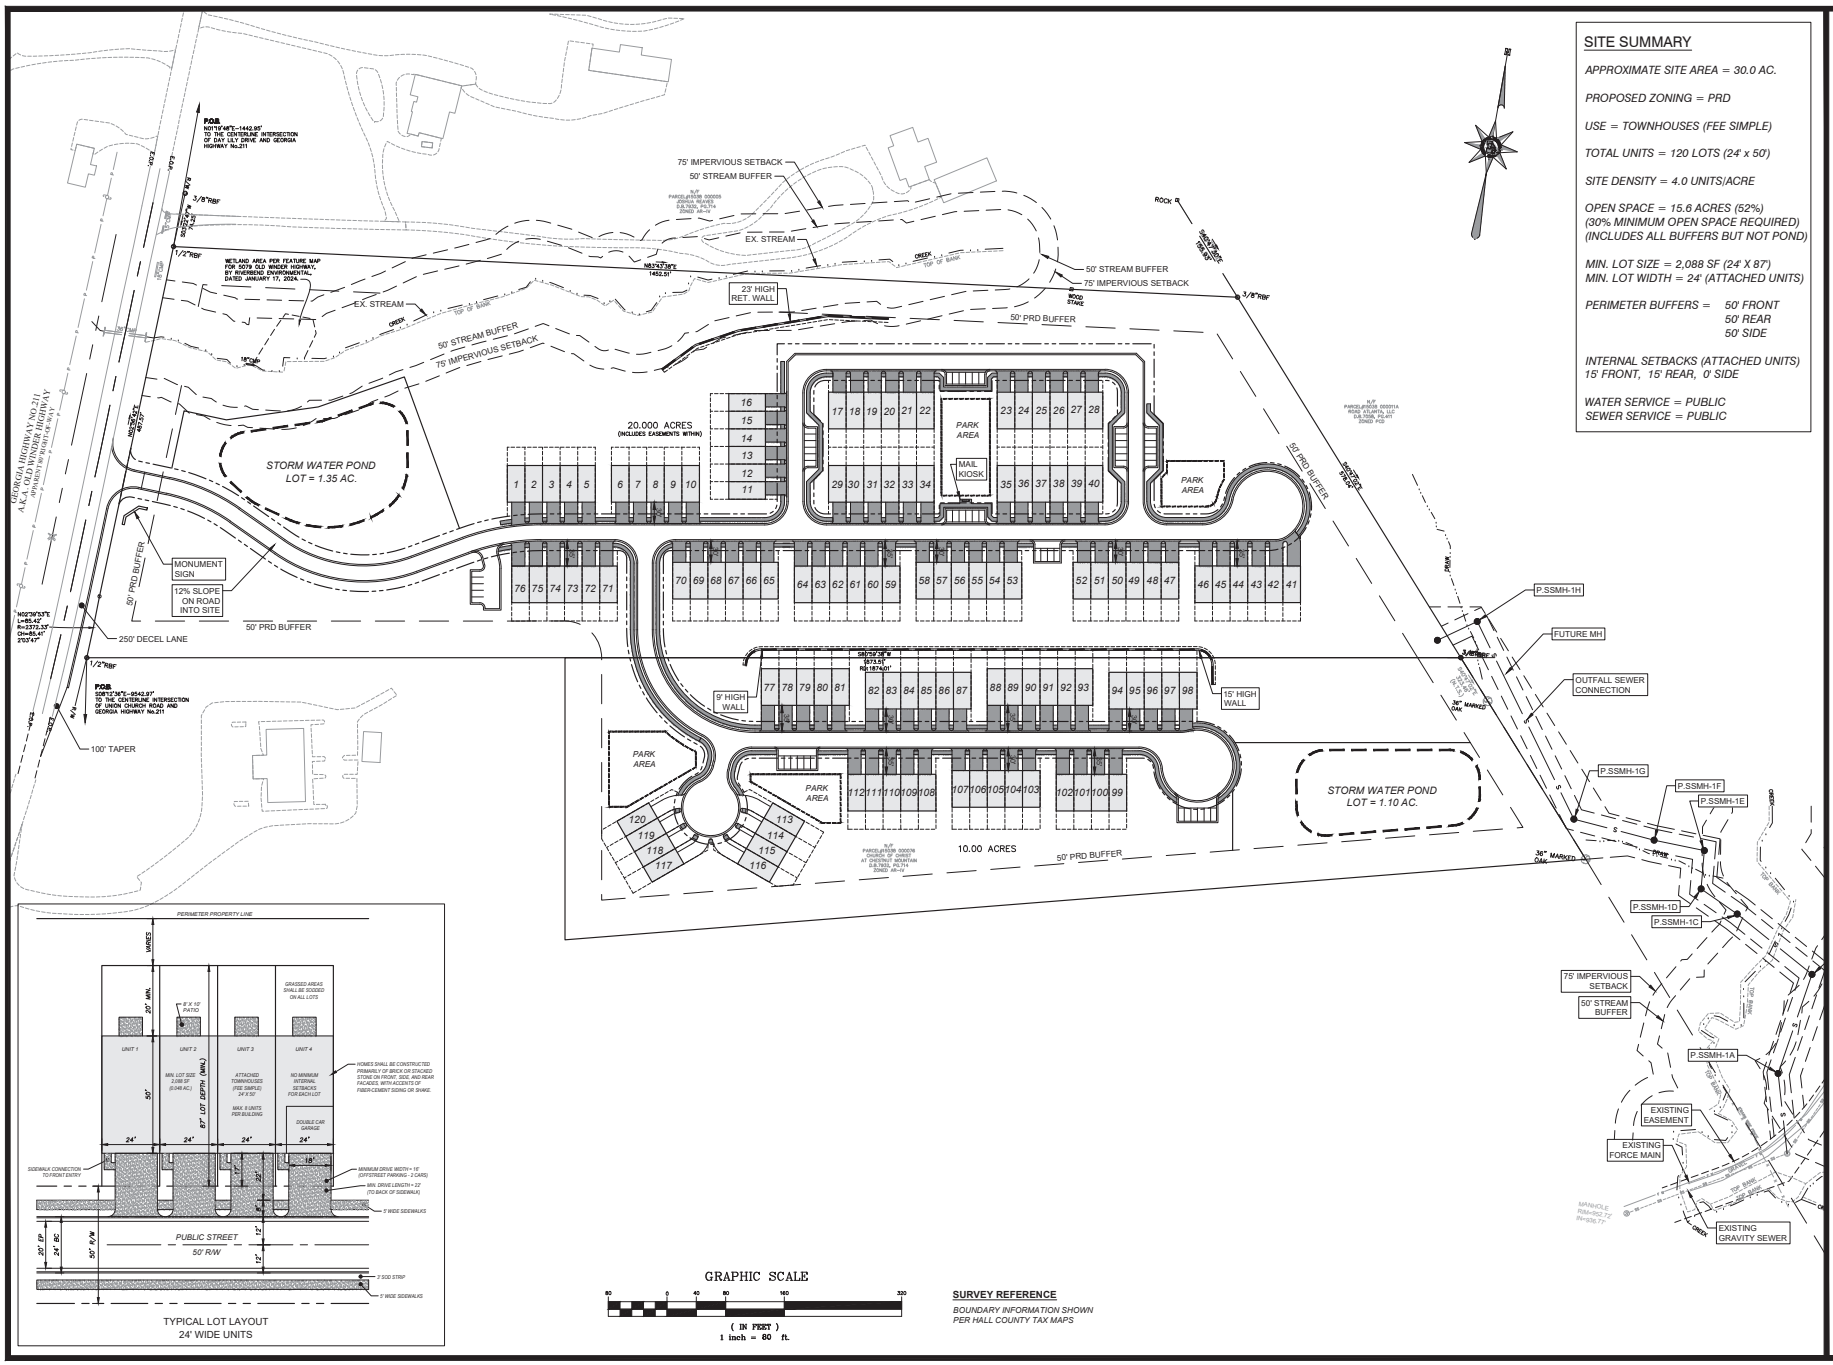

REED
PLANNING & DESIGN

100 Old Dawson Village Rd
Suite 110
Dawsonville, GA 30534

Phone: 706-531-8428

© 2024
REED PLANNING & DESIGN, INC.
ALL RIGHTS RESERVED

THESE CONSTRUCTION DOCUMENTS AND ANY REPRODUCTIONS, IN WHOLE OR IN PART, ARE THE SOLE PROPERTY OF REED PLANNING & DESIGN, INC. THEY SHALL NOT BE REPRODUCED OR USED FOR ANY OTHER PROJECT OTHER THAN THE PROJECT FOR ANY OTHER PROJECTS OTHER THAN THAT SPECIFICALLY INDICATED HEREIN WITHOUT WRITTEN PERMISSION FROM AND DUE COMPENSATION TO REED PLANNING & DESIGN, INC.

STAMP

GSWCC LEVEL 2
CERTIFIED DESIGN
PROFEESIONAL

CERTIFICATION NO. 1639
EXPIRES 10/27/2026

ATLAS DEVELOPMENT TOWNHOUSE PROJECT GA. HWY. 211 TRACT

PARCEL	-
LAND LOT	-
DISTRICT	-
CITY	-
COUNTY	HALL
STATE	GEORGIA

CONCEPTUAL SEWER PLAN

JOB NUMBER	DATE
24103	8-23-2024

DATE	NO	REVISION

12.2.2024 - Item 5

RZ-1