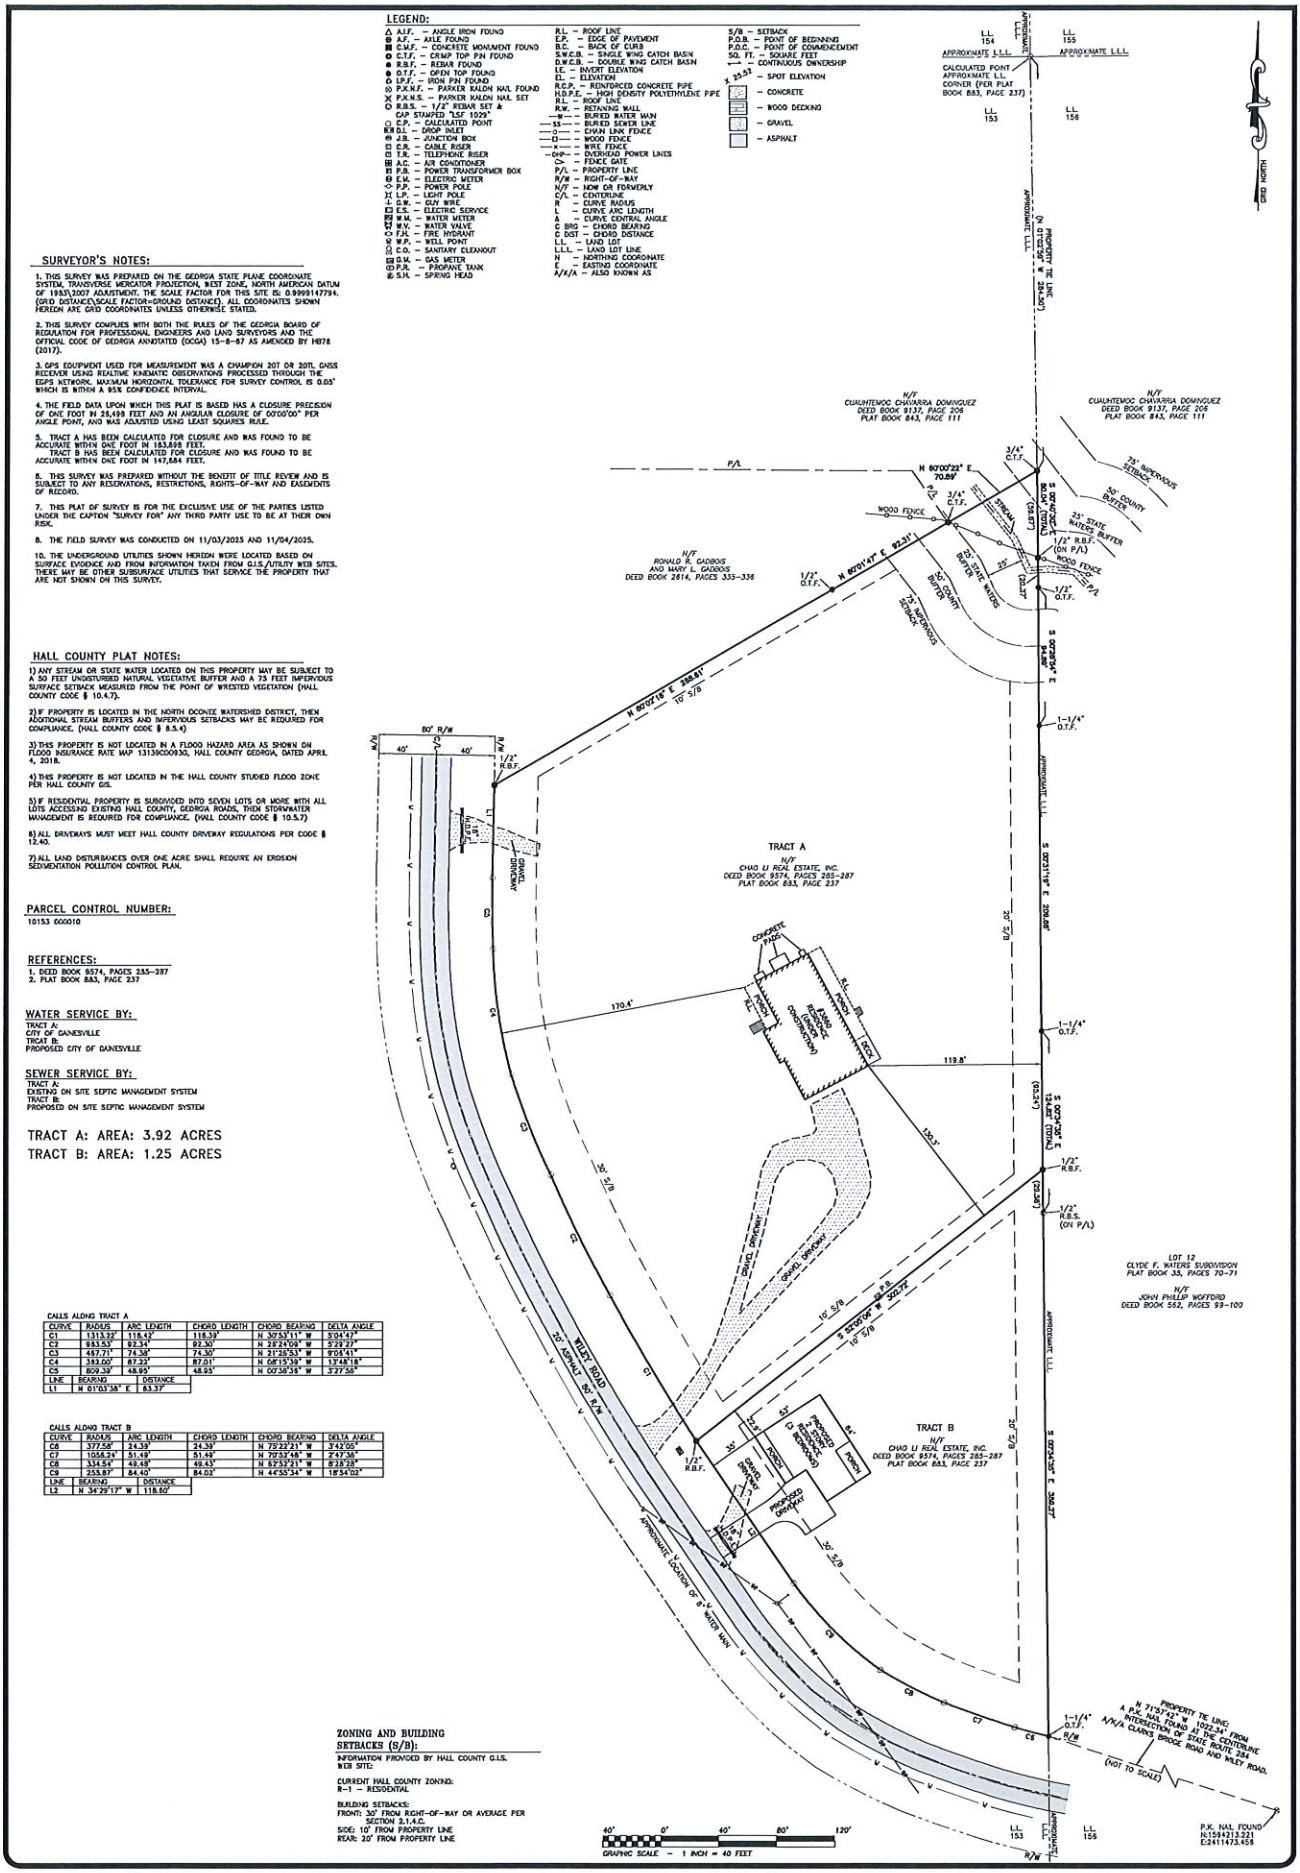

SHEET NUMBER:	
1 of 1	
SCALE:	1" = 40'
SURVEY DATE:	11/04/2025
PLAT DATE:	11/05/2025
25-201.dwg	
JN. 25-201	

No.	DATE	DESCRIPTION

REVISIONS

PROPOSED SITE PLAN FOR:

CHAO LI REAL ESTATE, INC.

– LOCATED IN –

LAND LOT 153, 10TH LAND DISTRICT
HALL COUNTY, GEORGIA

COMPUTATIONS BY:	R.G.W.
SURVEYED BY:	C.B. & T.P.
DRAFTED BY:	R.G.W.
CHECKED BY:	C.M.P.

PATTON LAND SURVEYING, LLC

REGISTERED PROFESSIONAL LAND SURVEYORS

P.O. BOX 256
GAINESVILLE, GA. 30503
PHONE: (770) 532-6492
www.pattonsurveying.com

LAND SURVEYING FIRM CERTIFICATE OF AUTHORIZATION NUMBER LSF 001029