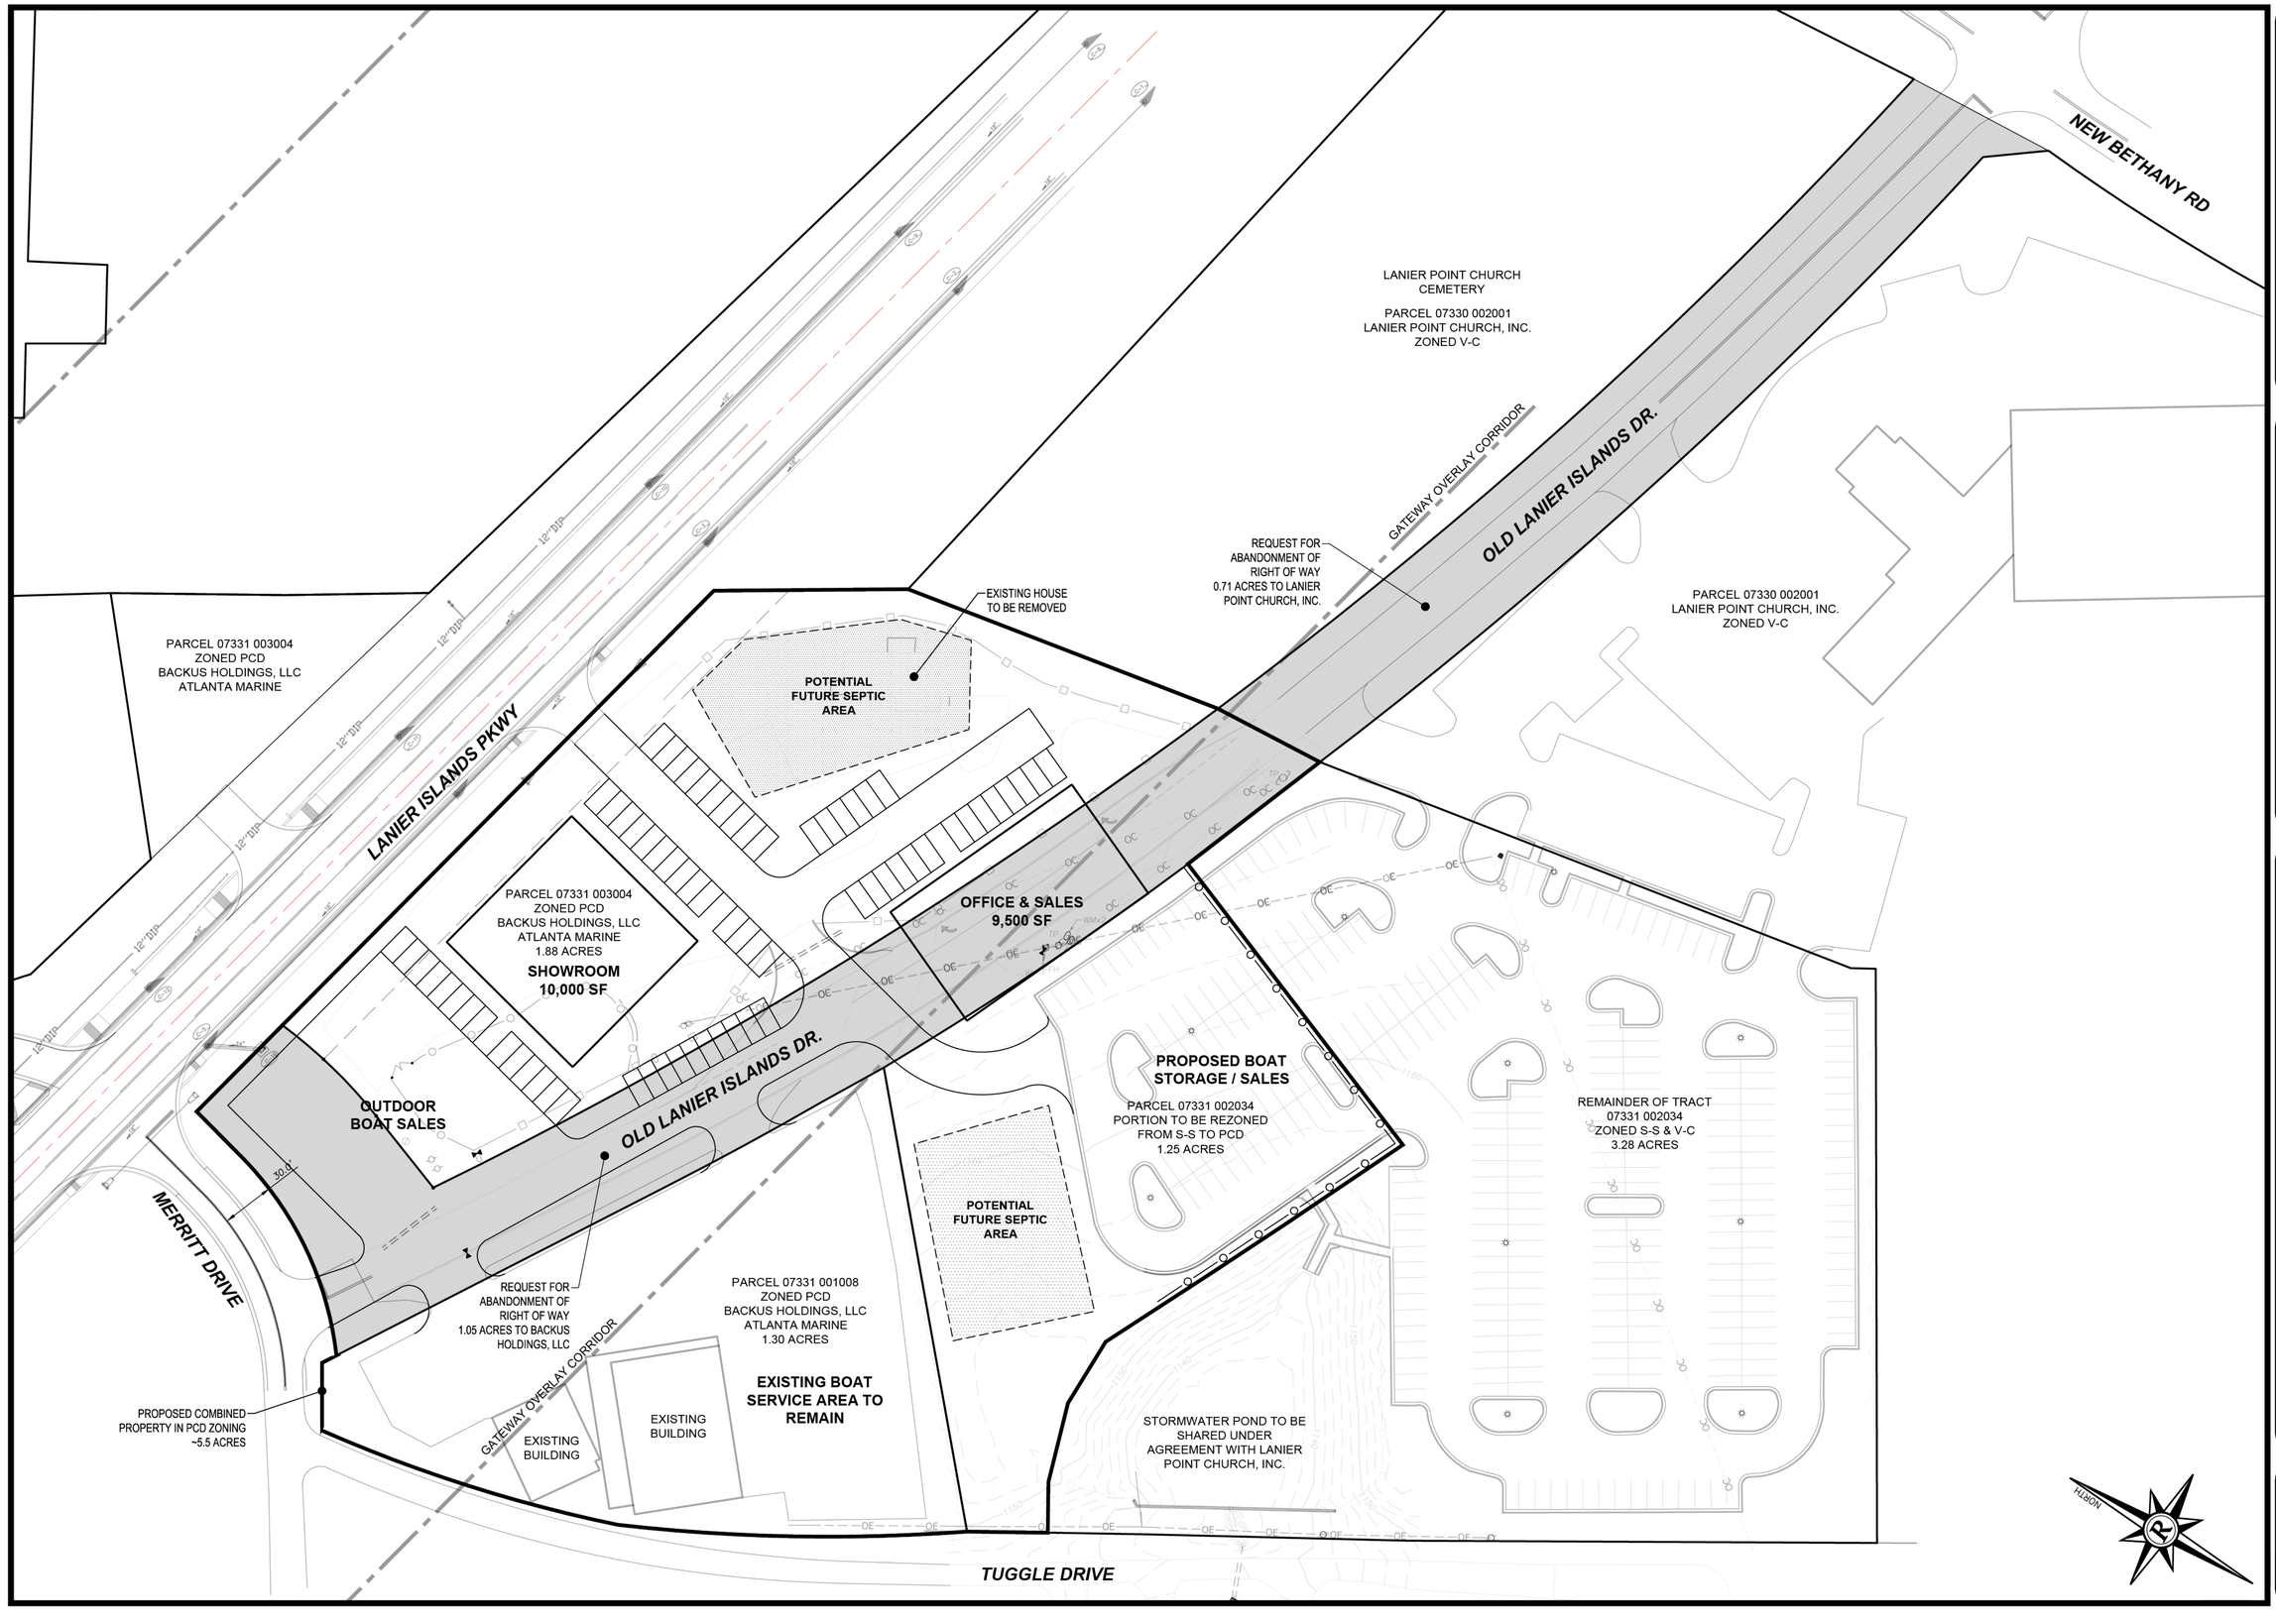


DCCM Infrastructure, Inc.
425 Oak Street NW, Gainesville, GA 30501
770.718.0600 | DCCM.com

REZONING CONCEPT EXHIBIT
FOR:

ATLANTA MARINE

LOCATED IN
HALL COUNTY, GEORGIA

NO.	DATE	REVISIONS DESCRIPTION

ANY CHANGES OR ALTERATIONS MADE TO THESE CONSTRUCTION DRAWINGS WITHOUT THE APPROVAL OF DCCM, AS INDICATED BY SEAL, SHOWN HEREON, AND ANY LIABILITY ASSOCIATED WITH THIS PROJECT, ORIGINAL DRAWINGS ARE KEPT ON FILE FOR VERIFICATION OF ANY CHANGES.

GRAPHIC SCALE
20' 0' 40' 80'

####

SHEET 1 OF 1

DATE: 9/4/2026
SCALE: 1" = 40'
JOB NO. G21-0502.OLD
DWG NO. REZONE.dwg
DRAWN BY: ATM