
ERROR OF CLOSURE 1:5666

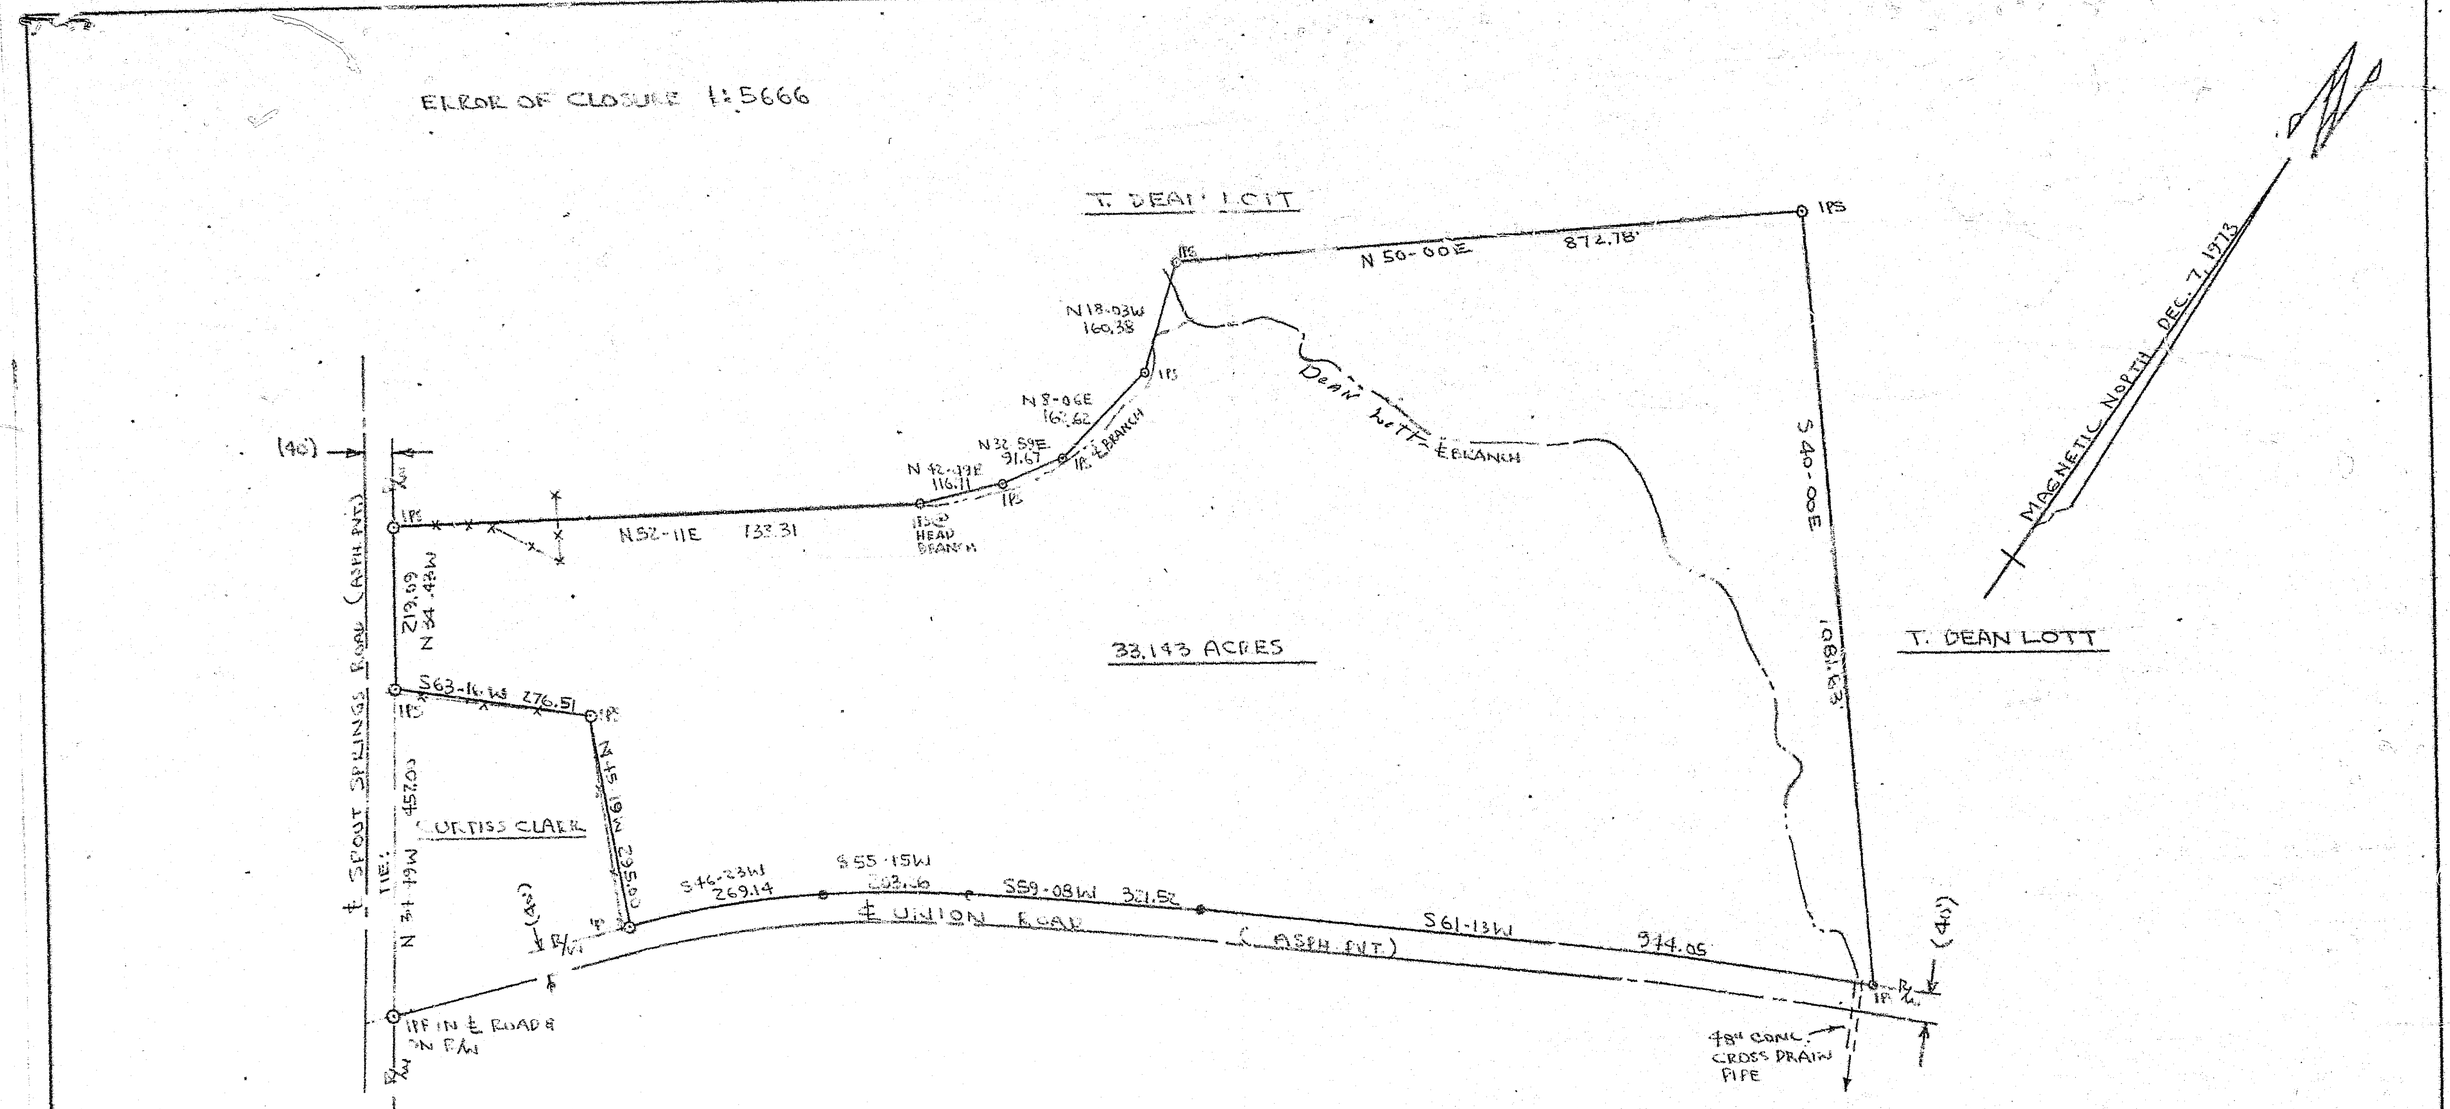

GEORGIA REGISTERED No. 1785 PROFESSIONAL EXPIRES 12-31-73 LAND SURVEYOR JIMMY D. BULLOCK

IPF = IRON PIN FOUND.
IPS = " " " SET.

PROPERTY OF
VIRGINIA LOTT CLARK
FLOWERY BRANCH (GM 1279) DIST.
HALL COUNTY, GEORGIA.

SCALE: 1"=200 DEC. 31, 1973

JIMMY D. BULLOCK & ASSOCIATES
LAND SURVEYING SERVICE
GAINESVILLE, GEORGIA 30501
BUS. 534-5618 – RES. 534-[illegible]

Recorded January 15, 1974

H. Brady Wootton - Clerk

93