SitePlan Creator.com

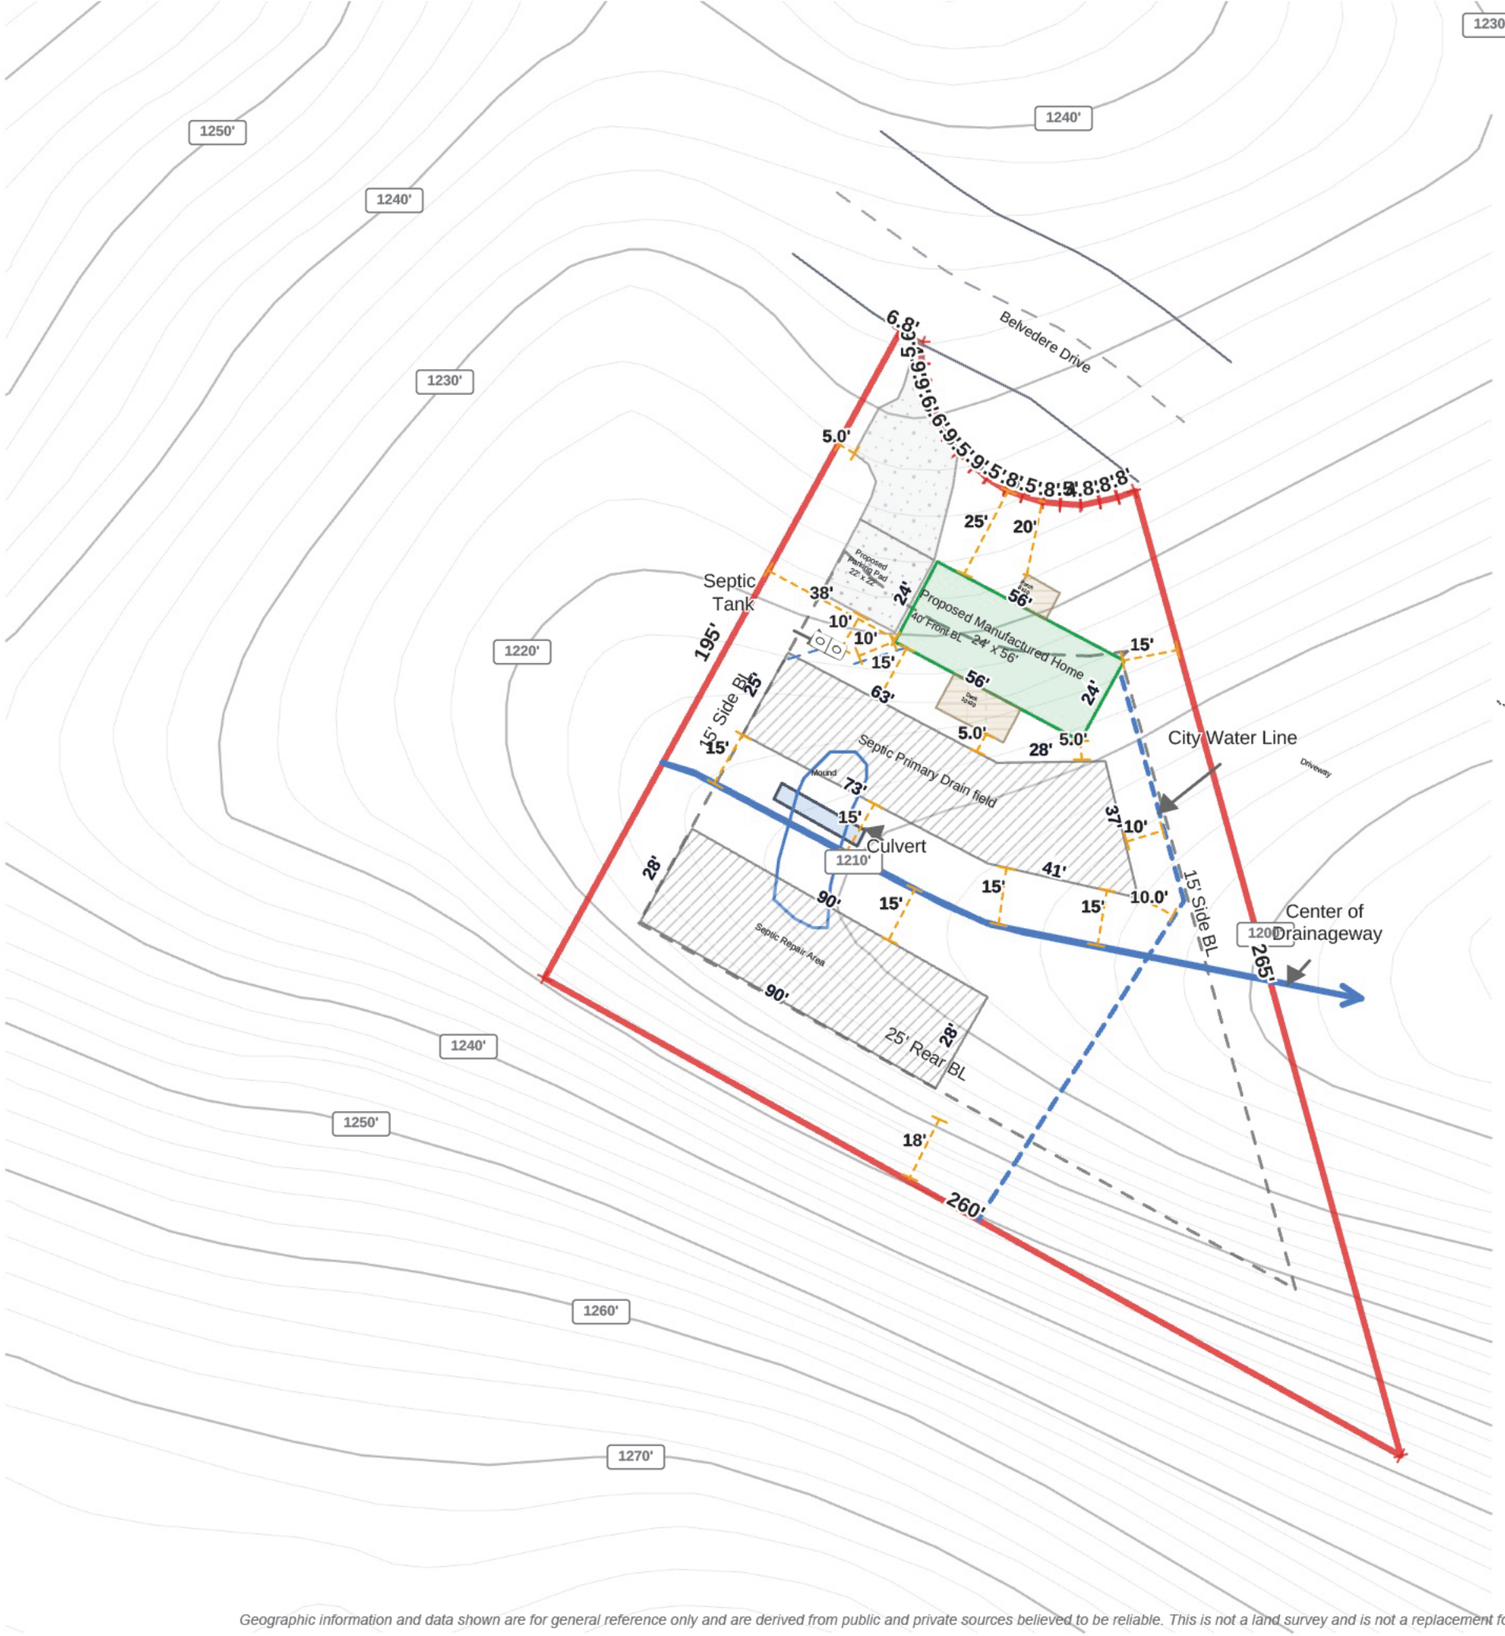

LEGEND

Septic Tank

Scale: 1" = 40'

0 20' 40'

SITE PLAN

Site Plan - 4234 Belvedere Dr, Gainesville, GA

4234 Belvedere Dr
Gainesville
GA

Property Info

APN: 10079 001027
Zoning: AR-1
Lot Size: 0.668 acres

Setbacks

Front: 40'
Rear: 25'
Sides: 15'

Surface Coverage

Lot Area: 30,923 sq ft
Impervious: 8,345 sq ft (27.0%)
Permeable: 22,578 sq ft (73.0%)

Drawing Info

Scale: 1" = 40'
Date: 09/21/2026
Drawn by: Greg Cook
Rev: 1

Geographic information and data shown are for general reference only and are derived from public and private sources believed to be reliable. This is not a land survey and is not a replacement for a land survey.